



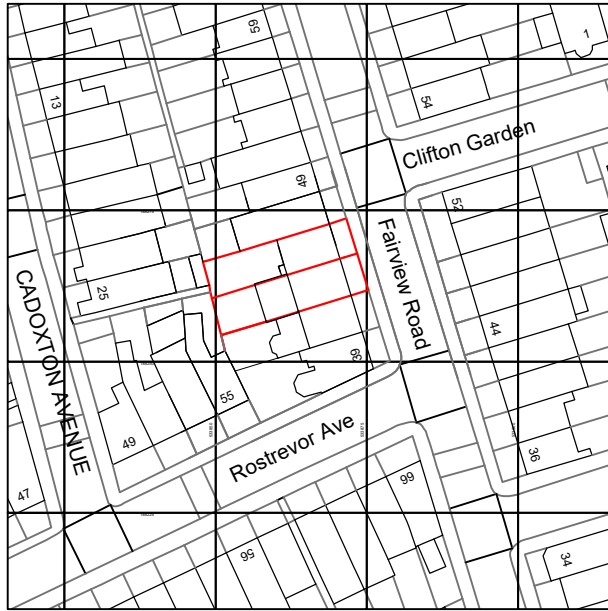


Ordnance Survey, (c) Crown Copyright 2023. All rights reserved. Licence number 100022432


OS Map

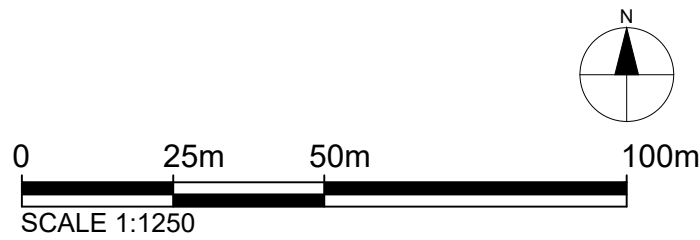

 Property Boundary

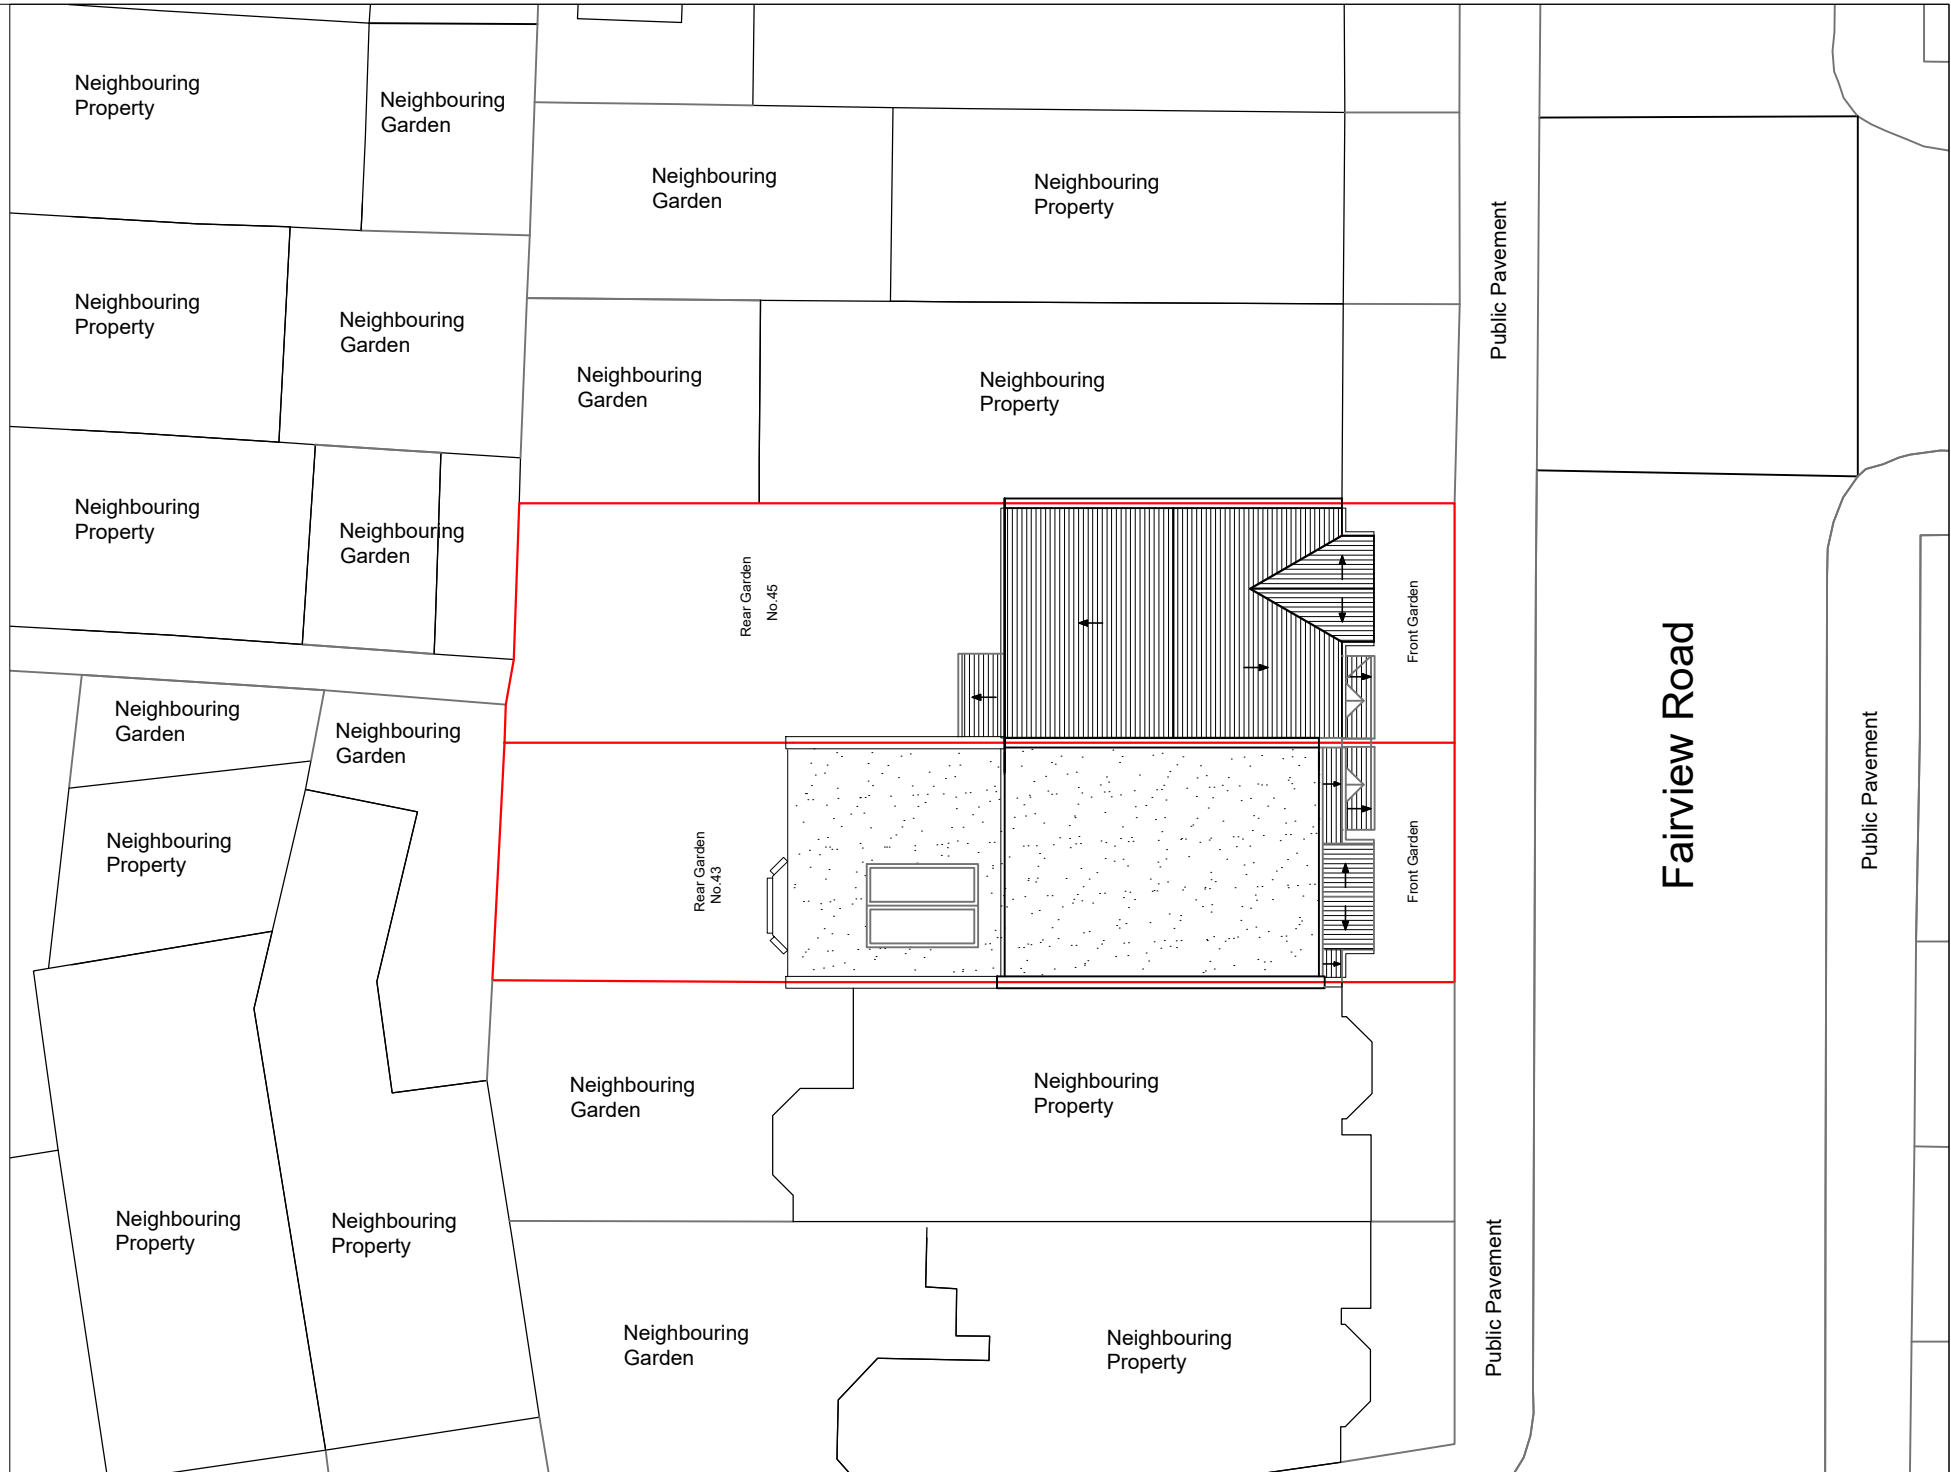

Site Plan

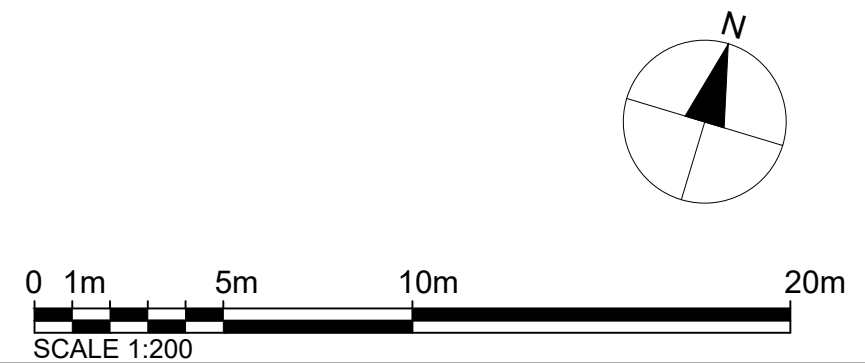

Notes.
Contractors must verify all dimensions at the site before commencing any work.
No construction work before Building Control approval and structural engineer confirmation.
Any discrepancies to be reported to Gridline.
All drawings are to be read in conjunction with all relevant drawings and specifications.

Project No.S

REV	DATE	DESCRIPTION	BY	CH

PROJECT TITLE

43 Fairview Road
N15 6LH

DATE

April. 2023

Project No.

7406

DRAWING TITLE

Existing - OS and Location Plans

CLIENT

Mr chuni & Mrs Mindy Feldman

DRAWING No.

EX-L001

SCALE @ A3

1:1250 / 1:200

Drawn by:

Faye

