




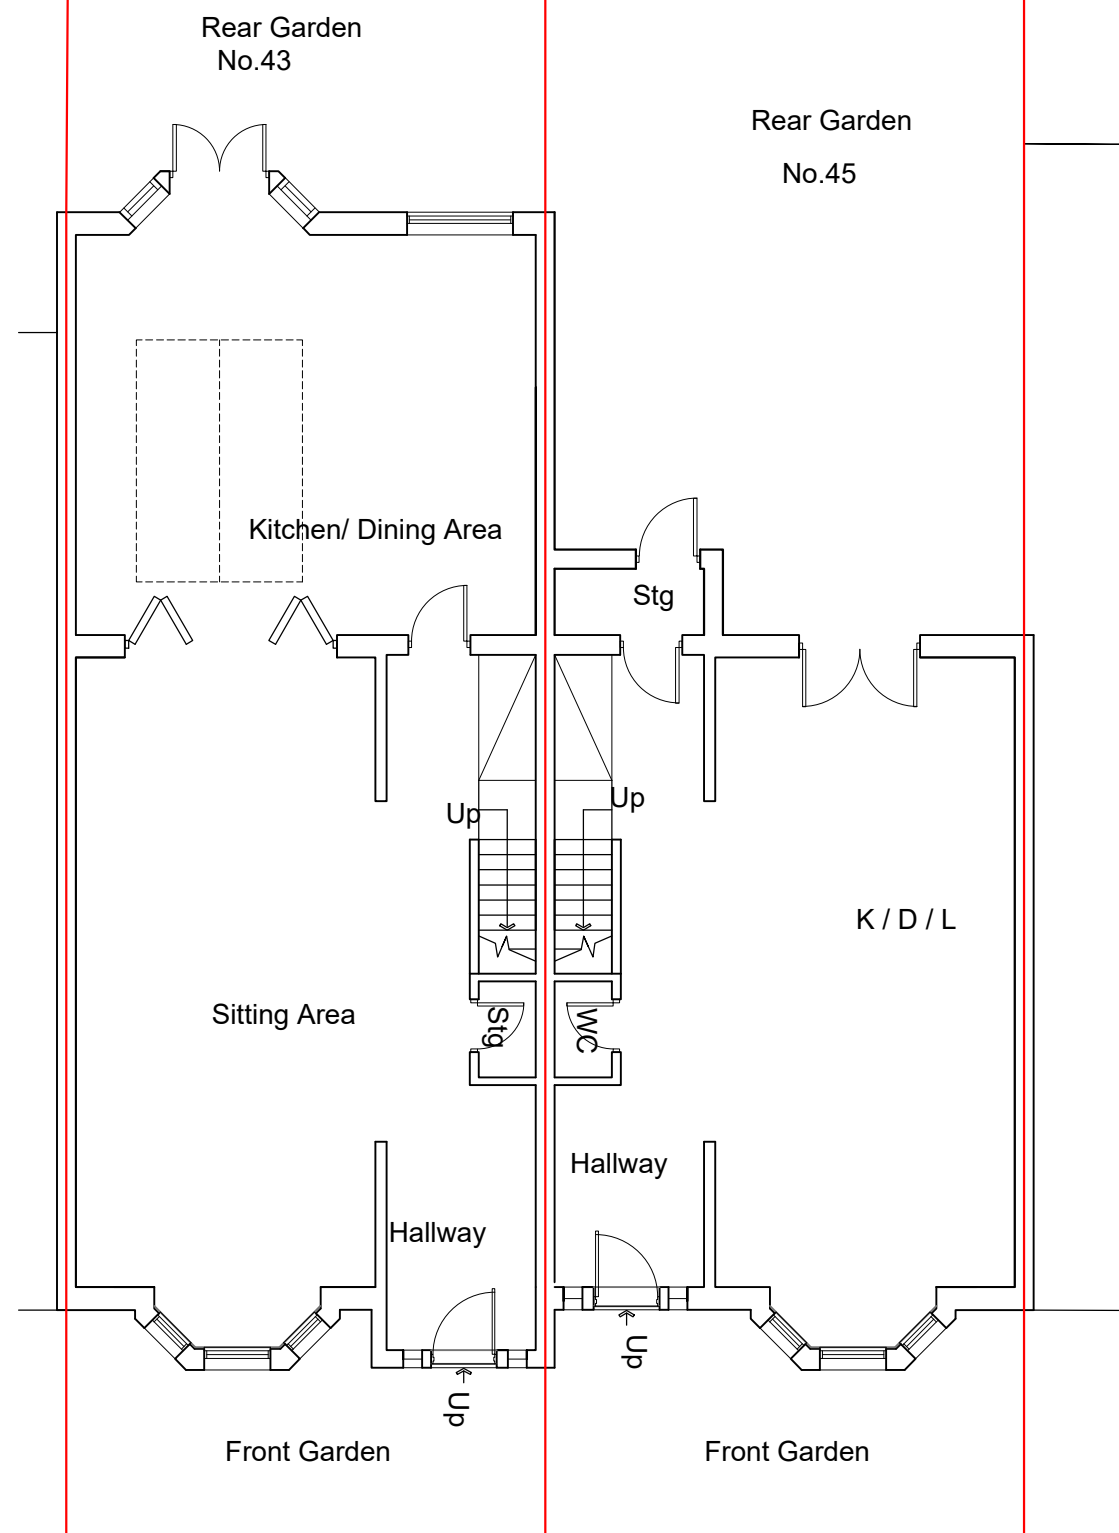

Existing-Ground Floor Plan

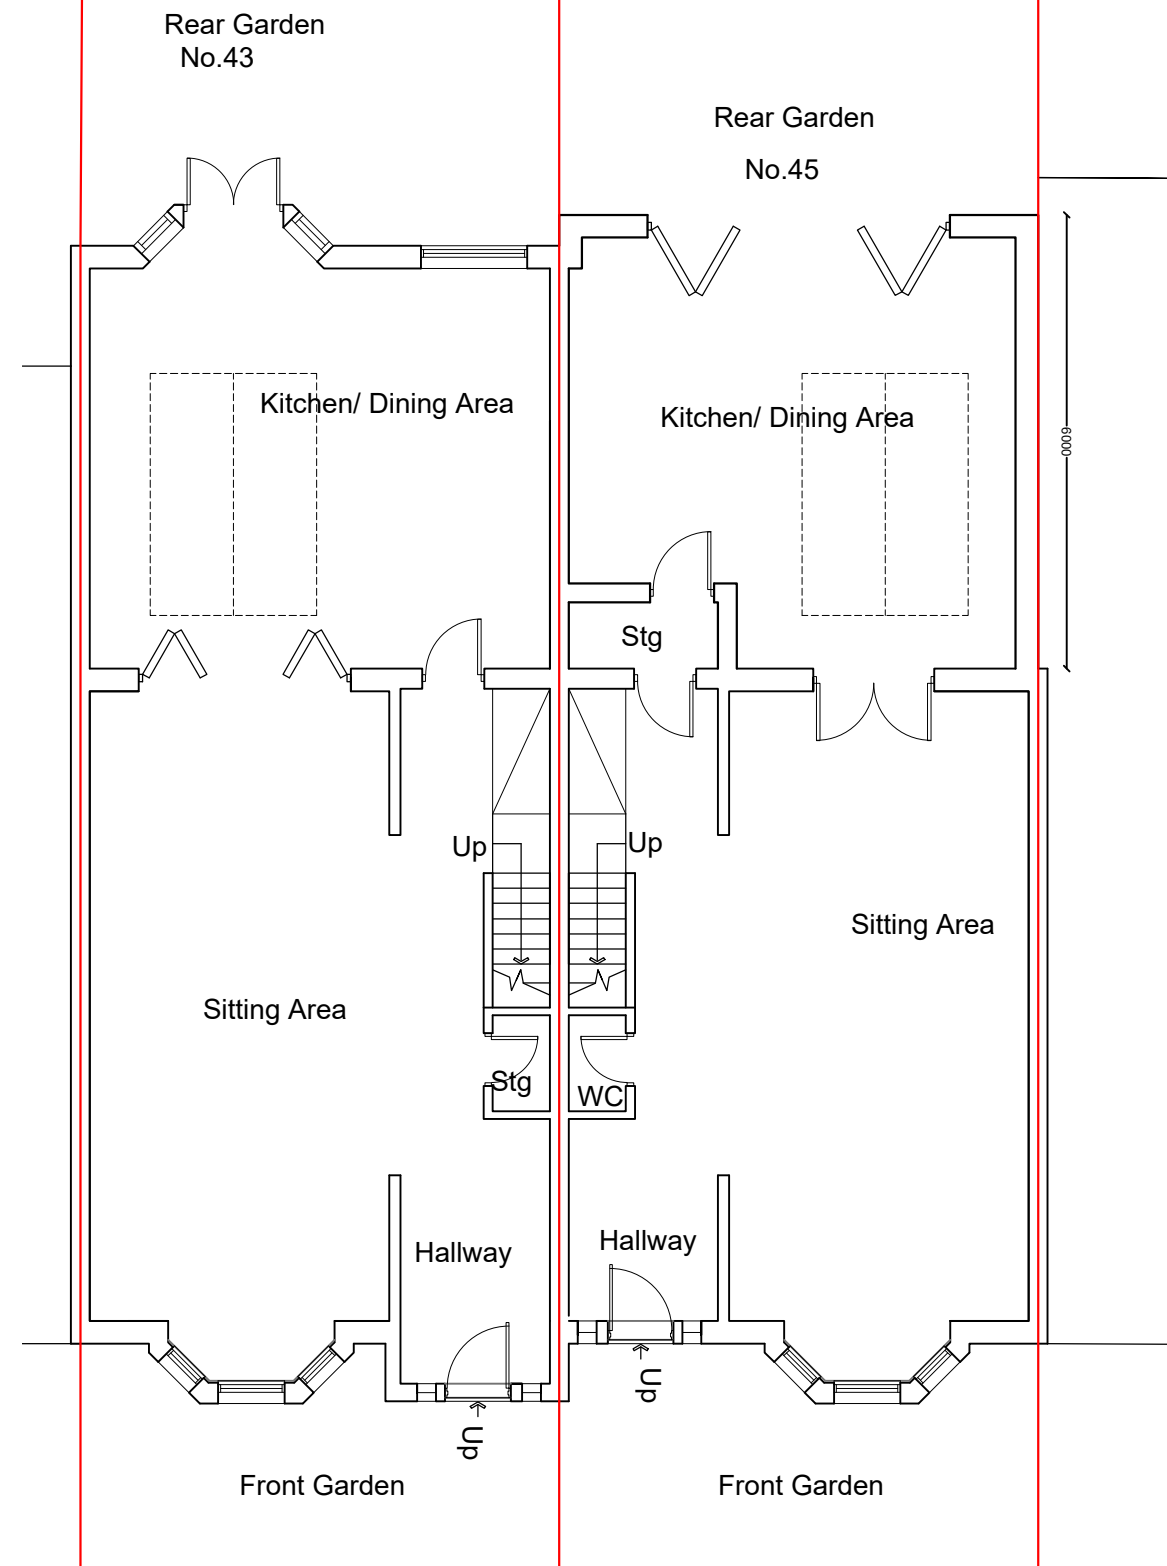

Proposed-Ground Floor Plan

 

Notes.  
Contractors must verify all dimensions at the site before comencing any work.  
No construction work before Building Control approval and structural engineer confirmation.  
Any discrepancies to be reported to Gridline.  
All drawings are to be read in conjunction with all relevant drawings and specifications.

**Project No.S**

| REV | DATE      | DESCRIPTION | BY | CH |
|-----|-----------|-------------|----|----|
| A   | 14/09/'23 |             |    |    |
|     |           |             |    |    |

**PROJECT TITLE**

43 Fairview Road  
N15 6LH

**DATE**  
April. 2023

**Project No.**  
7406

**DRAWING TITLE**

Ground Floor Plans

**CLIENT**


Mr Chuni & Mrs Mindy Feldman

**DRAWING No.**  
P001


**SCALE @ A3**  
1:100

**Drawn by:**  
Faye




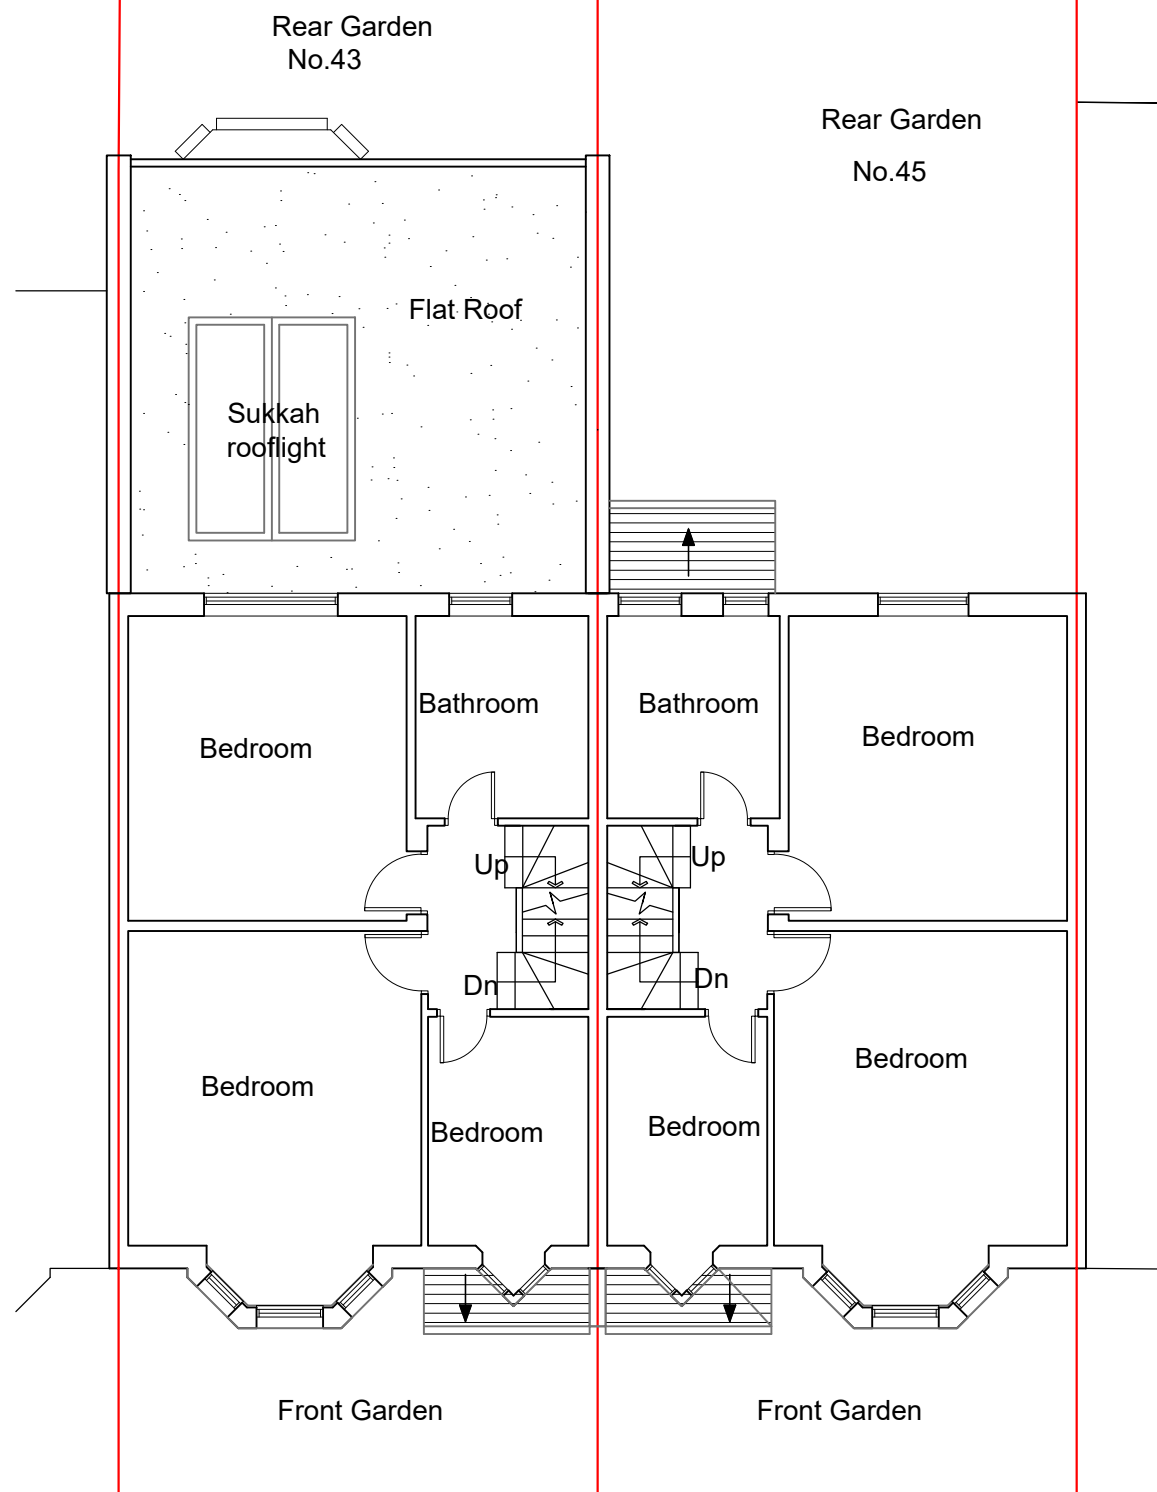

Existing-First Floor Plan

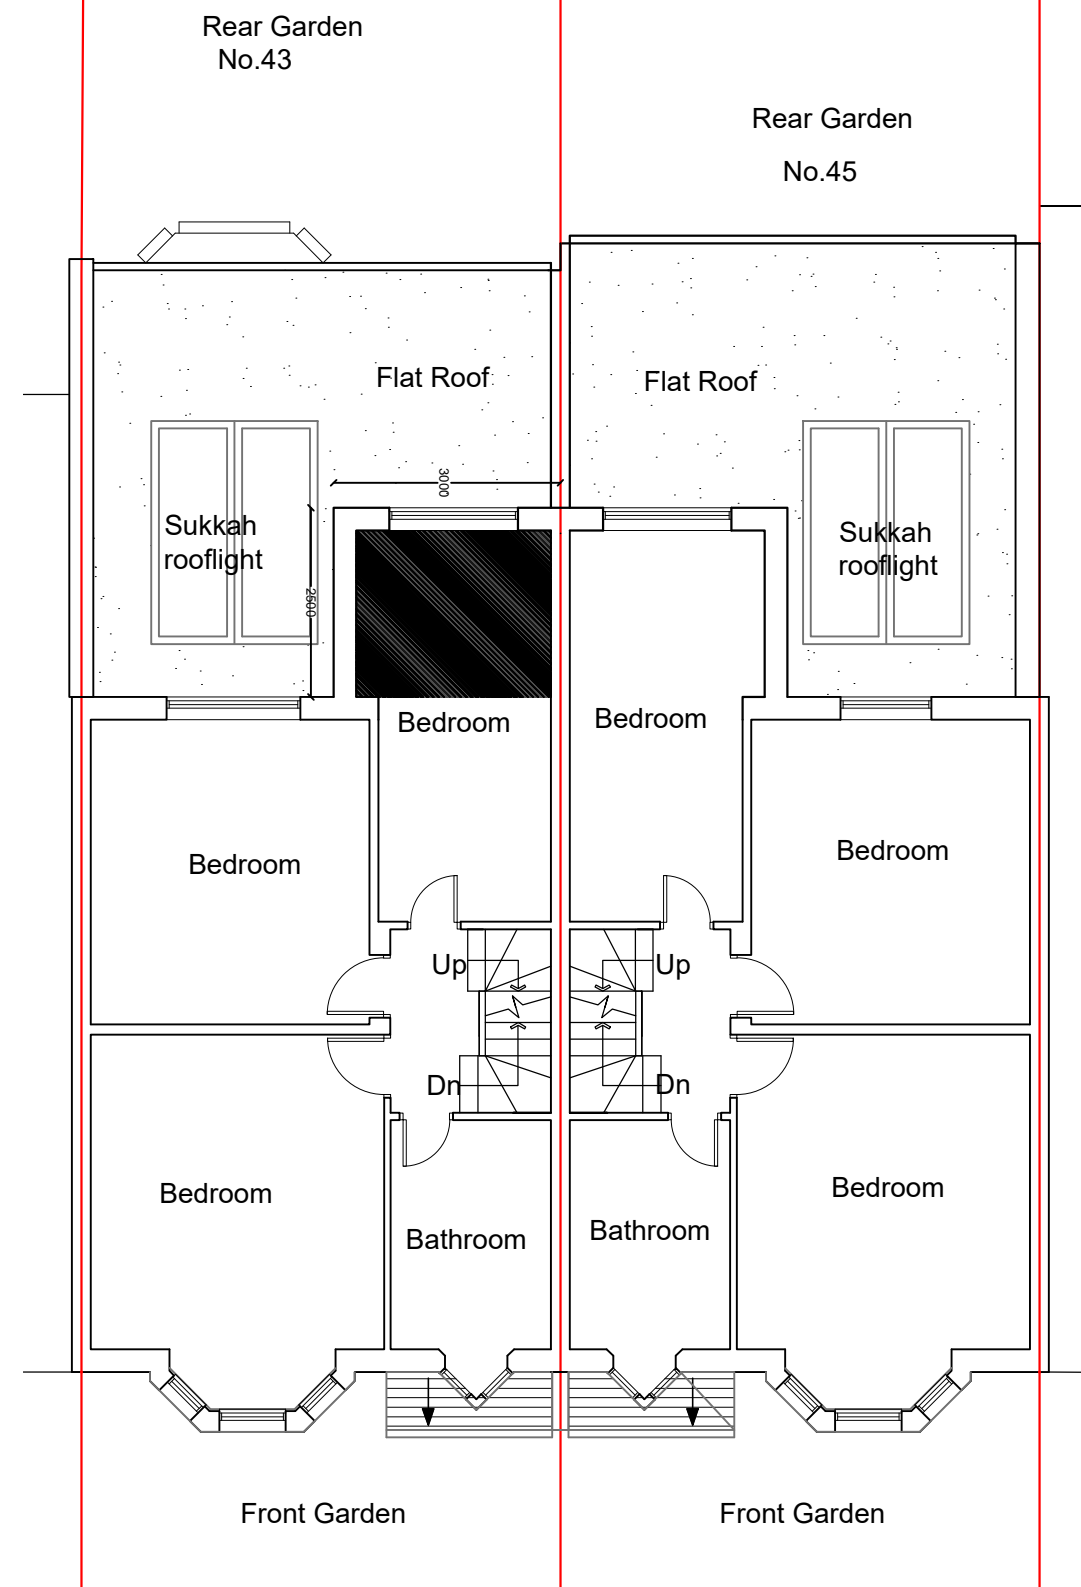

Proposed-First Floor Plan

 

Notes.  
Contractors must verify all dimensions at the site before comencing any work.  
No construction work before Building Control approval and structural engineer confirmation.  
Any discrepancies to be reported to Gridline.  
All drawings are to be read in conjunction with all relevant drawings and specifications.

**Project No.S**

| REV | DATE     | DESCRIPTION | BY | CH |
|-----|----------|-------------|----|----|
| A   | 14/09/23 |             |    |    |
|     |          |             |    |    |

**PROJECT TITLE**

43 Fairview Road  
N15 6LH

**DATE**  
April. 2023

**Project No.**  
7406

**DRAWING TITLE**

First Floor Plans

**CLIENT**



Mr Chuni & Mrs Mindy Feldman

**DRAWING No.**  
P002

**SCALE @ A3**  
1:100

**Drawn by:**  
Faye



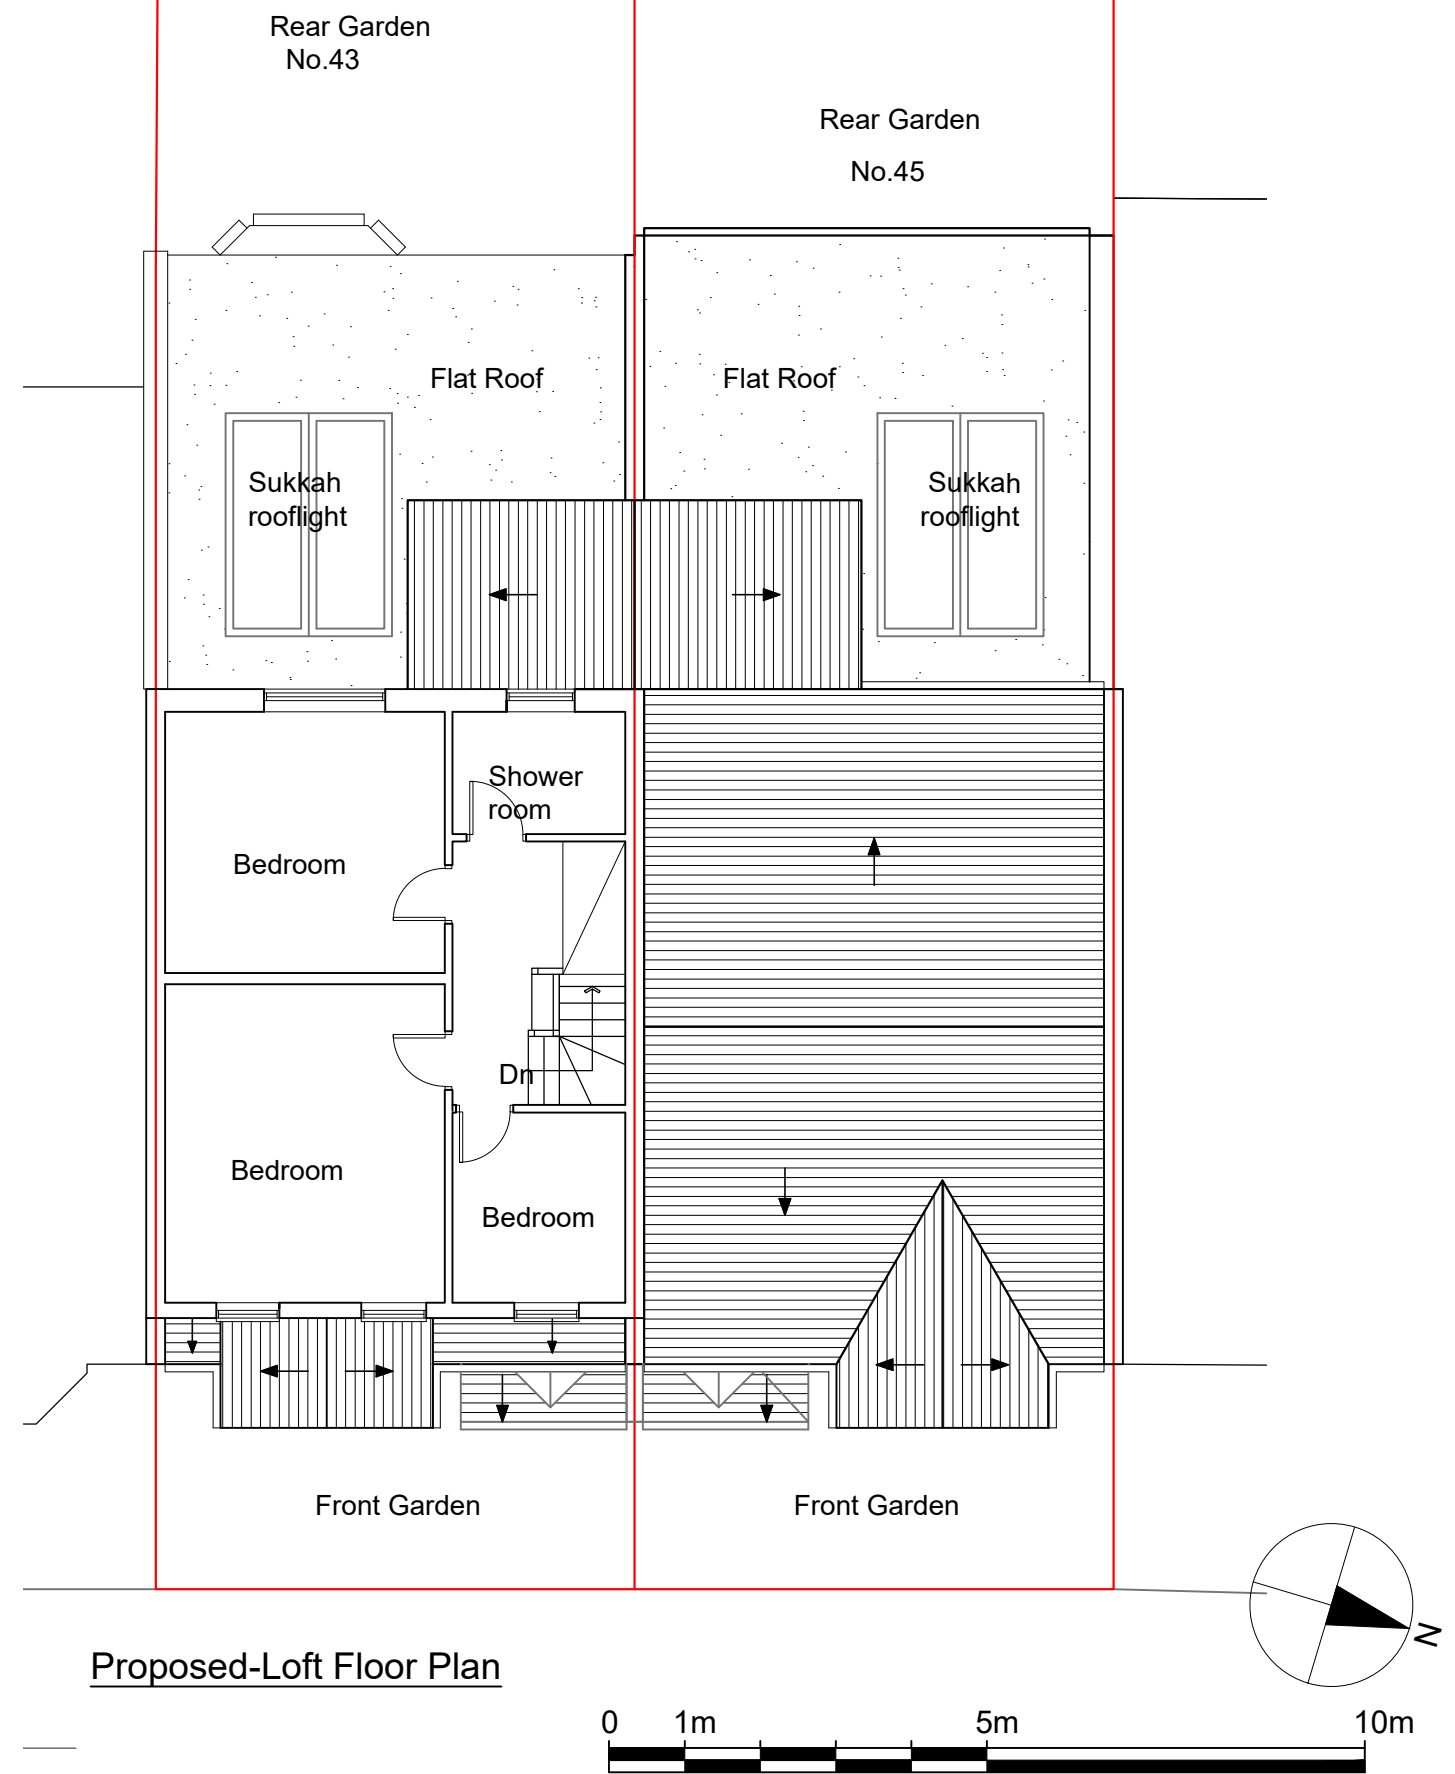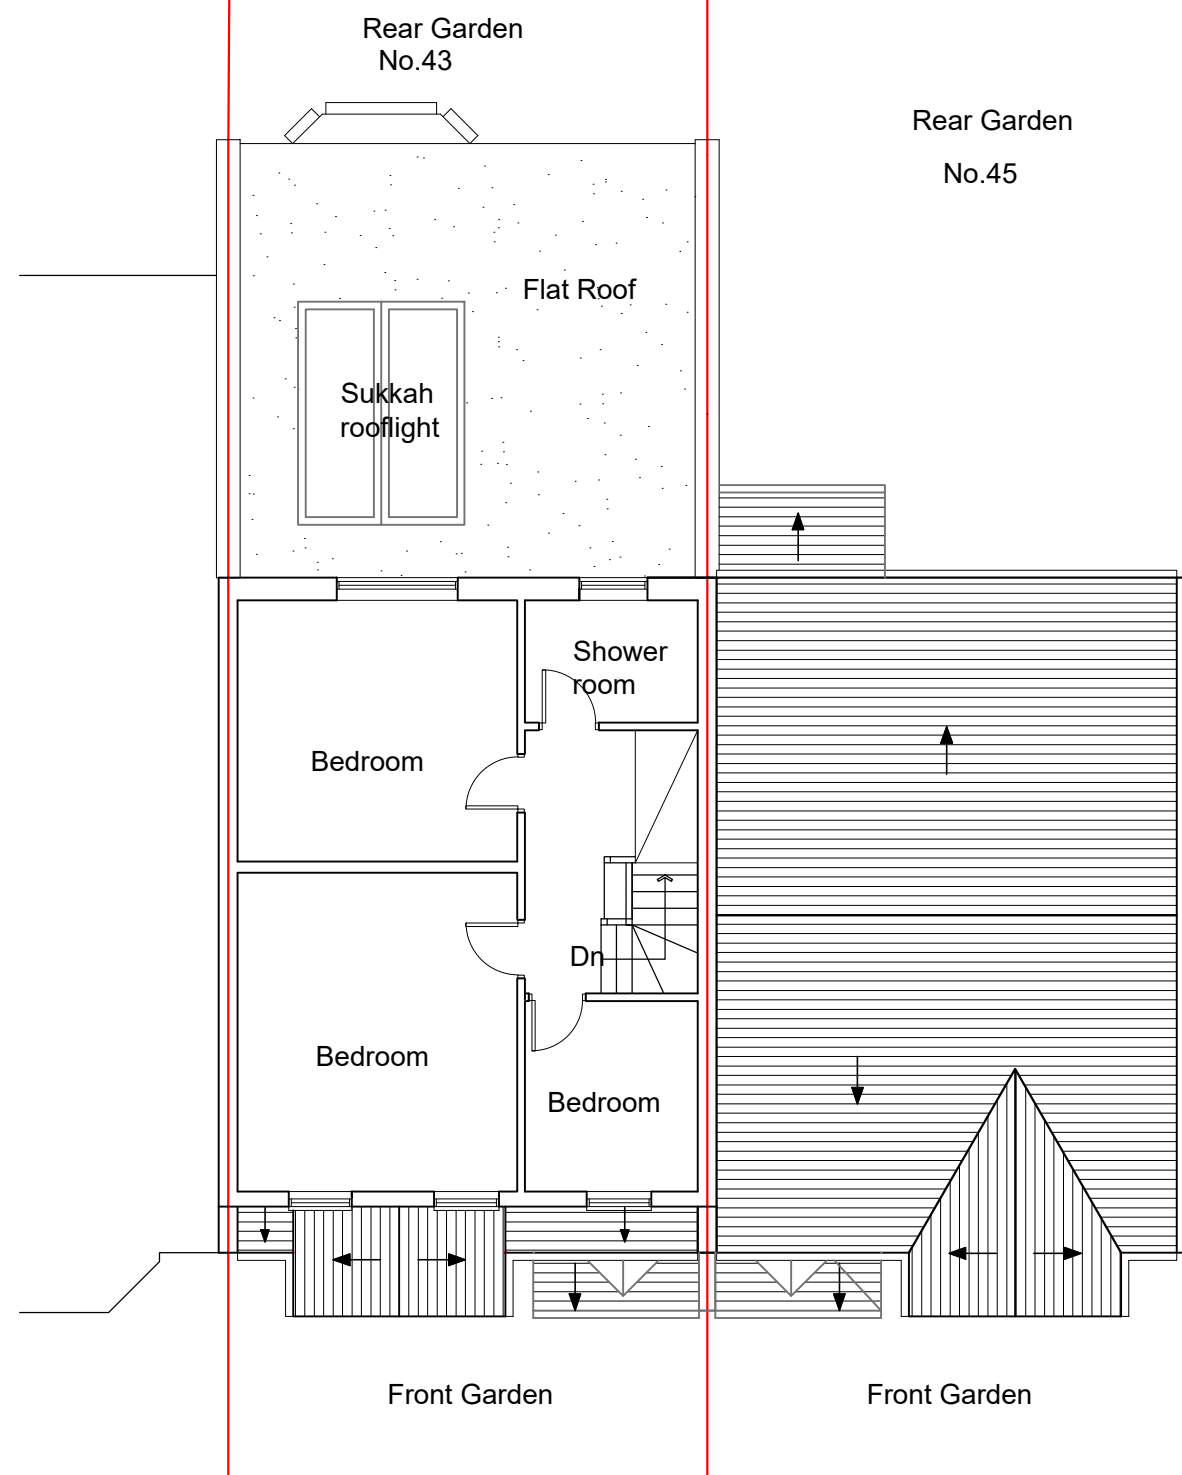


Notes.  
Contractors must verify all dimensions at the site before comencing any work.  
No construction work before Building Control approval and structural engineer confirmation.  
Any discrepancies to be reported to Gridline.  
All drawings are to be read in conjunction with all relevant drawings and specifications.

| Project No.S |          |             |    |    |
|--------------|----------|-------------|----|----|
| REV          | DATE     | DESCRIPTION | BY | CH |
| A            | 14/09/23 |             |    |    |
|              |          |             |    |    |


| PROJECT TITLE               |             |
|-----------------------------|-------------|
| 43 Fairview Road<br>N15 6LH |             |
| DATE                        | Project No. |
| April. 2023                 | 7406        |

| DRAWING TITLE                |            |           |
|------------------------------|------------|-----------|
| Loft Floor Plans             |            |           |
| CLIENT                       |            |           |
| Mr Chuni & Mrs Mindy Feldman |            |           |
| DRAWING No.                  | SCALE @ A3 | Drawn by: |
| P003                         | 1:100      | Faye      |


  
 PLANNING SERVICES  
 Unit 9b, The High Cross  
 Centre, Fountayne Rd,  
 N15 4BE  
 TEL: 020 8802 3480  
[www.samplanning.co.uk](http://www.samplanning.co.uk)

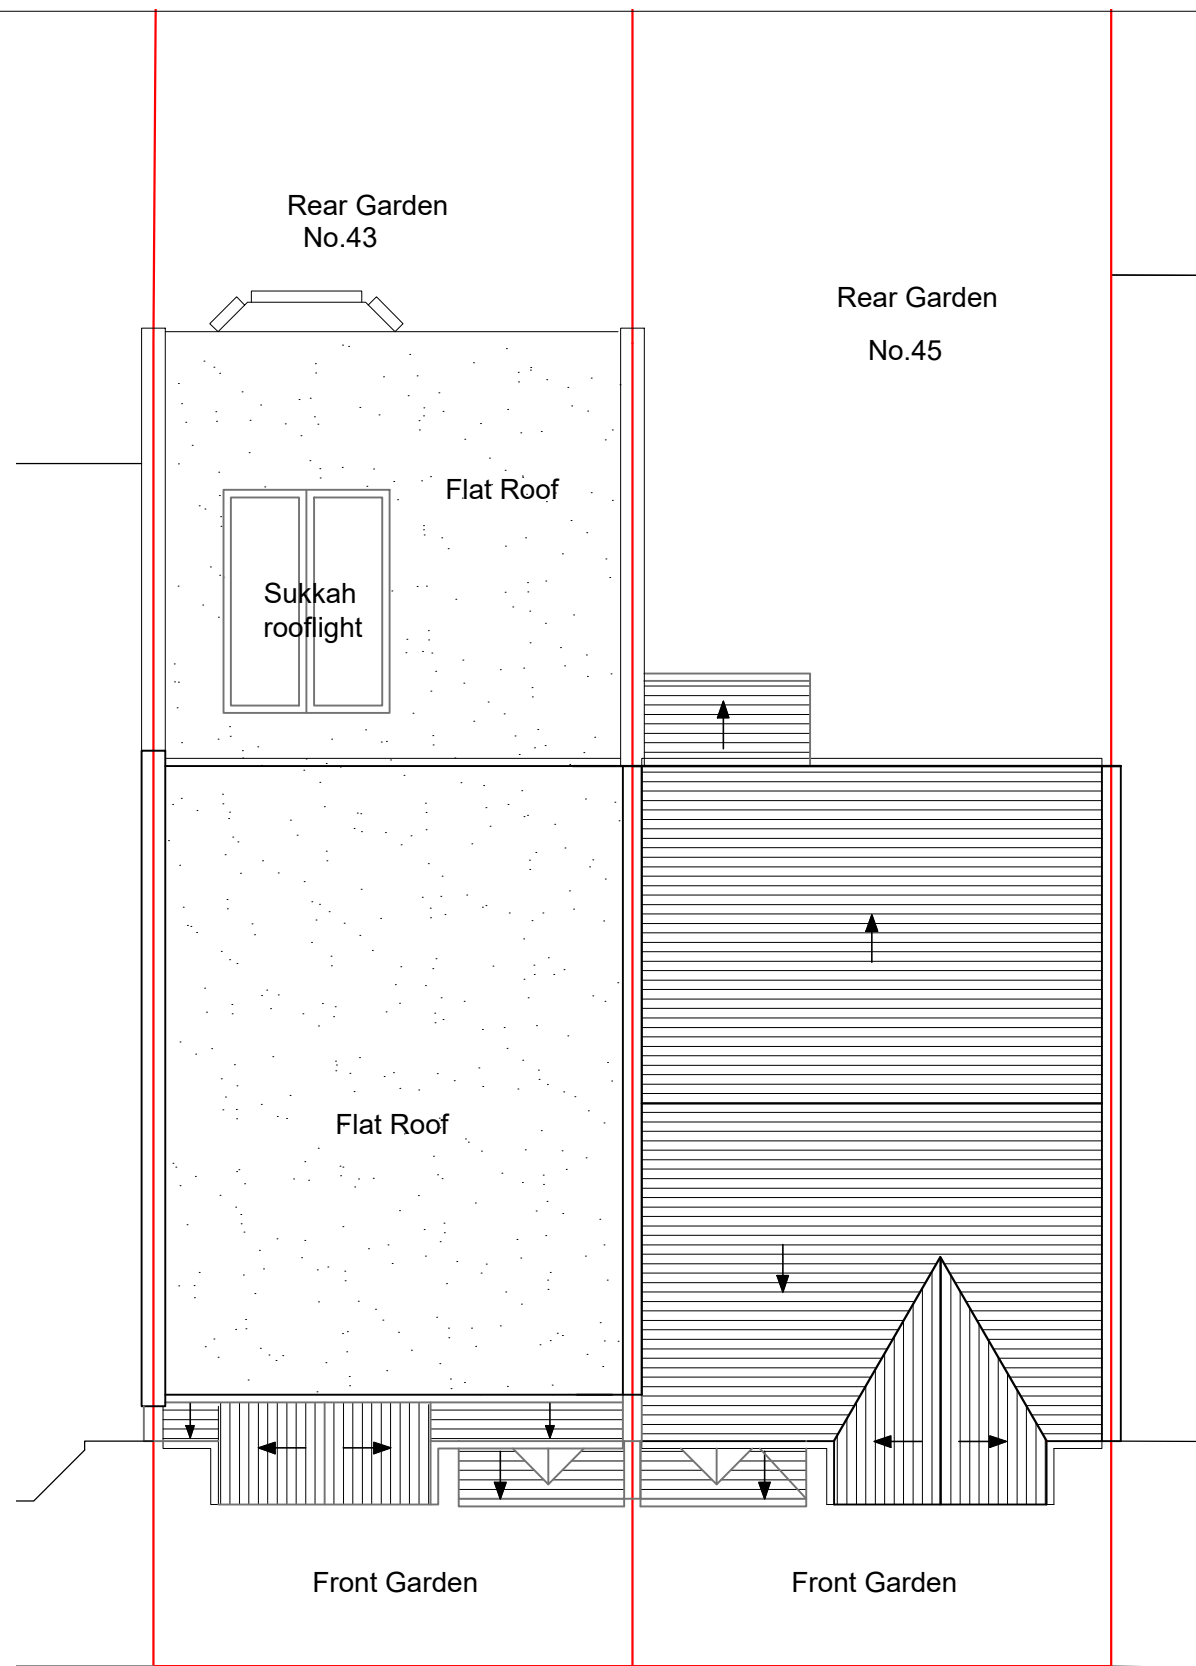

Existing-Roof Plan

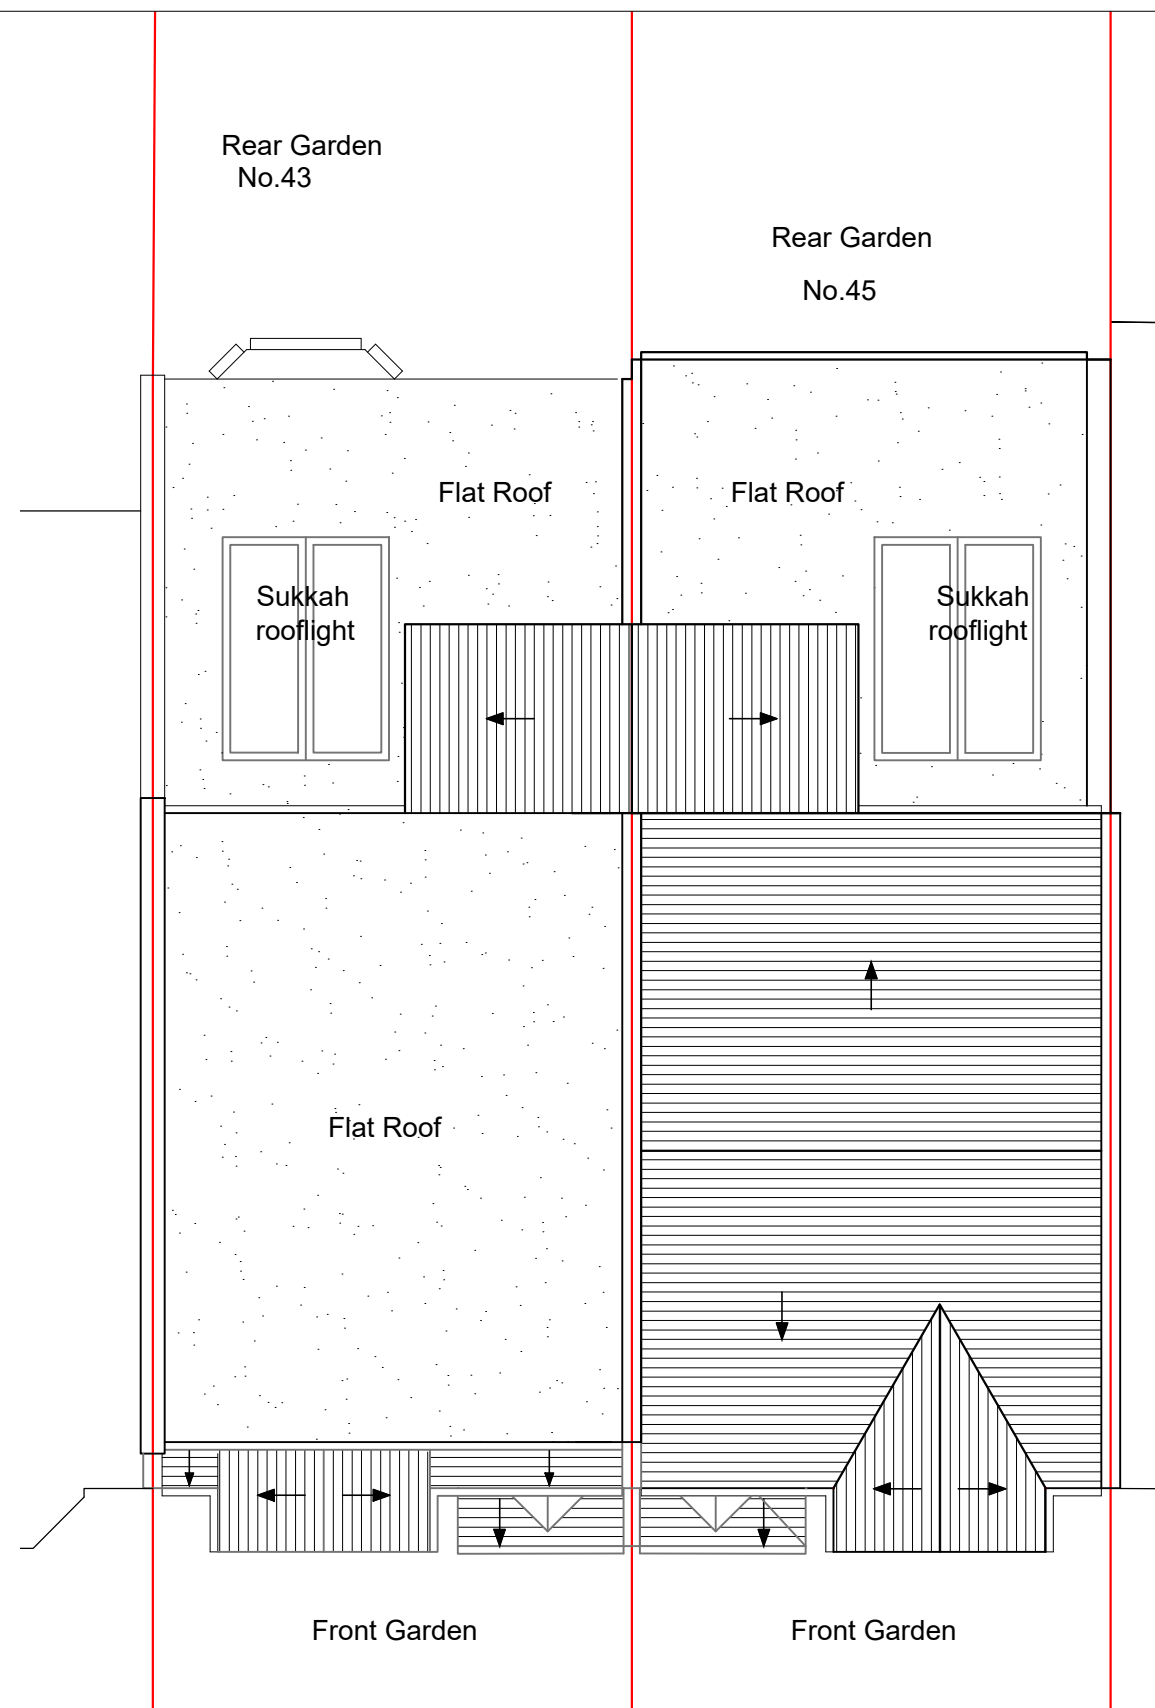

Proposed-Roof Plan

 


Notes.  
Contractors must verify all dimensions at the site before comencing any work.  
No construction work before Building Control approval and structural engineer confirmation.  
Any discrepancies to be reported to Gridline.  
All drawings are to be read in conjunction with all relevant drawings and specifications.

| Project No.S |          |             |    |    |
|--------------|----------|-------------|----|----|
| REV          | DATE     | DESCRIPTION | BY | CH |
| A            | 14/09/23 |             |    |    |
|              |          |             |    |    |

| PROJECT TITLE               |             |
|-----------------------------|-------------|
| 43 Fairview Road<br>N15 6LH |             |
| DATE                        | Project No. |
| April. 2023                 | 7406        |

| DRAWING TITLE                |            |           |
|------------------------------|------------|-----------|
| Roof Plans                   |            |           |
| CLIENT                       |            |           |
| Mr Chuni & Mrs Mindy Feldman |            |           |
| DRAWING No.                  | SCALE @ A3 | Drawn by: |
| P004                         | 1:100      | Faye      |

 
  
 PLANNING SERVICES  
 Unit 9b, The High Cross  
 Centre, Fountayne Rd,  
 N15 4BE  
 TEL: 020 8802 3480  
[www.samplanning.co.uk](http://www.samplanning.co.uk)



**Existing-Front Elevation**



**Proposed-Front Elevation**

 

Notes.  
Contractors must verify all dimensions at the site before comencing any work.  
No construction work before Building Control approval and structural engineer confirmation.  
Any discrepancies to be reported to Gridline.  
All drawings are to be read in conjunction with all relevant drawings and specifications.

| Project No.S |           |             |    |    |
|--------------|-----------|-------------|----|----|
| REV          | DATE      | DESCRIPTION | BY | CH |
| A            | 14/09/'23 |             |    |    |
|              |           |             |    |    |

| PROJECT TITLE               |             |
|-----------------------------|-------------|
| 43 Fairview Road<br>N15 6LH |             |
| DATE                        | Project No. |
| April. 2023                 | 7406        |

| DRAWING TITLE                |            |           |
|------------------------------|------------|-----------|
| Front Elevations             |            |           |
| CLIENT                       |            |           |
| Mr Chuni & Mrs Mindy Feldman |            |           |
| DRAWING No.                  | SCALE @ A3 | Drawn by: |
| E001                         | 1:100      | Faye      |


  
 PLANNING SERVICES  
 Unit 9b, The High Cross  
 Centre, Fountayne Rd,  
 N15 4BE  
 TEL: 020 8802 3480  
[www.samplanning.co.uk](http://www.samplanning.co.uk)



**Existing-Rear Elevation**



**Proposed-Rear Elevation**

 

Notes.  
Contractors must verify all dimensions at the site before commencing any work.  
No construction work before Building Control approval and structural engineer confirmation.  
Any discrepancies to be reported to Gridline.  
All drawings are to be read in conjunction with all relevant drawings and specifications.

| Project No.S |           |             |    |    |
|--------------|-----------|-------------|----|----|
| REV          | DATE      | DESCRIPTION | BY | CH |
| A            | 14/09/'23 |             |    |    |
|              |           |             |    |    |

| PROJECT TITLE               |             |
|-----------------------------|-------------|
| 43 Fairview Road<br>N15 6LH |             |
| DATE                        | Project No. |
| April. 2023                 | 7406        |

| DRAWING TITLE                |            |           |
|------------------------------|------------|-----------|
| Rear Elevations              |            |           |
| CLIENT                       |            |           |
| Mr Chuni & Mrs Mindy Feldman |            |           |
| DRAWING No.                  | SCALE @ A3 | Drawn by: |
| E002                         | 1:100      | Faye      |

  
 PLANNING SERVICES  
 Unit 9b, The High Cross  
 Centre, Fountayne Rd,  
 N15 4BE  
 TEL: 020 8802 3480  
[www.samplanning.co.uk](http://www.samplanning.co.uk)



Notes.  
Contractors must verify all dimensions at the site before comencing any work.  
No construction work before Building Control approval and structural engineer confirmation.  
Any discrepancies to be reported to Gridline. All drawings are to be read in conjunction with all relevant drawings and specifications.

| Project No.S |           |             |    |    |
|--------------|-----------|-------------|----|----|
| REV          | DATE      | DESCRIPTION | BY | CH |
| A            | 14/09/'23 |             |    |    |
|              |           |             |    |    |

| PROJECT TITLE               |             |
|-----------------------------|-------------|
| 43 Fairview Road<br>N15 6LH |             |
| DATE                        | Project No. |
| April. 2023                 | 7406        |

| DRAWING TITLE                |            |           |
|------------------------------|------------|-----------|
| Side Elevations              |            |           |
| CLIENT                       |            |           |
| Mr Chuni & Mrs Mindy Feldman |            |           |
| DRAWING No.                  | SCALE @ A3 | Drawn by: |
| E003                         | 1:100      | Faye      |



PLANNING SERVICES  
Unit 9b, The High Cross  
Centre, Fountayne Rd,  
N15 4BE  
TEL: 020 8802 3480  
[www.samplanning.co.uk](http://www.samplanning.co.uk)