


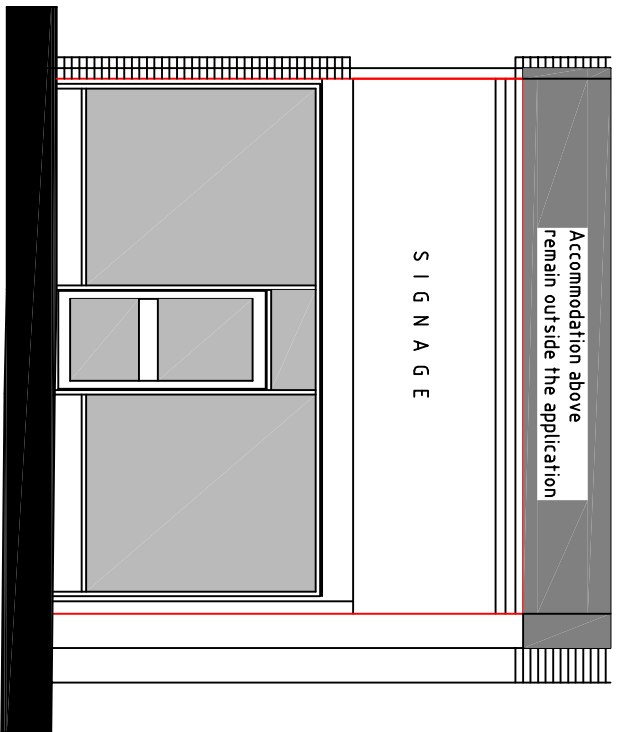
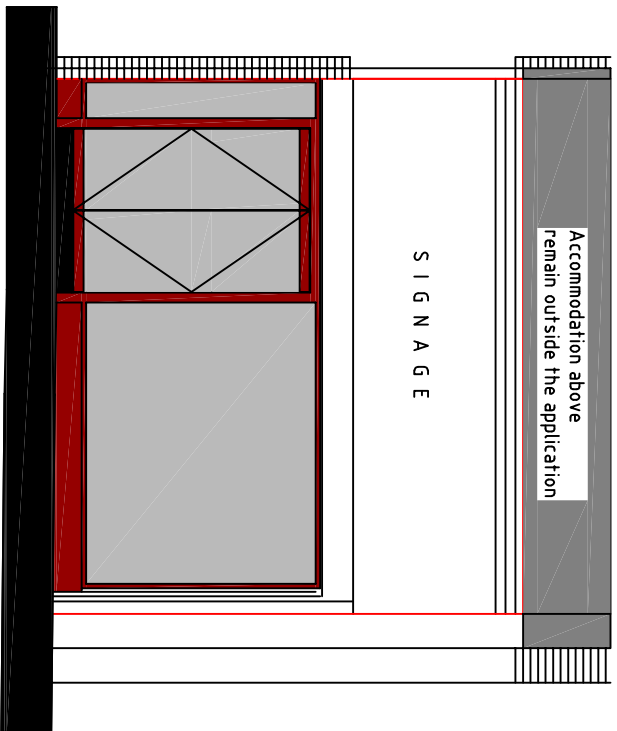
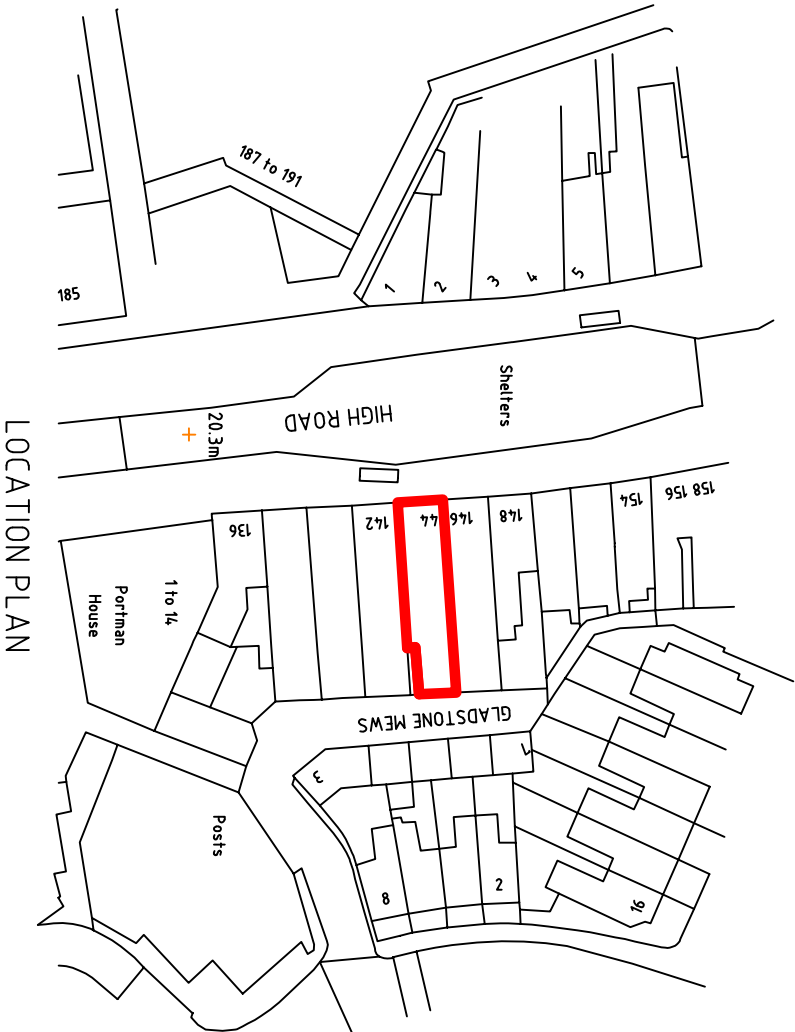


 

Front Elevation (Front) - Existing

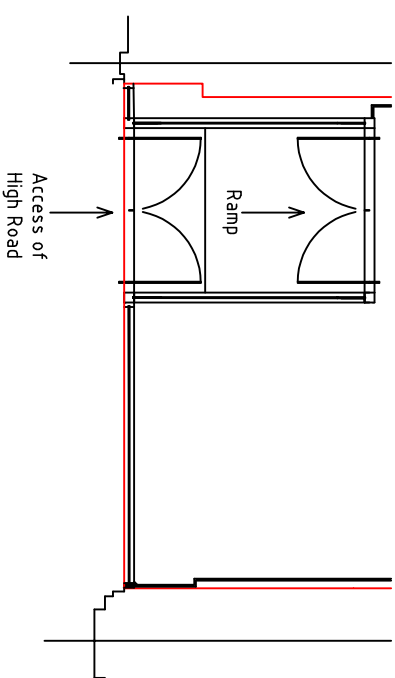

Front Elevation (Front) - Proposed

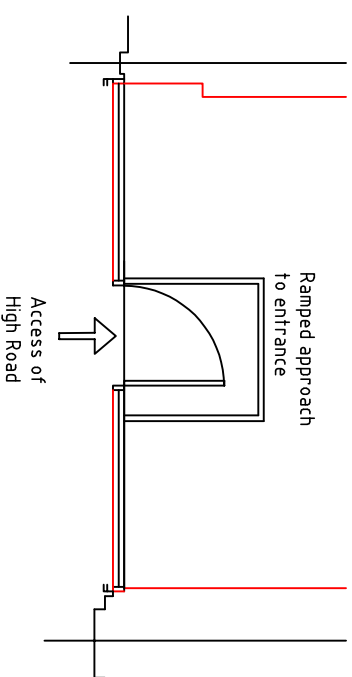

LOCATION PLAN

PRELIMINARY COPY

All design concepts and drawings are the property of Alderwood Joinery. No replications, adaptations are to be made without permission from Alderwood Joinery.		Client: CHONGLE ENTERTAINMENTS LIMITED		Drawn: K JUSTICE	
UNLESS OTHERWISE SPECIFIED DIMENSIONS ARE IN MILLIMETRES IF IN ANY DOUBT, ASK!		Job No:		Date 31/03/23	
DAMIAN CRONIN CONSTRUCTION		Project: LITTLE VEGAS 144 HIGH ROAD, WOODGREEN,N22 6EB.		Scale N.T.S	
DAMIAN CRONIN CONSTRUCTION		Title: PROPOSED NEW SHOPFRONT		Rev A	
Unit 99, 1 Cholerton Drive, North Tyne Industrial Estate, Newcastle Upon Tyne, NE12 9SZ. Tel:0191-2566665 www.Croninonline				Sheet 6	