



Changes Since This Drawing Was Last Issued:

- 1) Flat Parapet Roof Replaced By Pitched Roof;
- 2) Colour Contrast Brickwork Removed;
- 3) Square Bay Window Replaced By Canted Bay Window;
- 4) Guaged Brick Arches Removed;
- 5) Planter & Climbing Plants Added To Hampstead Lane Elevation.

Christopher Tredway Architects


3rd Floor, 175 - 176 Tottenham Court Road, London W1T 7NX.  
E Mail: [office@christredway.co.uk](mailto:office@christredway.co.uk) Phone: +44 (0)20 7101 9336

*Gatehouse & Gates, Compton Avenue*


Site: Security Hut & Gates, Compton Avenue, London N6. Job No: 090  
Drawing No: 090/ AP2\_01  
Title: Proposed Block Plan Revision: A  
Date: 12/09/2023 Scale: 1:500 @ 100% A3 L  
© Christopher Tredway Architects Ltd. 2023

Proposed Site & Roof Plan @ 1:200

Rear Elevation

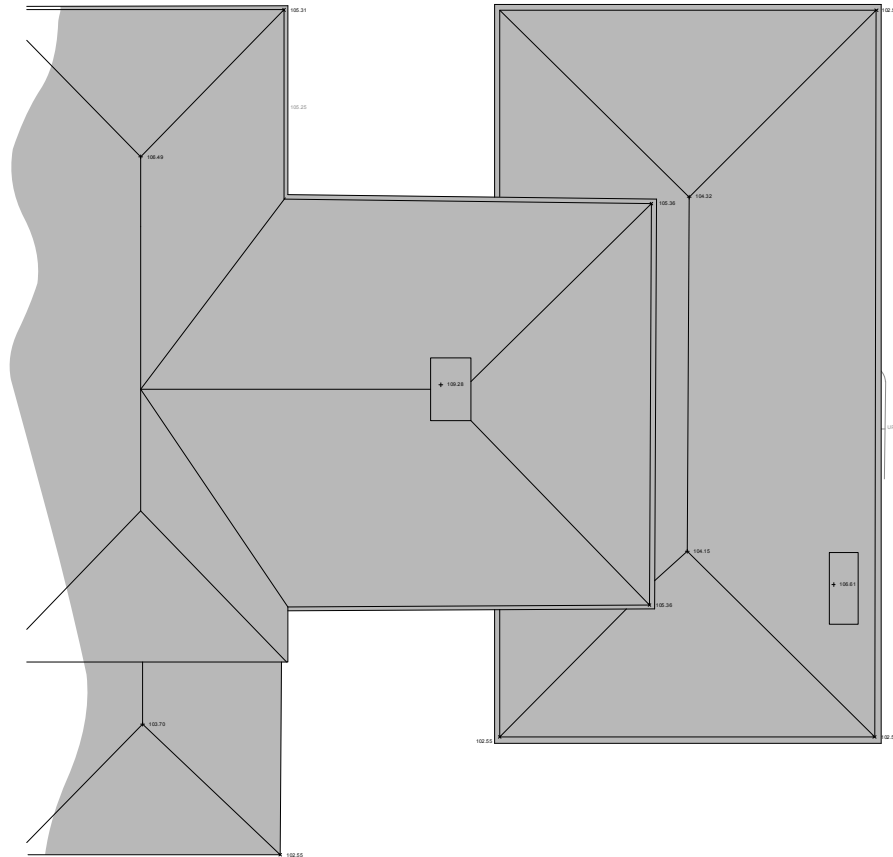

Front Elevation


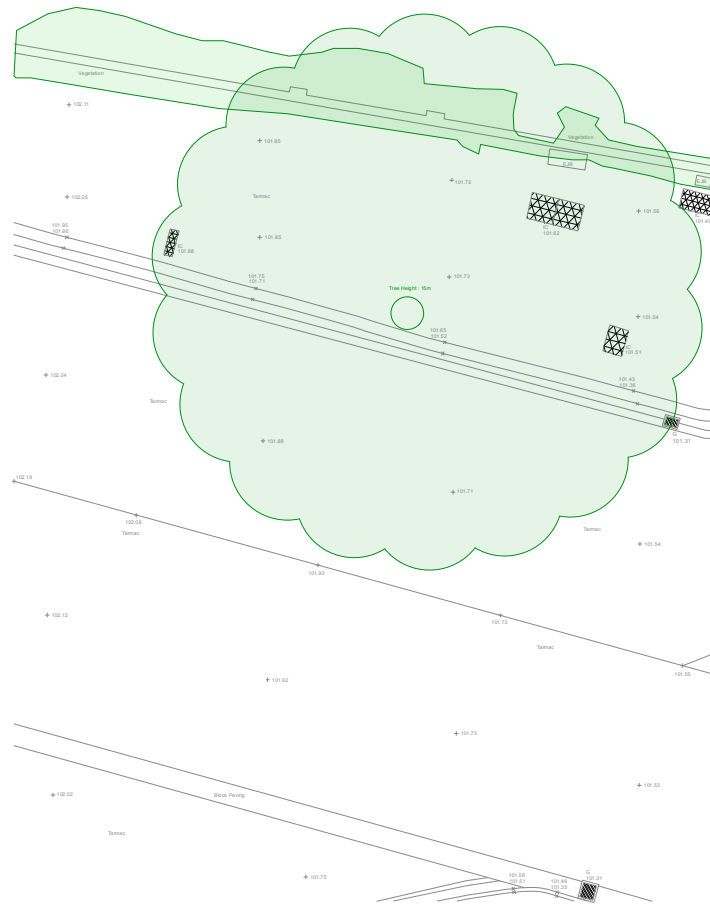


Side Elevation

Side Elevation

Rear Elevation

Front Elevation

 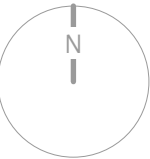

Changes Since This Drawing Was Last Issued:

- 1) Flat Parapet Roof Replaced By Pitched Roof;
- 2) Colour Contrast Brickwork Removed;
- 3) Square Bay Window Replaced By Canted Bay Window;
- 4) Guaged Brick Arches Removed;
- 5) Planter & Climbing Plants Added To Hampstead Lane Elevation.

RIBA Stage 3

Christopher Tredway Architects


3rd Floor, 175 - 176 Tottenham Court Road, London W1T 7NX.  
E Mail: office@chrestredway.co.uk Phone: +44 (0)20 7101 9336

Gatehouse & Gates, Compton Avenue

Site: Security Hut & Gates, Compton Avenue, London N6.  
Title: Proposed Site & Roof Plan  
Date: 12/09/2023

Job No: 090  
Drawing No: 090/ AP2\_02  
Revision: A  
Scale: 1:200 @ 100% A3 L  
© Christopher Tredway Architects Ltd. 2023

Proposed Front Elevation @ 1:100

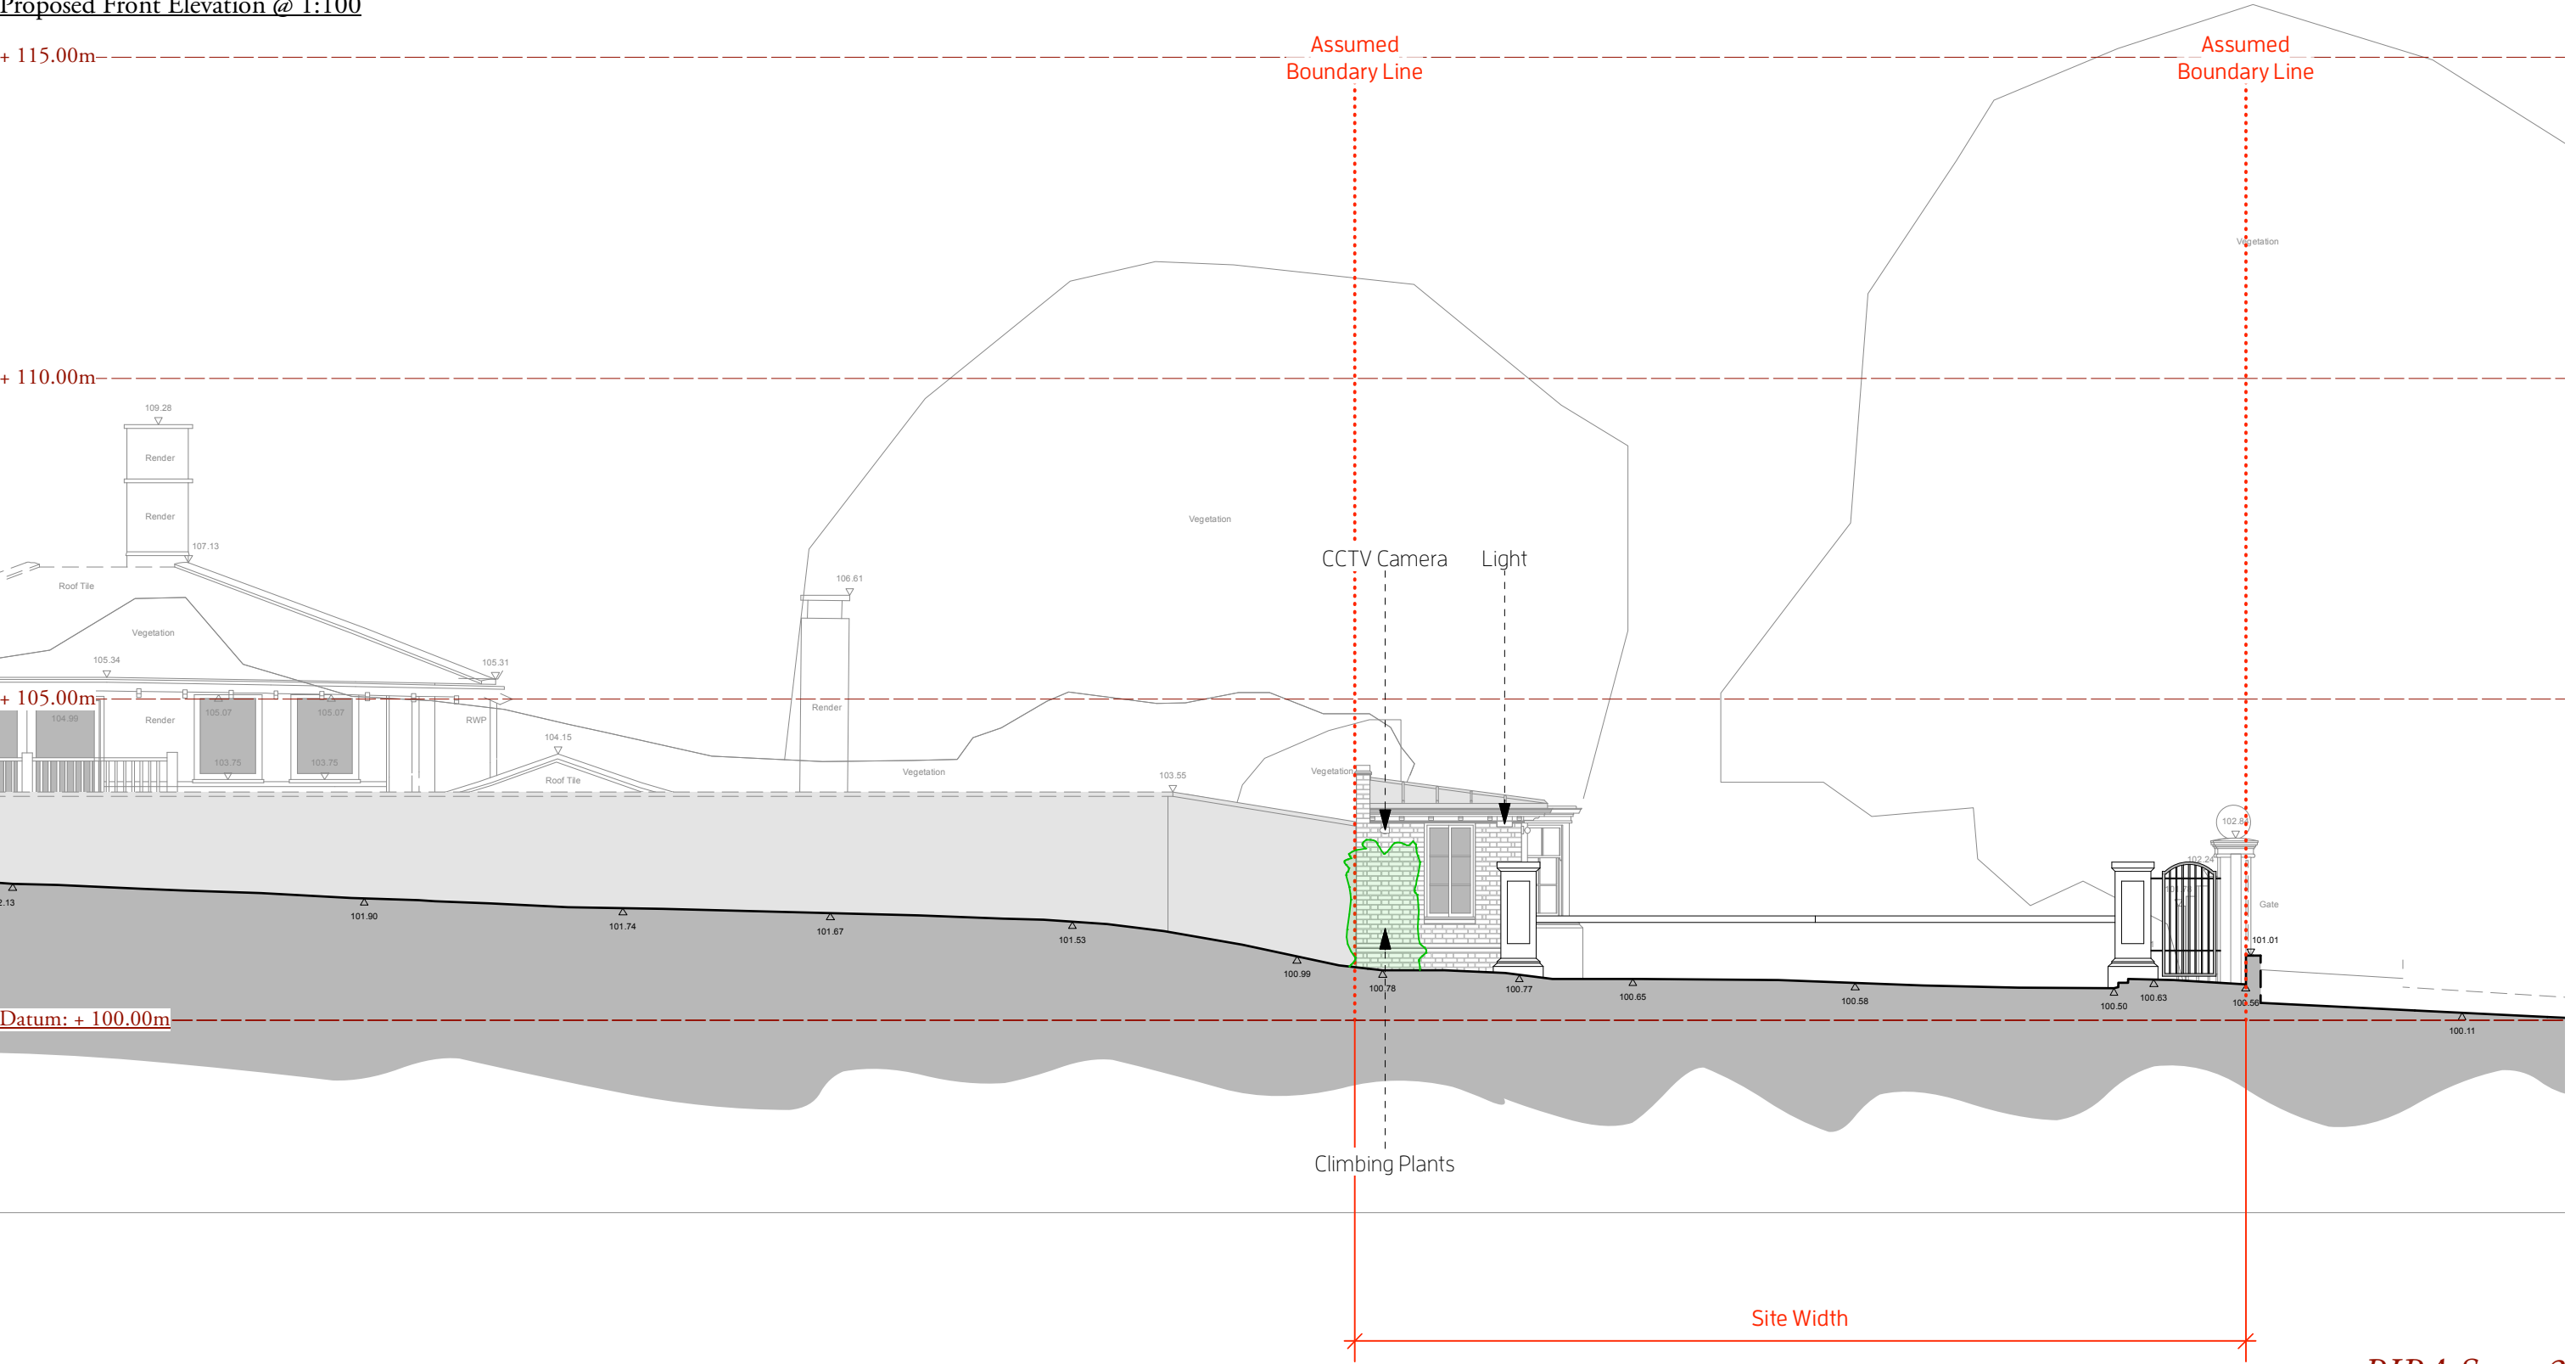

RIBA Stage 3

Christopher Tredway Architects

3rd Floor, 175 - 176 Tottenham Court Road, London W1T 7NX.  
E Mail: office@christredway.co.uk Phone: +44 (0)20 7101 9336


Gatehouse & Gates, Compton Avenue

Site: Security Hut & Gates, Compton Avenue, London N6.  
Title: Proposed Front Elevation  
Date: 12/09/2023  
Job No: 090  
Drawing No: 090/ AP2\_03  
Revision: A  
Scale: 1:100 @ 100% A3 L  
© Christopher Tredway Architects Ltd. 2023

Changes Since This Drawing Was Last Issued:

- 1) Flat Parapet Roof Replaced By Pitched Roof;
- 2) Colour Contrast Brickwork Removed;
- 3) Square Bay Window Replaced By Canted Bay Window;
- 4) Guaged Brick Arches Removed;
- 5) Planter & Climbing Plants Added To Hampstead Lane Elevation.

Proposed Side Elevation @ 1:100

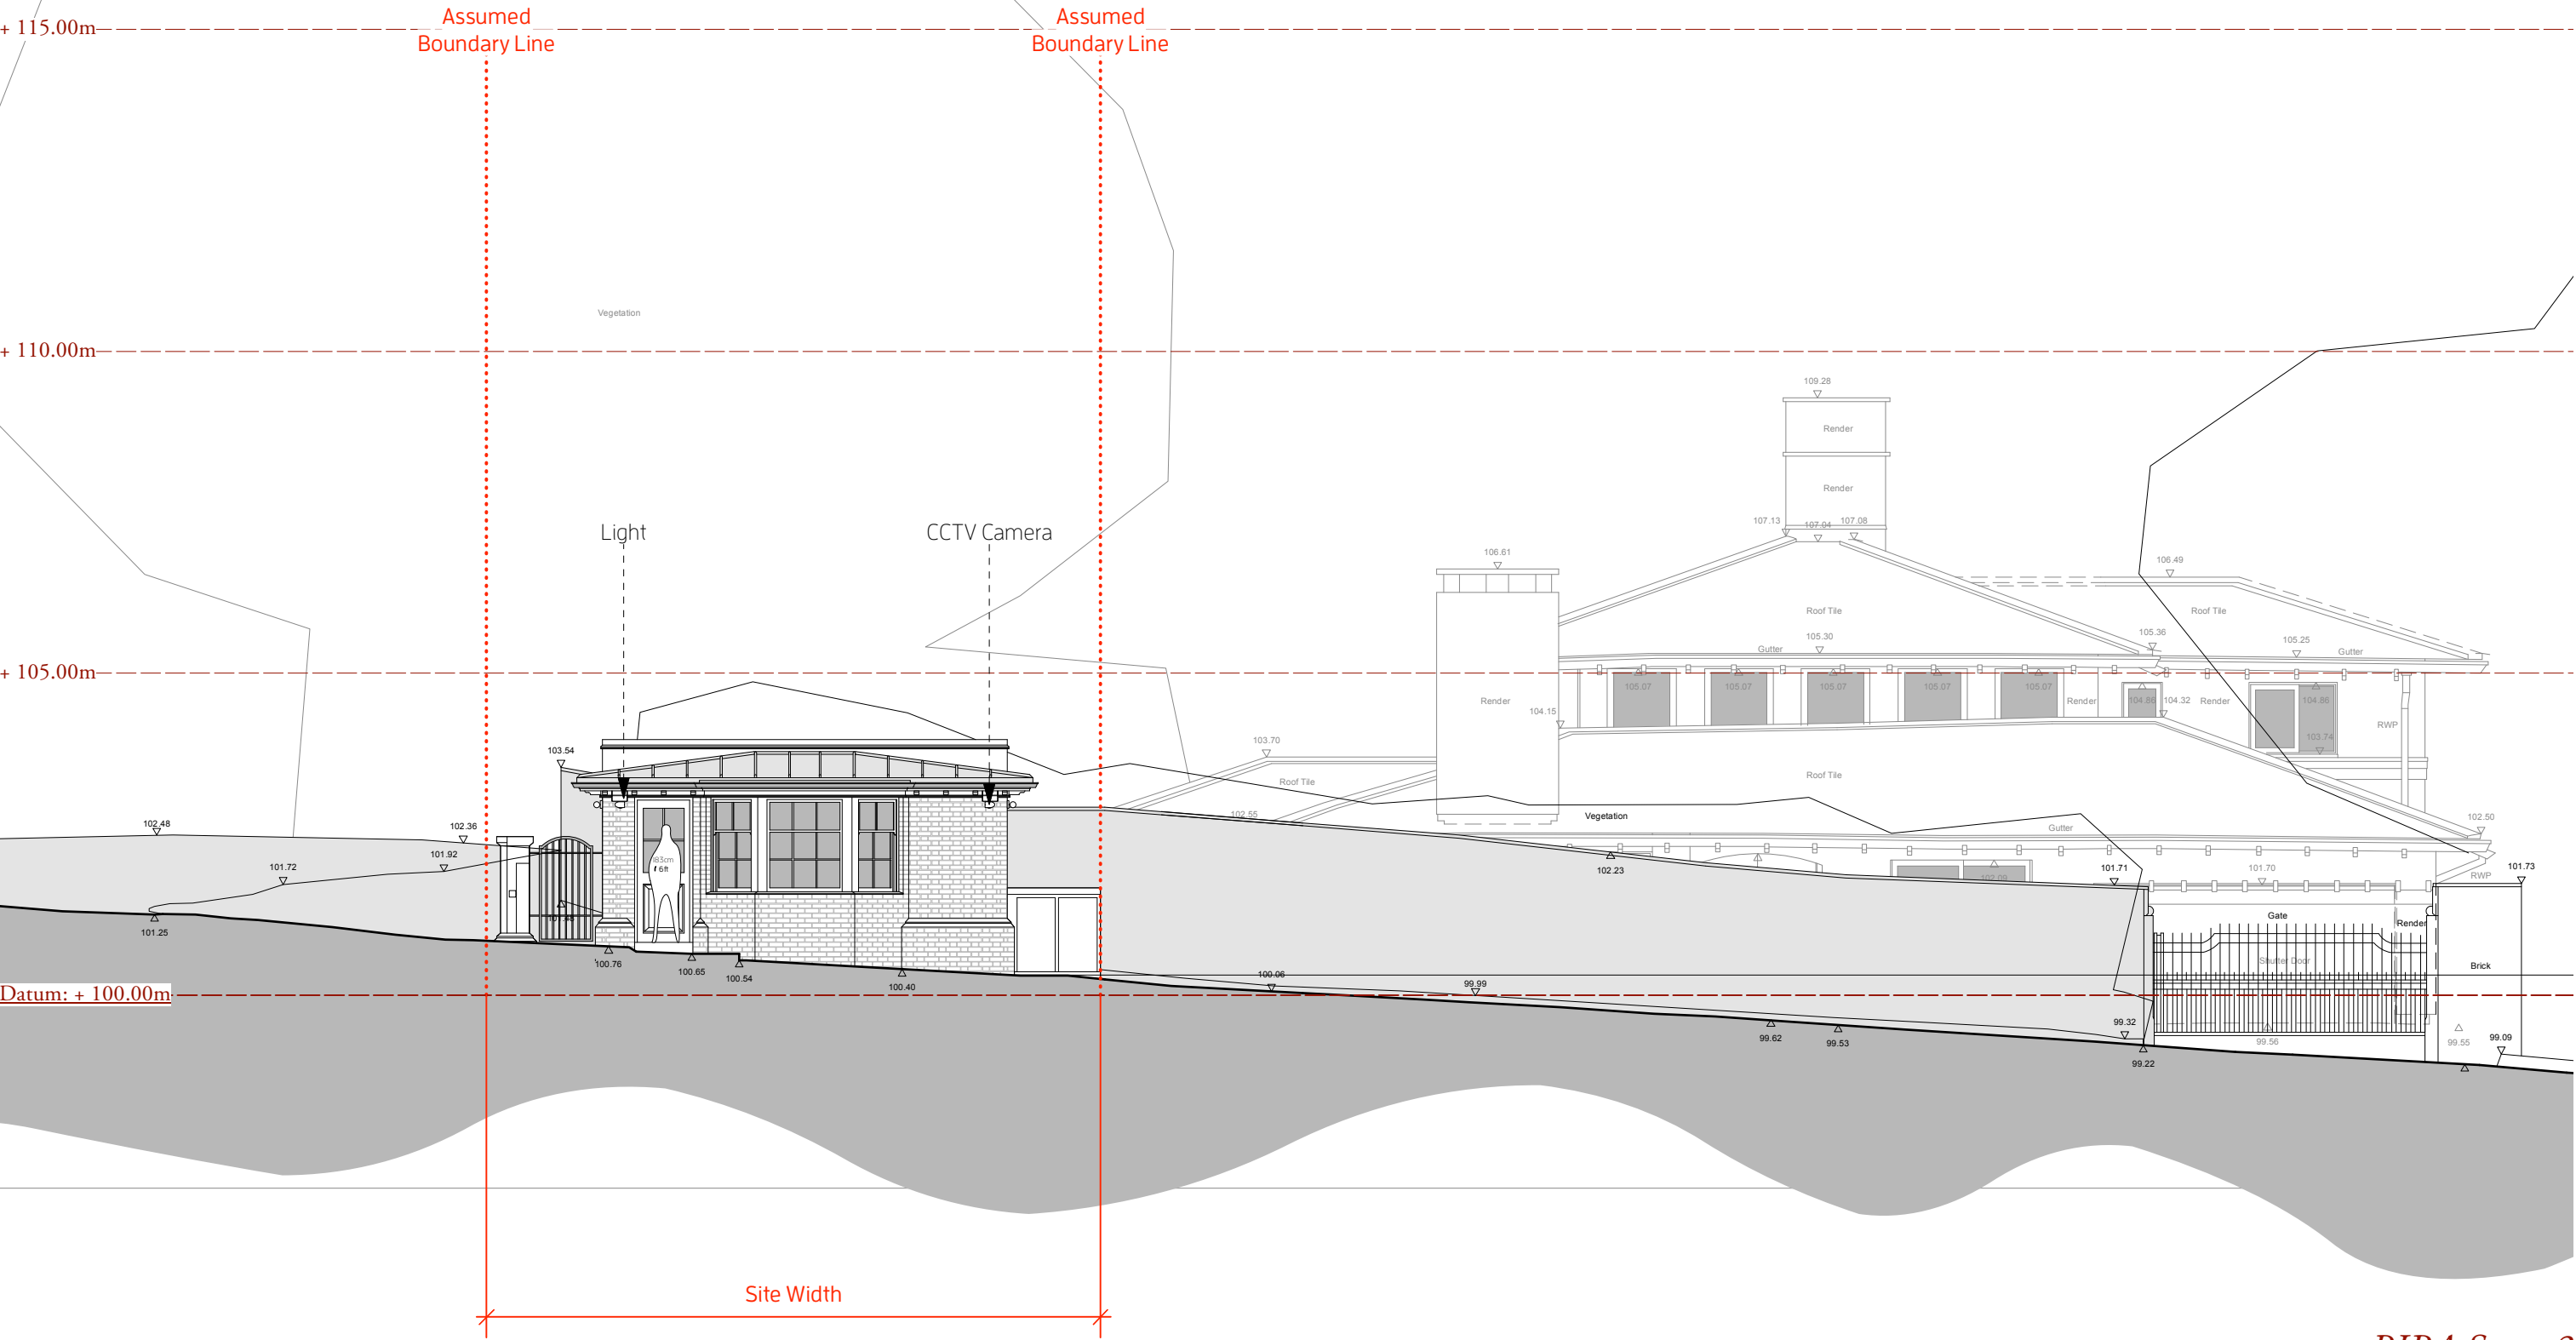

RIBA Stage 3

Christopher Tredway Architects


3rd Floor, 175 - 176 Tottenham Court Road, London W1T 7NX.  
E Mail: office@christredway.co.uk Phone: +44 (0)20 7101 9336

Gatehouse & Gates, Compton Avenue


Site: Security Hut & Gates, Compton Avenue, London N6.  
Title: Proposed Side Elevation  
Date: 12/09/2023  
Job No: 090  
Drawing No: 090/ AP2\_04  
Revision: A  
Scale: 1:100 @ 100% A3 L  
© Christopher Tredway Architects Ltd. 2023

Changes Since This Drawing Was Last Issued:

- 1) Flat Parapet Roof Replaced By Pitched Roof;
- 2) Colour Contrast Brickwork Removed;
- 3) Square Bay Window Replaced By Canted Bay Window;
- 4) Guaged Brick Arches Removed;
- 5) Planter & Climbing Plants Added To Hampstead Lane Elevation.

 

Proposed Rear Elevation @ 1:100

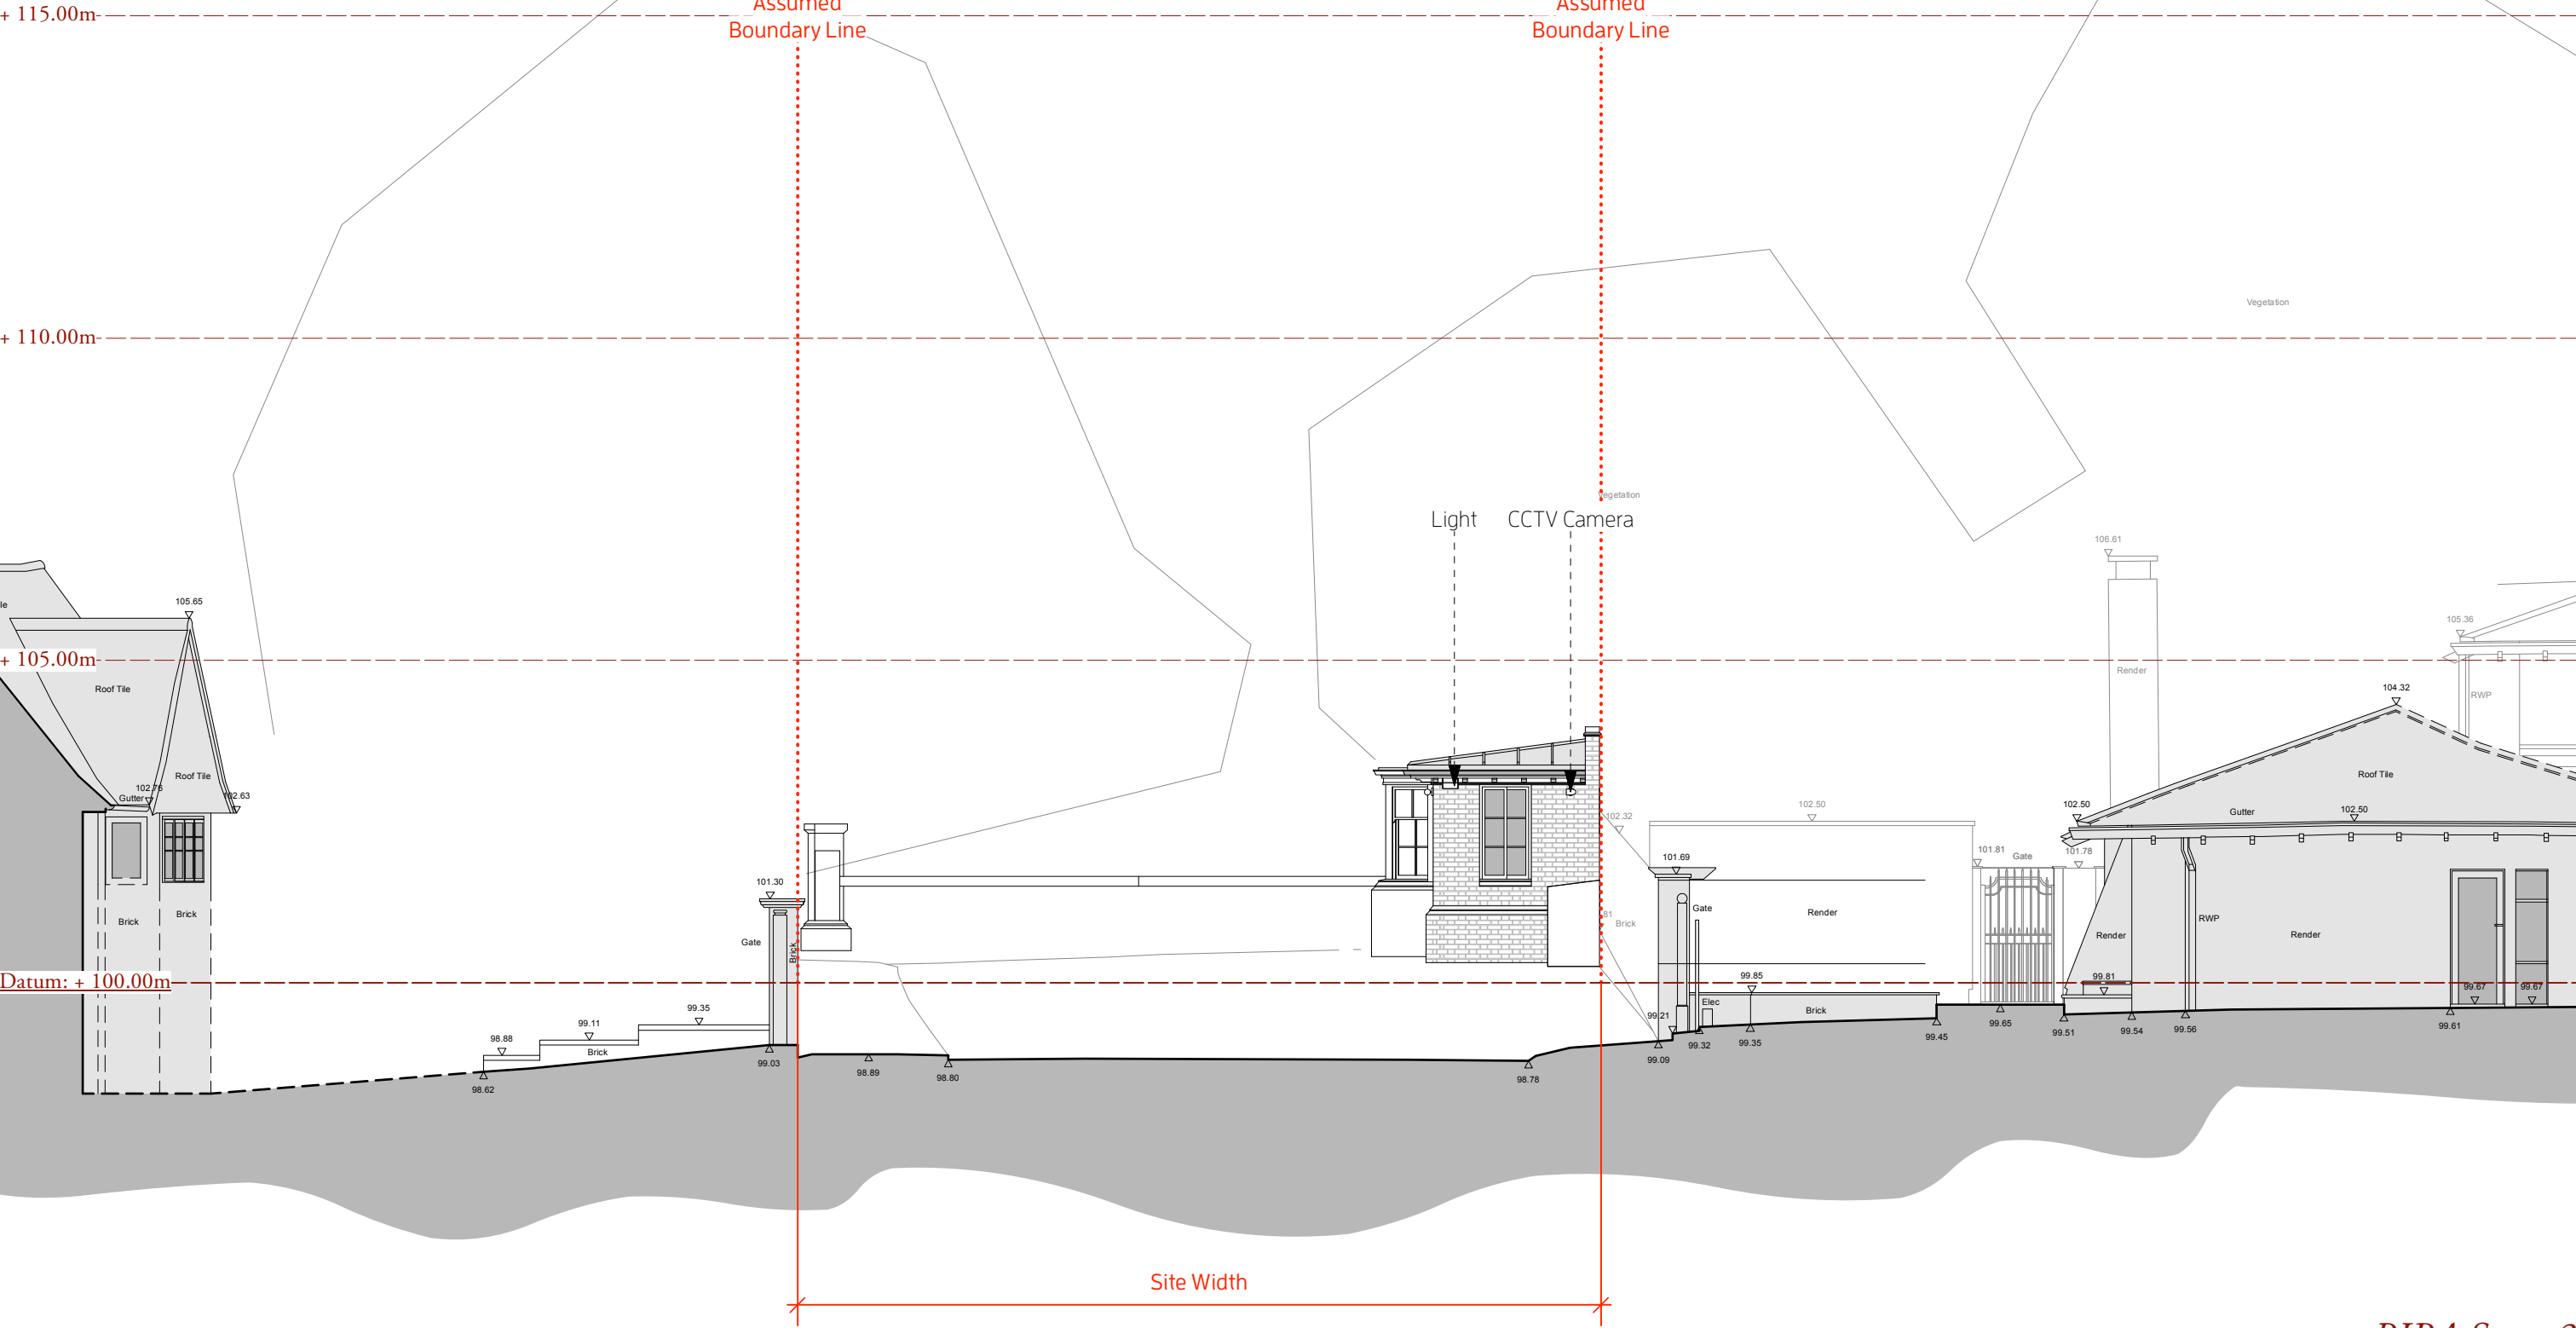


*RIBA Stage 3*

Christopher Tredway Architects

3rd Floor, 175 - 176 Tottenham Court Road, London W1T 7NX.  
E Mail: office@christredway.co.uk Phone: +44 (0)20 7101 9336

*Gatehouse & Gates, Compton Avenue*

Site: Security Hut & Gates, Compton Avenue, London N6.  
Title: Proposed Rear Elevation  
Date: 12/09/2023  
Job No: 090  
Drawing No: 090/ AP2\_05  
Revision: A  
Scale: 1:100 @ 100% A3 L  
© Christopher Tredway Architects Ltd. 2023

 

Changes Since This Drawing Was Last Issued:

- 1) Flat Parapet Roof Replaced By Pitched Roof;
- 2) Colour Contrast Brickwork Removed;
- 3) Square Bay Window Replaced By Canted Bay Window;
- 4) Guaged Brick Arches Removed;
- 5) Planter & Climbing Plants Added To Hampstead Lane Elevation.

Proposed Ground Floor @ 1:100

