


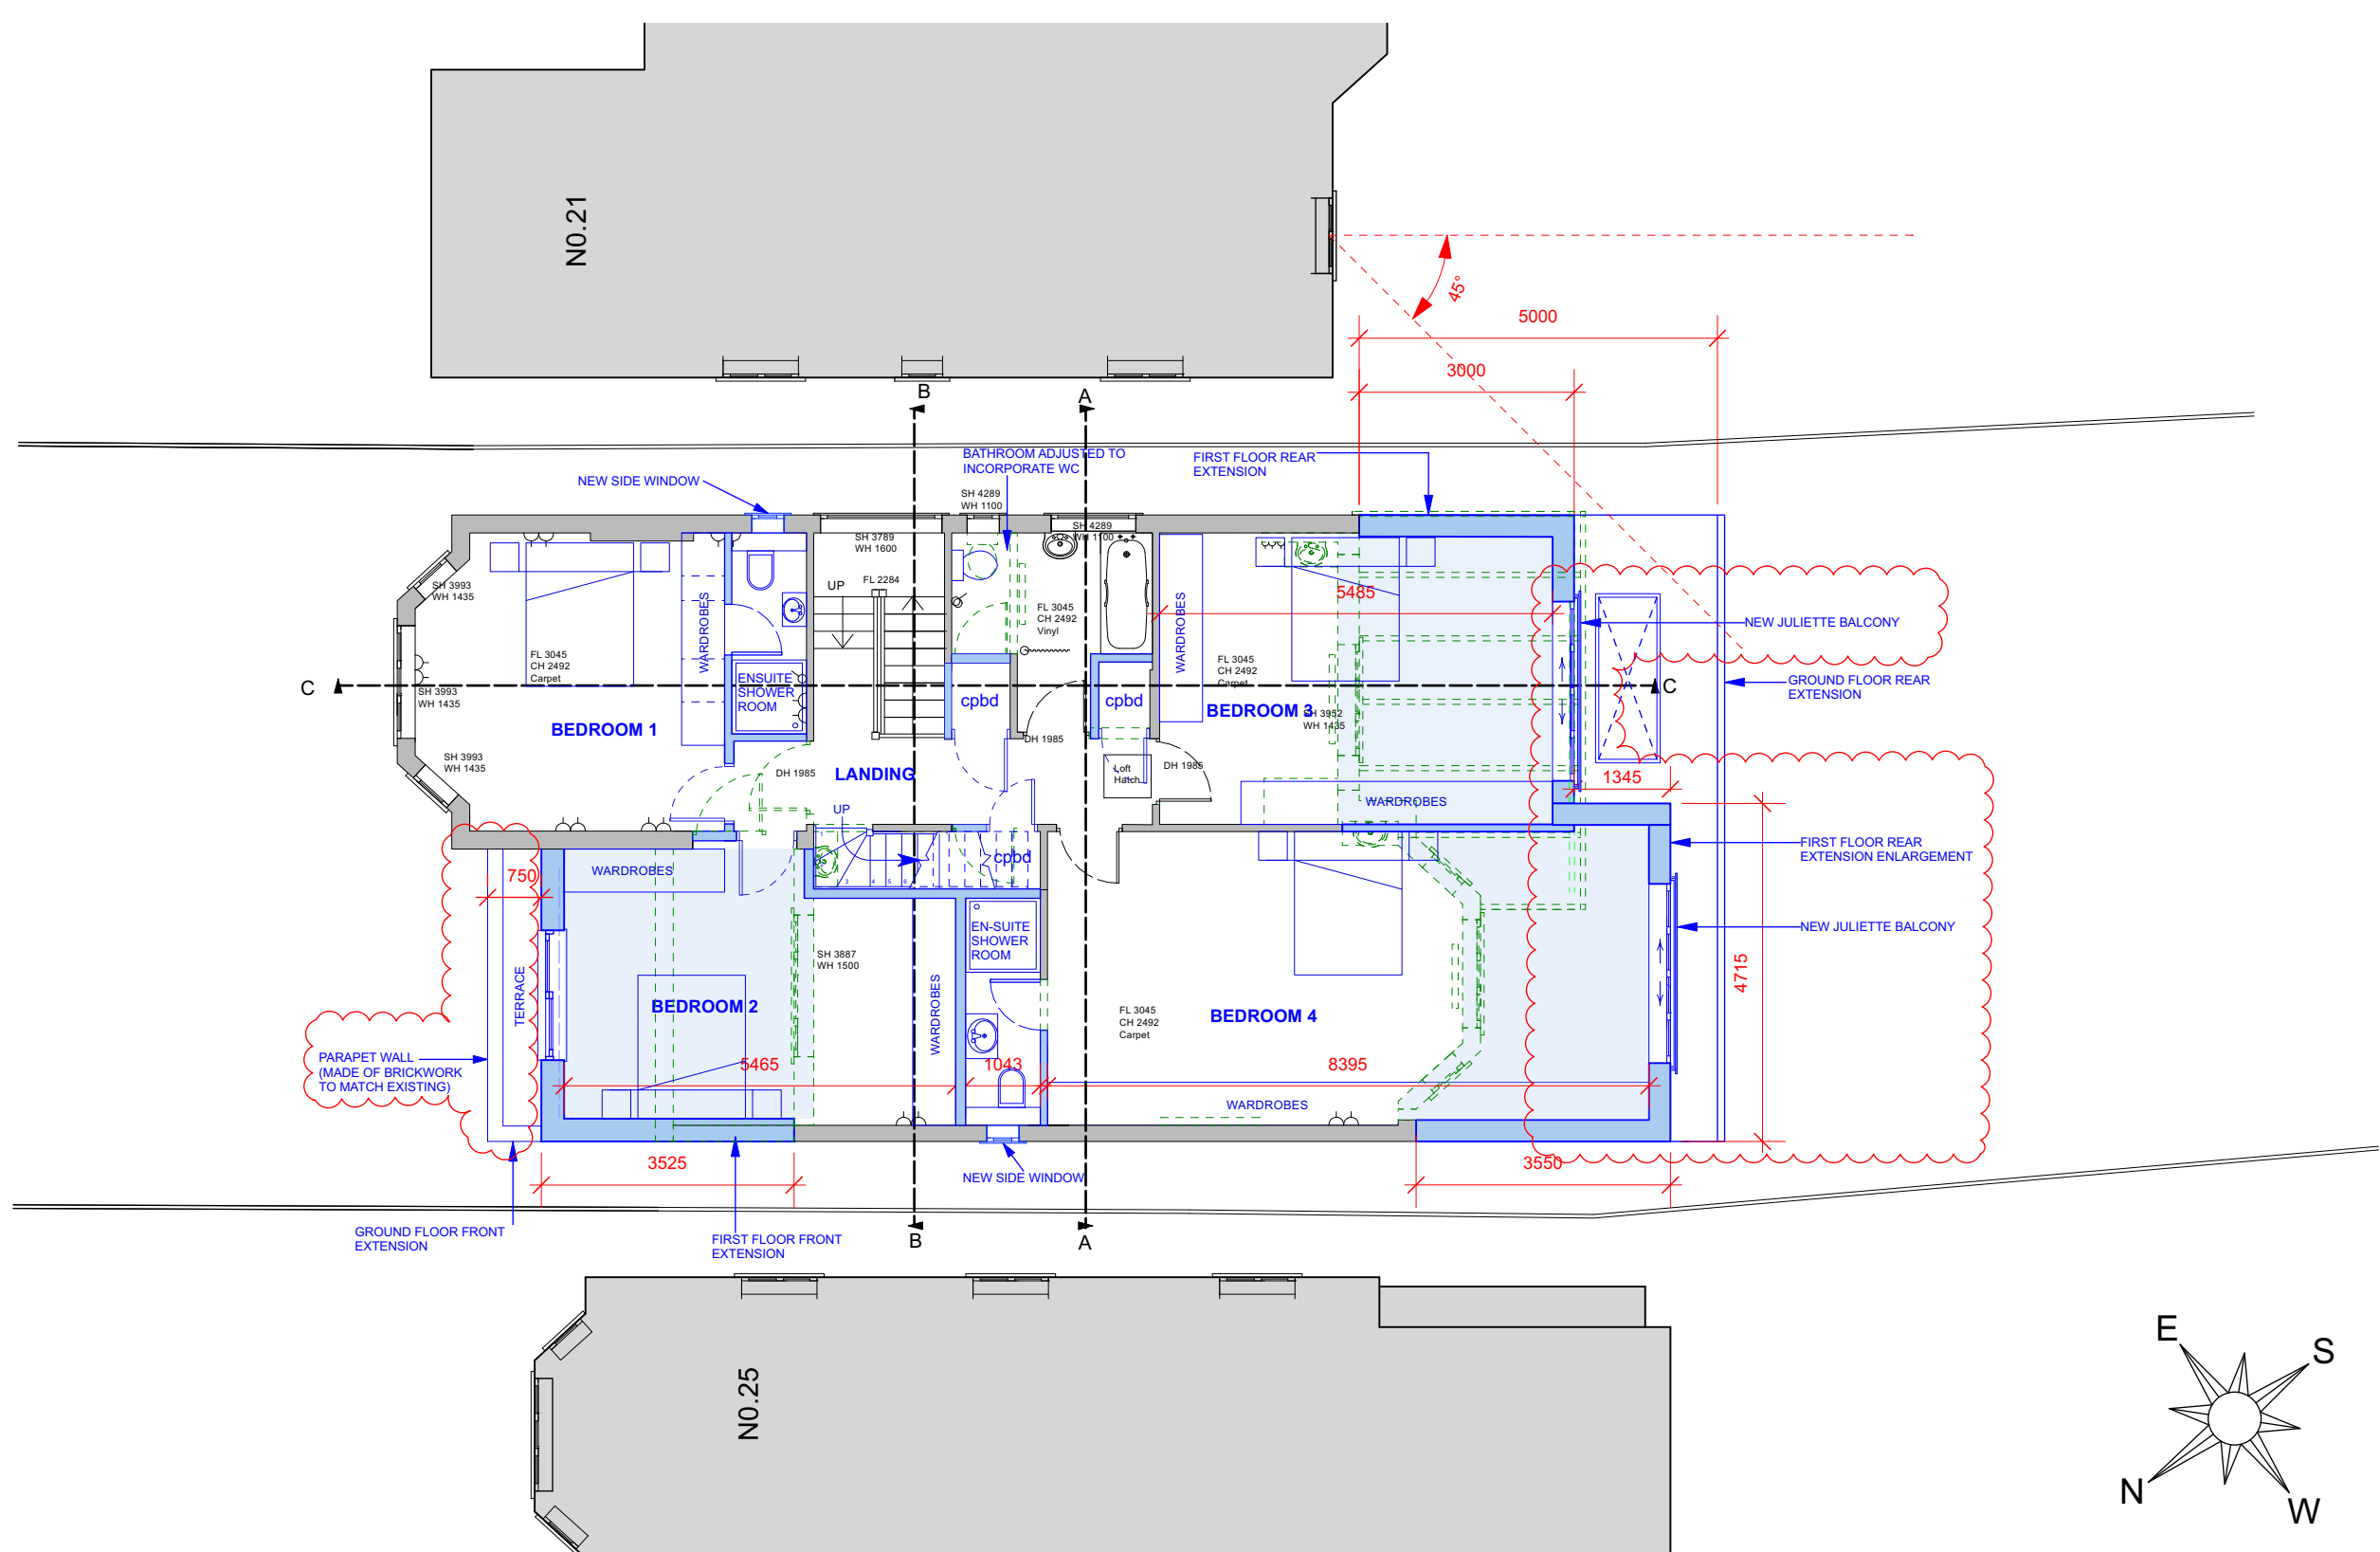

KEY			
		EXISTING	
		TO BE REMOVED	
		PROPOSED	
		ASSUMED EXISTING BOUNDARY	

PROPOSED FIRST FLOOR PLAN

REV.	DATE	DESCRIPTION	REV.	DATE	DESCRIPTION	REV.	DATE	DESCRIPTION	NOTE:	CLIENT:	PROJECT:	SIMON MILLER ARCHITECTS T+44 (0)20 8201 9875 info@simonmillerarchitects.com simonmillerarchitects 11 Portsdown Mews Temple Fortune London NW11 7HD		DATE:	SEPTMBER 2023
A	15.09.23	FRONT PARAPET WALL CHANGED TO BRICKWORK FINISH, REAR EXTENSION ENLARGED & NEW JULIETTE BALCONIES							FOR THE PURPOSE OF PLANNING <u>ONLY</u> DRAWINGS CAN BE SCALED OFF.	A.C & A.M	GROUND AND FIRST FLOOR EXTENSIONS AND INTERNAL ALTERATIONS			DRAWN BY:	JMC
									ALL DIMENSIONS ARE IN MILLIMETERS. INCONSISTENCIES ARE TO BE REPORTED TO THE ARCHITECT IMMEDIATELY.	SITE:	DRAWING TITLE:			SCALE:	1:100 @ A3
									COPYRIGHT IS HELD BY SIMON MILLER ARCHITECTS LTD.	23 BANCROFT AVENUE, LONDON, N2 0AR	PROPOSED FIRST FLOOR PLAN			DRAWING NO.:	557 PL02
														REVISION:	A

FOR VARIATION OF CONDITION