



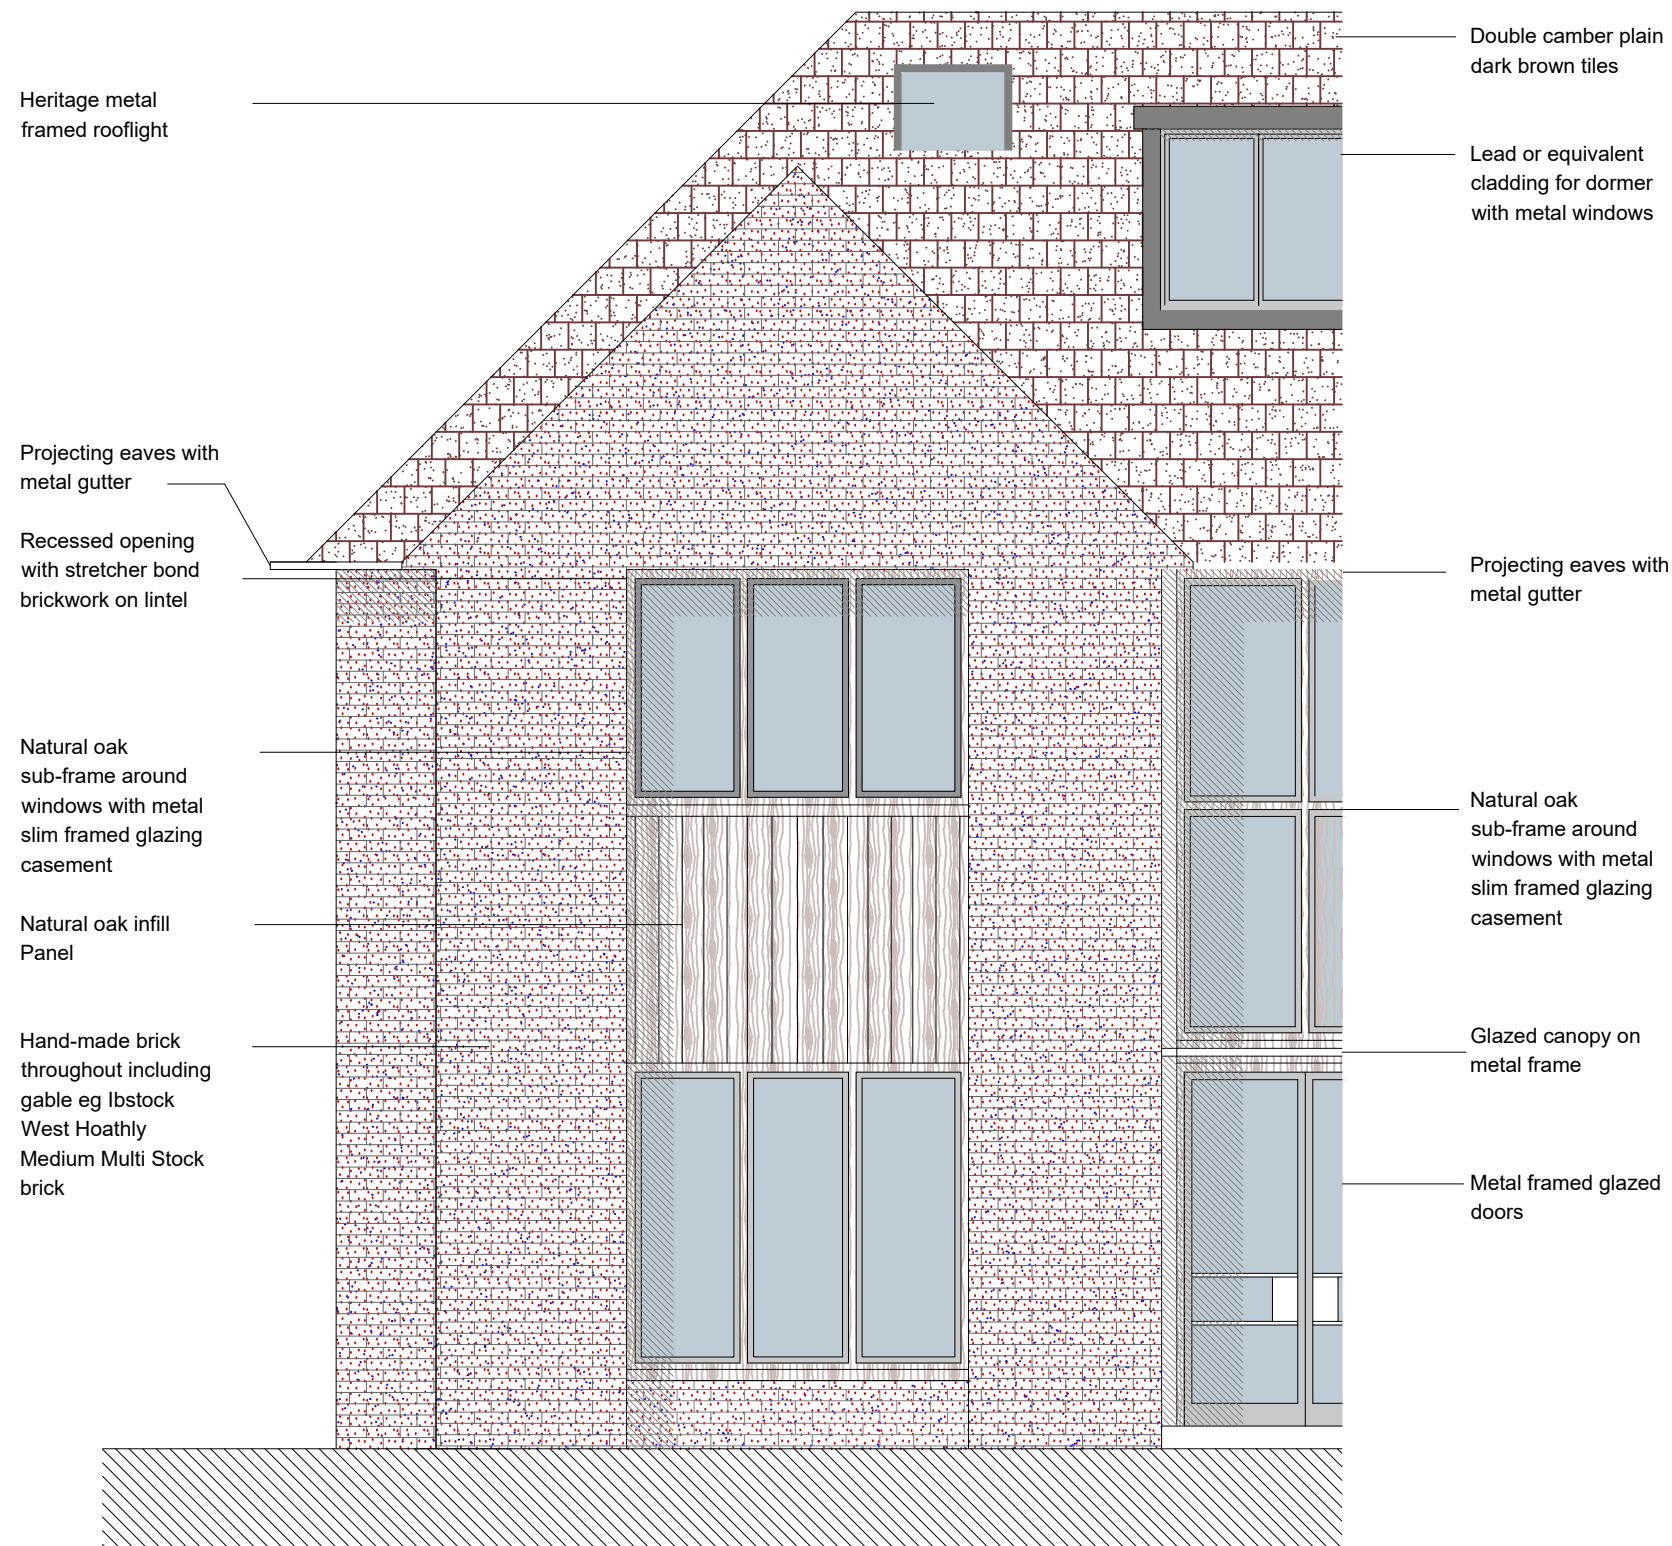

Detail of Front Elevation

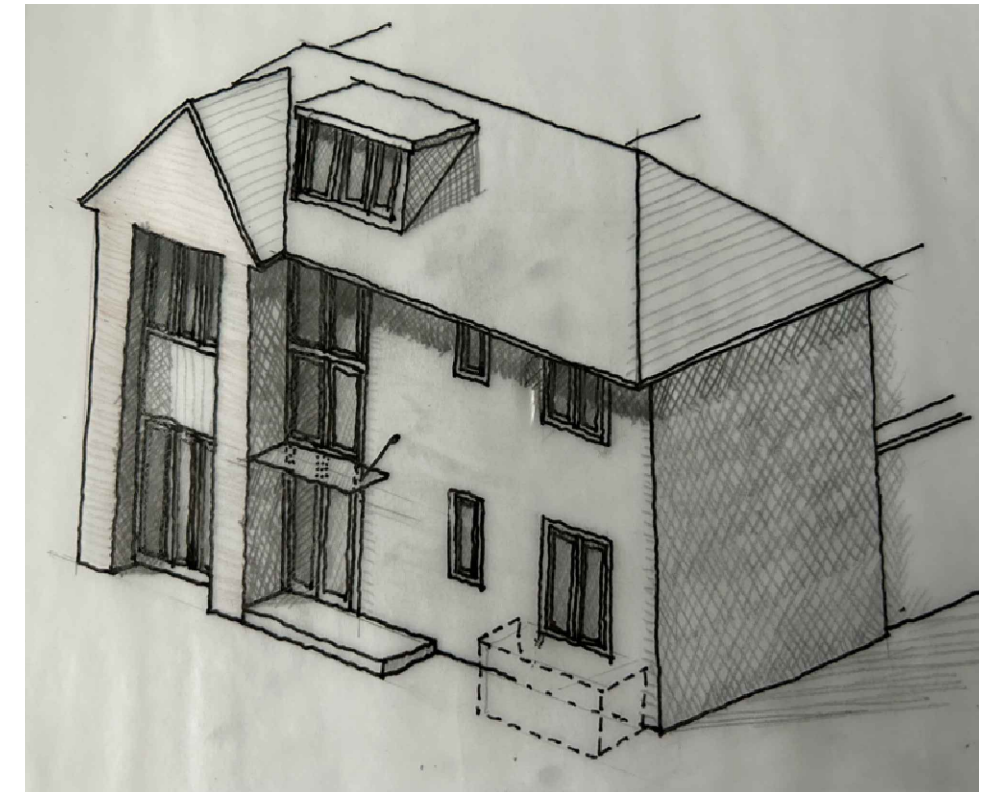

Massing Study

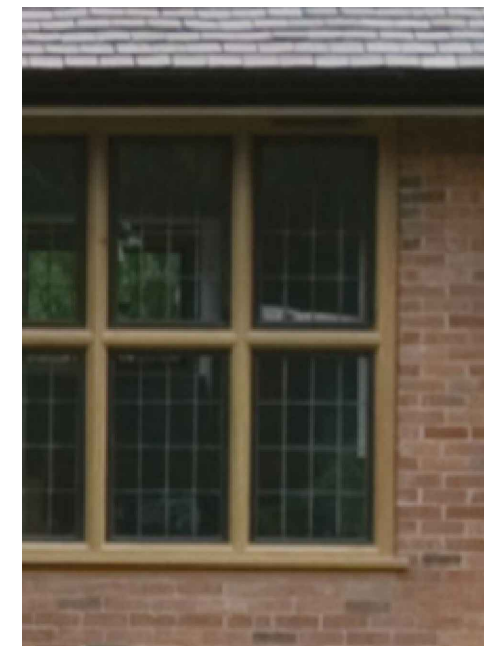


Image of metal casement in oak sub-frame



Ibstock West Hoathly Medium Multi Stock brick



Acme double camber dark brindle smooth clay tile

Site 63 Sheldon Avenue, London N6 4NH


Title Proposed Materials

Drawing Number 167/061C

Date September 2023

Scale 1:50@A3


Status Planning

 

Studio Y₂ PARTNERSHIP
Architecture & Planning

1339 High Road
info@studioy2.co.uk

London N20 9HR
020 84463433

 

Copyright in this drawing remains with Studio Y2 LLP and no express or implied licence is granted by way of this drawings or otherwise to reproduce or use this drawing or the design contained in it: Scale bar for Planning Only : All dimensions to be checked on site