

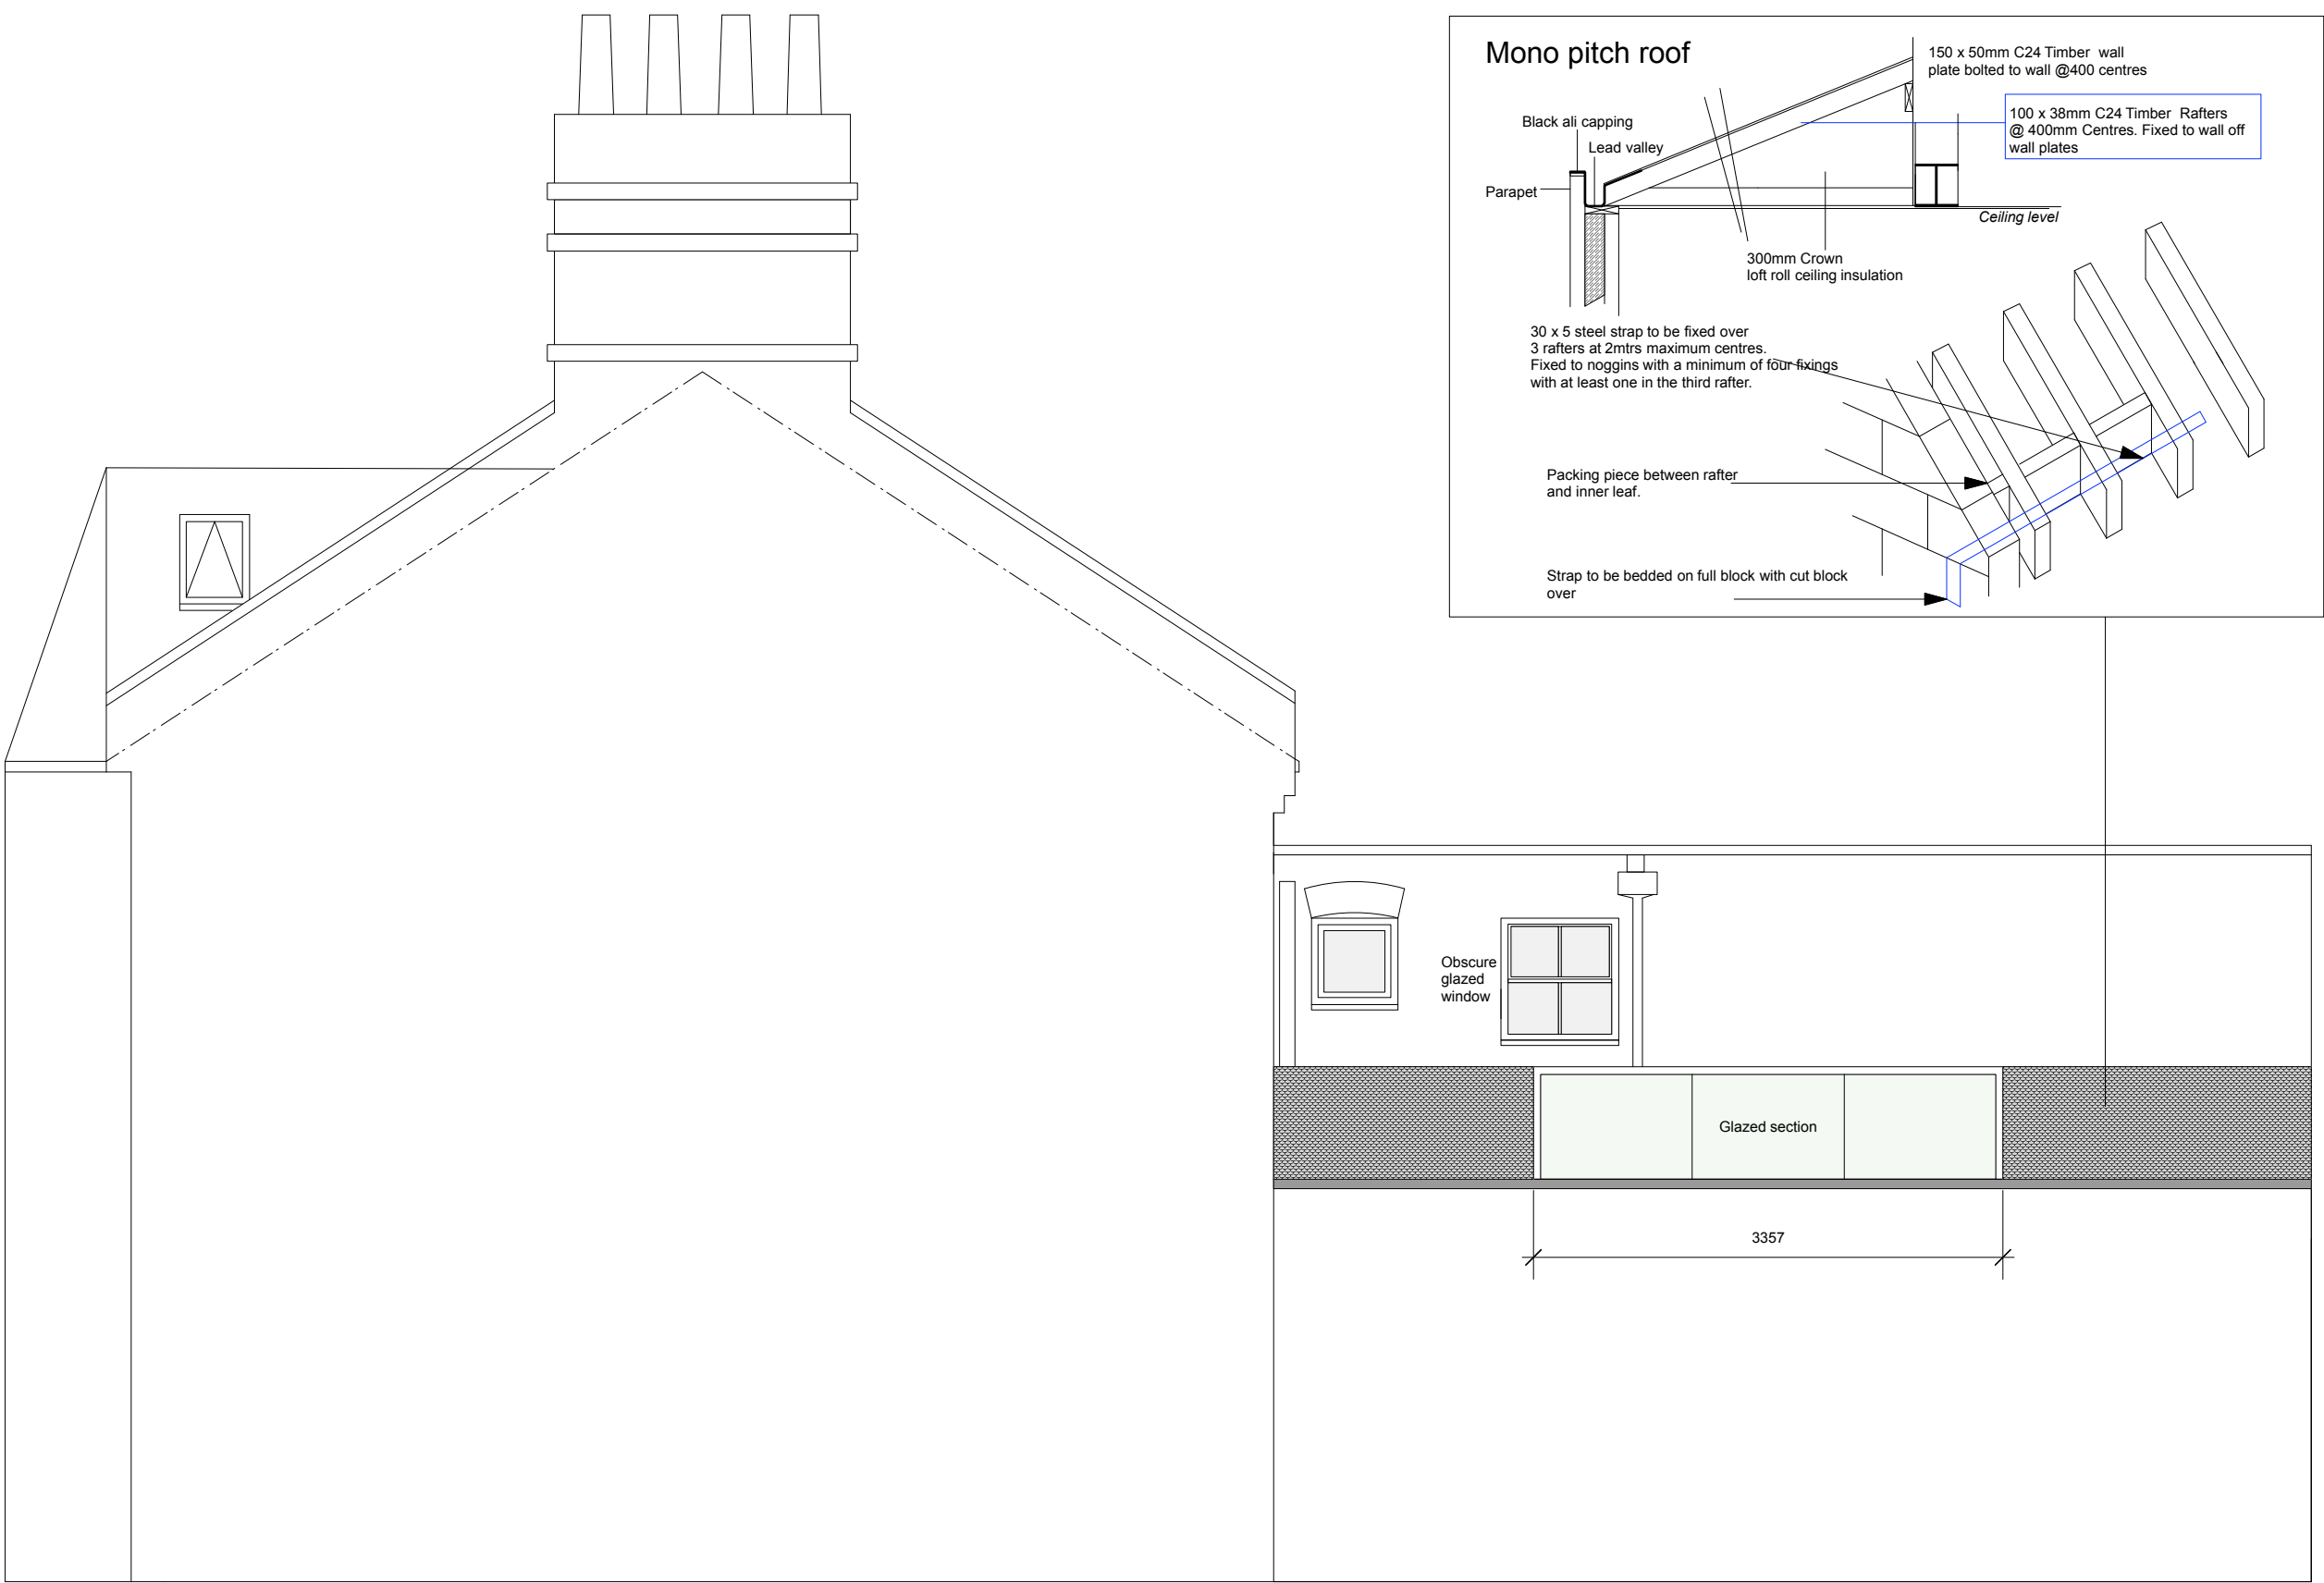




PROPOSED PLANS/ELEVATIONS:

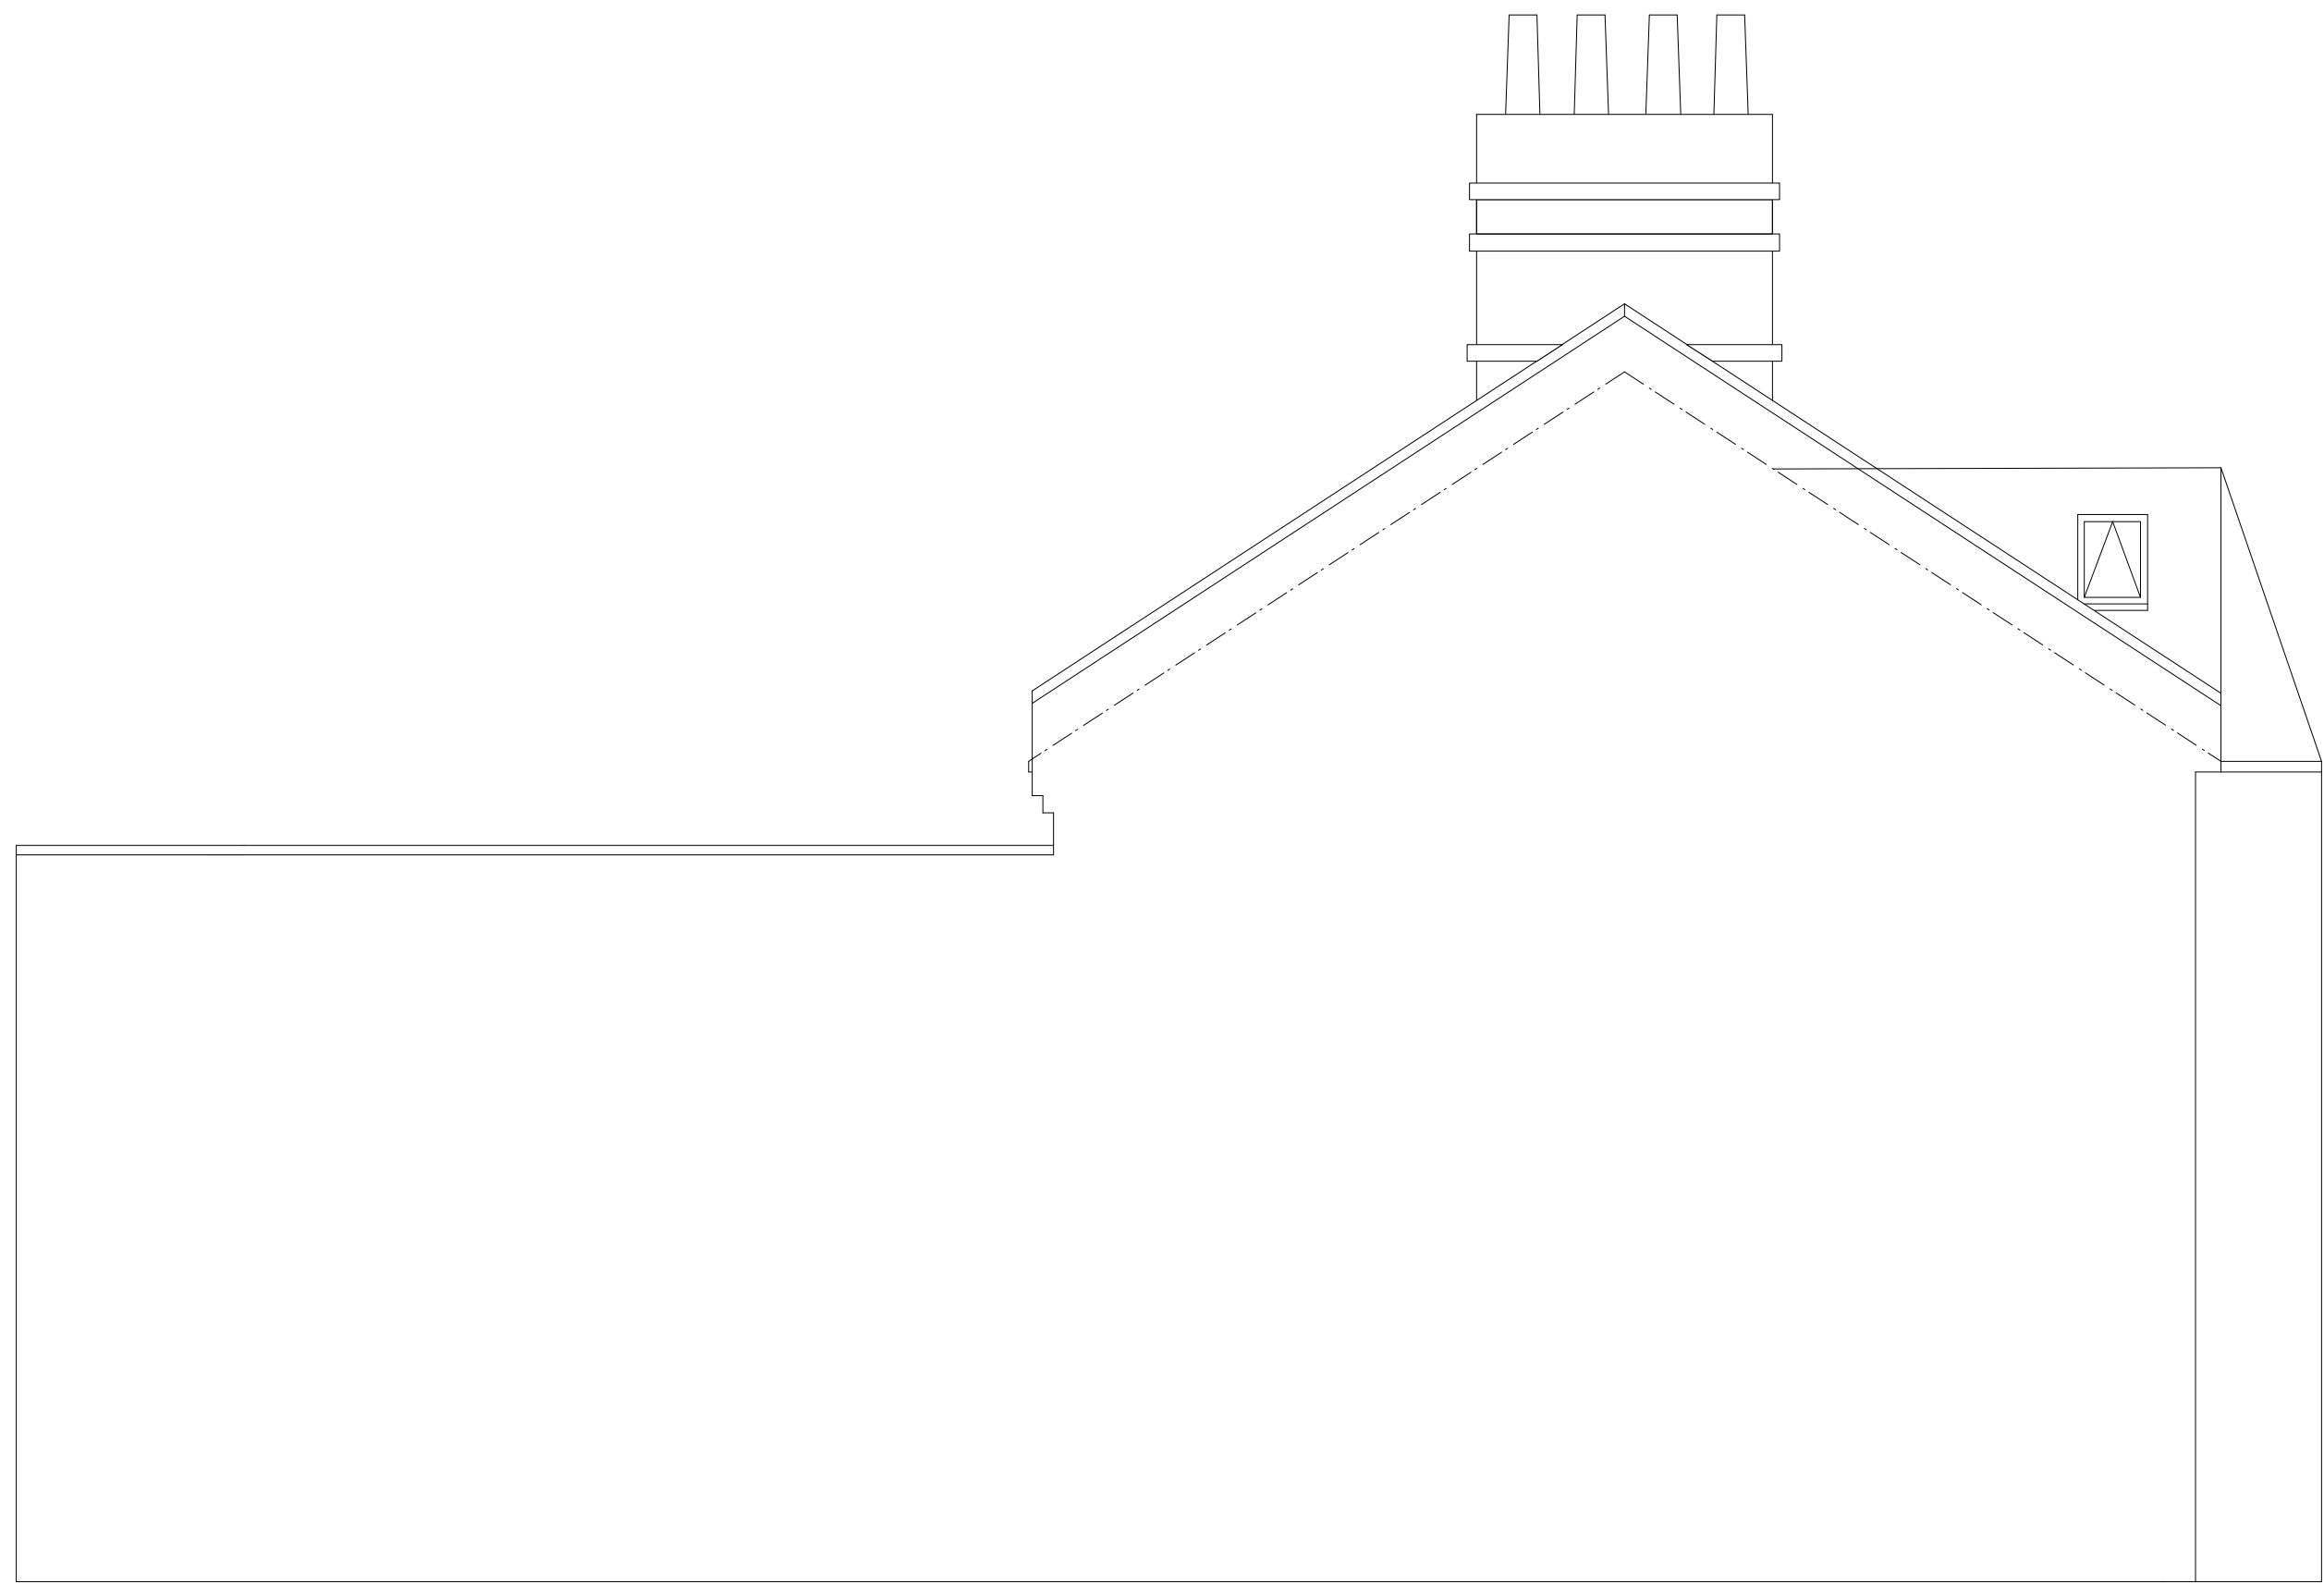

SIDE ELEVATION:

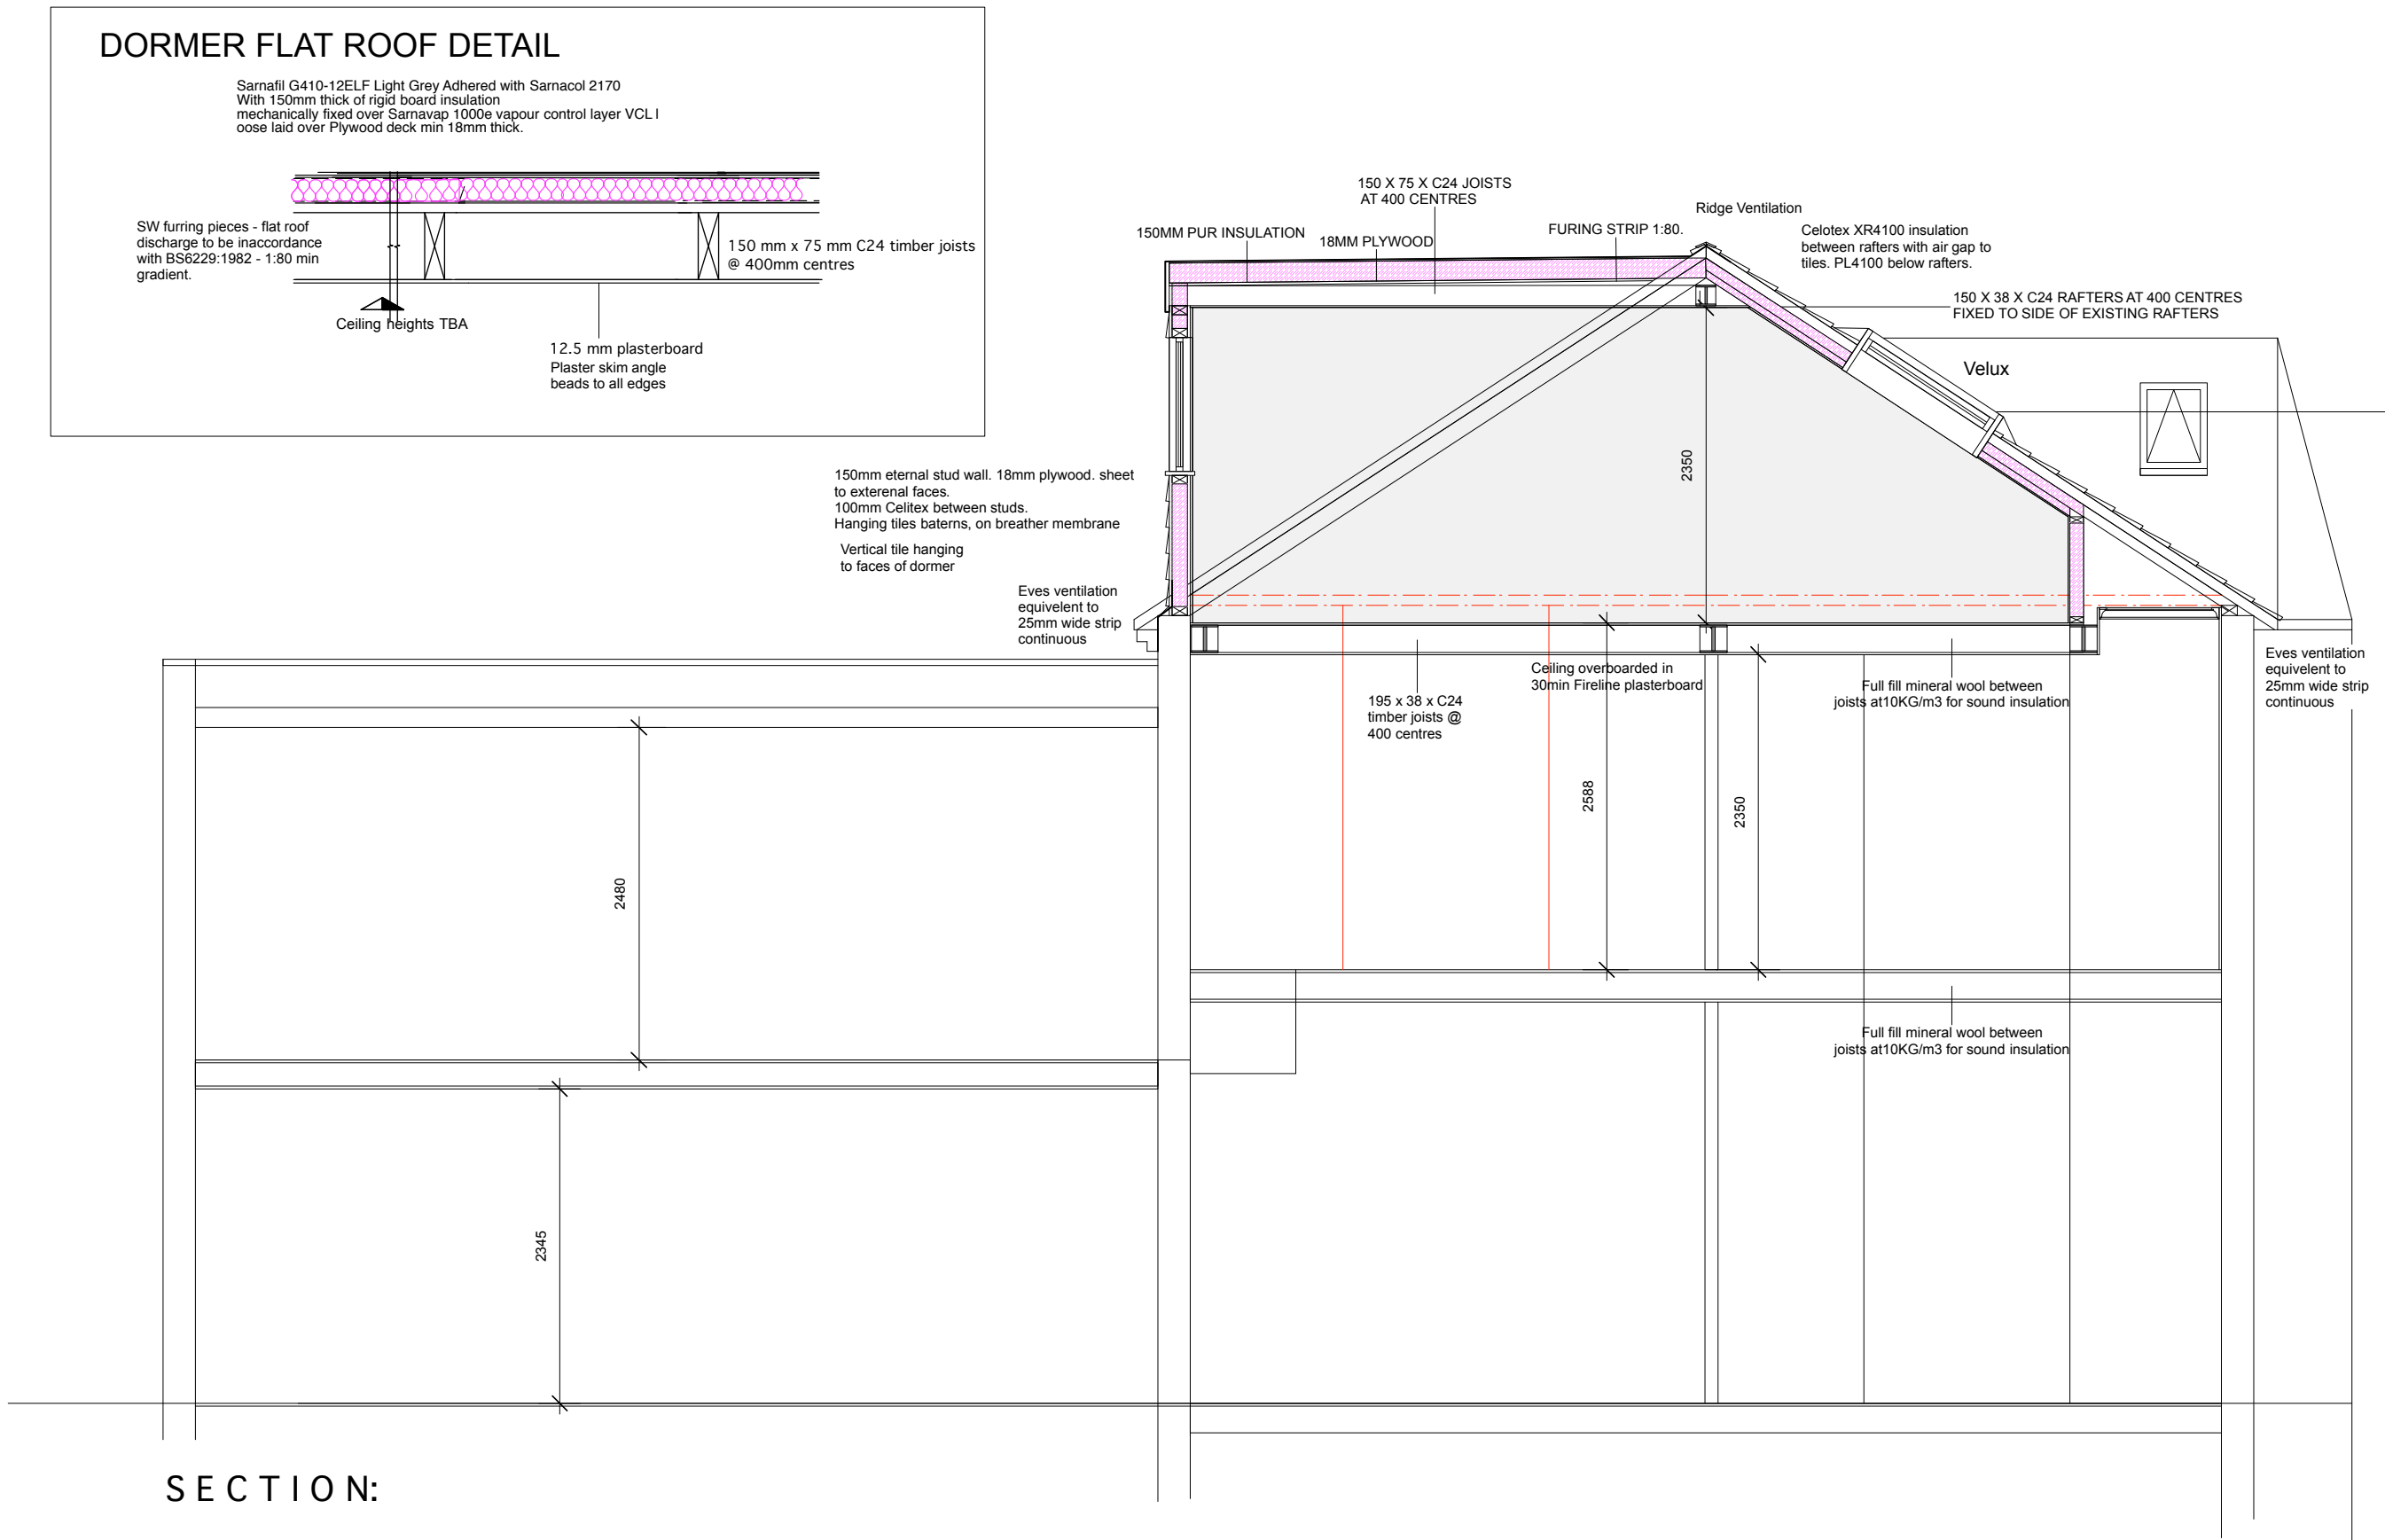

SIDE ELEVATION:

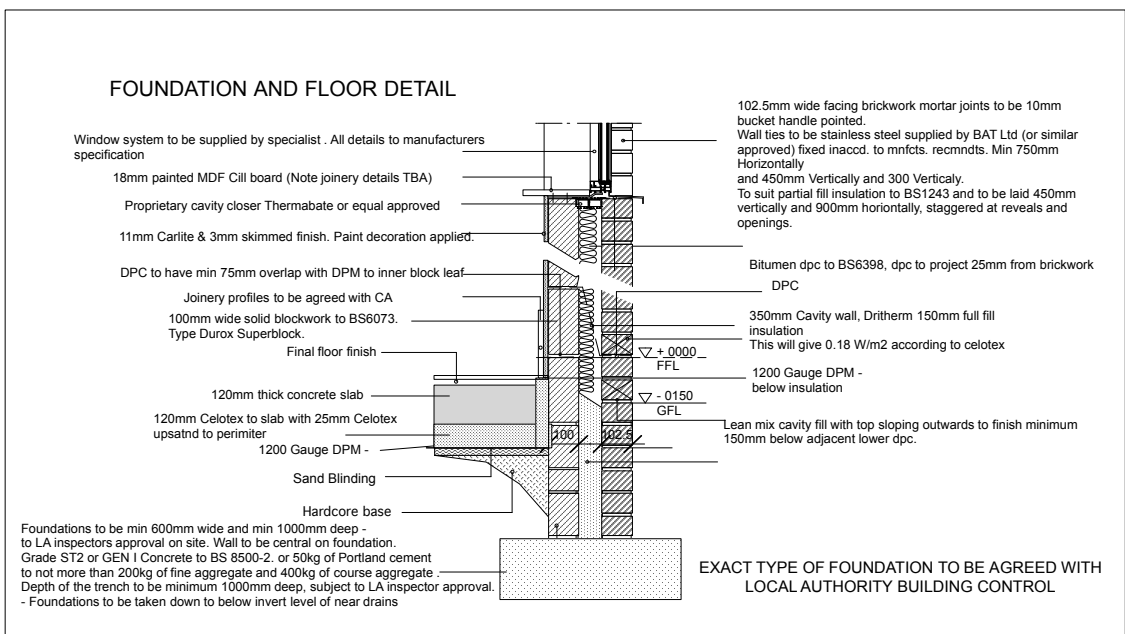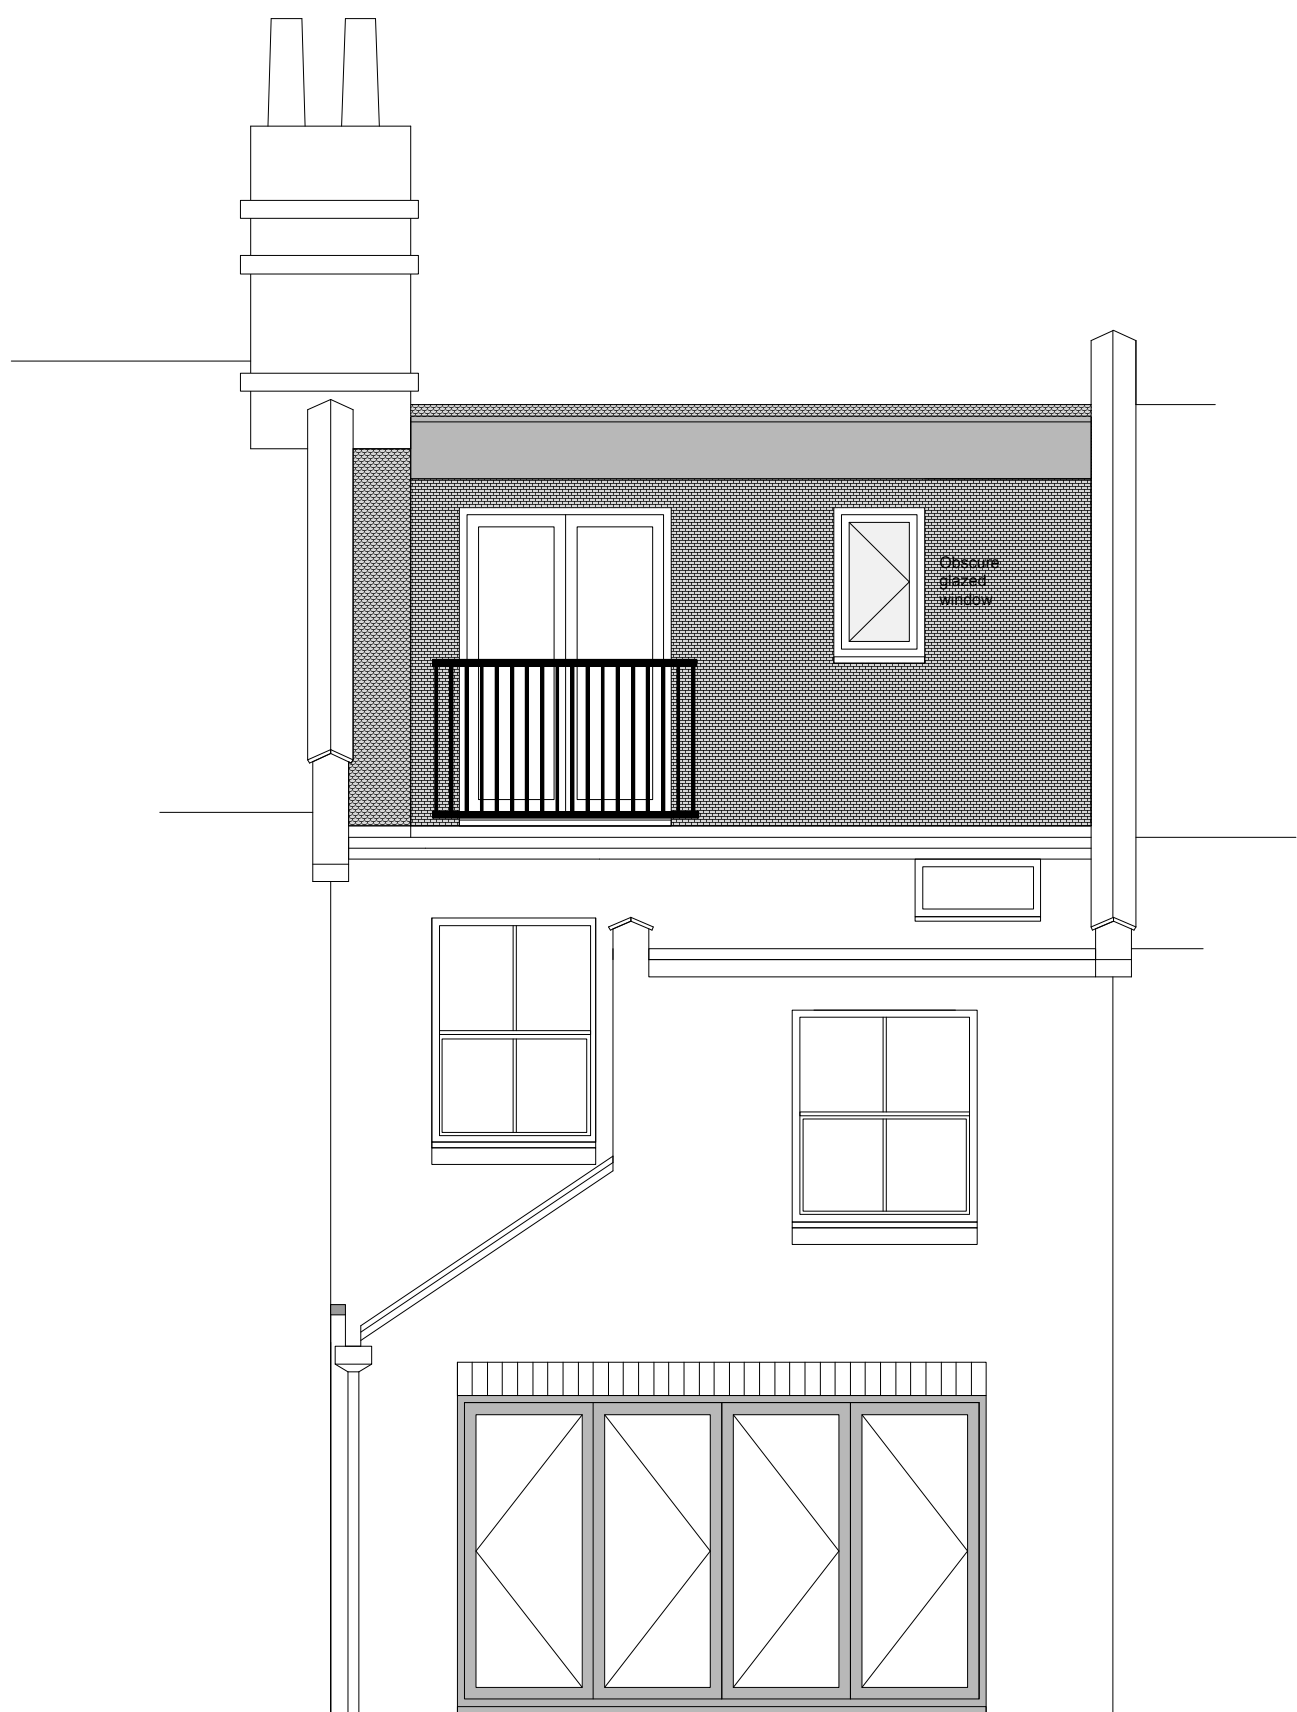

NOTE: THIS DRAWING IS TO BE READ INCONJUNCTION WITH ALL OTHER DRAWINGS (S.ENG.S , SITE SURVEY INFORMATION AND STANDARD SPECIFICATION) ANY ANOMALIES ENCOUNTERED ARE TO BE COMMUNICATED BACK TO THE ARCHITECT PENDING FURTHER INFORMATION.

ALL DIMENSIONS INDICATED ARE TO BE CHECKED ON SITE FOR ACCURACY - ANY DISCREPANCIES ARE TO BE COMMUNICATED BACK TO THE ARCHITECT PENDING FURTHER INFORMATION. THIS DRAWING IS PREPARED FOR PLANNING AND BUILDING REGULATIONS ONLY AND NOT A WORKING DRAWING.

project	45 Landrock Road London N8 9HR		
drawing title	Existing Elevations		
project number	LR/01	drawing number	LR/01/04
drawing revision		scale	1:50 @ A1
date	August 2023	drawn by	TK
		checked by	

REAR ELEVATION: