


No.	Description	Date



Project Status	Planning
	
	CONTRACTORS MUST VERIFY ALL DIMENSIONS ON SITE BEFORE STARTING WORK. THIS DRAWING IS COPYRIGHT.
Project	126A West Green Rd N15 5AA
Client	Owner
Drawing Title	Proposed Block Plan
Project Number	210817
Date	Aug ' 21
Drawn by	Author
Checked by	Checker
Scale	1 : 400 @ A3 1 : 200 @ A1
Drawing No.	AP100
	15/09/2023 14:38:34

No.	Description	Date

 


Room Schedule - Proposed		
Number	Name	Area

02. FF		
26	Kitchen & Dining	12.59 m²
27	Bathroom	2.82 m²
28	Hall	7.89 m²
29	Staircase	7.45 m²
30	Living Room	9.23 m²
31	Bedroom	7.53 m²
32	Bedroom	7.96 m²
02. FF: 7		55.46 m²
03. SF		
33	Hall	9.53 m²
34	Living Room	9.73 m²
35	Bedroom	6.24 m²
36	Bedroom	8.85 m²
37	Kitchen	9.49 m²
38	Bathroom	5.06 m²
39	Staircase	6.03 m²
03. SF: 7		54.93 m²
04. AL		
21	Stairwell	5.04 m²
22	Studio	26.05 m²
24	Terrace	8.70 m²
25	Bathroom	3.38 m²
04. AL: 4		43.18 m²
Grand total: 18		153.58 m²



Project Status	Planning
CONTRACTORS MUST VERIFY ALL DIMENSIONS ON SITE BEFORE STARTING WORK. THIS DRAWING IS COPYRIGHT.	
Project	126A West Green Rd N15 5AA
Client	Owner
Drawing Title	Proposed Floor Plans
Project Number	210817
Date	Aug ' 21
Drawn by	Author
Checked by	Checker
Scale	1 : 100 @ A3 1 : 50 @ A1
Drawing No.	AP101

No.	Description	Date

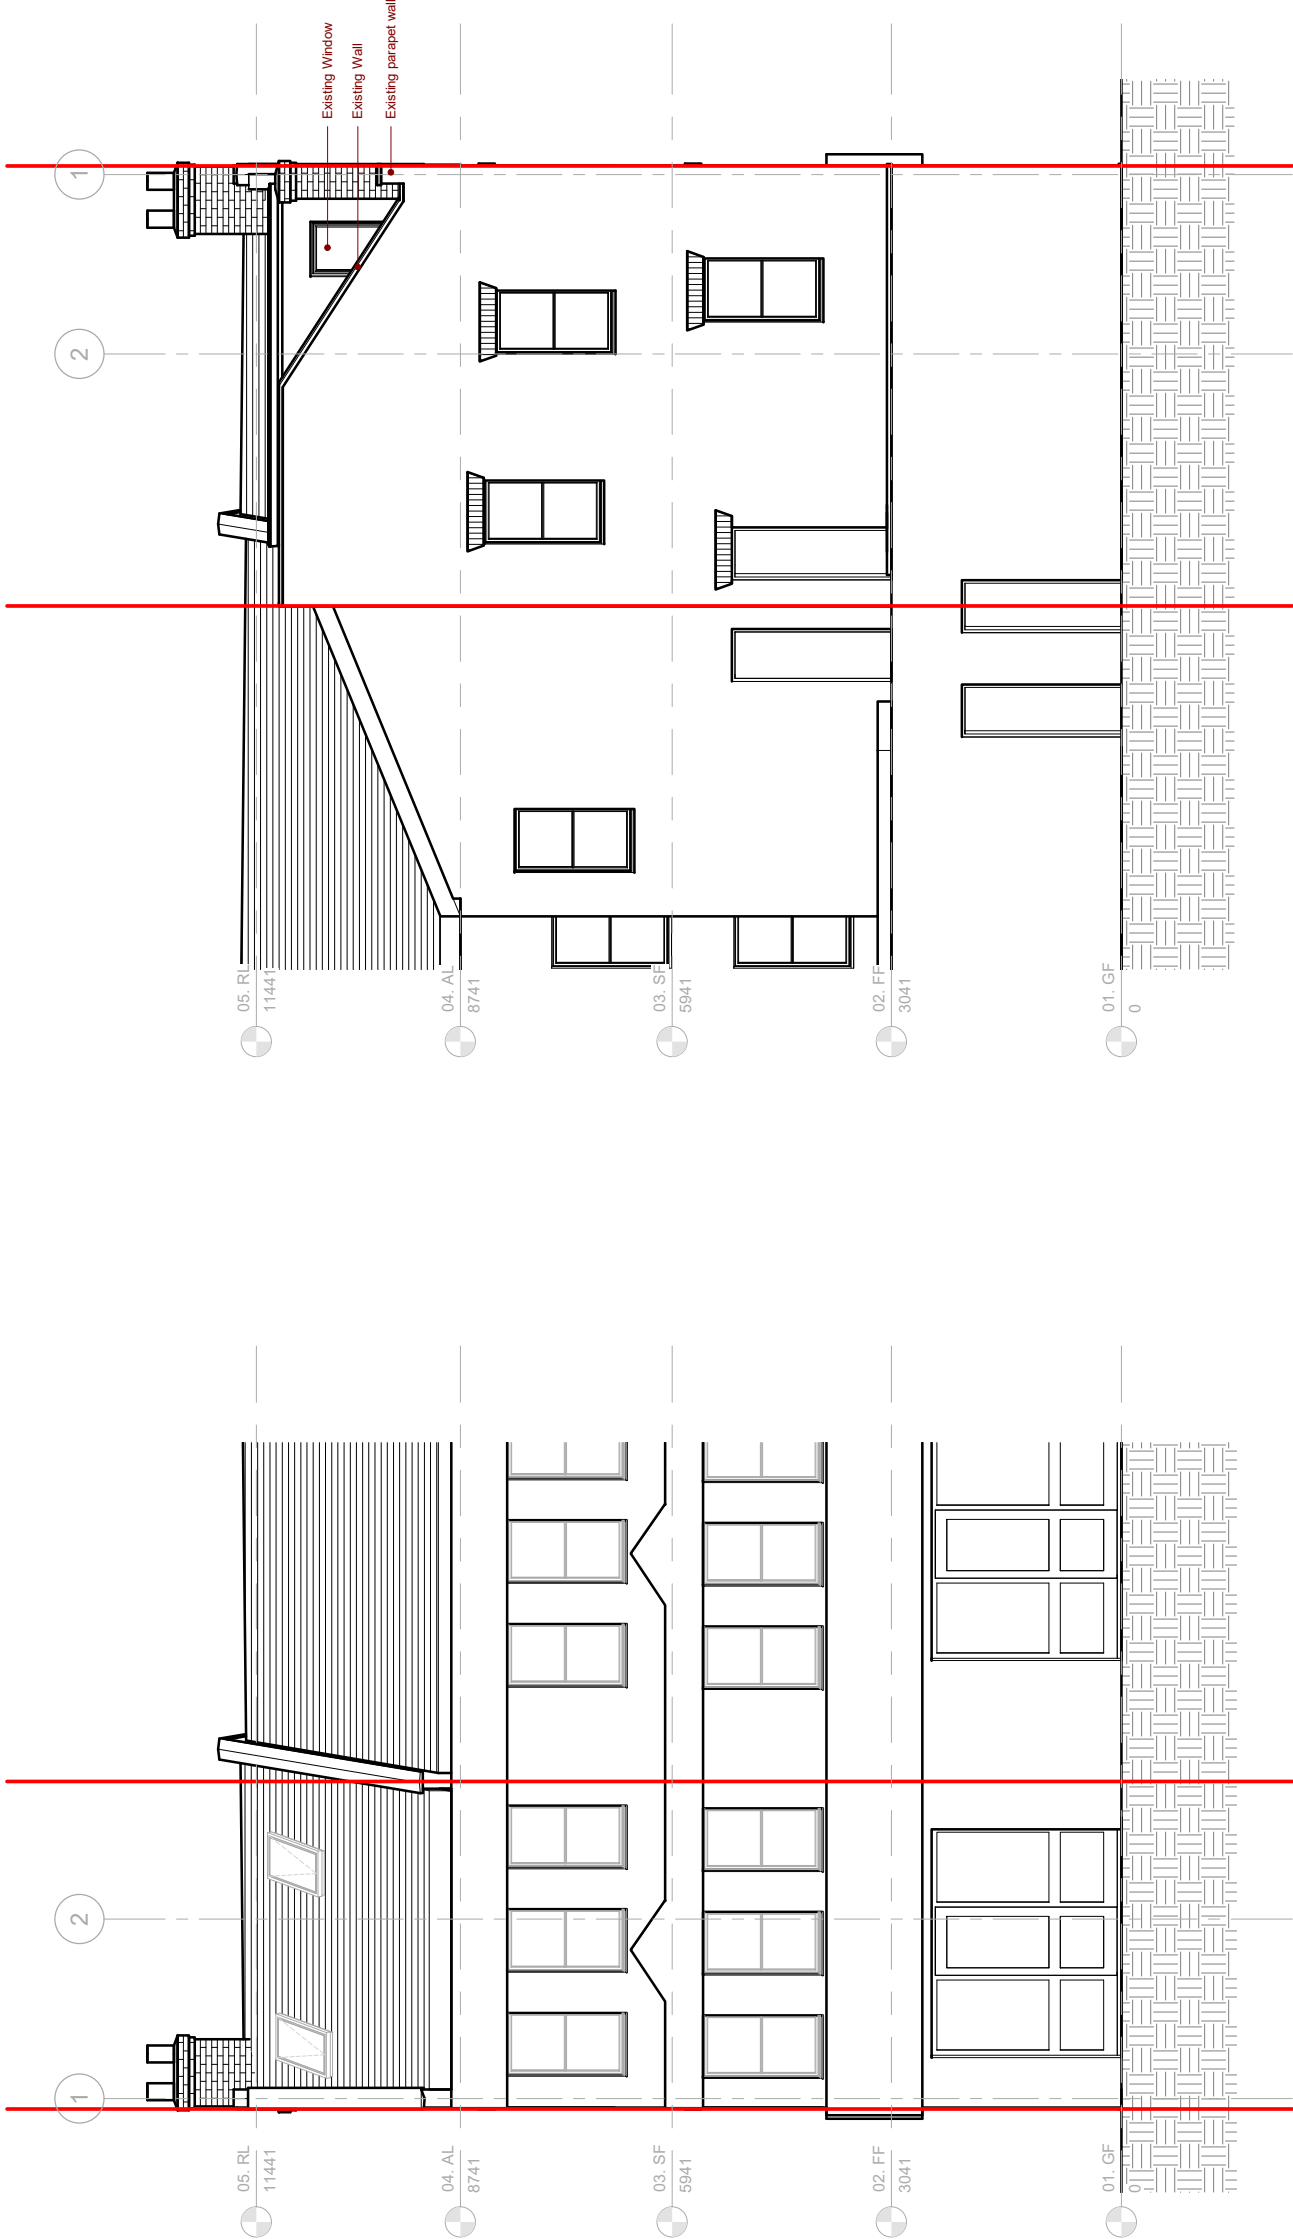


1 03. South Elevation -P
1 : 50

2 02. North Elevation - P
1 : 50

Project Status	Planning
CONTRACTORS MUST VERIFY ALL DIMENSIONS ON SITE BEFORE STARTING WORK. THIS DRAWING IS COPYRIGHT.	
Project	126A West Green Rd N15 5AA
Client	
Drawing Title	Owner
Proposed Elevations	
Project Number	Date
210817	Aug ' 21
Drawn by	Checked by
Author	Checker
Scale	1 : 100 @ A3 1 : 50 @ A1
Drawing No.	AP201

No.	Description	Date

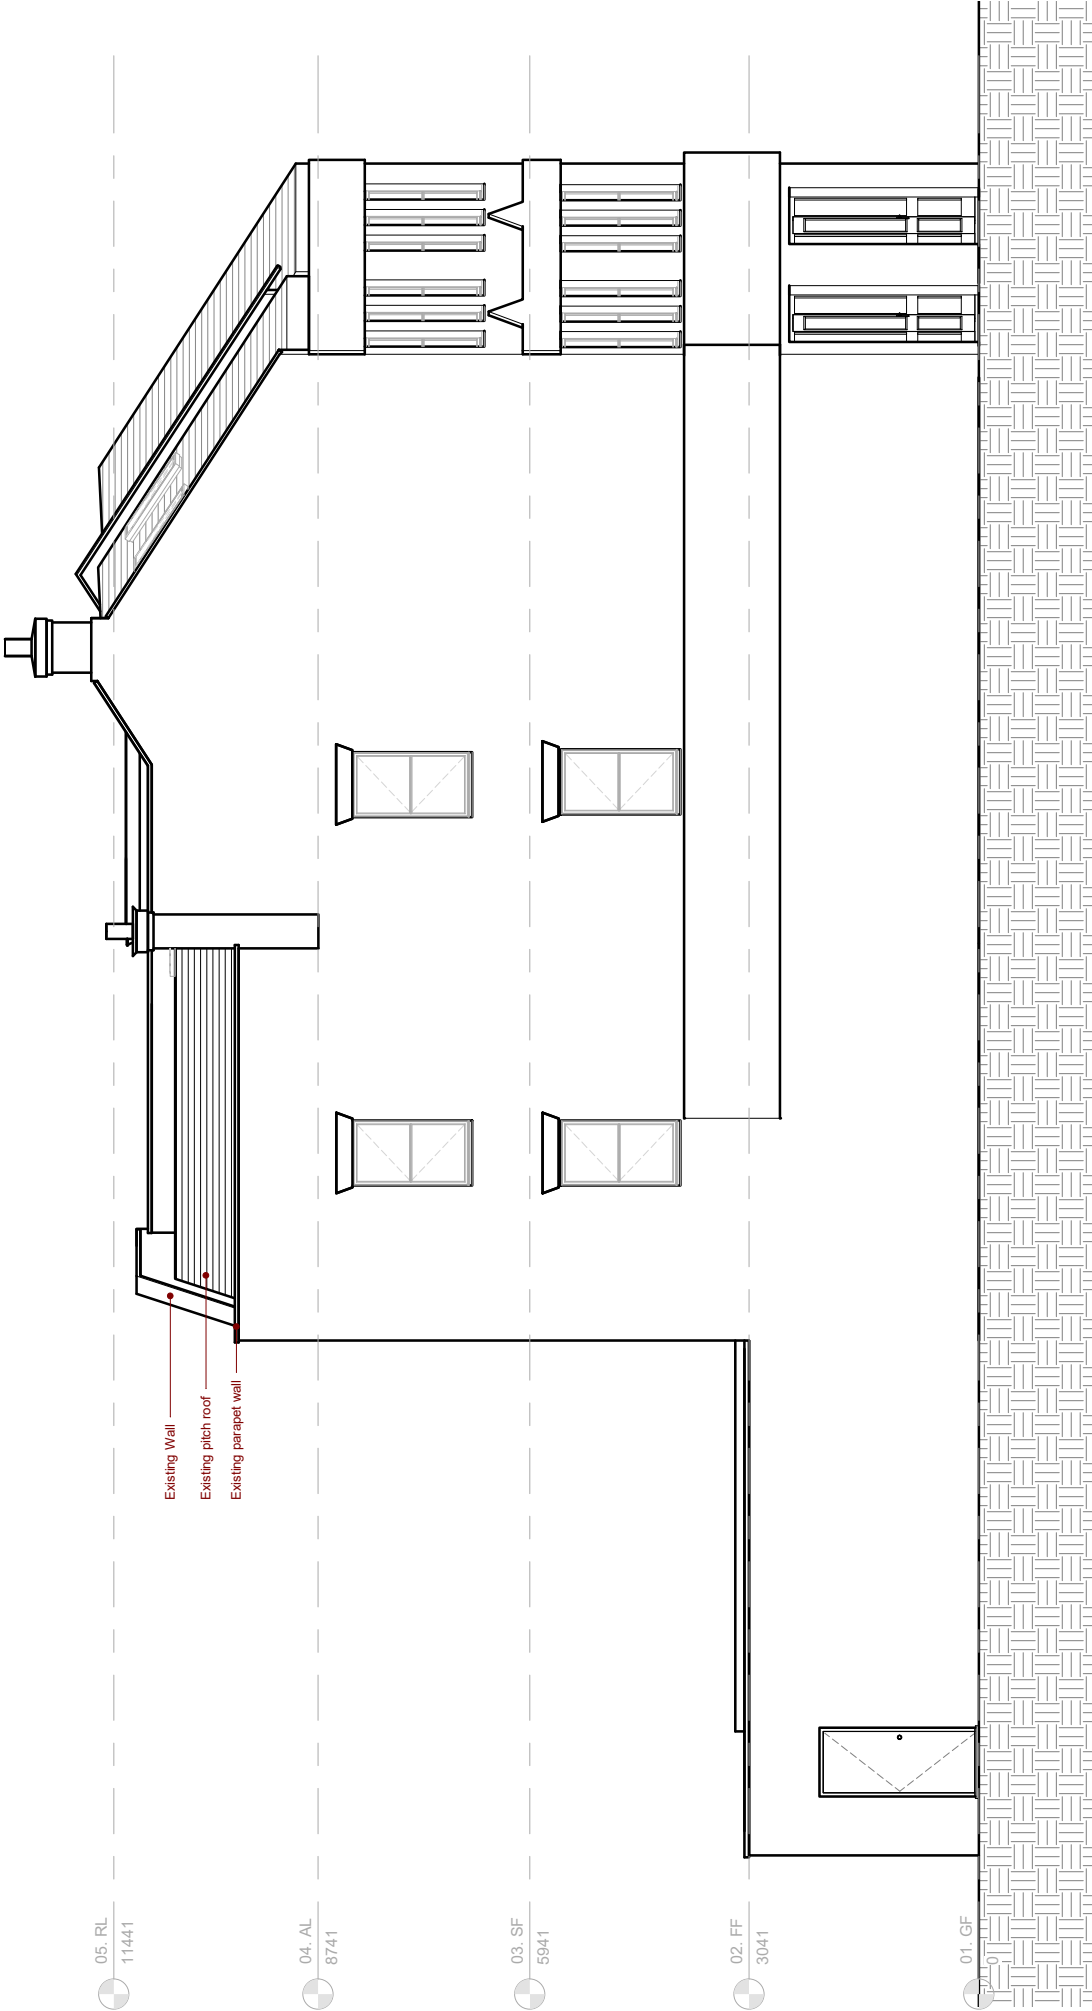


1 04. West Elevation - P


1 : 50

Project Status	Planning
	
CONTRACTORS MUST VERIFY ALL DIMENSIONS ON SITE BEFORE STARTING WORK. THIS DRAWING IS COPYRIGHT.	
Project	126A West Green Rd N15 5AA
Client	
Drawing Title	
Proposed Elevations	
Project Number	210817
Date	Aug ' 21
Drawn by	
Checked by	
Author	
Checker	
Scale	1 : 100 @ A3
Revision	1 : 50 @ A1
Drawing No.	AP202
15/09/2023 14:38:35	

No.	Description	Date

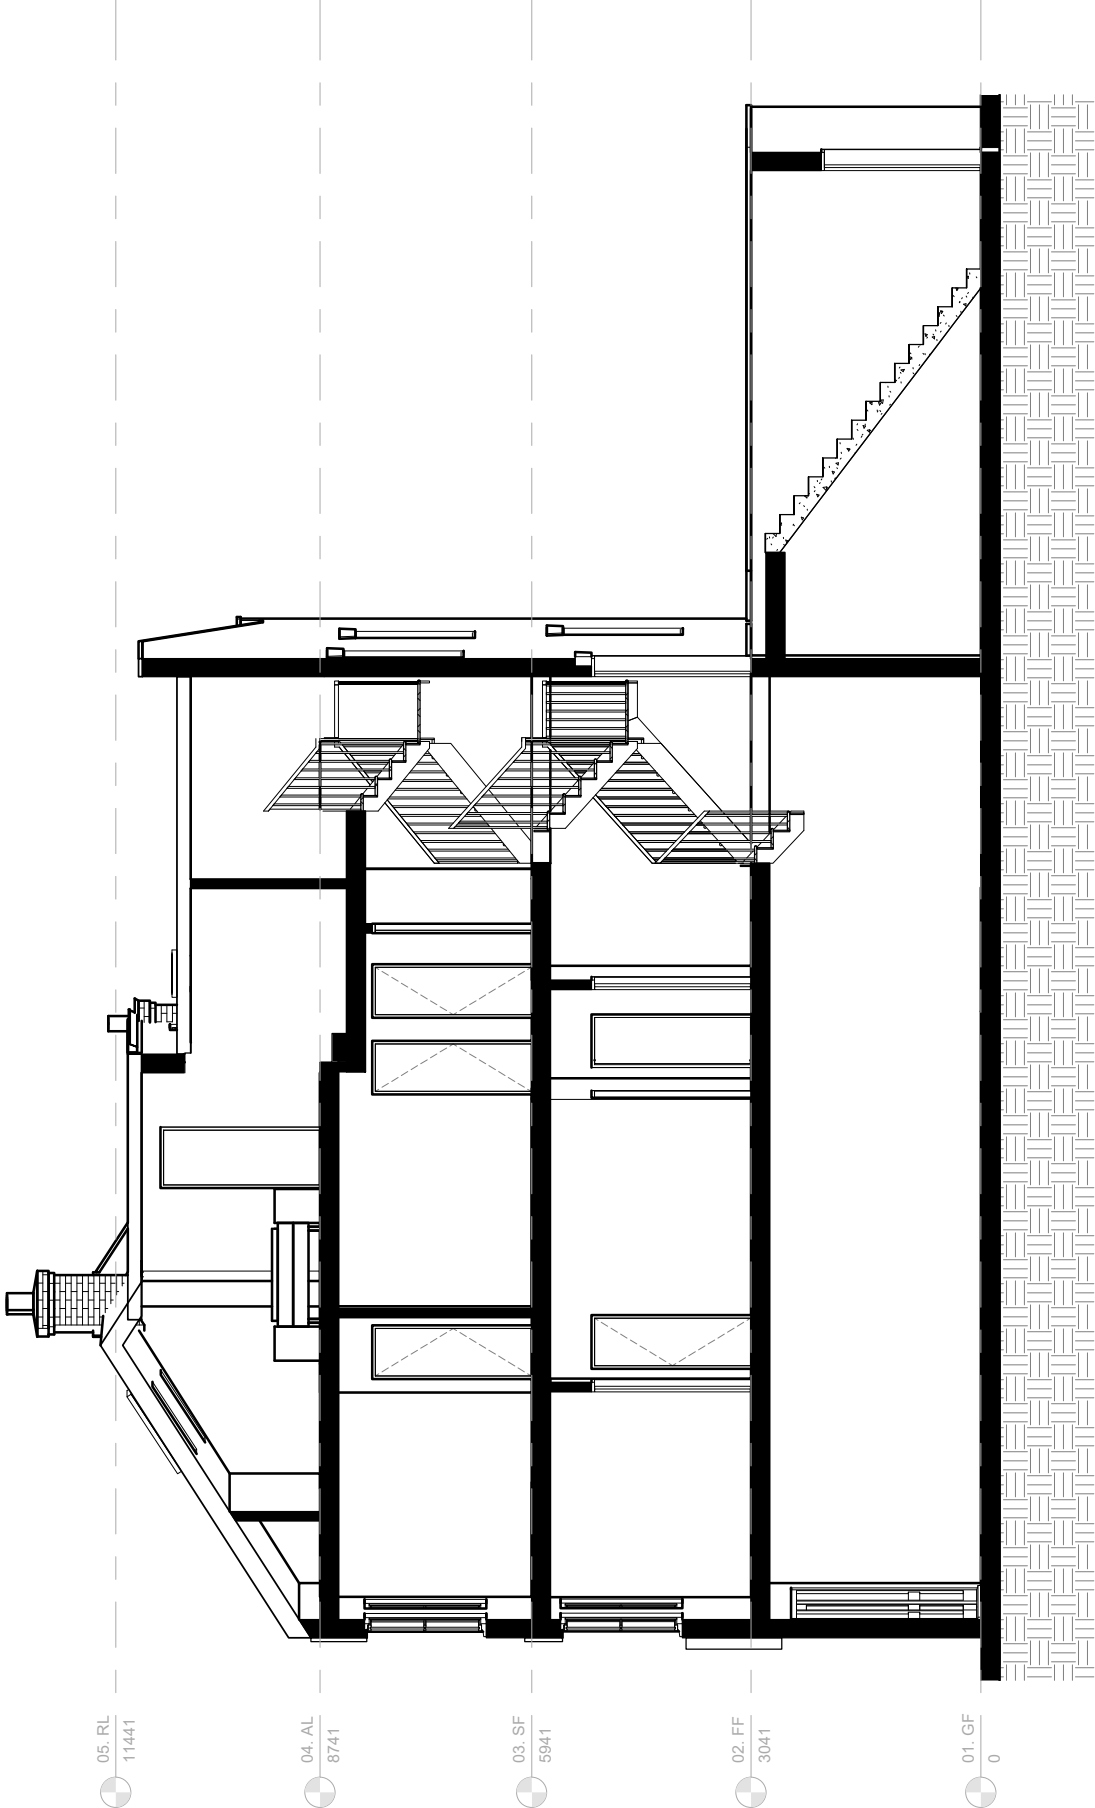




1 01. Longitudinal Section - P
1 : 50

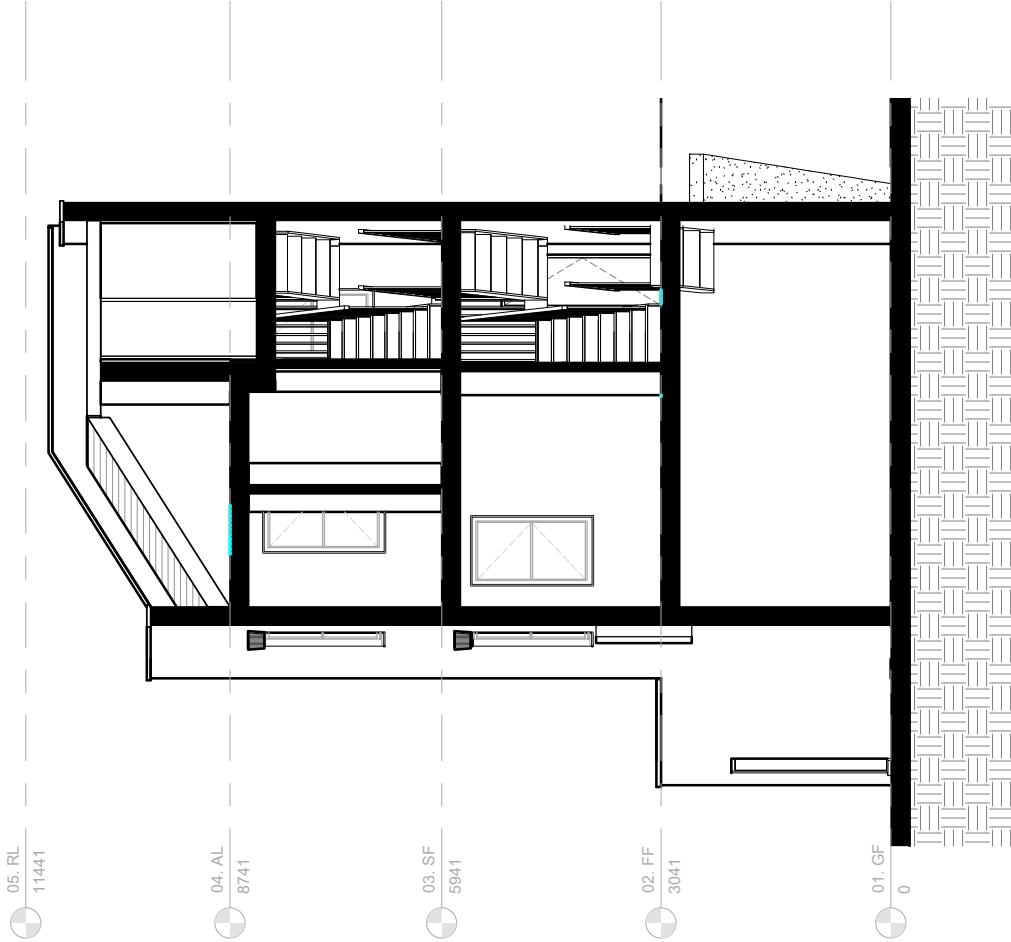


2 02. Cross Section - P
1 : 50

Project Status	Planning
	
CONTRACTORS MUST VERIFY ALL DIMENSIONS ON SITE BEFORE STARTING WORK. THIS DRAWING IS COPYRIGHT.	
Project	126A West Green Rd N15 5AA
Client	
Drawing Title	Owner
Proposed Sections	
Project Number	Date
210817	Aug ' 21
Drawn by	Checked by
Author	Checker
Scale	1 : 100 @ A3 1 : 50 @ A1
Drawing No.	AP301
15/09/2023 14:38:35	


No.	Description	Date
A	Amended roof plan	07-07-2023

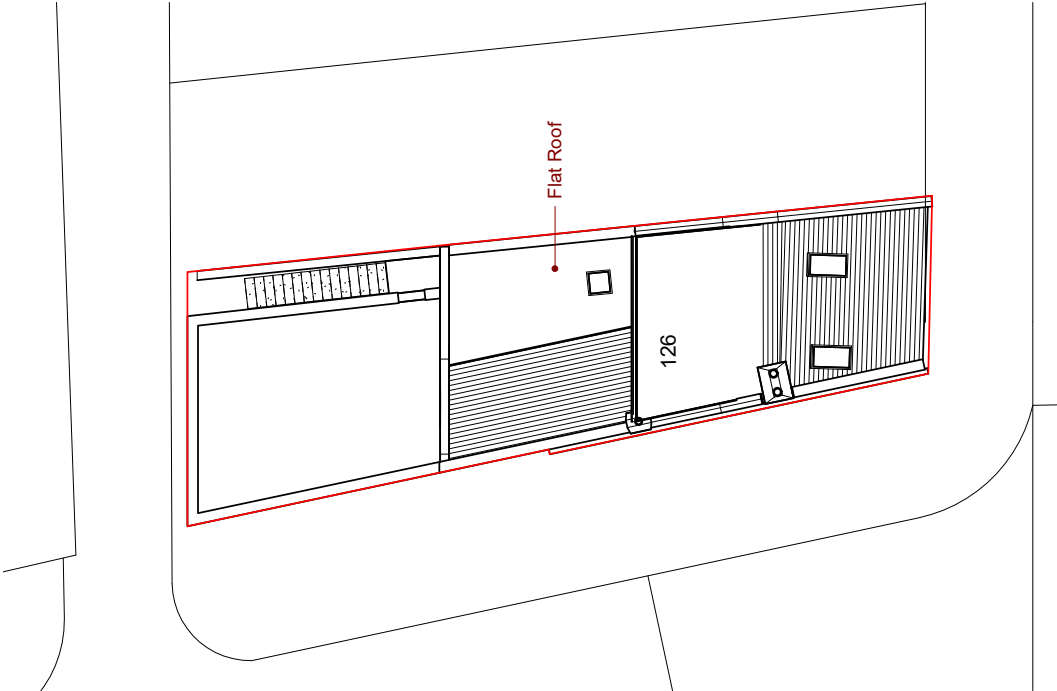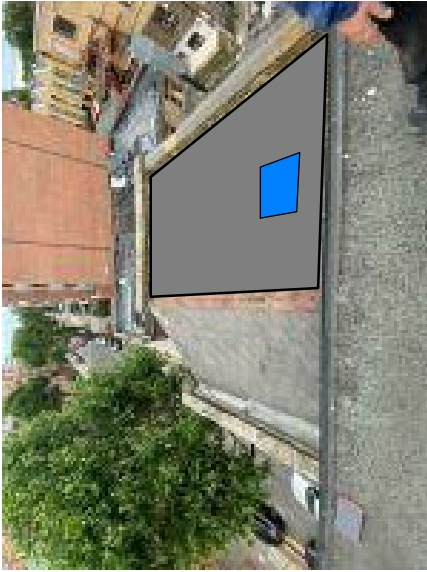 


1 Existing Roof Plan
1 : 100

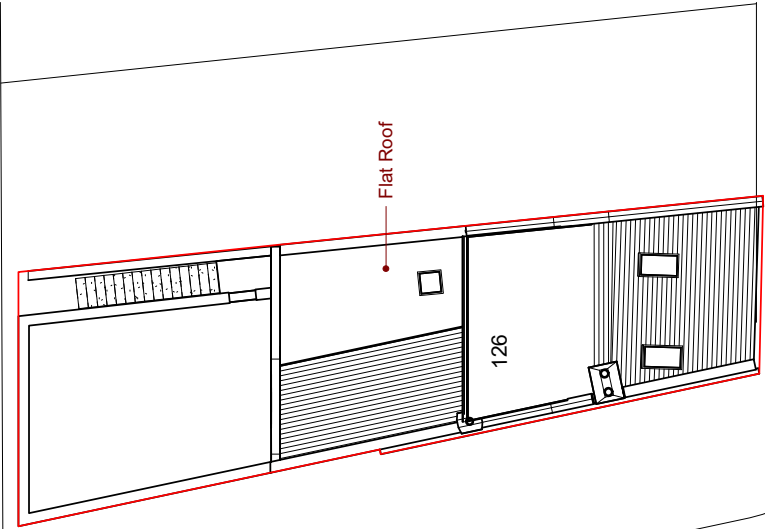

2 Proposed Roof Plan
1 : 100

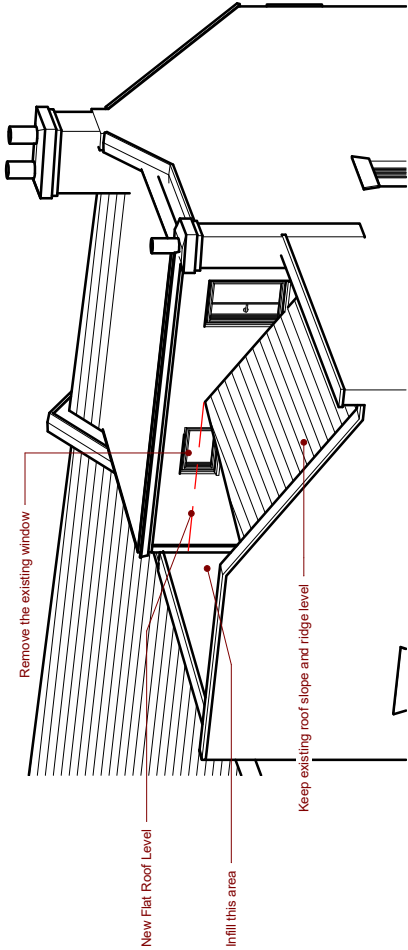


3 Existing - 3D Roof

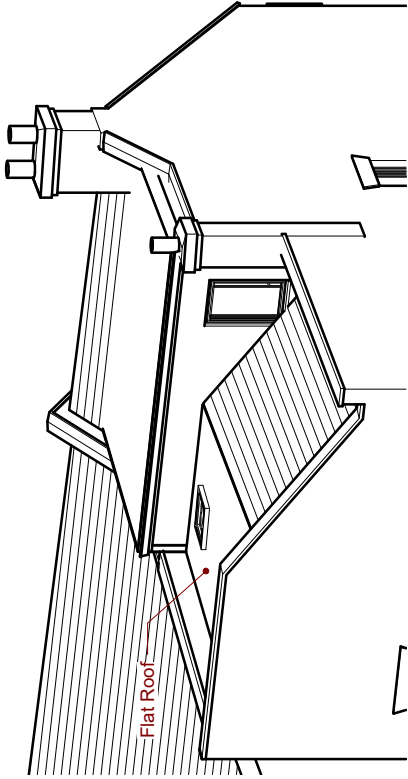

4 Proposed - 3D Roof

Project Status	Planning
	CONTRACTORS MUST VERIFY ALL DIMENSIONS ON SITE BEFORE STARTING WORK. THIS DRAWING IS COPYRIGHT.
Project	126A West Green Rd N15 5AA
Client	Owner
Drawing Title	Existing & Proposed Plans
Project Number	210817
Date	Aug '21
Drawn by	Author
Checked by	Checker
Scale	1 : 200 @ A3 As in 1 : 100 @ A1
Revision	A
Drawing No.	AP701
	15/09/2023 14:36:37

No.	Description	Date

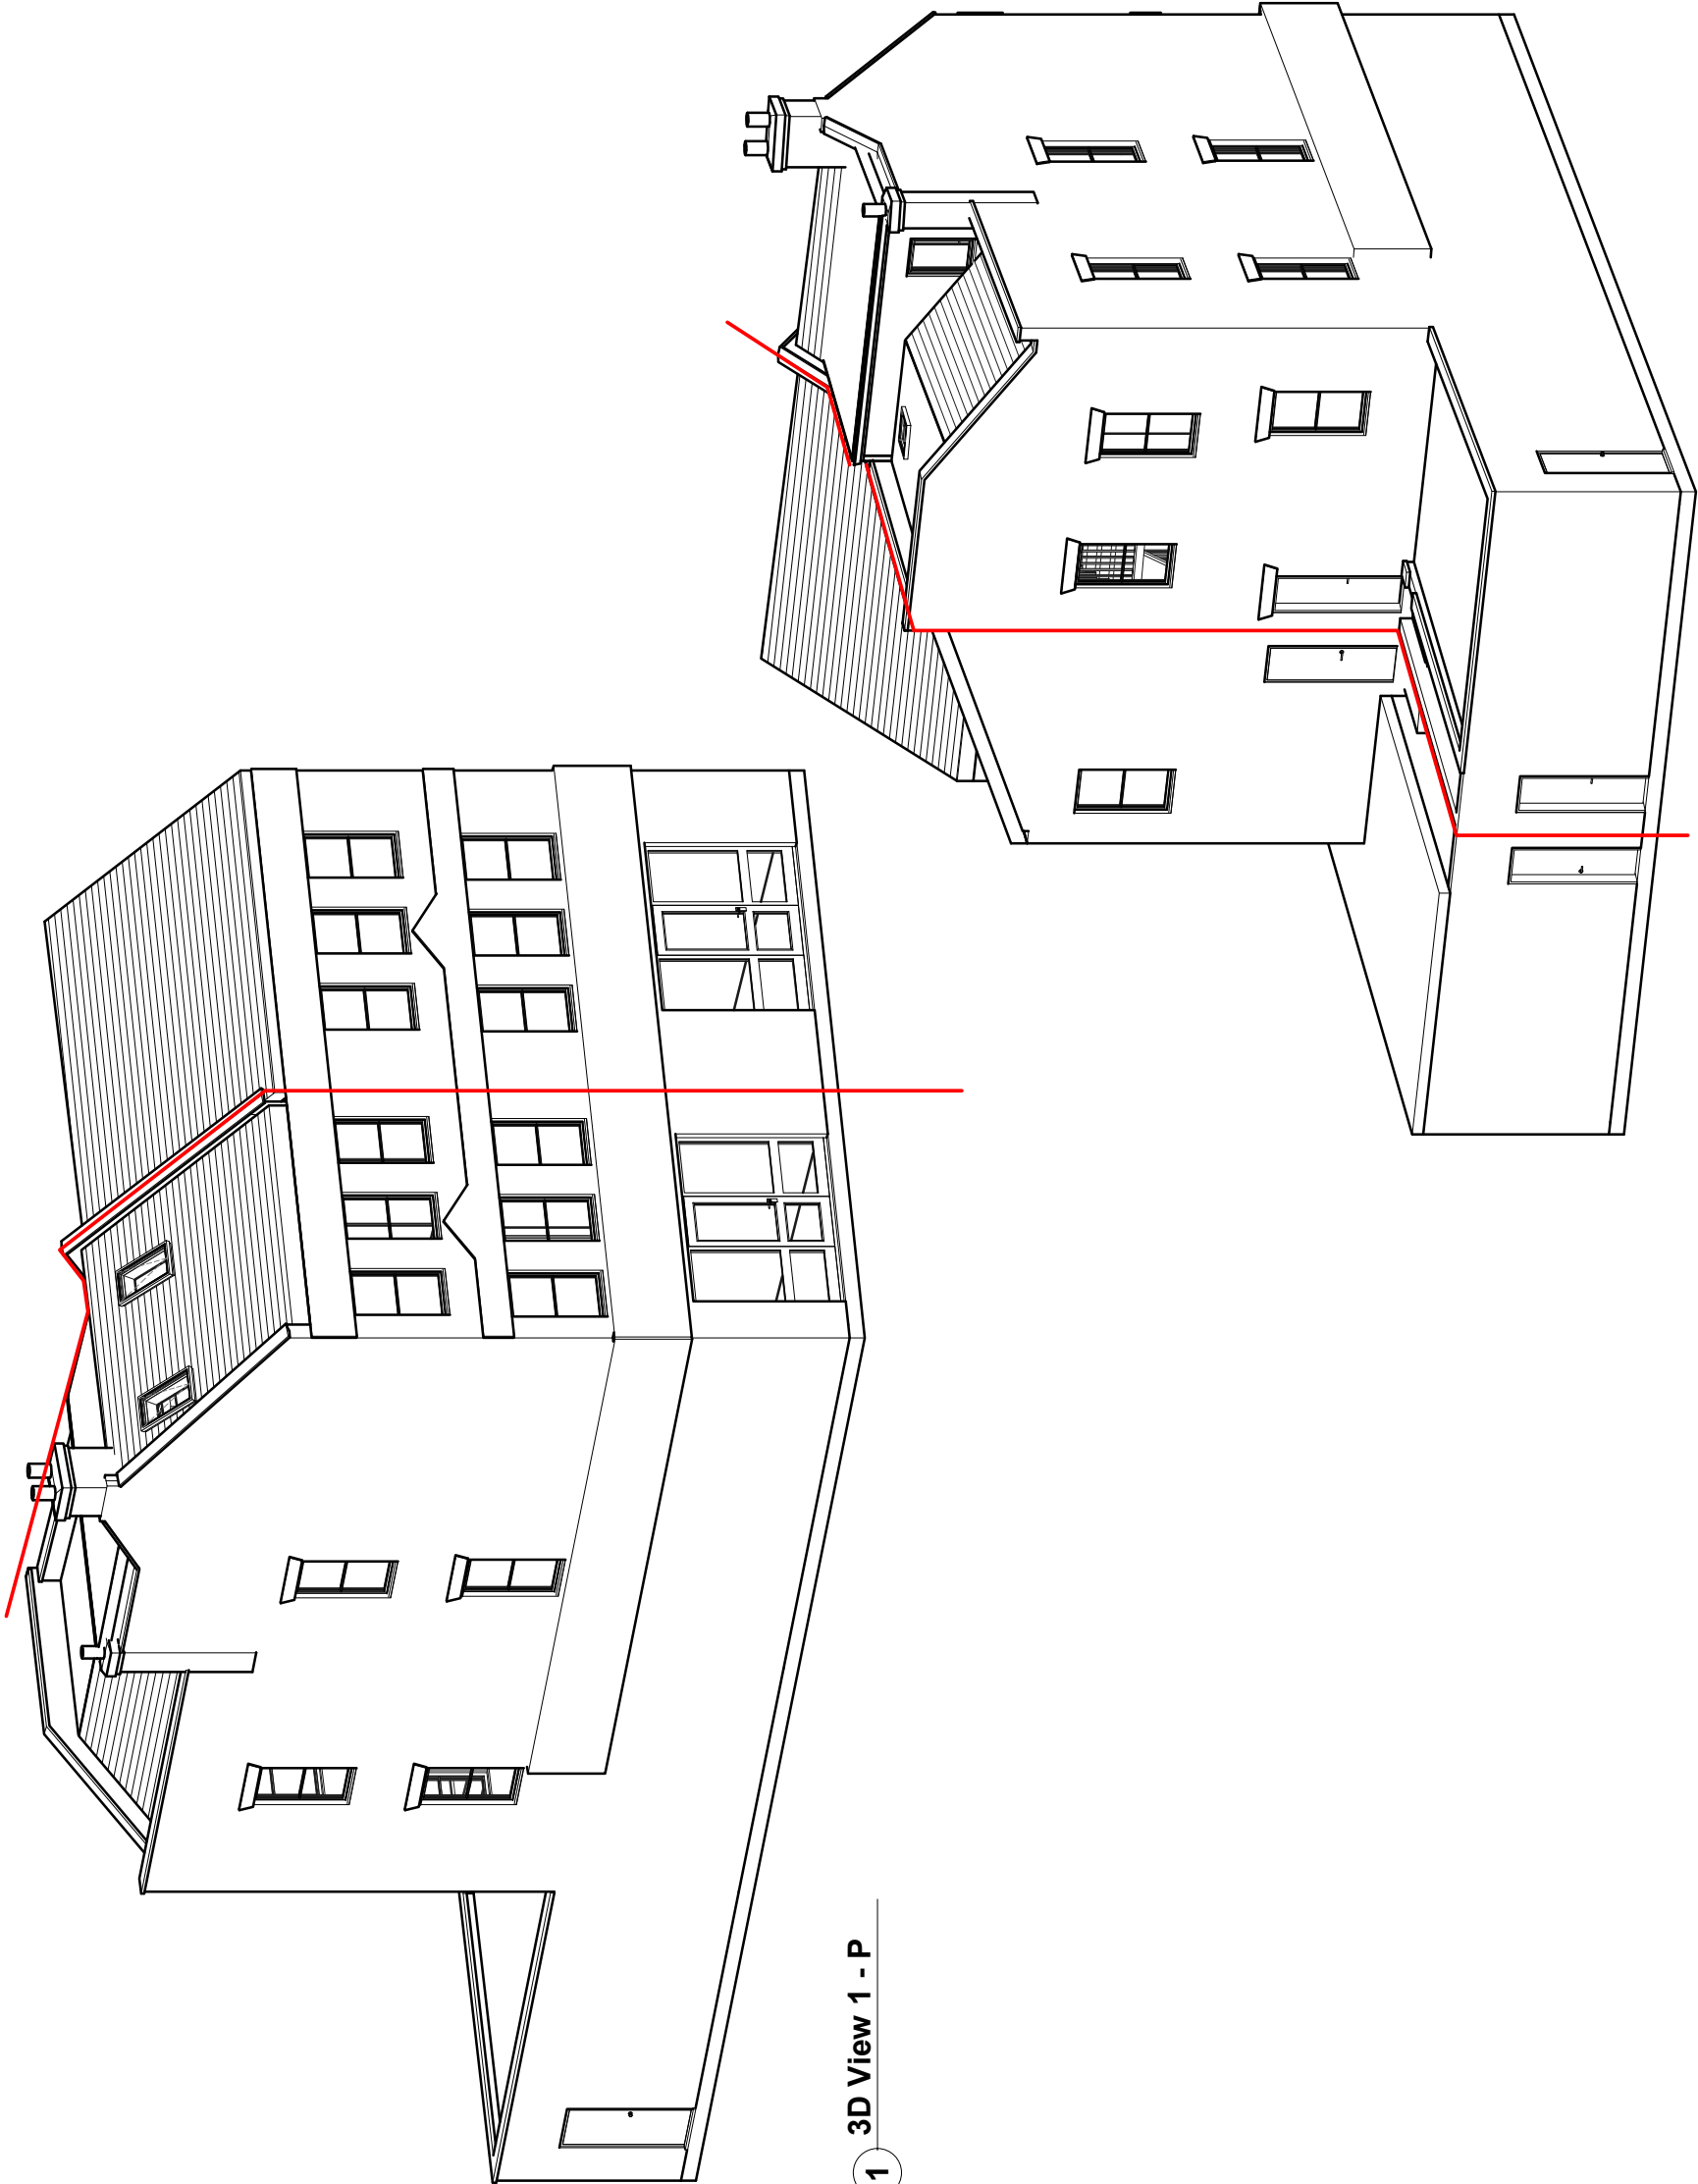

1 3D View 1 - P


2 3D View 2 - P

Project Status	Planning
	
	CONTRACTORS MUST VERIFY ALL DIMENSIONS ON SITE BEFORE STARTING WORK. THIS DRAWING IS COPYRIGHT.
Project	126A West Green Rd N15 5AA
Client	Owner
Drawing Title	3D
Project Number	210817
Date	Aug ' 21
Drawn by	Author
Checked by	Checker
Scale	Revision
Drawing No.	AP901
	15/09/2023 14:36:39

No.	Description	Date


Project Description:

Remove existing interior side of pitch roof and skylight, build up new flat roof - line of existing ridge level - and insert a skylight

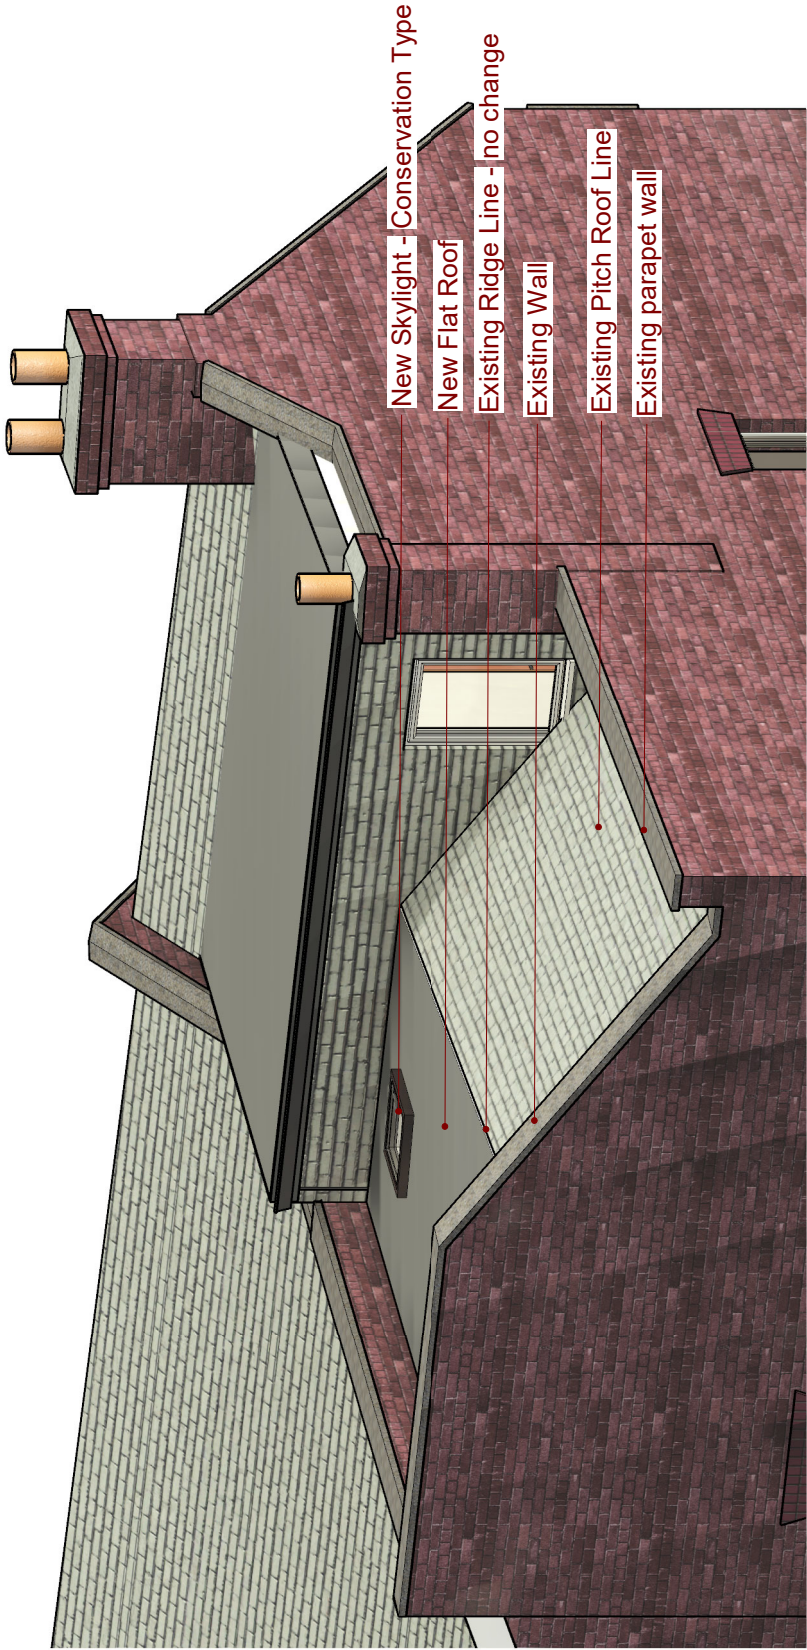

3D View 2 - Roof_Proposed

1

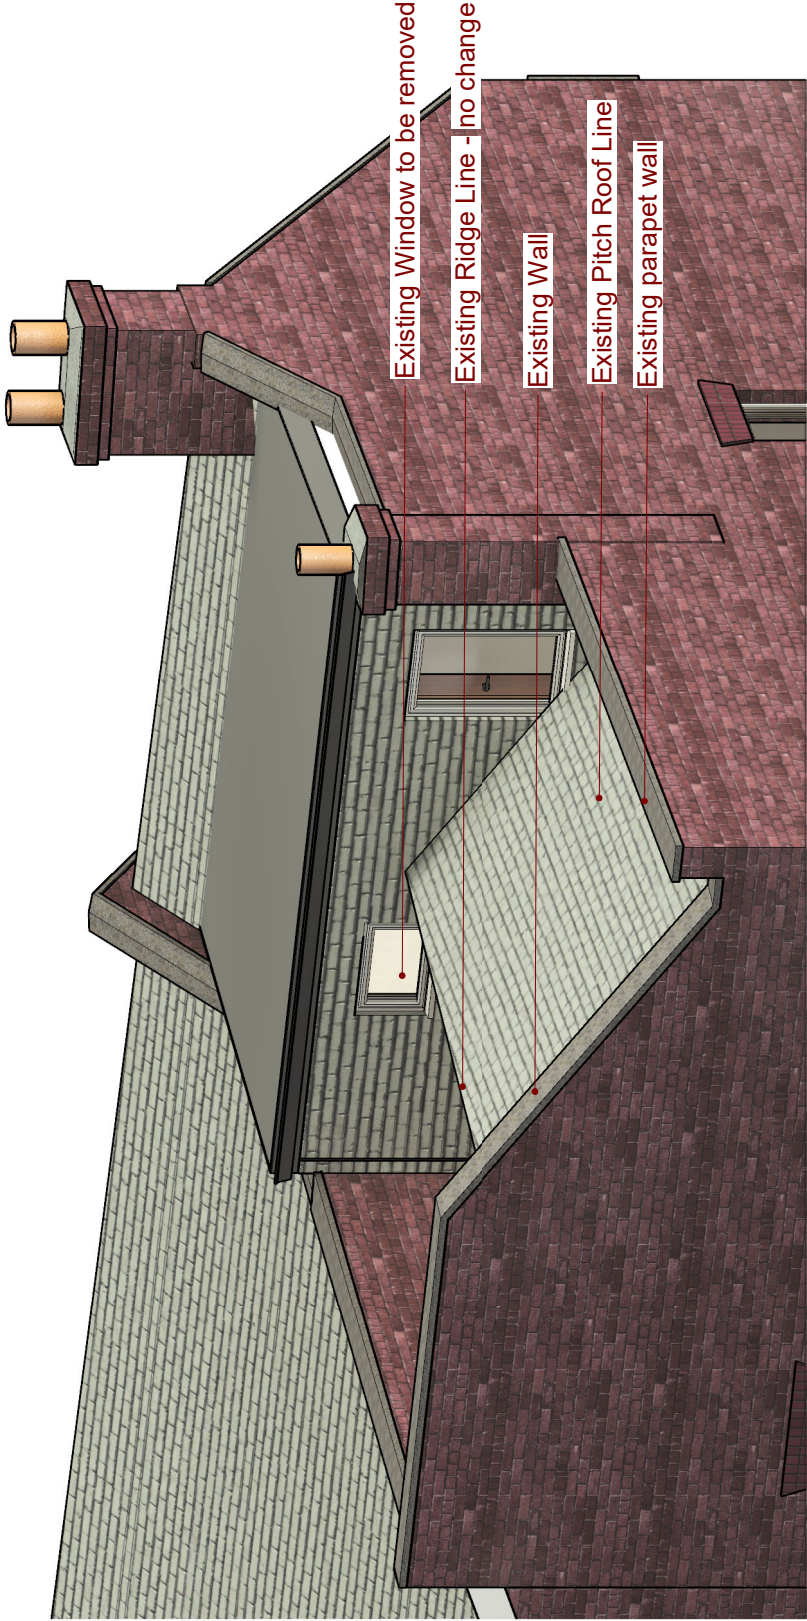

3D View 2 - Roof Existing

2

Project Status	Planning
	
CONTRACTORS MUST VERIFY ALL DIMENSIONS ON SITE BEFORE STARTING WORK. THIS DRAWING IS COPYRIGHT.	
Project	126A West Green Rd N15 5AA
Client	
Drawing Title	Proposed Roof
Project Number	210817
Date	Aug ' 21
Drawn by	Author
Checked by	Checker
Scale	Revision
Drawing No.	AP902