




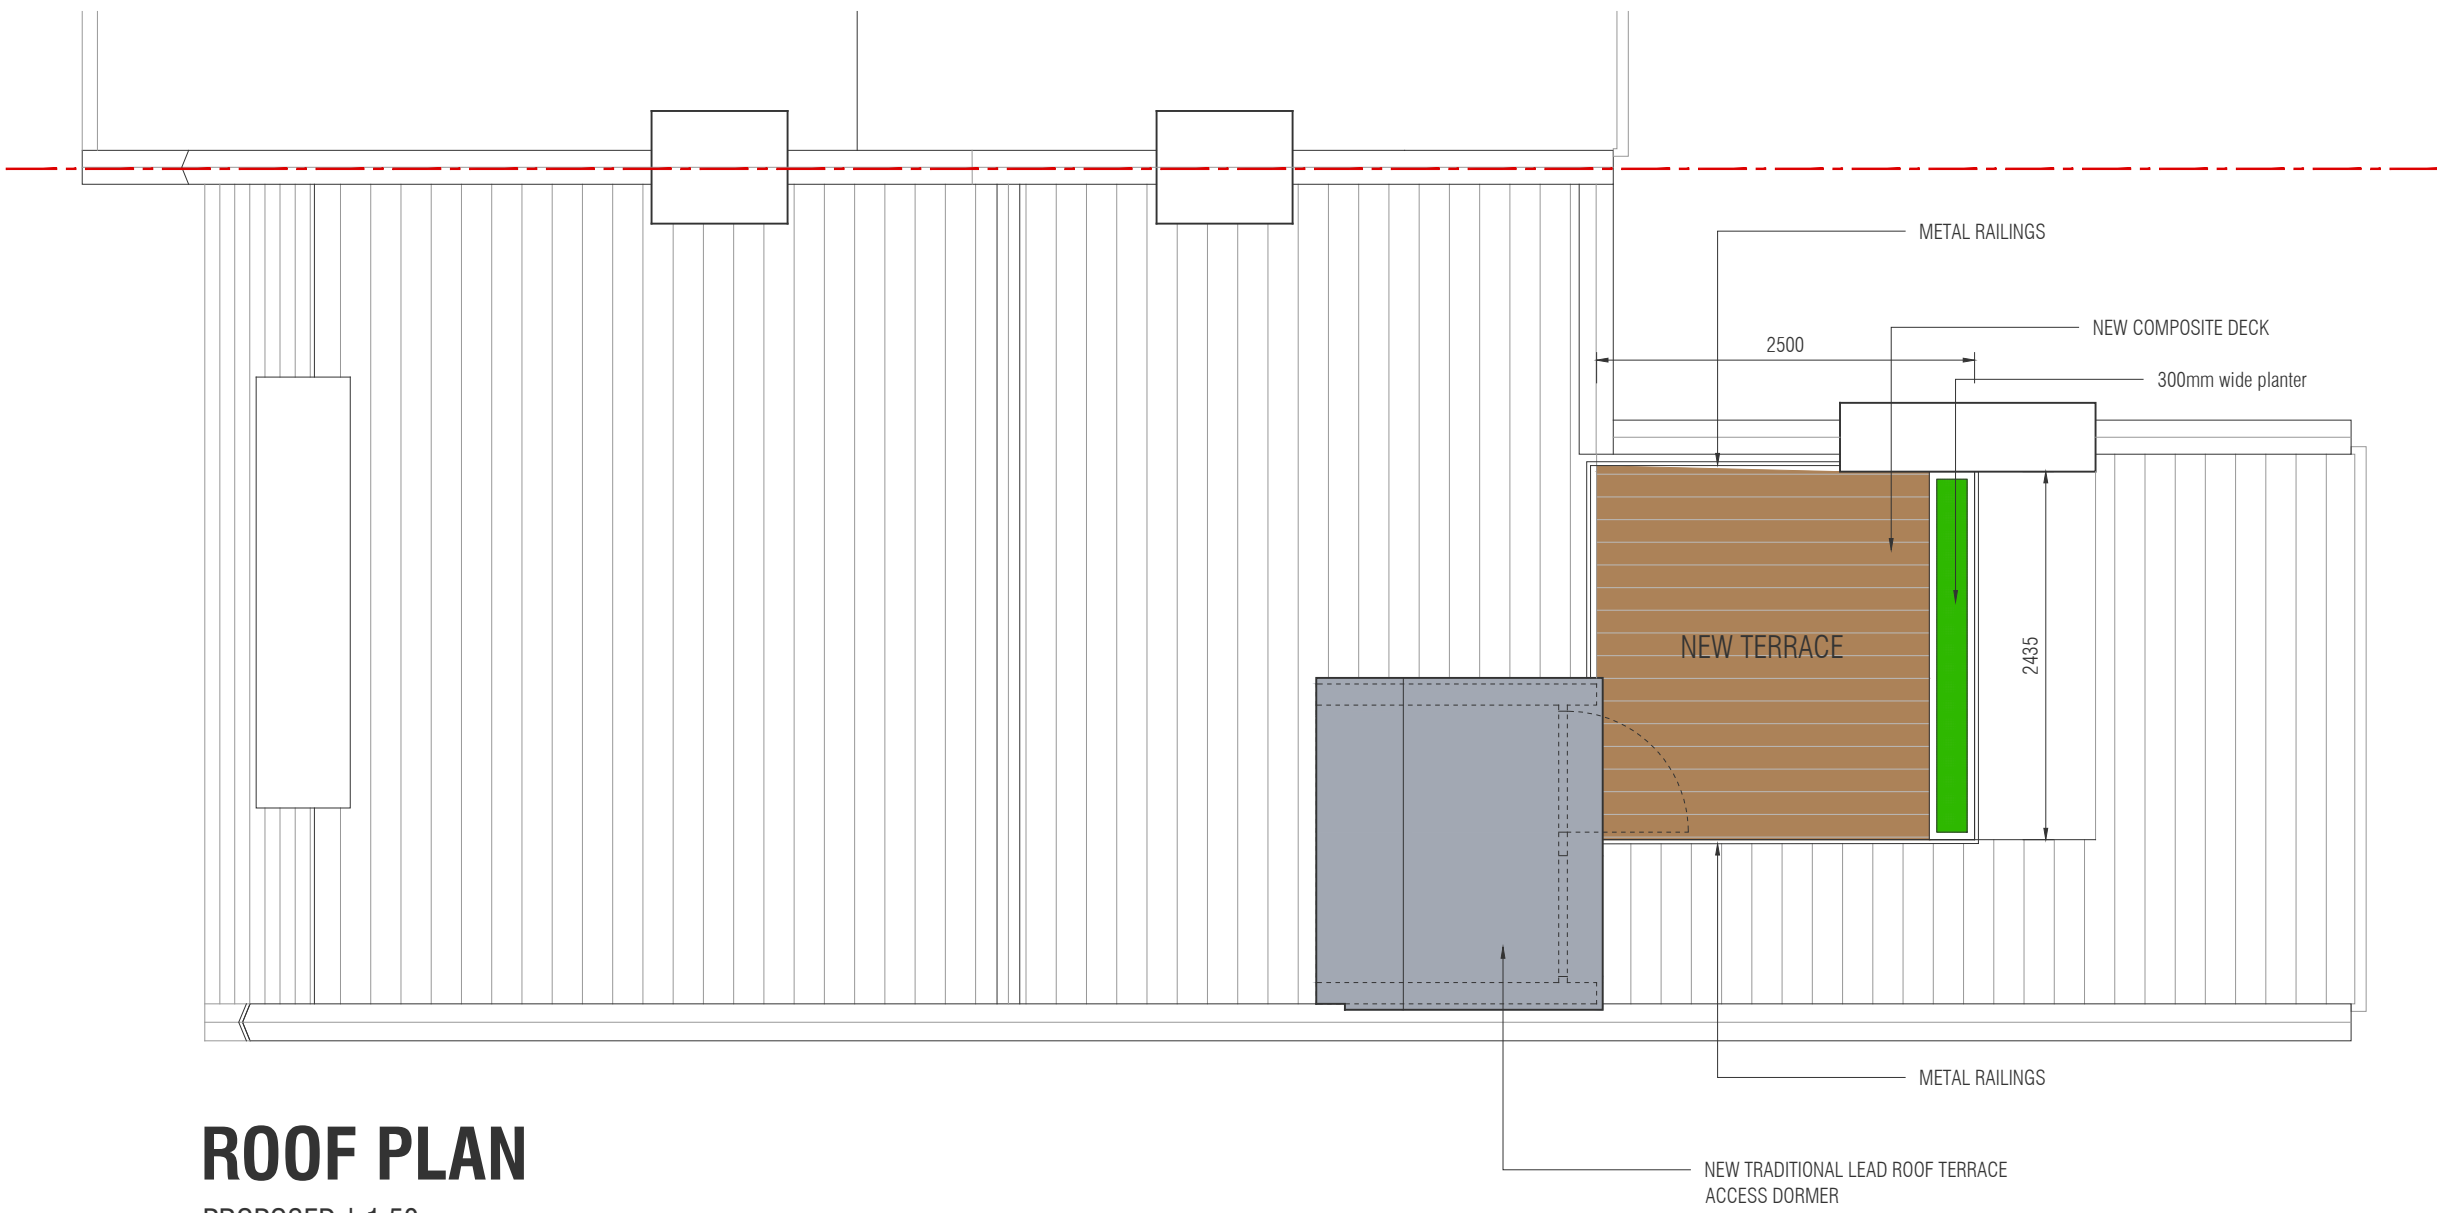


ROOF PLAN
PROPOSED | 1:50

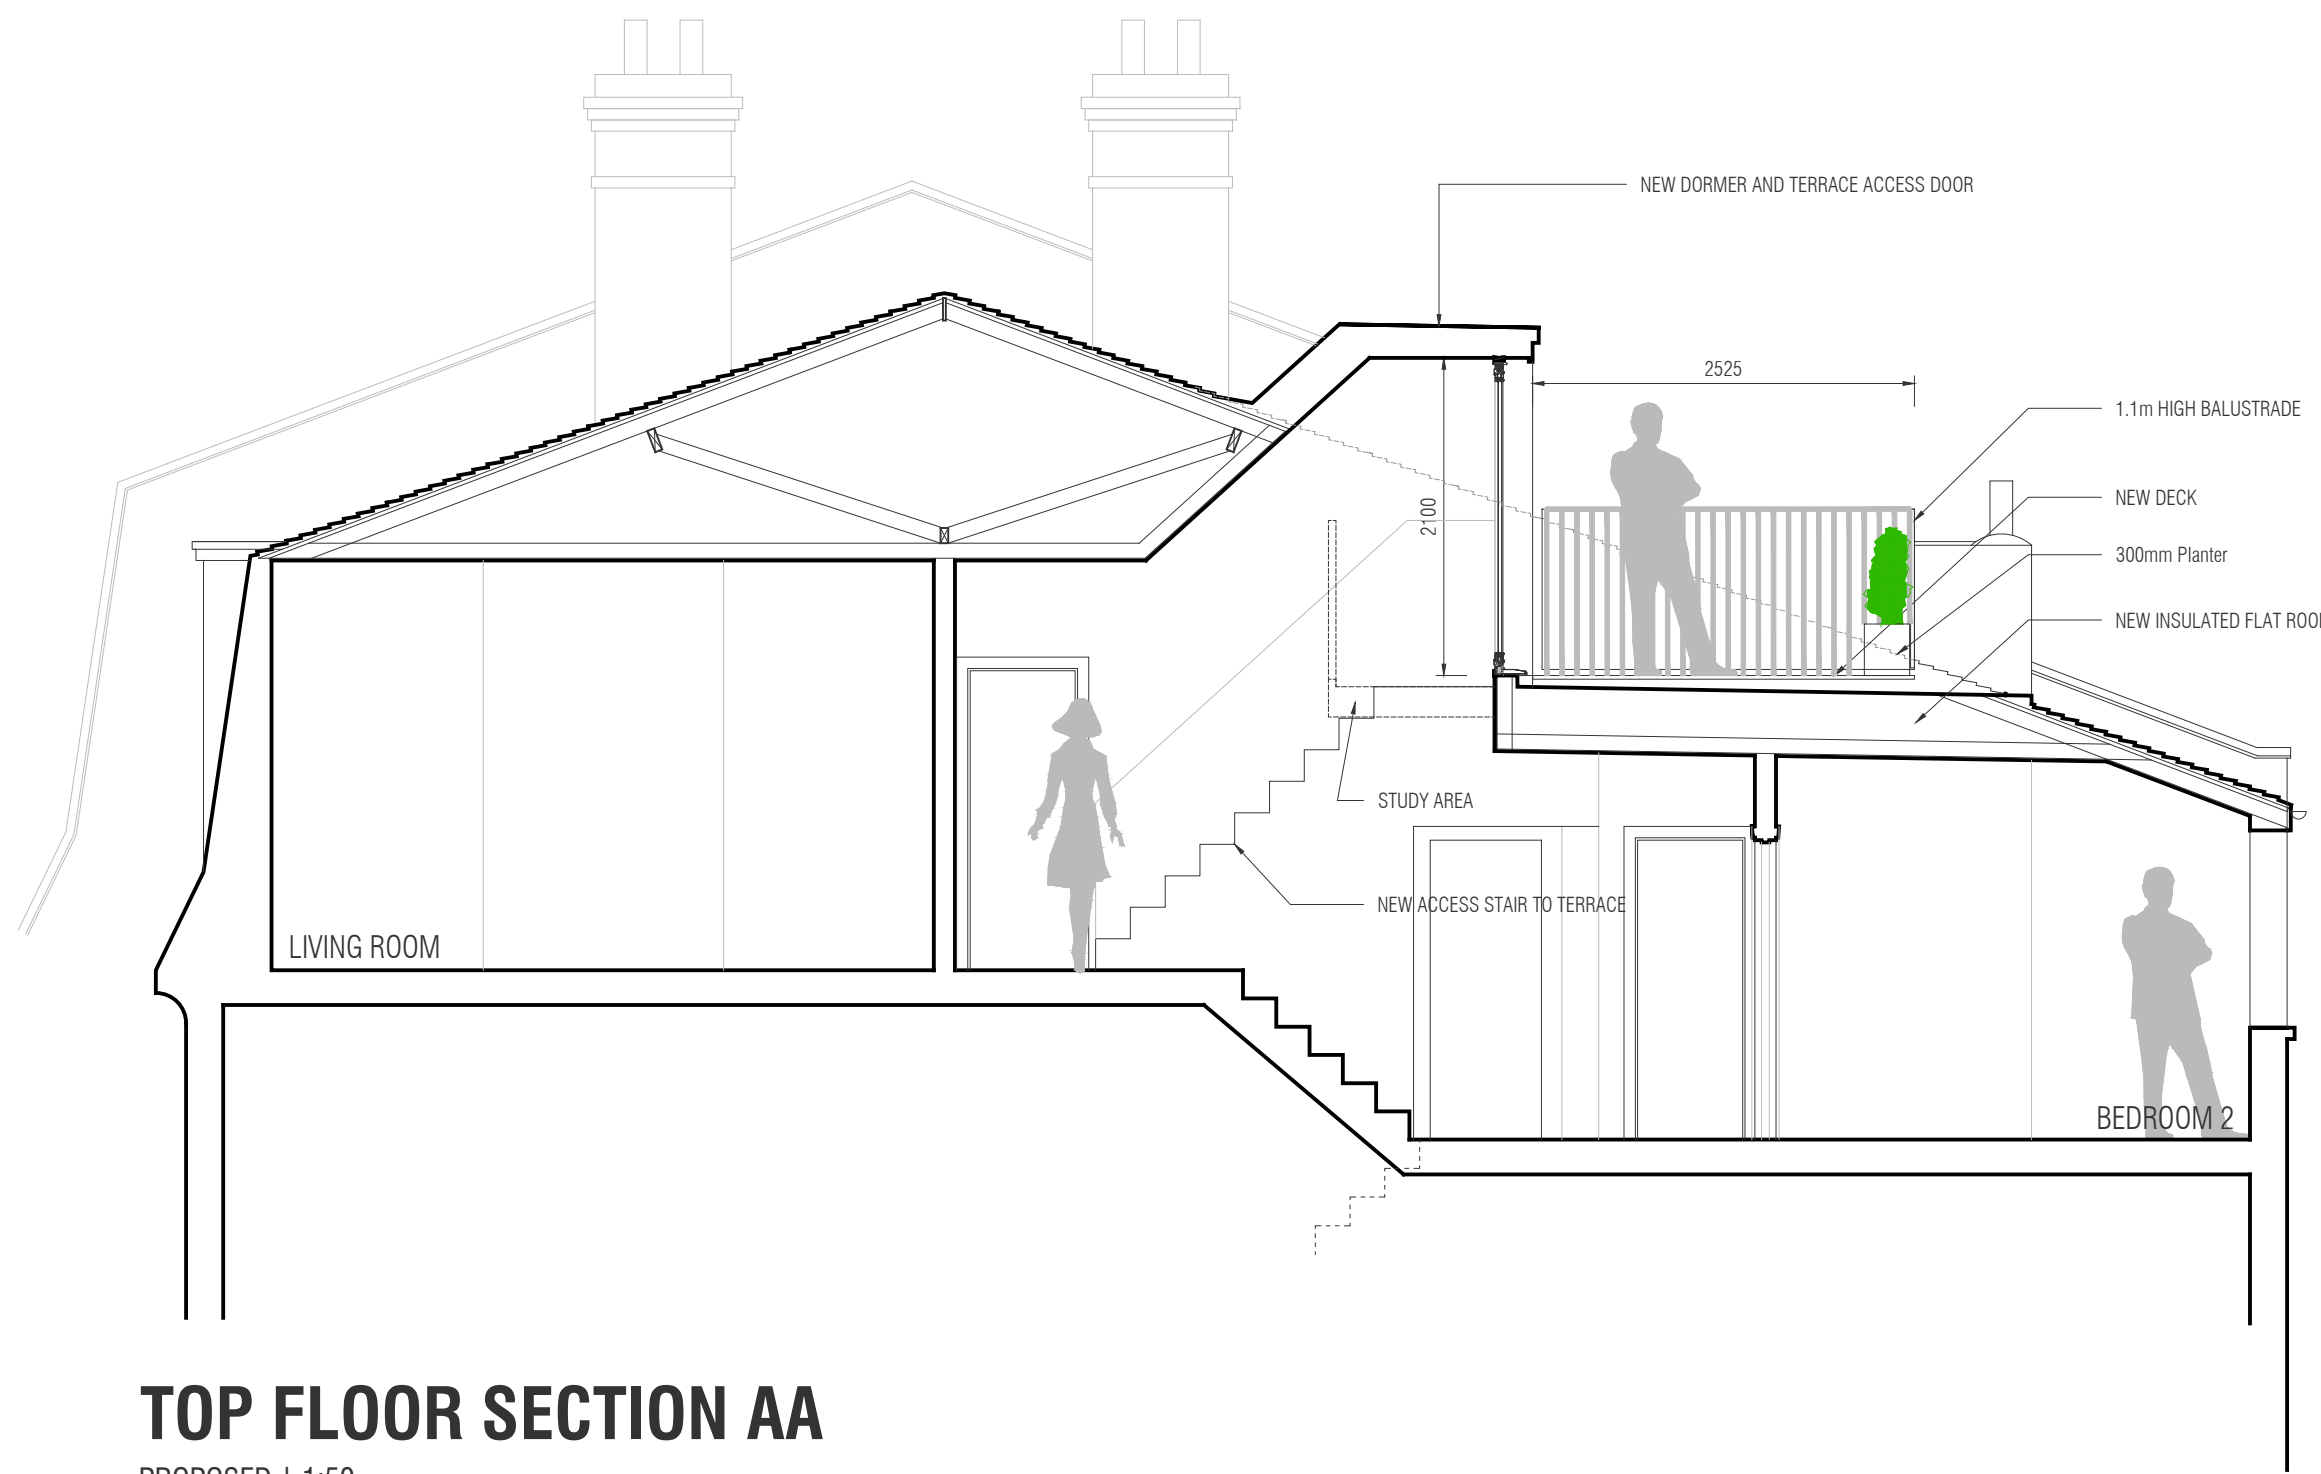

TOP FLOOR SECTION AA
PROPOSED | 1:50

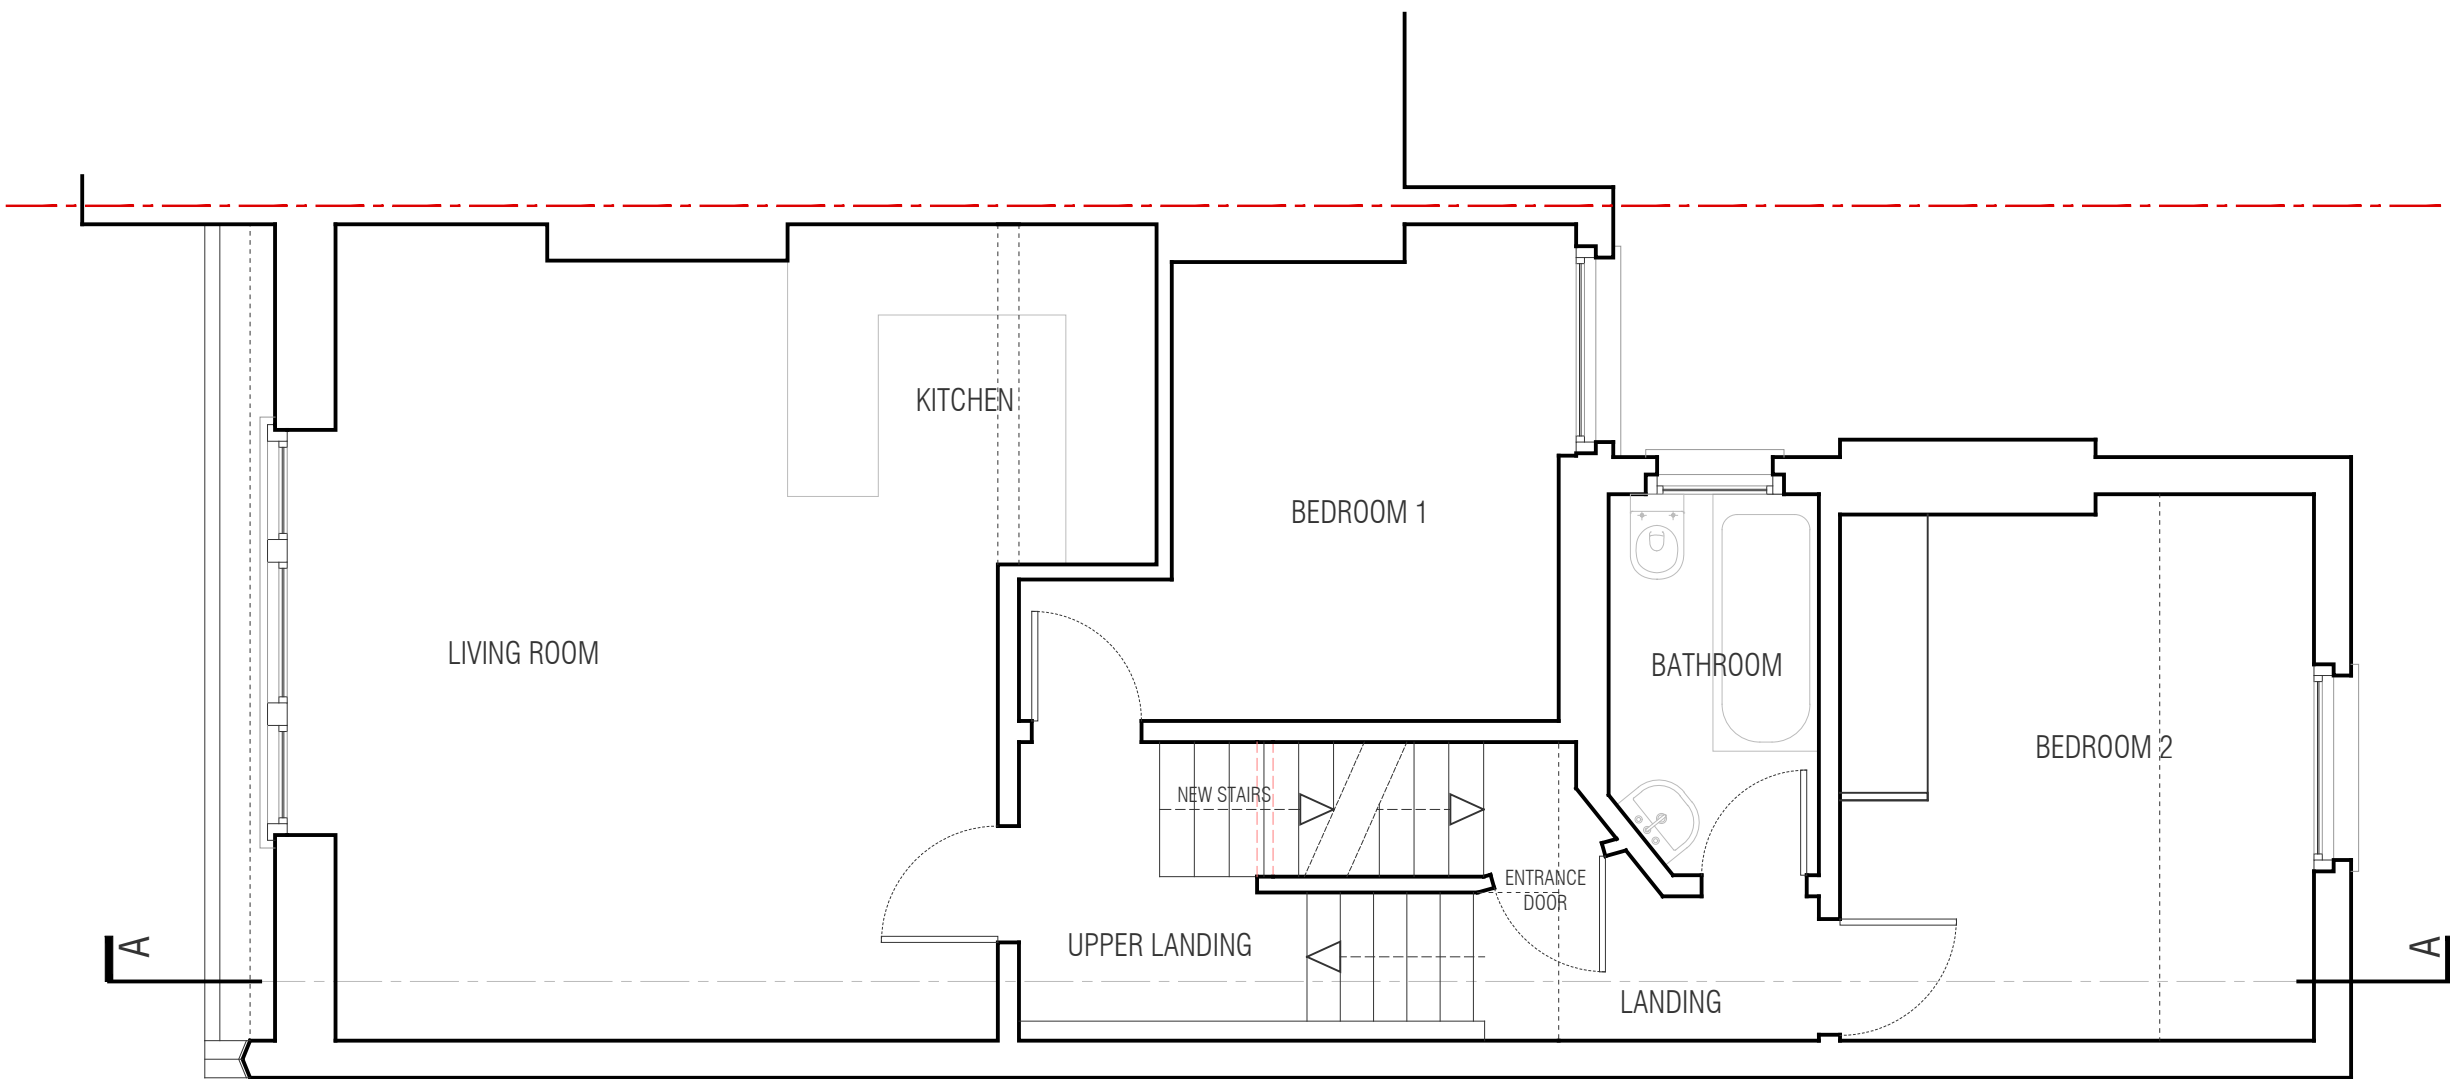

TOP FLOOR FLAT LAYOUT
PROPOSED | 1:50

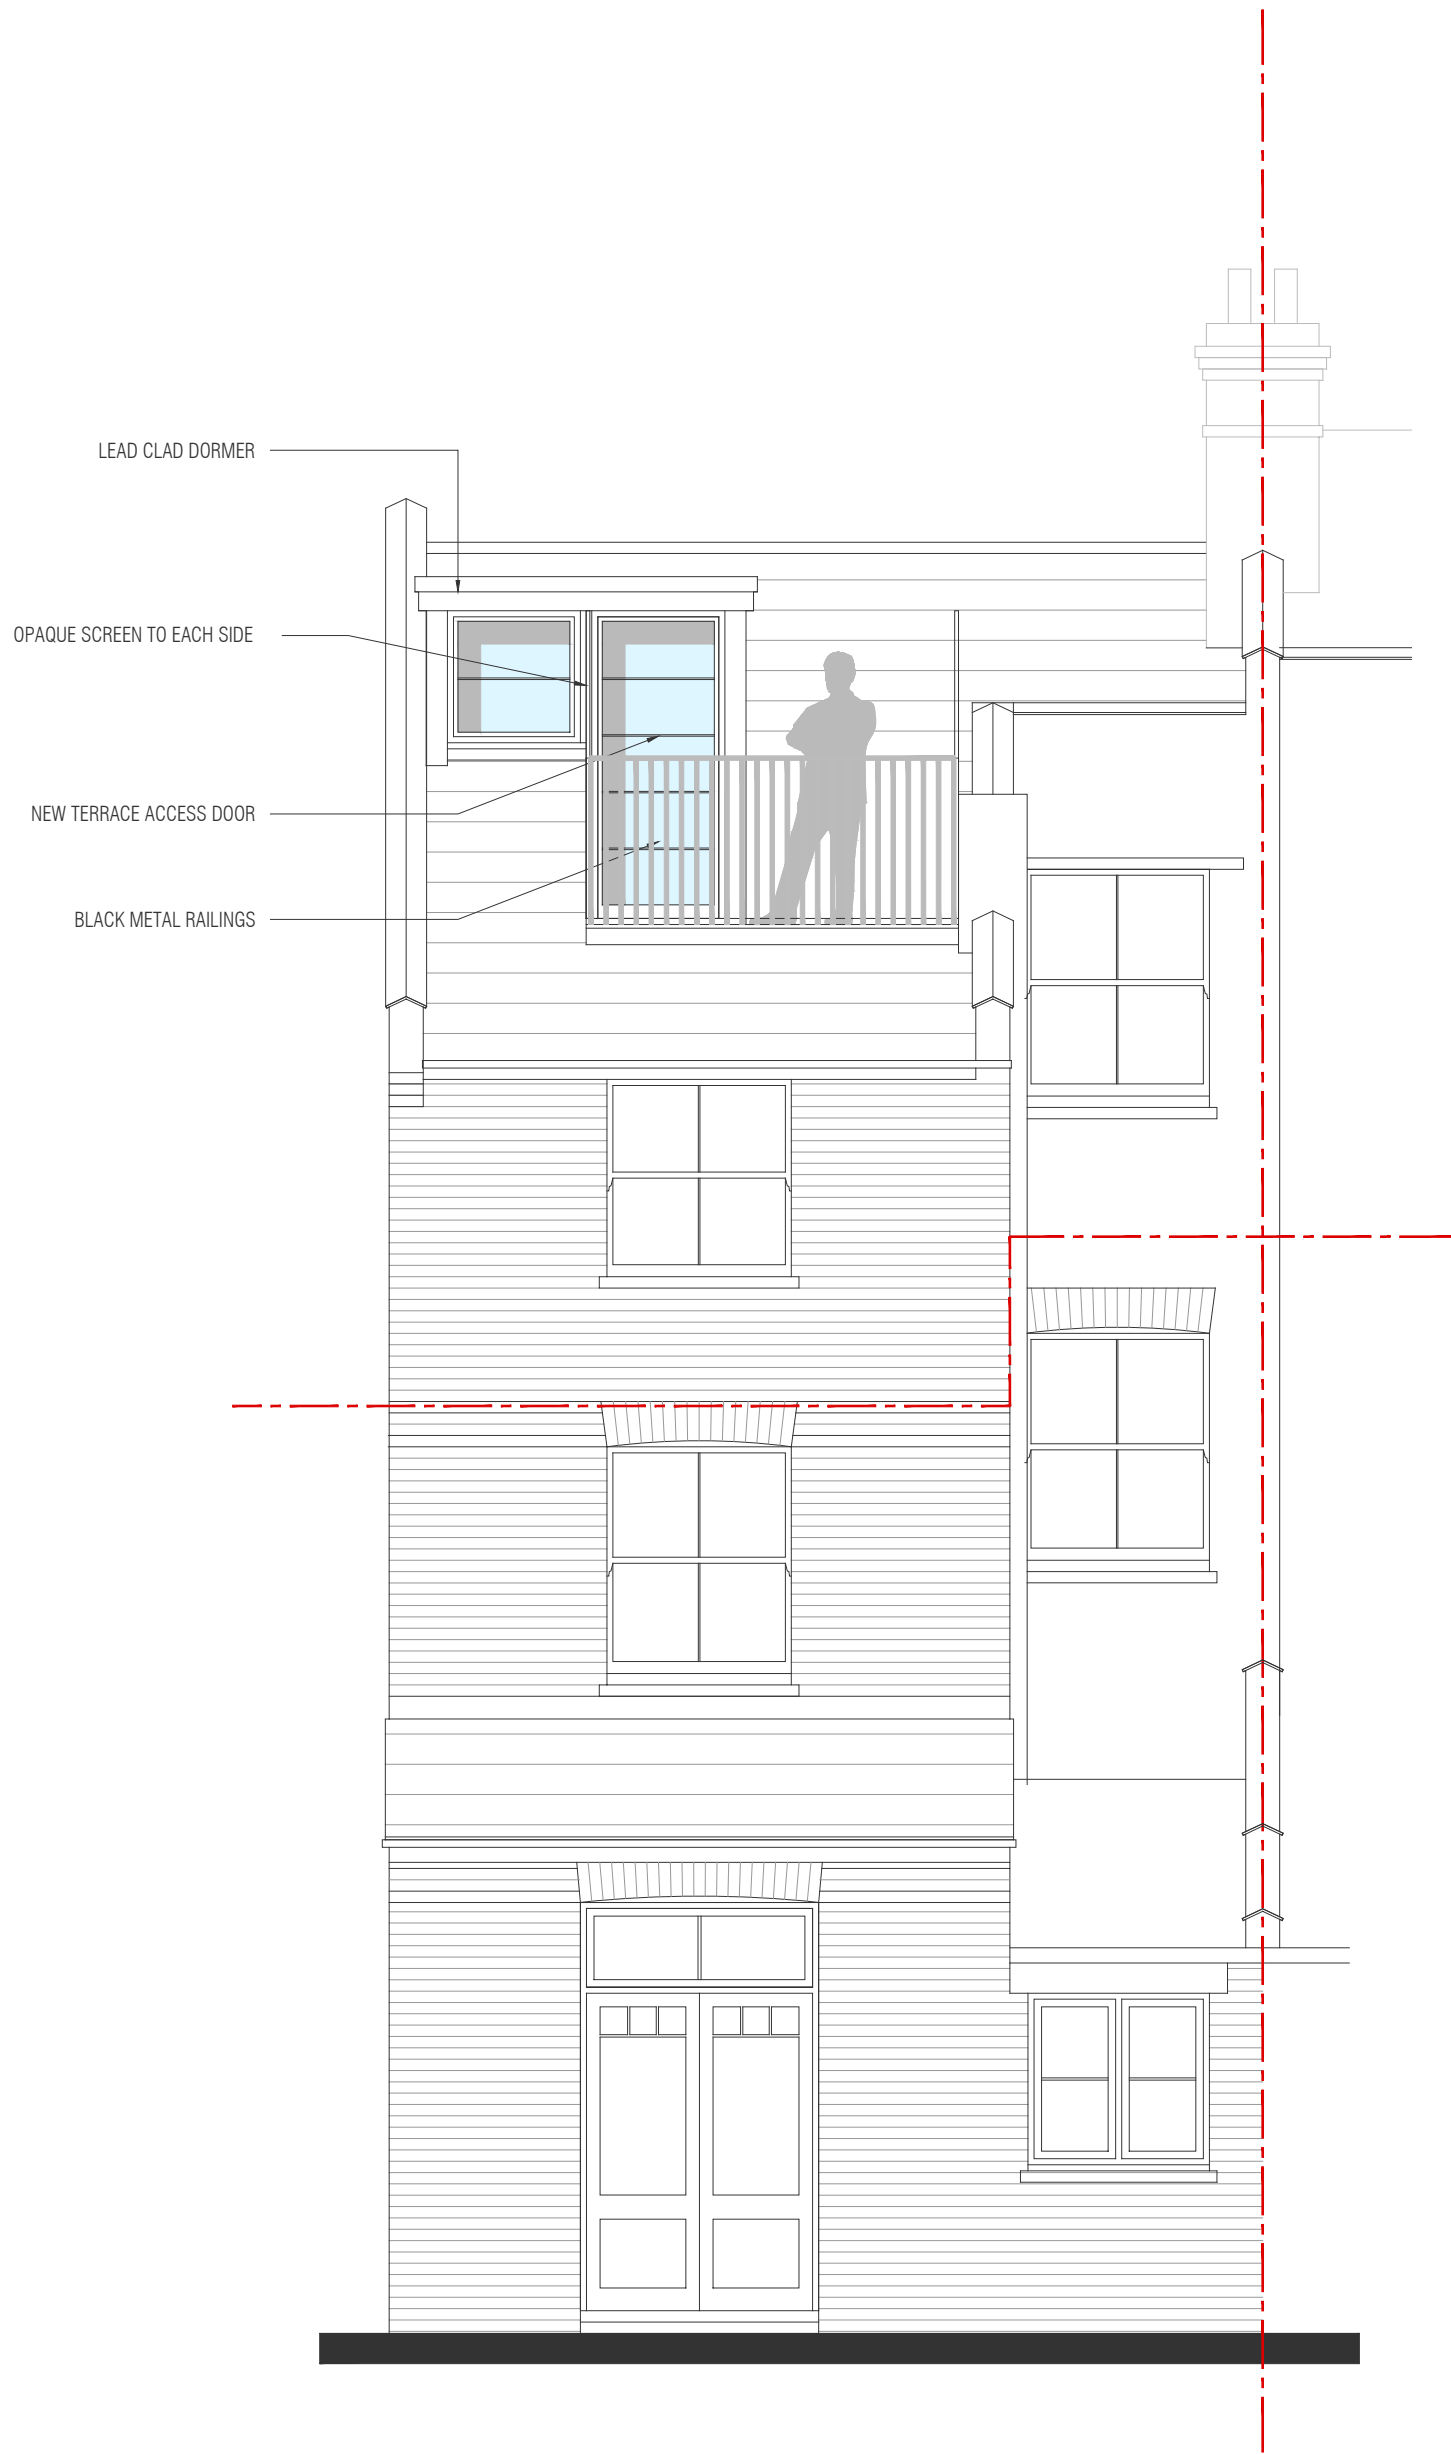

REAR ELEVATION
PROPOSED | 1:50



SITE LOCATION PLAN
PROPOSED | 1:1250

Amendments:

Drawing type:

PLANNING

Client:

Project:

35 MILTON AVENUE
N6 5QF

Title:

PROPOSED PLANS

Scale: 1:50 @ A1

Date: MARCH 2023

Drawn: CPH

Checked:

Orig.no: 2301.002

Rev: A