



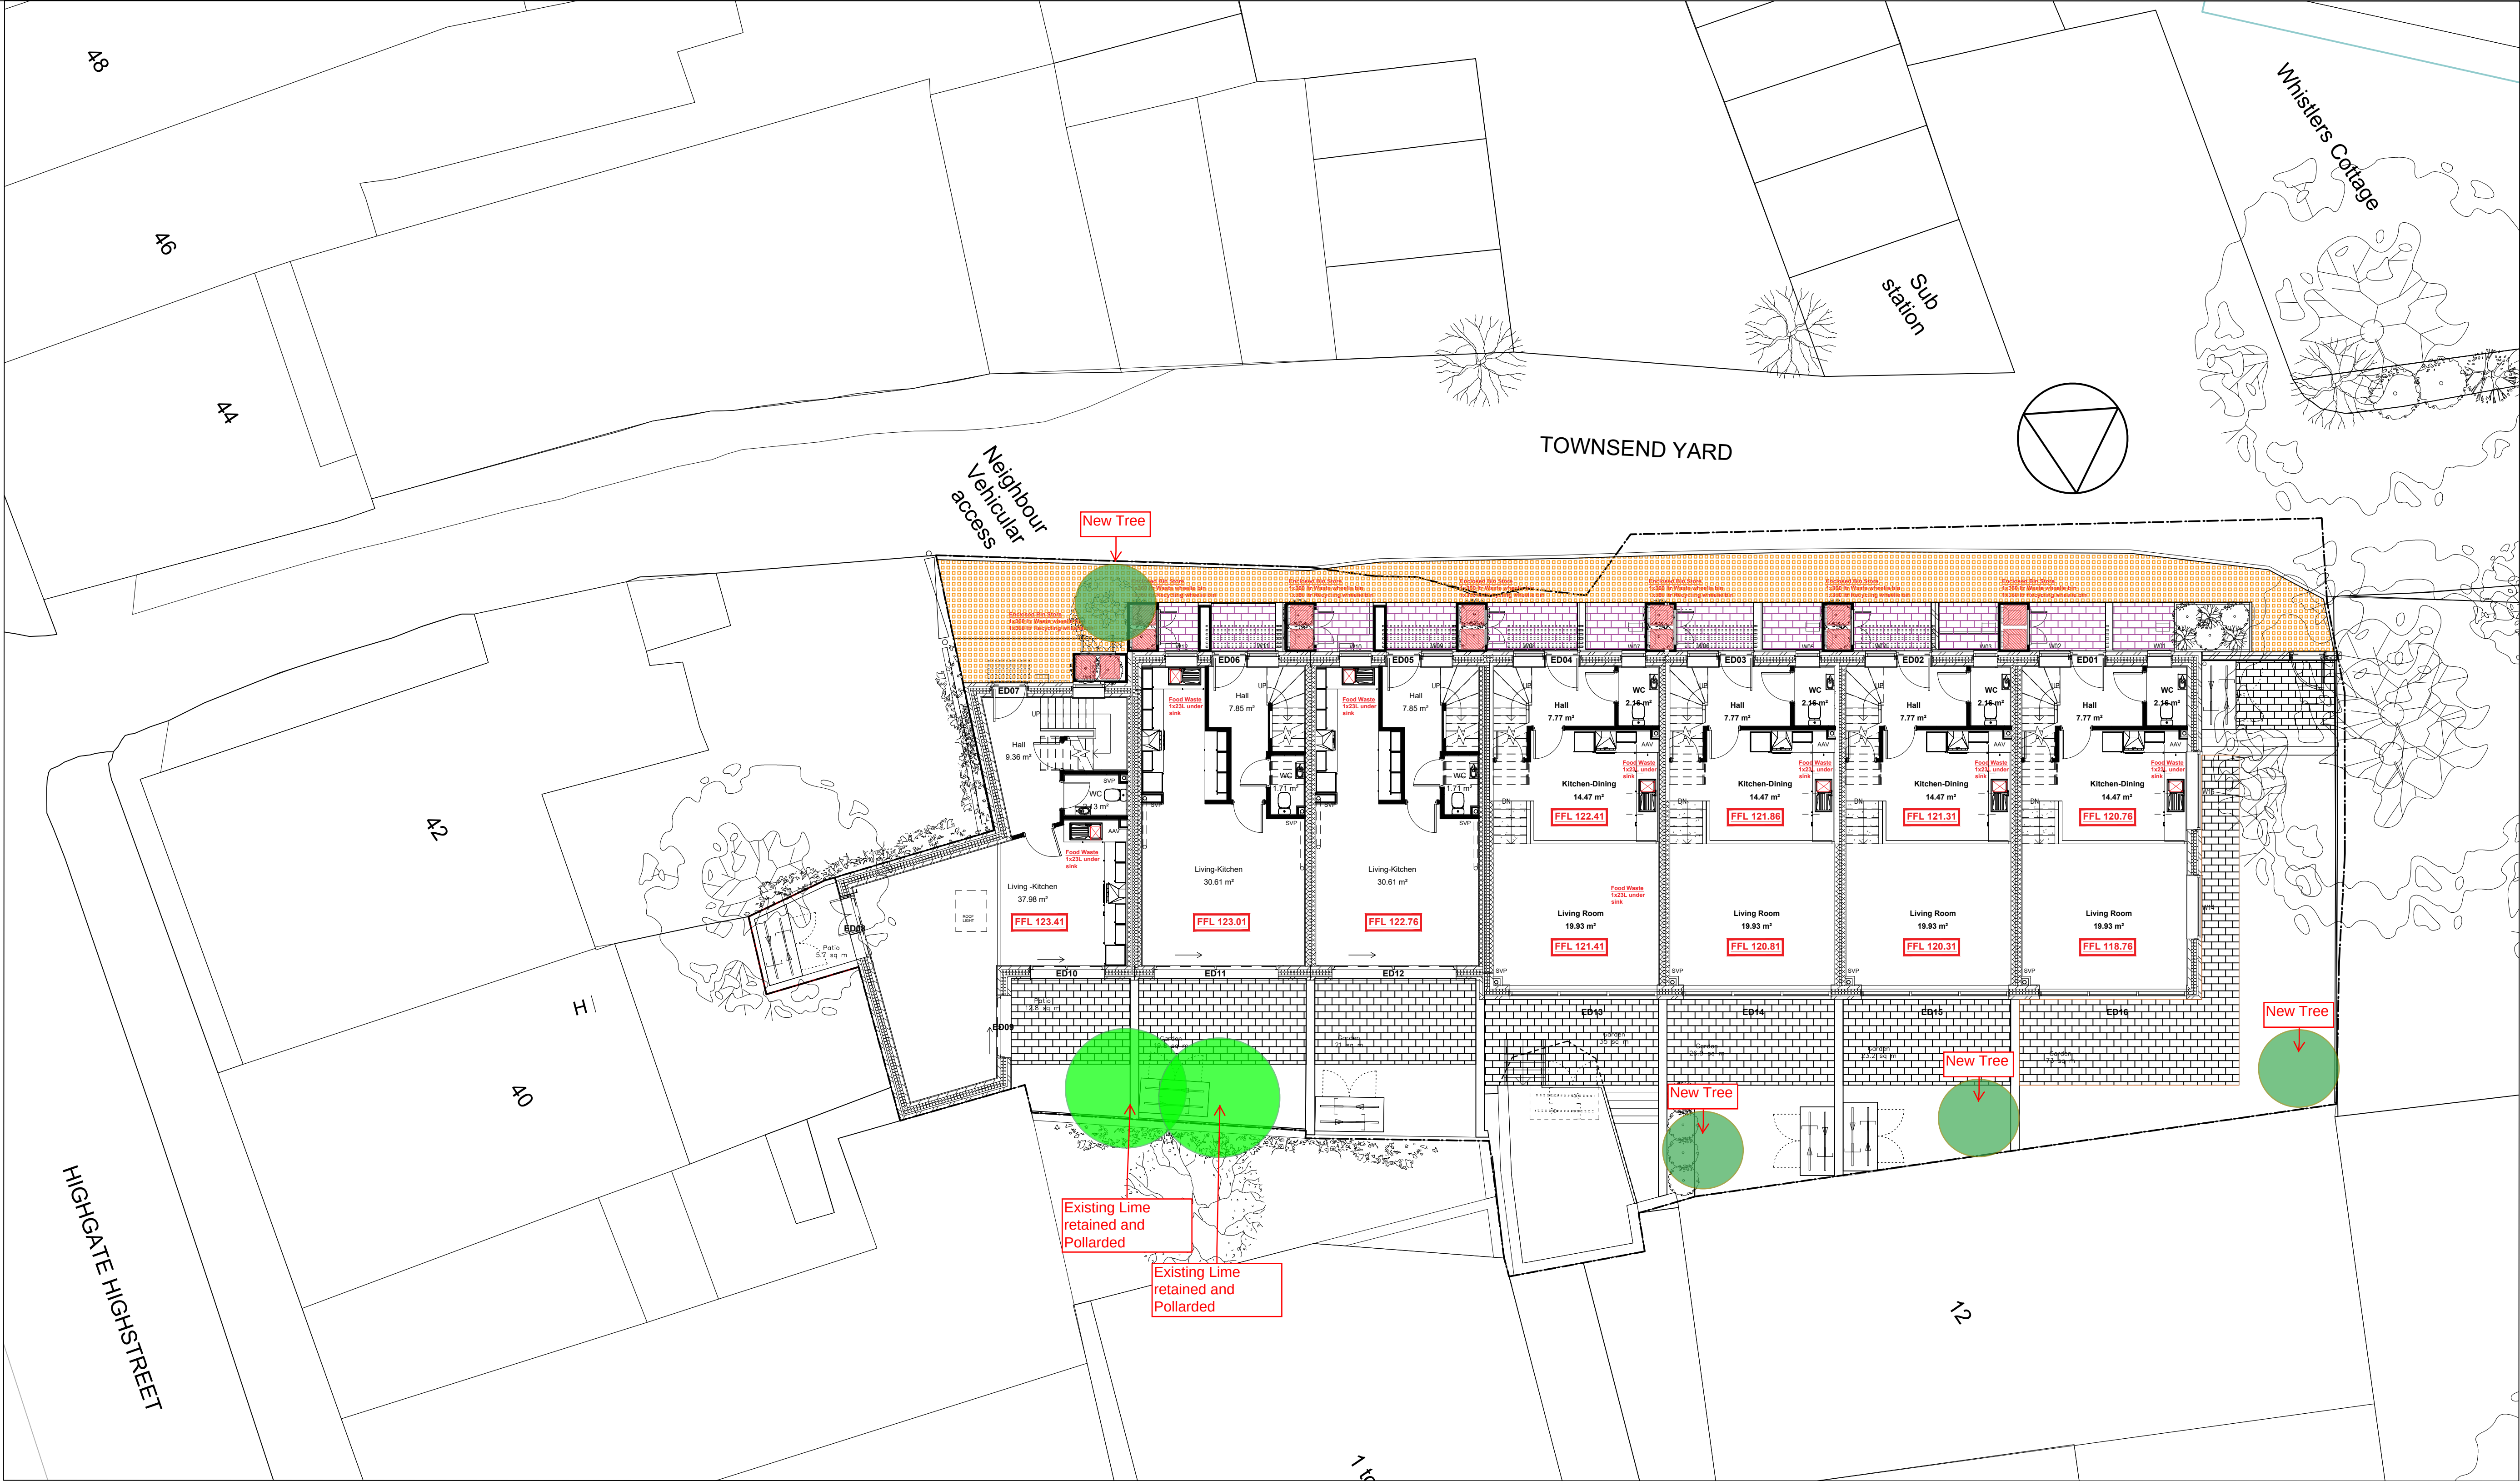


01 Ground Floor Plan
1:100

Final
Option


BIKE STORE - 1980x890
ON CONCRETE BASE

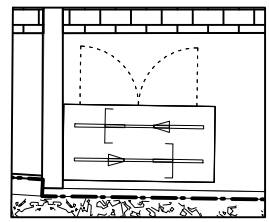


MINT INDIAN SANDSTONE
PAVING 900 X 600

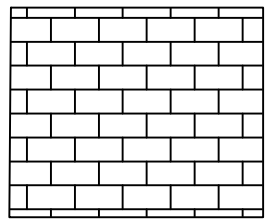


LIMESTONE SLABS TO
MATCH RECON STONE
900 X 300

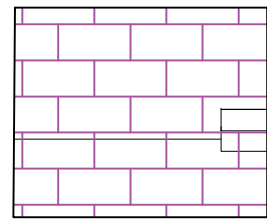

GRANITE SETS TO PATH
100 x 100

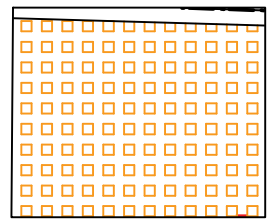


PLANTER

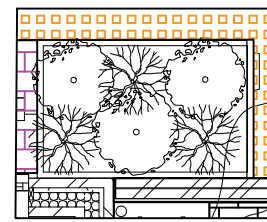

PLANT SPECIES

- 2-PILEOSTEGIA VIBURNOIDES
- 3-SARCOCOCCA CONFUSA
- 4-BERGEMIA 'BRESSINGHAM WHITE'
- 4-SKIMMIA JAPONICA PINK DWARF

NEW TREE

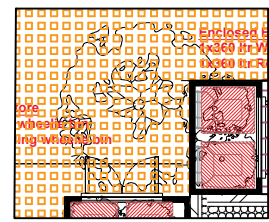

TREE SPECIES

1 X SILVER BIRCH 5-7M HIGH

- General Notes:
1. POW Architects retain full copyright of the design and of the content of this drawing.
 2. Do not scale drawings. Dimensions govern.
 3. All dimensions are in millimetres unless noted otherwise.
 4. All dimensions shall be verified on site before proceeding with the work.
 5. POW Architects shall be notified in writing of any discrepancies.
 6. Contractor/builder to carry out their own survey work prior to quantification and construction.

FOR PLANNING

Rev	Date	Reason For Issue	Check
00	18/08/22	CONDITION DISCHARGE	MO



powarchitects
15 Brixton Place, London, SE1 4PU
enquiries@pow-architects.com
020 3176 6620

Project:
Townsend Yard

Title:
SITE PLAN
HARD AND SOFT
LANDSCAPING
MATERIALS

Job No	Drawn by	Scale	Revision
1240	FB	1:100@A1	00
Date	Checked by	Number	
OCT' 21	MO	1240	4000