




CONSTRUCTION

C1	12.05.22	Slot drain added to North entrance. Construction issue	RF	-
T2	28.01.21	Invert levels added & additional pop ups added as clouded.	RF	-
T1	09.12.21	Submitted for TW Approval	RF	-
Rev.	Date	Revision	Intls	Chkd

John Farquharson Partnership LLP
Est. 1922
6 Hare Hall Lane,
Gidea Park,
Essex, RM2 6BD
Tel: 01708 75 00 11
E-Mail: admin@jfpengineers.co.uk

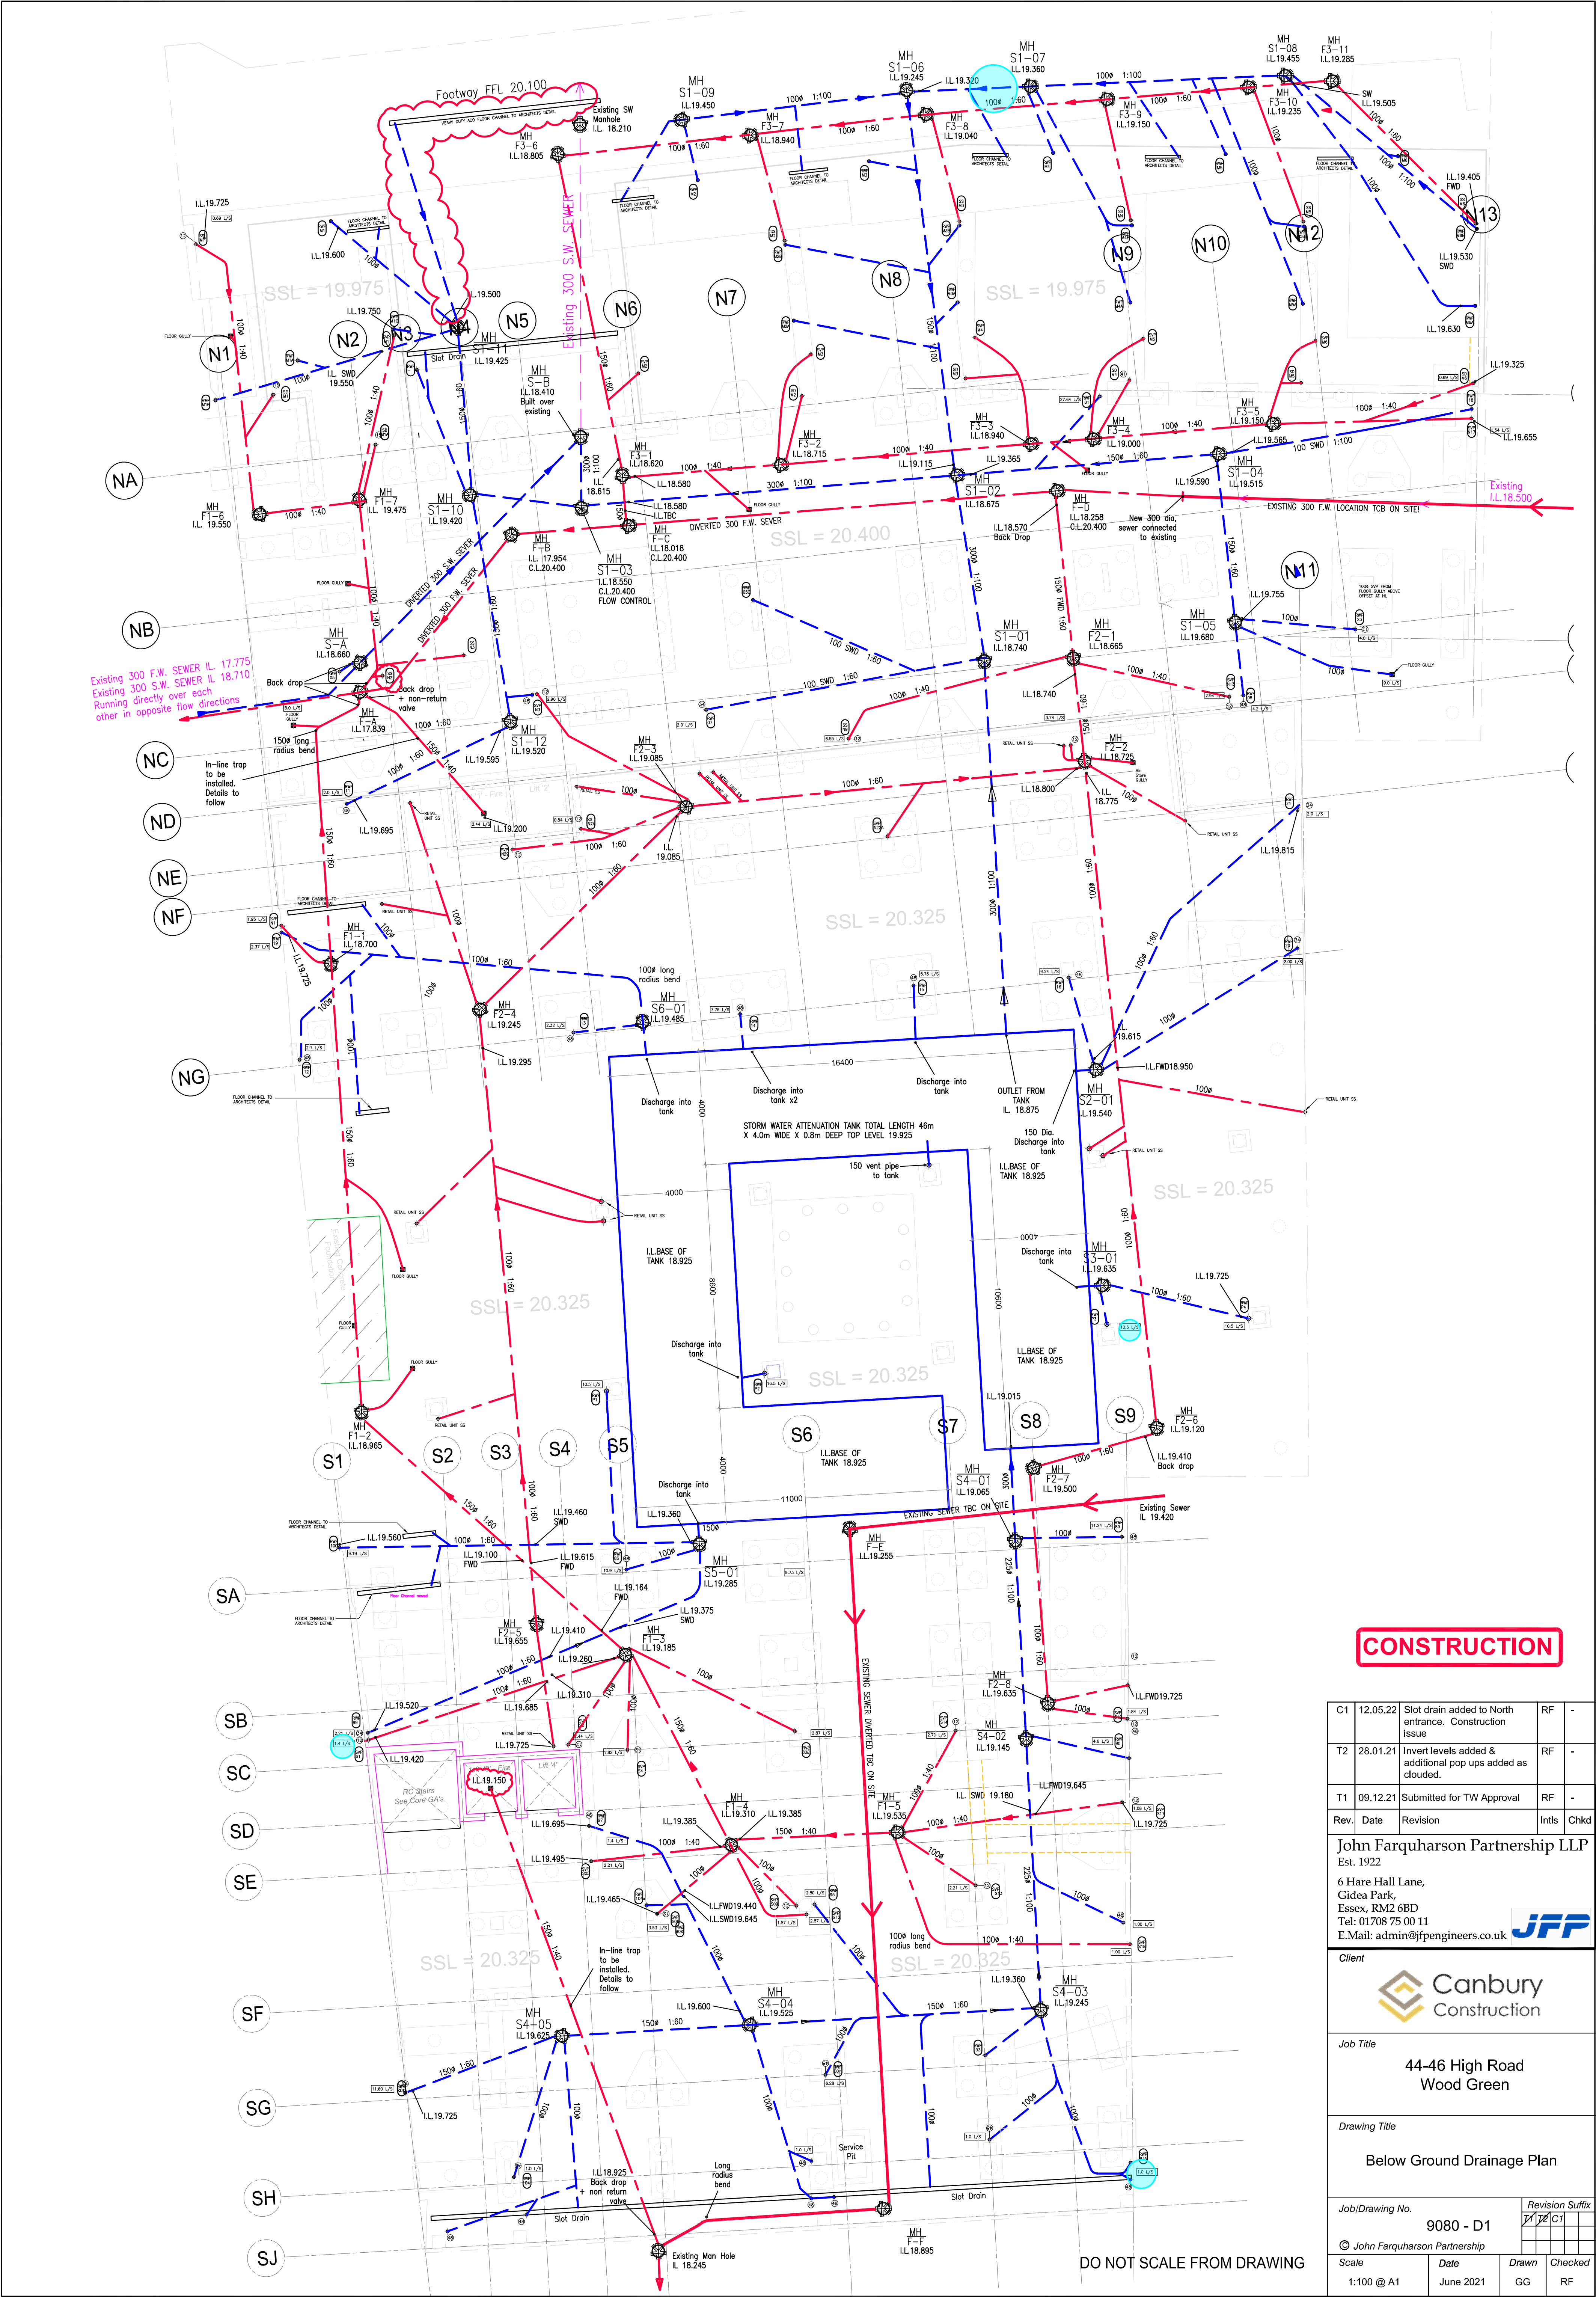

Client		Canbury Construction	
Job Title		44-46 High Road Wood Green	
Drawing Title		Below Ground Drainage Plan	
Job/Drawing No.		9080 - D1	
© John Farquharson Partnership		Revision Suffix	
Scale	Date	Drawn	Checked
1:100 @ A1	June 2021	GG	RF