

EXISTING SHOPFRONT.

Where indicated the main contractor to clean down existing shopfront, degrease and make good ready to receive sprayed finish. Main contractor to apply electro-static sprayed finish in Ral 5021 Water Blue to the steel shopfront framing to internal and external faces. The existing door pivots and closers are to be serviced and left in full working order. All existing locks are to be replaced.

MAIN FASCIA SIGNAGE - FLEX FACE

Nominated Signage contractor to manufacture and fix main fascia and side elevation signage constructed from 14 awg aluminium (GRP) laded backing panel with flex-face front. Rear and sides of panel to be slotted extruded Ral 5021 'water blue'. Back box to be externally illuminated by high power fluorescent lamps, complete with rear reflector plate to ensure equal level of external illumination to lettering only. Luminance is to be controlled via a day light sensor and a master control via the last man out switch.

Front face to be formed from Ral 5021 Water Blue reinforced PVC flex-face skin decorated with 3mm white vinyl to 'Poundland'. Front face to be printed to provide illumination to lettering only. Vinyl self. Avery 700 High performance range.

Sign box to be fixed to existing decorated steelwork with hidden fixings.

MAIN FASCIA LETTERING


Main fascia lettering to comprise of flat cut 2.5mm aluminium powder coated blue RAL 5021 to letters and gold to laurel leaves. Letters to be fixed back to main fascia on 24mm white locators.

FASCIA BACKING PANEL


Fascia backing panel to comprise of 18mm Marine Plywood, finished with gloss, colour Dulux CD87GG16-307. Where exposed panel to have 45mm x 45mm angle trim surround, powder coated to match shopfront.

MANIFESTATIONS

Nominated Signage contractor to install new safety manifestations to glazing area. To consist of Poundland inc. laurel formed from crystal @ 300 mm centres. Both low 850-1000mm and high 1400-1600mm heights to comply with building regulations. Safety manifestations to be statutory height.

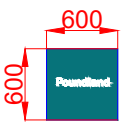

New double sided illuminated projecting sign, supplied and fitted by specialist signage contractor.

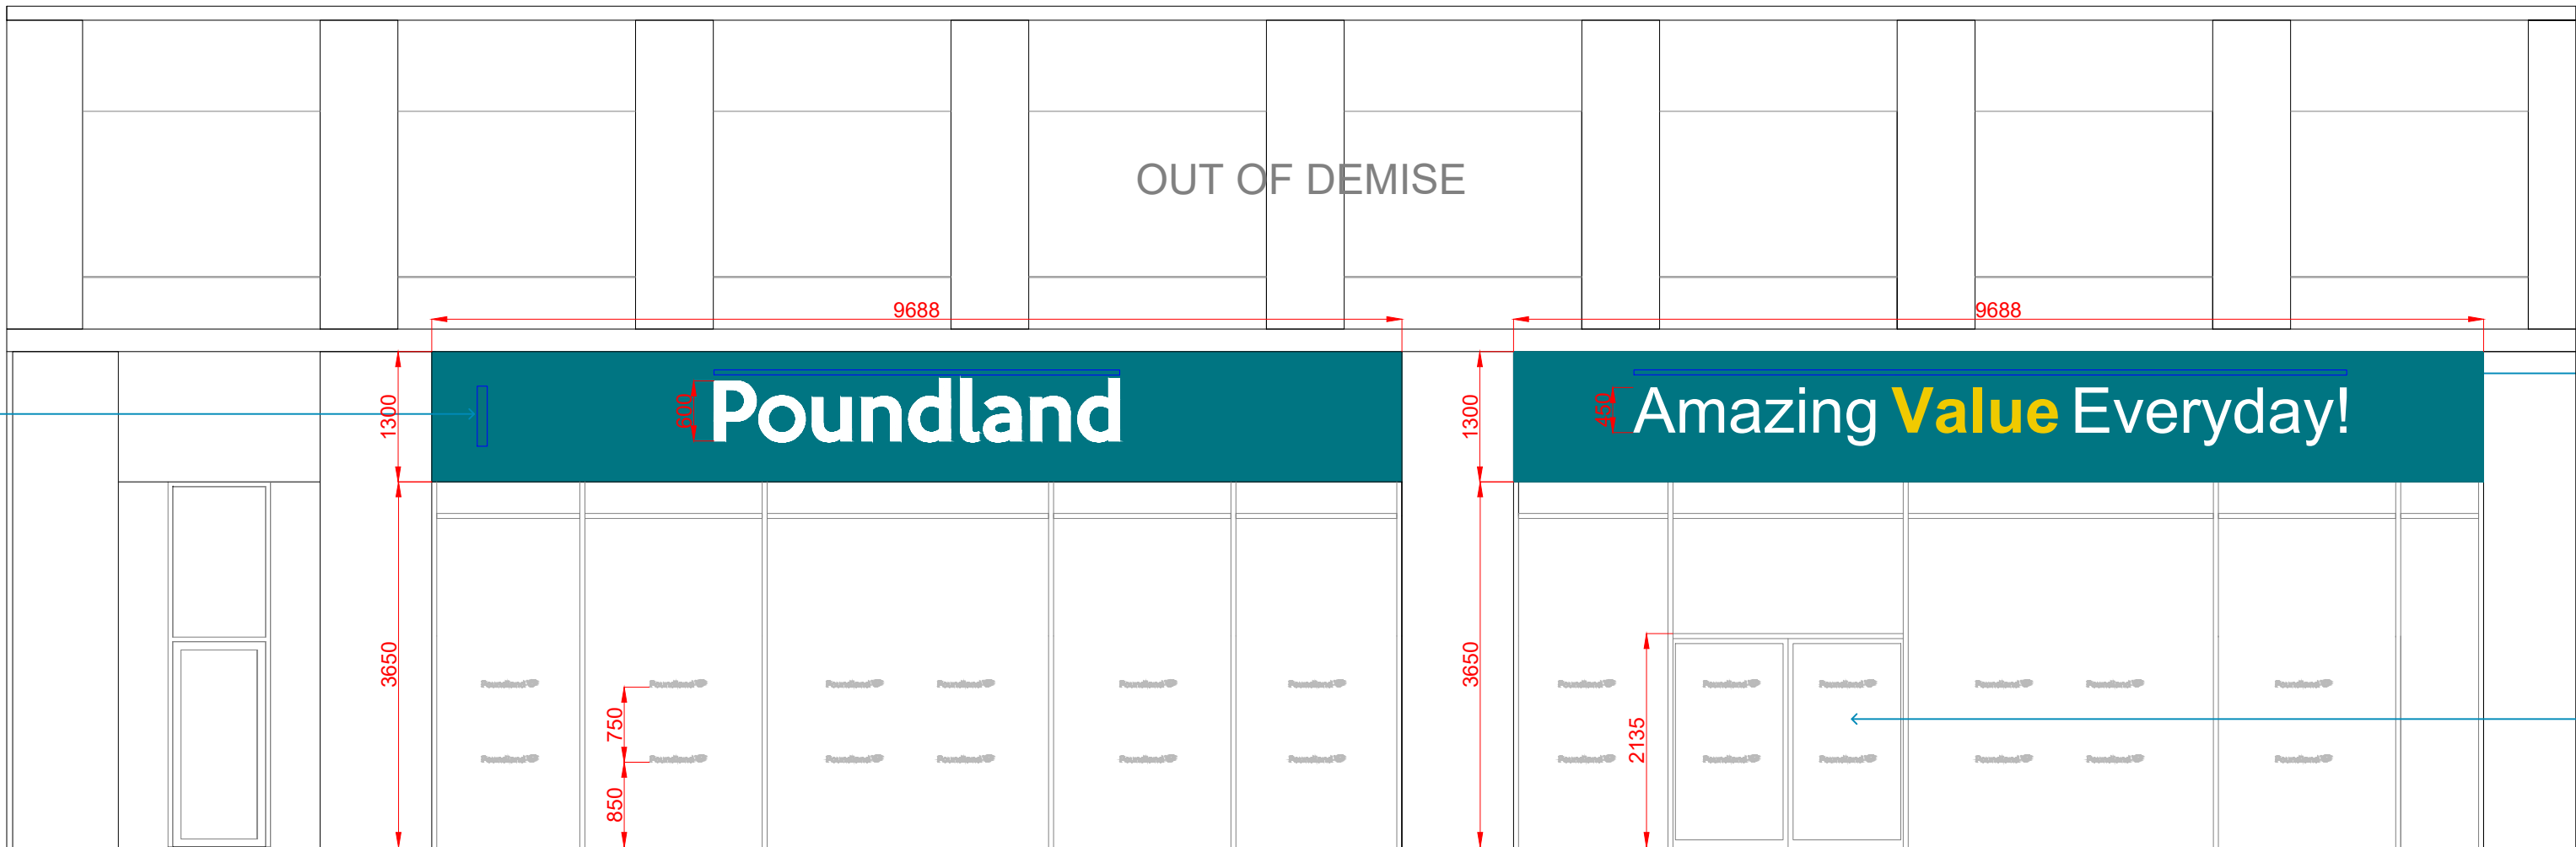

Specialist signage contractor to install new externally illuminated main Fascia.

Main contractor to provide and install new Powder Coated Ral 5021 'water blue' aluminium shopfront complete with 2No. automatic entrance doors as per Poundland standard details.

01 PROPOSED FRONT ELEVATION
Scale 1:100

RAG RATING

AMBER

A	Signage Amendments	19/09/23
-	Initial Issue	14/11/22
Revision	Amendment	Date

Cheltenham Suite 5
Centrix@Keys
Keys Business Village
Hednesford
Staffordshire
WS12 2HA
T: 01543 275101
F: 01543 458278
E: design@hlpitd.net
W: www.hlpukitd.net



Poundland
Pattison House, Midland Road,
Walsall, West Midlands, WS1 3TX
TEL 0121 526 8395. FAX 0121 568 7382.

Store
44-46 High Road,
Wood Green,
London
N22 6BX

Drawing Title
Proposed Front Elevation

Drawing Number	Revision	Paper Size
HLP / 1761 / 06	A	A1
Drawn	Date	Scale
TC	Oct 2022	1:100

