



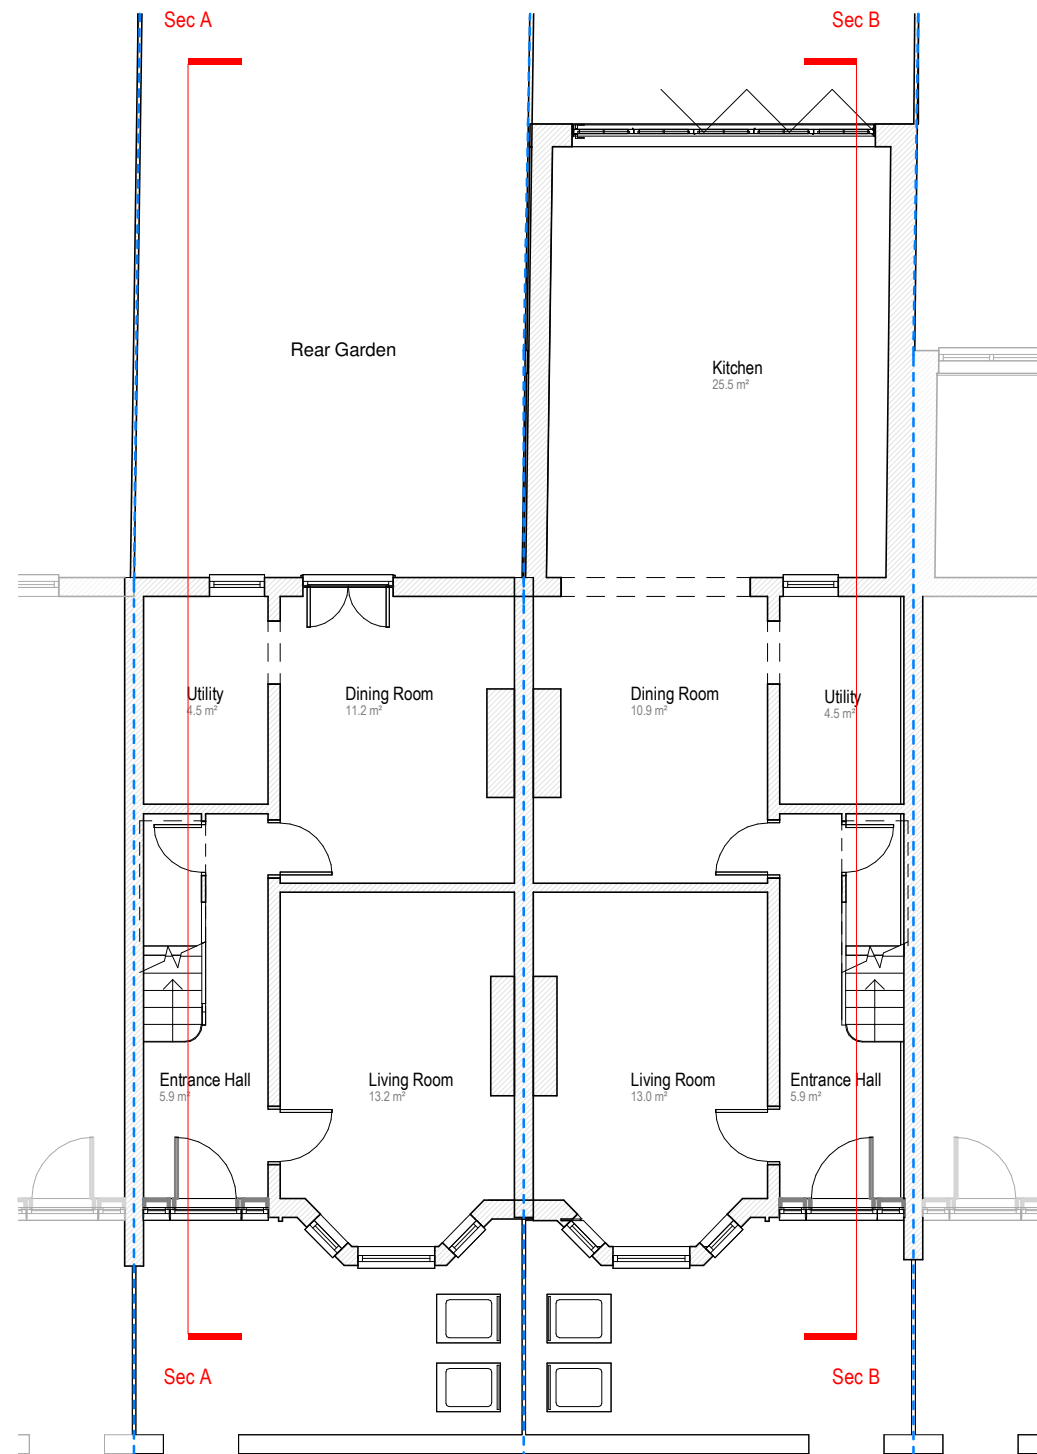


Existing Ground Floor Plan

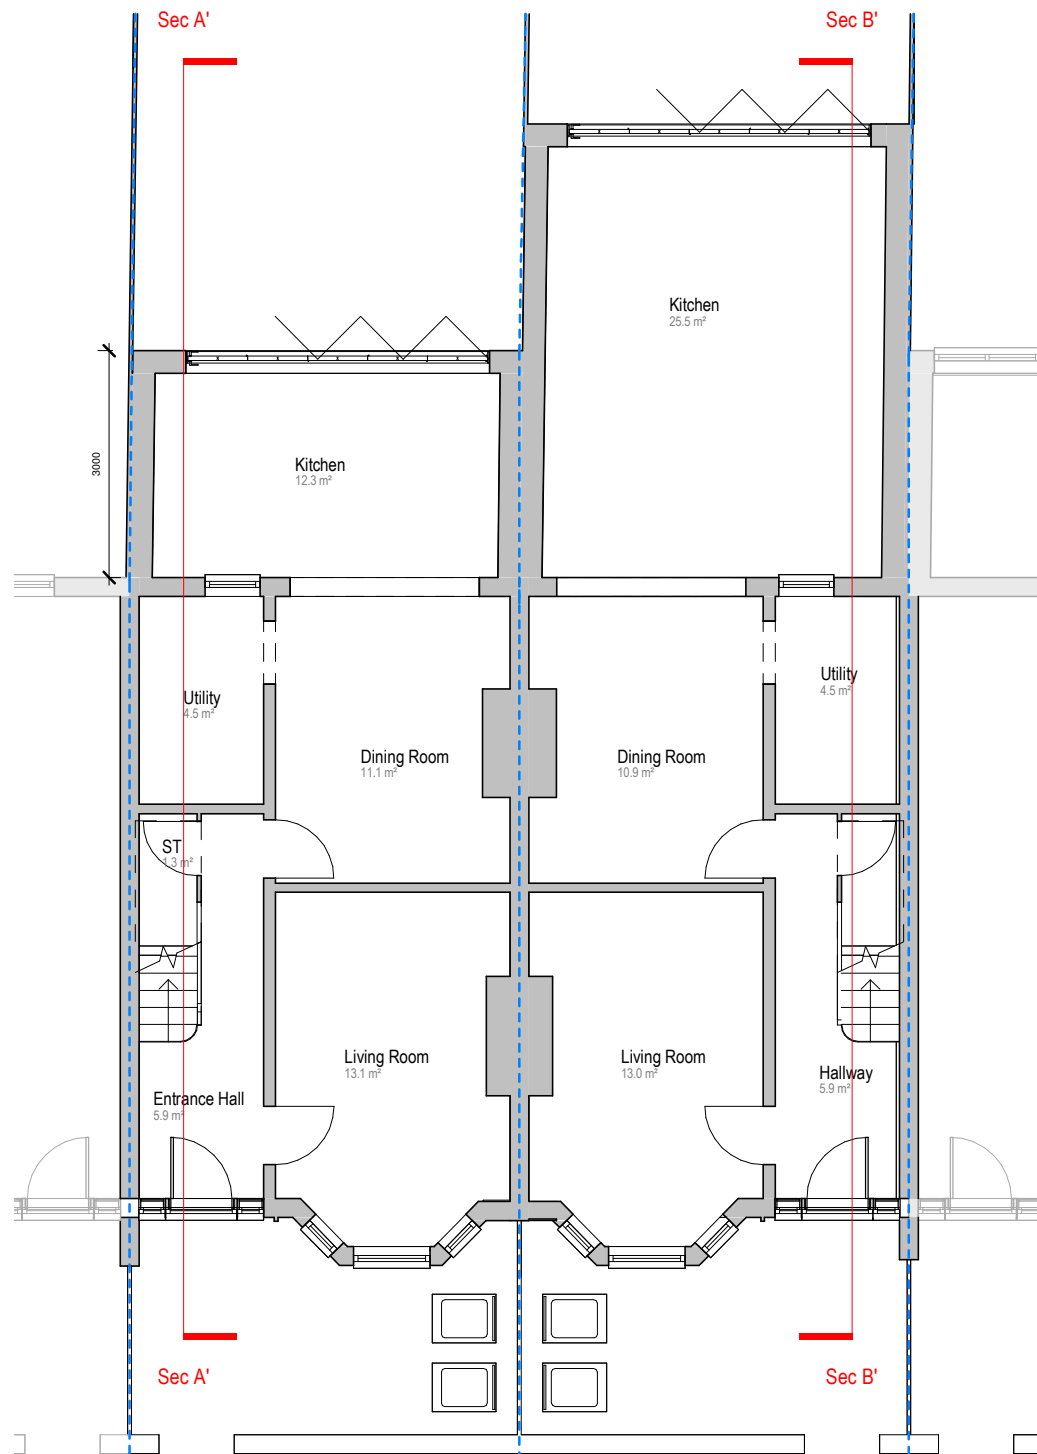


Proposed Ground Floor Plan

Revision	Revision Date
B	19/09/2023

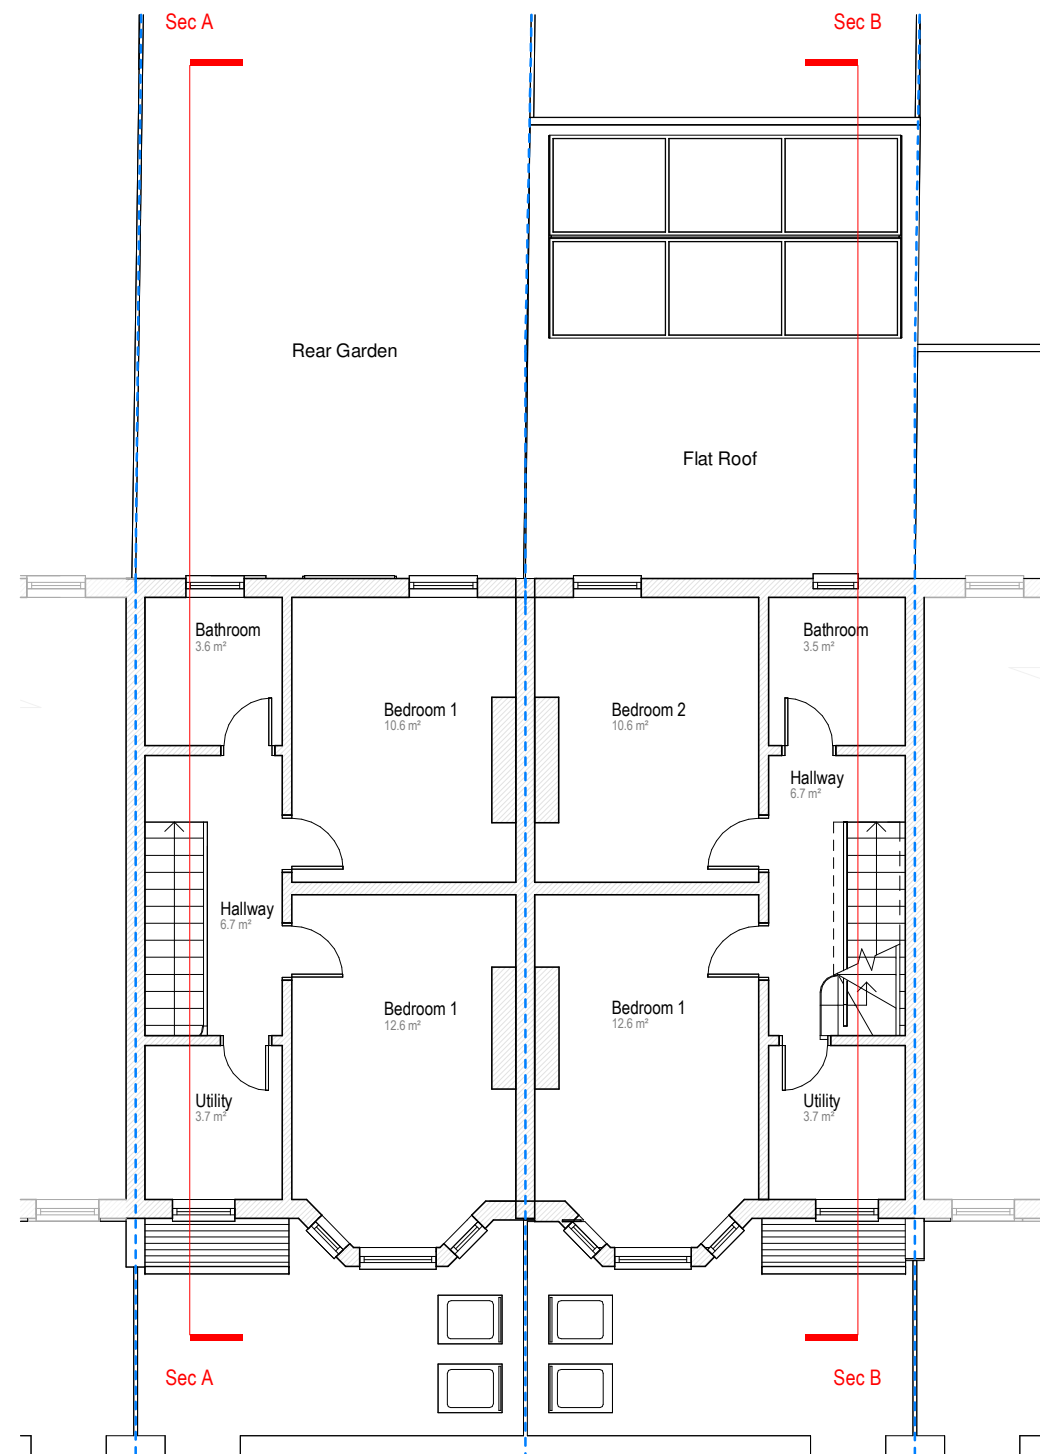


Existing First Floor Plan

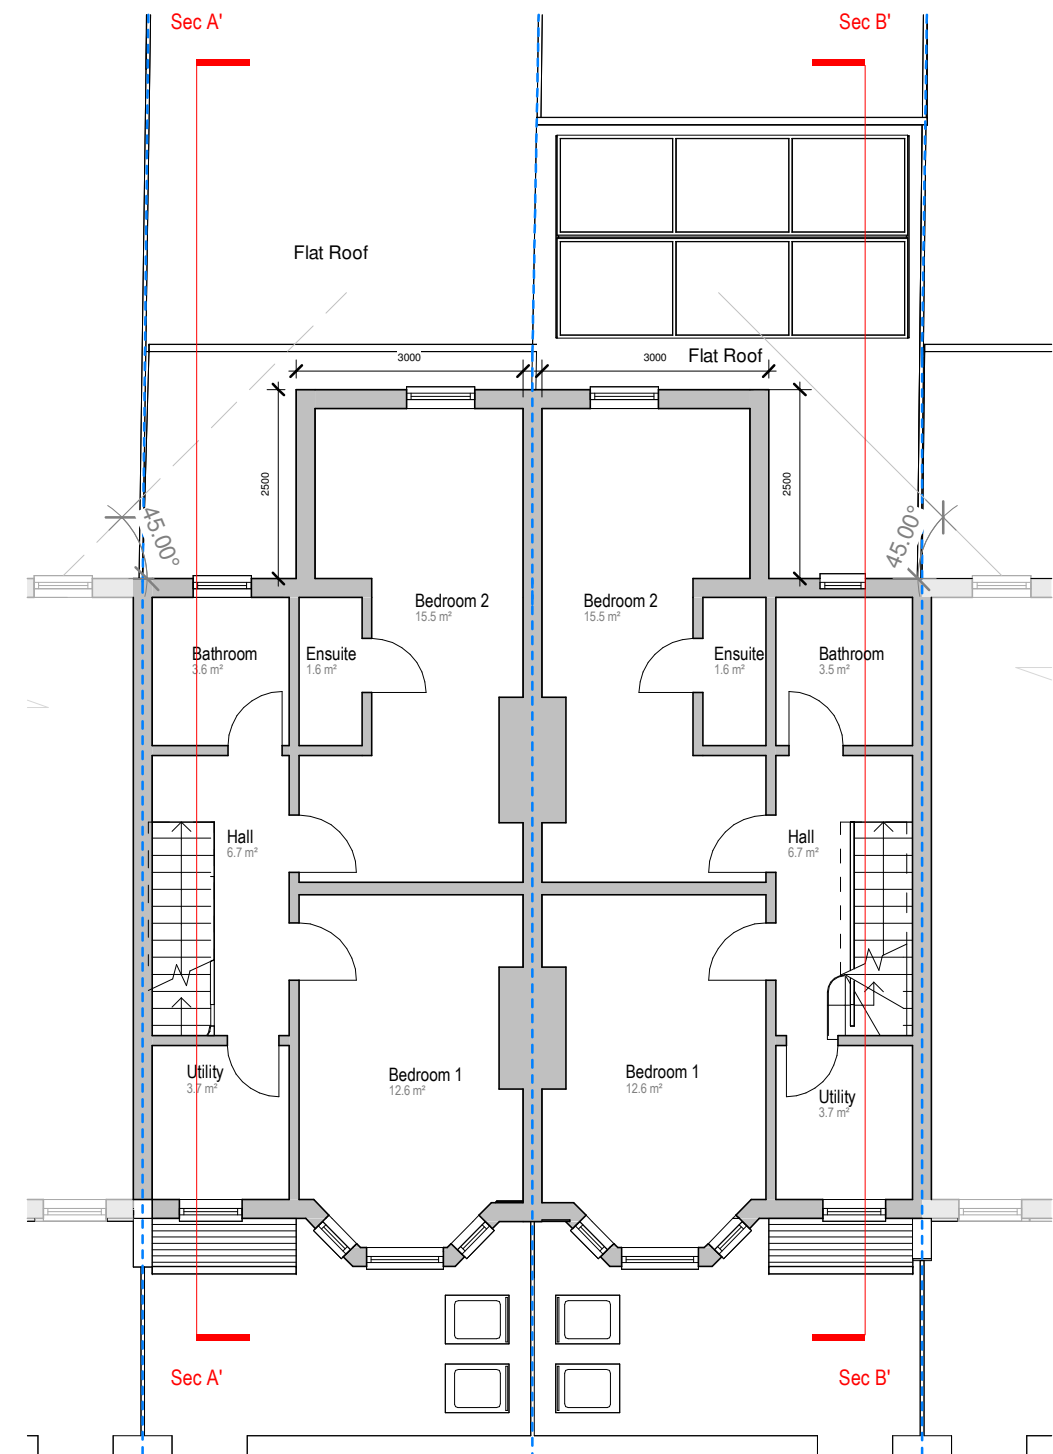


Proposed First Floor Plan

Revision	Revision Date
B	19/09/2023



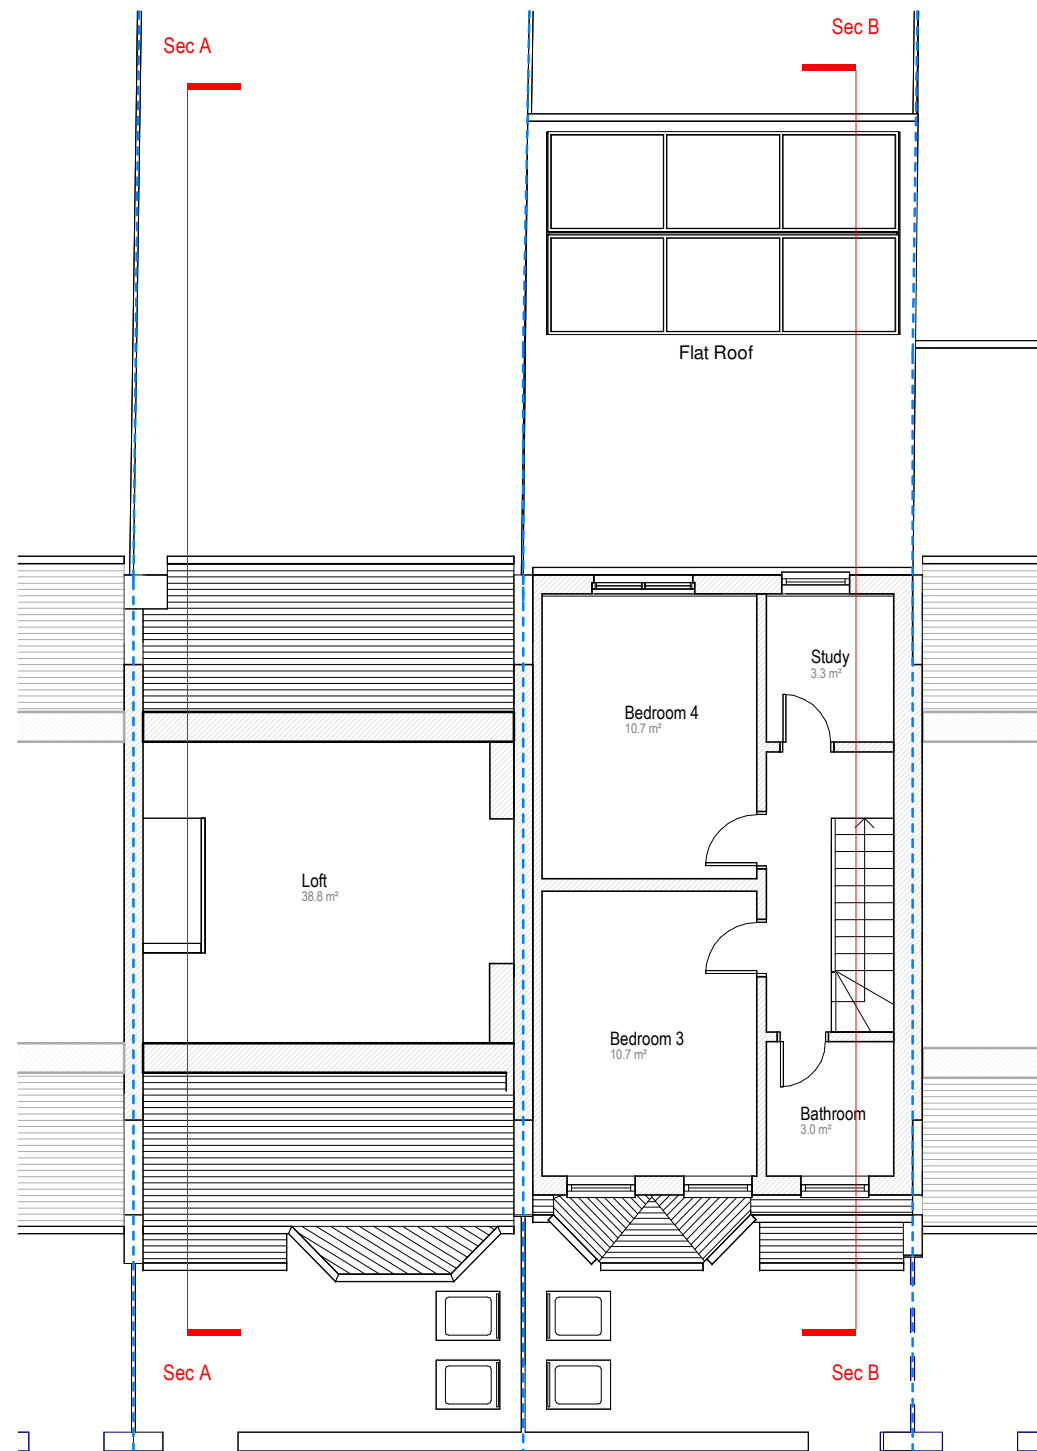


Existing Second Floor

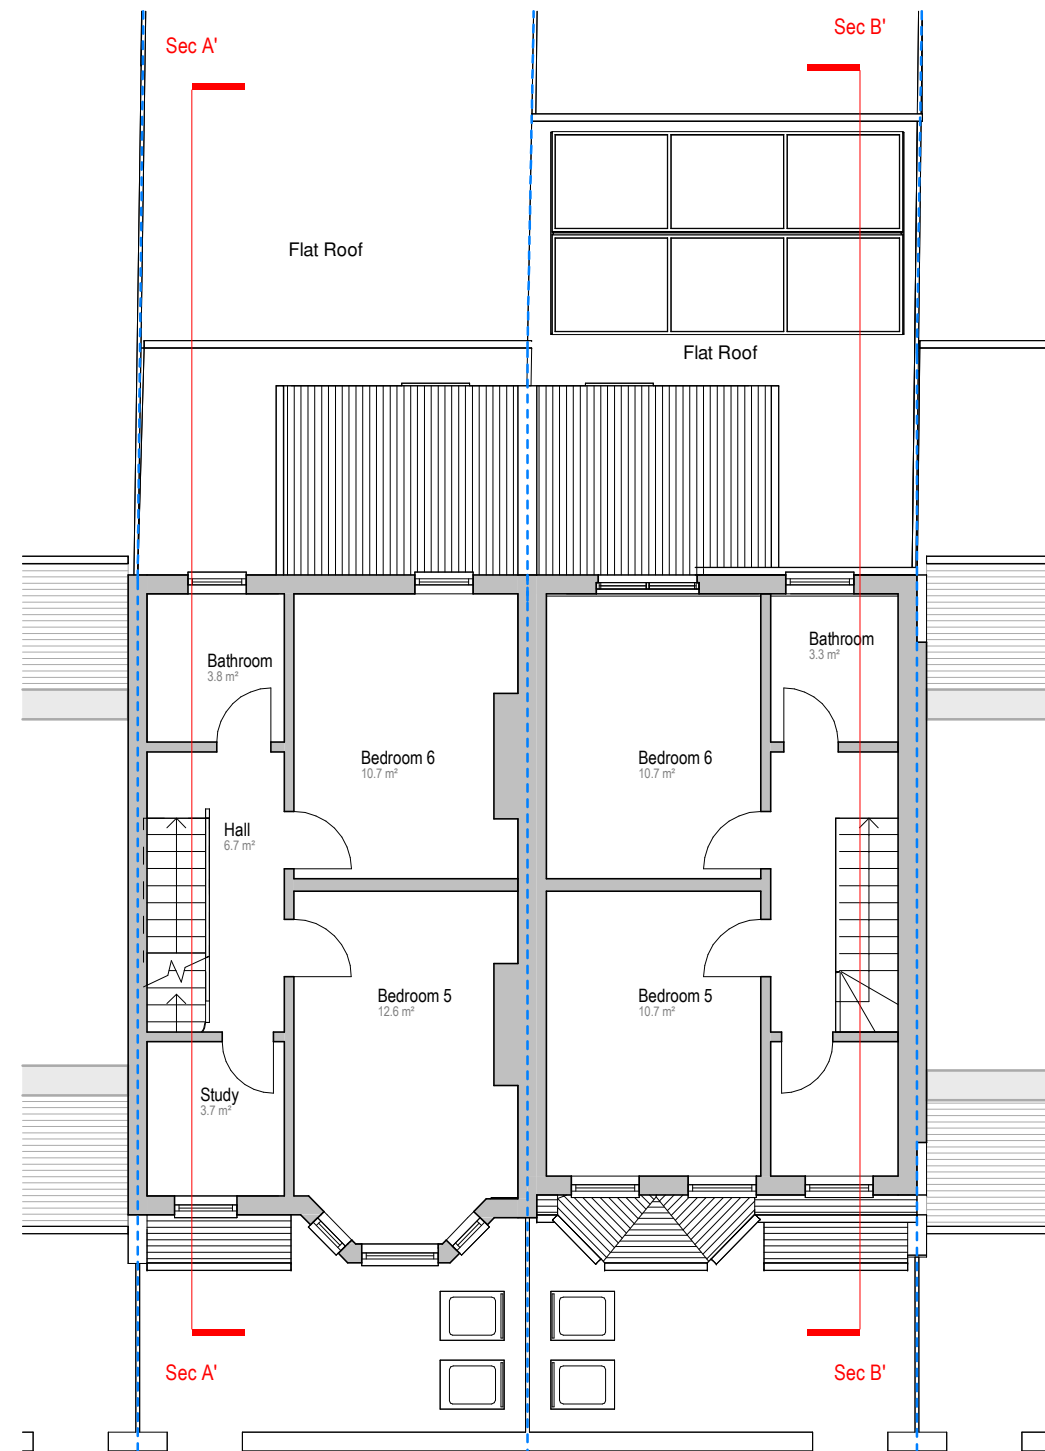


Proposed Second Floor

Revision	Revision Date
B	19/09/2023



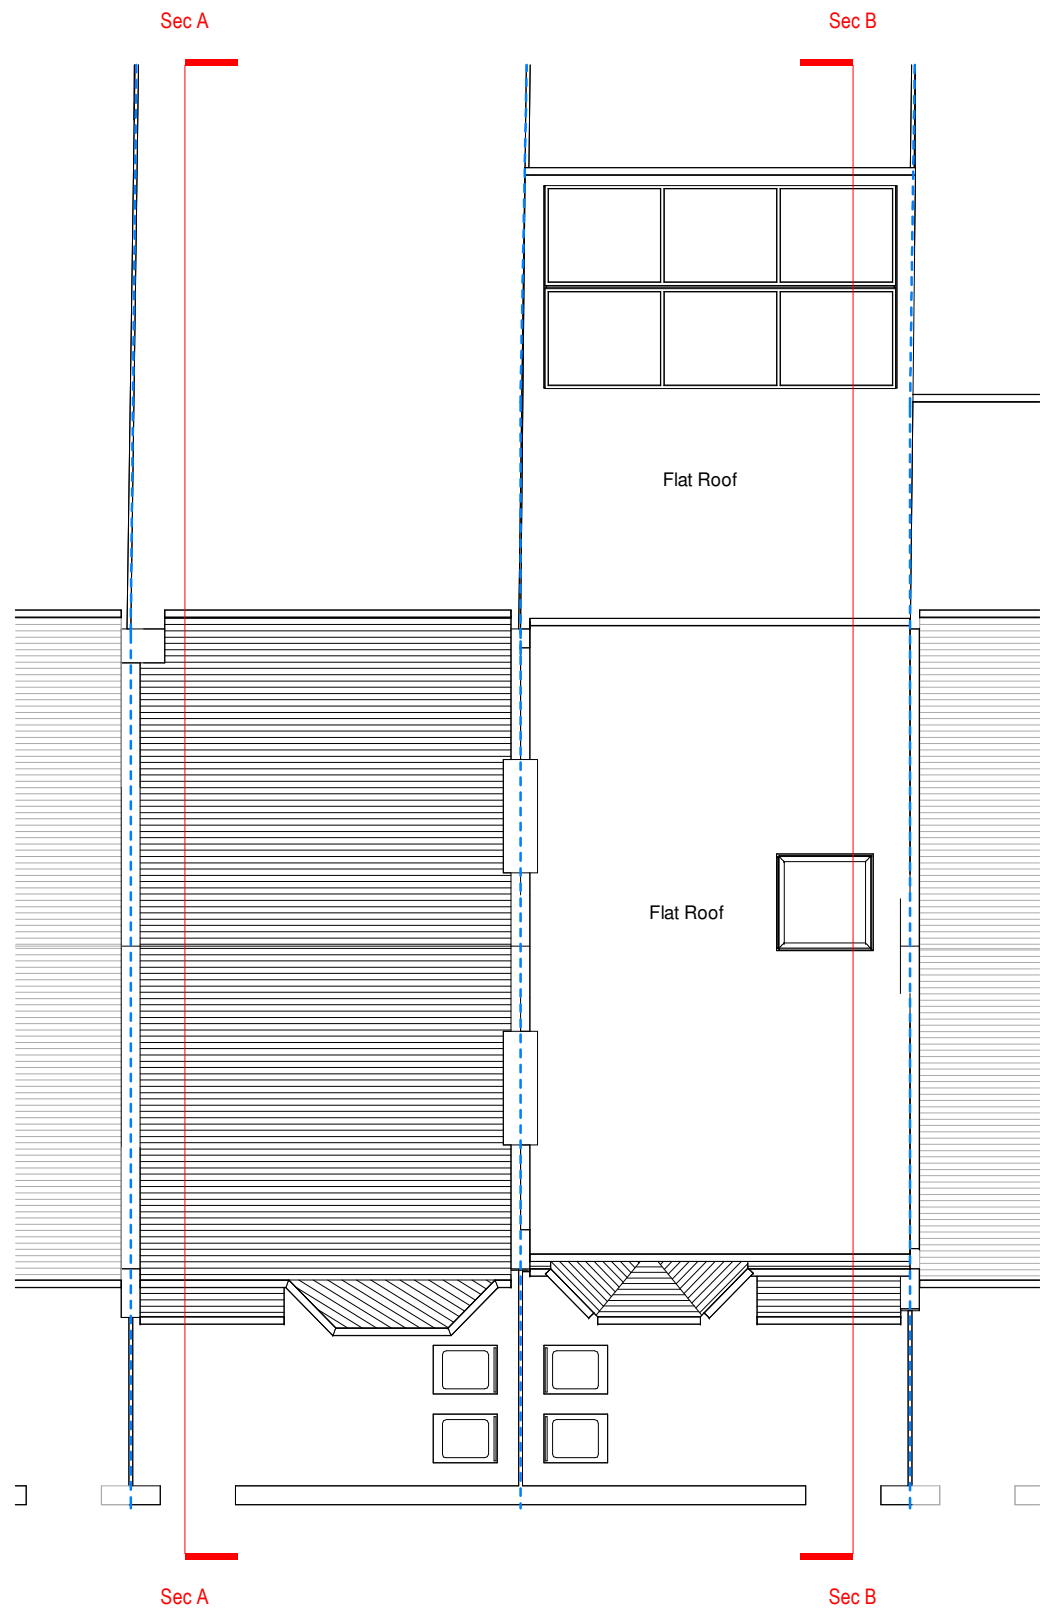

Existing Roof Plan

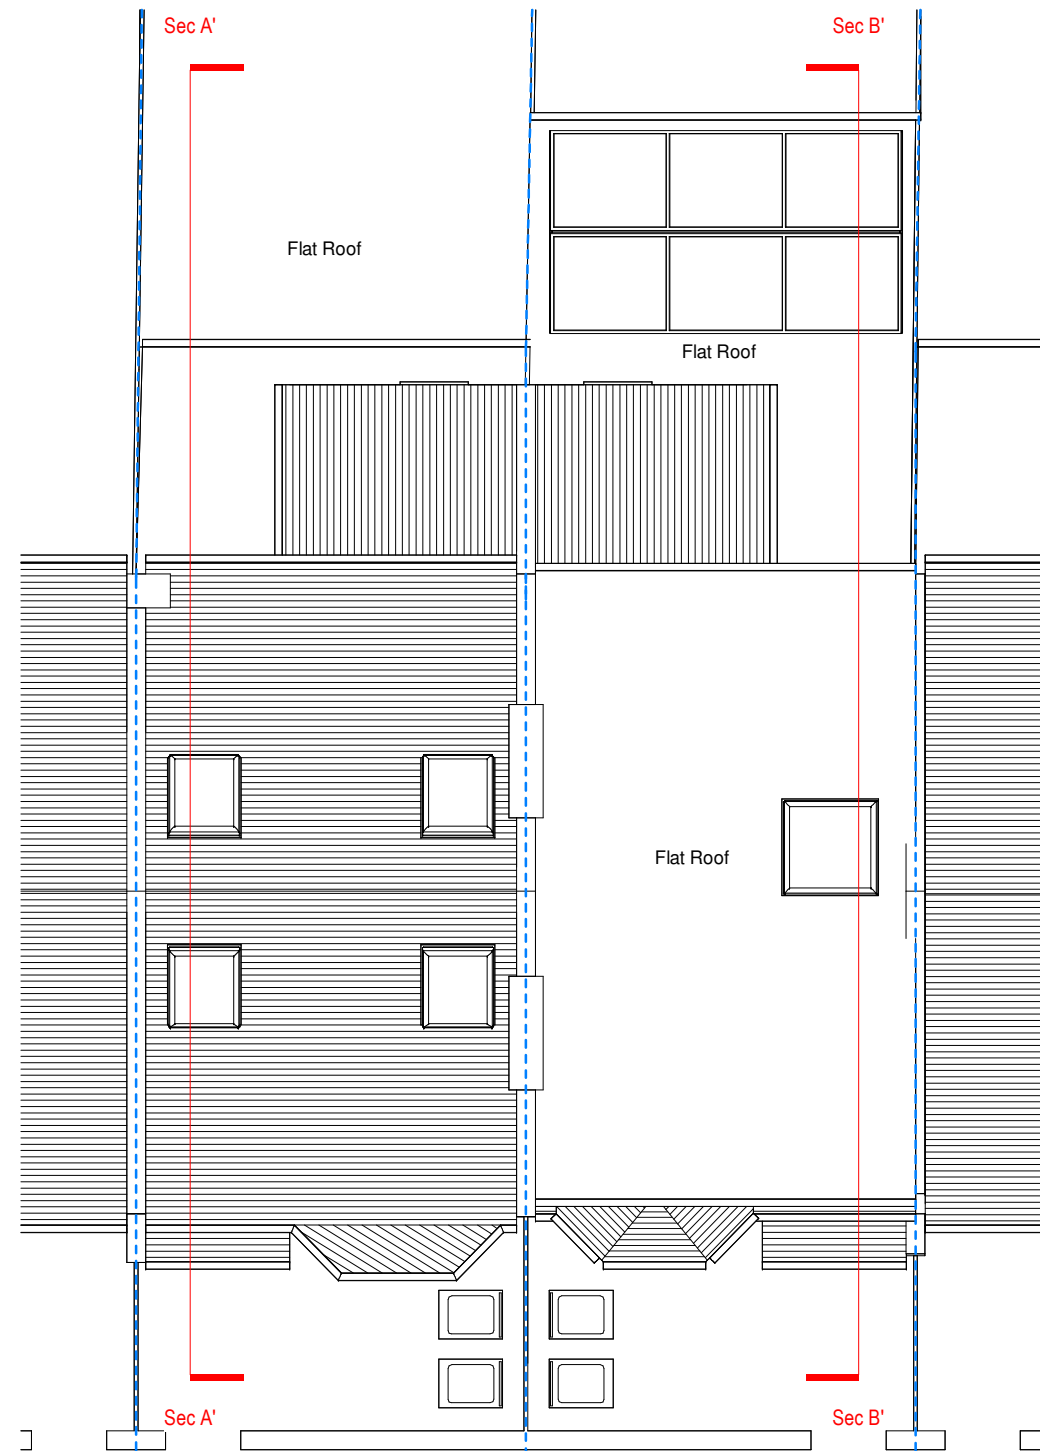

Proposed Roof Plan

Revision	Revision Date
B	19/09/2023






Existing Front Elevation



Proposed Front Elevation

Revision	Revision Date
B	19/09/2023

ADDRESS	SHEET N.
74-76 Lealand Rd, London, N15 6JT	EP05
0 1 2 5m 1:100@A3	DRAWING TITLE
	Existing & Proposed Front Elevations
	DATE: 09/08/2023
	SCALE: 1 : 100@ A3
Copyright in the design and this drawing is the property of Excel Planning Ltd. Reproduction in whole or in part is forbidden without written permission of Excel Planning Ltd. This drawing must be read in conjunction with all other relevant documentation and drawings. Excel Planning Ltd accepts no liability for any expense, loss or damage of whatsoever nature and however arising from any variation which has not been referred to them and their approval obtained. Do not scale from this drawing, only figured dimensions are to be used. All dimensions to be cross-checked on-site prior to manufacture and construction. Any discrepancies to be reported to Excel Planning Ltd immediately.	

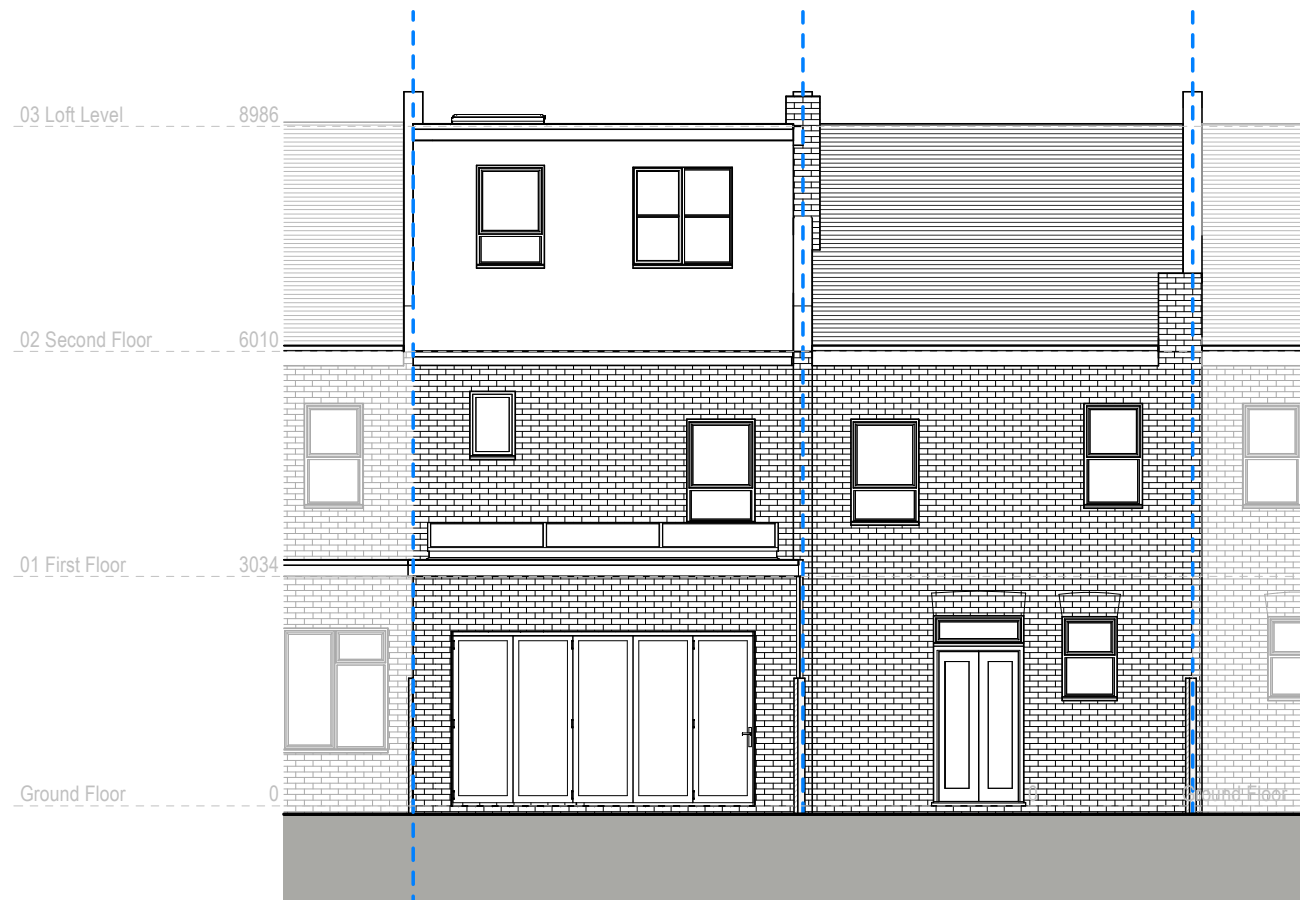


Existing Rear Elevation




Proposed Rear Elevation

Revision	Revision Date
B	19/09/2023

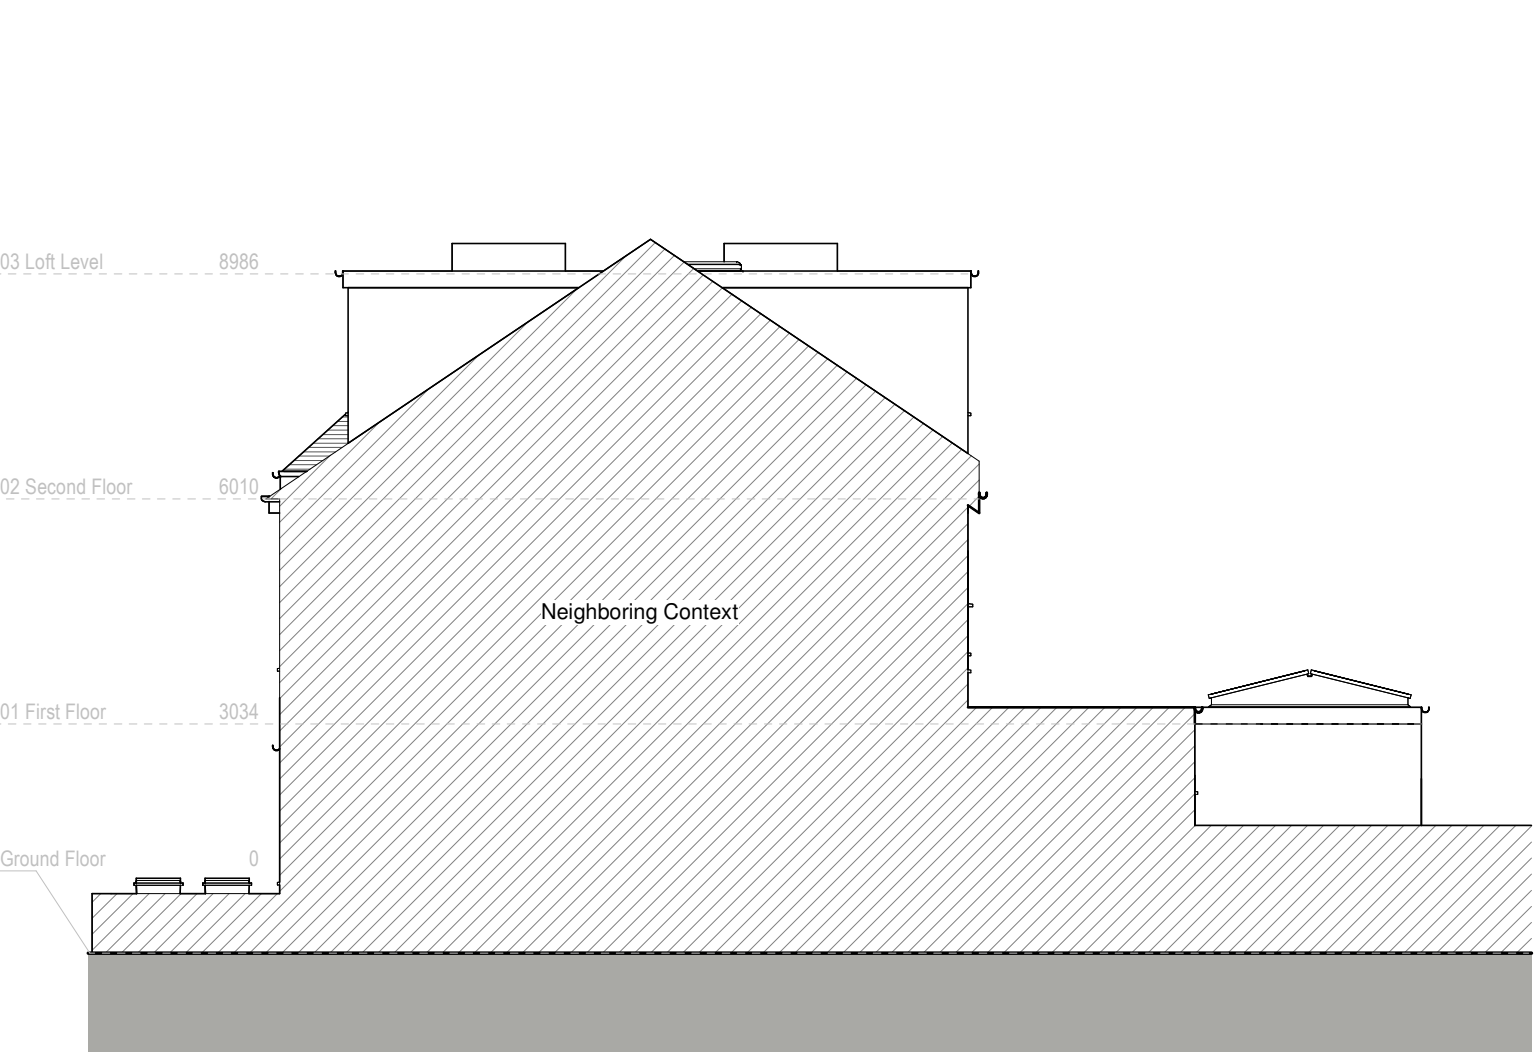

Existing Right Elevation

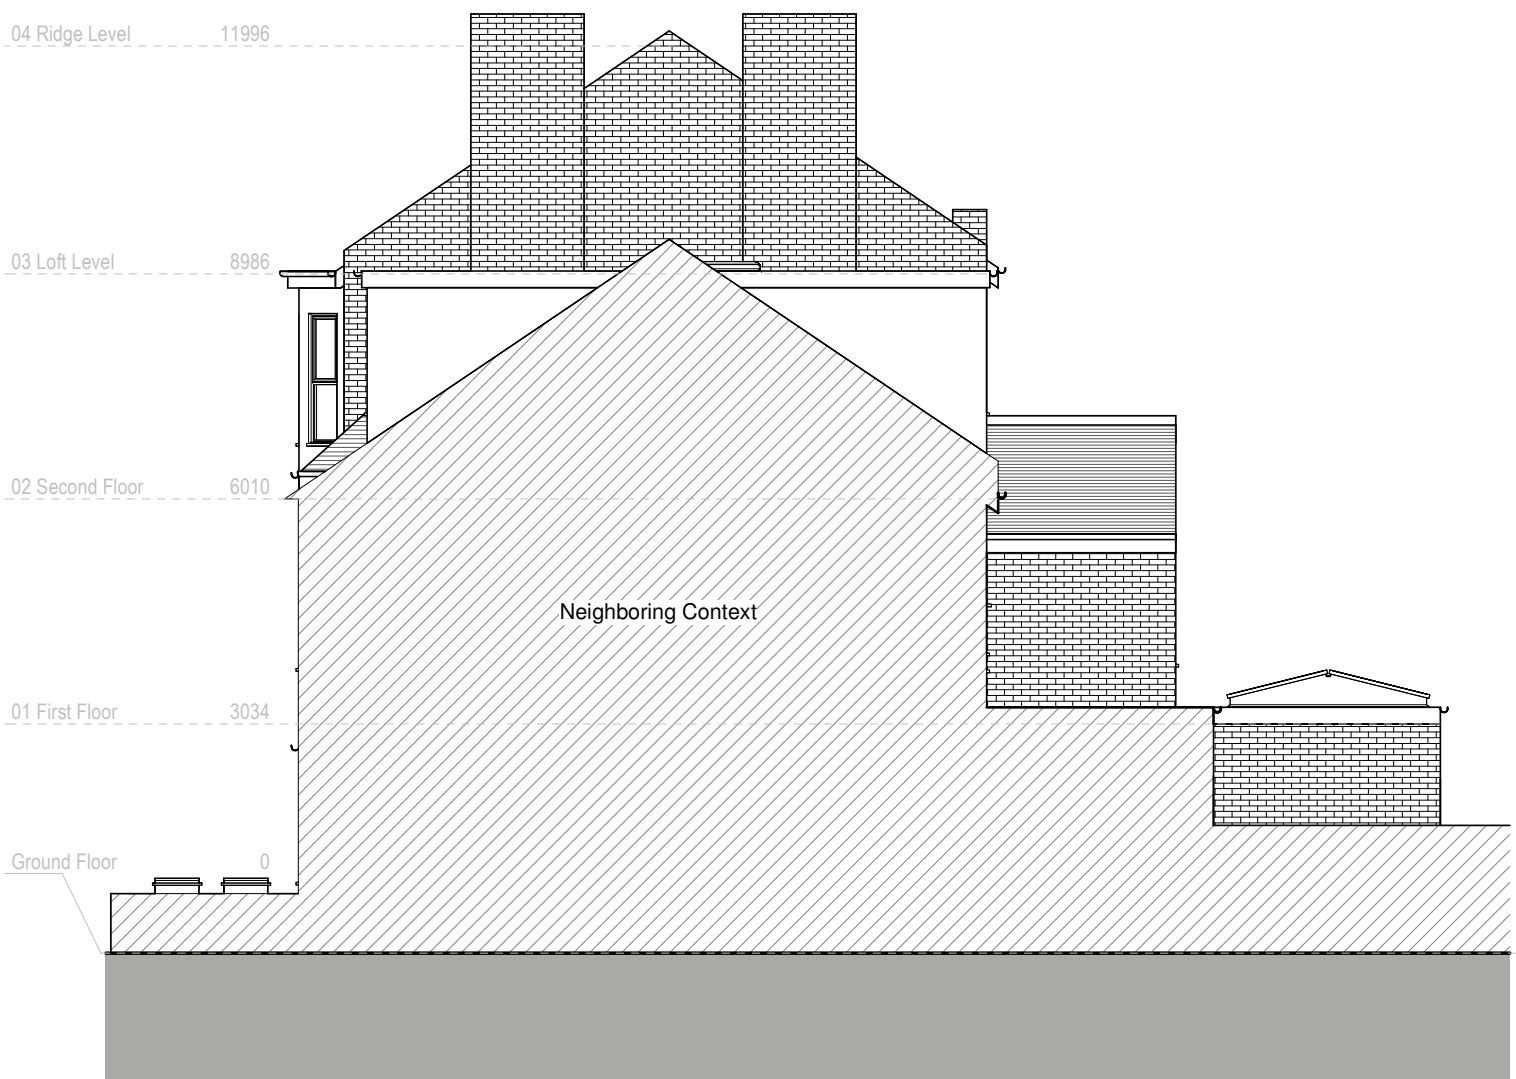

Proposed Right Elevation

Revision	Revision Date
B	19/09/2023

ADDRESS

74-76 Lealand Rd, London, N15 6JT


0

1


2

5m

1:100@A3

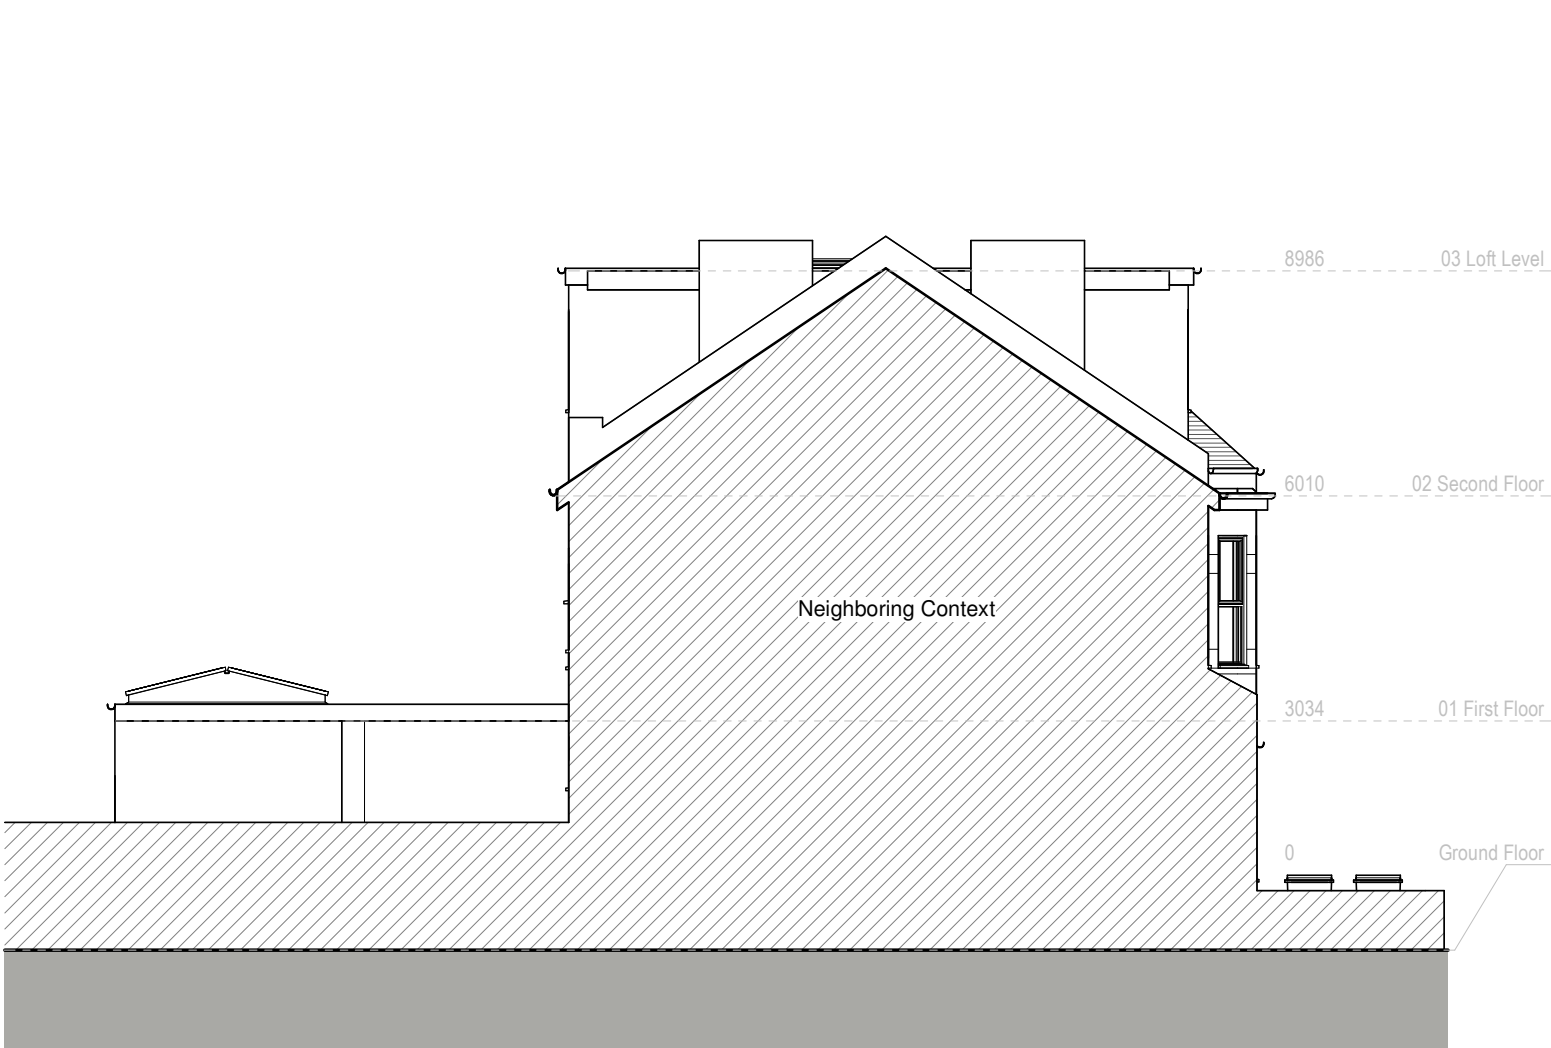

Existing Left Elevation

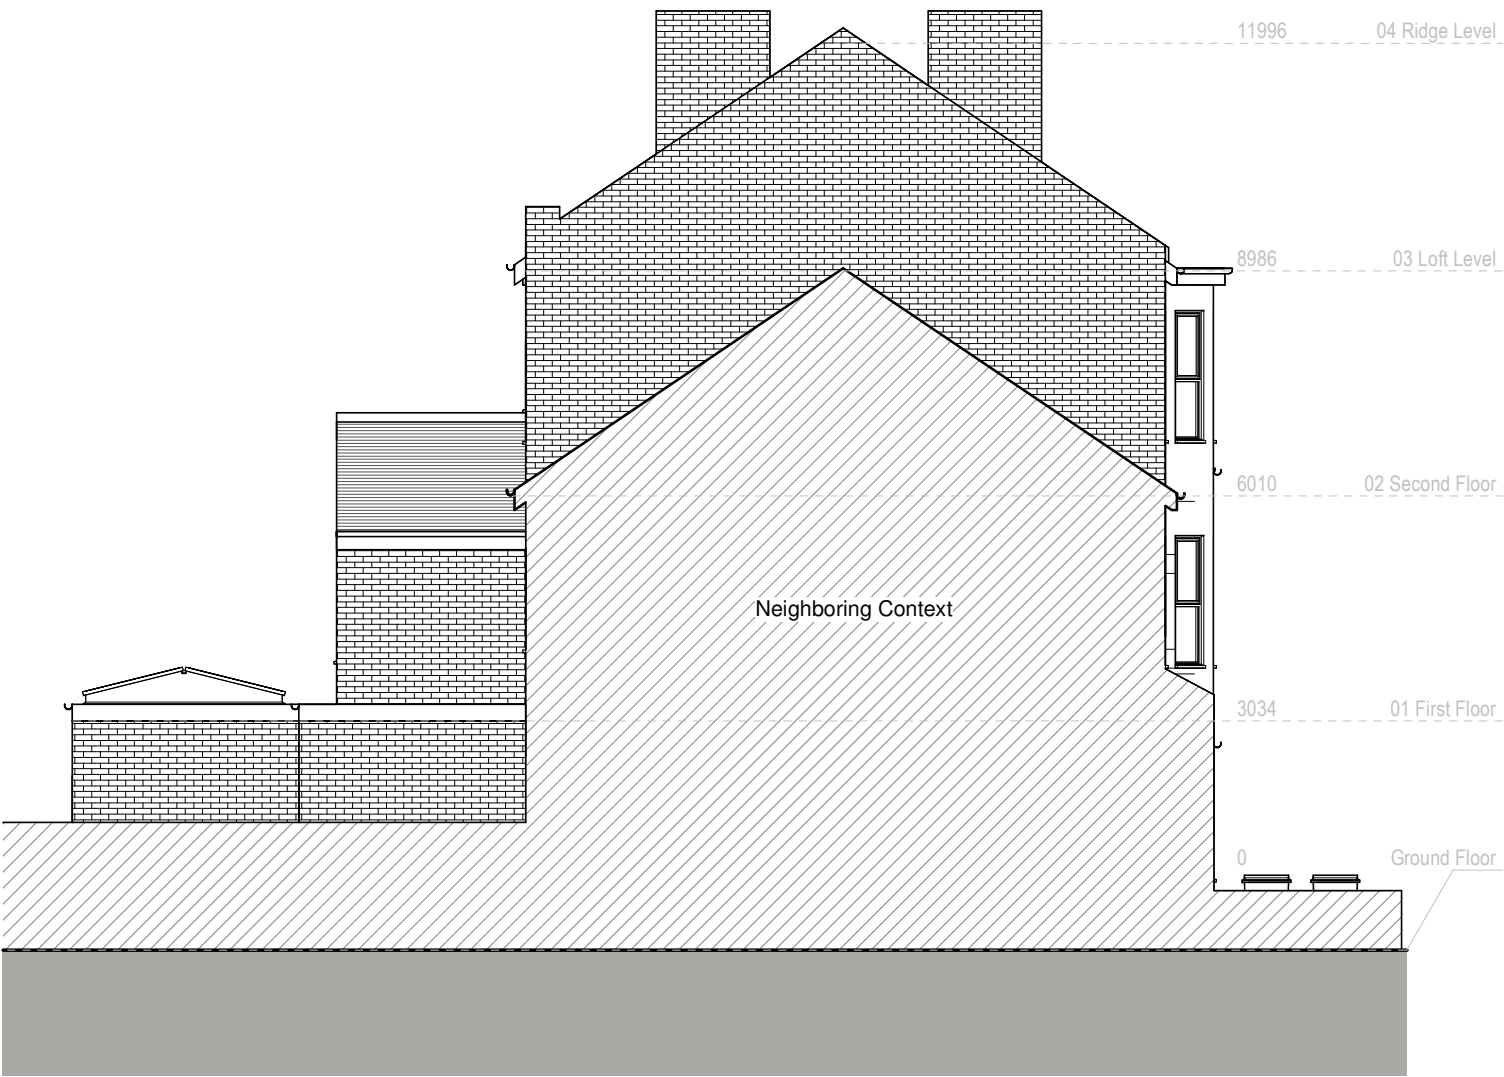

Proposed Left Elevation

Revision	Revision Date
B	19/09/2023

ADDRESS

74-76 Lealand Rd, London, N15 6JT


0

1

2

5m


1:100@A3

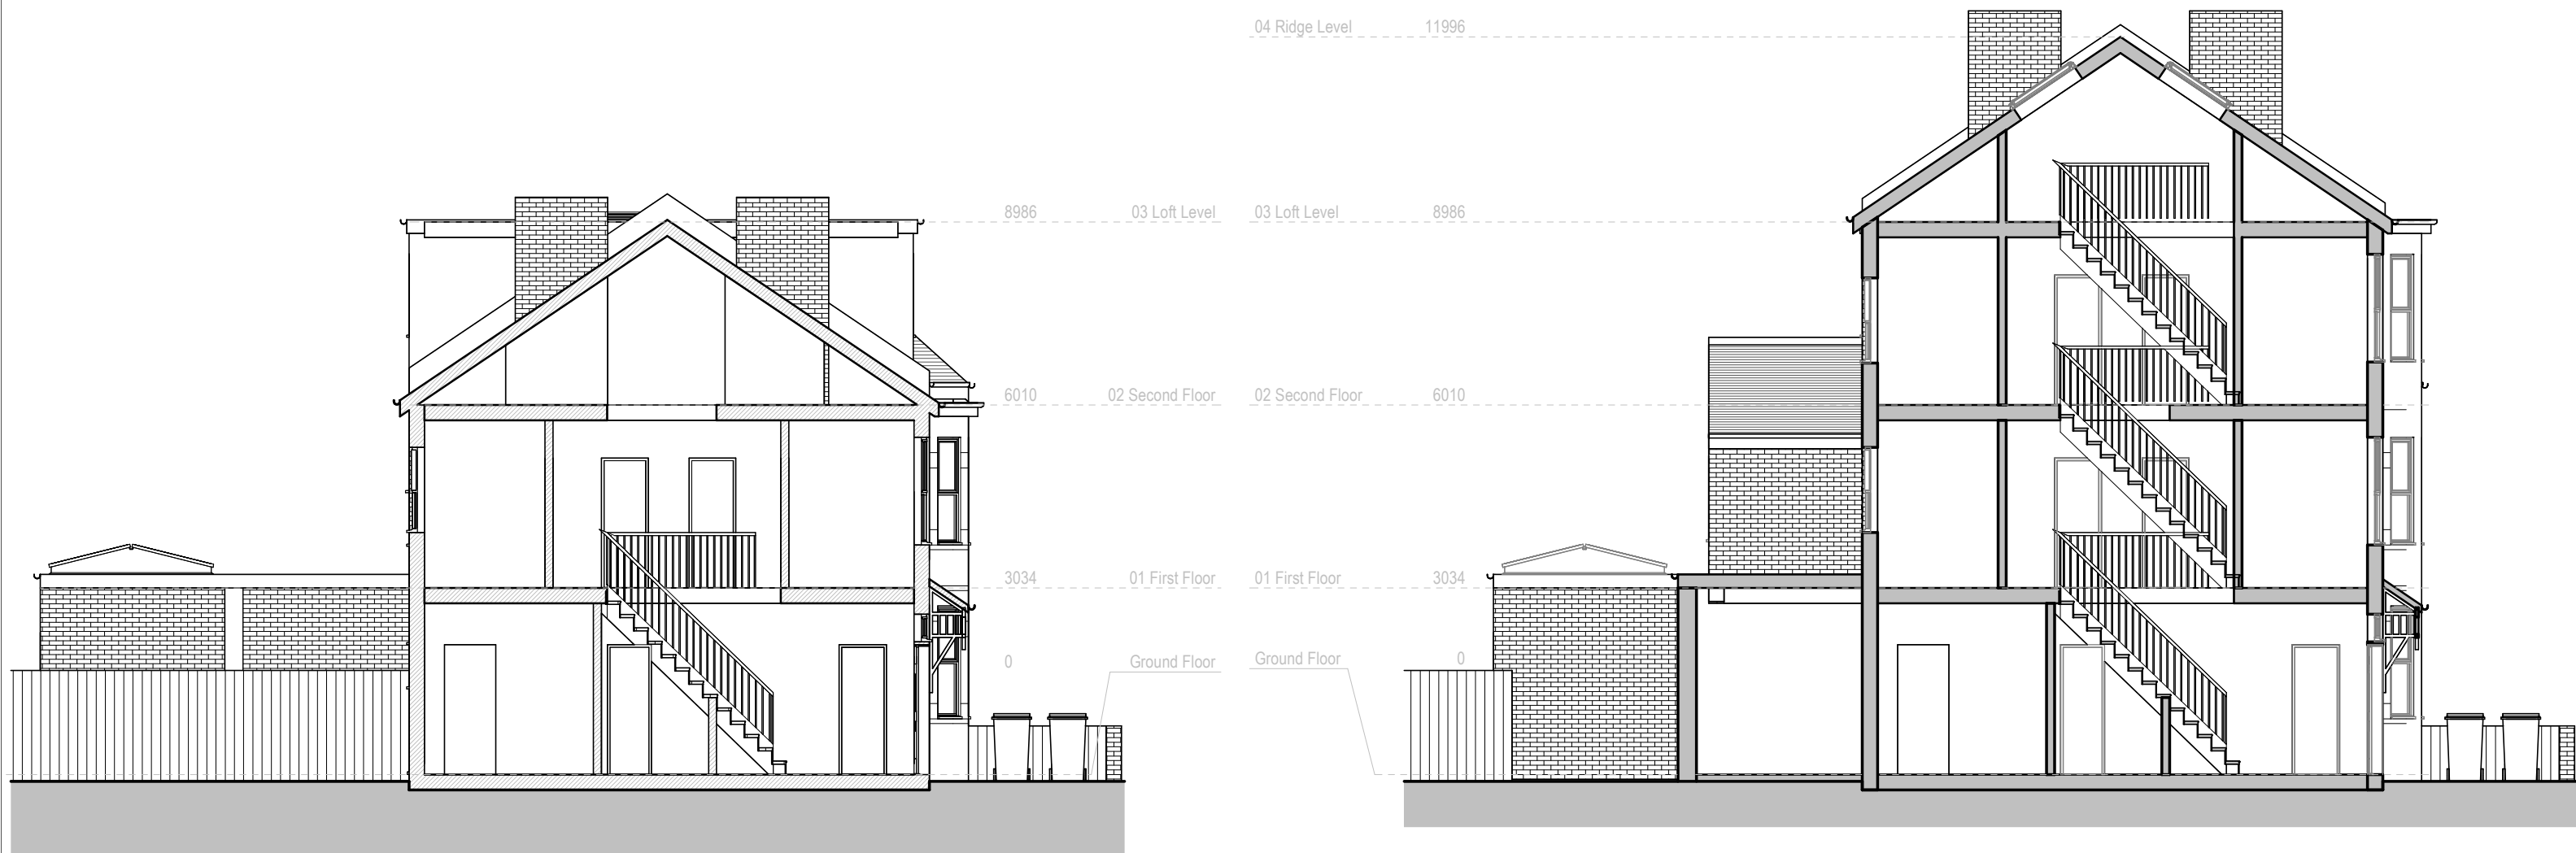


Existing Section AA

Proposed Section AA

Revision	Revision Date
B	19/09/2023

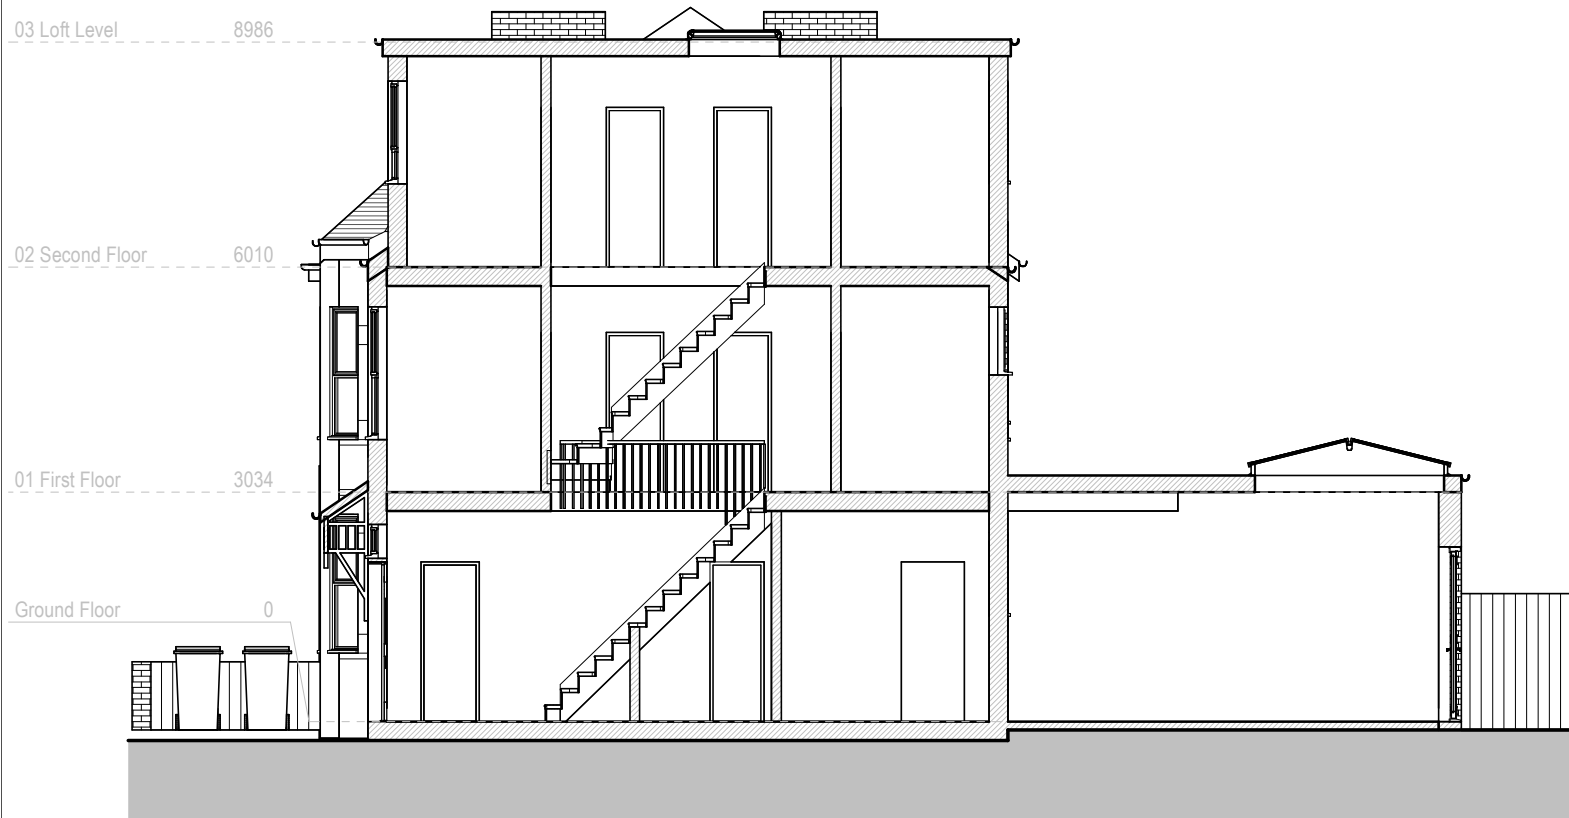

Existing Section BB

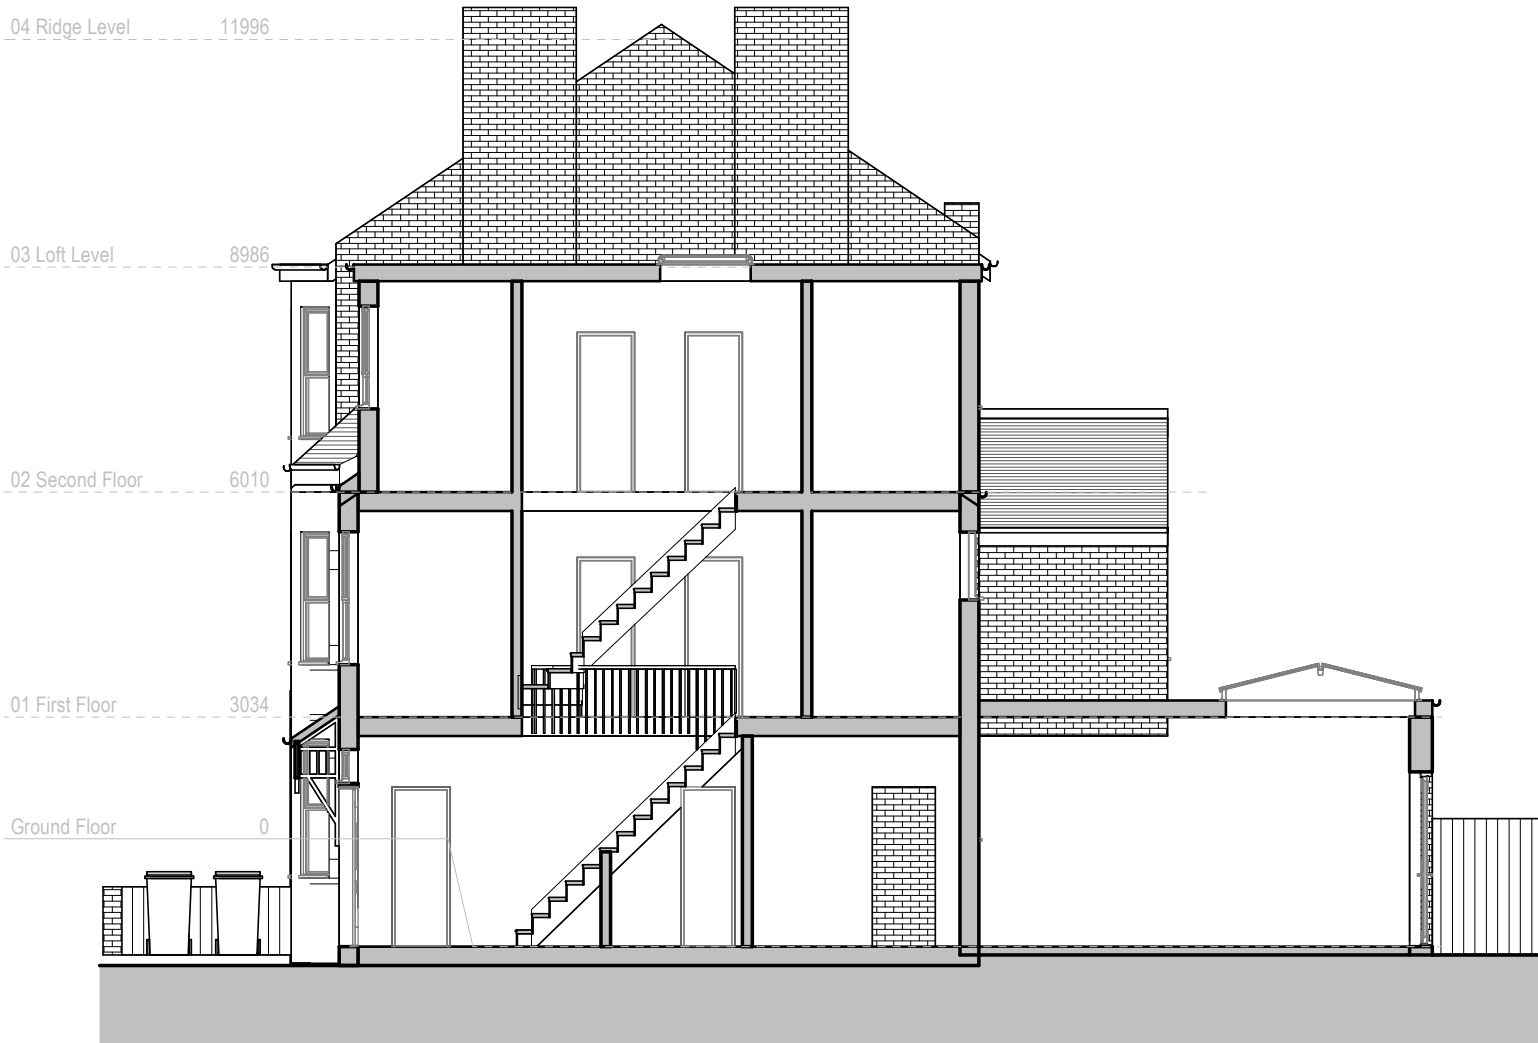

Proposed Section BB

Revision	Revision Date
B	19/09/2023