
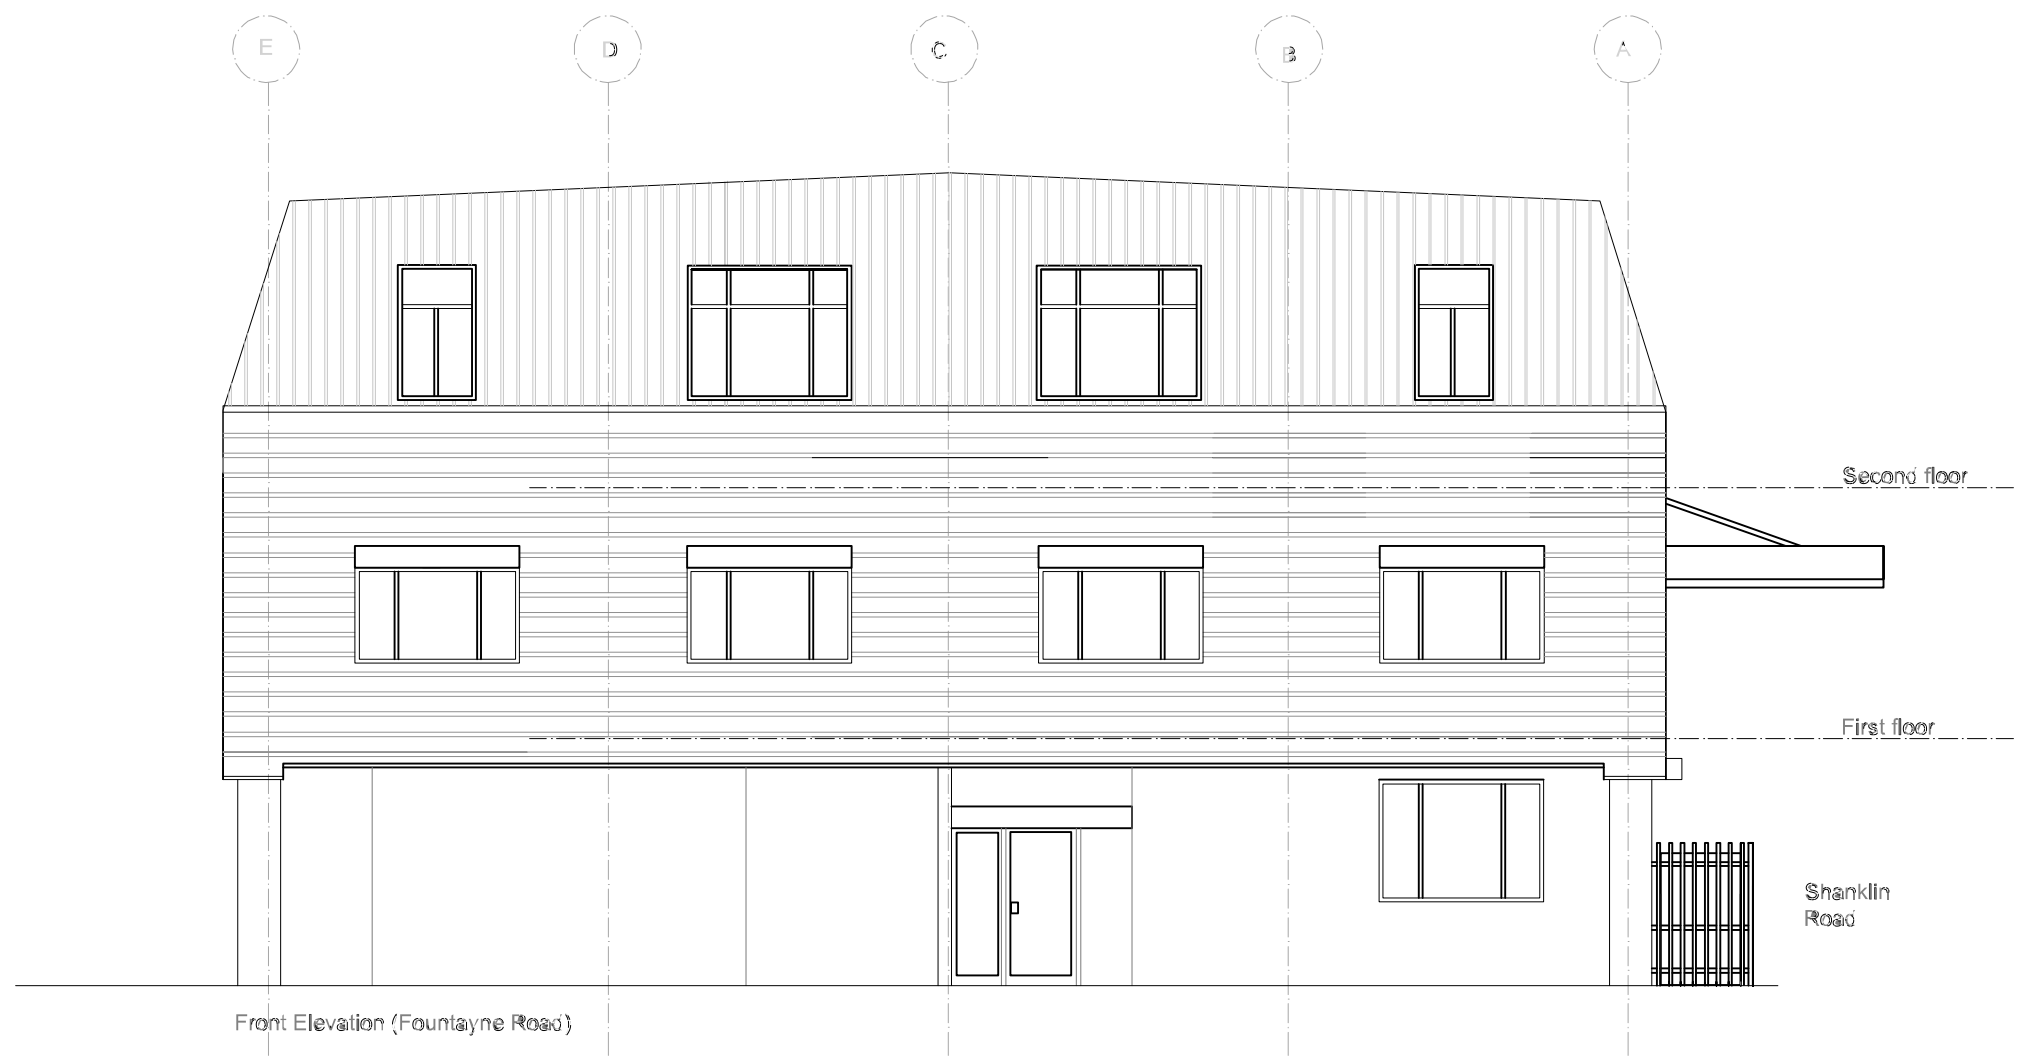
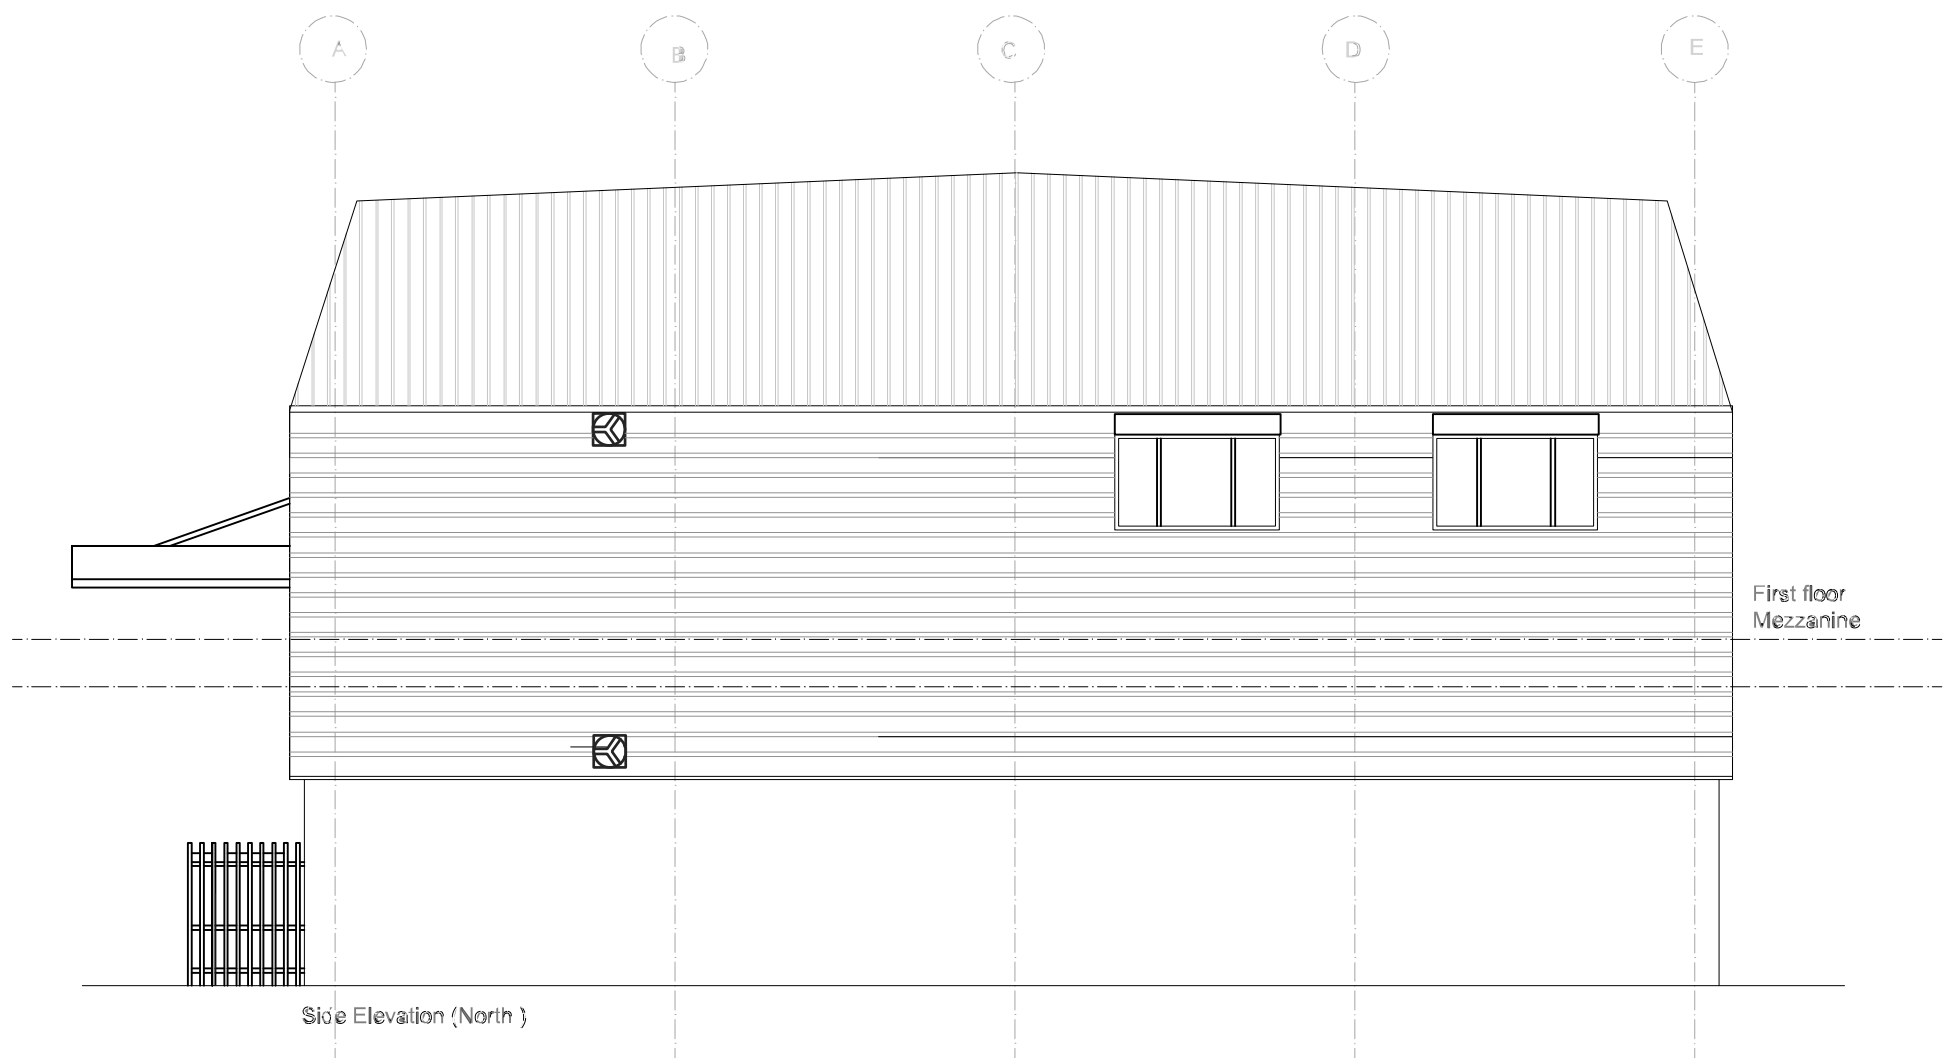


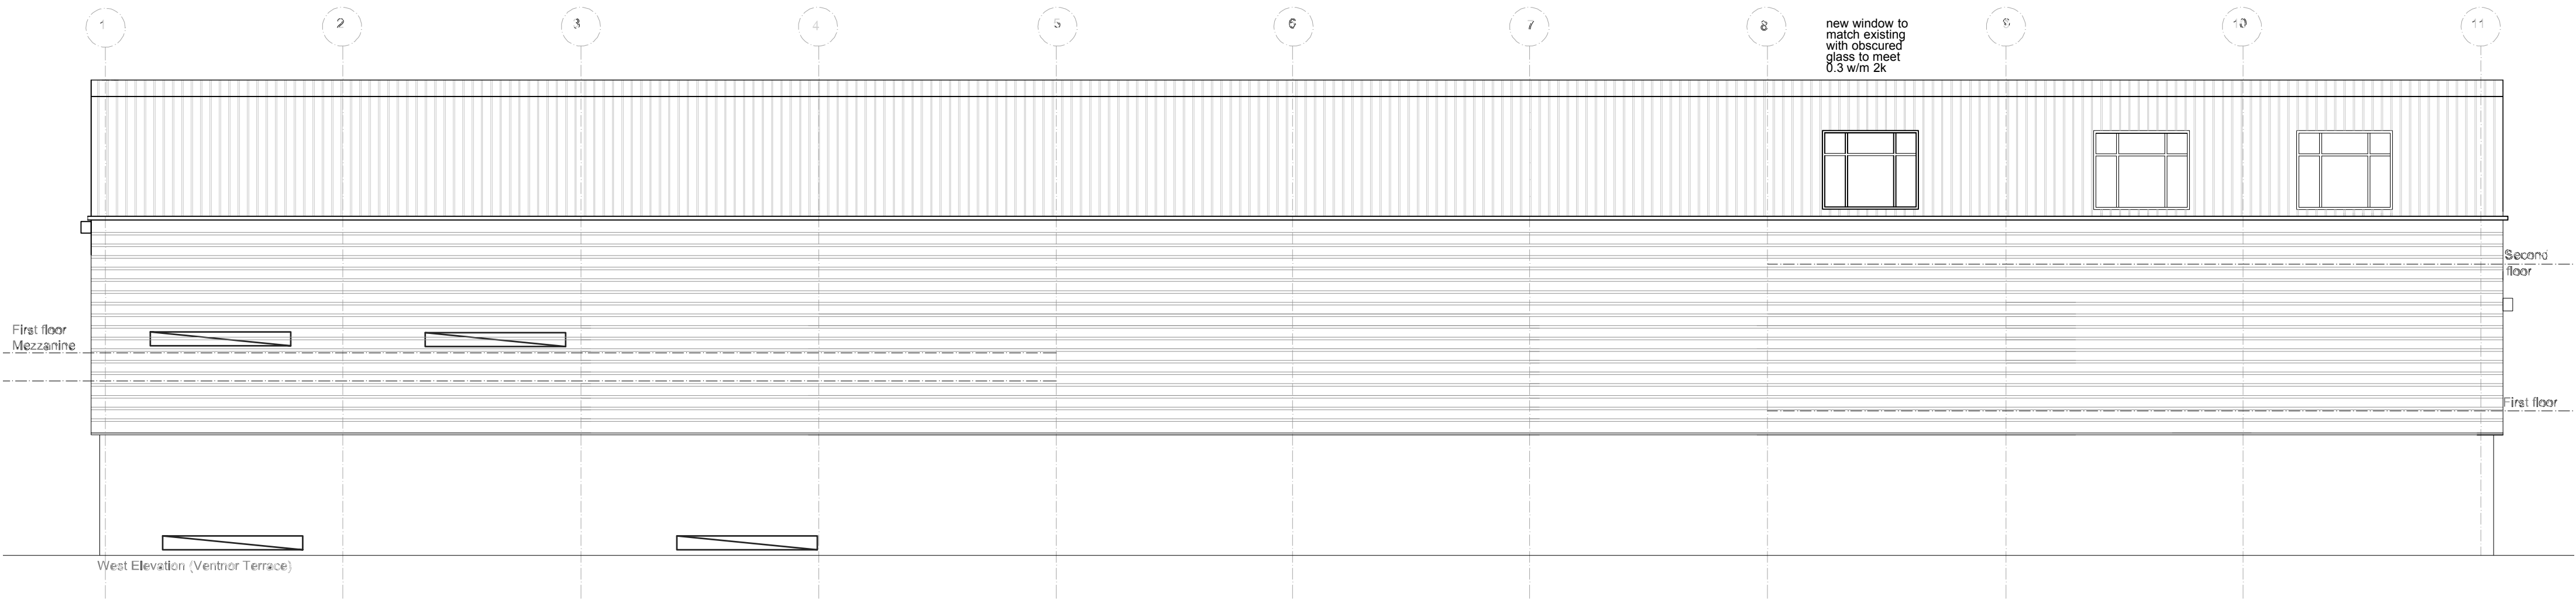

Rev A: 20:08:23 New window to west elevation for meeting room to second floor added

Scale 0 1M 2M 4M 6M 8M 10M	Project 1a Fountayne Rd N15 4QL	Drawing : Proposed Elevation	Date: Sept 2023 Scale: 1.100 @ A2	Drawing No: 390.105 A
-------------------------------	---------------------------------------	---------------------------------	--------------------------------------	-----------------------