


Drawing Key

- existing
- demolition
- proposed
- boundary line

Material Key

- 01 powder coated aluminium window frame. Colour TBC
- 02 Mastic asphalt flat roof covering
- 03 Aluminium rainwater goods. colour to match window/door frames TBC
- 04 Brickwork to match existing
- 05 Solar control glazing
- 06 Powder coated aluminium framed double door sets. Colour TBC
- 07 Concrete plinth
- 08 Stained glass window
- 09 Timber board deck

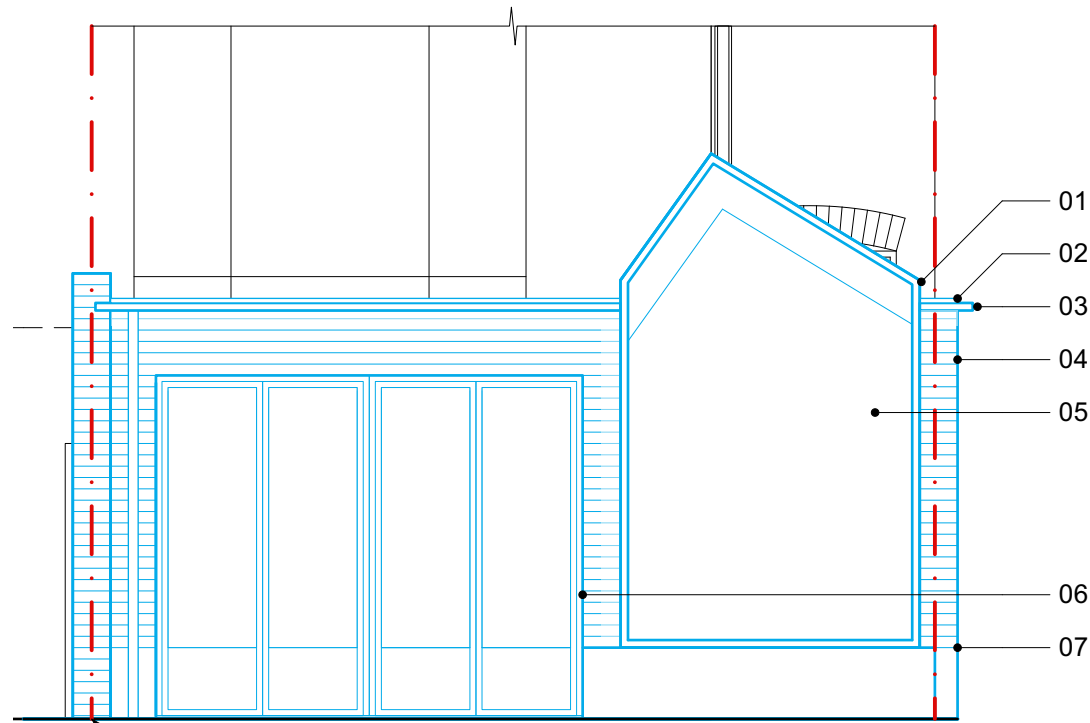


New shared garden party wall
constrcuted astride boundary line

01

Rear Elevation

Scale: 1:50

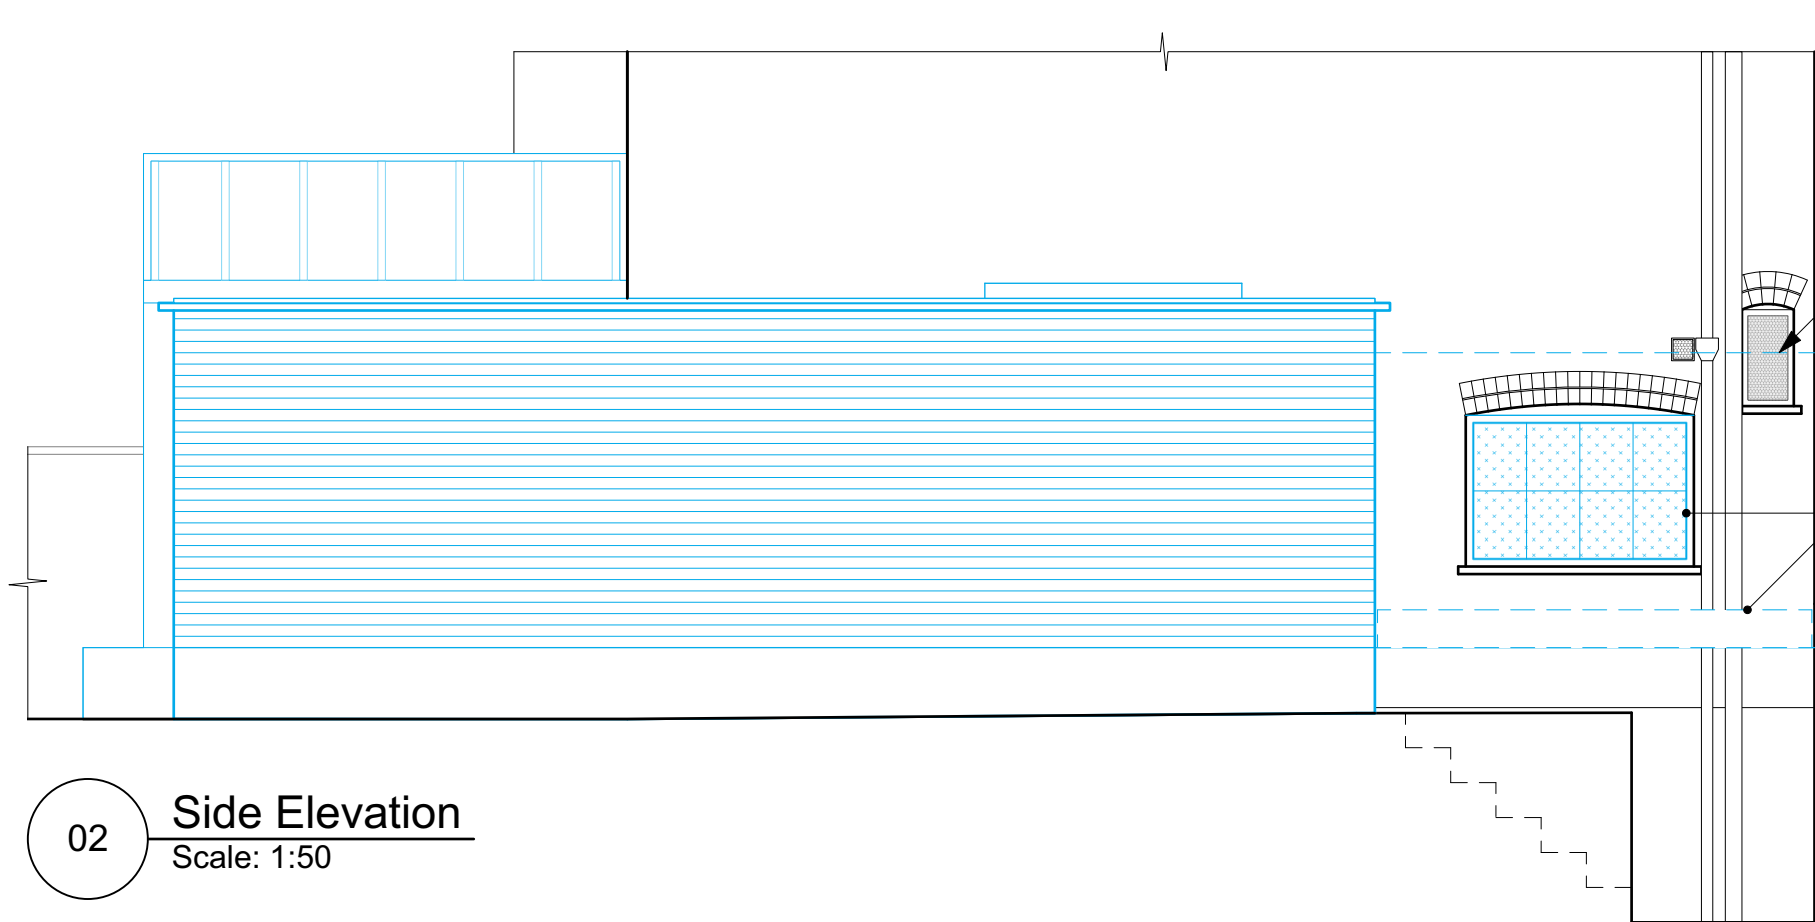

Line of new garden
party wall
constructed
astride
boundary

08

09

02

Side Elevation

Scale: 1:50

© COPYRIGHT DPE Architecture Ltd. 2023

DPE Architecture Limited is registered in England and Wales with company
number 11985333.

DPE Architecture design concepts and drawings are the property of DPE
Architecture LTD. (unless confirmed otherwise) and are covered by copyright.

No reproductions, adaptations and/or copies may be made without written
permission by DPE Architecture.

Rev.

-

Date

--.---.---

Description

-

Date

MAY 2023

Scale

1:50 @ A3

Drg Status.

PLANNING

Project

23 Park Avenue North

Drg No.

1029-23PA-121

Revision

-

Drg Title

Proposed Elevations

