



OS Map

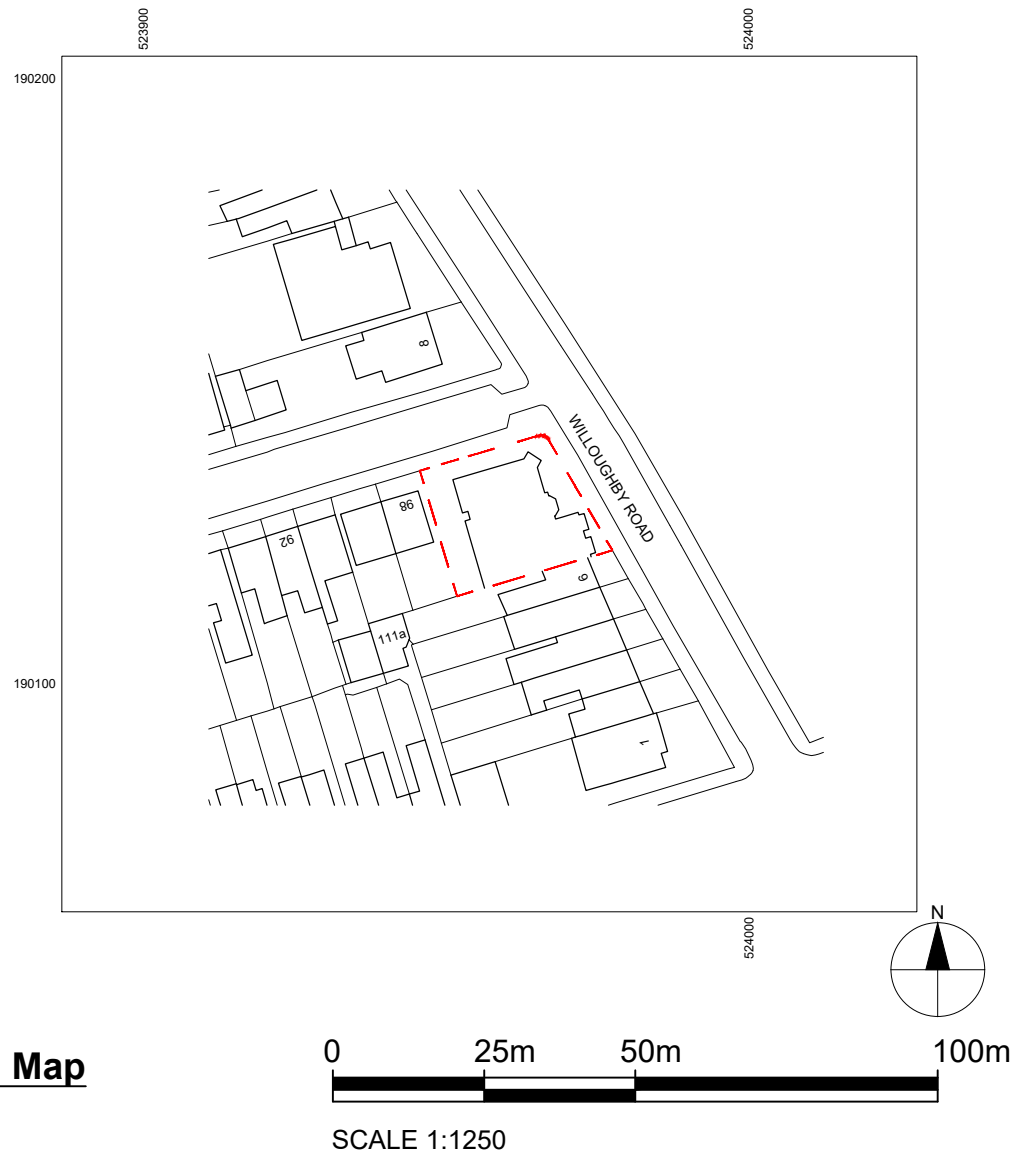

 **Property Boundary**

Site Boundary area= 523 sqm

Location Plan

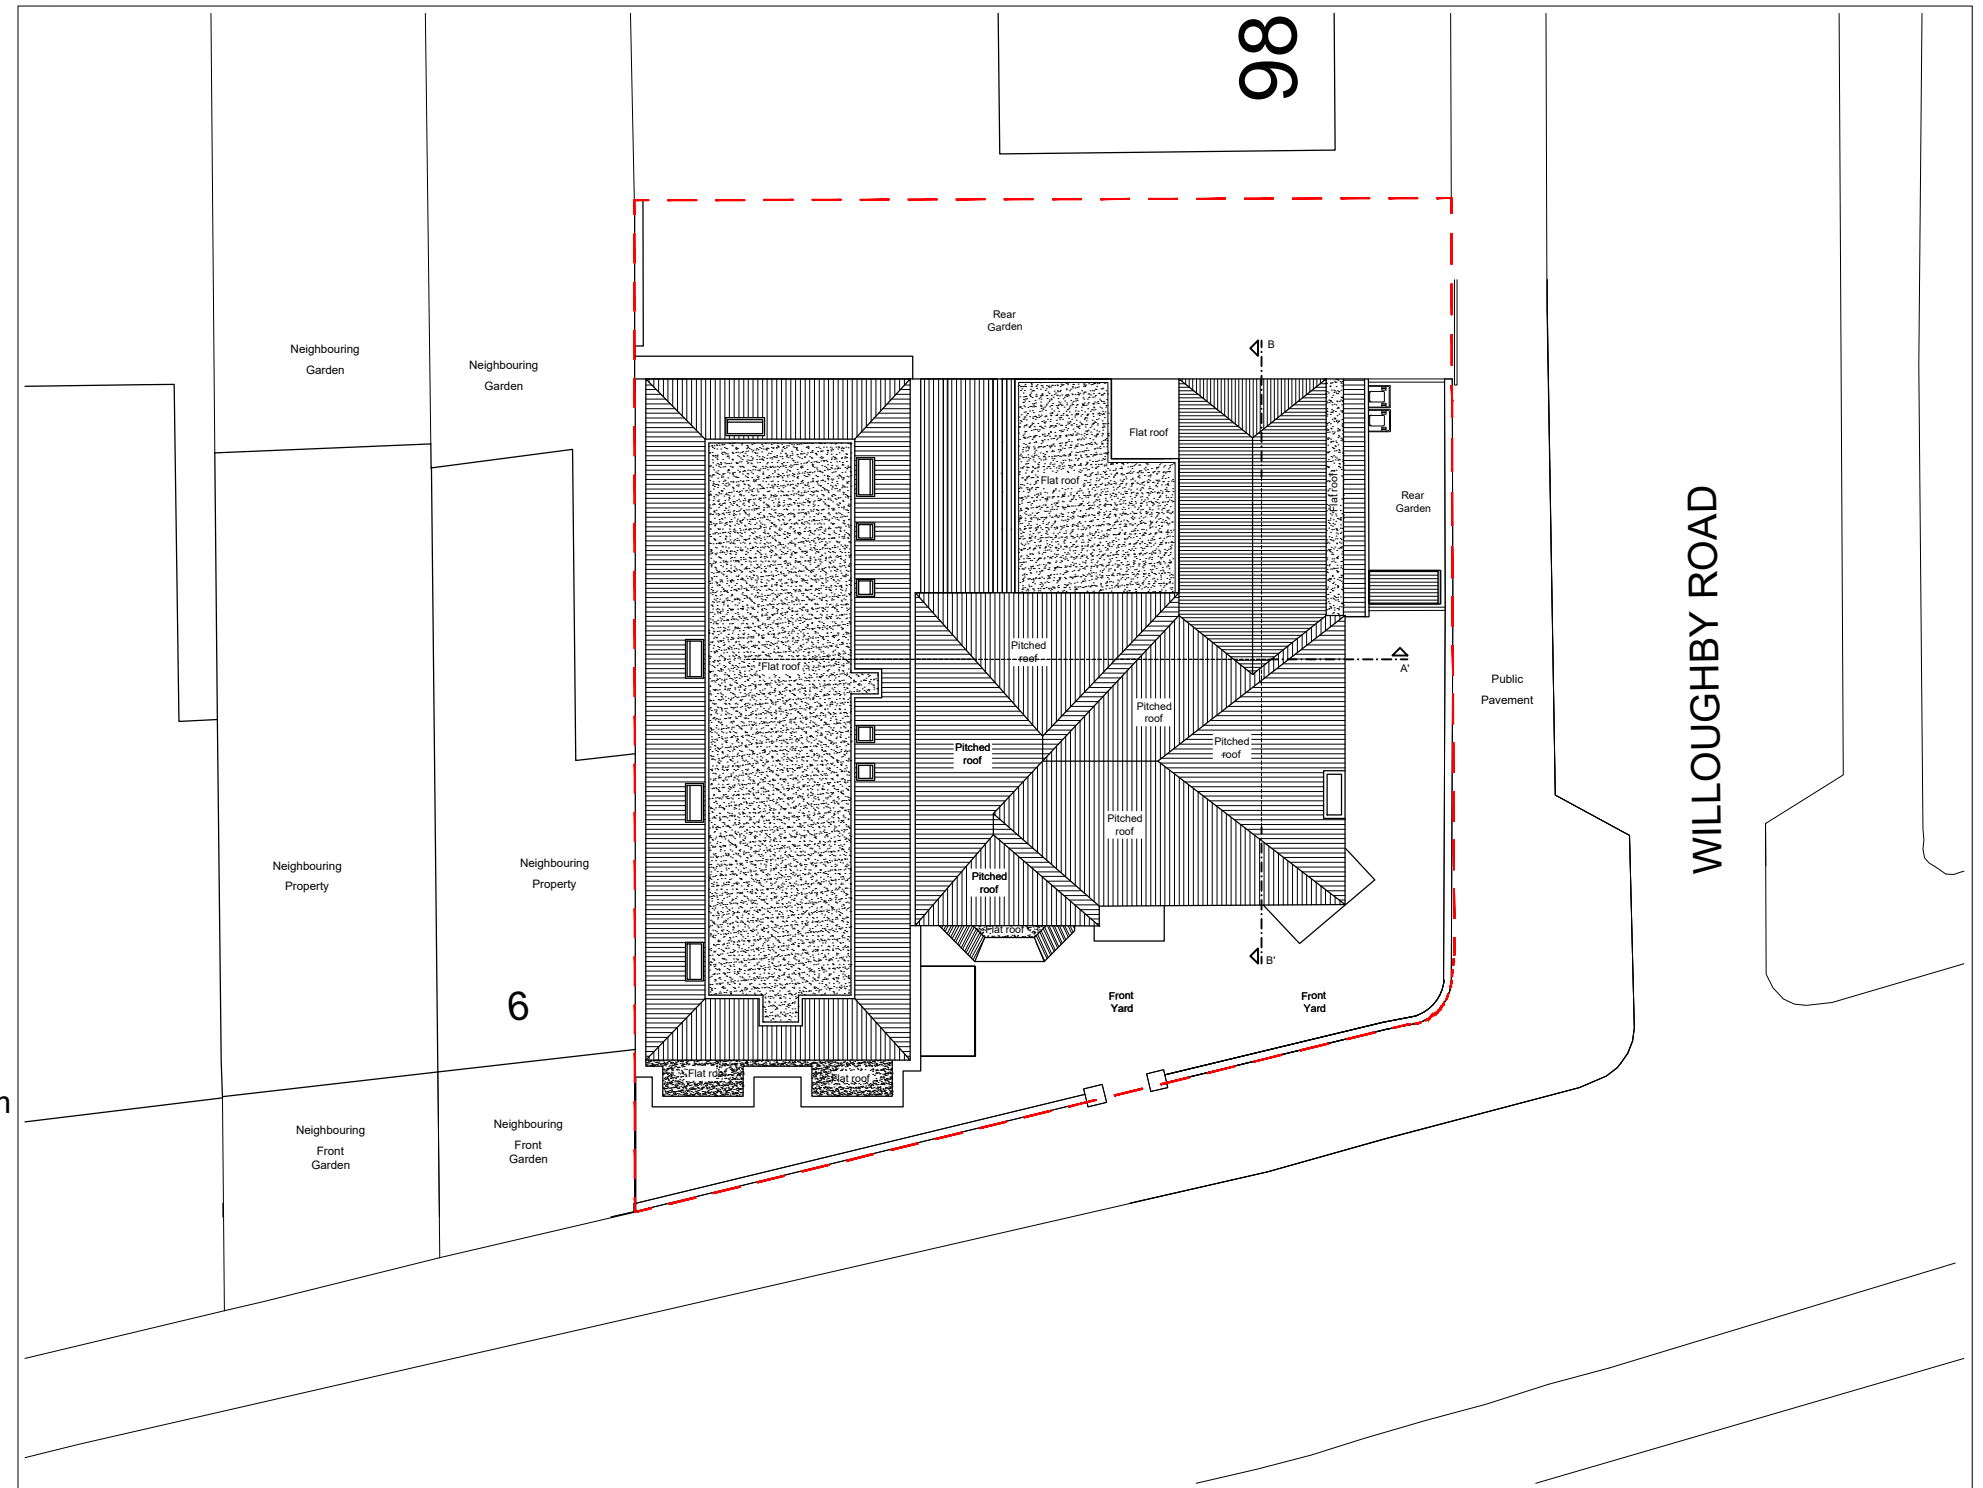


Notes.
Contractors must verify all dimensions at the site before commencing any work.
No construction work before Building Control approval and structural engineer confirmation.
Any discrepancies to be reported to Gridline.
All drawings are to be read in conjunction with all relevant drawings and specifications.

Project No.S					
REV	DATE	DESCRIPTION	BY	CH	

PROJECT TITLE	
7-7a Willoughby Road N8 0HR	
DATE	Project No.
January 2022	5058

DRAWING TITLE		
Proposed - OS Map- Location		
CLIENT		
Mr Shtroh		
DRAWING No.	SCALE @ A3	Drawn by:
PR-L001	1:1250 / 1:200	Niloufar


PLANNING SERVICES
Unit 9b, The High Cross
Centre, Fountayne Rd,
N15 4BE
TEL: 020 8802 3480
www.samplanning.co.uk

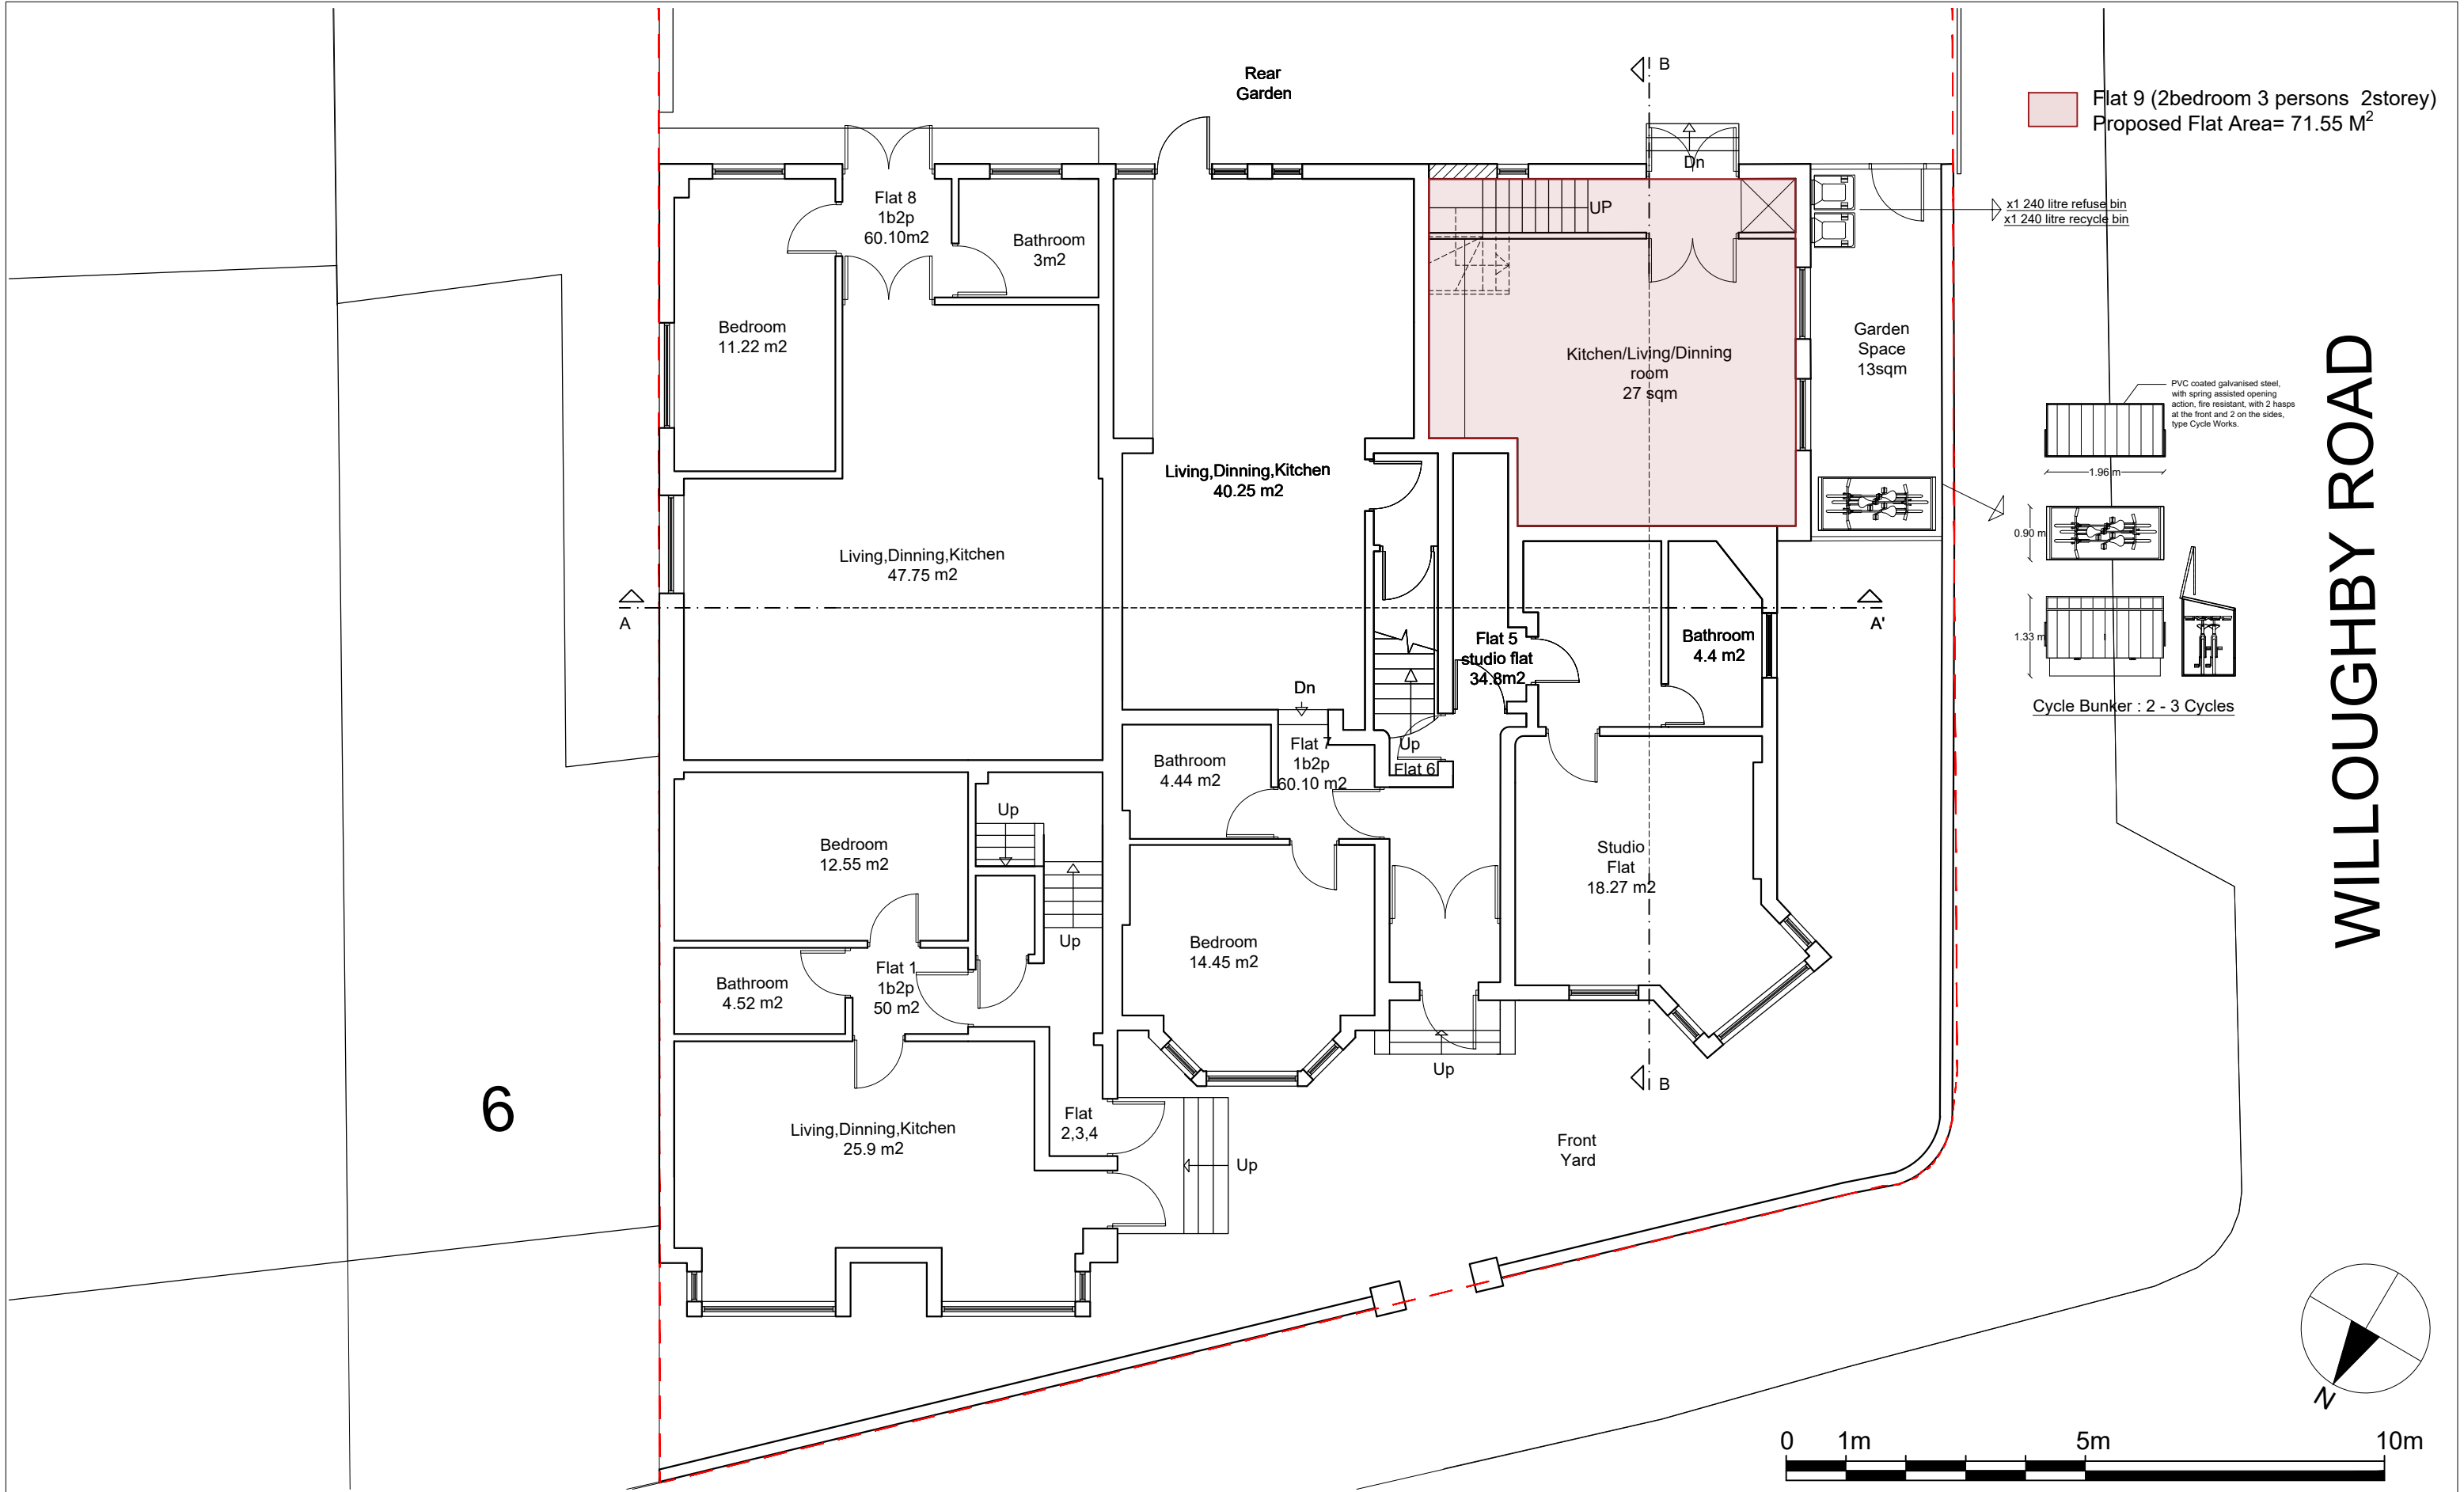




Notes.
Contractors must verify all dimensions at the site before comencing any work.
No construction work before Building Control approval and structural engineer confirmation.
Any discrepancies to be reported to Gridline.
All drawings are to be read in conjunction with all relevant drawings and specifications.


Project No.S				
REV	DATE	DESCRIPTION	BY	CH

PROJECT TITLE	
7-7a Willoughby Road N8 0HR	
DATE	Project No.
January 2022	5058

DRAWING TITLE		
Proposed - First Floor		
CLIENT		
Mr Shtroh		
DRAWING No.	SCALE @ A3	Drawn by:
PR-P002	1:100	Niloufar

 

PLANNING SERVICES
Unit 9b, The High Cross
Centre, Fountayne Rd,
N15 4BE
TEL: 020 8802 3480
www.samplanning.co.uk

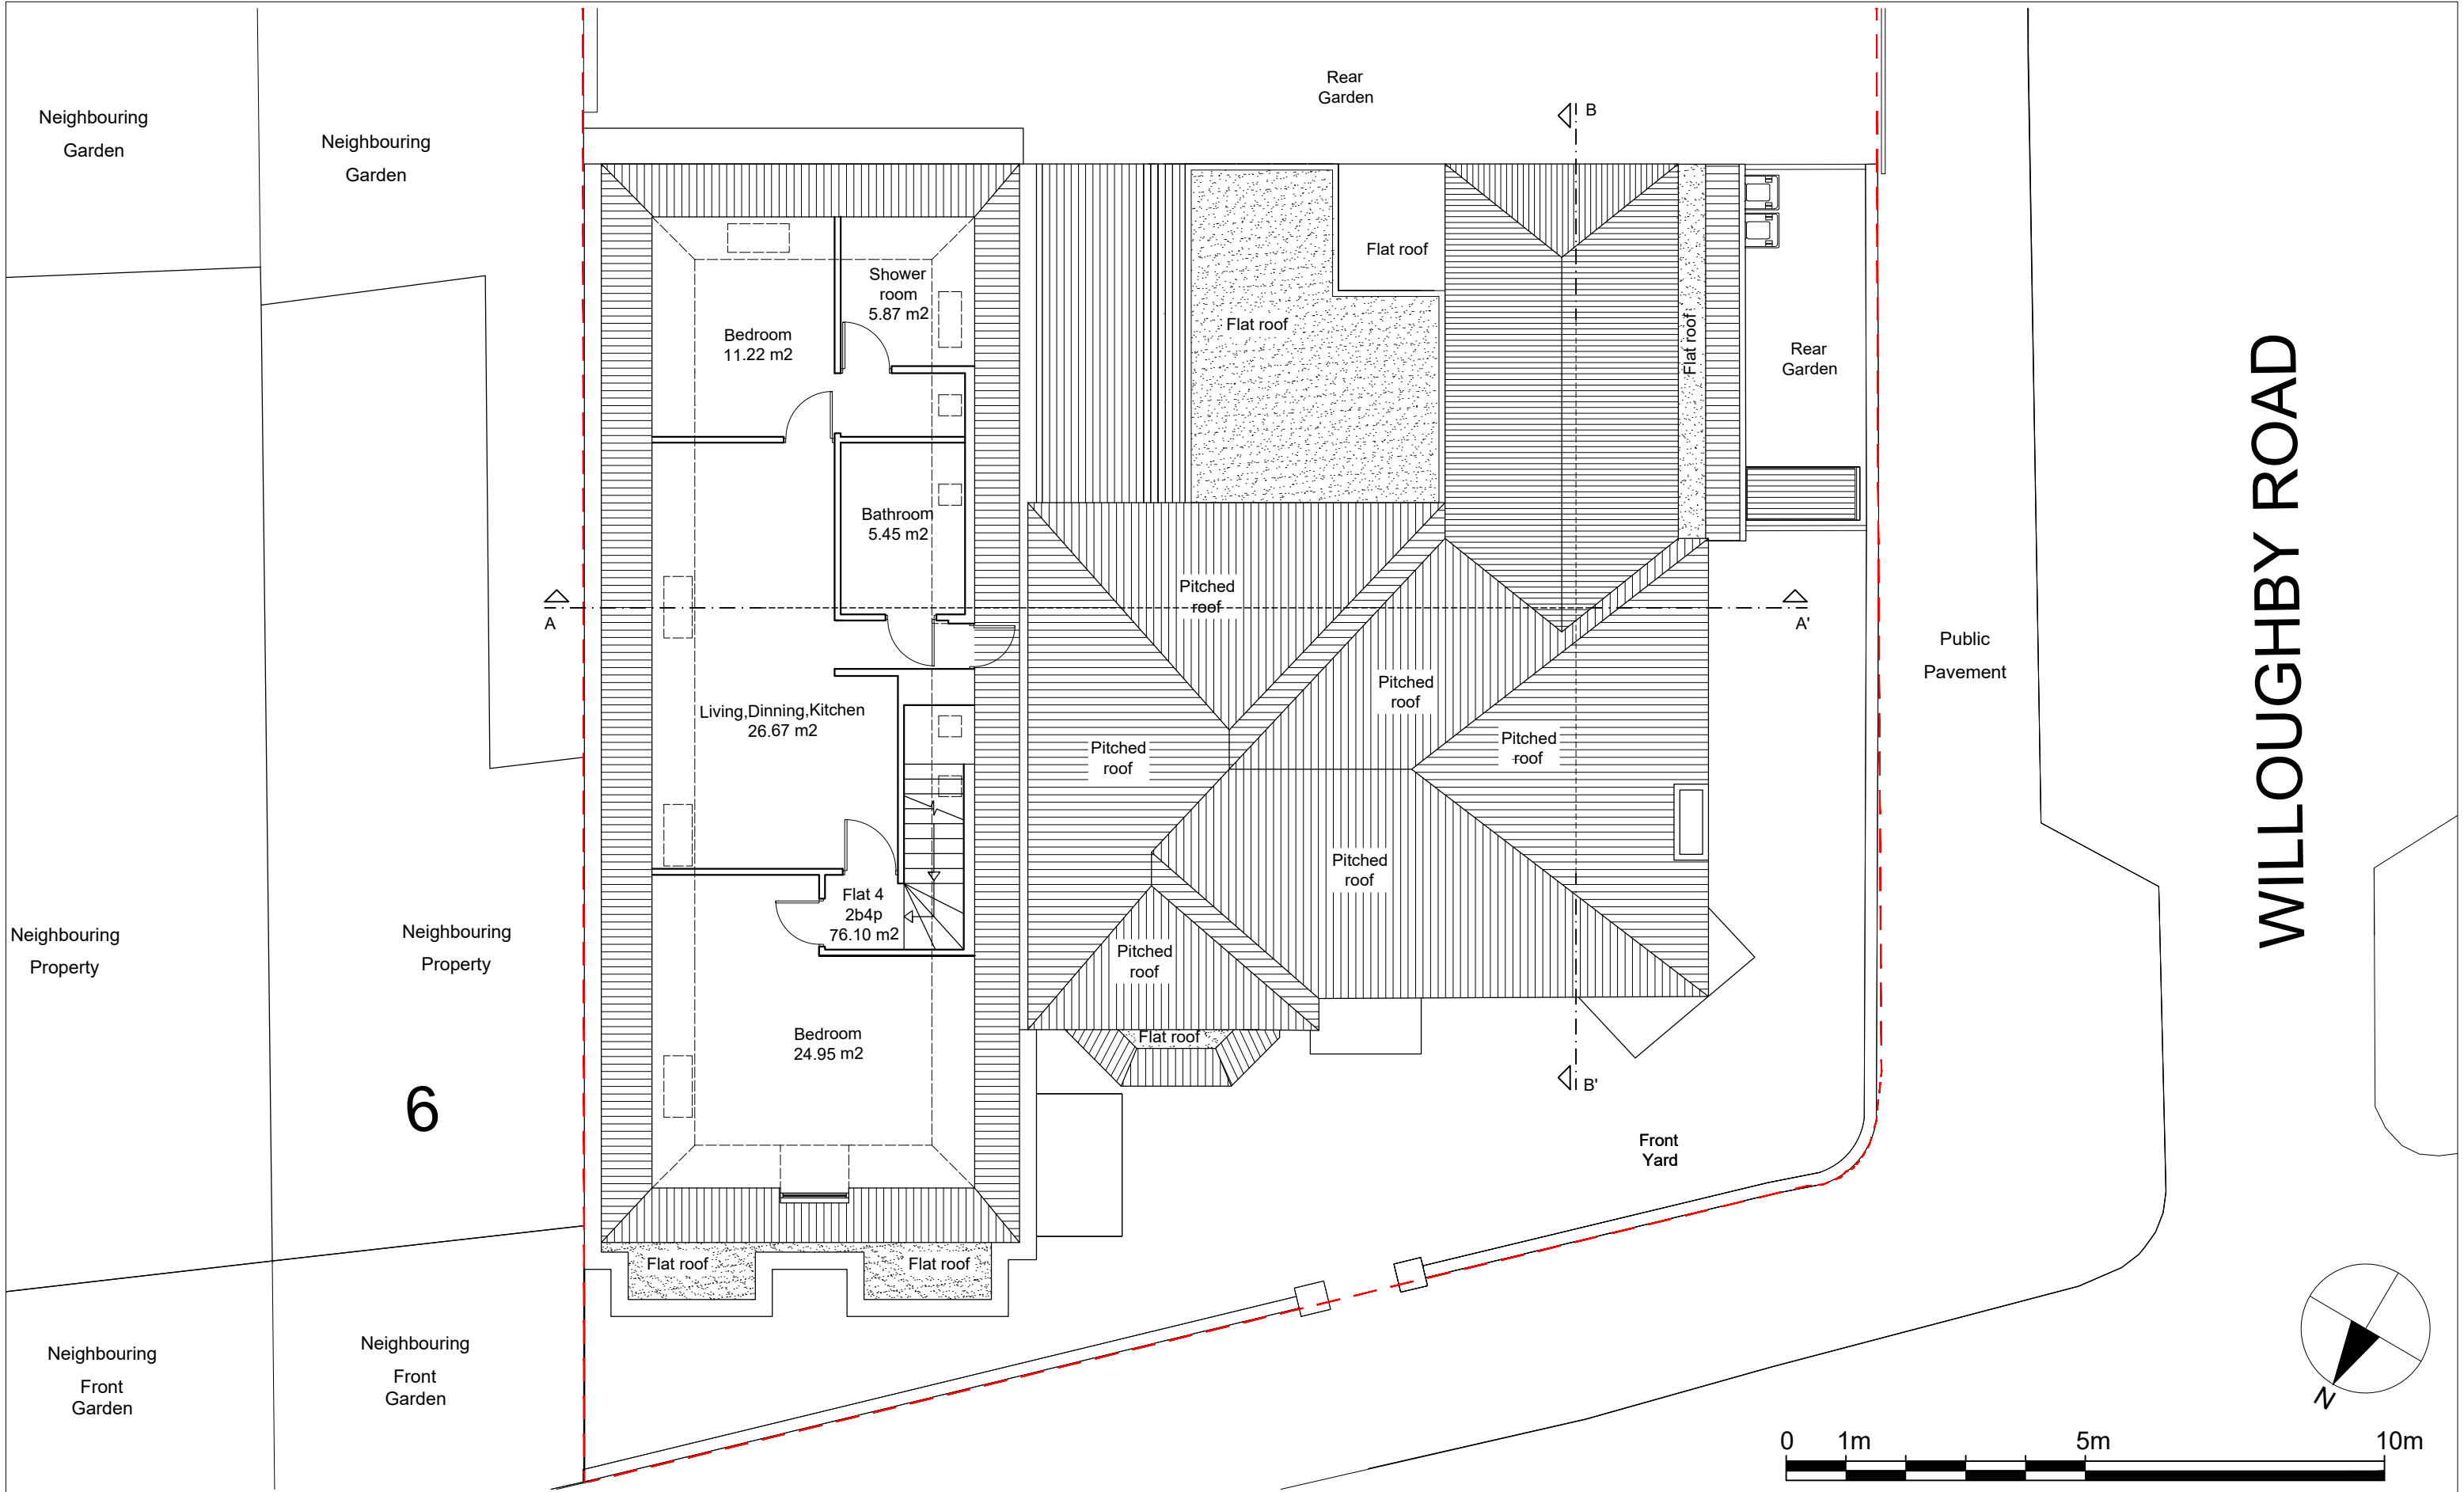


Notes.
Contractors must verify all dimensions at the site before commencing any work.
No construction work before Building Control approval and structural engineer confirmation.
Any discrepancies to be reported to Gridline.
All drawings are to be read in conjunction with all relevant drawings and specifications.


Project No.S				
REV	DATE	DESCRIPTION	BY	CH

PROJECT TITLE	
7-7a Willoughby Road N8 0HR	
DATE	Project No.
January 2022	5058

DRAWING TITLE		
Proposed - Loft Floor		
CLIENT Mr Shtroh		
DRAWING No.	SCALE @ A3	Drawn by:
PR-P003	1:100	Niloufar

 

PLANNING SERVICES
Unit 9b, The High Cross
Centre, Fountayne Rd,
N15 4BE
TEL: 020 8802 3480
www.samplanning.co.uk

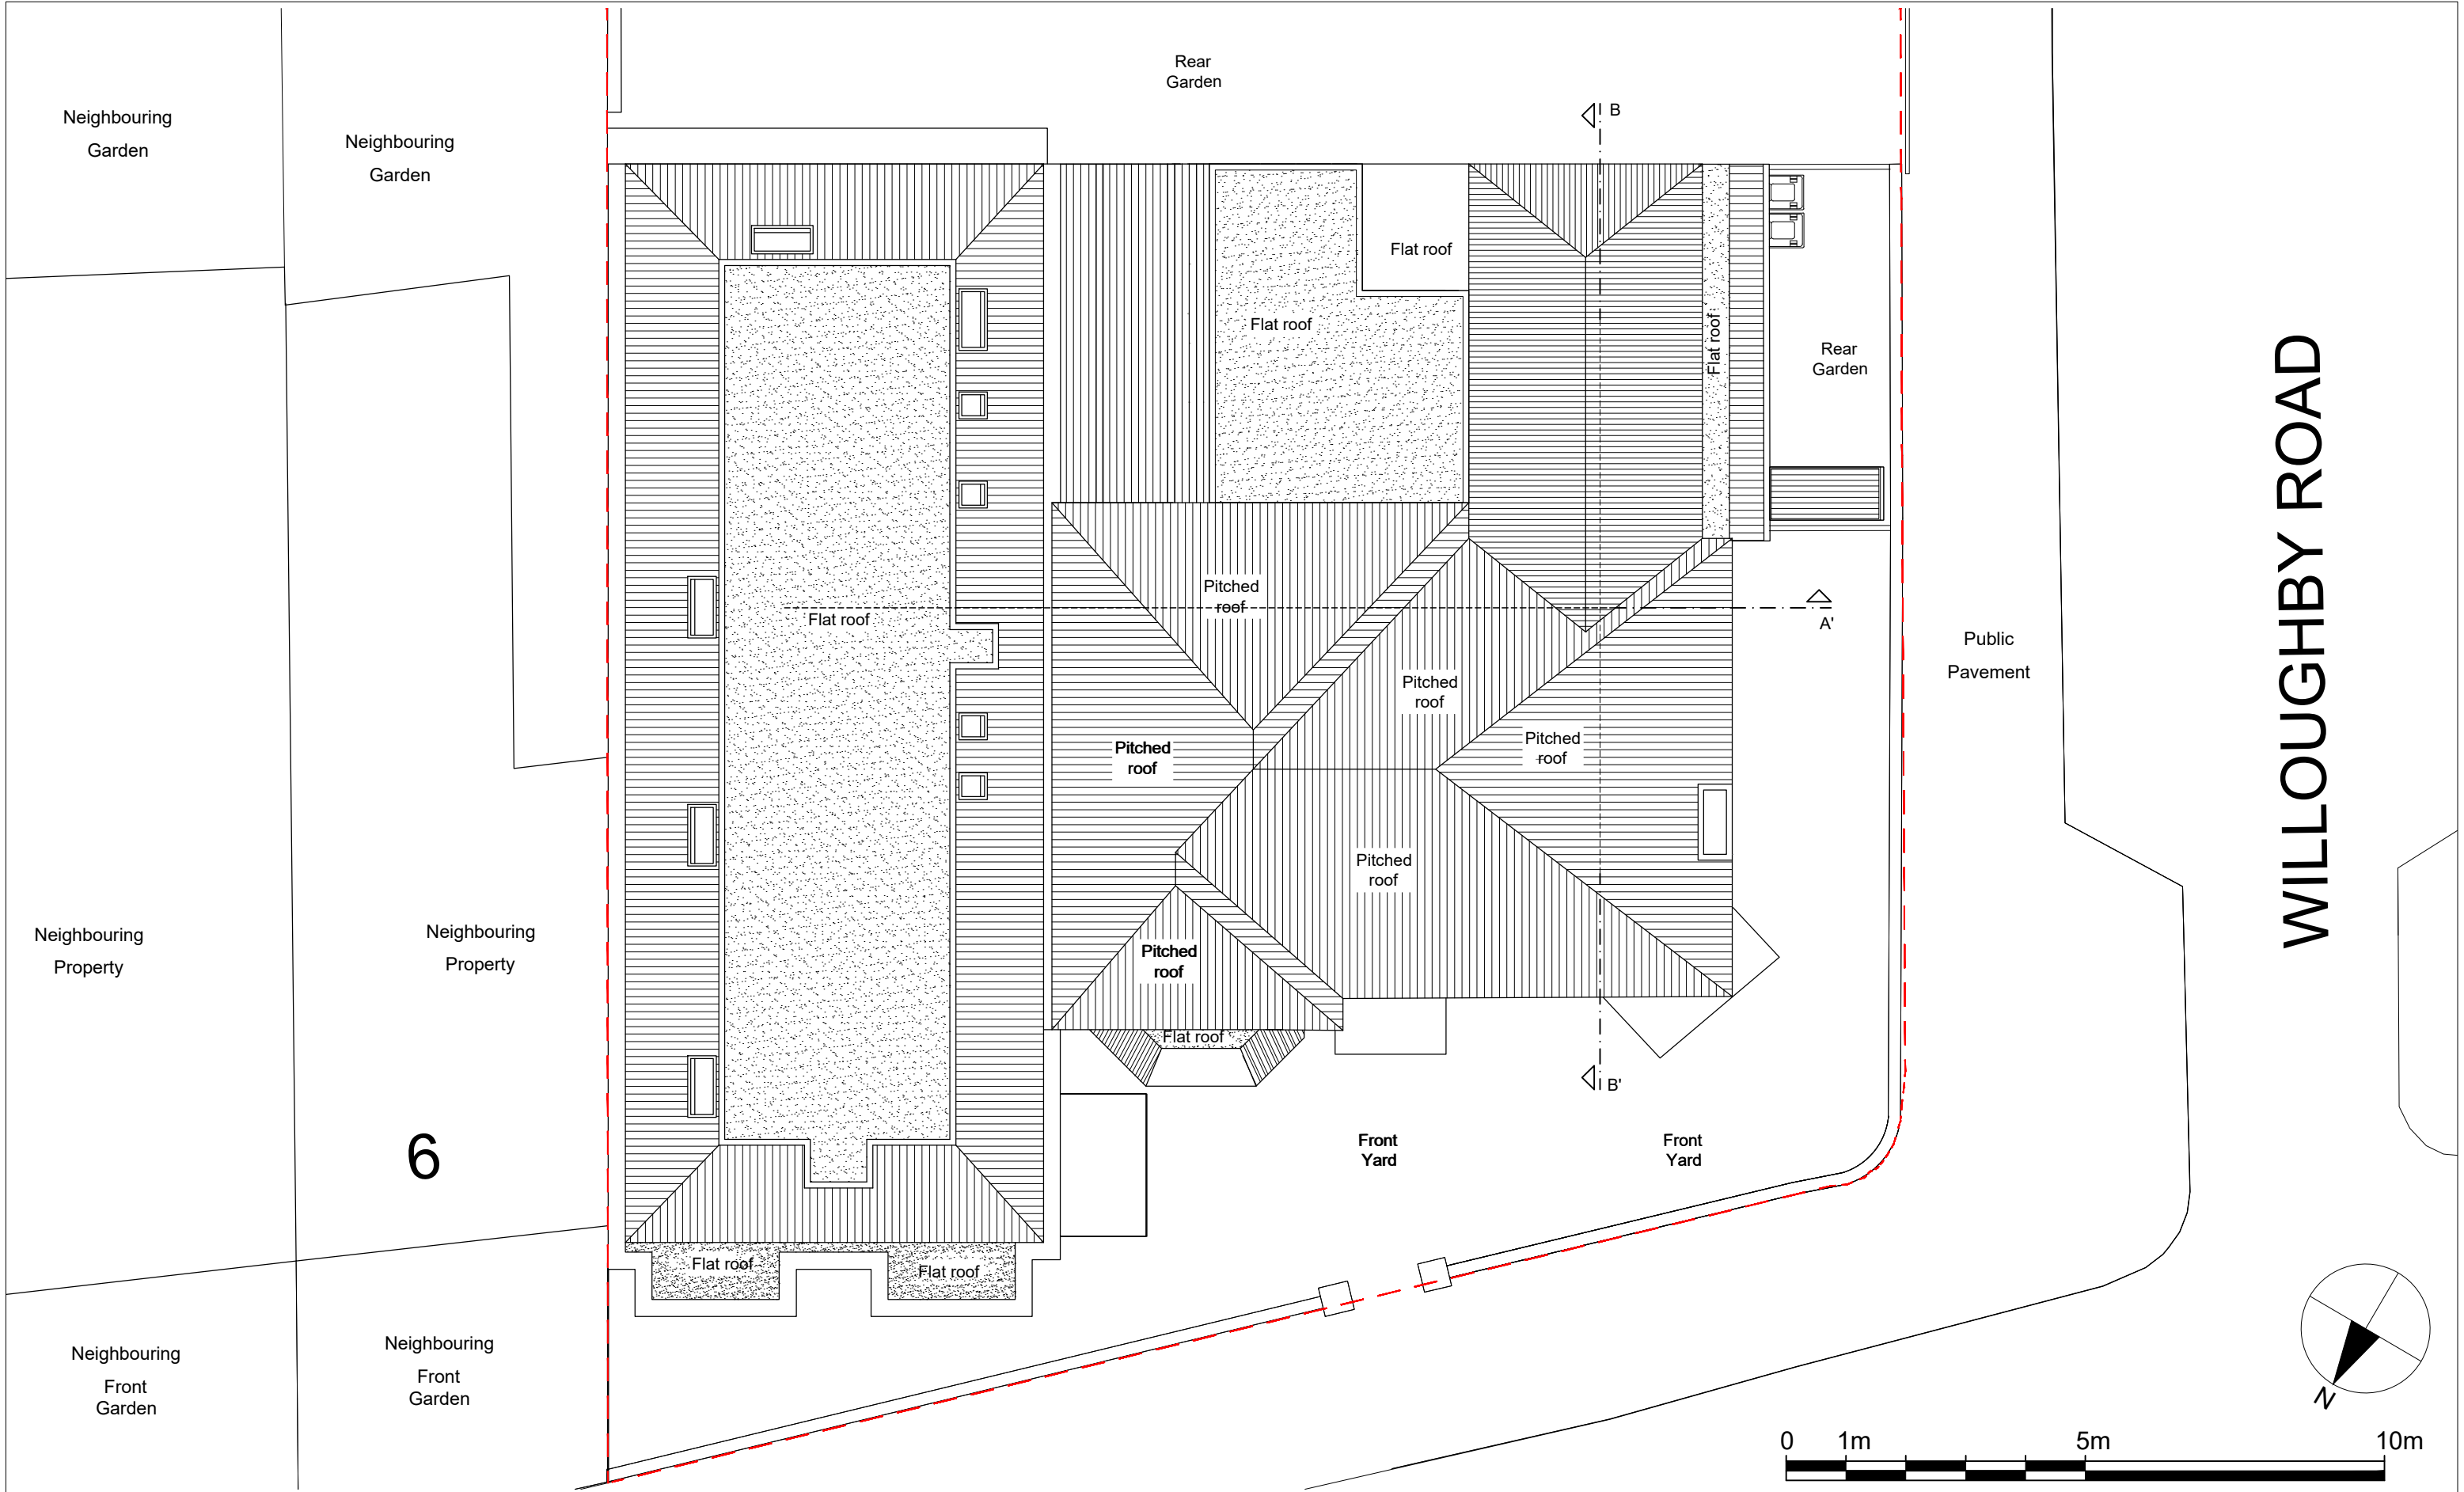


WILLOUGHBY ROAD

Notes.
Contractors must verify all dimensions at the site before comencing any work.
No construction work before Building Control approval and structural engineer confirmation.
Any discrepancies to be reported to Gridline.
All drawings are to be read in conjunction with all relevant drawings and specifications.

Project No.S				
REV	DATE	DESCRIPTION	BY	CH

PROJECT TITLE	
7-7a Willoughby Road N8 0HR	
DATE	Project No.
January 2022	5058

DRAWING TITLE		
Proposed - Roof Plan		
CLIENT Mr Shtroh		
DRAWING No.	SCALE @ A3	Drawn by:
PR-P004	1:100	Niloufar

 

PLANNING SERVICES
Unit 9b, The High Cross
Centre, Fountayne Rd,
N15 4BE
TEL: 020 8802 3480
www.samplanning.co.uk



Front Elevation



Rear Elevation



Notes.
Contractors must verify all dimensions at the site before comencing any work.
No construction work before Building Control approval and structural engineer confirmation.
Any discrepancies to be reported to Gridline.
All drawings are to be read in conjunction with all relevant drawings and specifications.



Project No.S				
REV	DATE	DESCRIPTION	BY	CH

PROJECT TITLE	
7-7a	
Willoughby Road	
N8 0HR	
DATE	Project No.
January 2022	5058

DRAWING TITLE		
Proposed-Front/Rear Elevation		
CLIENT		
Mr Shtroh		
DRAWING No.	SCALE @ A3	Drawn by:
PR-E001	1:100	Niloufar



PLANNING SERVICES
Unit 9b, The High Cross
Centre, Fountayne Rd,
N15 4BE
TEL: 020 8802 3480
www.samplanning.co.uk

 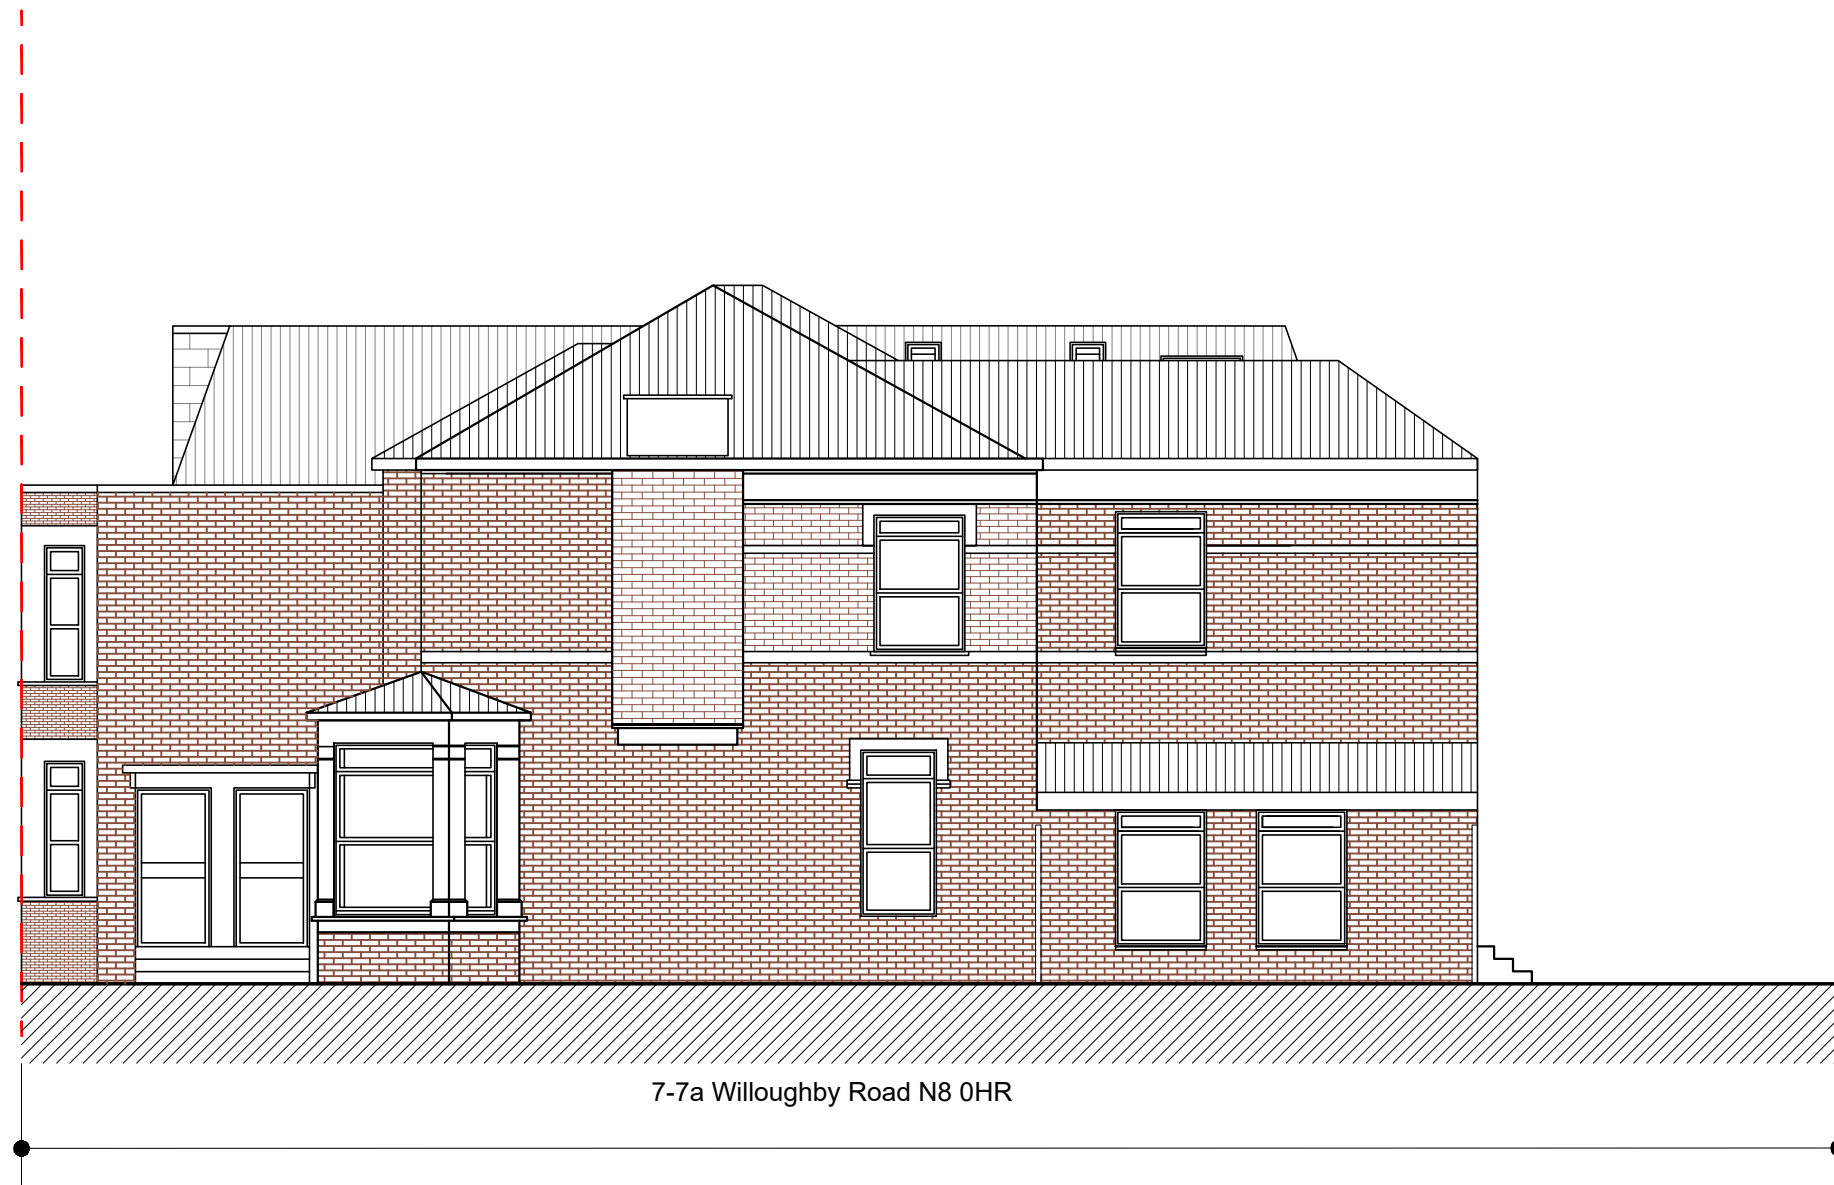



Notes.
Contractors must verify all dimensions at the site before comencing any work.
No construction work before Building Control approval and structural engineer confirmation.
Any discrepancies to be reported to Gridline. All drawings are to be read in conjunction with all relevant drawings and specifications.

Project No.S				
REV	DATE	DESCRIPTION	BY	CH

PROJECT TITLE	
7-7a Willoughby Road N8 0HR	
DATE	Project No.
January 2022	5058

DRAWING TITLE		
Proposed - Side Elevation 1		
CLIENT		
Mr Shtroh		
DRAWING No.	SCALE @ A3	Drawn by:
PR-E002	1:100	Niloufar

PLANNING SERVICES
Unit 9b, The High Cross
Centre, Fountayne Rd,
N15 4BE
TEL: 020 8802 3480
www.samplanning.co.uk

 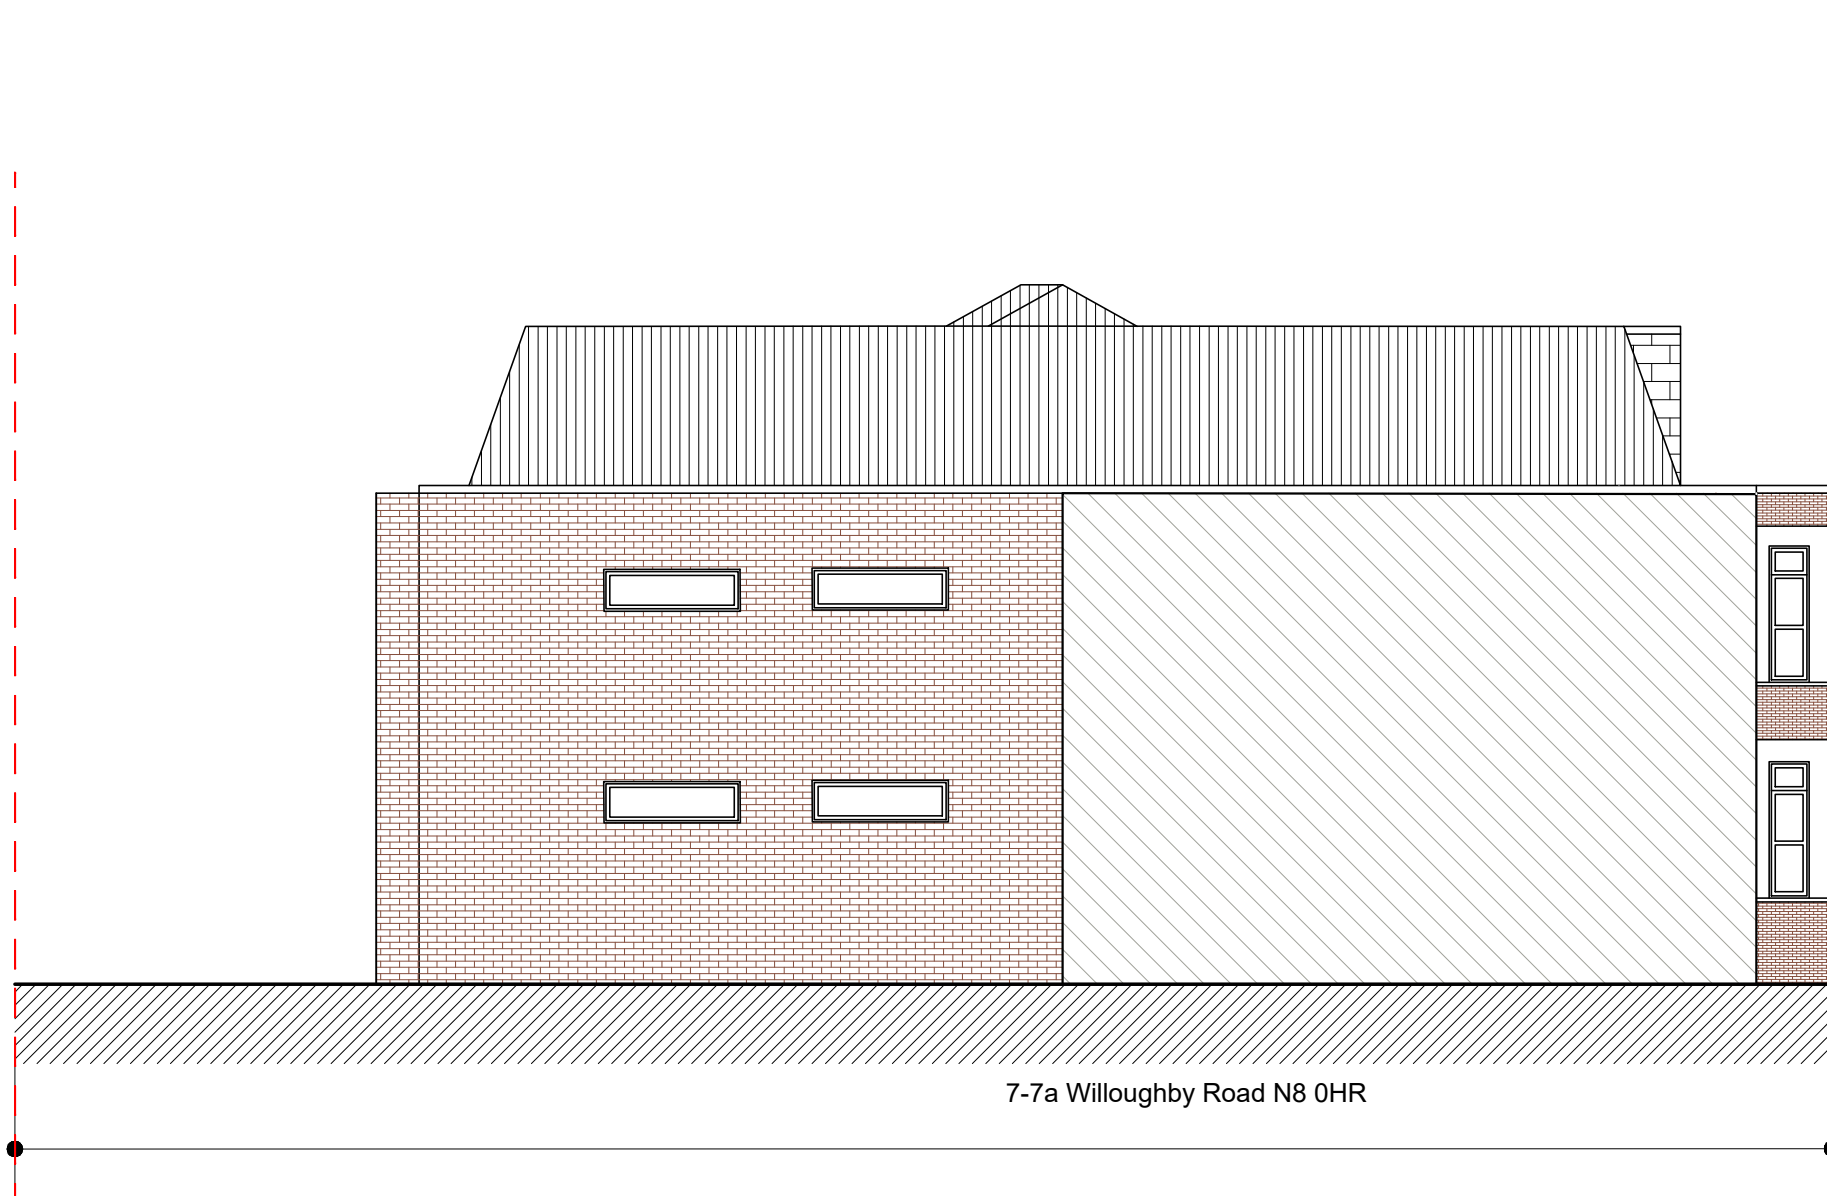



Notes.
Contractors must verify all dimensions at the site before comencing any work.
No construction work before Building Control approval and structural engineer confirmation.
Any discrepancies to be reported to Gridline. All drawings are to be read in conjunction with all relevant drawings and specifications.

Project No.S				
REV	DATE	DESCRIPTION	BY	CH

PROJECT TITLE	
7-7a Willoughby Road N8 0HR	
DATE	Project No.
January 2022	5058

DRAWING TITLE		
Proposed - Side Elevation 2		
CLIENT		
Mr Shtroh		
DRAWING No.	SCALE @ A3	Drawn by:
PR-E003	1:100	Niloufar

 
PLANNING SERVICES
Unit 9b, The High Cross
Centre, Fountayne Rd,
N15 4BE
TEL: 020 8802 3480
www.samplanning.co.uk

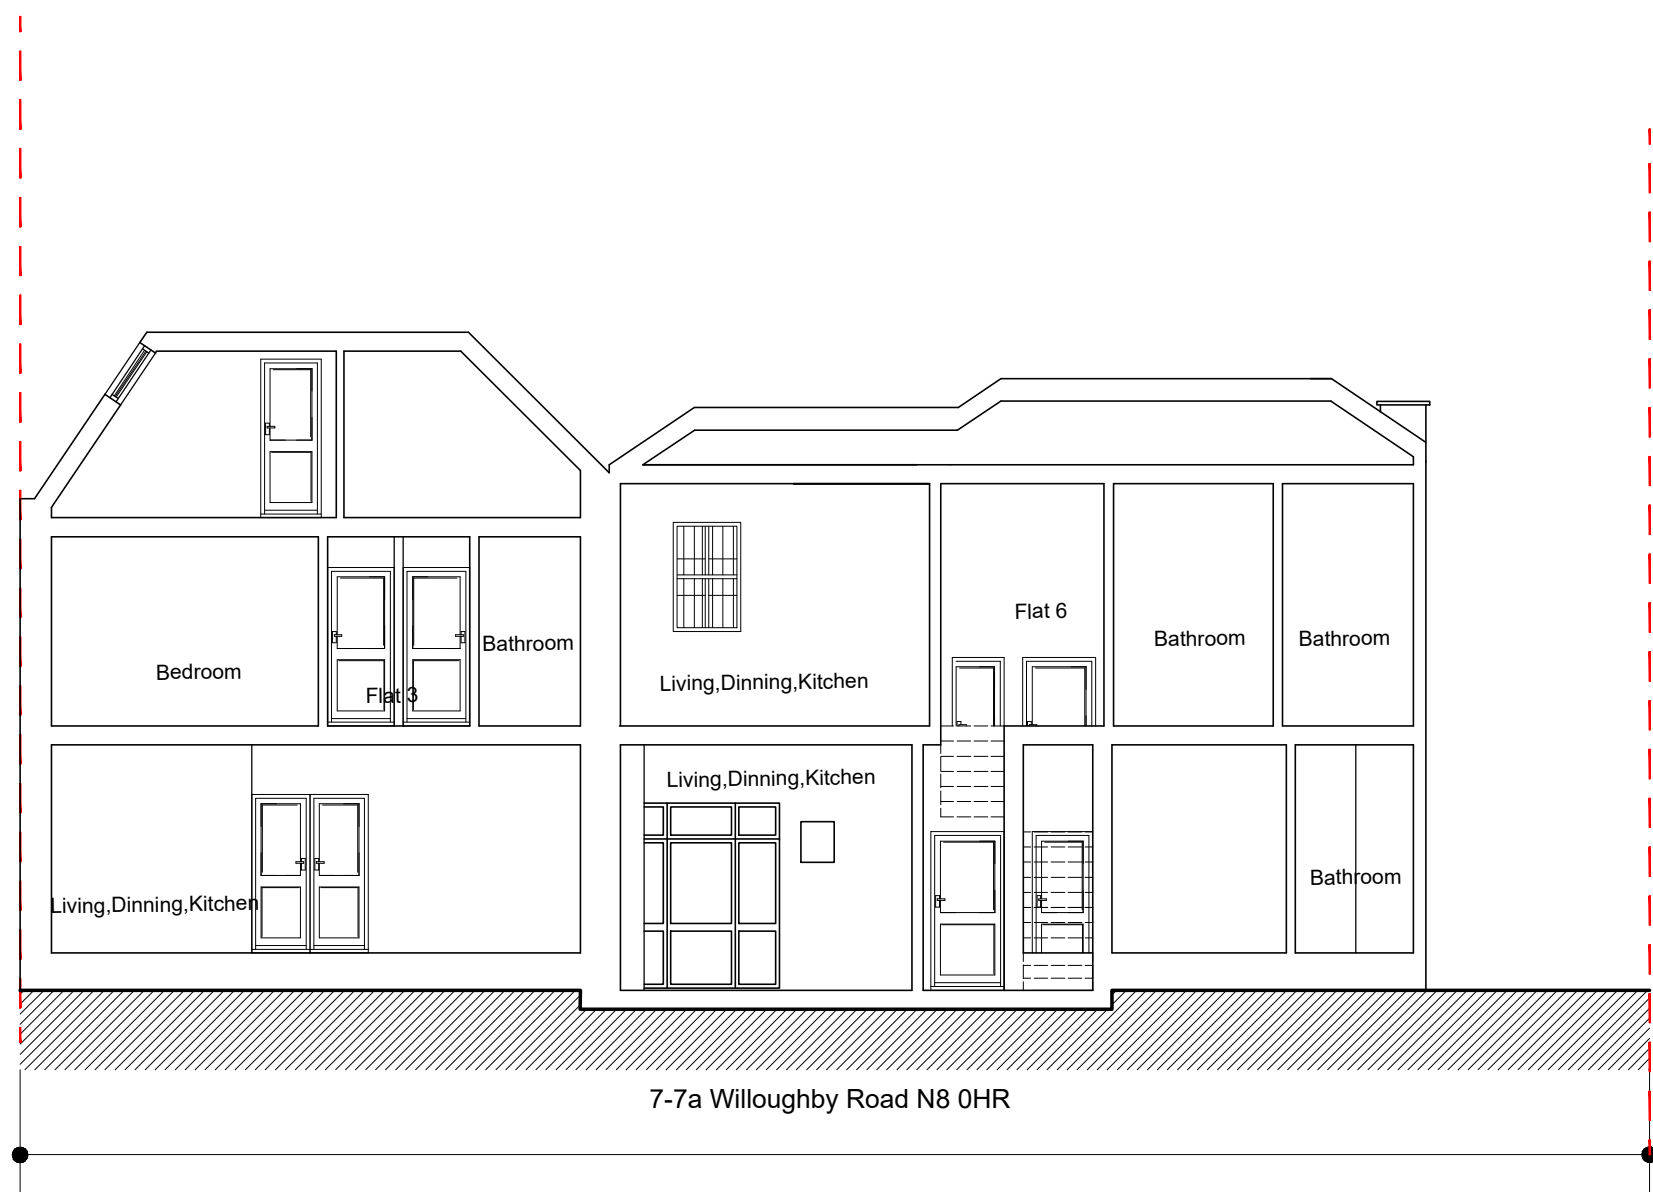

Notes.
Contractors must verify all dimensions at the site before comencing any work.
No construction work before Building Control approval and structural engineer confirmation.
Any discrepancies to be reported to Gridline. All drawings are to be read in conjunction with all relevant drawings and specifications.


Project No.S				
REV	DATE	DESCRIPTION	BY	CH

PROJECT TITLE	
7-7a Willoughby Road N8 0HR	
DATE	Project No.
January 2022	5058

DRAWING TITLE		
Proposed - Section AA		
CLIENT		
Mr Shtroh		
DRAWING No.	SCALE @ A3	Drawn by:
PR-S001	1:100	Niloufar



Unit 9b, The High Cross Centre, Fountayne Rd, N15 4BE
TEL: 020 8802 3480
www.samplanning.co.uk

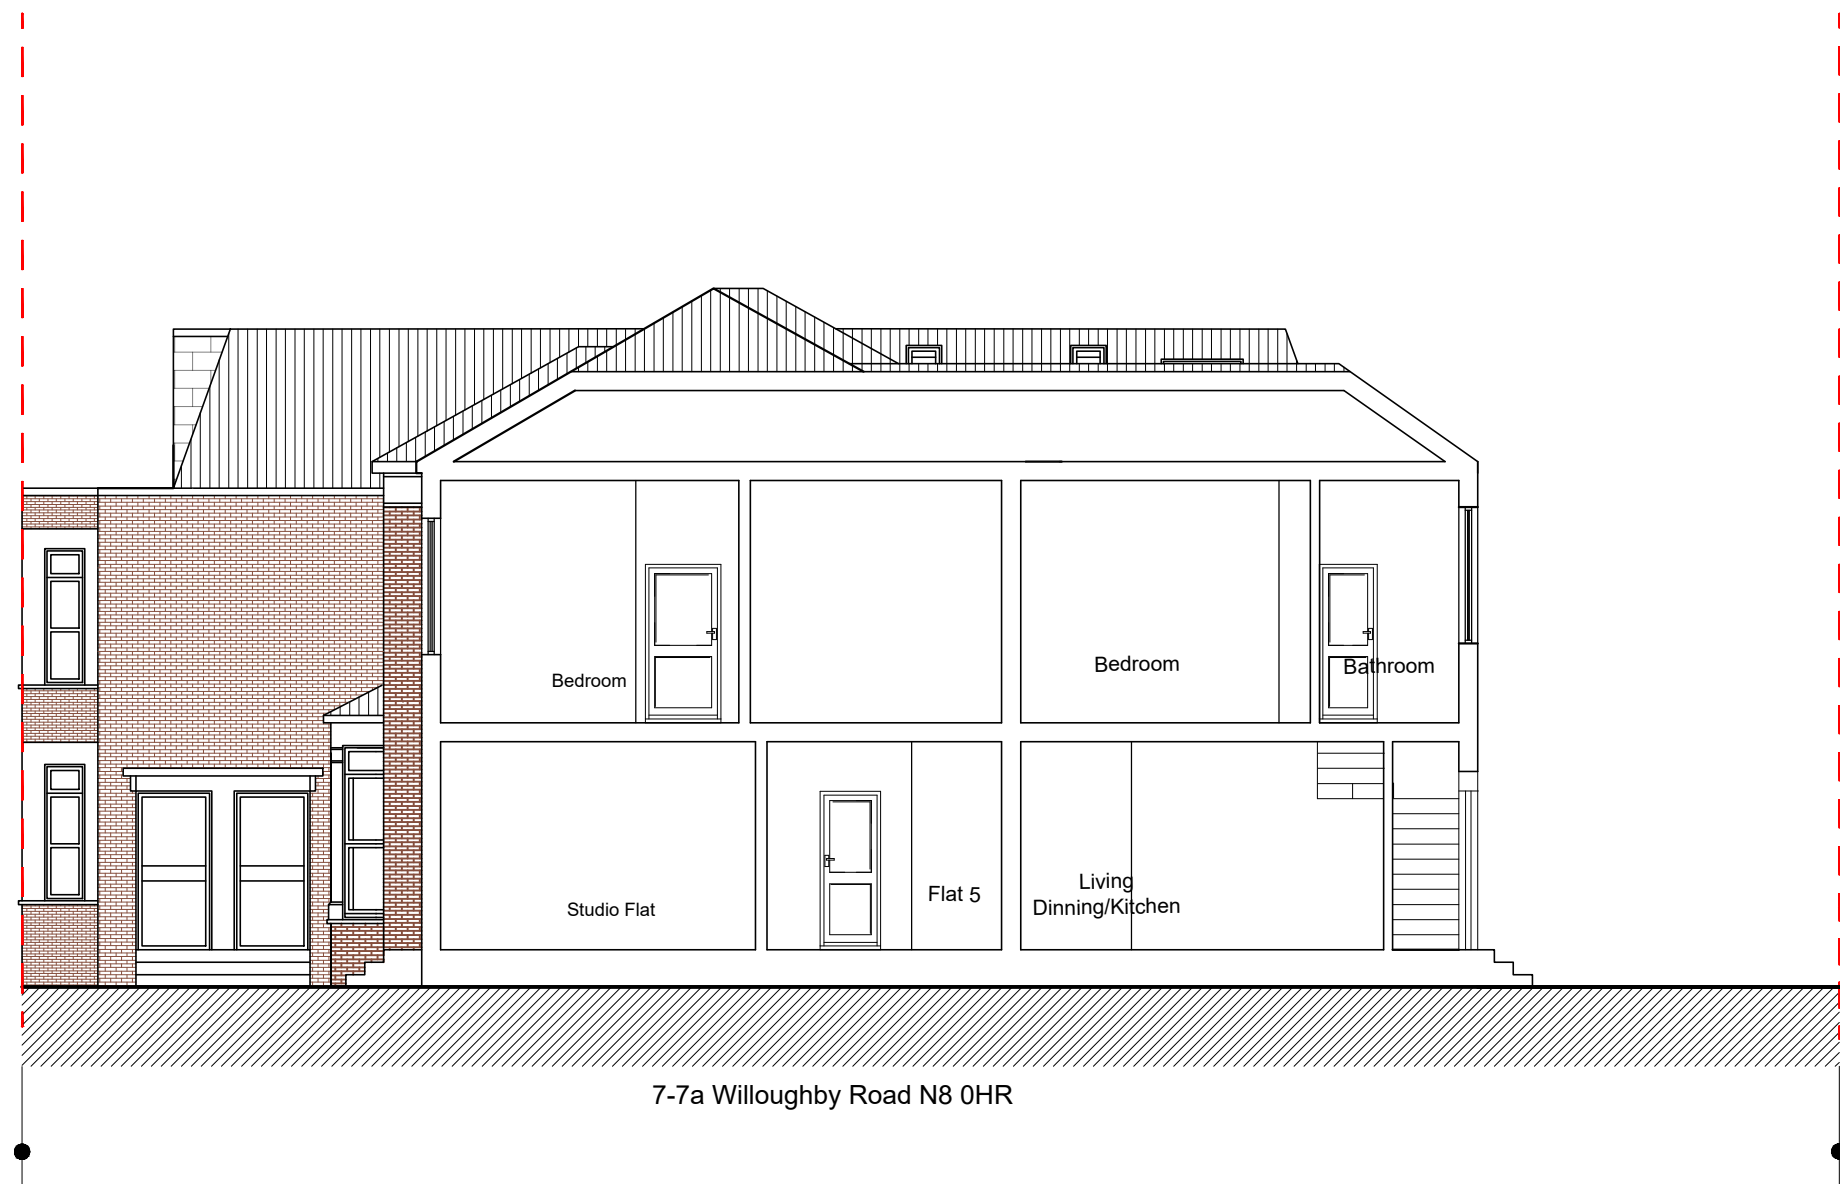

Notes.
Contractors must verify all dimensions at the site before comencing any work.
No constrction work before Building Control approval and structural engineer confirmation.
Any discrepancies to be reported to Gridline. All drawings are to be read in conjunction with all relevant drawings and specifications.

Project No.S				
REV	DATE	DESCRIPTION	BY	CH

PROJECT TITLE	
7-7a Willoughby Road N8 0HR	
DATE	Project No.
January 2022	5058

DRAWING TITLE		
Proposed - Section BB		
CLIENT		
Mr Shtroh		
DRAWING No.	SCALE @ A3	Drawn by:
PR-S002	1:100	Niloufar



Unit 9b, The High Cross
Centre, Fountayne Rd,
N15 4BE
TEL: 020 8802 3480
www.samplanning.co.uk