


OS Map



SCALE 1:1250

 **Property Boundary**

Location Plan

 

SCALE 1:200

Notes.
Contractors must verify all dimensions at the site before commencing any work.
No construction work before Building Control approval and structural engineer confirmation.
Any discrepancies to be reported to Gridline.
All drawings are to be read in conjunction with all relevant drawings and specifications.

Project No.S

REV	DATE	DESCRIPTION	BY	CH

PROJECT TITLE

7-7a
Willoughby Road
N8 0HR

DATE
January 2022

Project No.
5058

DRAWING TITLE

Existing - OS Map- Location Plan

CLIENT


Mr Shtroh

DRAWING No.
EX-L001

SCALE @ A3
1:1250 / 1:200

Drawn by:
Niloufar



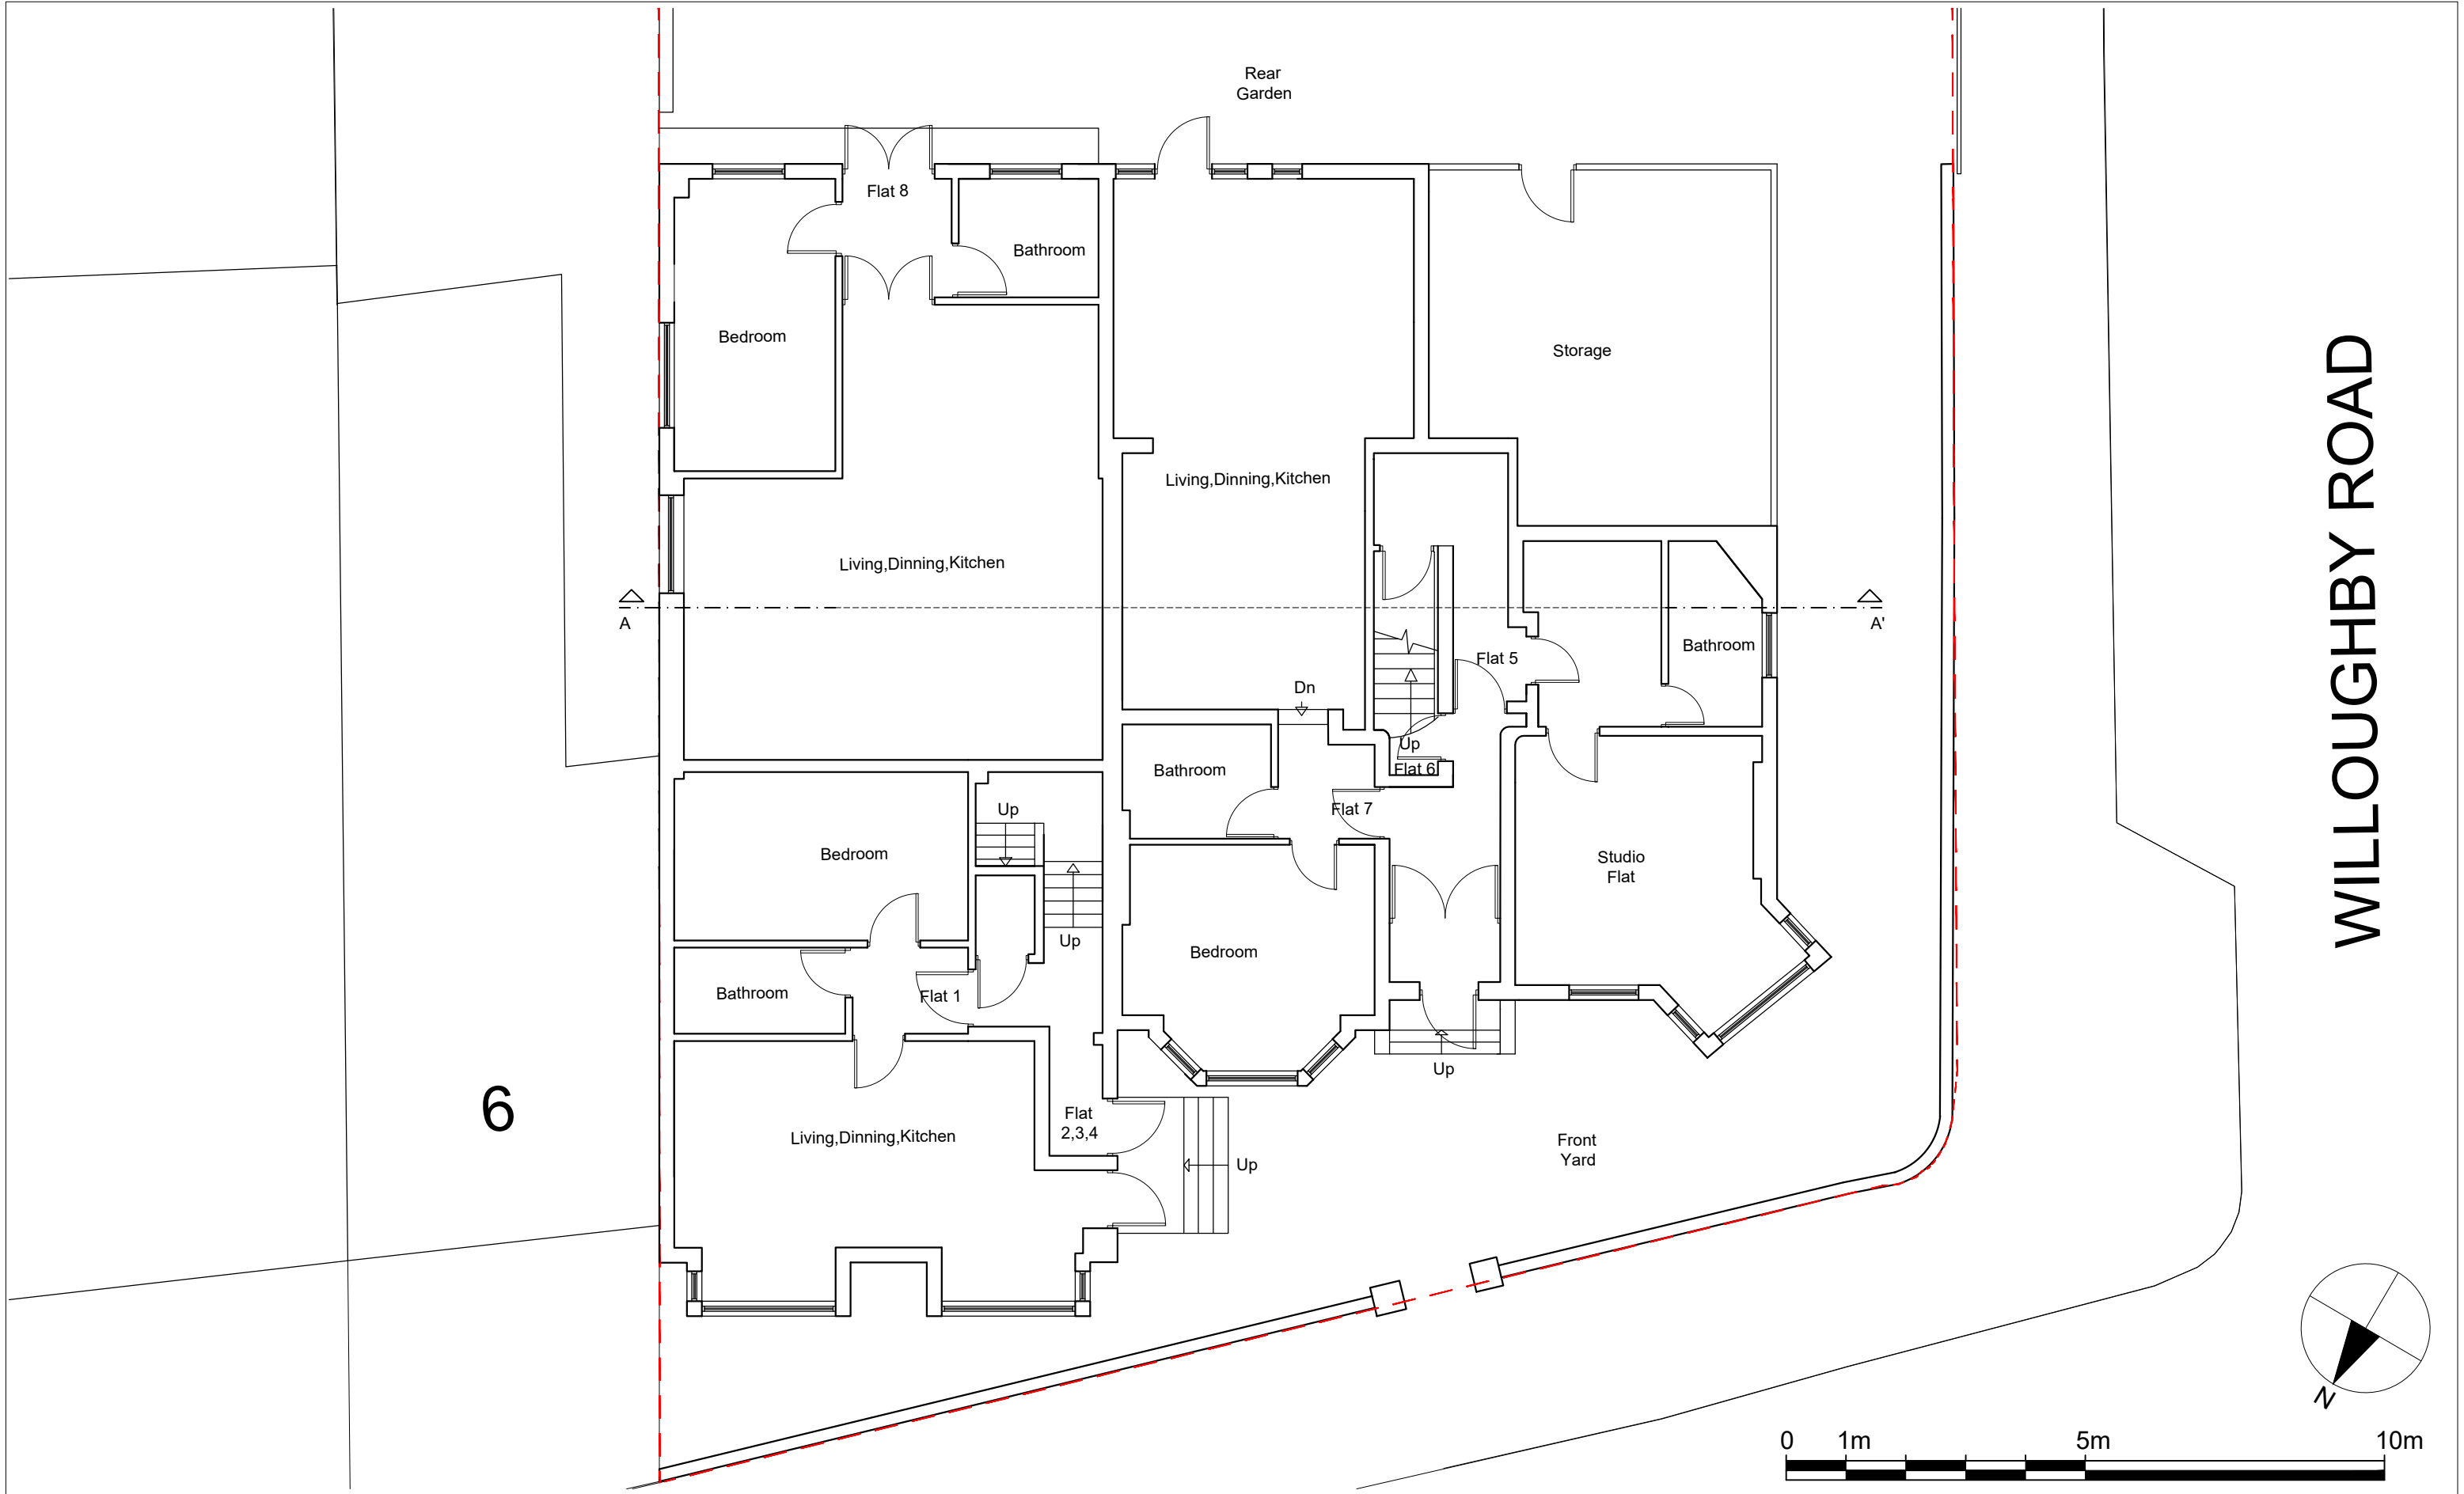


Notes.
Contractors must verify all dimensions at the site before comencing any work.
No construction work before Building Control approval and structural engineer confirmation.
Any discrepancies to be reported to Gridline.
All drawings are to be read in conjunction with all relevant drawings and specifications.


Project No.S				
REV	DATE	DESCRIPTION	BY	CH

PROJECT TITLE	
7-7a Willoughby Road N8 0HR	
DATE	Project No.
January 2022	5058

DRAWING TITLE		
Existing - Ground Floor		
CLIENT Mr Shtroh		
DRAWING No.	SCALE @ A3	Drawn by:
EX-P001	1:100	Niloufar

 

PLANNING SERVICES
Unit 9b, The High Cross
Centre, Fountayne Rd,
N15 4BE
TEL: 020 8802 3480
www.samplanning.co.uk

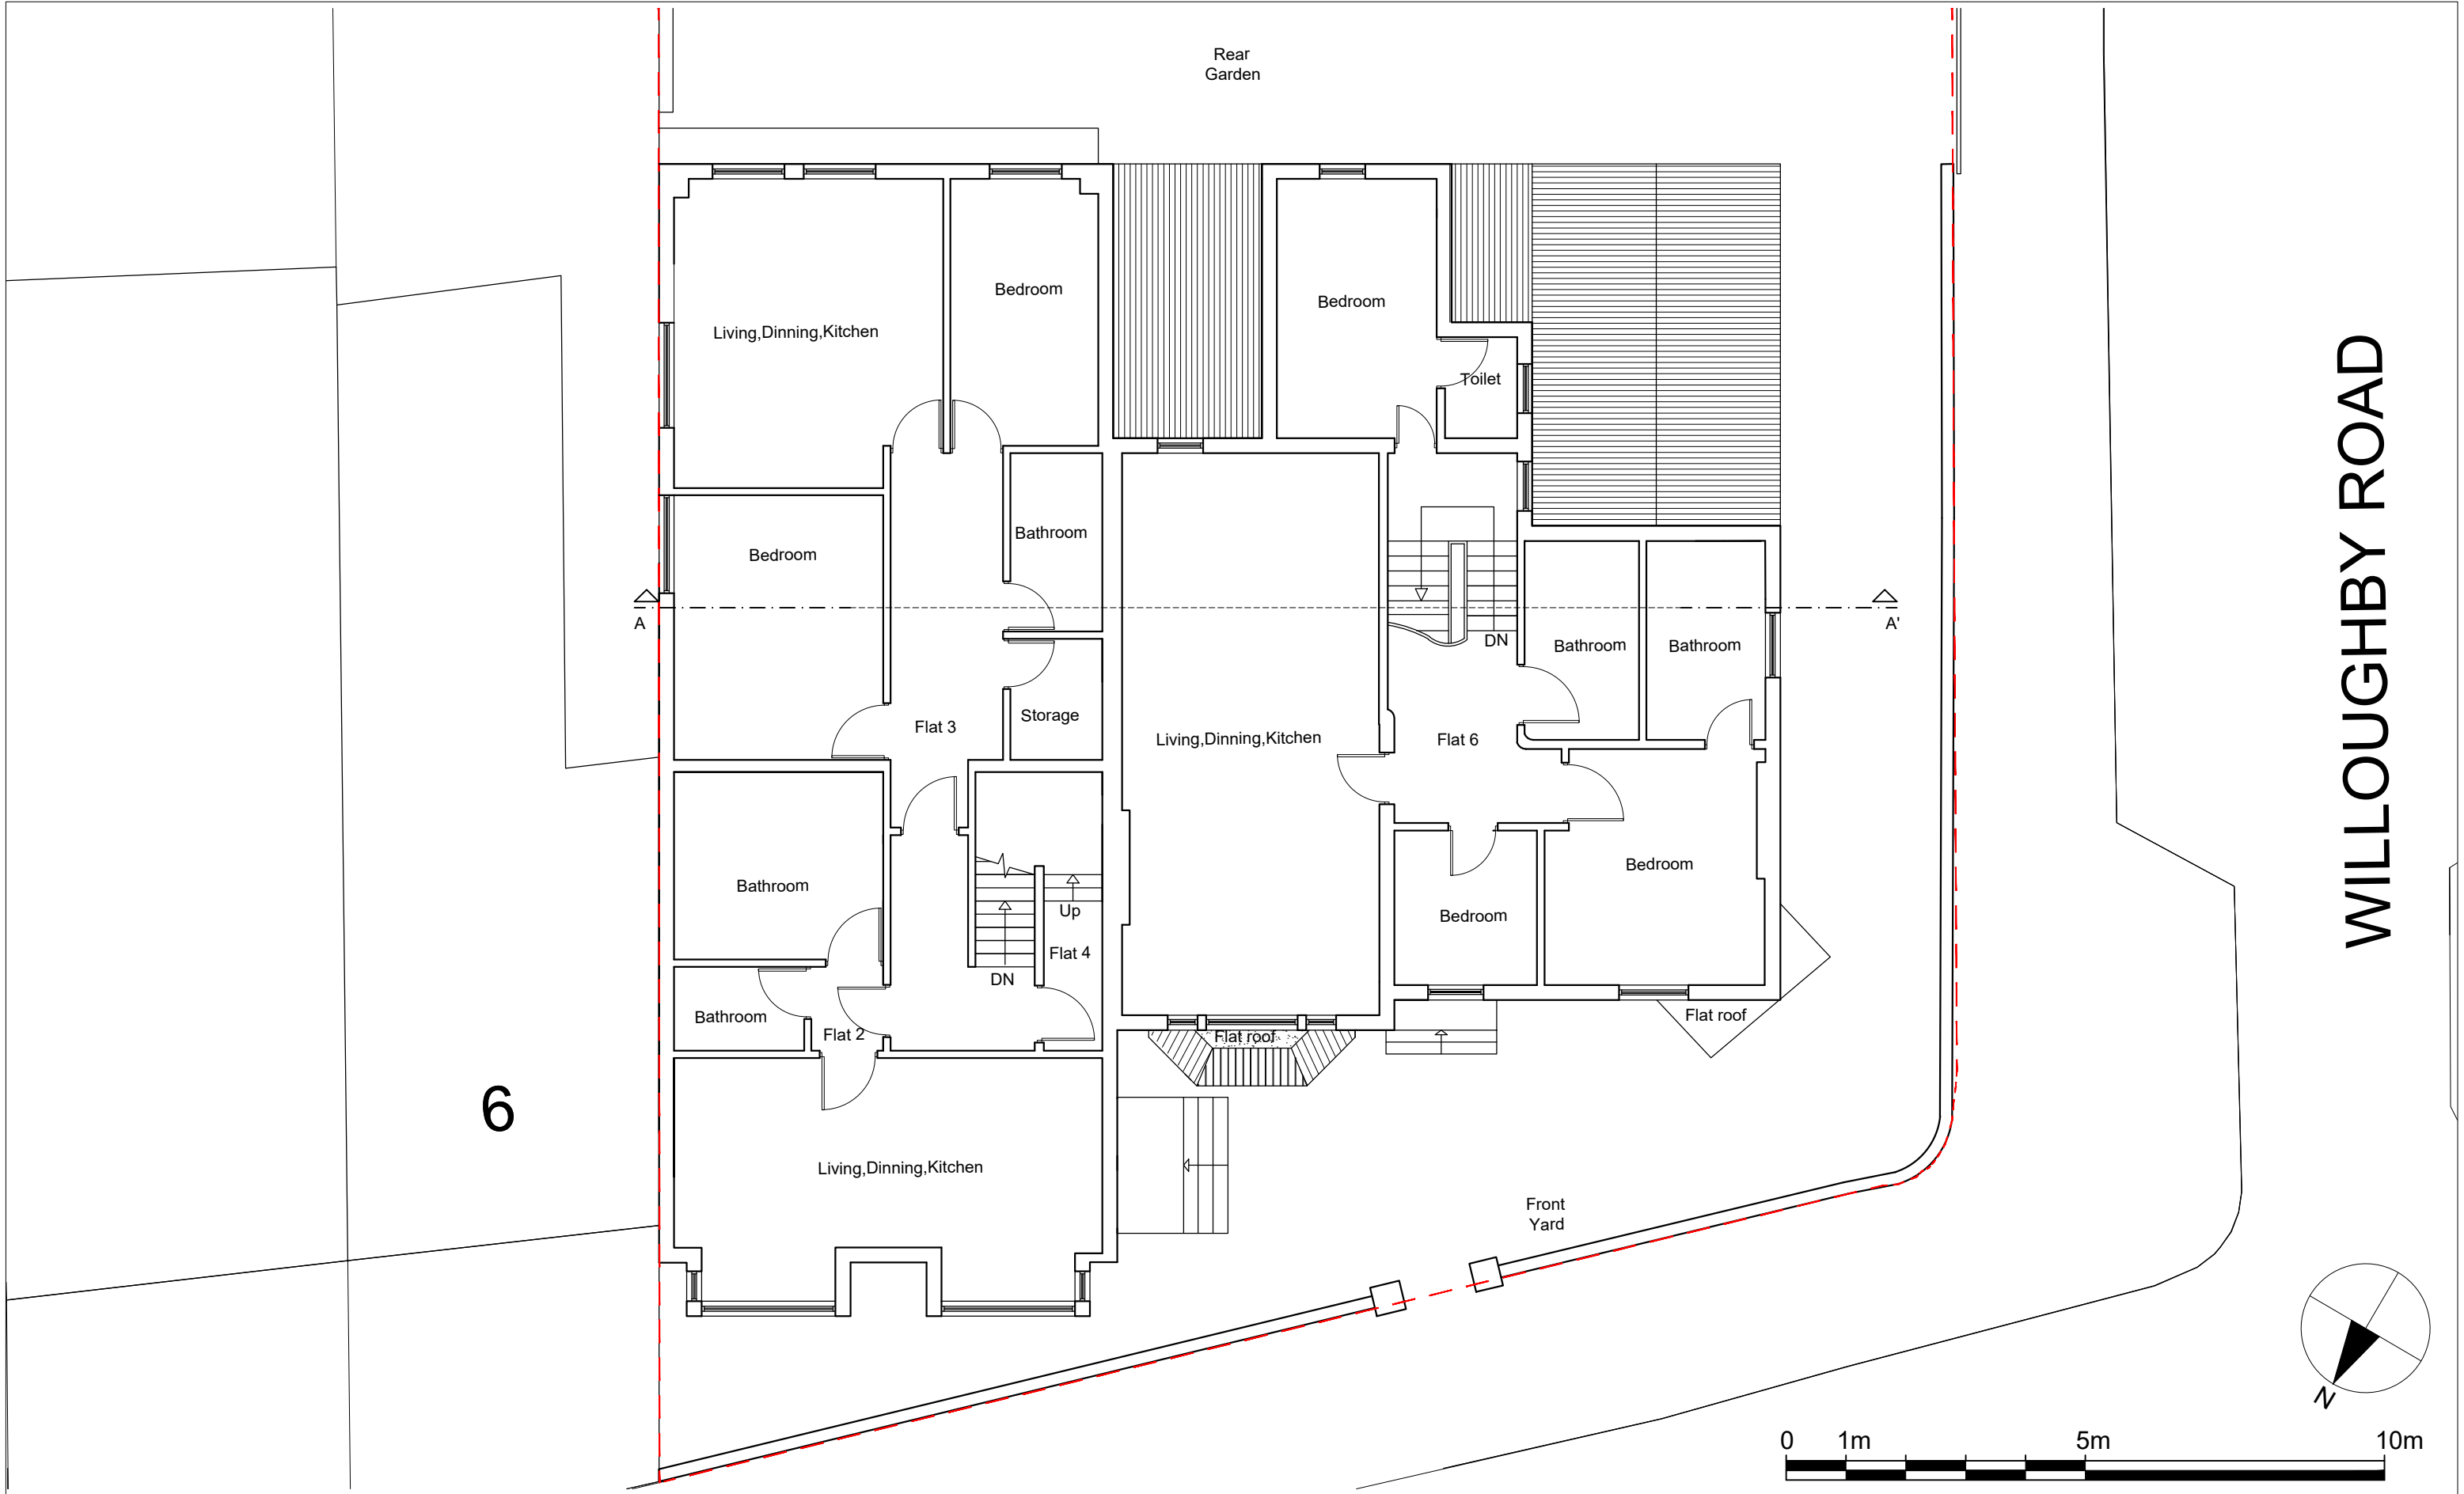


Notes.
Contractors must verify all dimensions at the site before comencing any work.
No construction work before Building Control approval and structural engineer confirmation.
Any discrepancies to be reported to Gridline.
All drawings are to be read in conjunction with all relevant drawings and specifications.


Project No.S				
REV	DATE	DESCRIPTION	BY	CH

PROJECT TITLE	
7-7a Willoughby Road N8 0HR	
DATE	Project No.
January 2022	5058

DRAWING TITLE		
Existing - First Floor		
CLIENT Mr Shtroh		
DRAWING No.	SCALE @ A3	Drawn by:
EX-P002	1:100	Niloufar

 

PLANNING SERVICES
Unit 9b, The High Cross
Centre, Fountayne Rd,
N15 4BE
TEL: 020 8802 3480
www.samplanning.co.uk

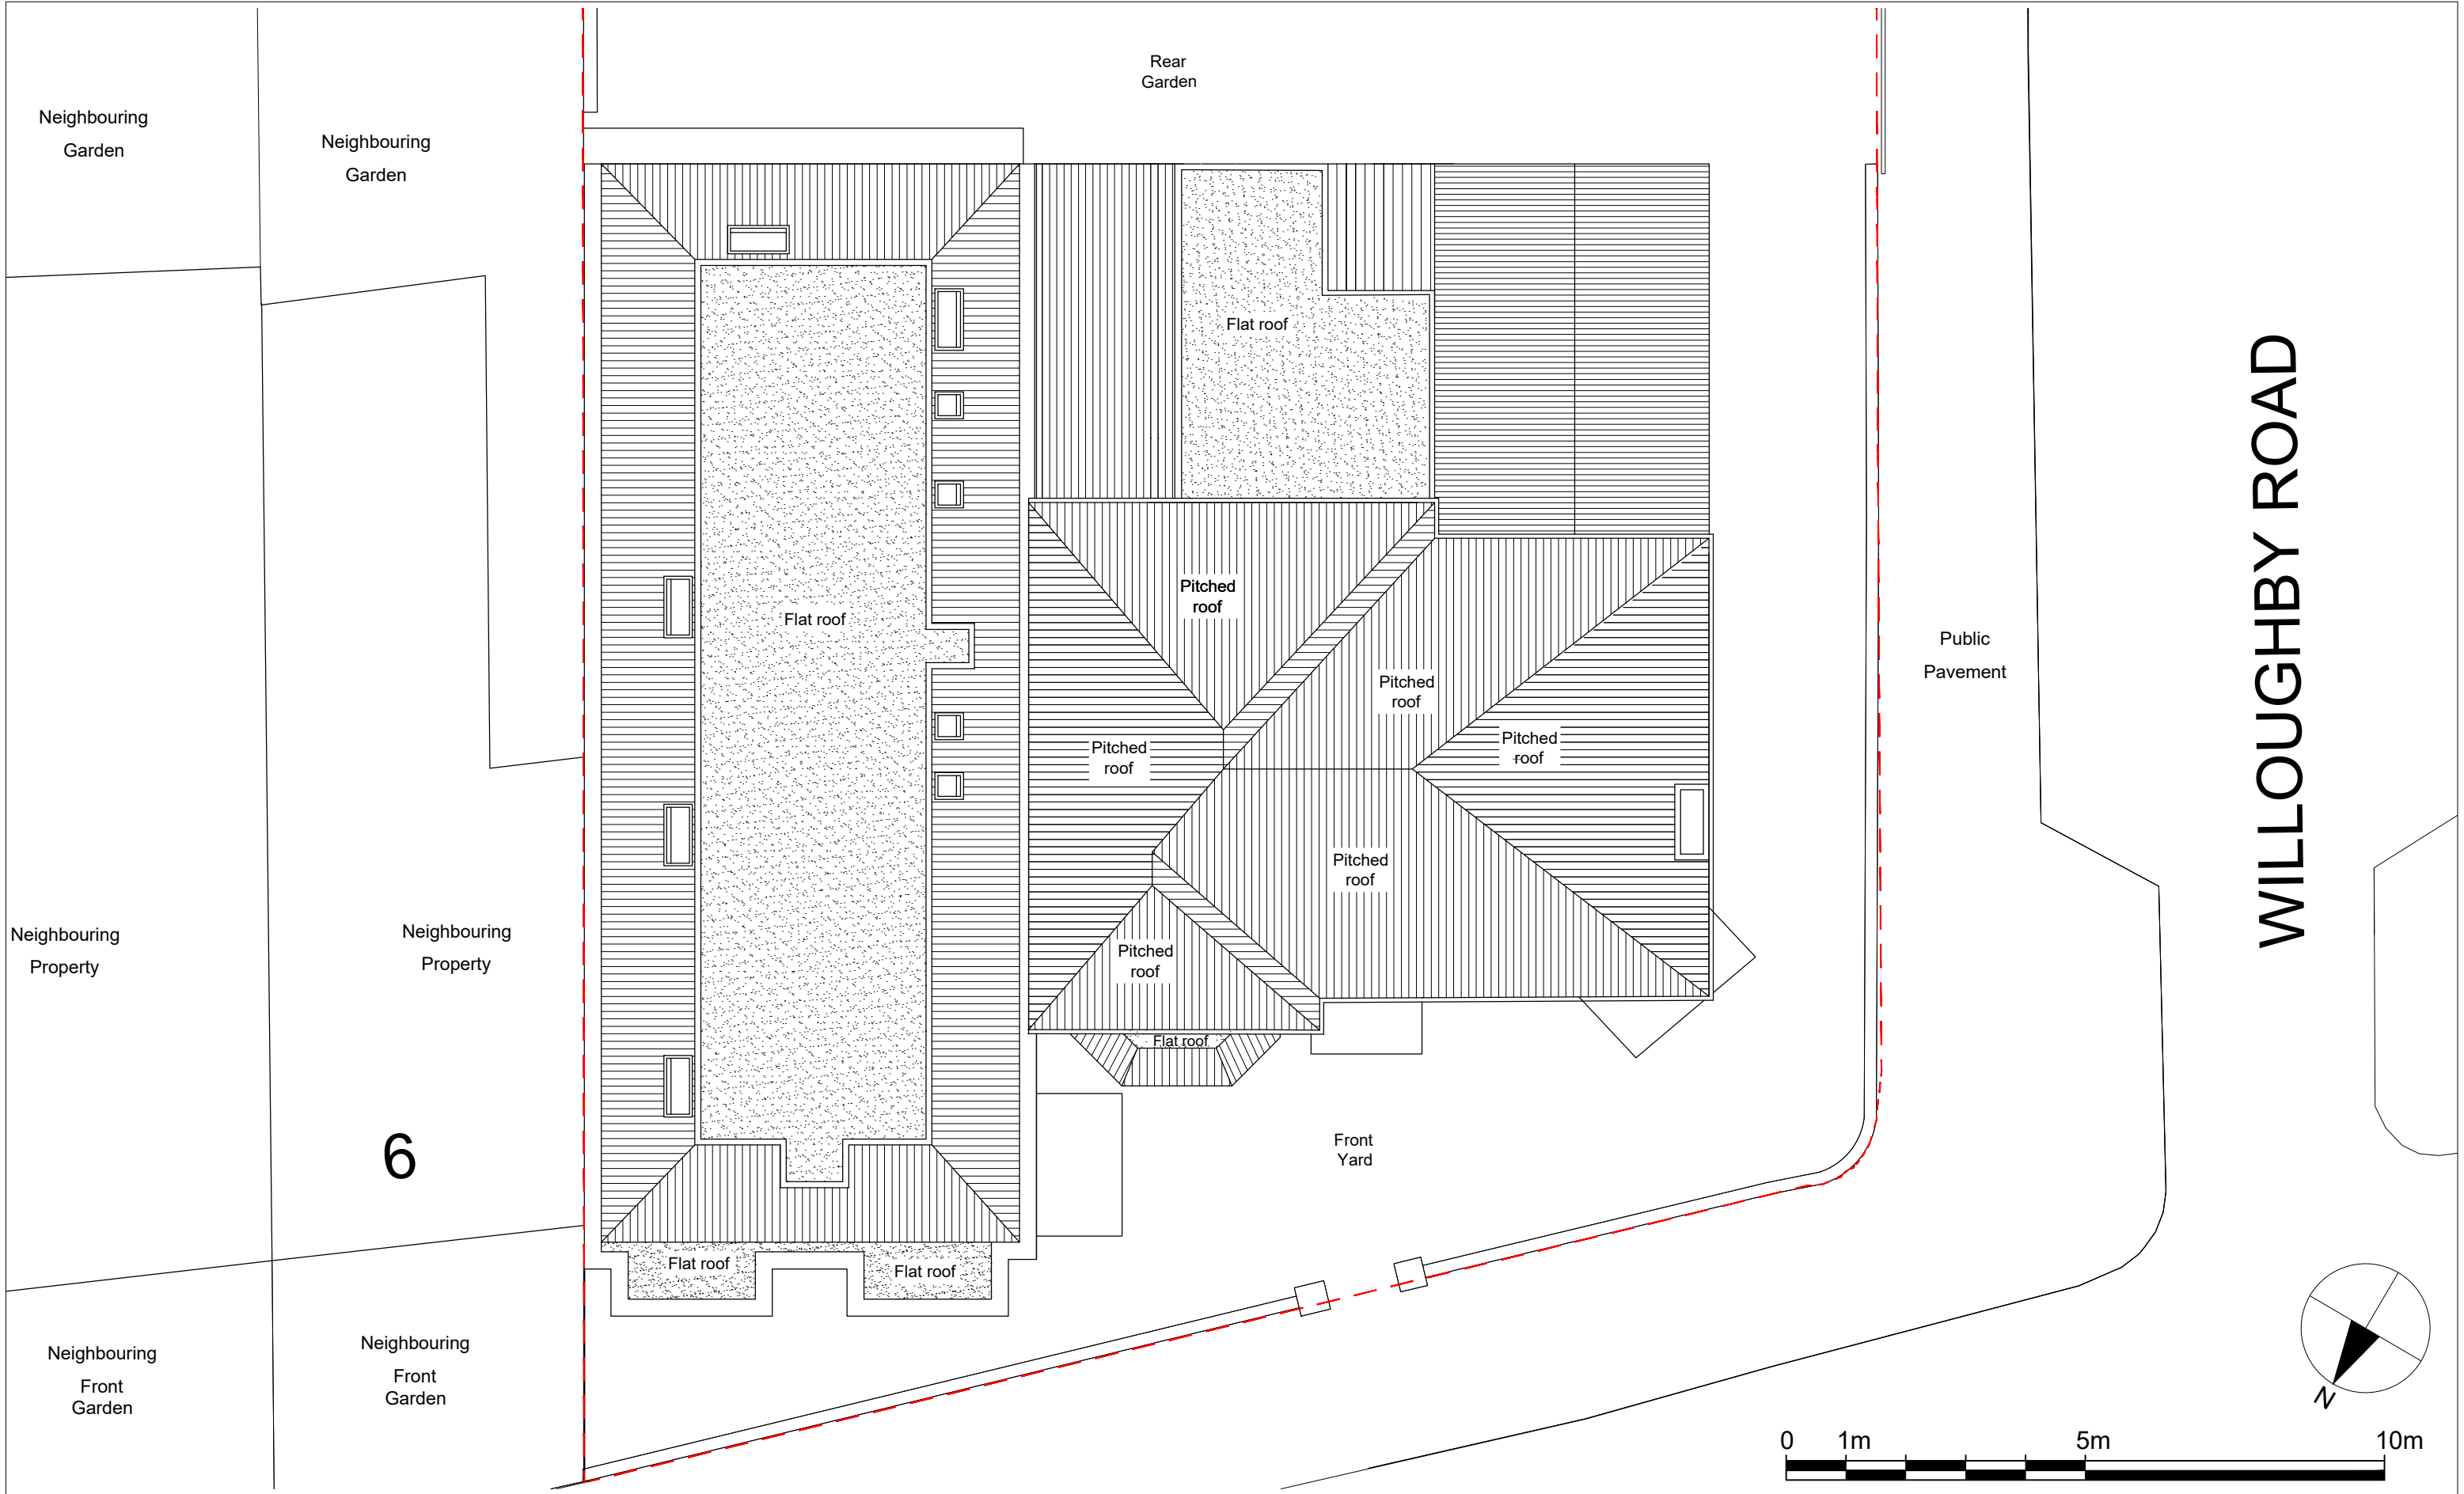


Notes.
Contractors must verify all dimensions at the site before comencing any work.
No construction work before Building Control approval and structural engineer confirmation.
Any discrepancies to be reported to Gridline.
All drawings are to be read in conjunction with all relevant drawings and specifications.


Project No.S				
REV	DATE	DESCRIPTION	BY	CH

PROJECT TITLE	
7-7a Willoughby Road N8 0HR	
DATE	Project No.
January 2022	5058

DRAWING TITLE		
Existing - Loft Floor		
CLIENT Mr Shtroh		
DRAWING No.	SCALE @ A3	Drawn by:
EX-P003	1:100	Niloufar

 

PLANNING SERVICES
Unit 9b, The High Cross
Centre, Fountayne Rd,
N15 4BE
TEL: 020 8802 3480
www.samplanning.co.uk

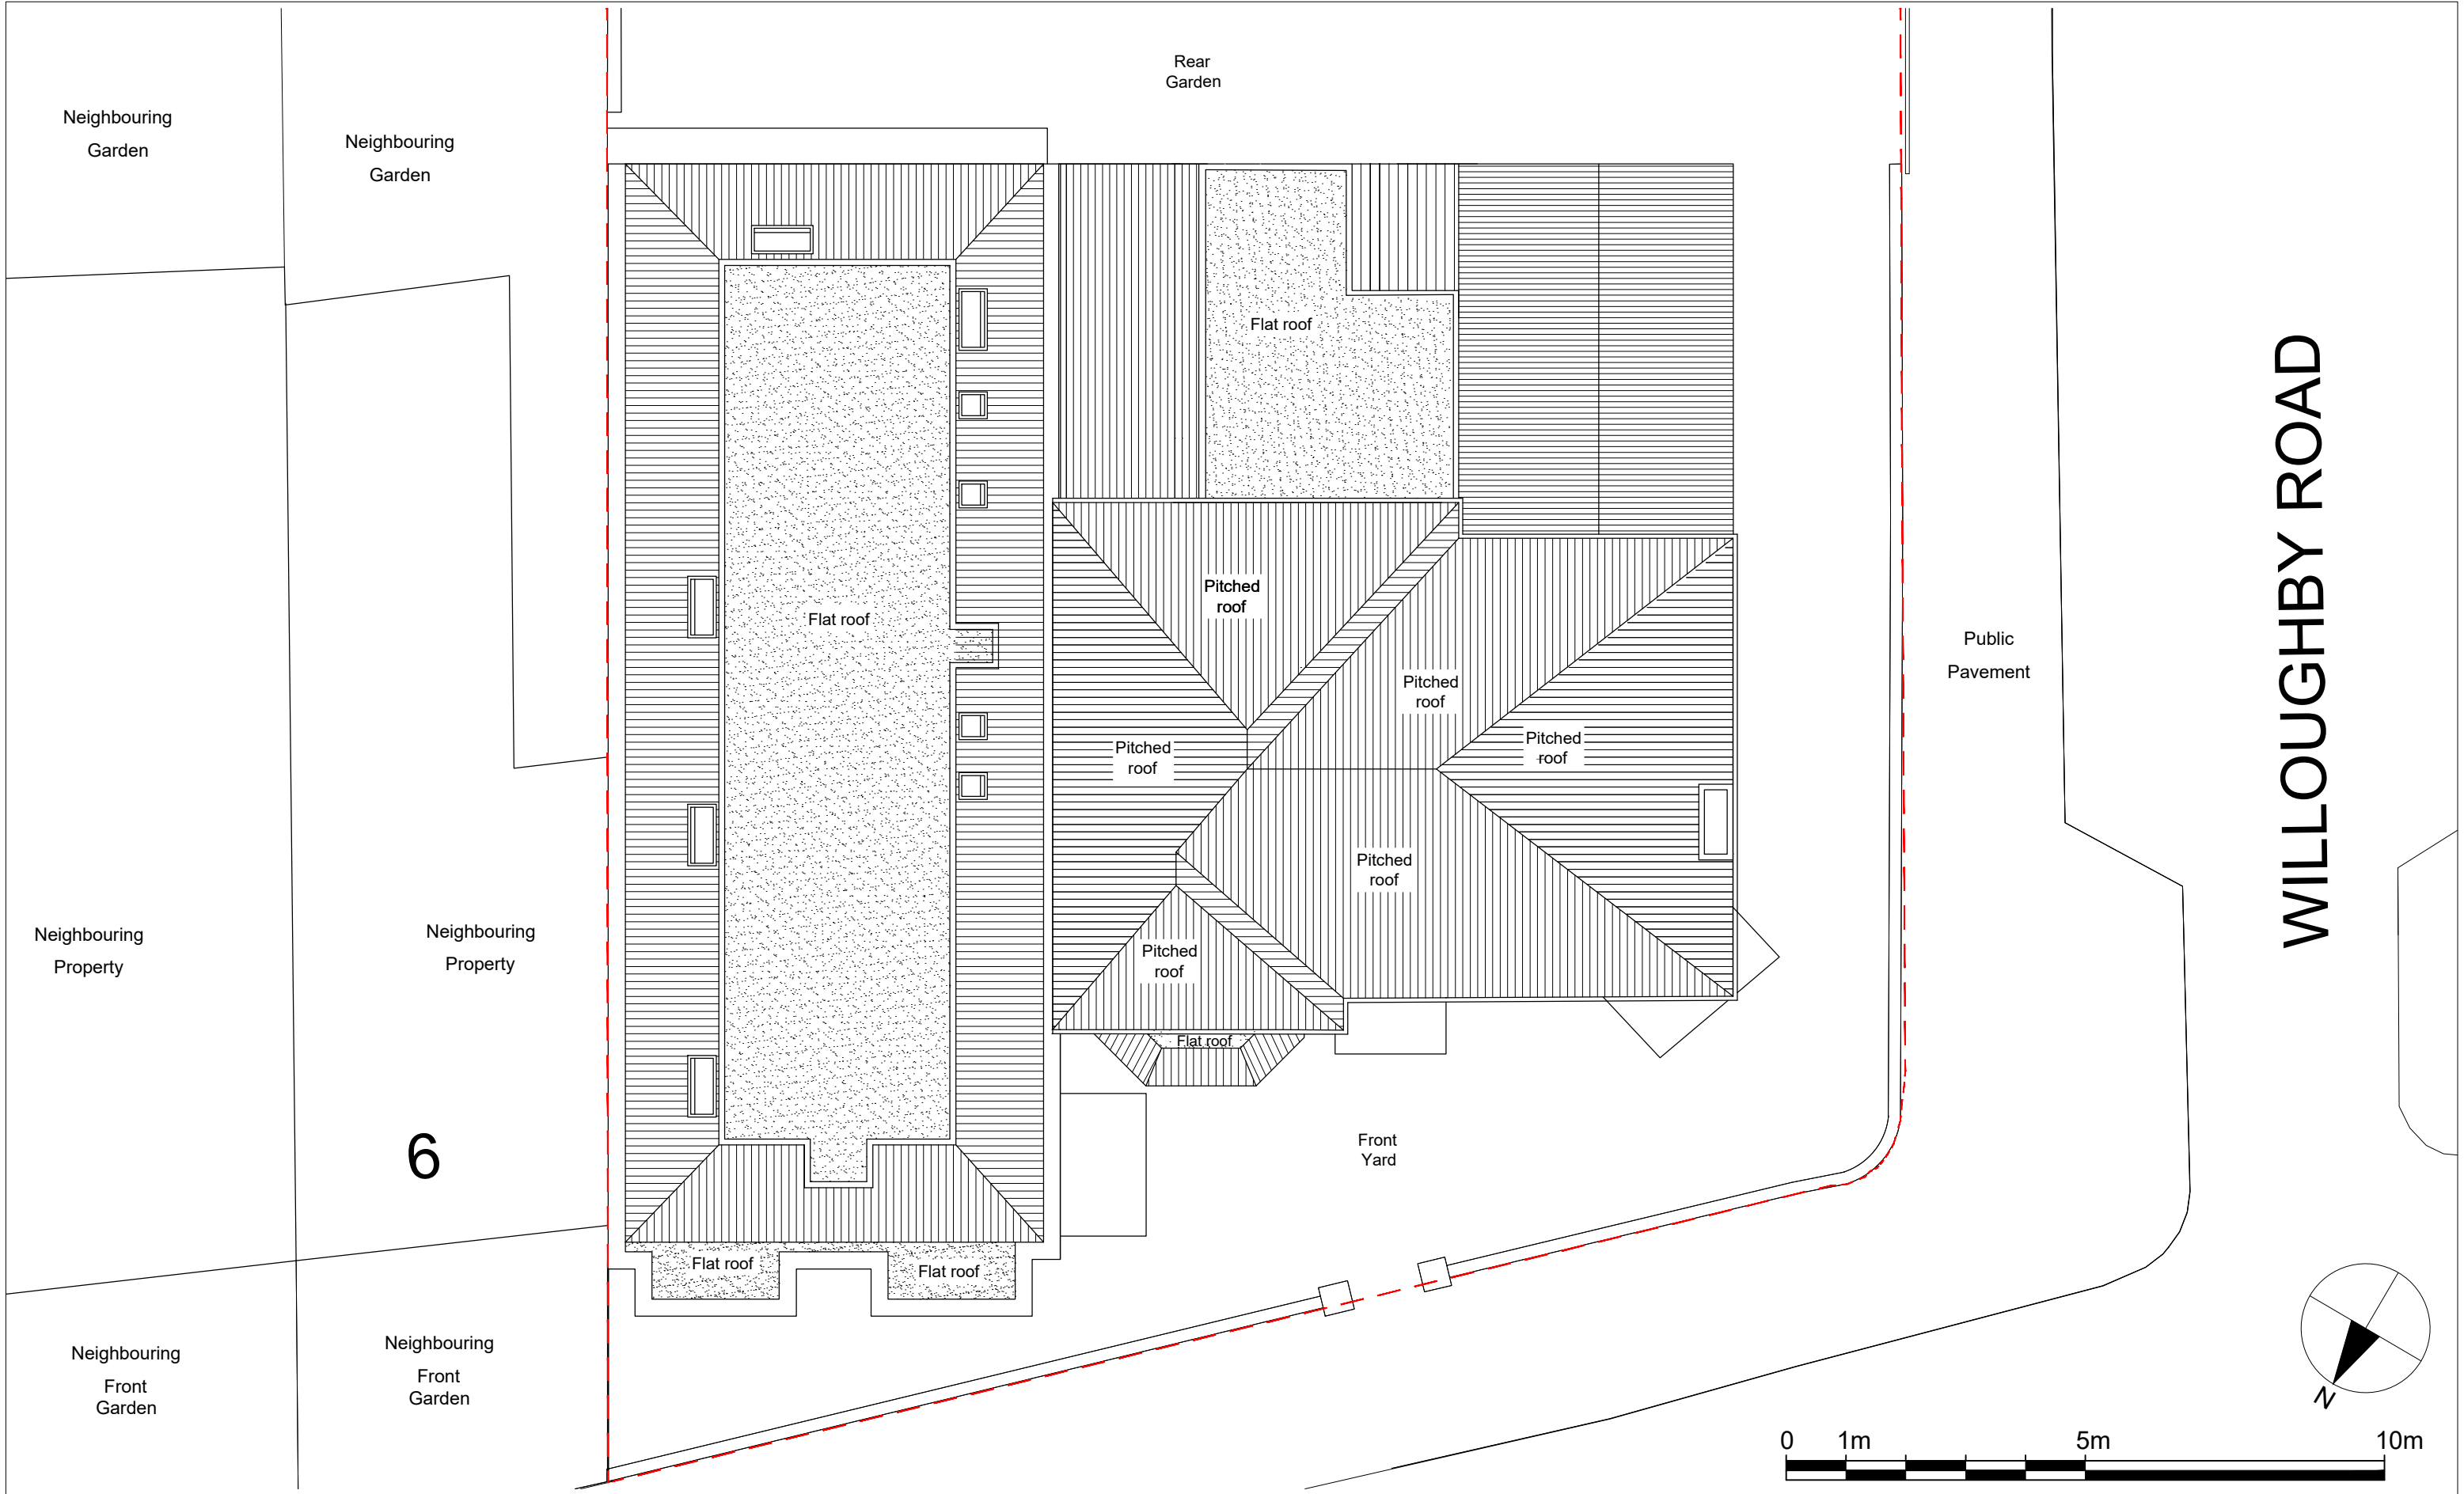


Notes.
Contractors must verify all dimensions at the site before commencing any work.
No construction work before Building Control approval and structural engineer confirmation.
Any discrepancies to be reported to Gridline.
All drawings are to be read in conjunction with all relevant drawings and specifications.

Project No.S				
REV	DATE	DESCRIPTION	BY	CH

PROJECT TITLE	
7-7a Willoughby Road N8 0HR	
DATE	Project No.
January 2022	5058

DRAWING TITLE		
Existing - Roof Plan		
CLIENT Mr Shtroh		
DRAWING No.	SCALE @ A3	Drawn by:
EX-P004	1:100	Niloufar

 

PLANNING SERVICES
Unit 9b, The High Cross
Centre, Fountayne Rd,
N15 4BE
TEL: 020 8802 3480
www.samplanning.co.uk



Front Elevation



Rear Elevation



Notes.
Contractors must verify all dimensions at the site before comencing any work.
No construction work before Building Control approval and structural engineer confirmation.
Any discrepancies to be reported to Gridline.
All drawings are to be read in conjunction with all relevant drawings and specifications.


Project No.S				
REV	DATE	DESCRIPTION	BY	CH

PROJECT TITLE	
7-7a	
Willoughby Road	
N8 0HR	
DATE	Project No.
January 2022	5058

DRAWING TITLE		
Existing-Front/Rear Elevation		
CLIENT		
Mr Shtroh		
DRAWING No.	SCALE @ A3	Drawn by:
EX-E001	1:100	Niloufar



PLANNING SERVICES
Unit 9b, The High Cross
Centre, Fountayne Rd,
N15 4BE
TEL: 020 8802 3480
www.samplanning.co.uk

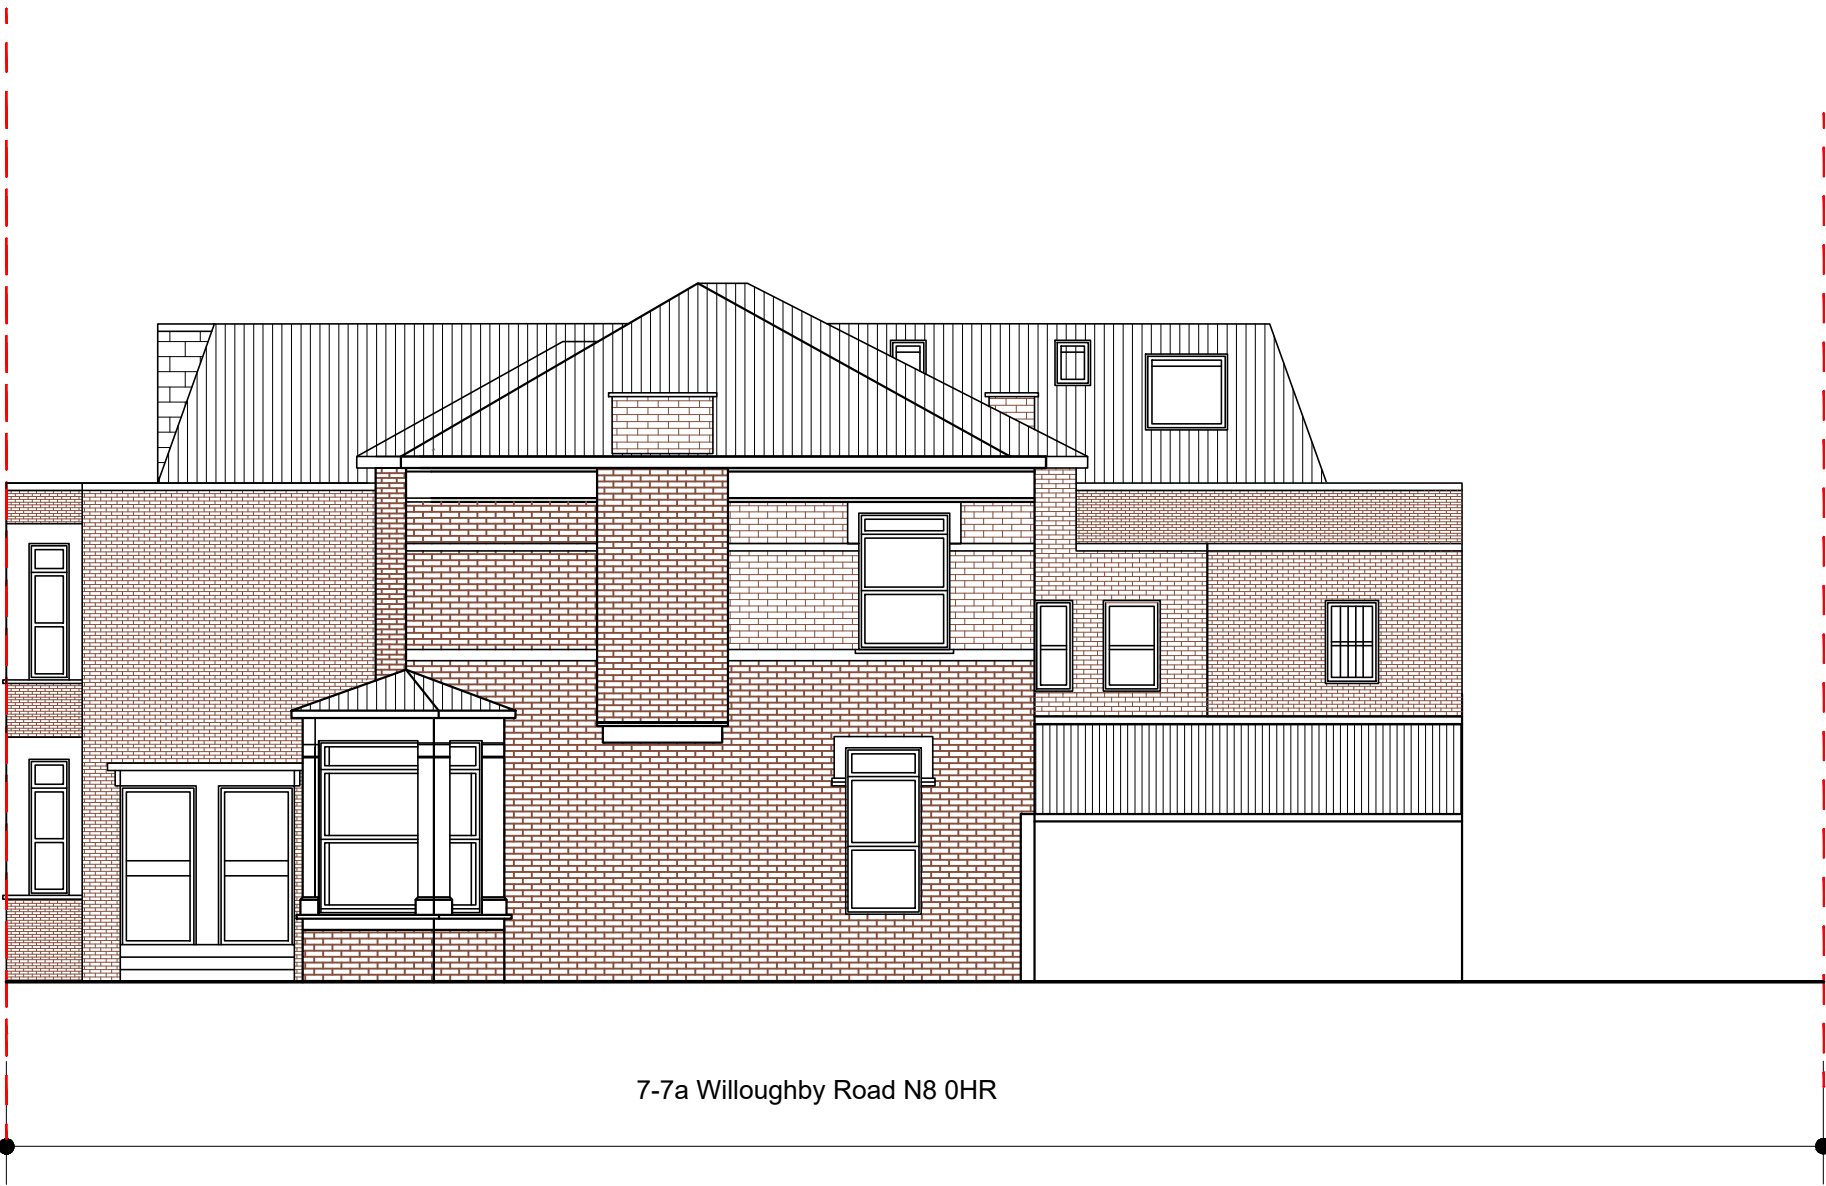


Notes.
Contractors must verify all dimensions at the site before comencing any work.
No construction work before Building Control approval and structural engineer confirmation.
Any discrepancies to be reported to Gridline. All drawings are to be read in conjunction with all relevant drawings and specifications.



Project No.S				
REV	DATE	DESCRIPTION	BY	CH

PROJECT TITLE	
7-7a Willoughby Road N8 0HR	
DATE	Project No.
January 2022	5058

DRAWING TITLE		
Existing - Side Elevation 1		
CLIENT		
Mr Shtroh		
DRAWING No.	SCALE @ A3	Drawn by:
EX-E002	1:100	Niloufar

 

PLANNING SERVICES
Unit 9b, The High Cross
Centre, Fountayne Rd,
N15 4BE
TEL: 020 8802 3480
www.samplanning.co.uk

 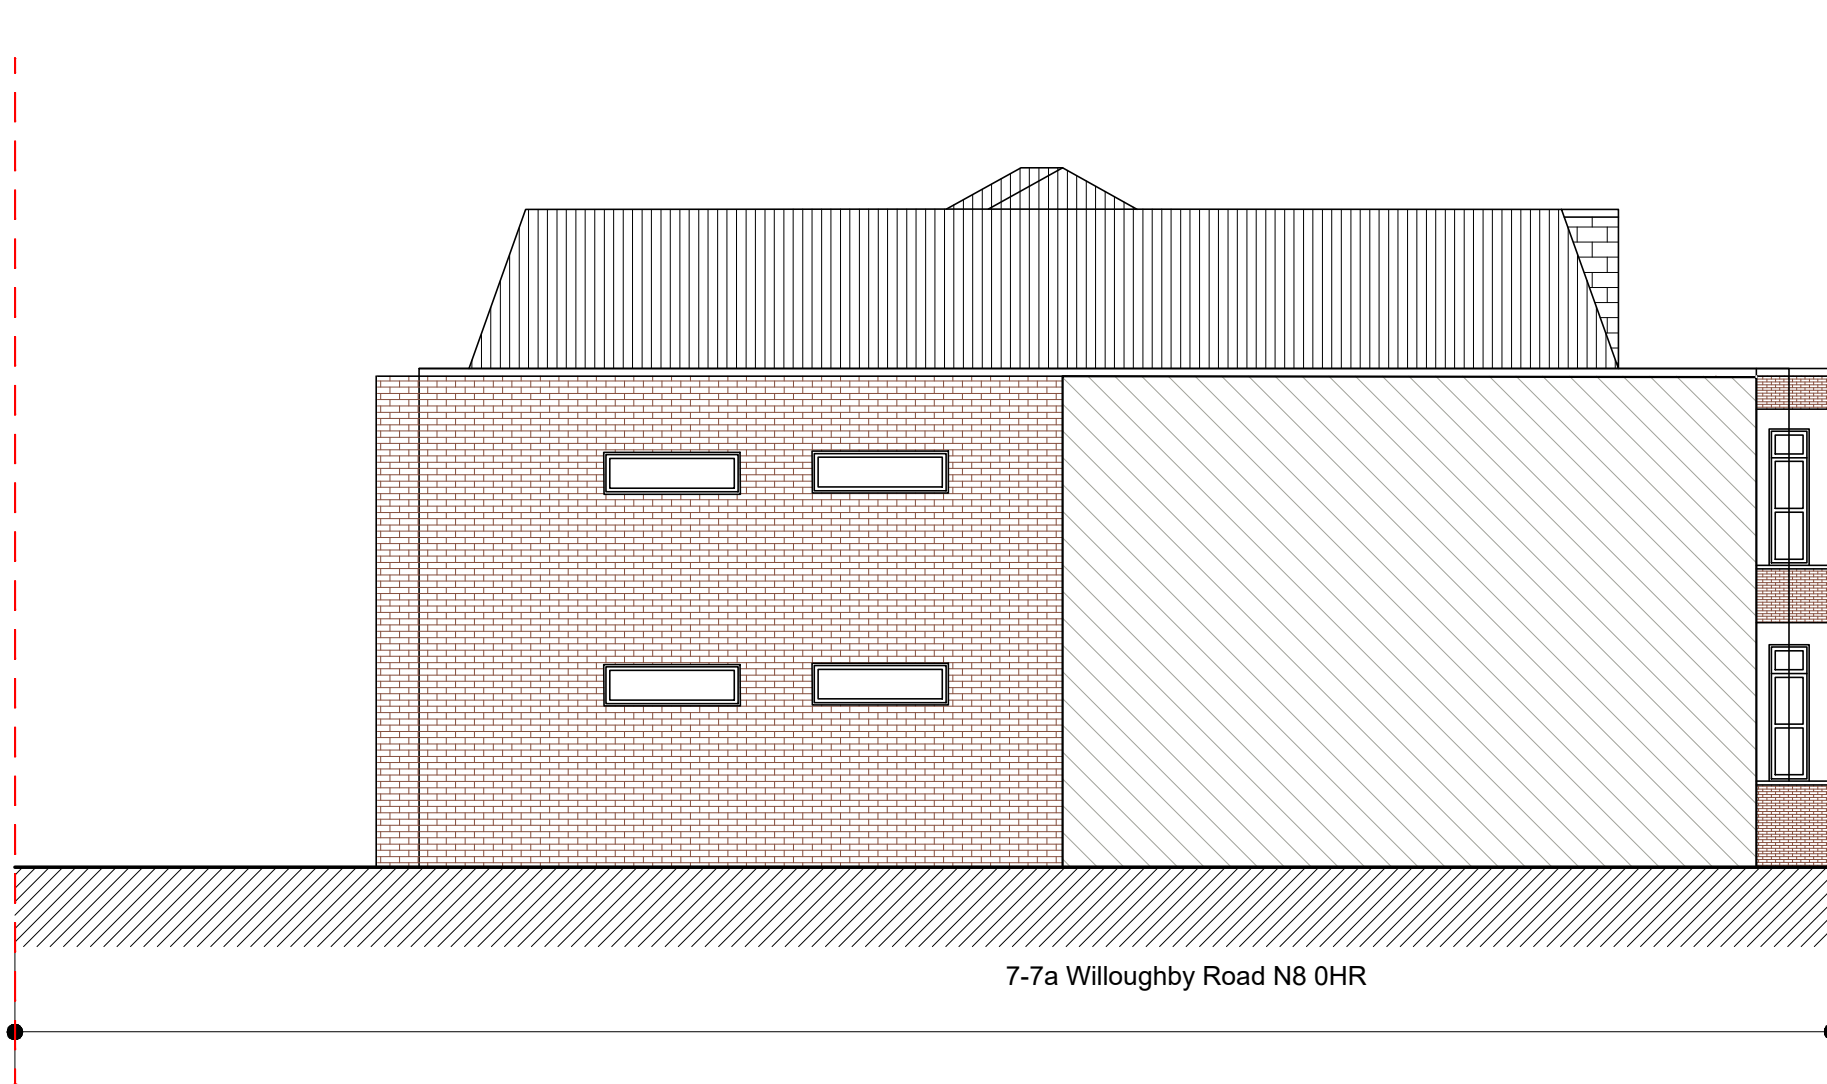


Notes.
Contractors must verify all dimensions at the site before comencing any work.
No construction work before Building Control approval and structural engineer confirmation.
Any discrepancies to be reported to Gridline. All drawings are to be read in conjunction with all relevant drawings and specifications.

Project No.S				
REV	DATE	DESCRIPTION	BY	CH

PROJECT TITLE	
7-7a Willoughby Road N8 0HR	
DATE	Project No.
January 2022	5058

DRAWING TITLE		
Existing - Side Elevation 2		
CLIENT		
Mr Shtroh		
DRAWING No.	SCALE @ A3	Drawn by:
EX-E003	1:100	Niloufar


 PLANNING SERVICES
 Unit 9b, The High Cross
 Centre, Fountayne Rd,
 N15 4BE
 TEL: 020 8802 3480
www.samplanning.co.uk

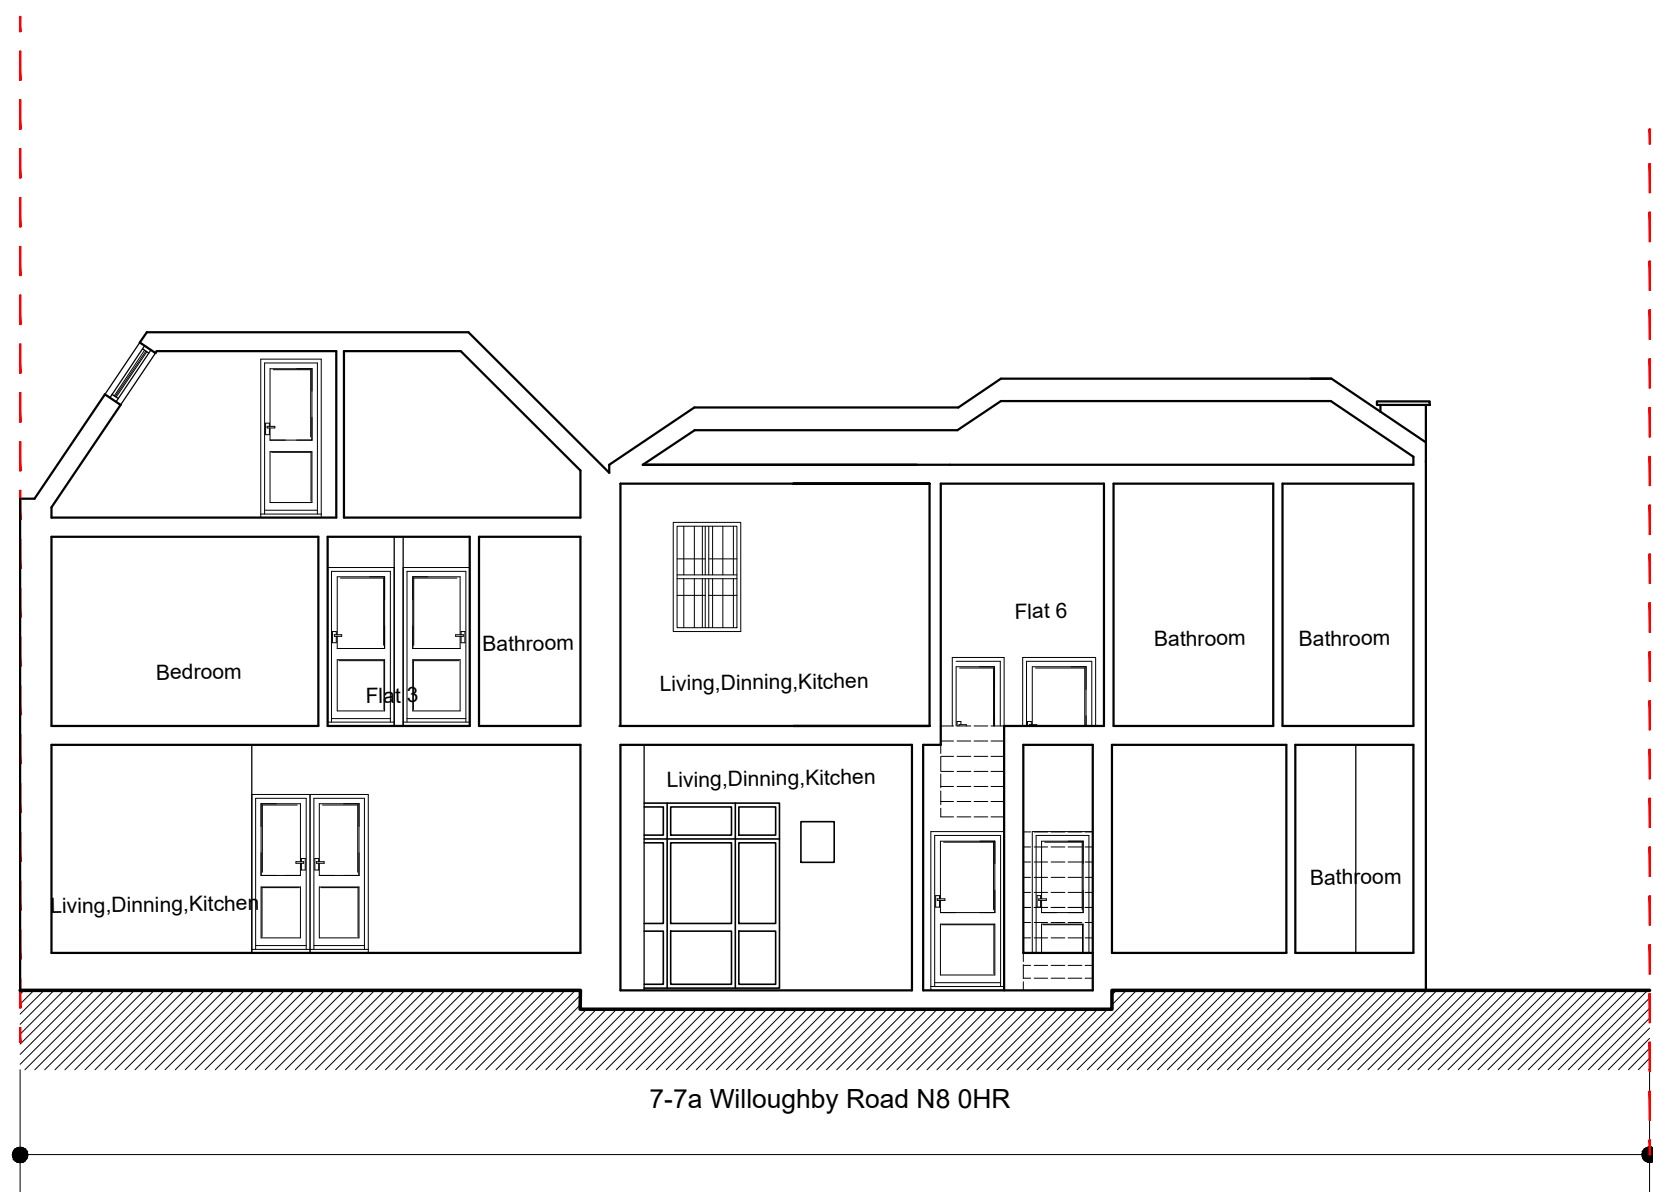

Notes.
Contractors must verify all dimensions at the site before comencing any work.
No construction work before Building Control approval and structural engineer confirmation.
Any discrepancies to be reported to Gridline. All drawings are to be read in conjunction with all relevant drawings and specifications.

Project No.S				
REV	DATE	DESCRIPTION	BY	CH

PROJECT TITLE	
7-7a Willoughby Road N8 0HR	
DATE	Project No.
January 2022	5058

DRAWING TITLE		
Existing - Section AA		
CLIENT		
Mr Shtroh		
DRAWING No.	SCALE @ A3	Drawn by:
EX-S001	1:100	Niloufar



Unit 9b, The High Cross Centre, Fountayne Rd, N15 4BE
TEL: 020 8802 3480
www.samplanning.co.uk