



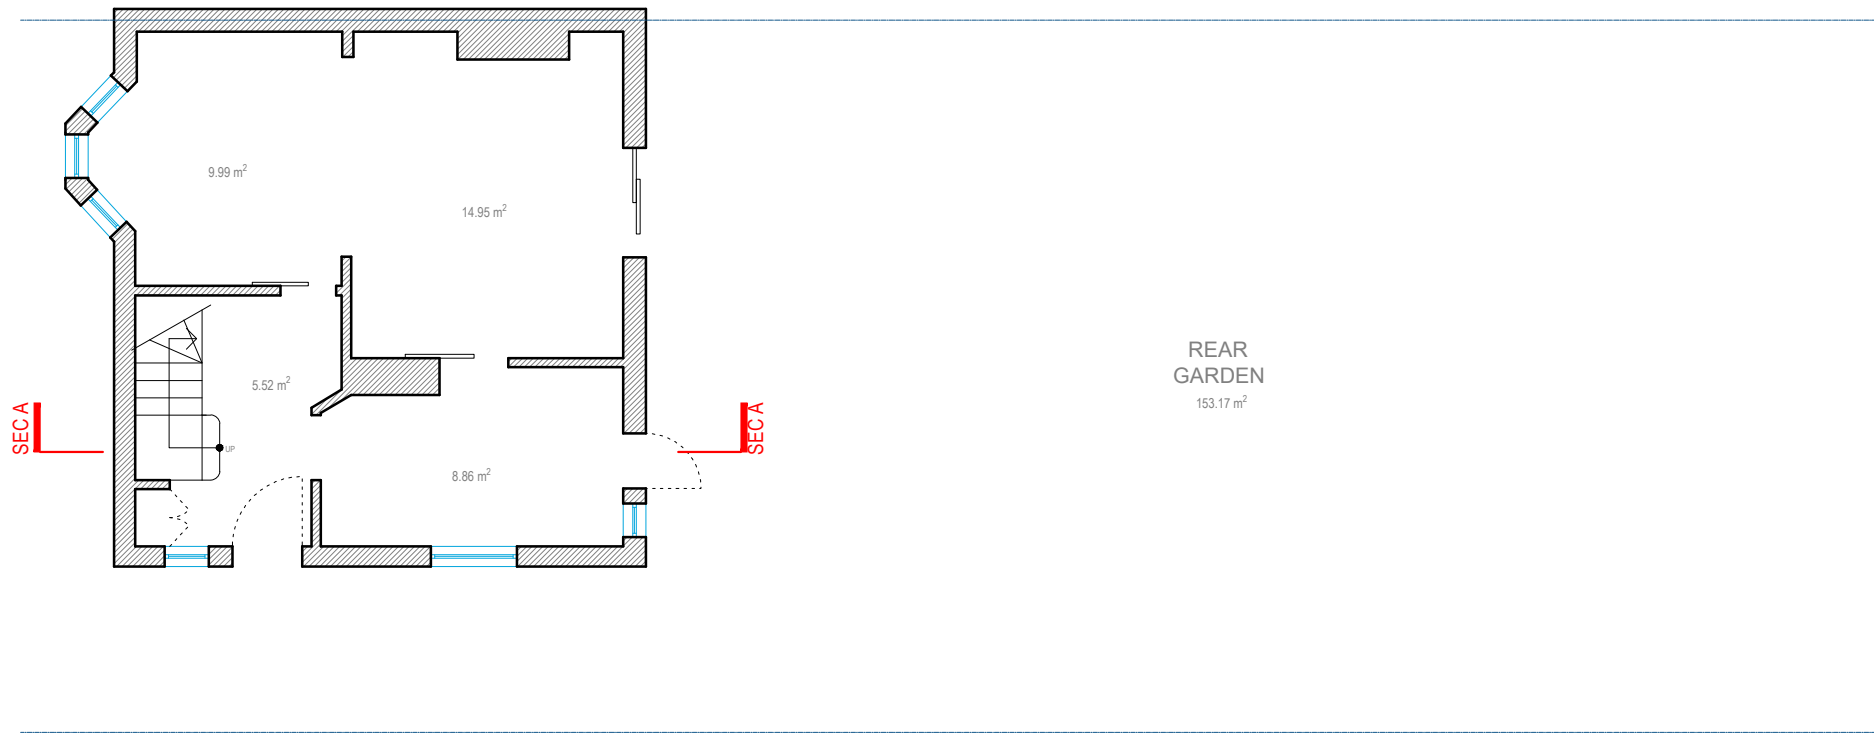

GROUND FLOOR

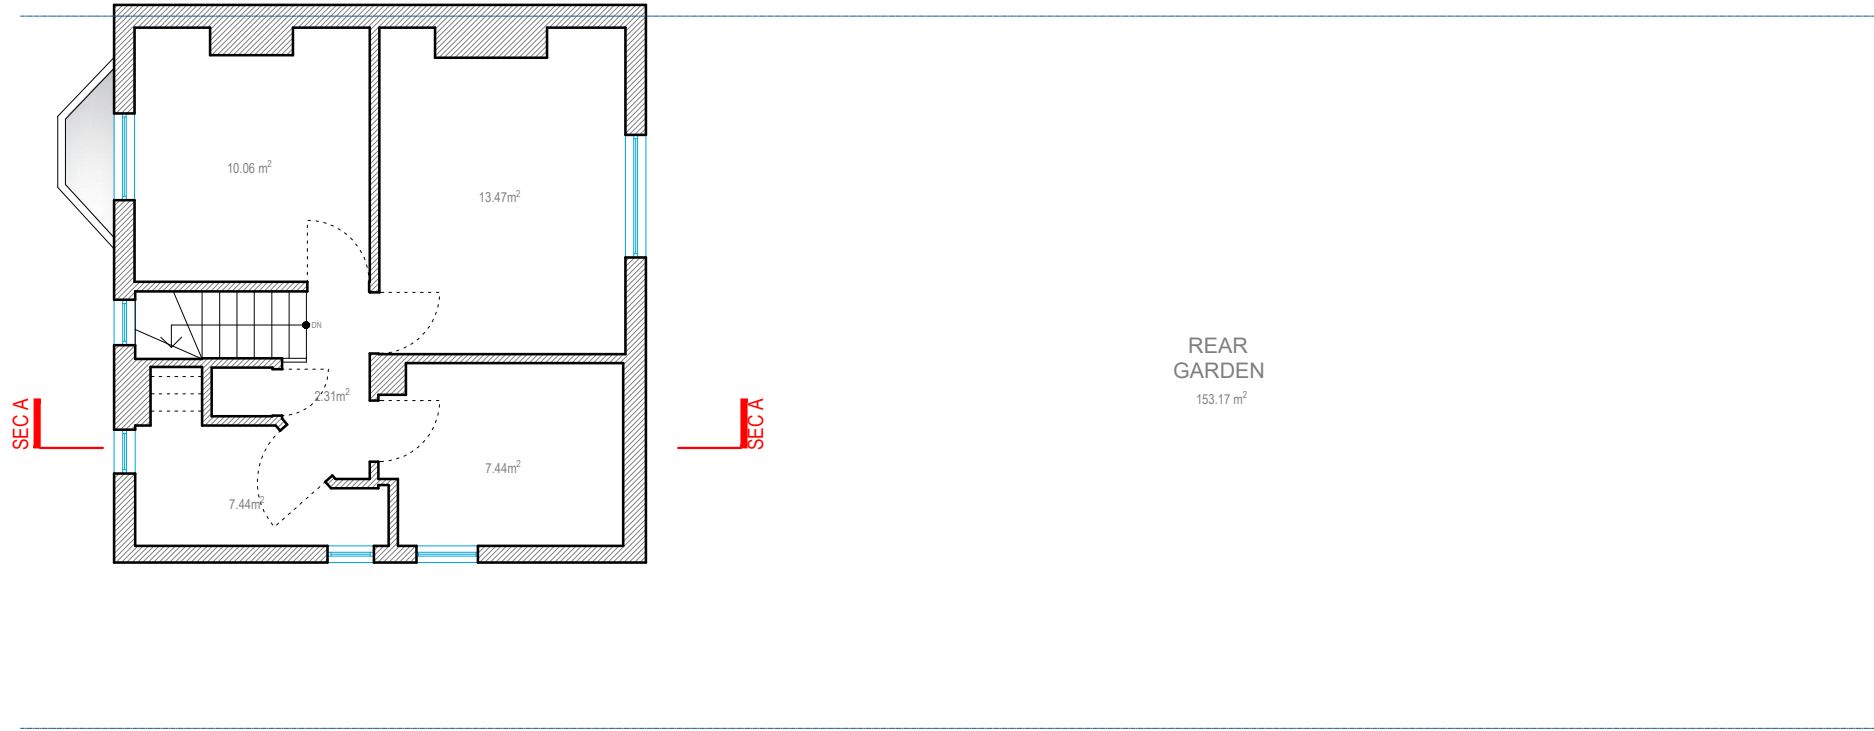


FIRST FLOOR



Address - Unit 4, Grosvenor Way, London E5 9ND
Phone - 020 3781 8008
E-mail - office@redwoodsprojects.co.uk
Web - www.redwoodsprojects.co.uk


Any errors on Dimensions to be reported to the Architect prior to commencement of Works.
Dimensions and areas are based on survey information.
This drawing is copyright © Redwoods Projects.
All dimensions to be checked on site Prior work.

REFERENCE: 189 THE ROUNDWAY, LONDON N17 7BP, UK	
TITLE: EXISTING DRAWINGS FLOOR PLANS	
PROJECT No 2060	DATE: 19-09-2023
SHEET No E 01	

 

0 1 2 5m scale 1:100 @A3

NOTES:	
DRAWN BY JM	EDITED BY

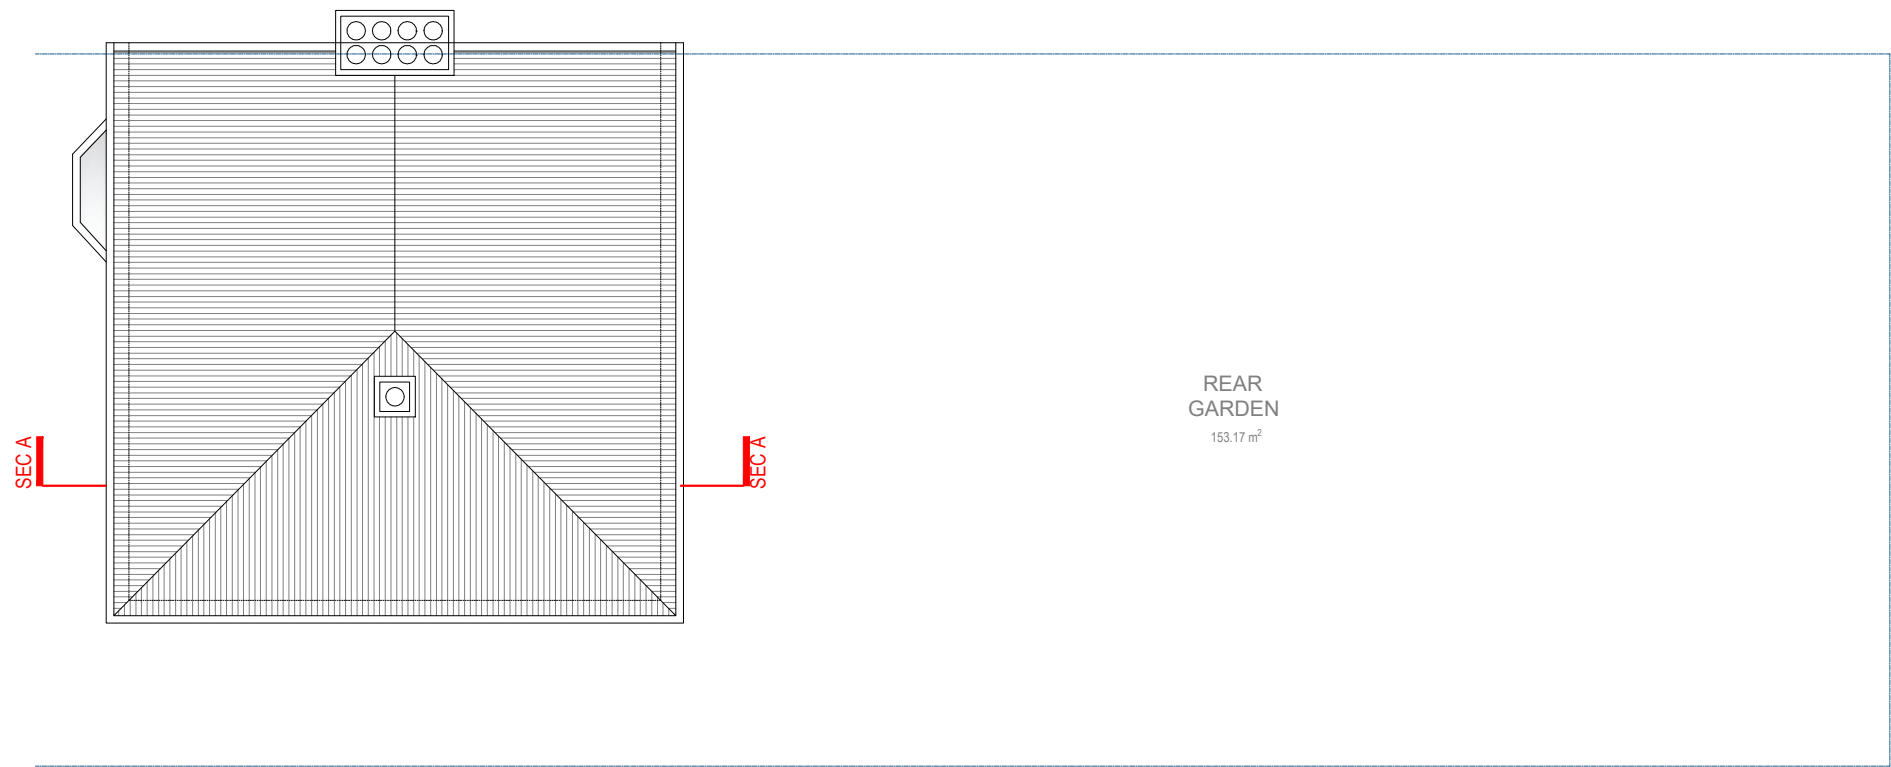



ROOF PLAN




Address - Unit 4, Grosvenor Way, London E5 9ND
Phone - 020 3781 8008
E-mail - office@redwoodsprojects.co.uk
Web - www.redwoodsprojects.co.uk

Any errors on Dimensions to be reported to the Architect prior to commencement of Works.
Dimensions and areas are based on survey information.
This drawing is copyright © Redwoods Projects.
All dimensions to be checked on site Prior work.


REFERENCE: 189 THE ROUNDWAY, LONDON N17 7BP, UK	
TITLE: EXISTING DRAWINGS FLOOR PLANS	
PROJECT No 2060	DATE: 19-09-2023
SHEET No E 02	

  

NOTES:	
DRAWN BY JM	EDITED BY

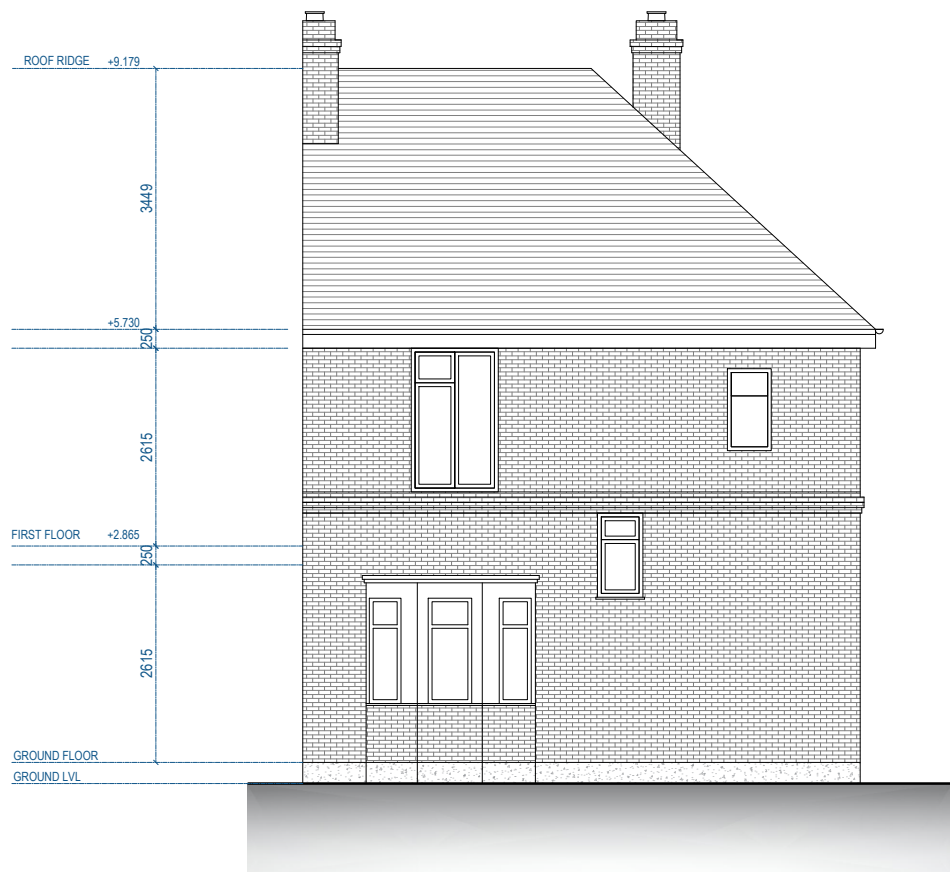

FRONT ELEVATION

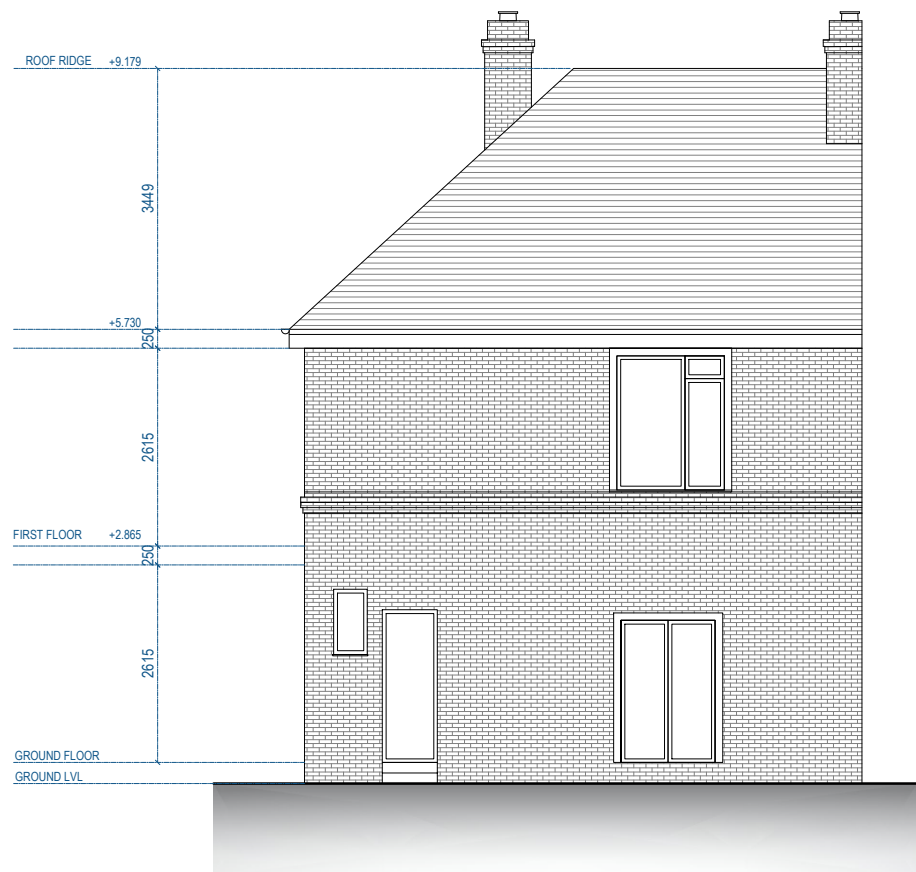

REAR ELEVATION



Address - Unit 4, Grosvenor Way, London E5 9ND
Phone - 020 3781 8008
E-mail - office@redwoodsprojects.co.uk
Web - www.redwoodsprojects.co.uk

Any errors on Dimensions to be reported to the Architect prior to commencement of Works.
Dimensions and areas are based on survey information.
This drawing is copyright © Redwoods Projects.
All dimensions to be checked on site Prior work.

REFERENCE: 189 THE ROUNDWAY, LONDON N17 7BP, UK

TITLE: EXISTING DRAWINGS
ELEVATIONS

PROJECT No 2060 DATE: 19-09-2023


SHEET No E 03

0 1 2 5m scale 1:100 @A3


NOTES:

DRAWN BY JM

EDITED BY

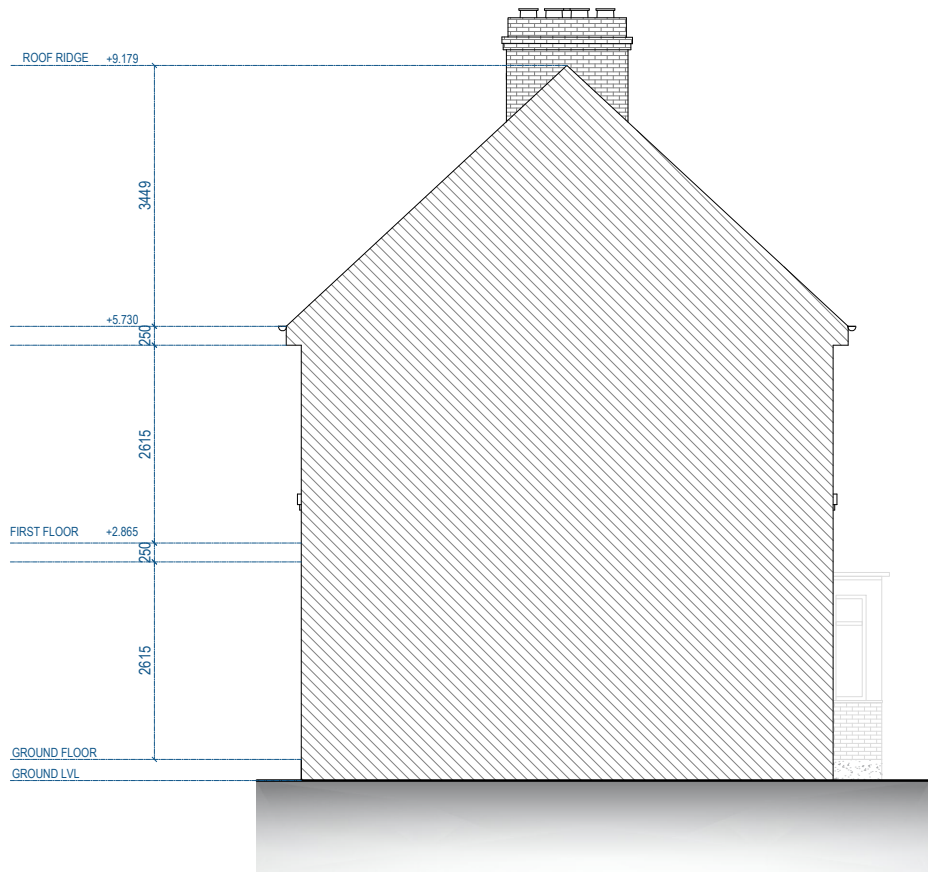

LEFT SIDE ELEVATION

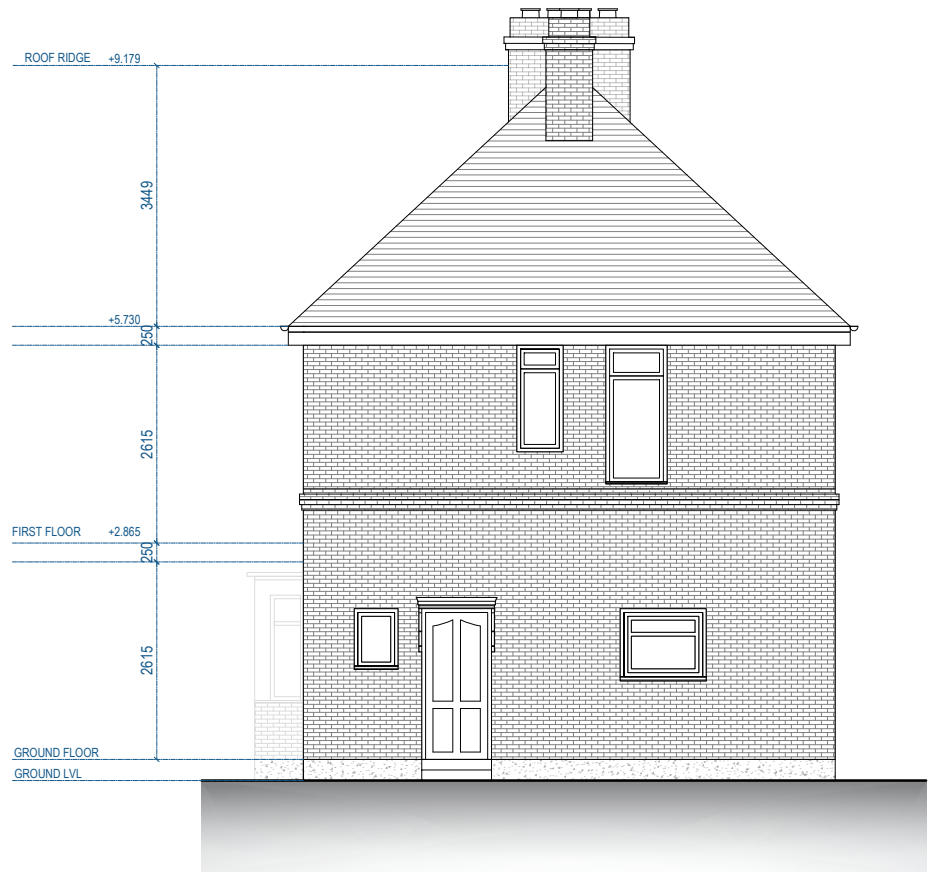


RIGHT SIDE ELEVATION




Address - Unit 4, Grosvenor Way, London E5 9ND
Phone - 020 3781 8008
E-mail - office@redwoodsprojects.co.uk
Web - www.redwoodsprojects.co.uk
Any errors on Dimensions to be reported to the Architect prior to commencement of Works.
Dimensions and areas are based on survey information.
This drawing is copyright © Redwoods Projects.
All dimensions to be checked on site Prior work.

REFERENCE: 189 THE ROUNDWAY, LONDON N17 7BP, UK	
TITLE: EXISTING DRAWINGS ELEVATIONS	
PROJECT No 2060	DATE: 19-09-2023
SHEET No E 04	

 

NOTES:	
DRAWN BY JM	EDITED BY

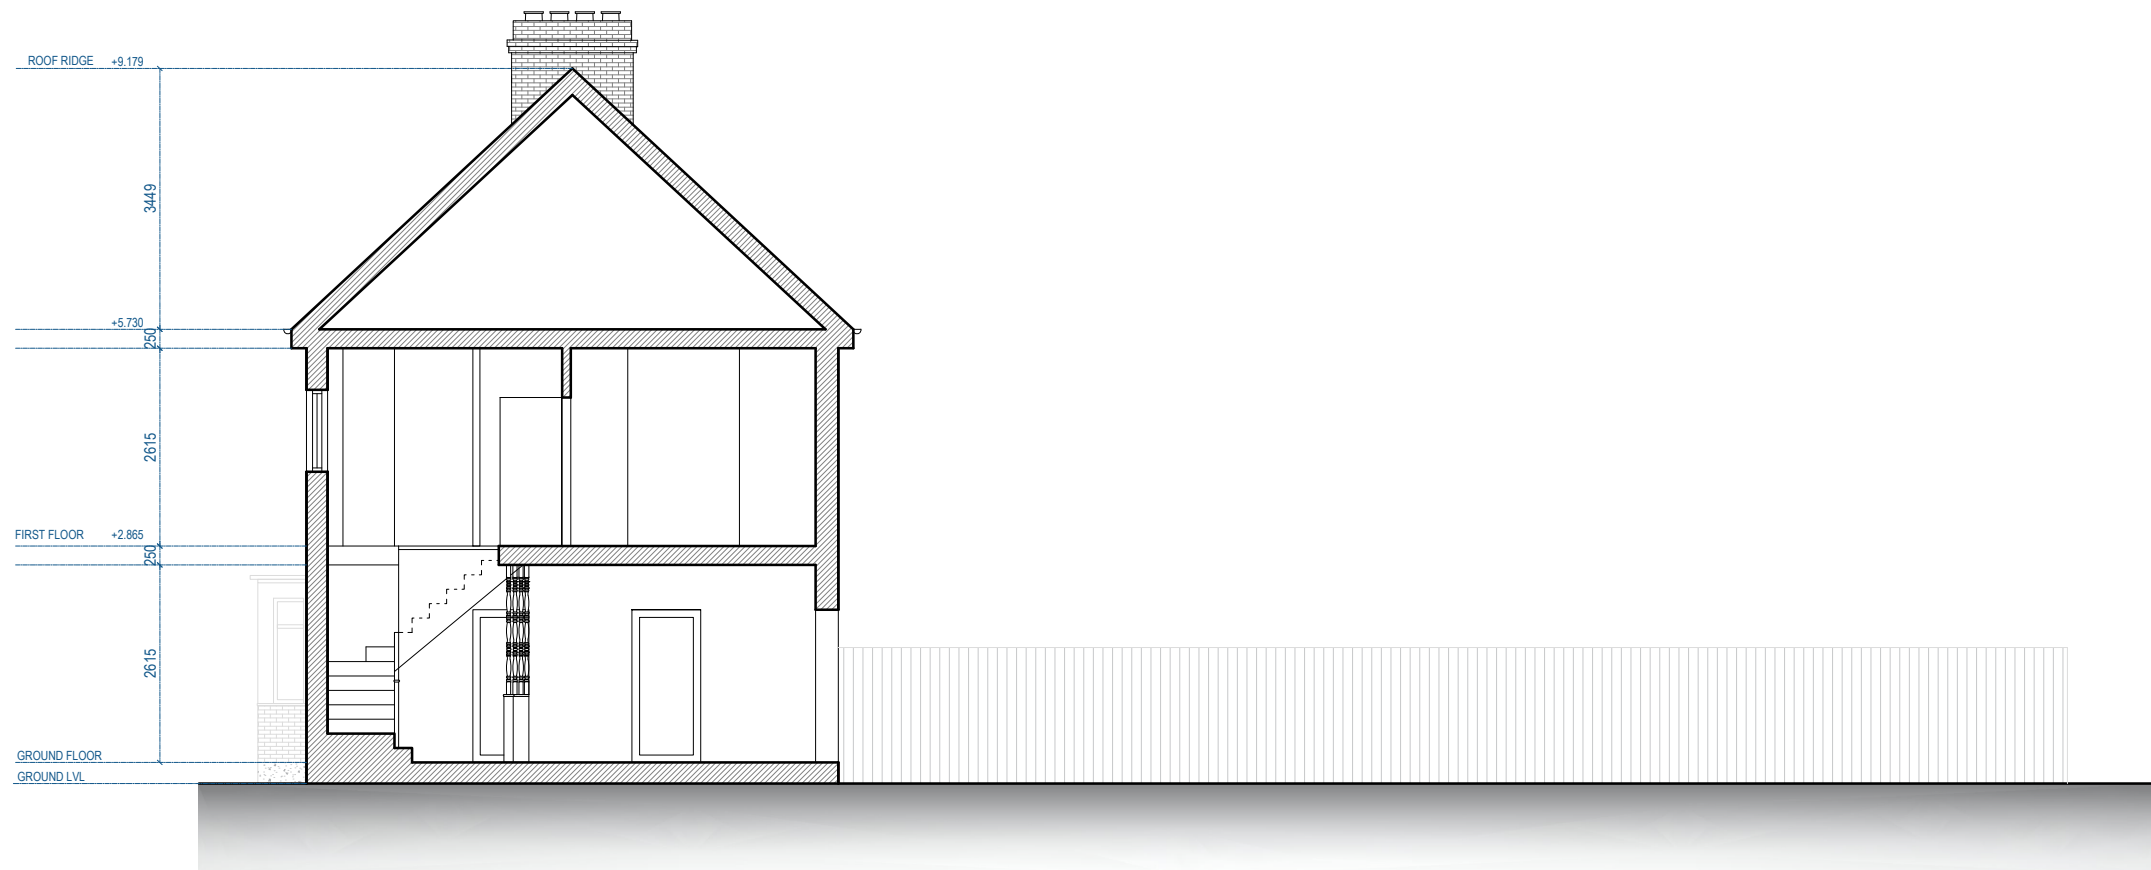

SECTION A.A



Address - Unit 4, Grosvenor Way, London E5 9ND
Phone - 020 3781 8008
E-mail - office@redwoodsprojects.co.uk
Web - www.redwoodsprojects.co.uk

Any errors on Dimensions to be reported to the Architect prior to commencement of Works.
Dimensions and areas are based on survey information.
This drawing is copyright © Redwoods Projects.
All dimensions to be checked on site Prior work.

REFERENCE: 189 THE ROUNDWAY, LONDON N17 7BP, UK

TITLE: EXISTING DRAWINGS
SECTION

PROJECT No 2060 DATE: 19-09-2023


SHEET No **E 05**

0 1 2 5m scale 1:100 @A3


NOTES:

DRAWN BY
JM

EDITED BY

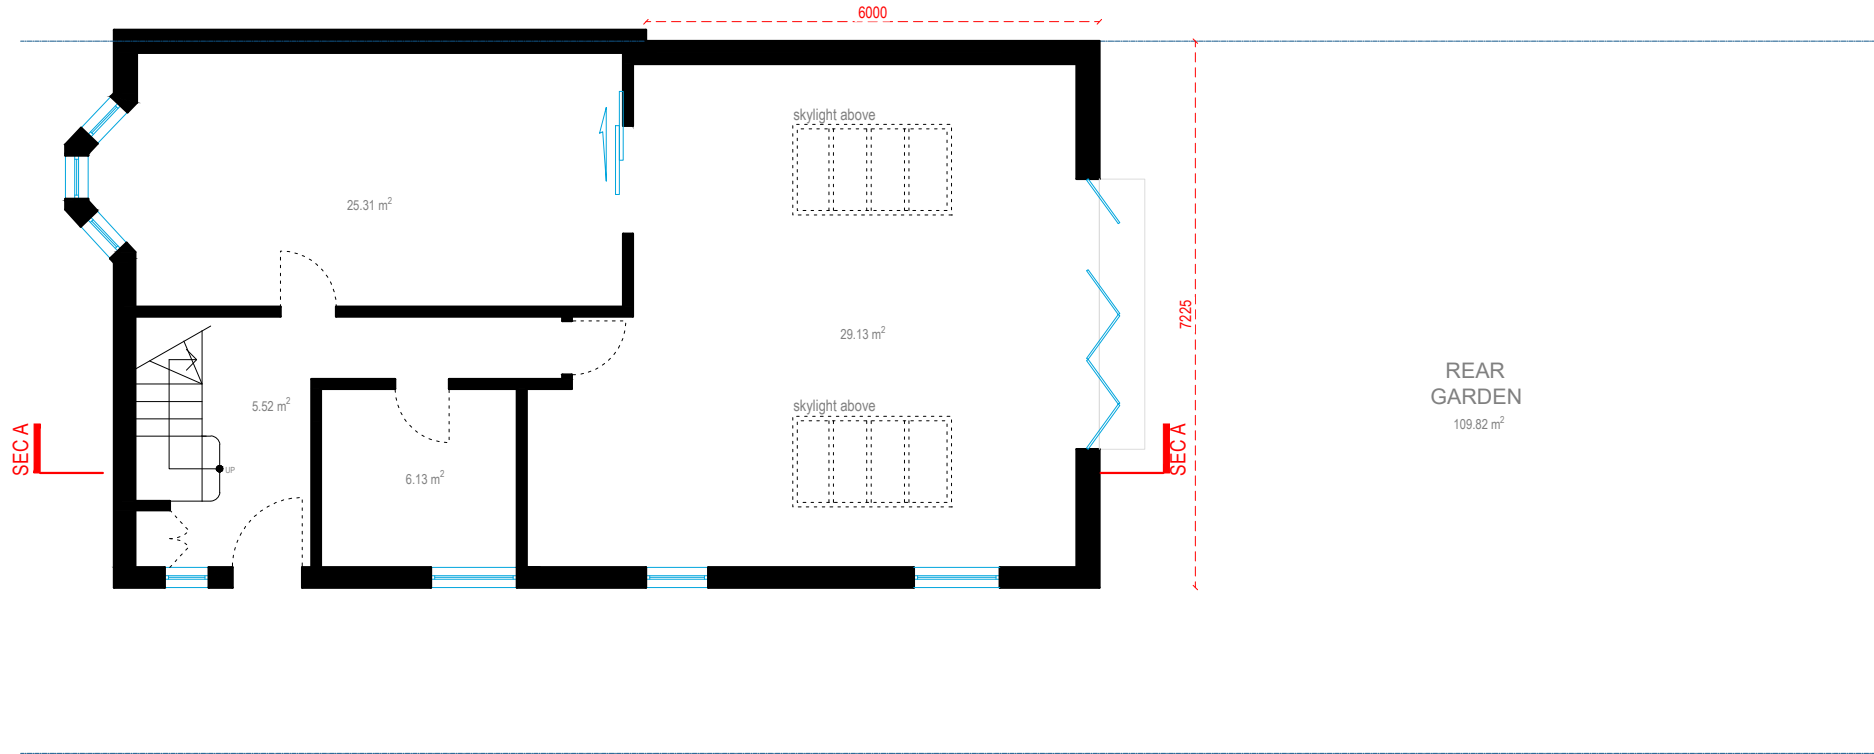

GROUND FLOOR

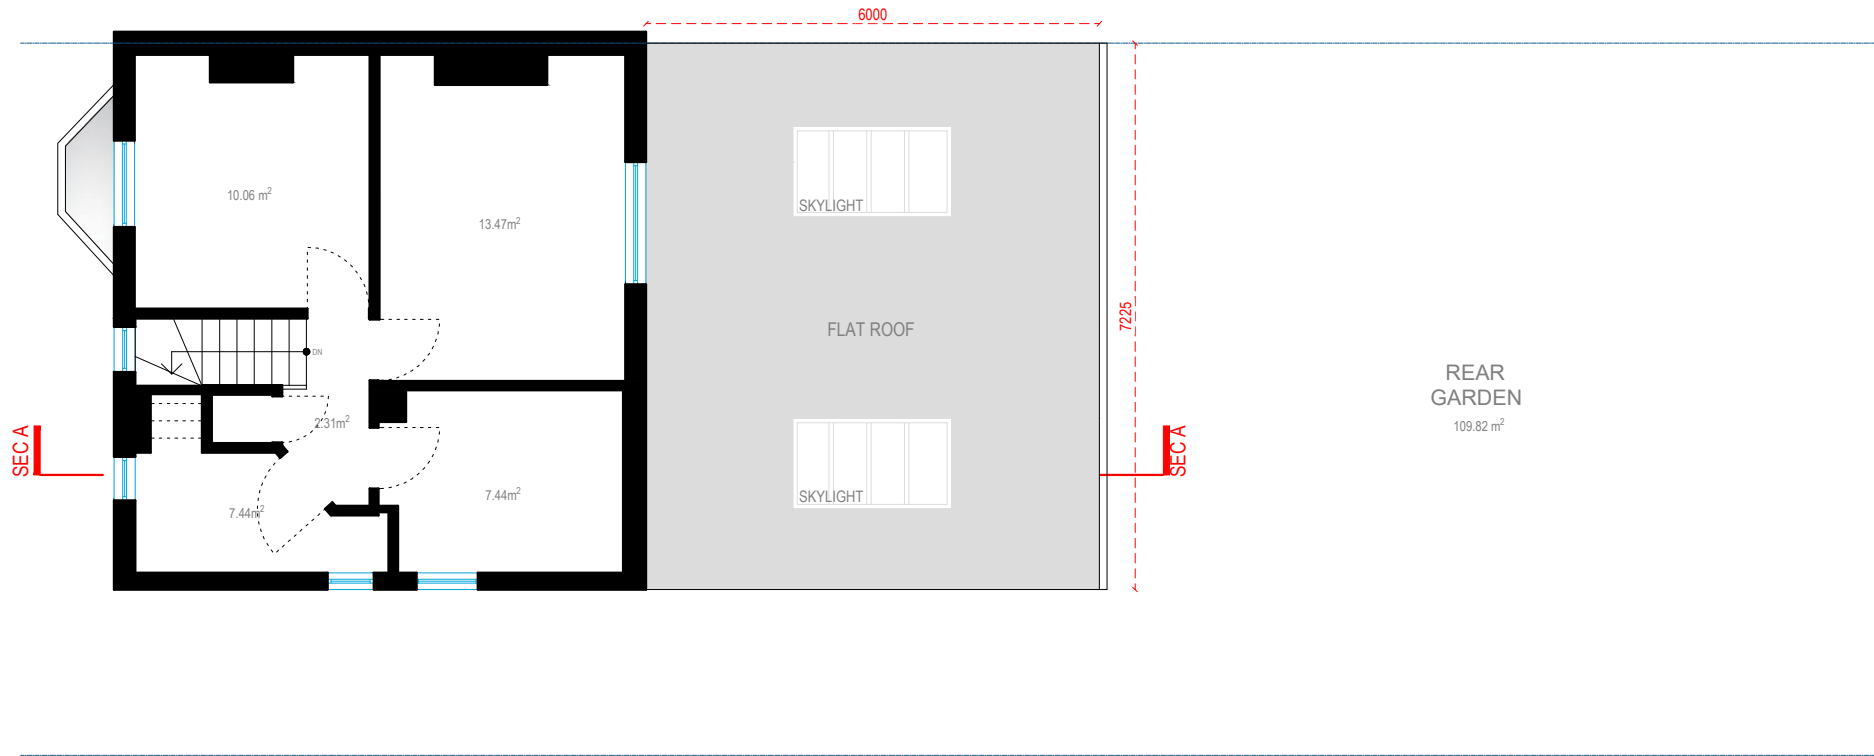


FIRST FLOOR

Original Rear Garden Area - 153.17m²
Remaining Garden Area after
Proposed Extension - 109.82m² (28.30%)




Address - Unit 4, Grosvenor Way, London E5 9ND
Phone - 020 3781 8008
E-mail - office@redwoodsprojects.co.uk
Web - www.redwoodsprojects.co.uk
Any errors on Dimensions to be reported to the Architect prior to commencement of Works.
Dimensions and areas are based on survey information.
This drawing is copyright © Redwoods Projects.
All dimensions to be checked on site Prior work.

REFERENCE: 189 THE ROUNDWAY, LONDON N17 7BP, UK	
TITLE: PROPOSED DRAWINGS FLOOR PLANS	
PROJECT No 2060	DATE: 19-09-2023
SHEET No P 01	

 

0 1 2 5m scale 1:100 @A3

NOTES:	
DRAWN BY JM	EDITED BY

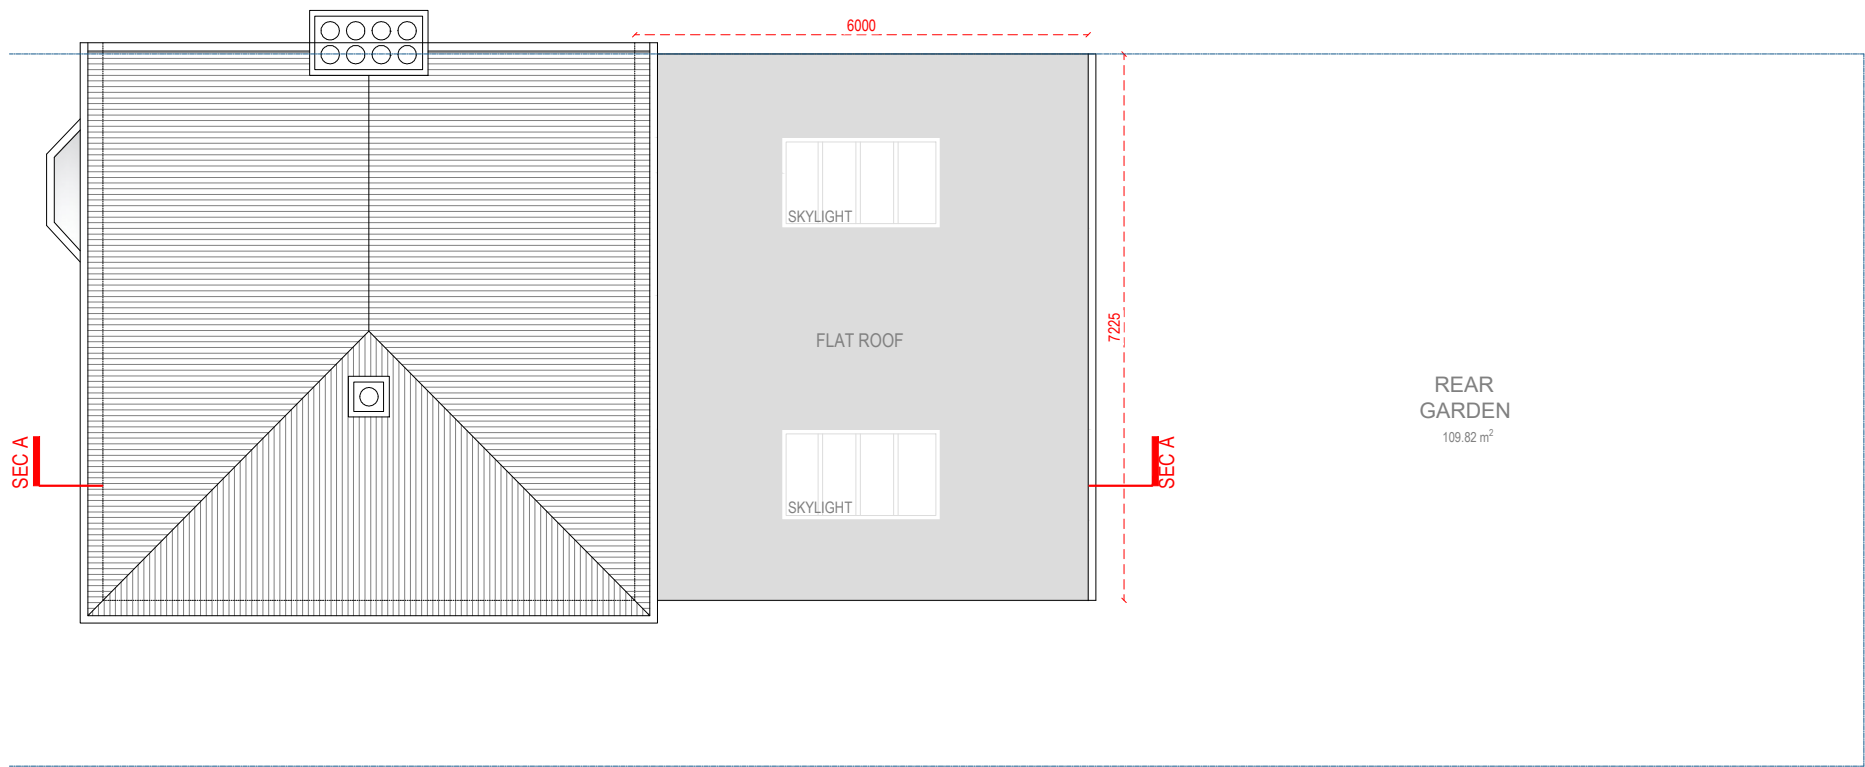



ROOF PLAN




Address - Unit 4, Grosvenor Way, London E5 9ND
Phone - 020 3781 8008
E-mail - office@redwoodsprojects.co.uk
Web - www.redwoodsprojects.co.uk

Any errors on Dimensions to be reported to the Architect prior to commencement of Works.
Dimensions and areas are based on survey information.
This drawing is copyright © Redwoods Projects.
All dimensions to be checked on site Prior work.


REFERENCE: 189 THE ROUNDWAY, LONDON N17 7BP, UK	
TITLE: PROPOSED DRAWINGS FLOOR PLANS	
PROJECT No 2060	DATE: 19-09-2023
SHEET No P 02	

  

NOTES:	
DRAWN BY JM	EDITED BY

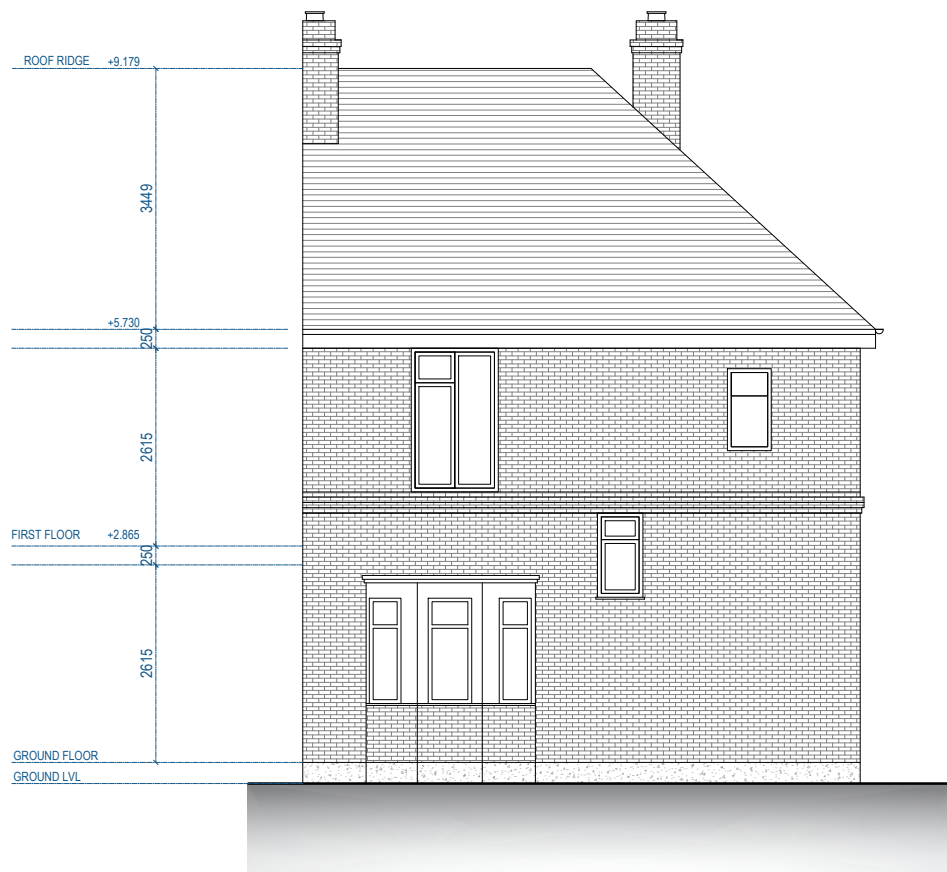

FRONT ELEVATION

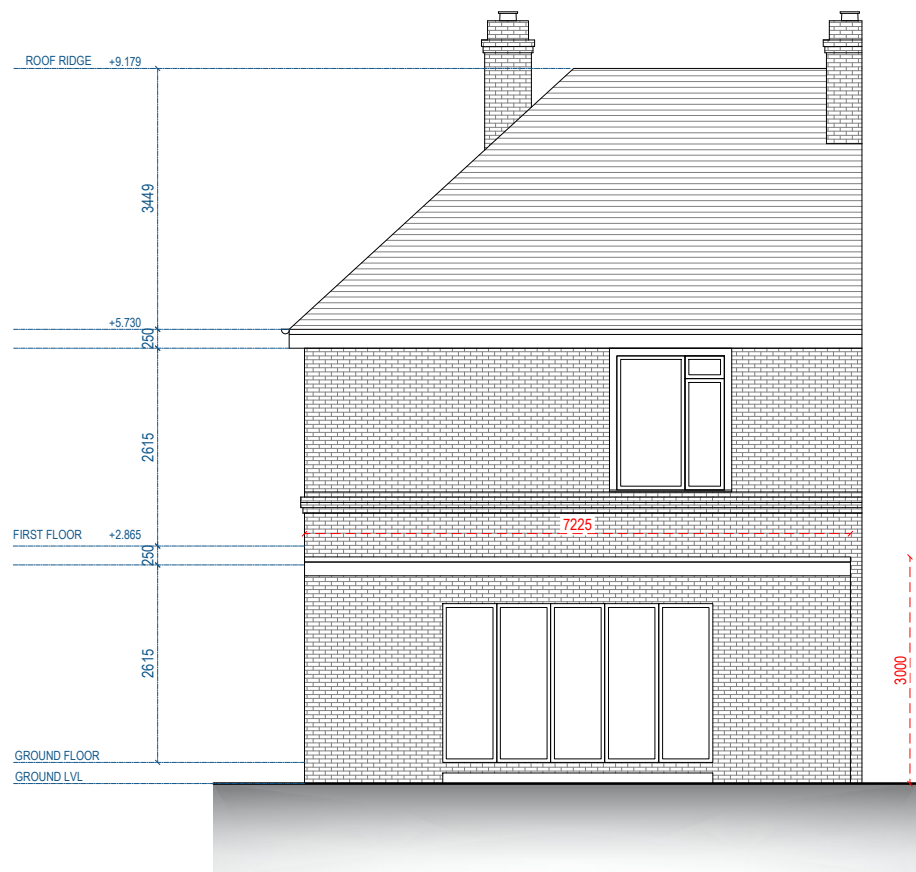

REAR ELEVATION



Address - Unit 4, Grosvenor Way, London E5 9ND
Phone - 020 3781 8008
E-mail - office@redwoodsprojects.co.uk
Web - www.redwoodsprojects.co.uk

Any errors on Dimensions to be reported to the Architect prior to commencement of Works.
Dimensions and areas are based on survey information.
This drawing is copyright © Redwoods Projects.
All dimensions to be checked on site Prior work.

REFERENCE: 189 THE ROUNDWAY, LONDON N17 7BP, UK

TITLE: PROPOSED DRAWINGS
ELEVATIONS

PROJECT No 2060 DATE: 19-09-2023


SHEET No P 03

0 1 2 5m scale 1:100 @A3


NOTES:

DRAWN BY JM

EDITED BY

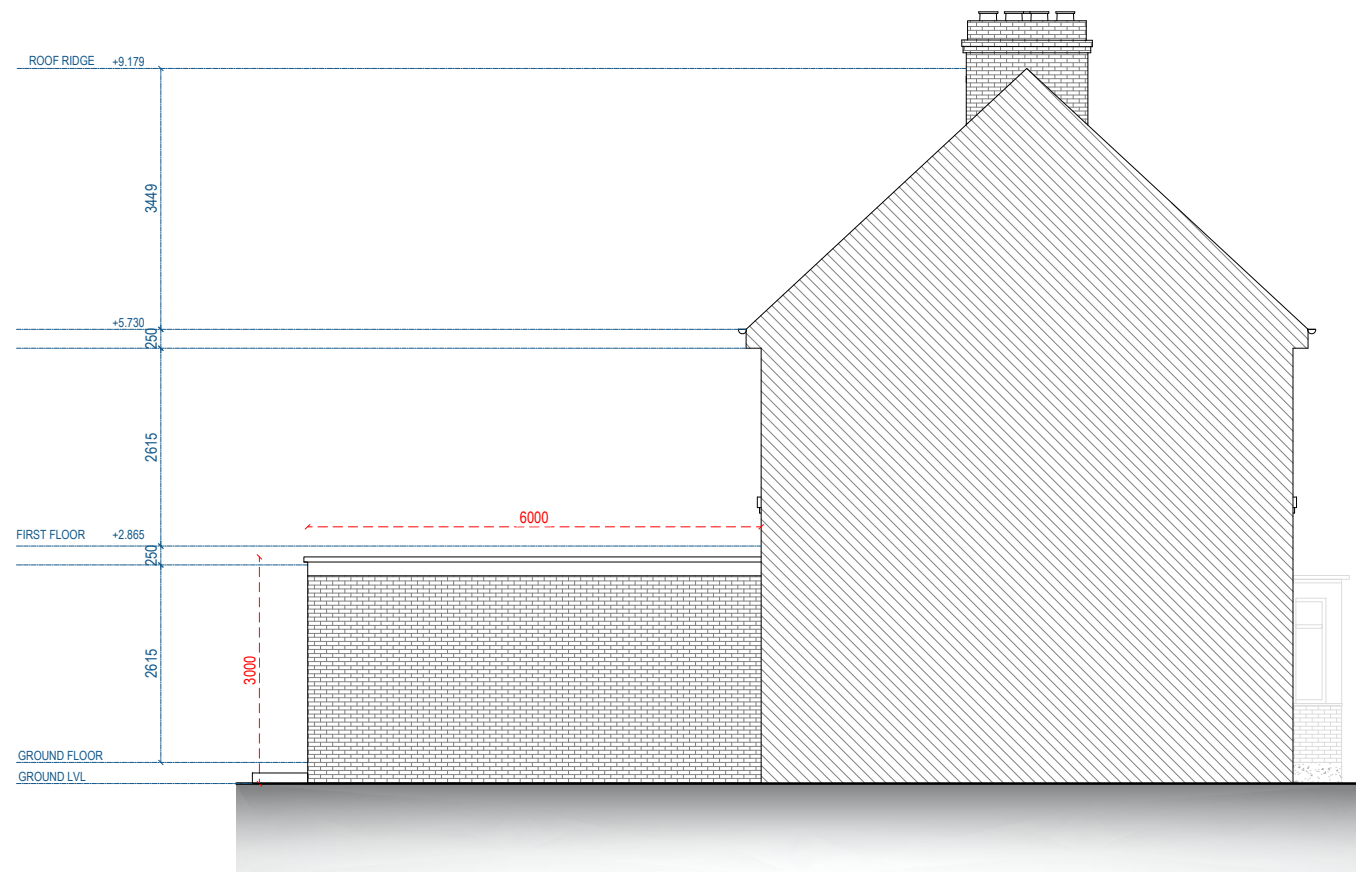

LEFT SIDE ELEVATION

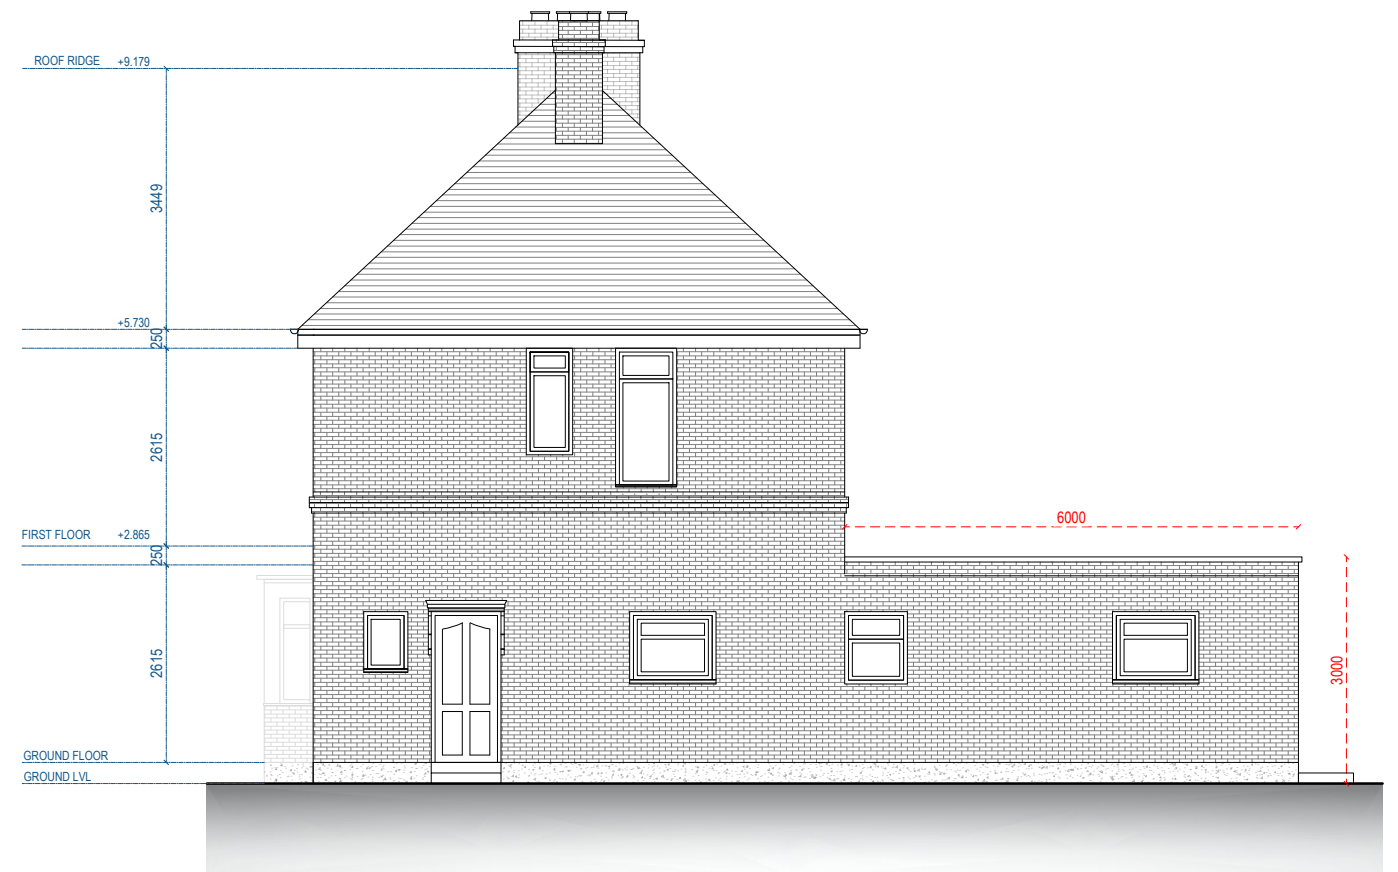

RIGHT SIDE ELEVATION



Address - Unit 4, Grosvenor Way, London E5 9ND
Phone - 020 3781 8008
E-mail - office@redwoodsprojects.co.uk
Web - www.redwoodsprojects.co.uk

Any errors on Dimensions to be reported to the Architect prior to commencement of Works.
Dimensions and areas are based on survey information.
This drawing is copyright © Redwoods Projects.
All dimensions to be checked on site Prior work.

REFERENCE: 189 THE ROUNDWAY, LONDON N17 7BP, UK

TITLE: PROPOSED DRAWINGS
ELEVATIONS

PROJECT No 2060 DATE: 19-09-2023


SHEET No P 04

0 1 2 5m scale 1:100 @A3

NOTES:

DRAWN BY JM

EDITED BY

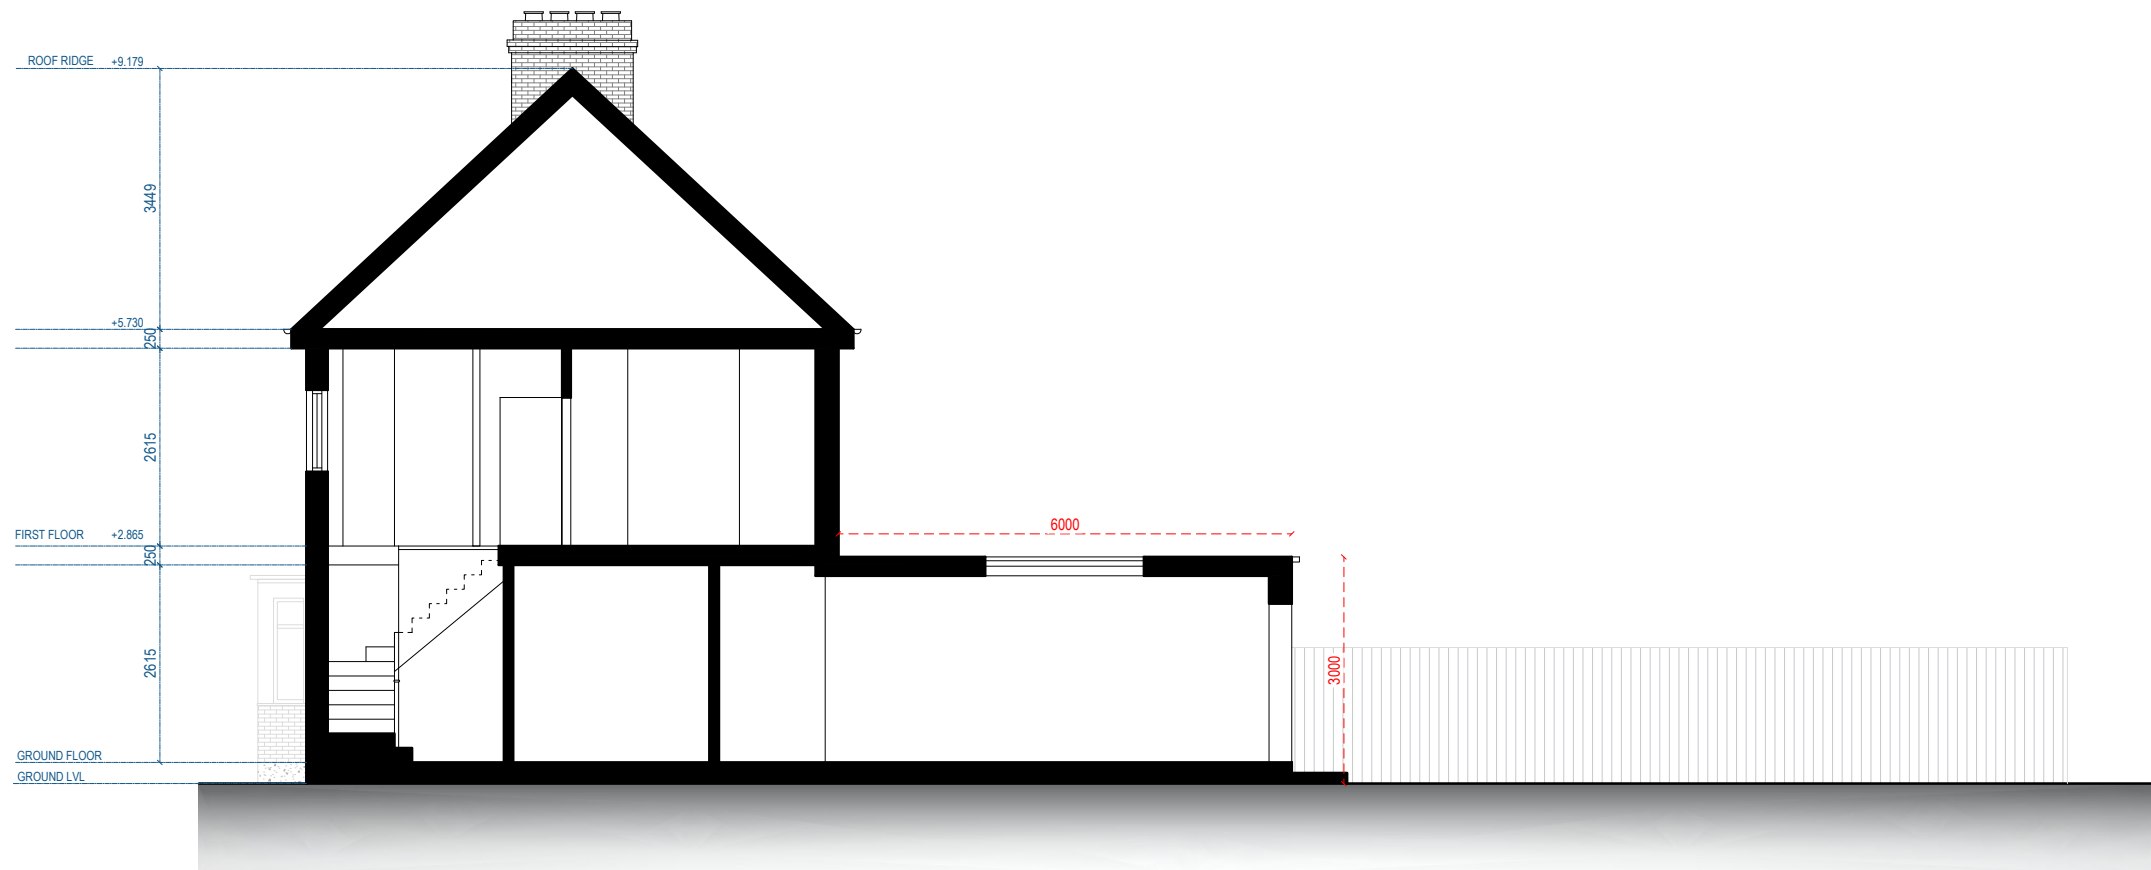

SECTION A.A



Address - Unit 4, Grosvenor Way, London E5 9ND
Phone - 020 3781 8008
E-mail - office@redwoodsprojects.co.uk
Web - www.redwoodsprojects.co.uk

Any errors on Dimensions to be reported to the Architect prior to commencement of Works.
Dimensions and areas are based on survey information.
This drawing is copyright © Redwoods Projects.
All dimensions to be checked on site Prior work.

REFERENCE: 189 THE ROUNDWAY, LONDON N17 7BP, UK

TITLE: PROPOSED DRAWINGS
SECTION

PROJECT No 2060 DATE: 19-09-2023

SHEET No P 05

0 1 2 5m scale 1:100 @A3

NOTES:

DRAWN BY JM

EDITED BY