



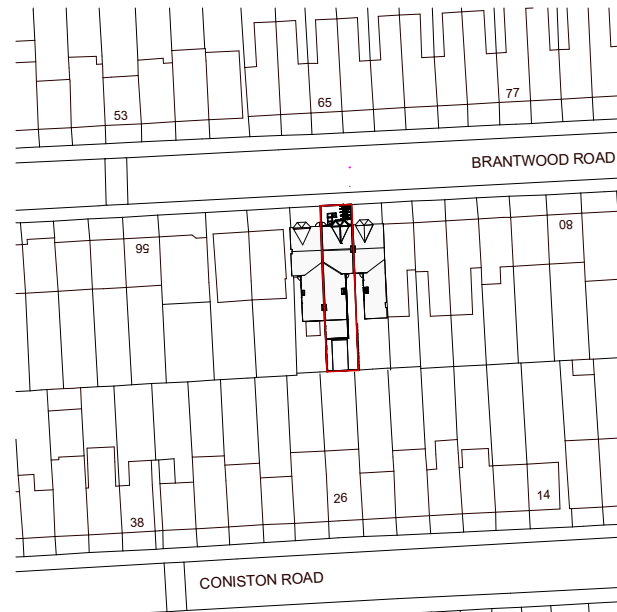

0 10 25 40 50
Scale In Meters
1 : 1250

— Boundary
Property area 143m²



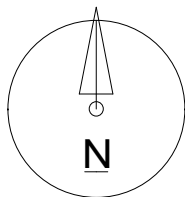


NOTES:
CONTRACTORS MUST VERIFY ALL DIMENSIONS AT THE SITE BEFORE COMMENCING ANY WORK.
NO CONSTRUCTION WORK BEFORE BUILDING CONTROL APPROVAL AND STRUCTURAL ENGINEER CONFIRMATION.
ANY DISCREPANCIES TO BE REPORTED TO GRIDKUNE.
ALL DRAWINGS ARE TO BE READ IN CONJUNCTION WITH ALL RELEVANT DRAWINGS AND SPECIFICATIONS.

Rev	Description	Date

PROJECT TITLE			DRAWING TITLE	
66 Brantwood Road, Haringey, N17 0EU			Proposed Location And Os Map	
			CLIENT	
			Mr Jaswant Singh.	
Date	Project number	DRWAING NUMBER	Scale (@ A3)	Drawn by
17/05/2023	6856	PR - L001	As indicated	Cheski



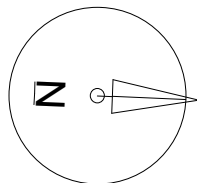 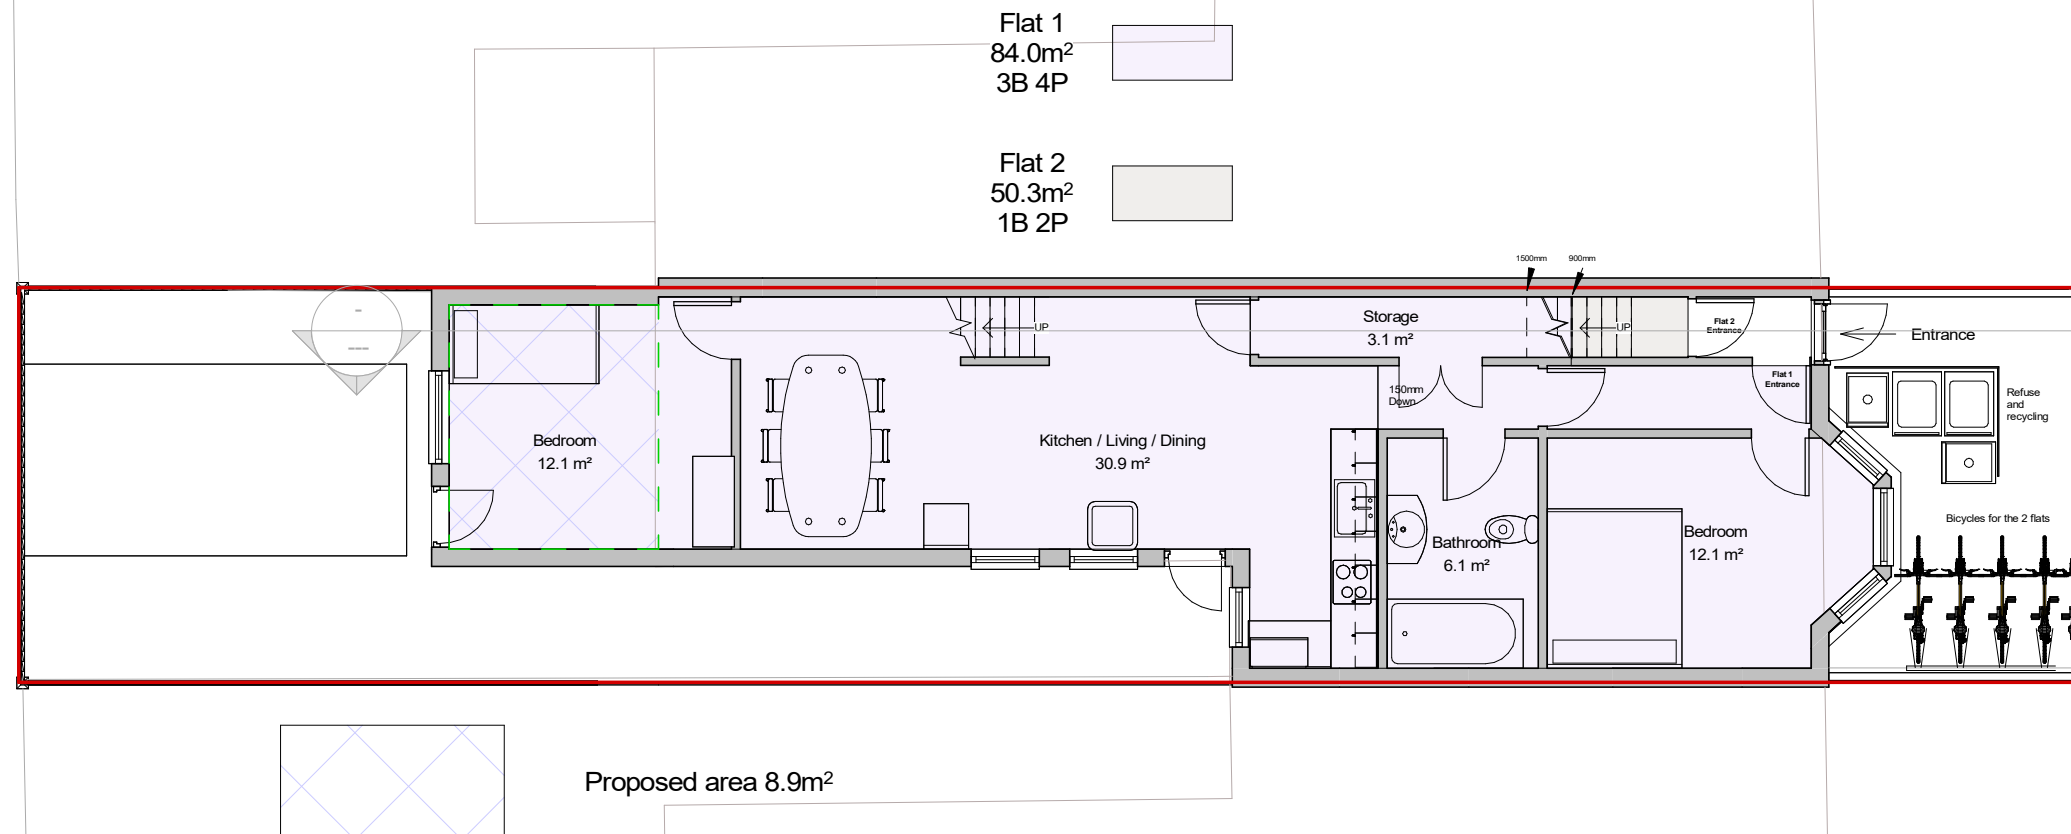




NOTES:
CONTRACTORS MUST VERIFY ALL DIMENSIONS
AT THE
SITE BEFORE COMMENCING ANY WORK.
NO CONSTRUCTION WORK BEFORE BUILDING
CONTROL APPROVAL AND STRUCTURAL ENGINEER
CONFIRMATION.
ANY DISCREPANCIES TO BE REPORTED TO
GRIDKUNE.
ALL DRAWINGS ARE TO BE READ IN
CONJUNCTION WITH
ALL RELEVANT DRAWINGS AND
SPECIFICATIONS.

Rev	Description	Date

PROJECT TITLE		
66 Brantwood Road, Haringey, N17 0EU		
Date	Project number	DRWAING NUMBER
17/05/2023	6856	PR - P001

DRAWING TITLE	
Proposed Ground Floor	
CLIENT Mr Jaswant Singh.	
Scale (@ A3) 1 : 100	Drawn by Cheski



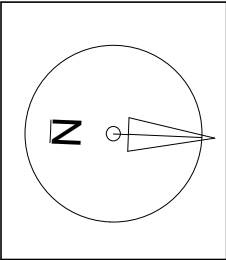 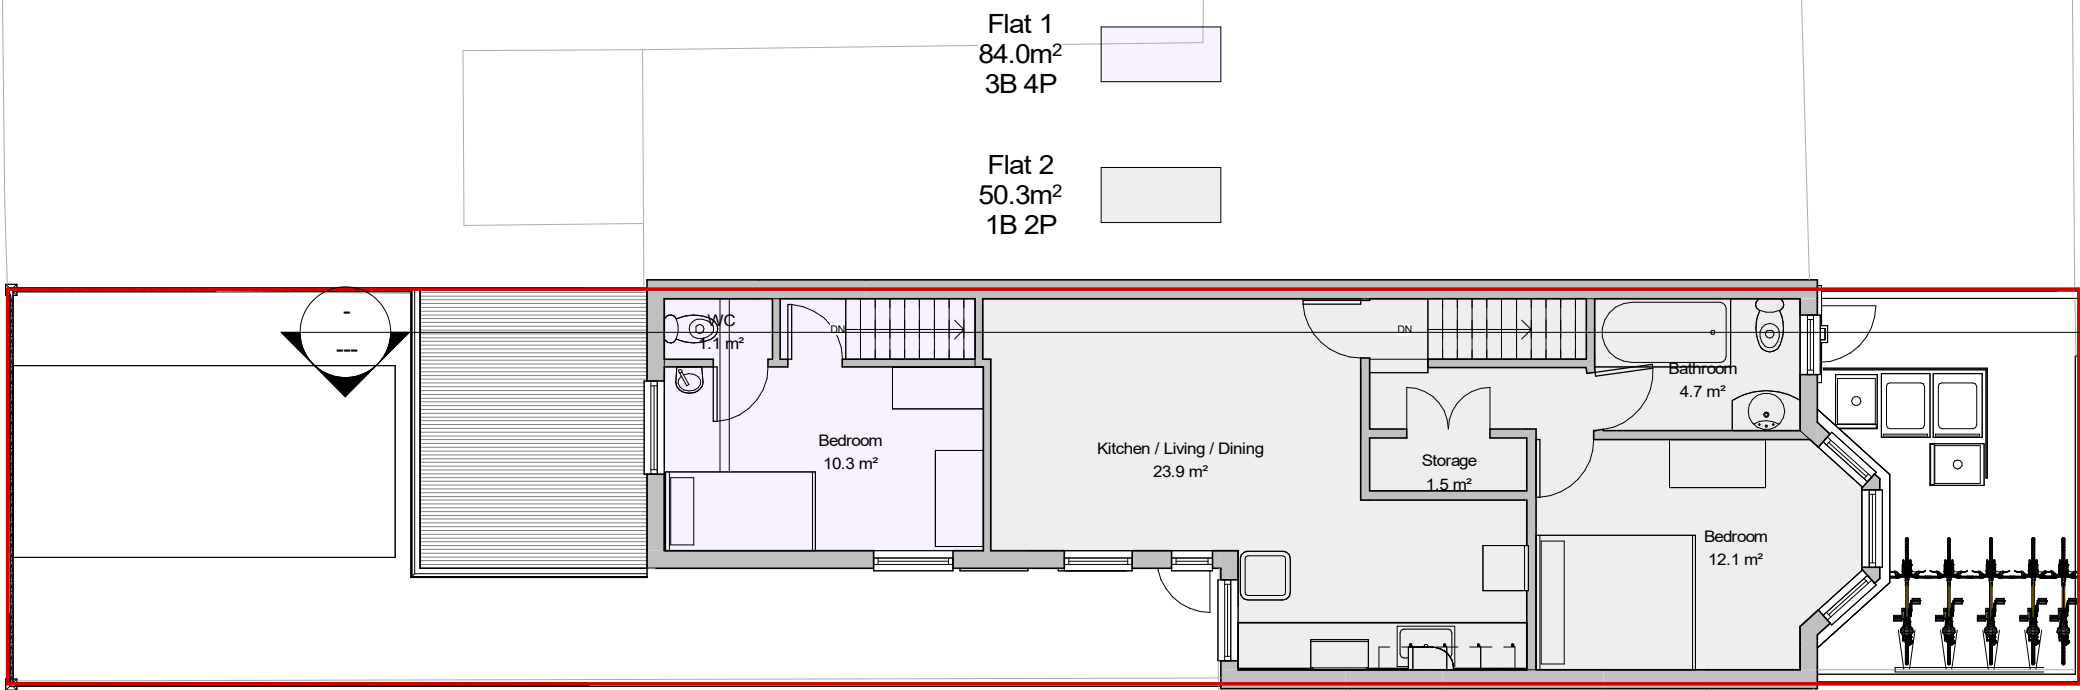

NOTES:
CONTRACTORS MUST VERIFY ALL DIMENSIONS AT THE SITE BEFORE COMENCING ANY WORK.
NO CONSTRUCTION WORK BEFORE BUILDING CONTROL APPROVAL AND STRUCTURAL ENGINEER CONFIRMATION.
ANY DISCREPANCIES TO BE REPORTED TO GRIDKUNE.
ALL DRAWINGS ARE TO BE READ IN CONJUNCTION WITH ALL RELEVANT DRAWINGS AND SPECIFICATIONS.

Rev	Description	Date

PROJECT TITLE

66 Brantwood Road, Haringey, N17 0EU

Date
17/05/2023

Project number
6856

DRWAING NUMBER
PR - P002

DRAWING TITLE

Proposed First Floor

CLIENT



Mr Jaswant Singh.

Scale (@ A3)
1 : 100

Drawn by
Cheski



PLANNING SERVICES

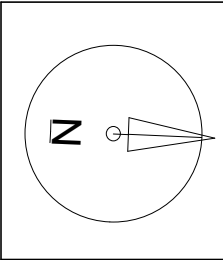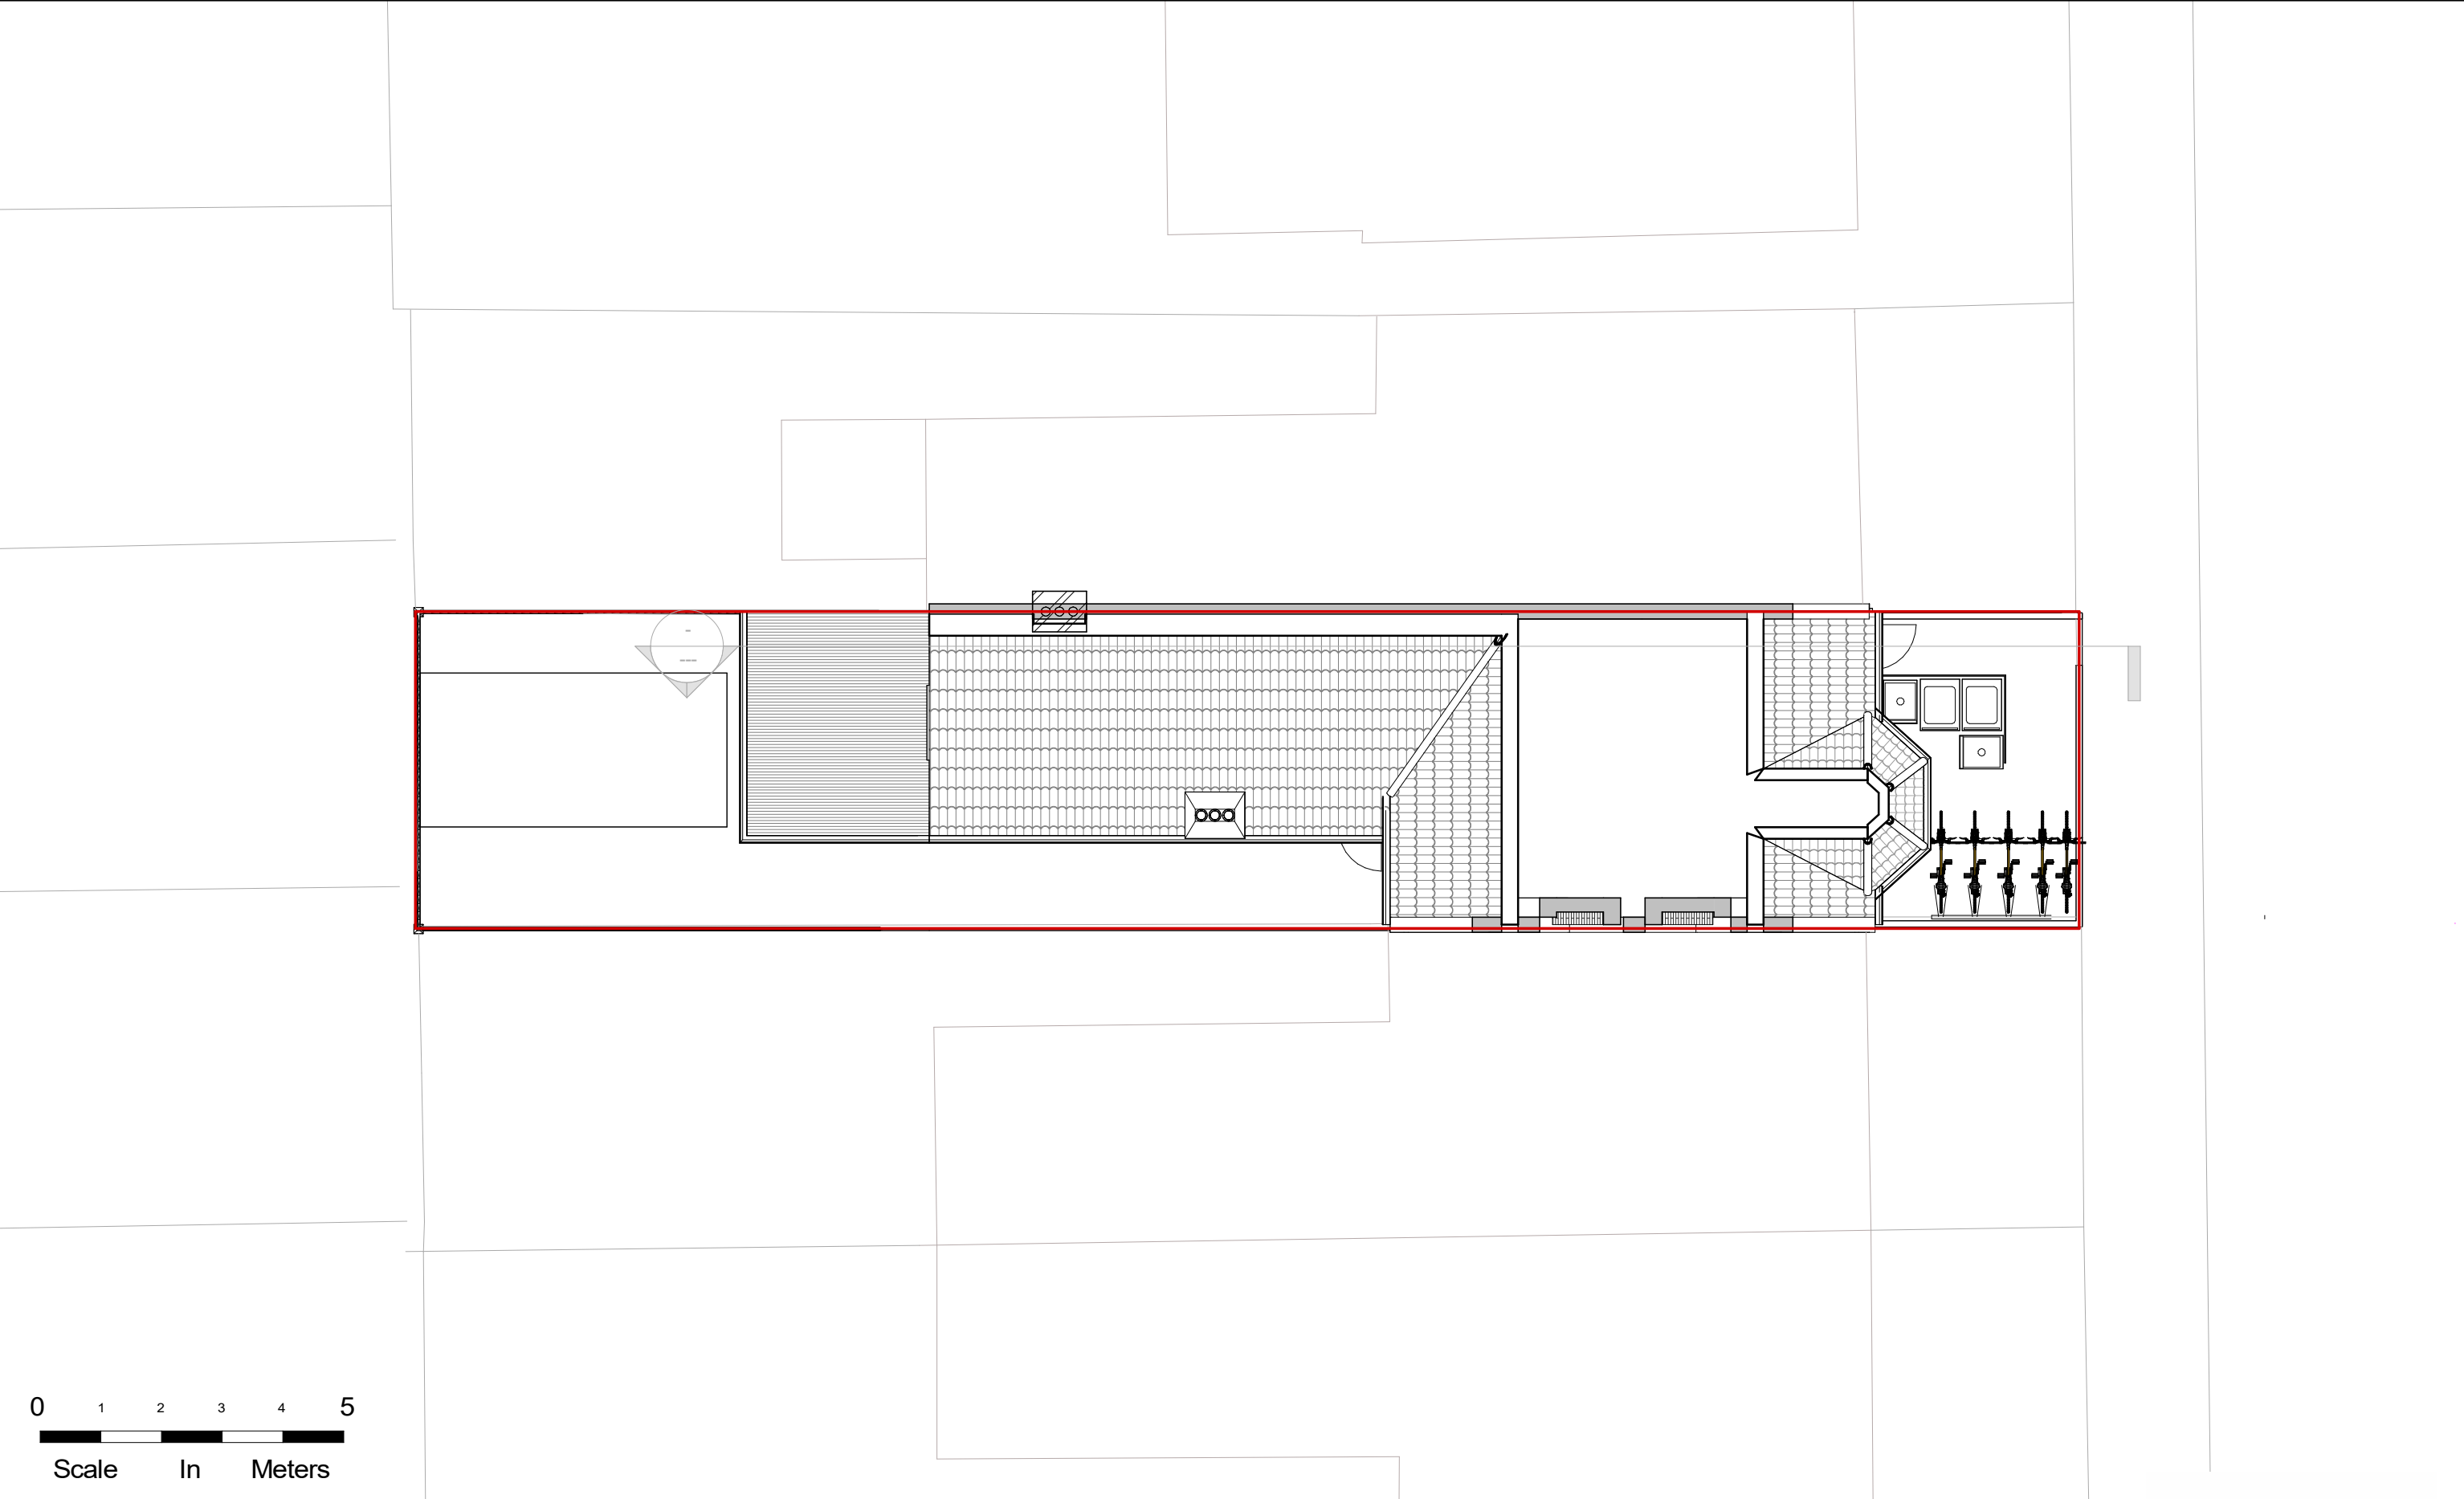




NOTES:
CONTRACTORS MUST VERIFY ALL DIMENSIONS AT THE SITE BEFORE COMENCING ANY WORK.
NO CONSTRUCTION WORK BEFORE BUILDING CONTROL APPROVAL AND STRUCTURAL ENGINEER CONFIRMATION.
ANY DISCREPANCIES TO BE REPORTED TO GRIDKUNE.
ALL DRAWINGS ARE TO BE READ IN CONJUNCTION WITH ALL RELEVANT DRAWINGS AND SPECIFICATIONS.

Rev	Description	Date

PROJECT TITLE		
66 Brantwood Road, Haringey, N17 0EU		
Date	Project number	DRWAING NUMBER
17/05/2023	6856	PR - P003

DRAWING TITLE	
Proposed Loft	
CLIENT	
Mr Jaswant Singh.	
Scale (@ A3)	Drawn by
1 : 100	Cheski




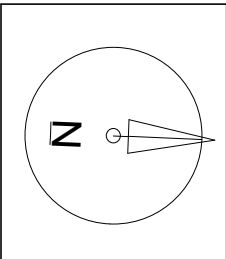 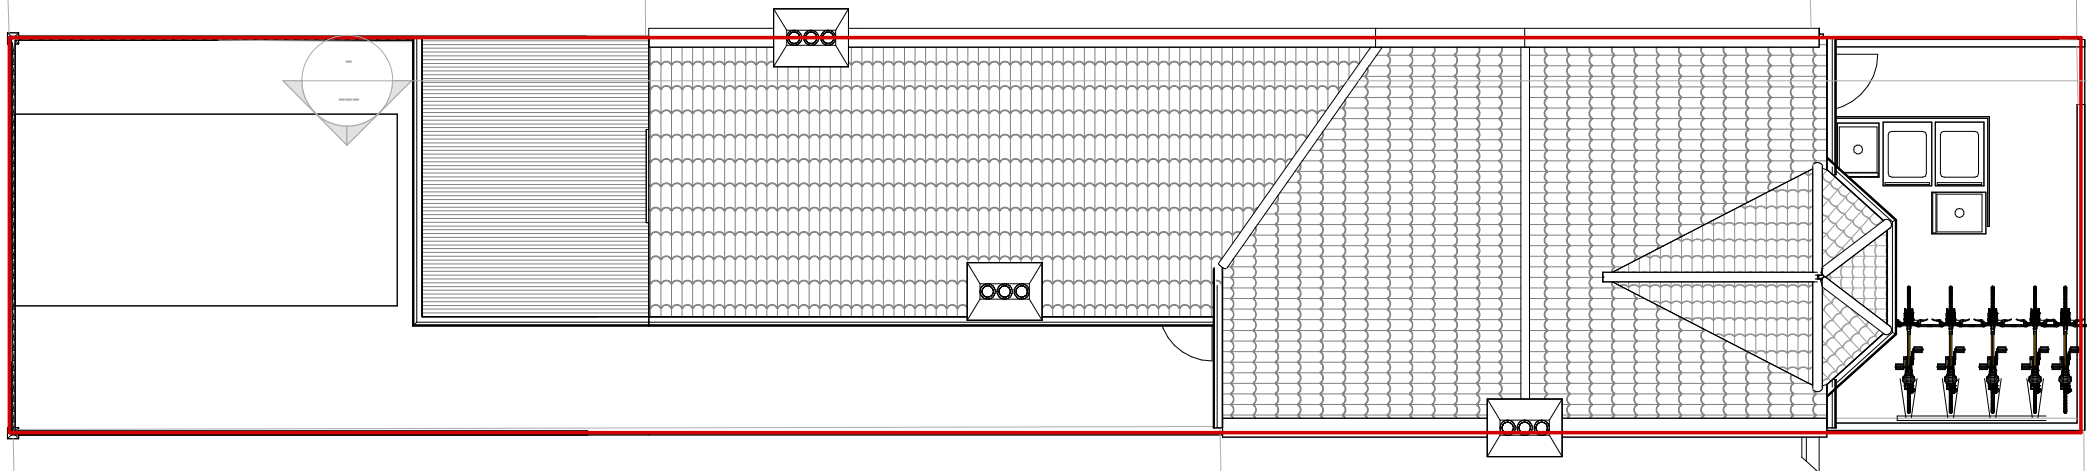

NOTES:
CONTRACTORS MUST VERIFY ALL DIMENSIONS
AT THE
SITE BEFORE COMENCING ANY WORK.
NO CONSTRUCTION WORK BEFORE BUILDING
CONTROL APPROVAL AND STRUCTURAL ENGINEER
CONFIRMATION.
ANY DISCREPANCIES TO BE REPORTED TO
GRIDKUNE.
ALL DRAWINGS ARE TO BE READ IN
CONJUNCTION WITH
ALL RELEVANT DRAWINGS AND
SPECIFICATIONS.

Rev	Description	Date

PROJECT TITLE 66 Brantwood Road, Haringey, N17 0EU			DRAWING TITLE Proposed Roof Plan		
			CLIENT Mr Jaswant Singh.		
Date 17/05/2023	Project number 6856	DRWAING NUMBER PR - P004	Scale (@ A3) 1 : 100	Drawn by Cheski	

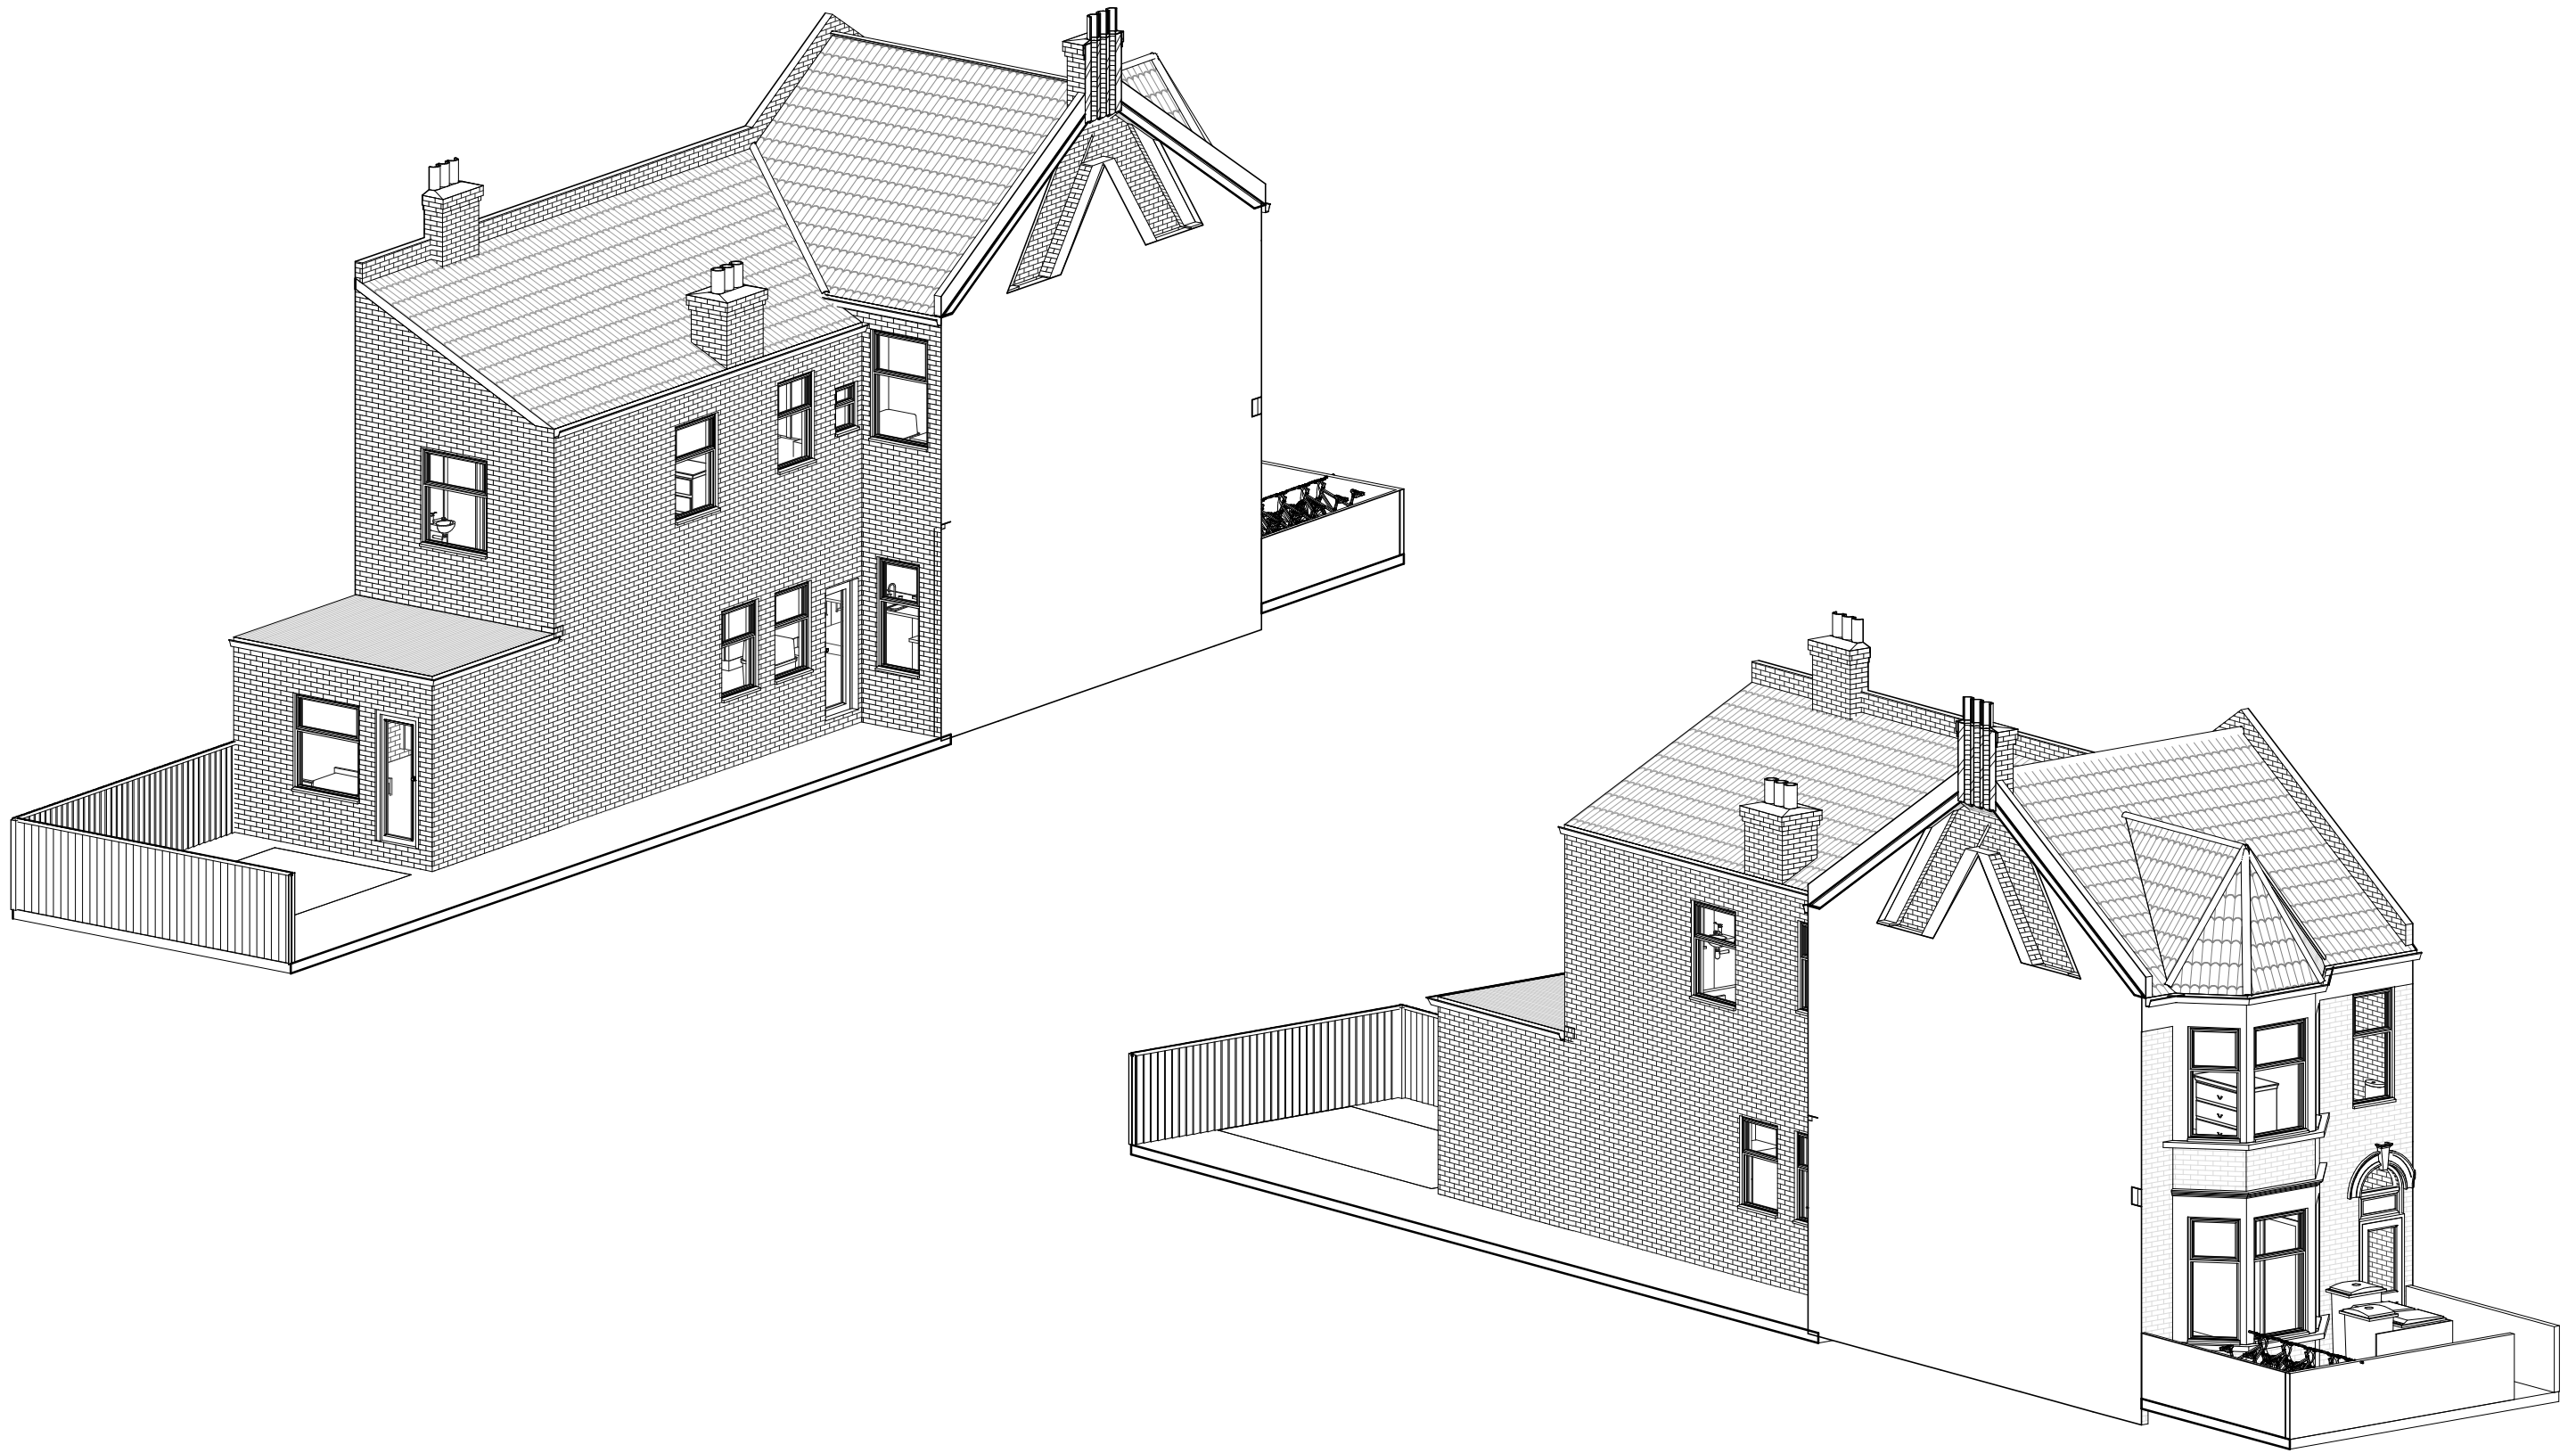

NOTES:
CONTRACTORS MUST VERIFY ALL DIMENSIONS
AT THE
SITE BEFORE COMENCING ANY WORK.

NO CONSTRUCTION WORK BEFORE BUILDING
CONTROL
APPROVAL AND STRUCTURAL ENGINEER
CONFIRMATION.

ANY DISCREPANCIES TO BE REPORTED TO
GRIDKUNE.
ALL DRAWINGS ARE TO BE READ IN
CONJUNCTION WITH
ALL RELEVANT DRAWINGS AND
SPECIFICATIONS.

Rev	Description	Date

PROJECT TITLE

66 Brantwood Road, Haringey, N17 0EU

Date
17/05/2023

Project number
6856

DRWAING NUMBER
PR - PR001

DRAWING TITLE

Proposed Perspective Views



CLIENT

Mr Jaswant Singh.

Scale (@ A3)

Drawn by
Cheski



 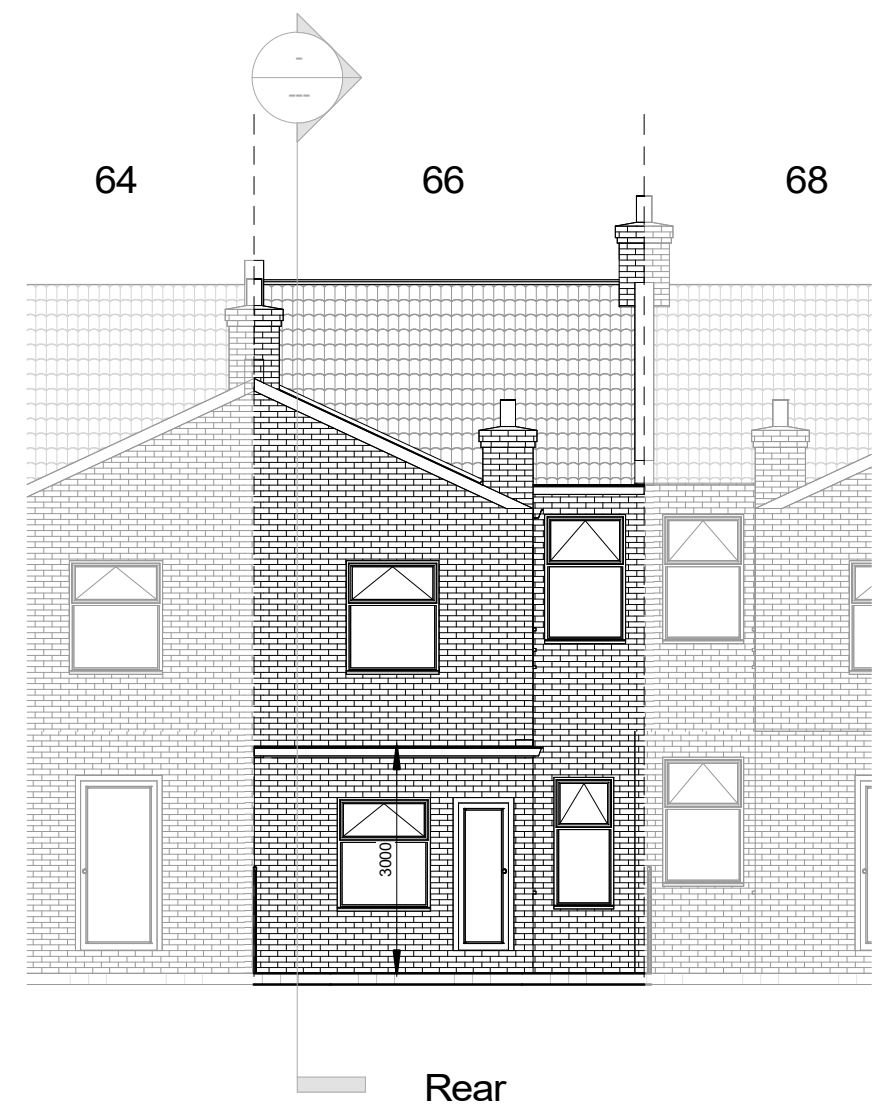

NOTES:
CONTRACTORS MUST VERIFY ALL DIMENSIONS
AT THE
SITE BEFORE COMENCING ANY WORK.
NO CONSTRUCTION WORK BEFORE BUILDING
CONTROL APPROVAL AND STRUCTURAL ENGINEER
CONFIRMATION.
ANY DISCREPANCIES TO BE REPORTED TO
GRIDKUNE.
ALL DRAWINGS ARE TO BE READ IN
CONJUNCTION WITH
ALL RELEVANT DRAWINGS AND
SPECIFICATIONS.

Rev	Description	Date

PROJECT TITLE

66 Brantwood Road, Haringey, N17 0EU

Date
17/05/2023

Project number
6856

DRWAING NUMBER
PR - E001

DRAWING TITLE

Proposed Front And Rear Elevations


CLIENT

Mr Jaswant Singh.

Scale (@ A3)
1 : 100

Drawn by
Cheski



 



NOTES:
CONTRACTORS MUST VERIFY ALL DIMENSIONS
AT THE
SITE BEFORE COMENCING ANY WORK.

NO CONSTRUCTION WORK BEFORE BUILDING
CONTROL APPROVAL AND STRUCTURAL ENGINEER
CONFIRMATION.

ANY DISCREPANCIES TO BE REPORTED TO
GRIDKUNE.
ALL DRAWINGS ARE TO BE READ IN
CONJUNCTION WITH
ALL RELEVANT DRAWINGS AND
SPECIFICATIONS.

Rev	Description	Date

PROJECT TITLE 66 Brantwood Road, Haringey, N17 0EU			DRAWING TITLE Proposed Side Elevation 1		 PLANNING SERVICES
			CLIENT Mr Jaswant Singh.		
Date 17/05/2023	Project number 6856	DRWAING NUMBER PR - E002	Scale (@ A3) 1 : 100	Drawn by Cheski	

 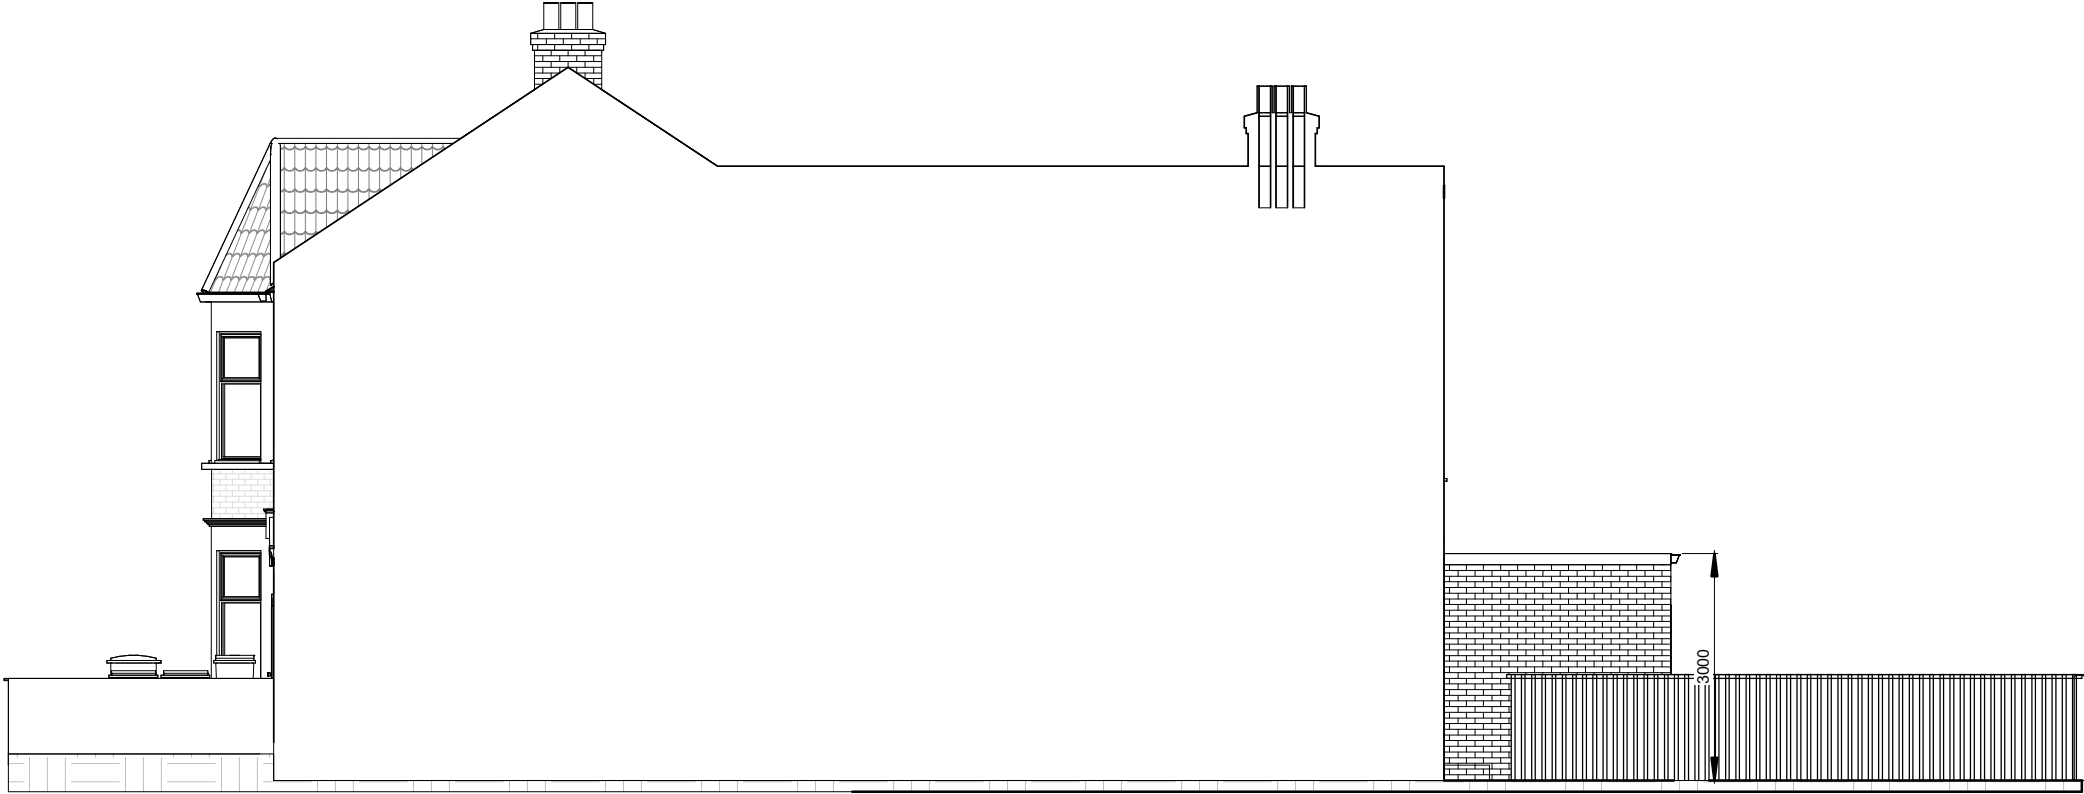

NOTES. CONTRACTORS MUST VERIFY ALL DIMENSIONS AT THE SITE BEFORE COMENCING ANY WORK. NO CONSTRUCTION WORK BEFORE BUILDING CONTROL APPROVEL AND STRUCTURAL ENGINEER CONFIRMATION. ANY DISCREPANCIES TO BE REPORTED TO GRIDKUNE. ALL DRAWINGS ARE TO BE READ IN CONJUNCTION WITH ALL RELEVANT DRAWINGS AND SPECIFICATIONS.	Rev	Description	Date	PROJECT TITLE			DRAWING TITLE		 PLANNING SERVICES
							Proposed Side Elevation 2		
				66 Brantwood Road, Haringey, N17 0EU			CLIENT		
							Mr Jaswant Singh.		
				Date	Project number	DRWAING NUMBER	Scale (@ A3)	Drawn by	
				17/05/2023	6856	PR - E003	1 : 100	Cheski	