




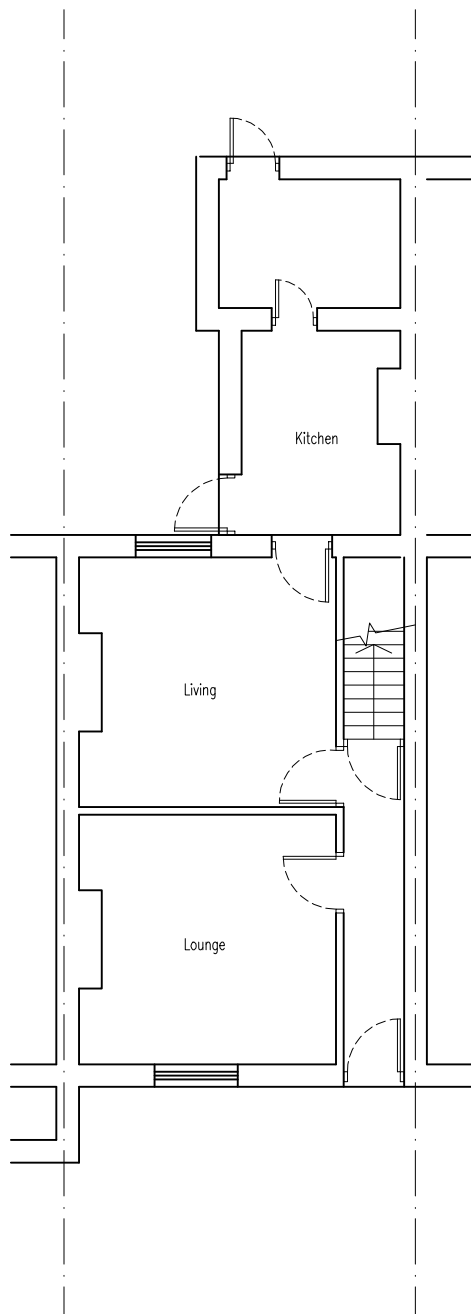


EXISTING
GROUND FLOOR
SCALE 1:100

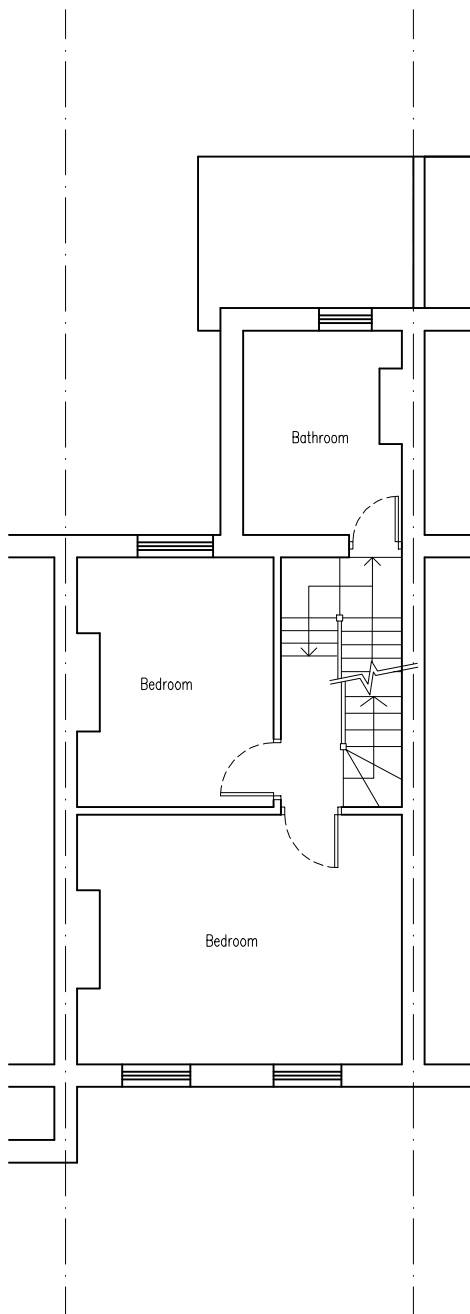


EXISTING
FIRST FLOOR
SCALE 1:100

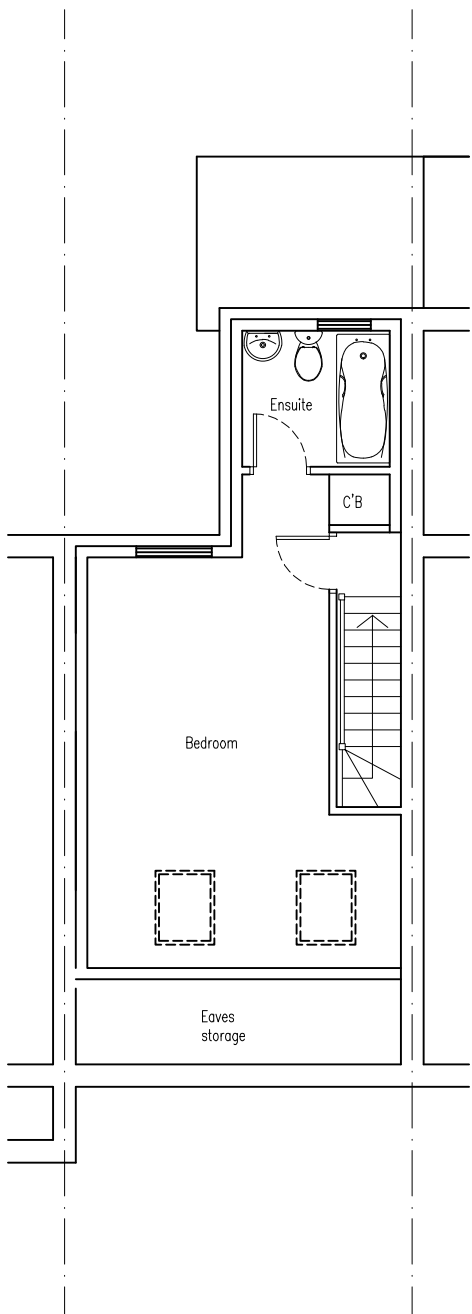

EXISTING
LOFT FLOOR
SCALE 1:100

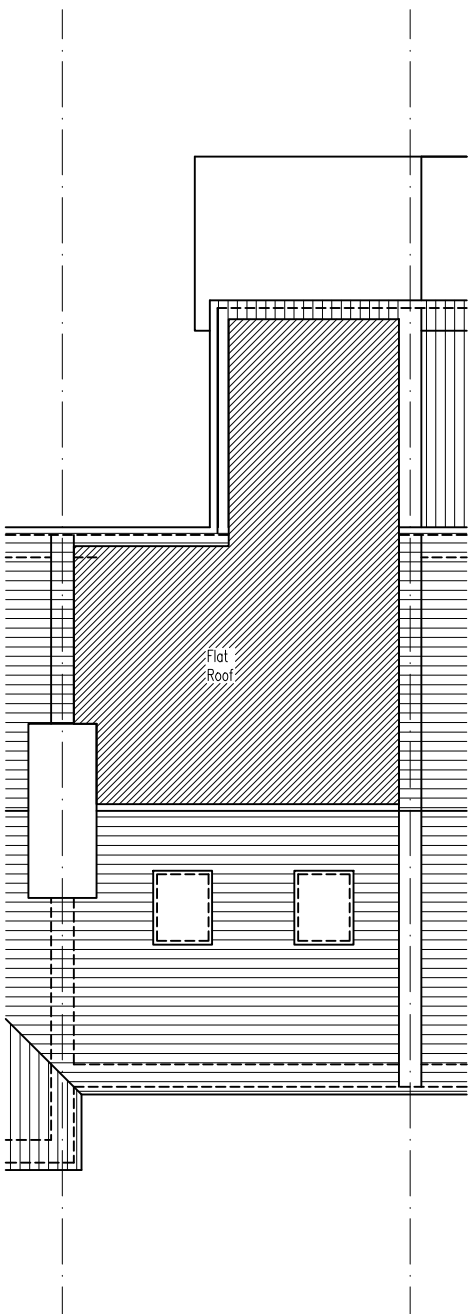

EXISTING
ROOF PLAN
SCALE 1:100

 

PLANNING										TITLE Existing Floor Plans										PROJECT 28 Tilson Road, N17 9UY						SCALE 1:100 @ A3						
																				CLIENT				DRAWN	CHECKED	DATE		JOB No.		DWG No.		Rev.
																				Beeta Nikooupour				MM	NH	01/2023		2303		PL101		-
Notes				Date				Rev																								