




REVISION No.	REVISION NOTES	DATE
-	-	-

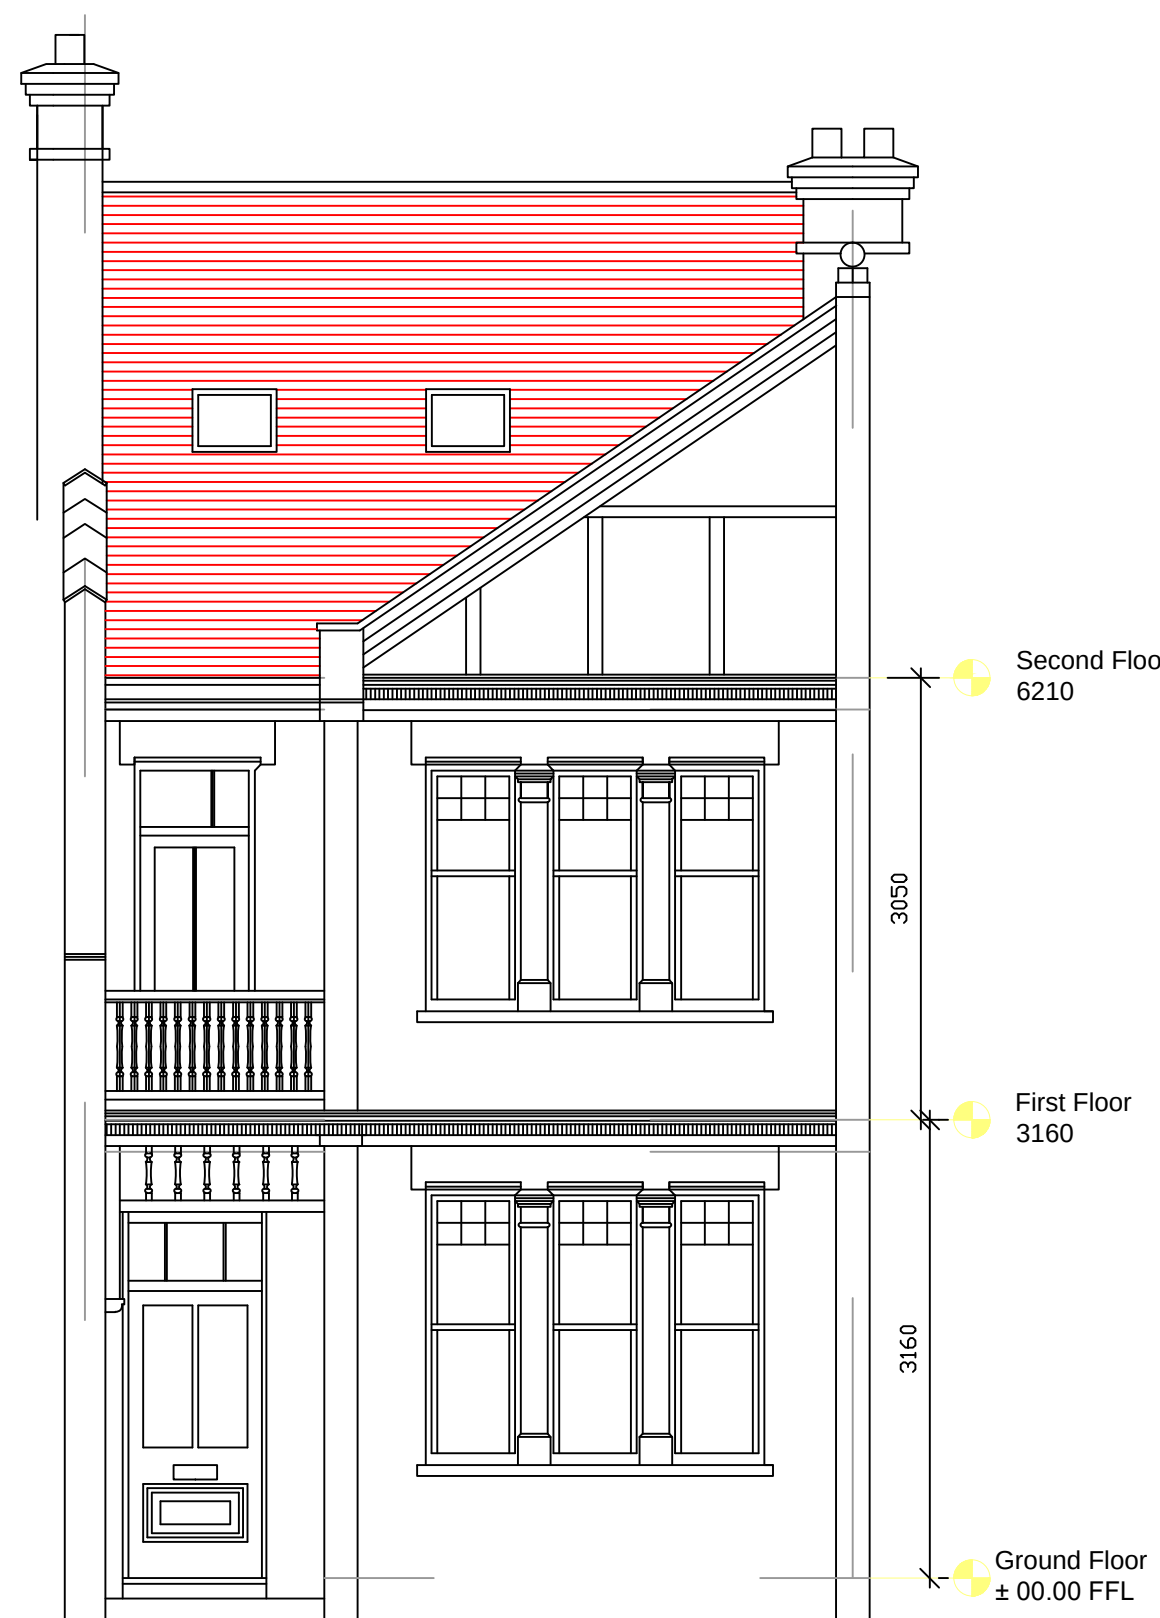


EXISTING FRONT ELEVATION

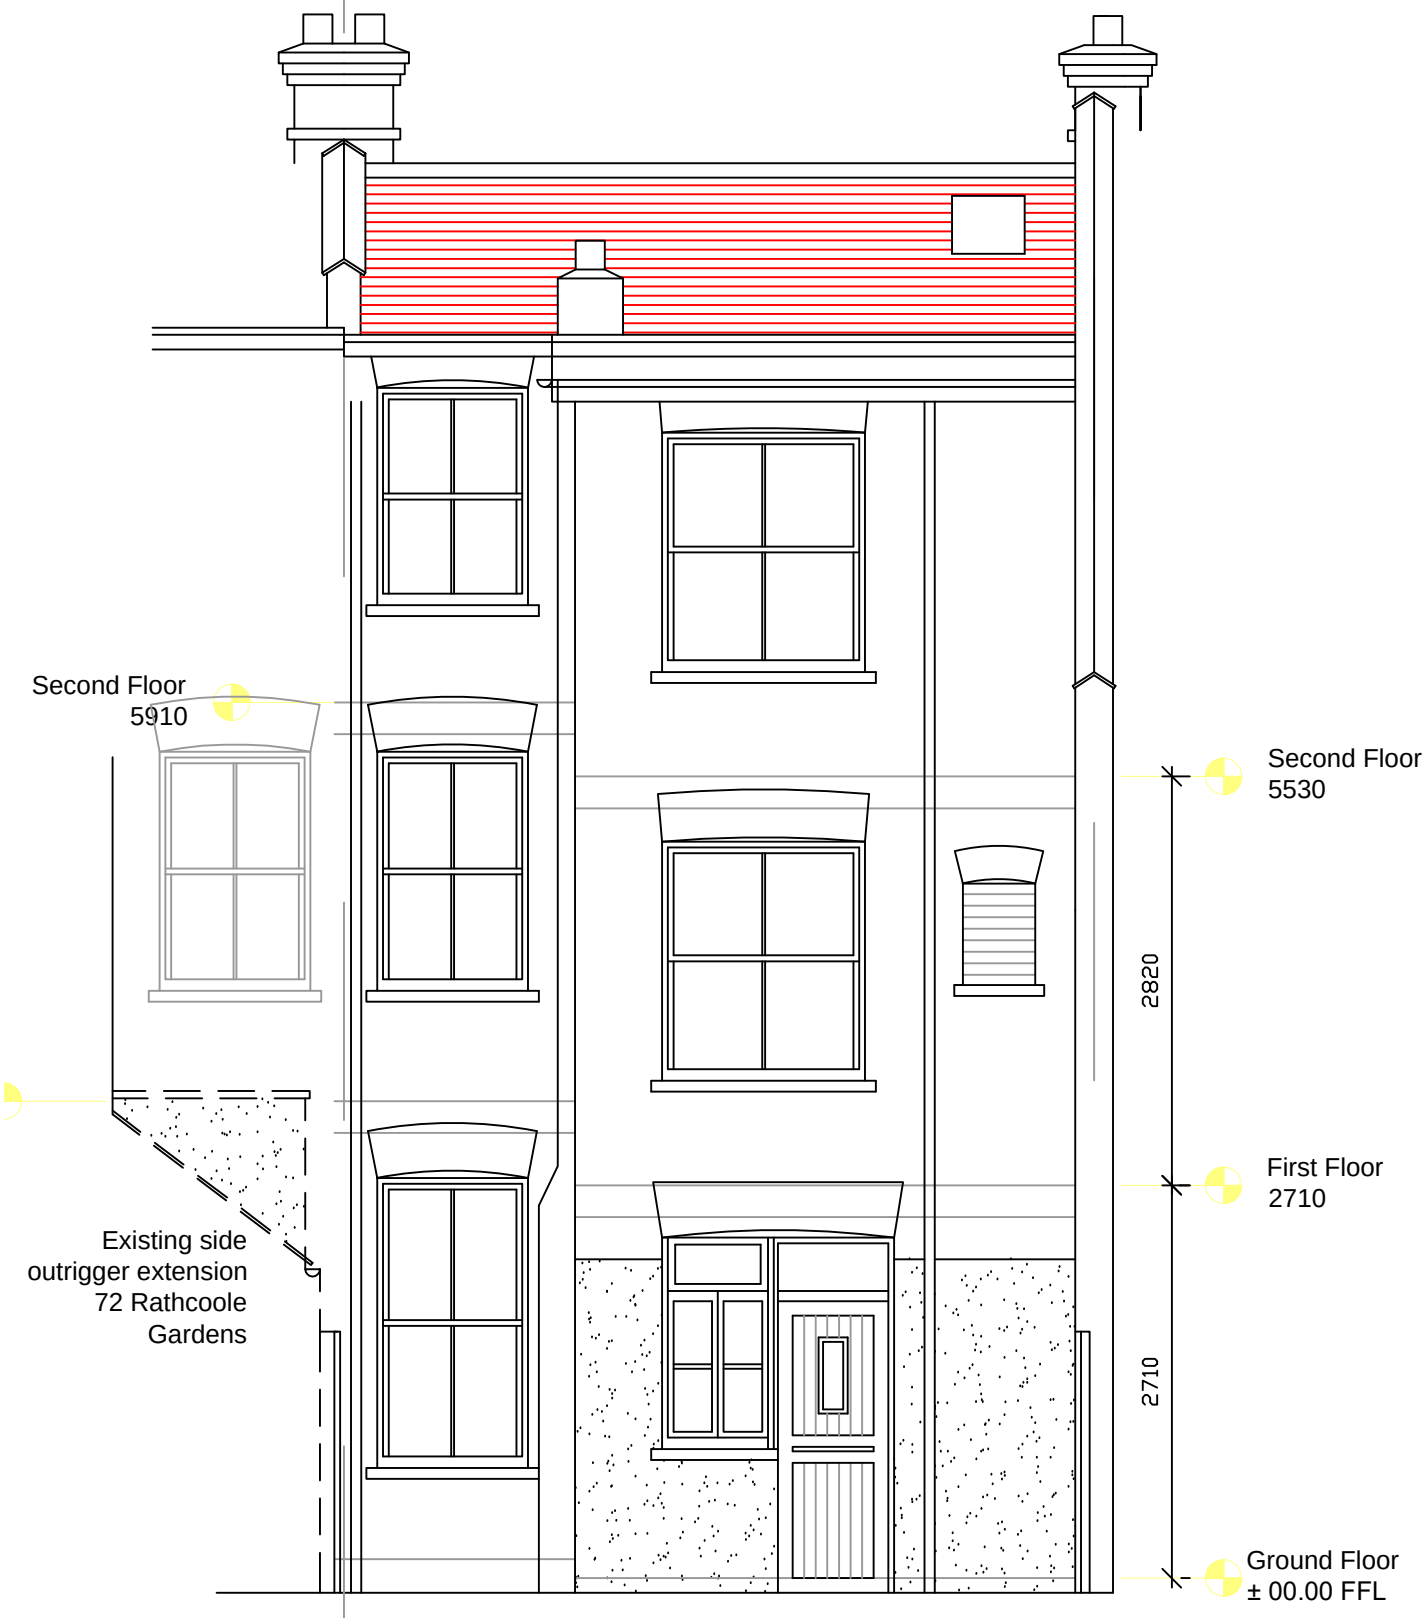


EXISTING REAR ELEVATION

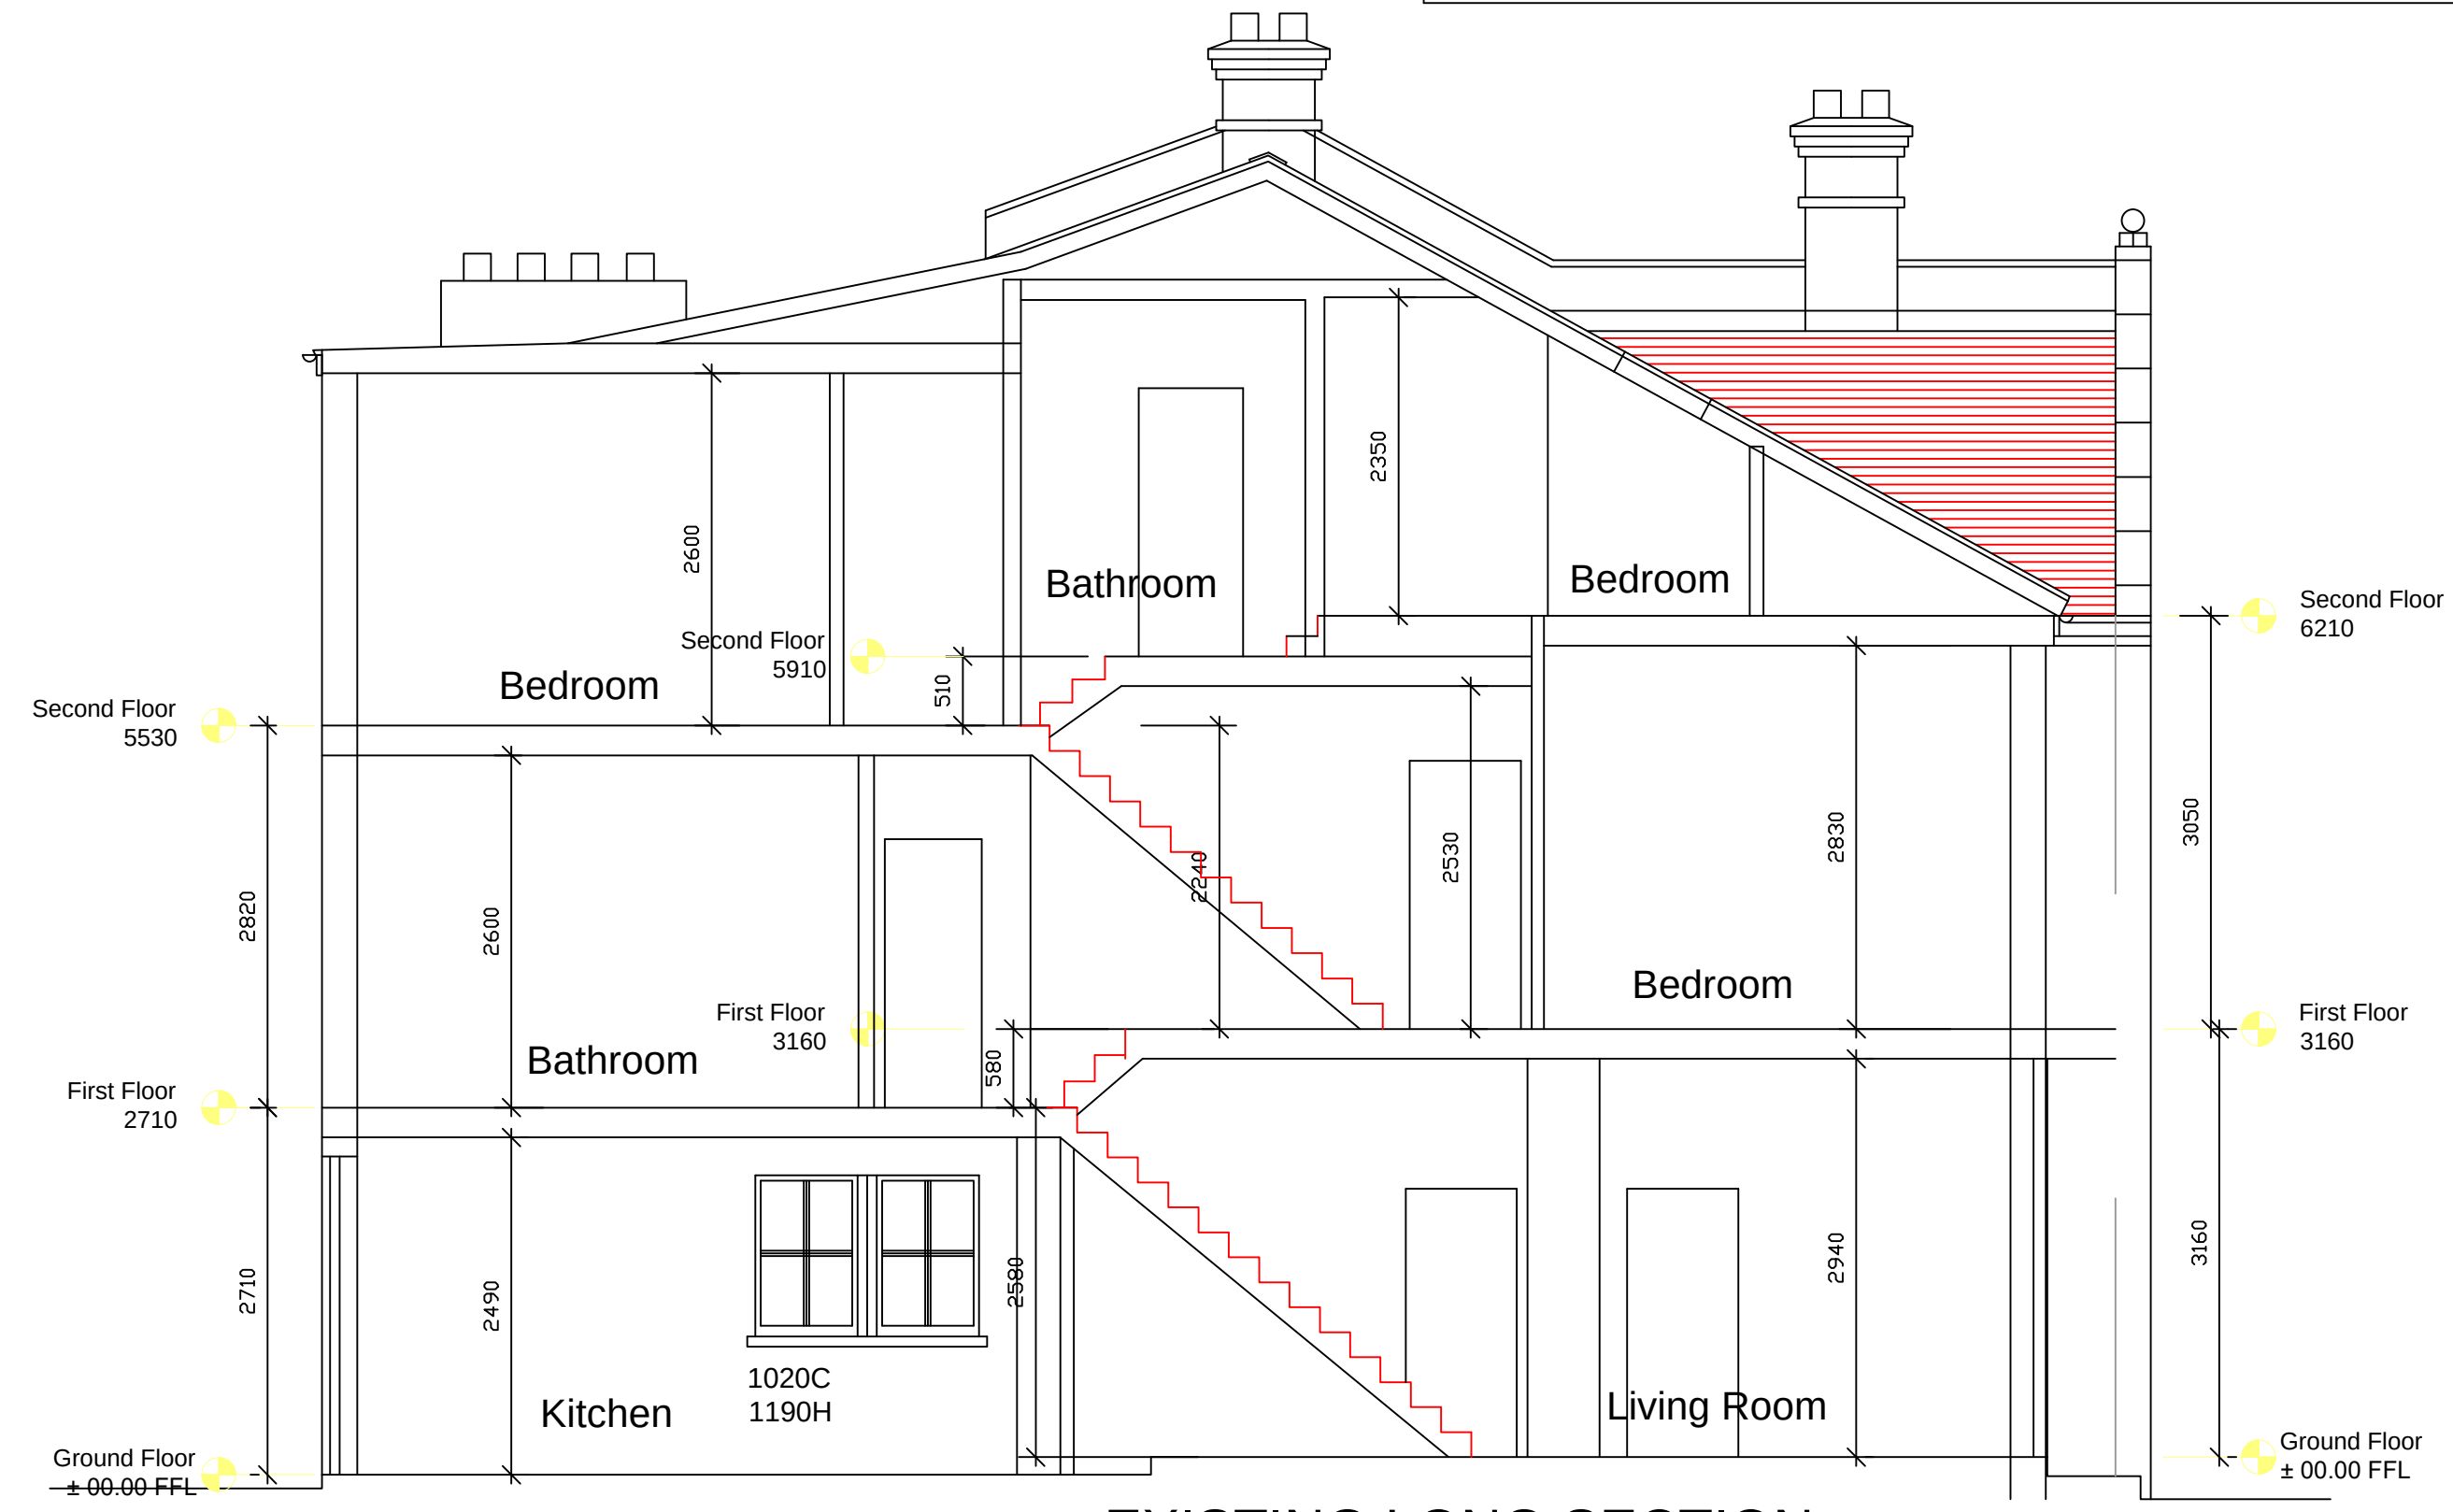

EXISTING LONG SECTION

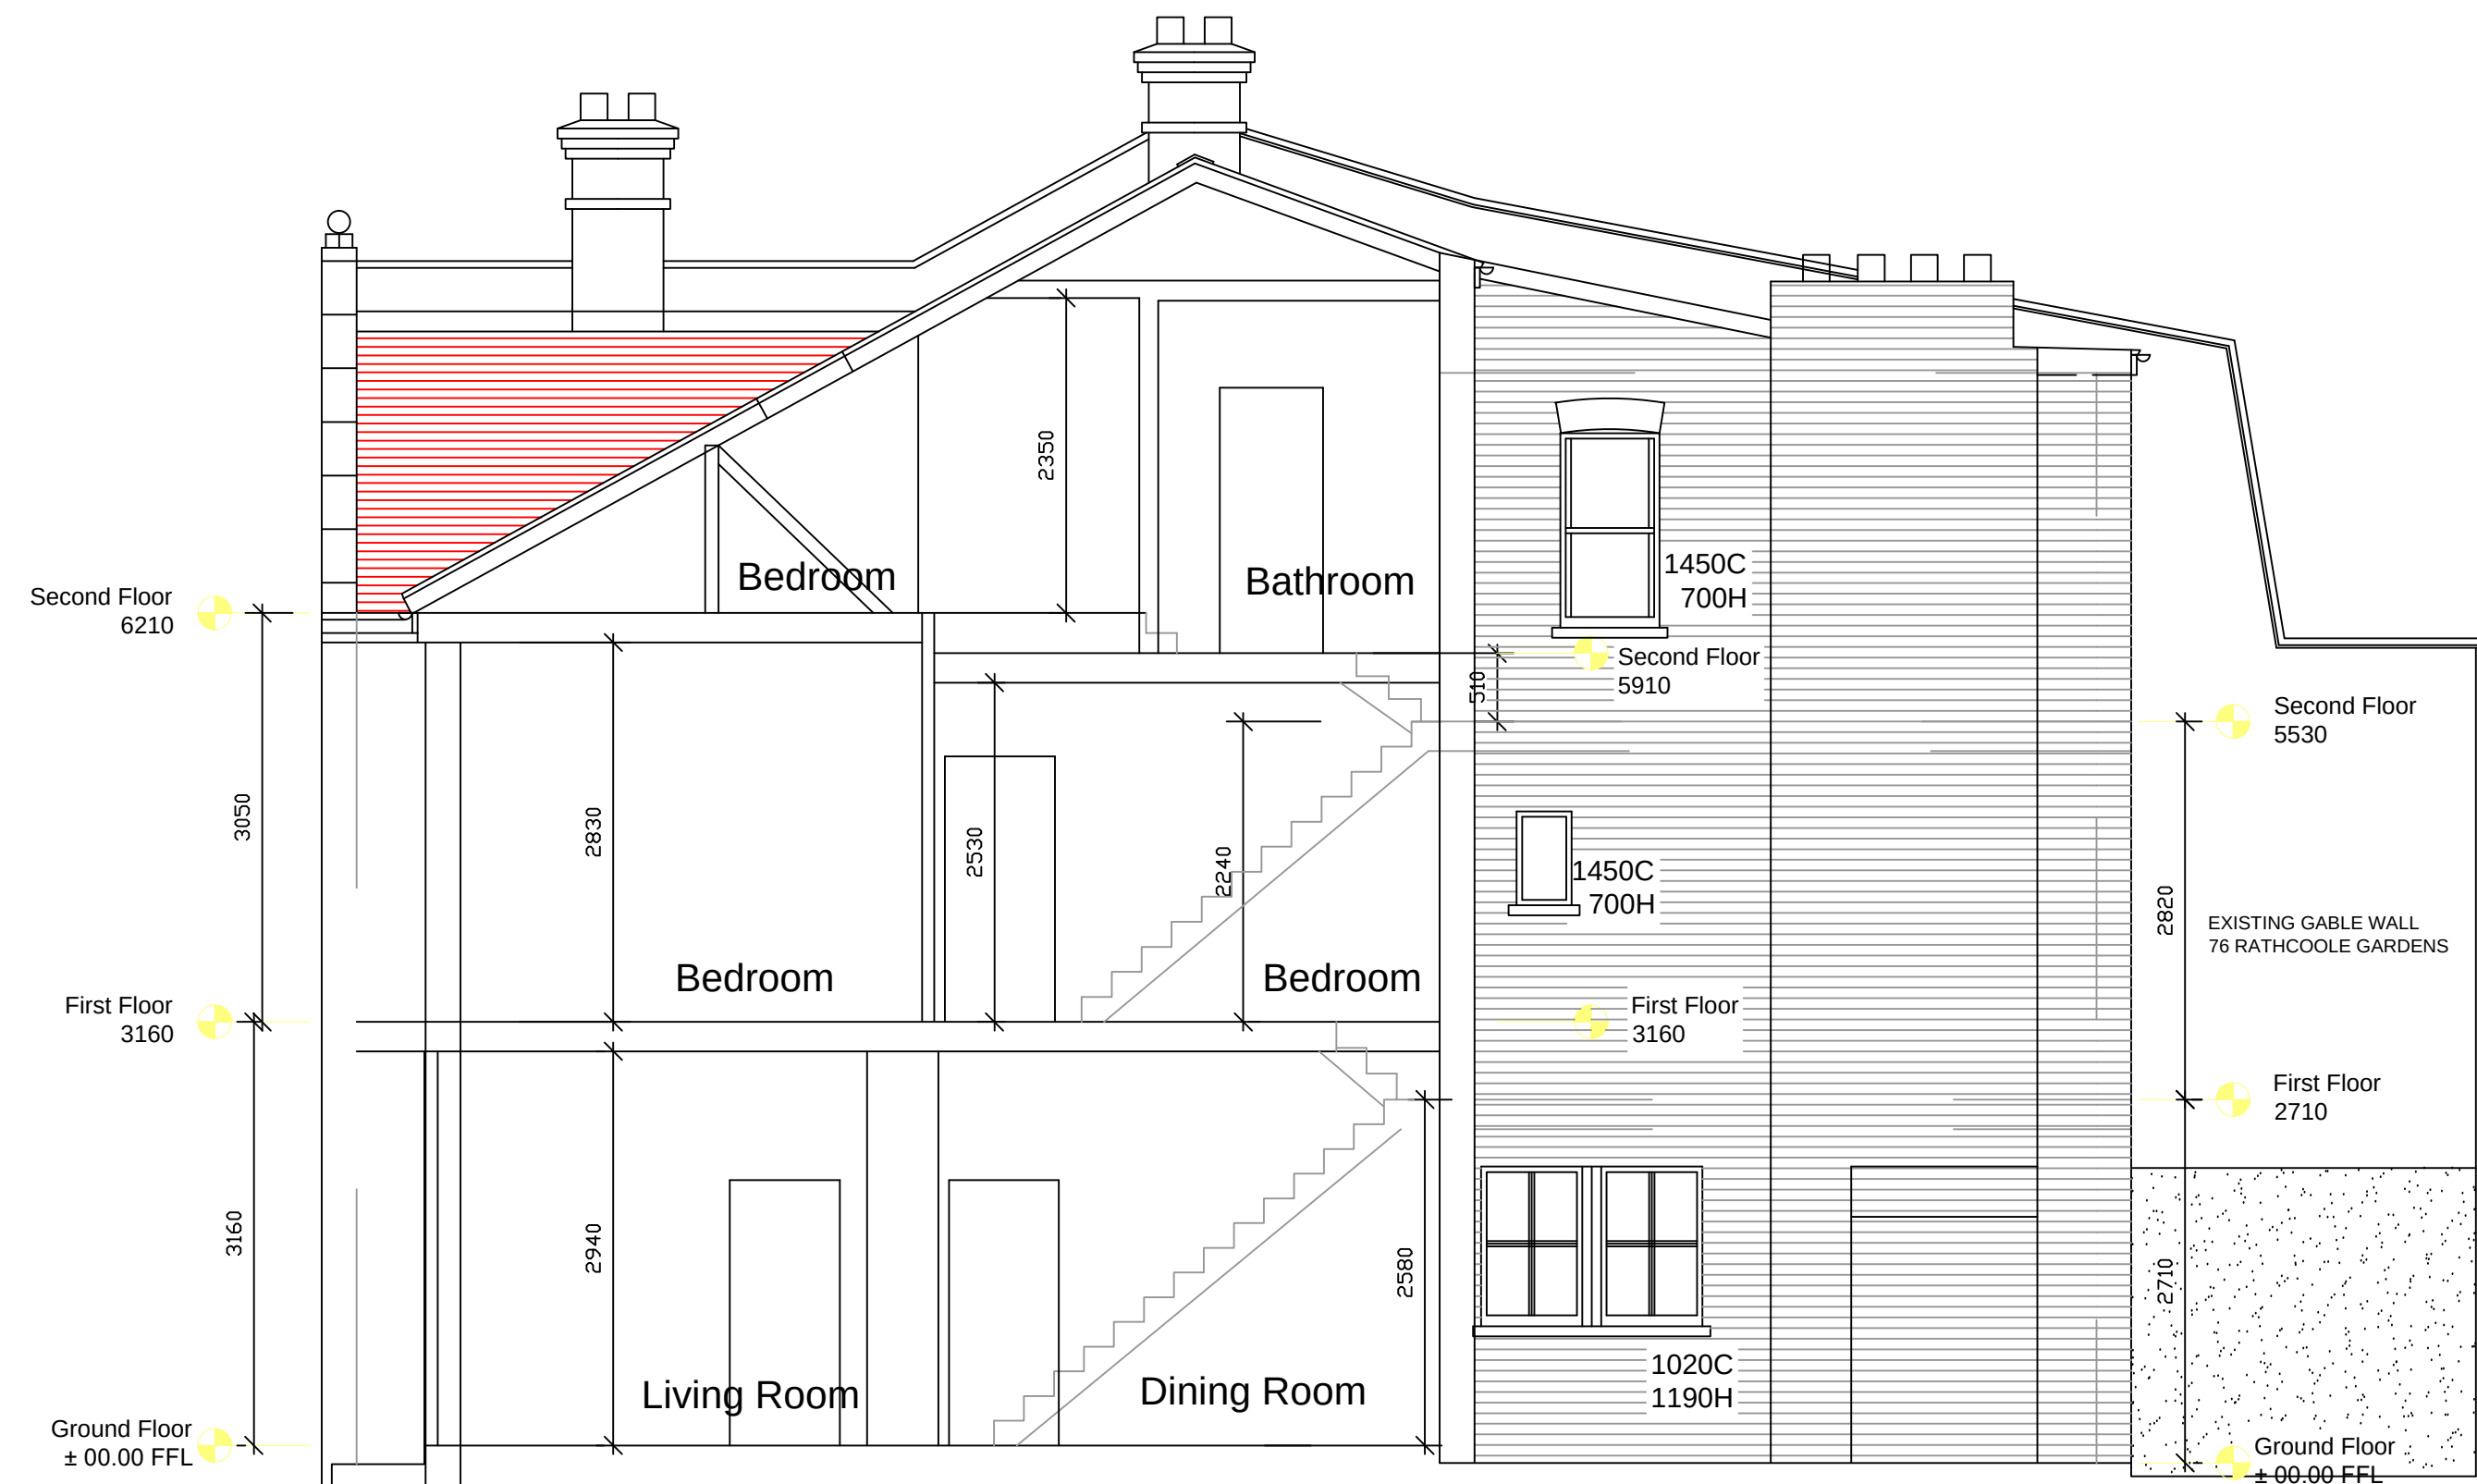

EXISTING SIDE ELEVATION / SECTION

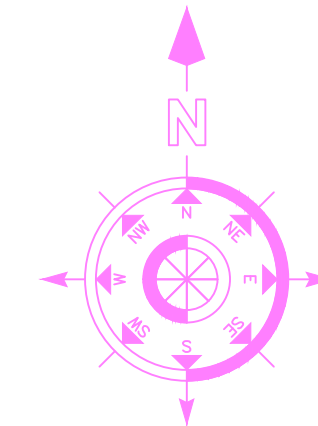

LOCATION PLAN
SCALE 1 : 1250

PLANNING ISSUE 21-09-2023



BRYAN CONNOR ASSOCIATES LIMITED
DESIGN & PLANNING CONSULTANTS

2 TREGARON AVENUE LONDON N8 9EY Tel: 020 8340 9294 Mob: 07958738247
Email: bryan.connor@outlook.com Web: bca-design.net

THIS DRAWING IS THE PROPERTY OF BRYAN CONNOR ASSOCIATES LTD AND MAY NOT BE REPRODUCED WITHOUT WRITTEN CONSENT

PROJECT: 74 RATHCOOLE GARDENS LONDON N8 9NB

CLIENT: MICHAEL & STEPHANIA HINES

DESCRIPTION: EXISTING ELEVATIONS SECTIONS

DRAWING No. 2317-02 SCALE. 1:50 @ A1
REVISION. - DATE. 31/07/23

NO DIMENSIONS TO BE SCALED FROM THIS DRAWING.

