


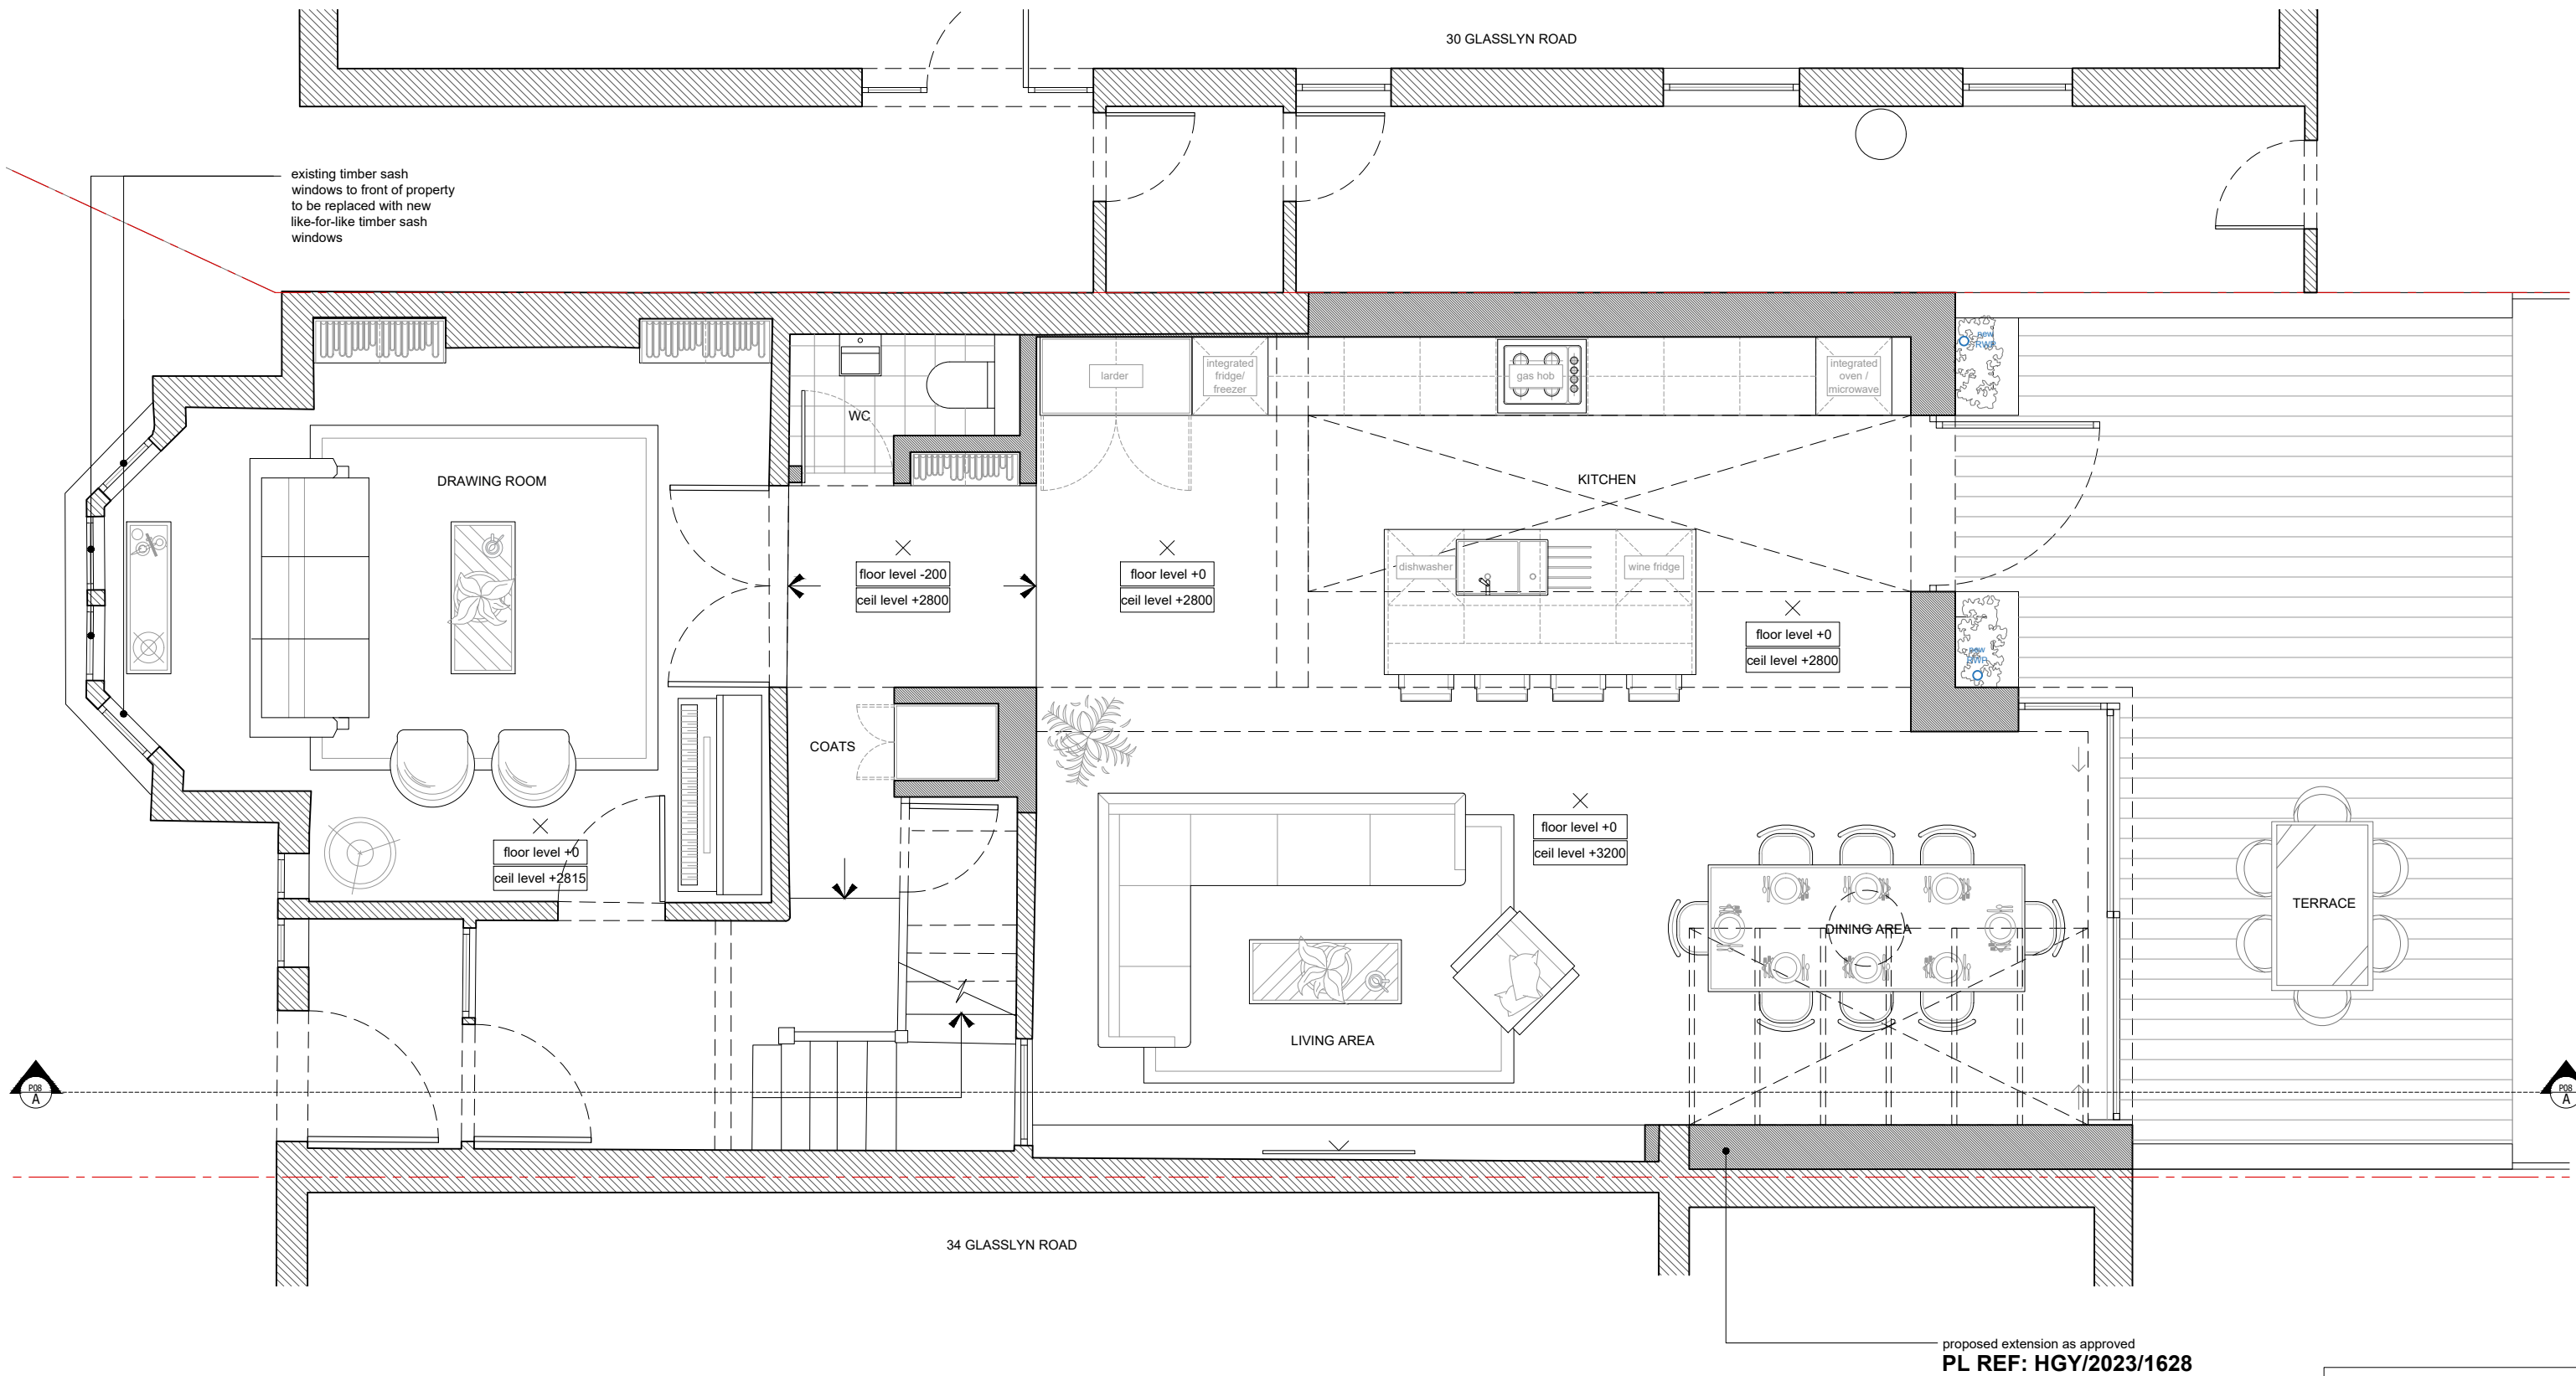

proposed extension as approved
PL REF: HGY/2023/1628

KEY

existing walls

new walls

Orientation

Scale Bar

00.51m

Rev	Issue	Drwn	Chk	Date
--	Stage 3 - Planning	AR	MW	21.09.23

Title
Proposed Ground Floor Plan

Drawing No
GLS.32_GA-P01

Revision
--

Stage
3 - Planning

Date
MAY 2023

Scale
1:50 @A3

Client
J Pinho & G Rouault

Client Address
32 Glasslyn Road London N8 8RH

Project Address
32 Glasslyn Road London N8 8RH

melissa white architects

Do not scale this drawing | All dimensions to be checked and confirmed on site prior to commencement of any work. Any discrepancies to be reported to the architect | All work and materials to be in accordance with current legislation, regulations, and codes of practice and British Standards | Drawing to be read in conjunction with relevant consultants, sub-contractors, and manufacturers information and specifications.