




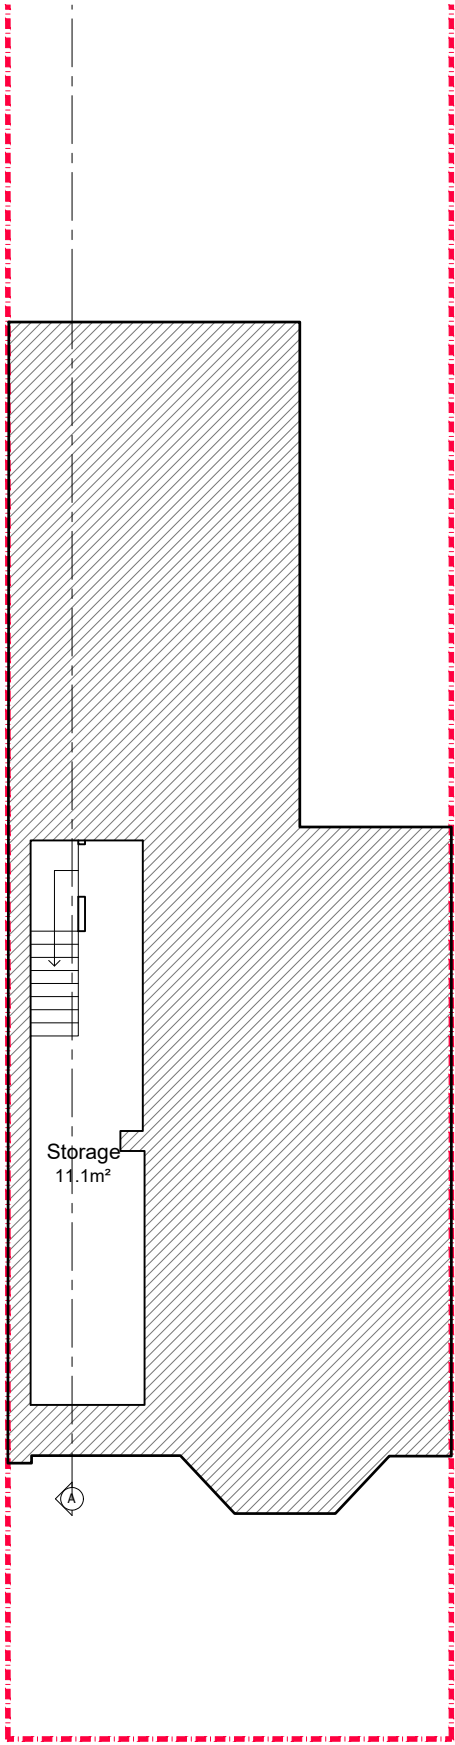

- Notes
- 1- This drawing is not for construction
 - 2- All Dimensions are in millimeters
 - 3- Dimensions are not to be scaled directly from drawings
 - 4- All dimensions are to be checked on site and the Architect is to be informed of any discrepancies before construction commences
 - 5- All references to drawings refer to current revision of that drawing
 - 6- The Copyright of this drawing belongs to Architectural Design Point Limited.

 

PROPOSED BASEMENT PLAN
GIA: 11.1 m²

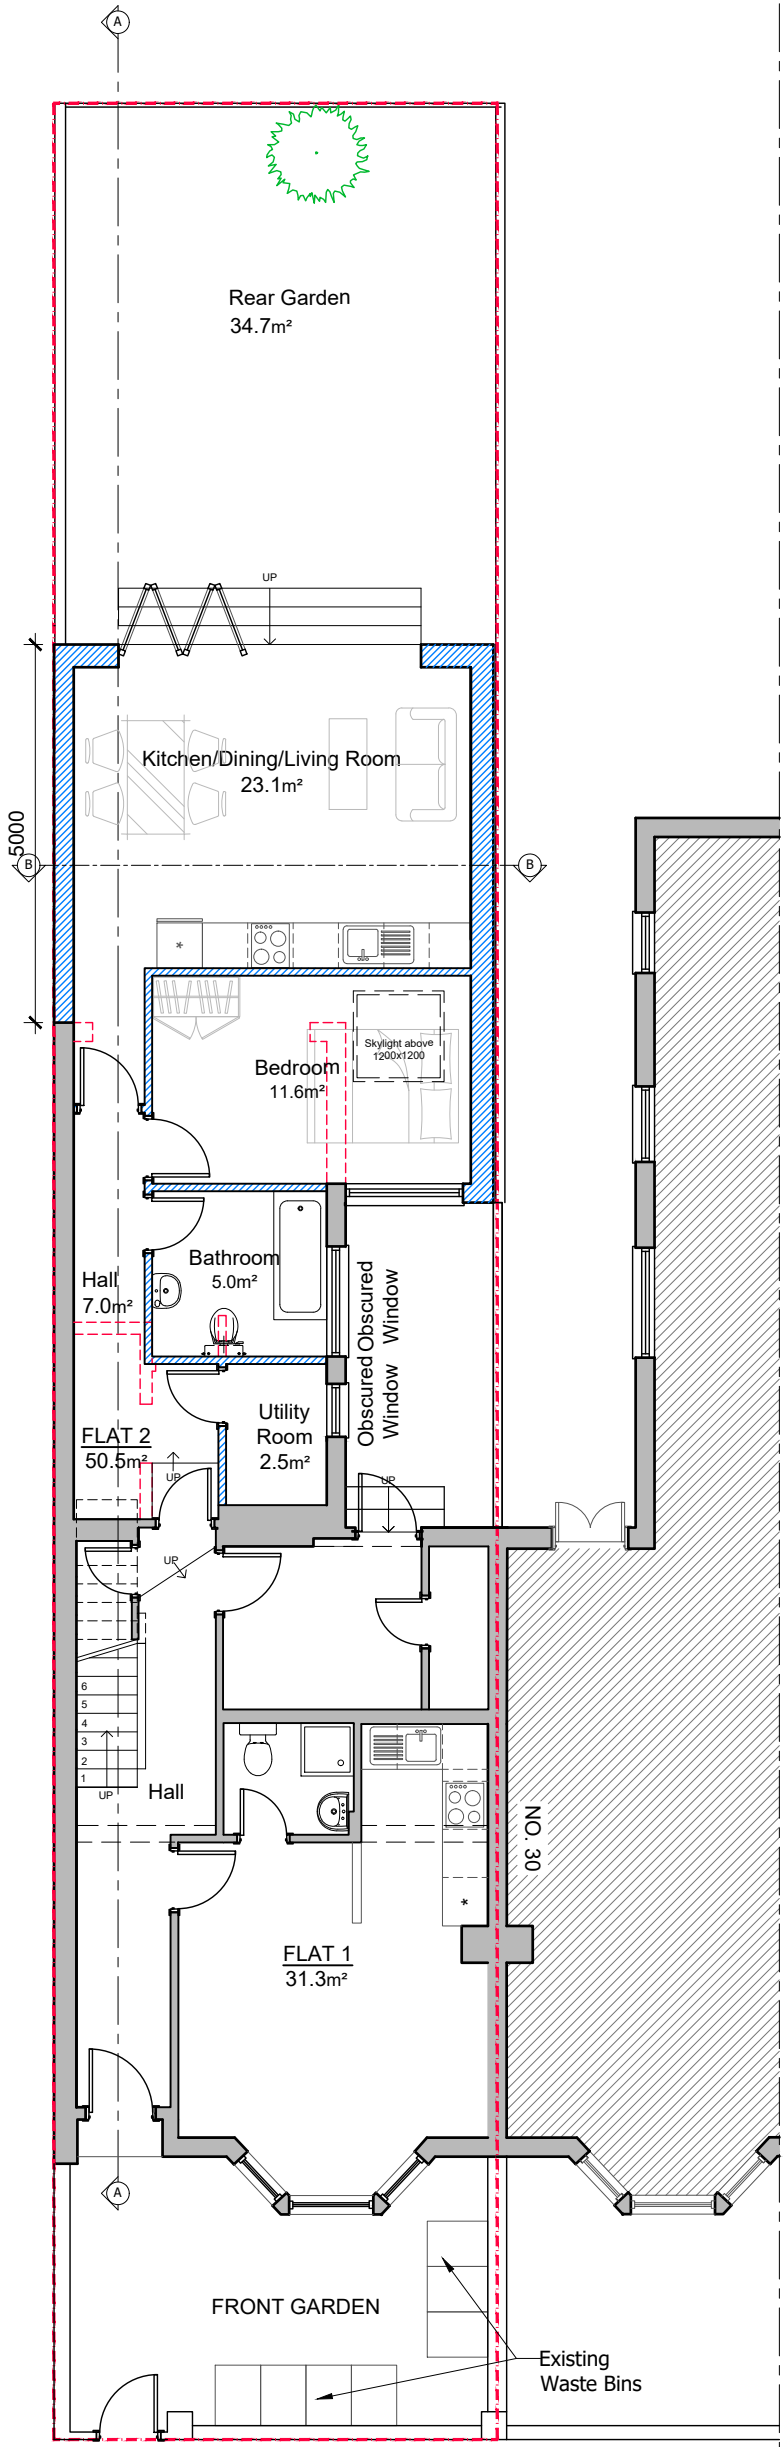

PROPOSED GROUND FLOOR PLAN
GIA: 98.28m²

- Legend
- Existing Wall
 - Wall/partition to be removed
 - Proposed wall/partition



Rev.	Date	Revisions
C	20/09/23	Amendments to the layout.

FOR PLANNING




**ARCHITECTURAL
DESIGN POINT**
8-10 Silver Street, Enfield, EN1 3ED
Office: 0208 367 7479
Tel: 0796 029 9656
Email: info@adplondon.co.uk

Client	Mr Ismail Hazar		
Project	32 Scarborough Road, N4 4LT		
Scale	1/100@A3	Date	05/2023
Drawn By	S.A	Checked By	H.C
Project No.	230302-01	Drawing No.	A108
		Revision	C
Drawing title			
Proposed Floor Plans			

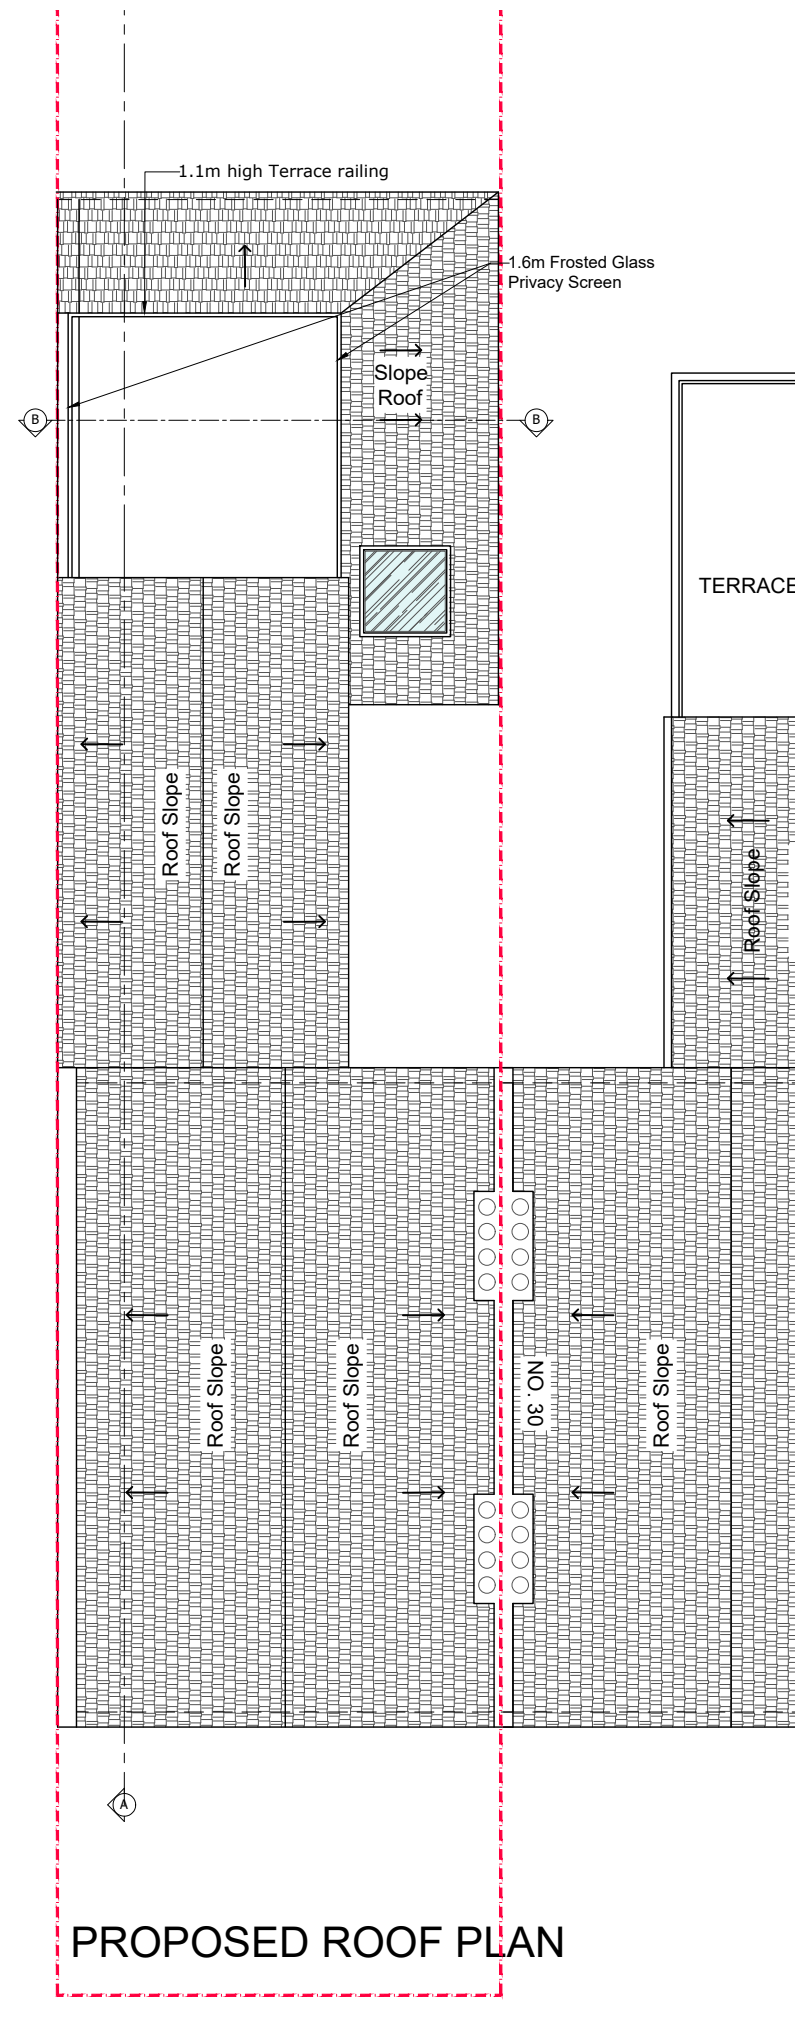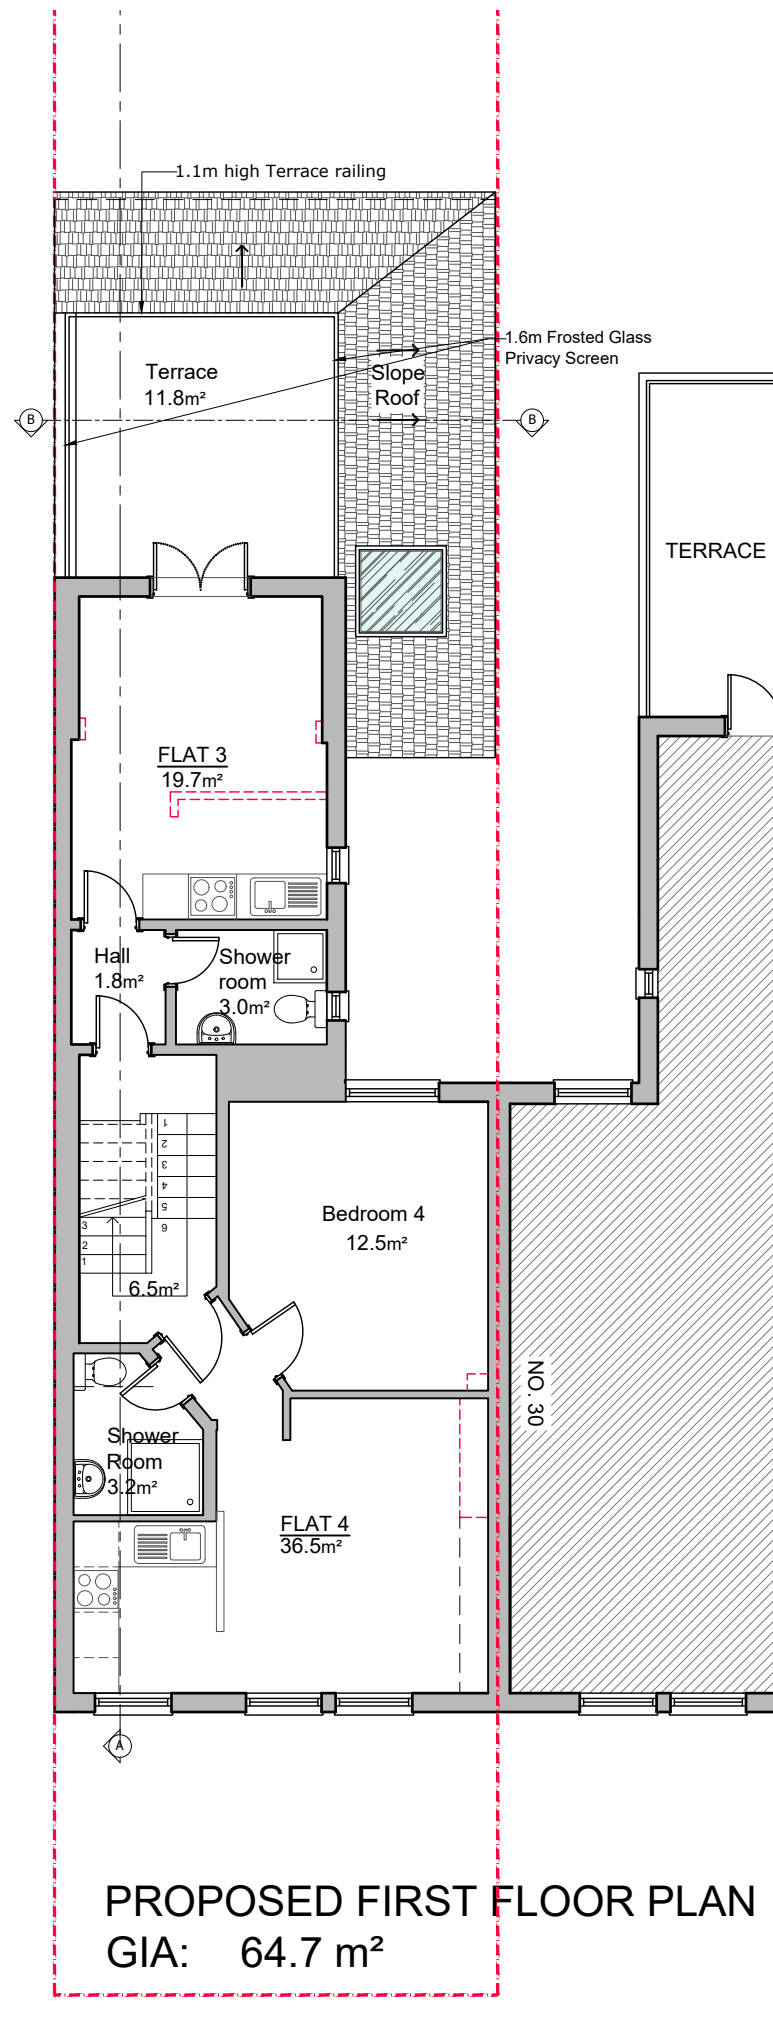

- Notes
- 1- This drawing is not for construction
 - 2- All Dimensions are in millimeters
 - 3- Dimensions are not to be scaled directly from drawings
 - 4- All dimensions are to be checked on site and the Architect is to be informed of any discrepancies before construction commences
 - 5- All references to drawings refer to current revision of that drawing
 - 6- The Copyright of this drawing belongs to Architectural Design Point Limited.

 

- Existing Wall
- Wall/partition to be removed
- Proposed wall/partition

Rev.	Date	Revisions
A	14/08/23	Amendments to first floor terrace - add 1.6m high screening
B	04/09/23	Amendments to first floor terrace
C	20/09/23	Amendments to the layout.

FOR PLANNING





**ARCHITECTURAL
DESIGN POINT**


8-10 Silver Street, Enfield, EN1 3ED
Office: 0208 367 7479
Tel: 0796 029 9656
Email: info@adplondon.co.uk

Client	Mr Ismail Hazar		
Project	32 Scarborough Road, N4 4LT		
Scale	1/100@A3	Date	05/2023
Drawn By	S.A	Checked By	H.C
Project No.	230302-01	Drawing No.	A109
		Revision	C
Drawing title			
Proposed First Floor & Roof Plan			

Notes
1- This drawing is not for construction
2- All Dimensions are in millimeters
3- Dimensions are not to be scaled directly from drawings
4- All dimensions are to be checked on site and the Architect is to be informed of any discrepancies before construction commences
5- All references to drawings refer to current revision of that drawing
6- The Copyright of this drawing belongs to Architectural Design Point Limited.

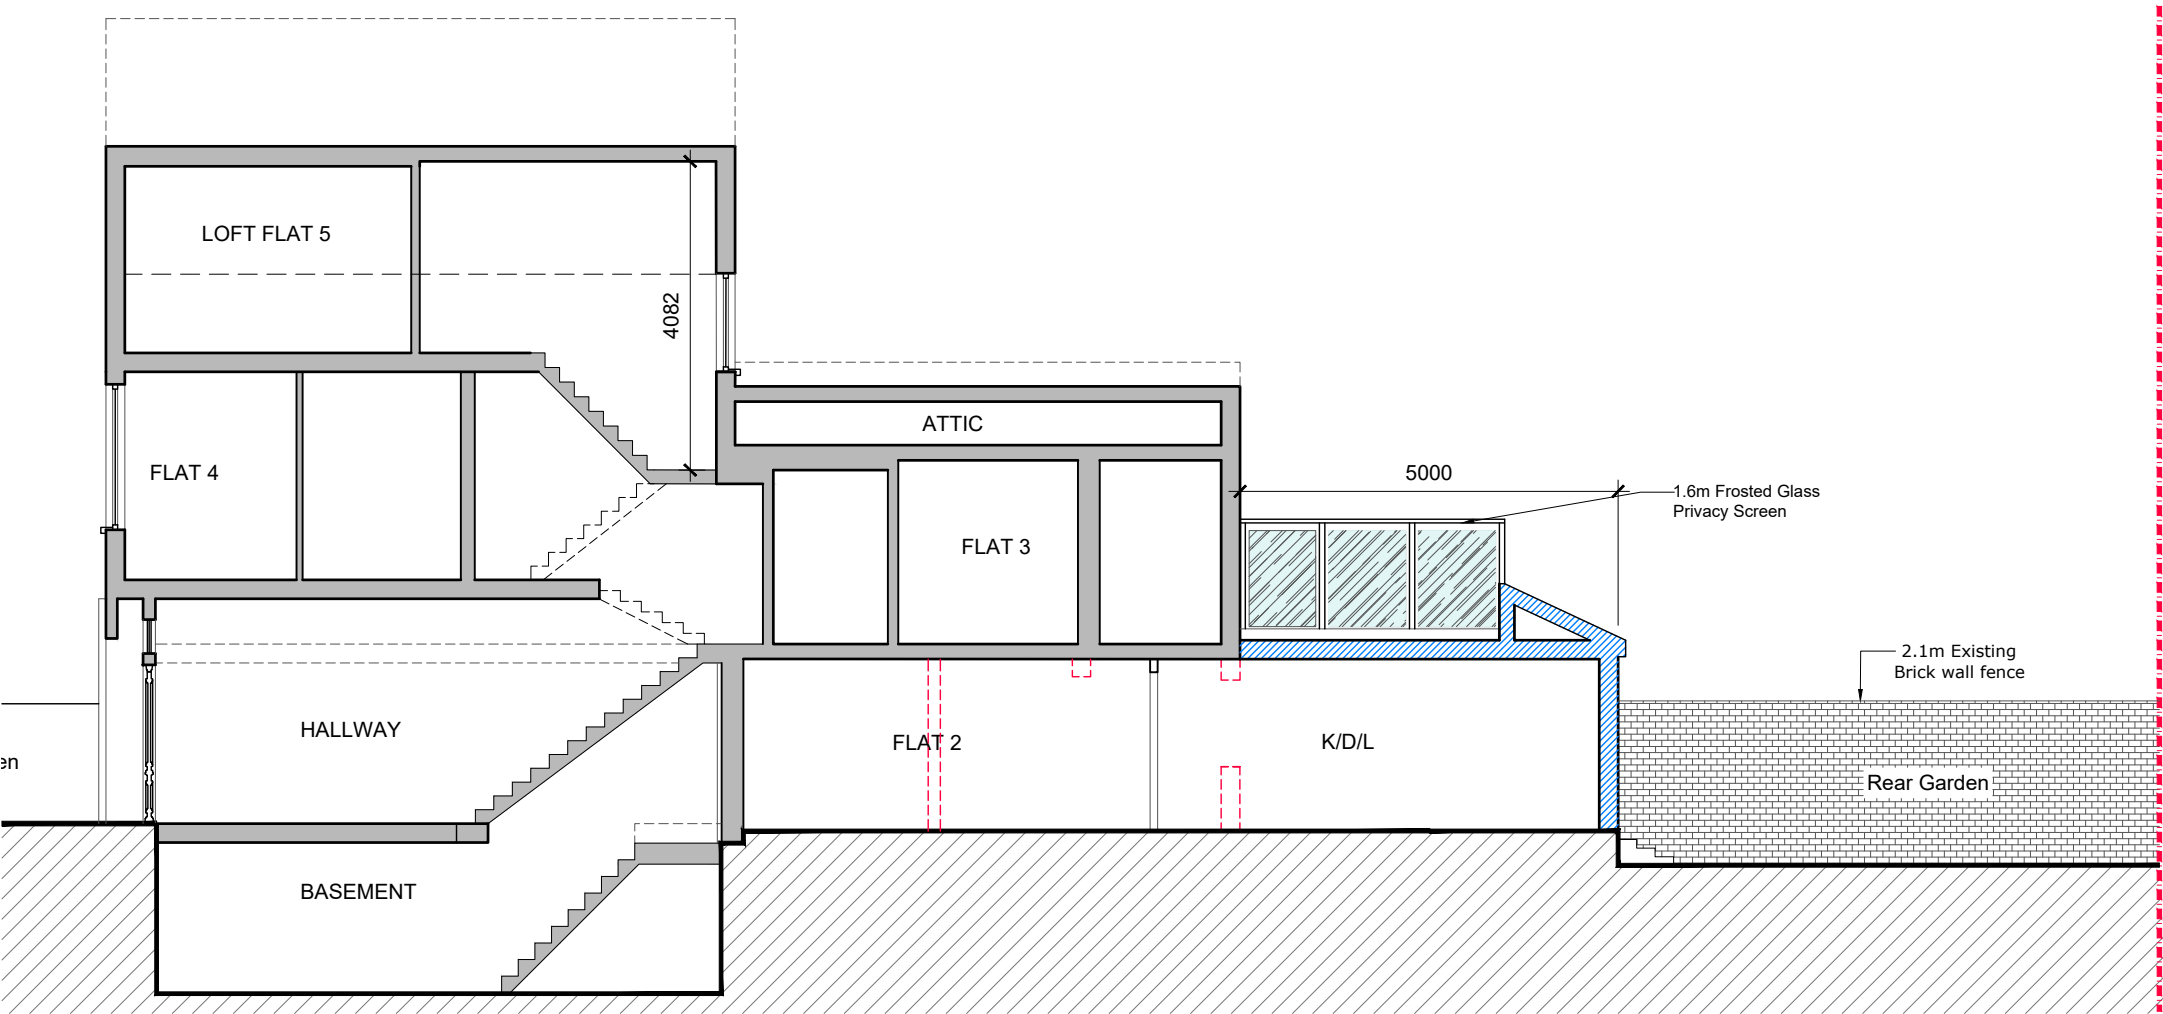 

PROPOSED SECTION A-A

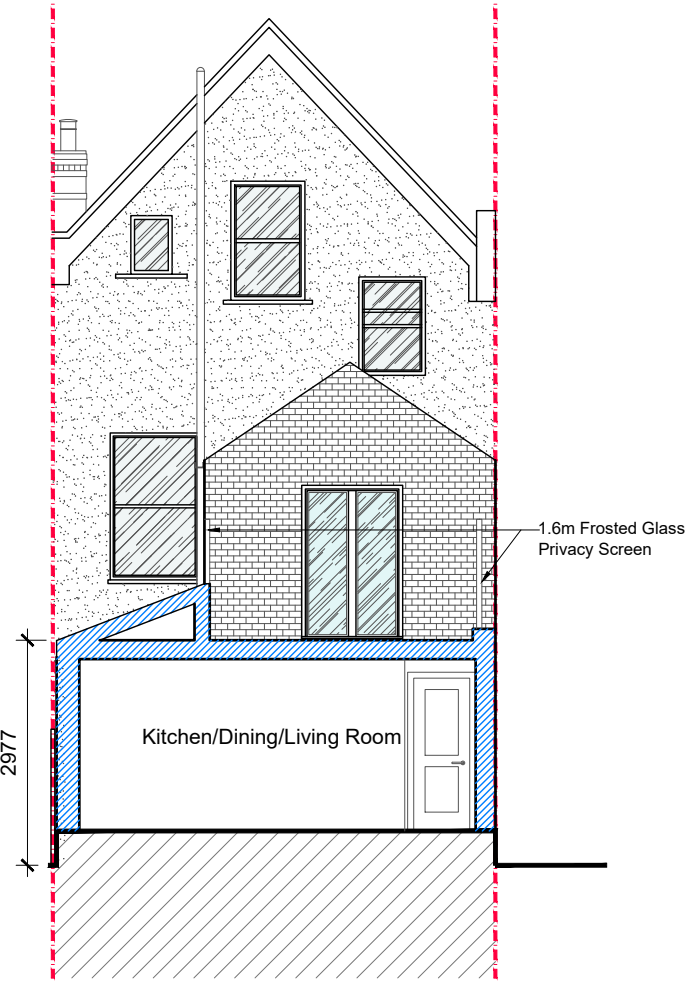

PROPOSED SECTION BB

- Existing Wall
- Wall/partition to be removed
- Proposed wall/partition

Rev.	Date	Revisions
B	04/09/23	Amendments to first floor terrace
C	20/09/23	Amendments to the layout.



FOR PLANNING



ARCHITECTURAL
DESIGN POINT
8-10 Silver Street, Enfield, EN1 3ED
Office: 0208 367 7479
Tel: 0796 029 9656
Email: info@adplondon.co.uk

Client	Mr Ismail Hazar		
Project	32 Scarborough Road, N4 4LT		
Scale	1/100@A3	Date	05/2023
Drawn By	S.A	Checked By	H.C
Project No.	230302-01	Drawing No.	A110
		Revision	C
Drawing title			
Proposed Section AA & BB			

Notes
1- This drawing is not for construction
2- All Dimensions are in millimeters
3- Dimensions are not to be scaled directly from drawings
4- All dimensions are to be checked on site and the Architect is to be informed of any discrepancies before construction commences
5- All references to drawings refer to current revision of that drawing
6- The Copyright of this drawing belongs to Architectural Design Point Limited.

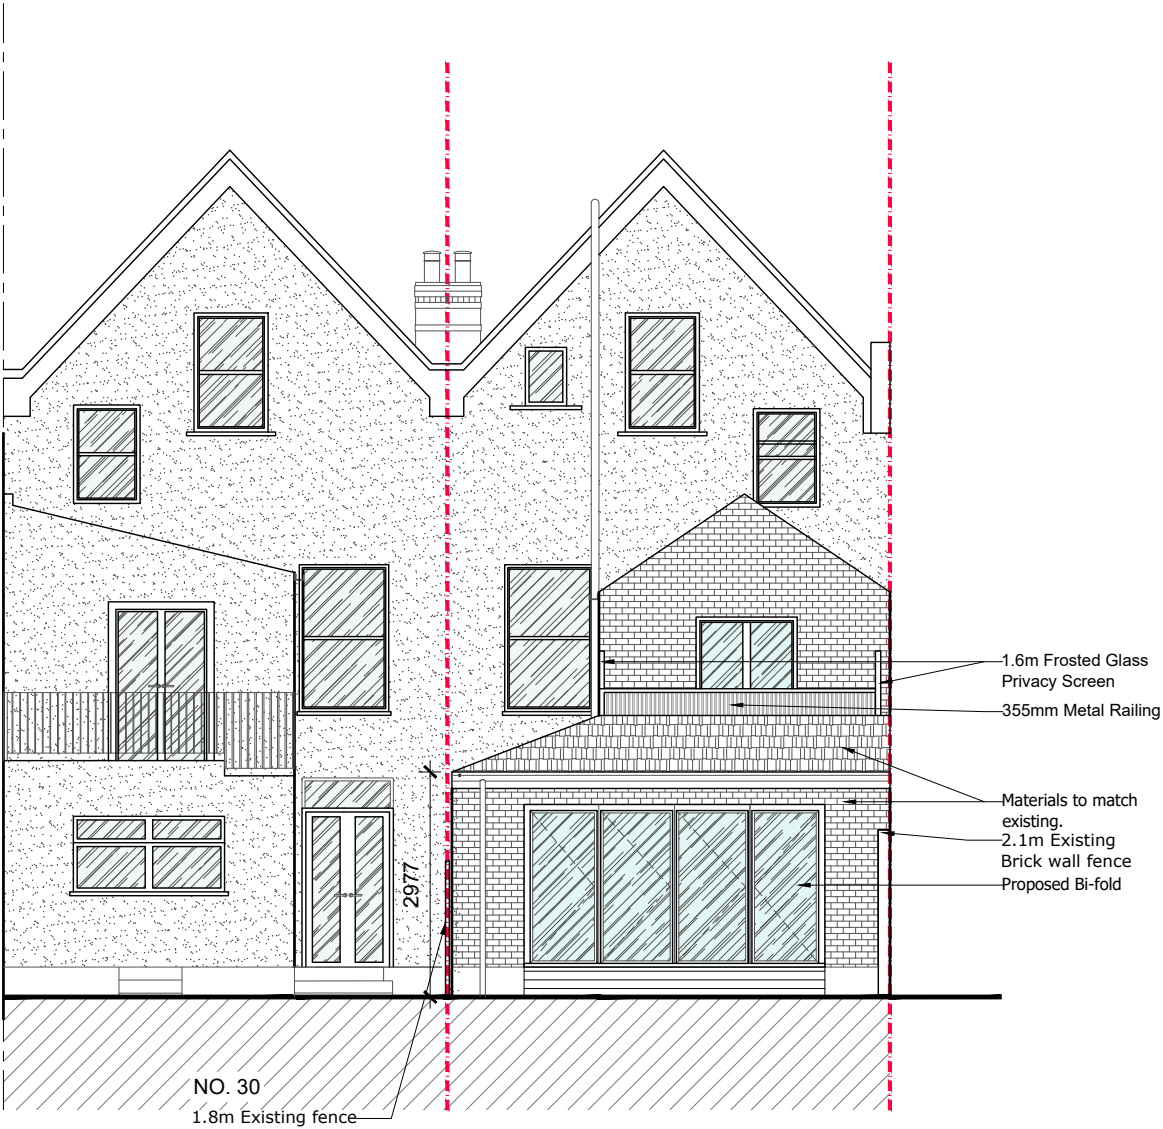 

PROPOSED REAR
ELEVATION

Rev.	Date	Revisions
A	14/08/23	Amendments to first floor terrace - add 1.6m high screening
B	04/09/23	Amendments to first floor terrace
C	20/09/23	Amendments to the layout.




FOR PLANNING



**ARCHITECTURAL
DESIGN POINT**
8-10 Silver Street, Enfield, EN1 3ED
Office: 0208 367 7479
Tel: 0796 029 9656
Email: info@adplondon.co.uk

Client	Mr Ismail Hazar		
Project	32 Scarborough Road, N4 4LT		
Scale	1/100@A3	Date	05/2023
Drawn By	S.A	Checked By	H.C
Project No.	230302-01	Drawing No.	A111
		Revision	C
Drawing title			
Proposed Front and Rear Elevation			

- Notes
- 1- This drawing is not for construction
 - 2- All Dimensions are in millimeters
 - 3- Dimensions are not to be scaled directly from drawings
 - 4- All dimensions are to be checked on site and the Architect is to be informed of any discrepancies before construction commences
 - 5- All references to drawings refer to current revision of that drawing
 - 6- The Copyright of this drawing belongs to Architectural Design Point Limited.

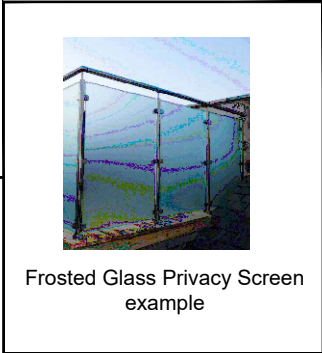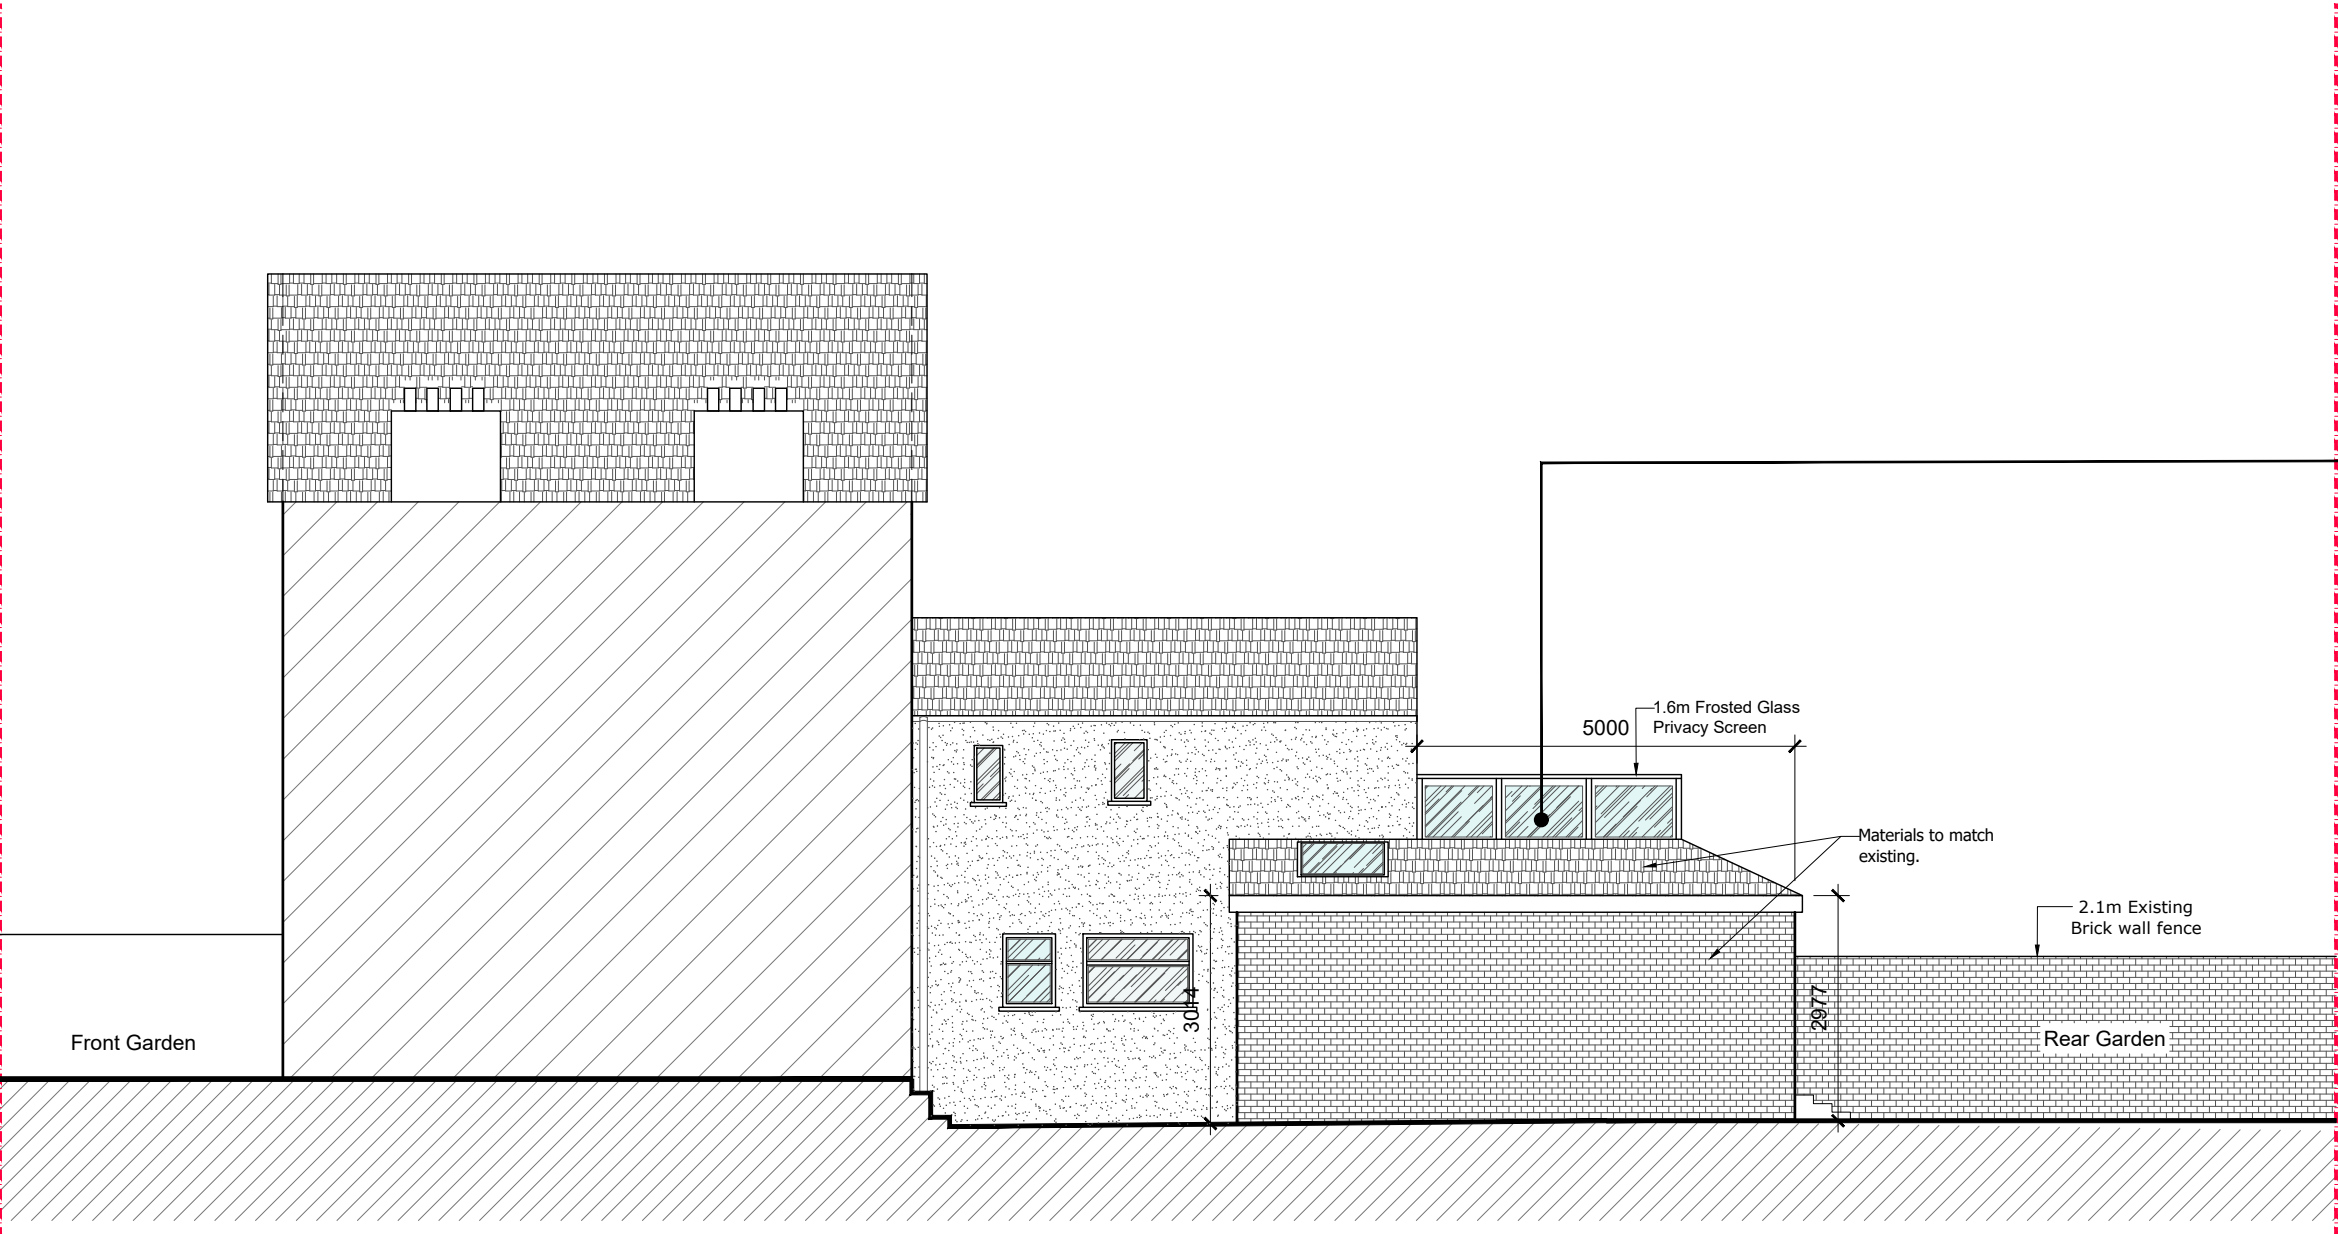 

PROPOSED RIGHT SIDE ELEVATION

Rev.	Date	Revisions
A	14/08/23	Amendments to first floor terrace - add 1.6m high screening
B	04/09/23	Amendments to first floor terrace
C	20/09/23	Amendments to the layout.



FOR PLANNING



**ARCHITECTURAL
DESIGN POINT**
8-10 Silver Street, Enfield, EN1 3ED
Office: 0208 367 7479
Tel: 0796 029 9656
Email: info@adplondon.co.uk

Client	Mr Ismail Hazar		
Project	32 Scarborough Road, N4 4LT		
Scale	1/100@A3	Date	05/2023
Drawn By	S.A	Checked By	H.C
Project No.	230302-01	Drawing No.	A112
		Revision	C
Drawing title			
Proposed Side Elevation			

Notes
1- This drawing is not for construction
2- All Dimensions are in millimeters
3- Dimensions are not to be scaled directly from drawings
4- All dimensions are to be checked on site and the Architect is to be informed of any discrepancies before construction commences
5- All references to drawings refer to current revision of that drawing
6- The Copyright of this drawing belongs to Architectural Design Point Limited.

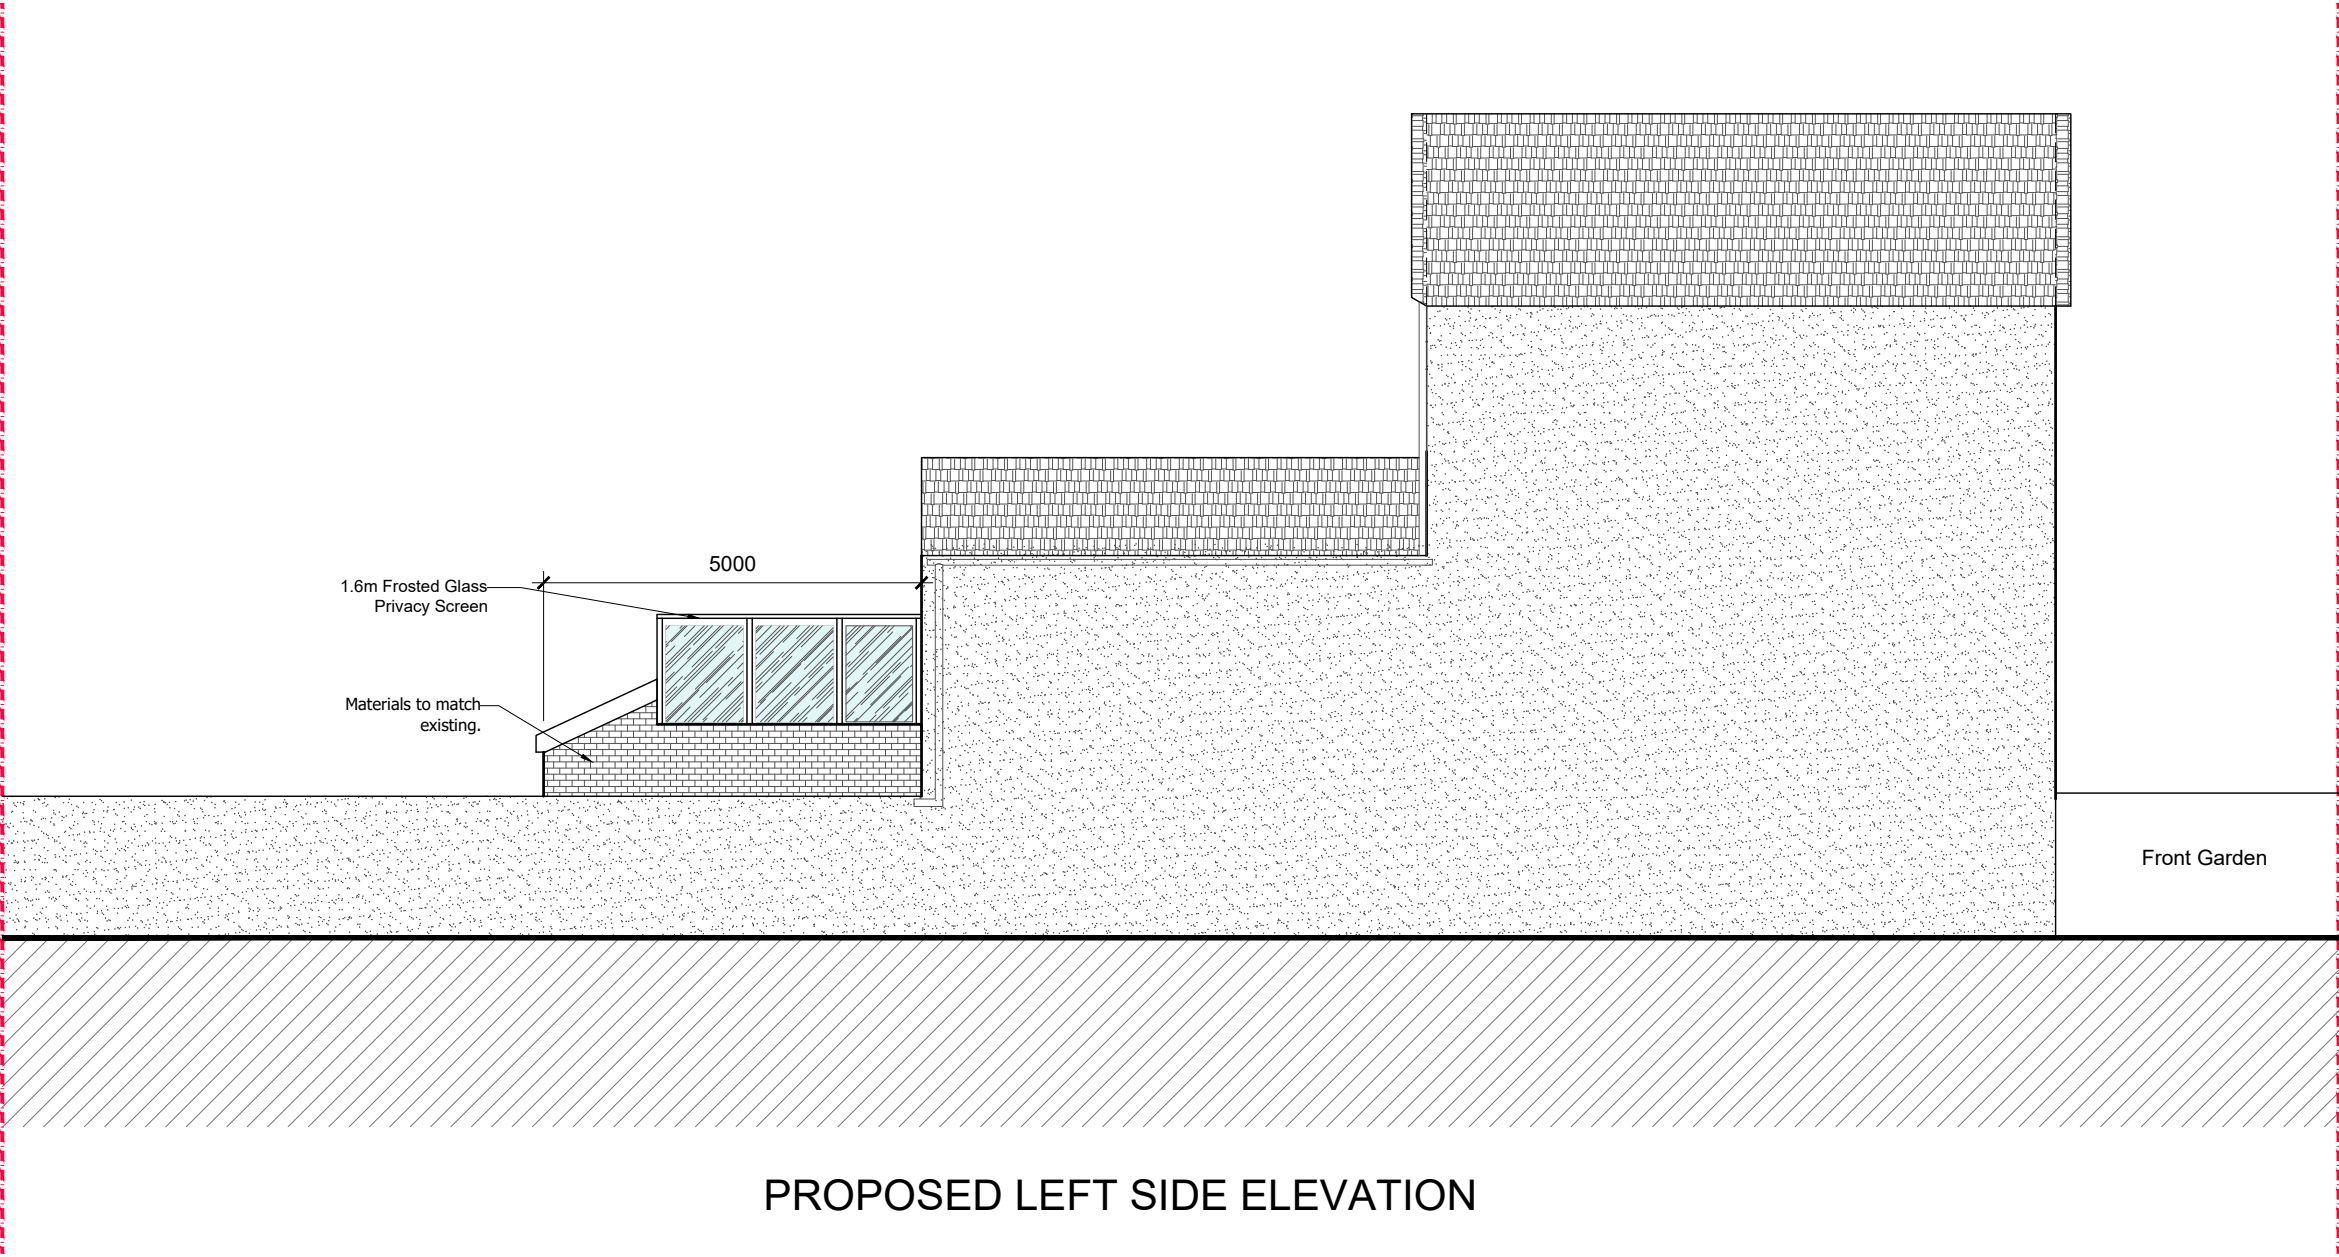 

PROPOSED LEFT SIDE ELEVATION

Rev.	Date	Revisions
A	14/08/23	Amendments to first floor terrace - add 1.6m high screening
B	04/09/23	Amendments to first floor terrace
C	20/09/23	Amendments to the layout.

FOR PLANNING



**ARCHITECTURAL
DESIGN POINT**

8-10 Silver Street, Enfield, EN1 3ED
Office: 0208 367 7479
Tel: 0796 029 9656
Email: info@adplondon.co.uk

Client	Mr Ismail Hazar		
Project	32 Scarborough Road, N4 4LT		
Scale	1/100@A3	Date	05/2023
Drawn By	S.A	Checked By	H.C
Project No.	230302-01	Drawing No.	A113
		Revision	C
Drawing title			
Proposed Side Elevation			