


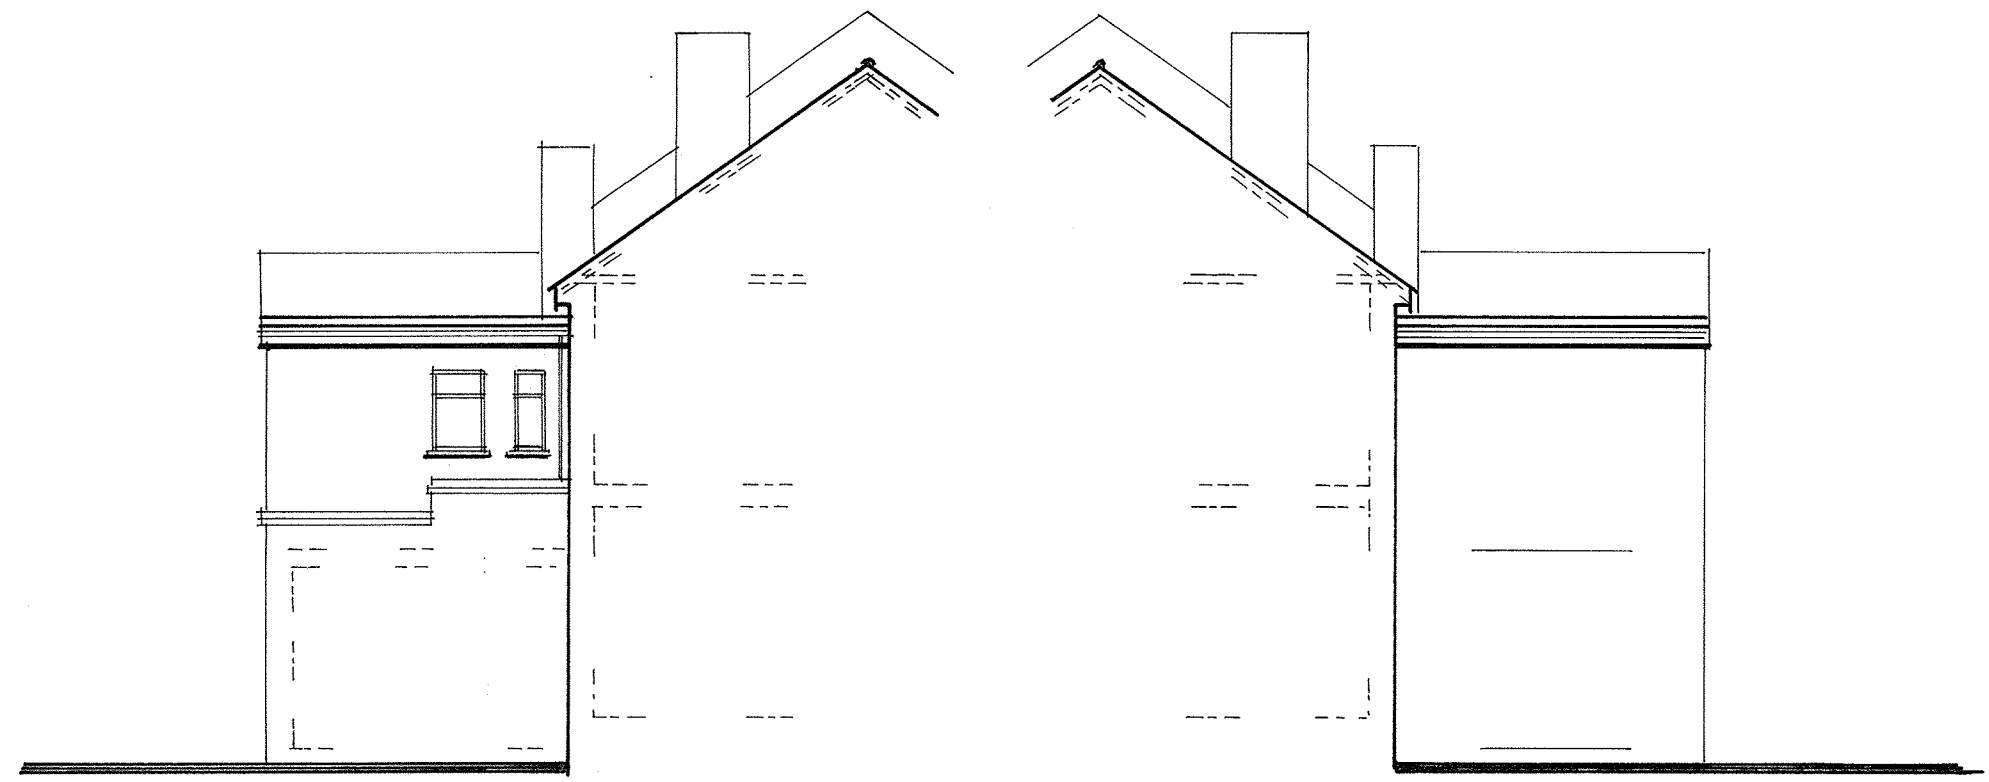



SIDE

SIDE


ELEVATIONS



REAR

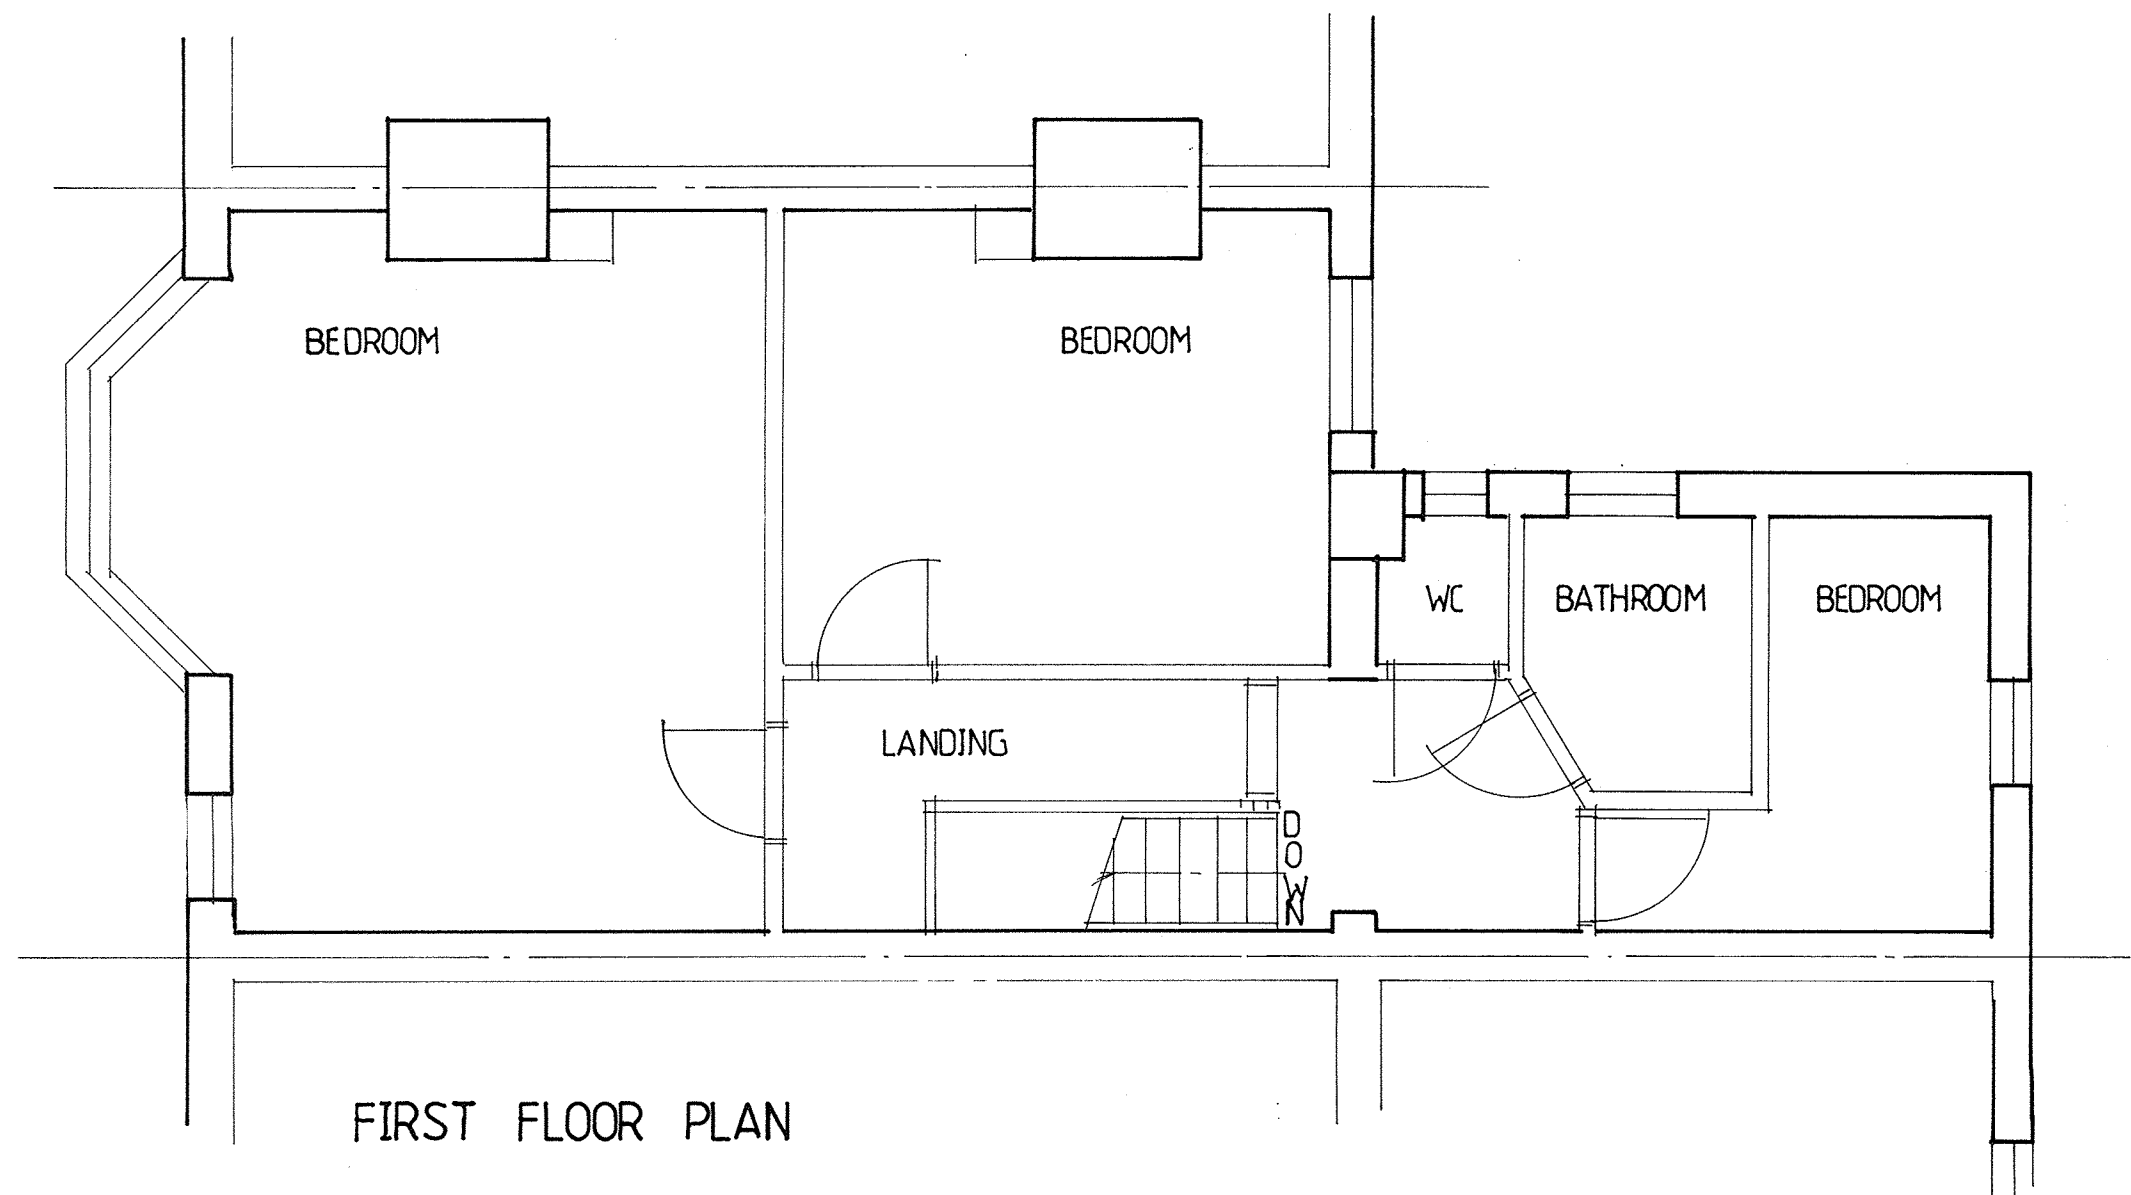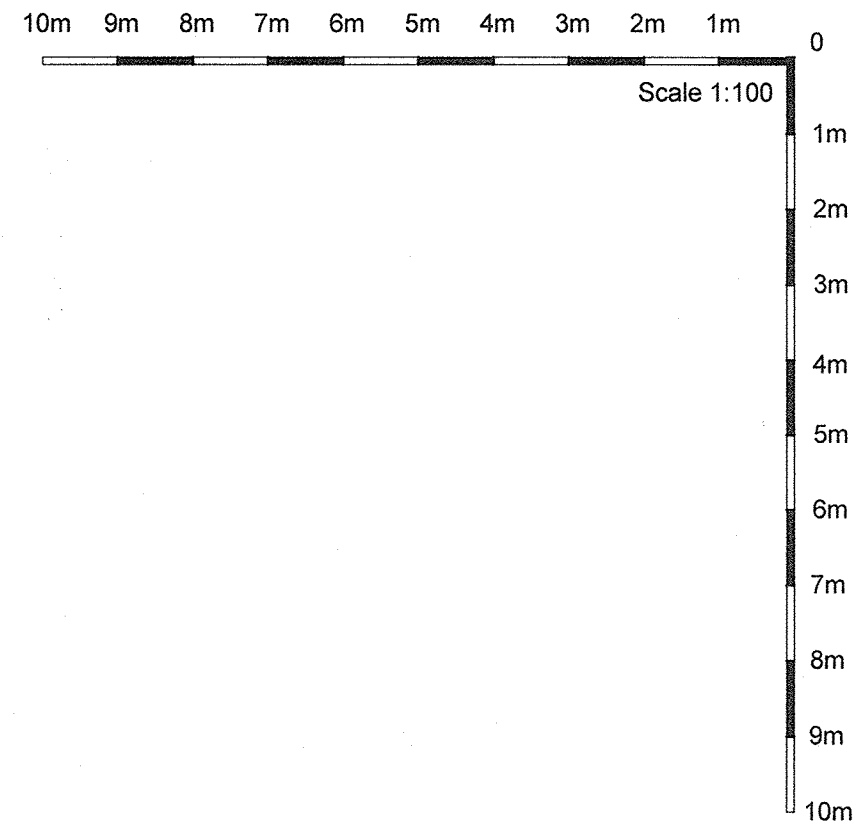

FIRST FLOOR PLAN

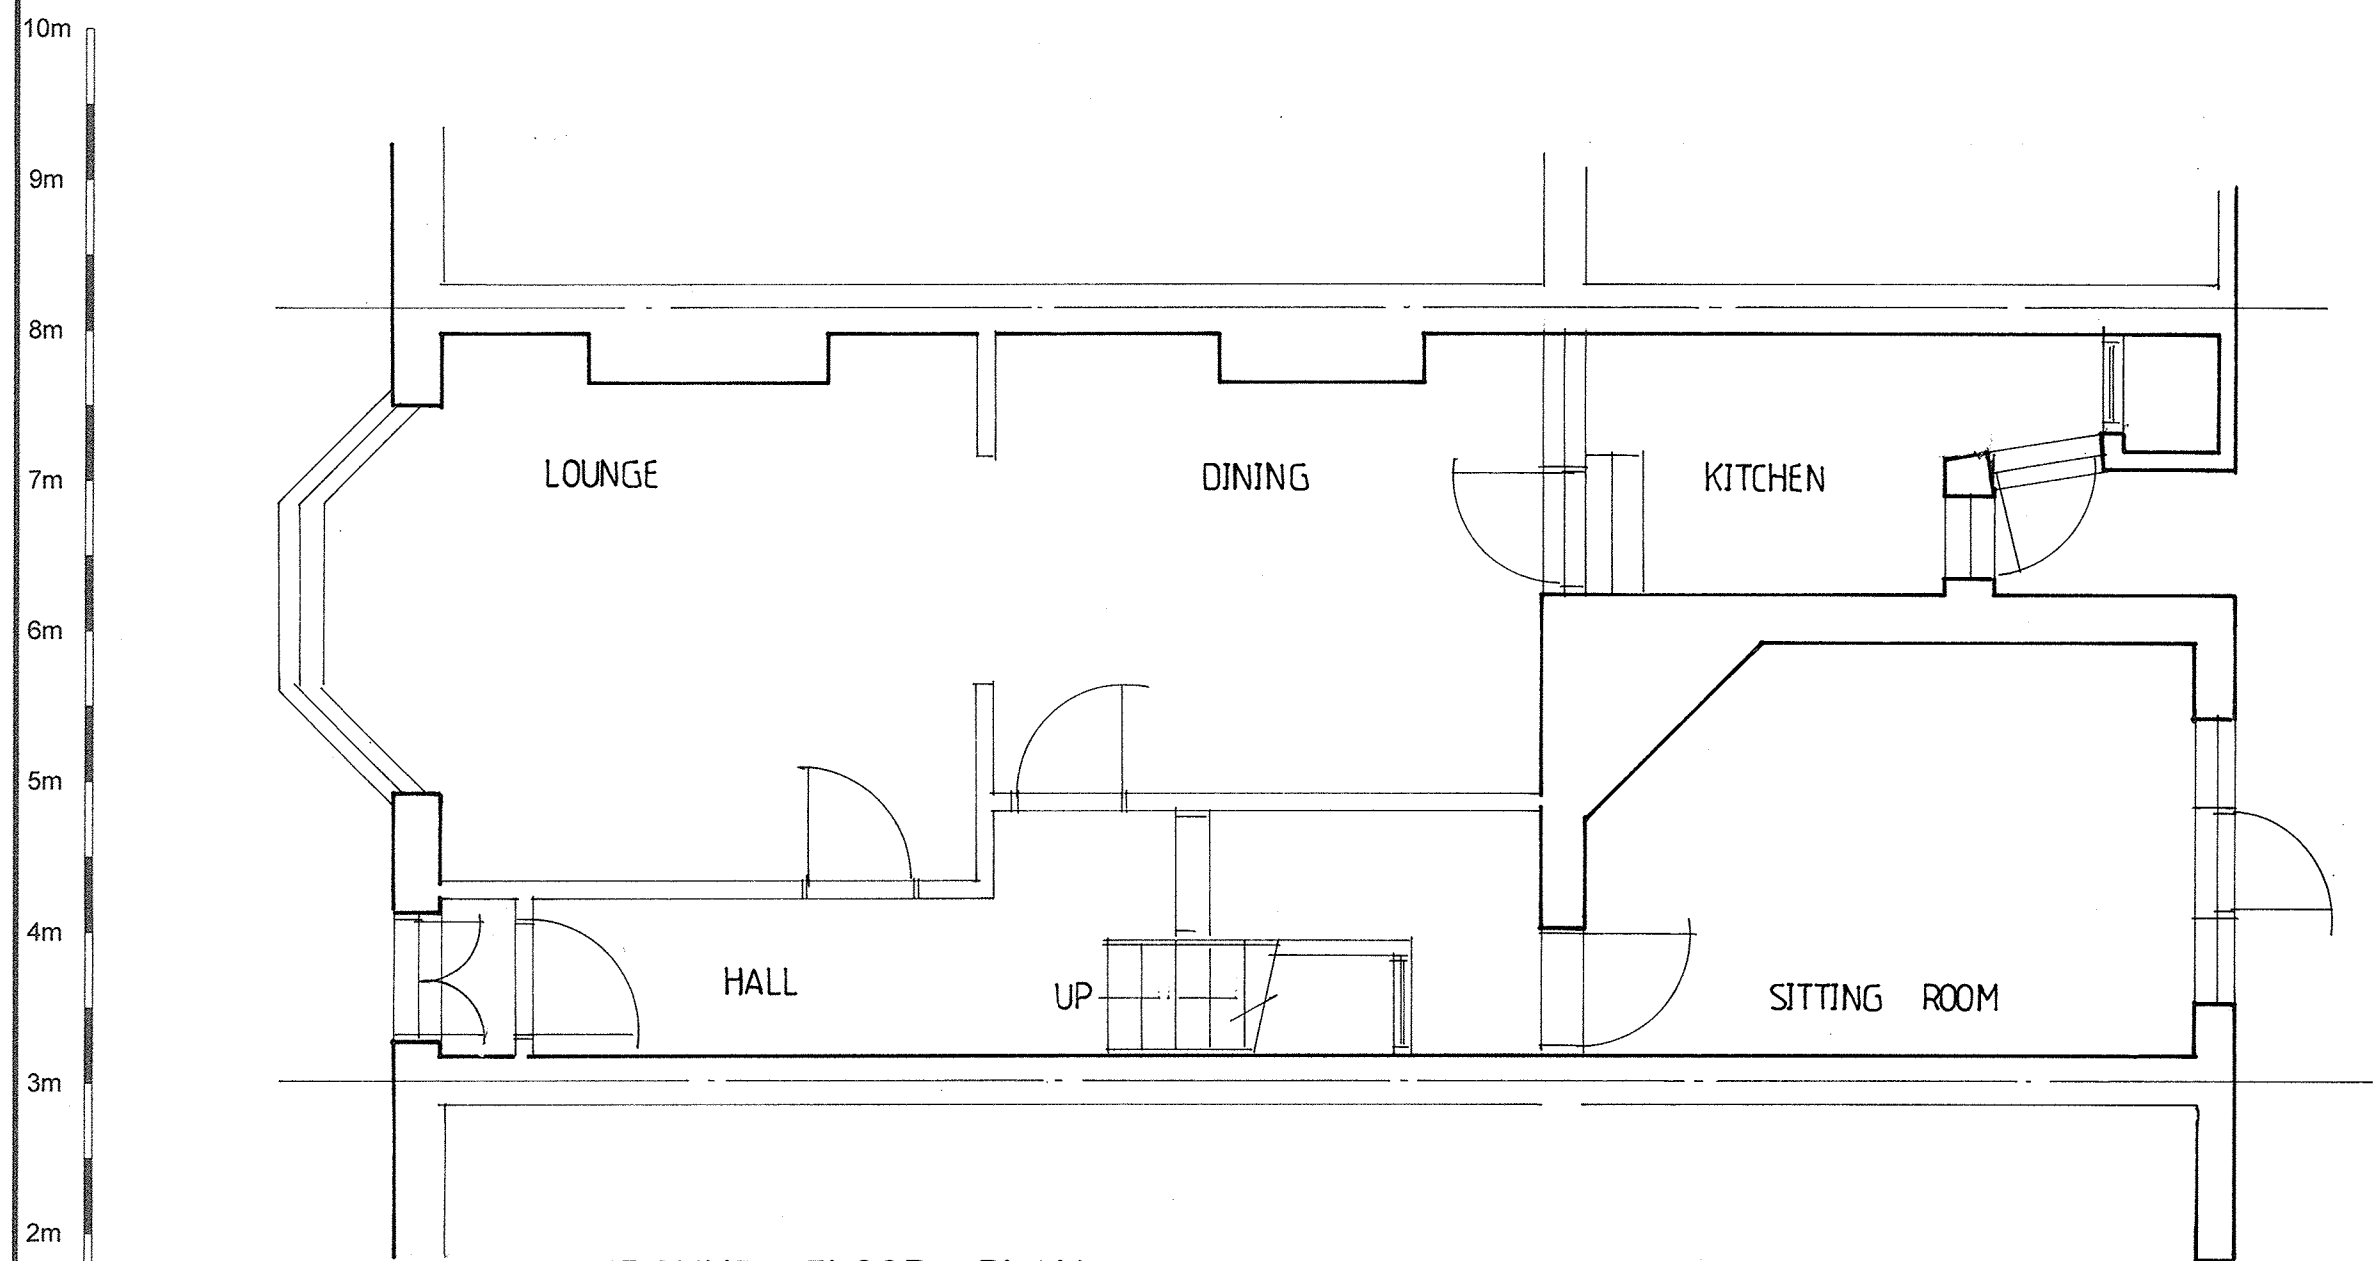


GROUND FLOOR PLAN



Scale 1:50

NB: Clients are hereby advised that a Party Wall Agreement is required under the Party Wall Act 1997, Prior to commencement of works on site. Please contact for further advice or clarification as necessary.

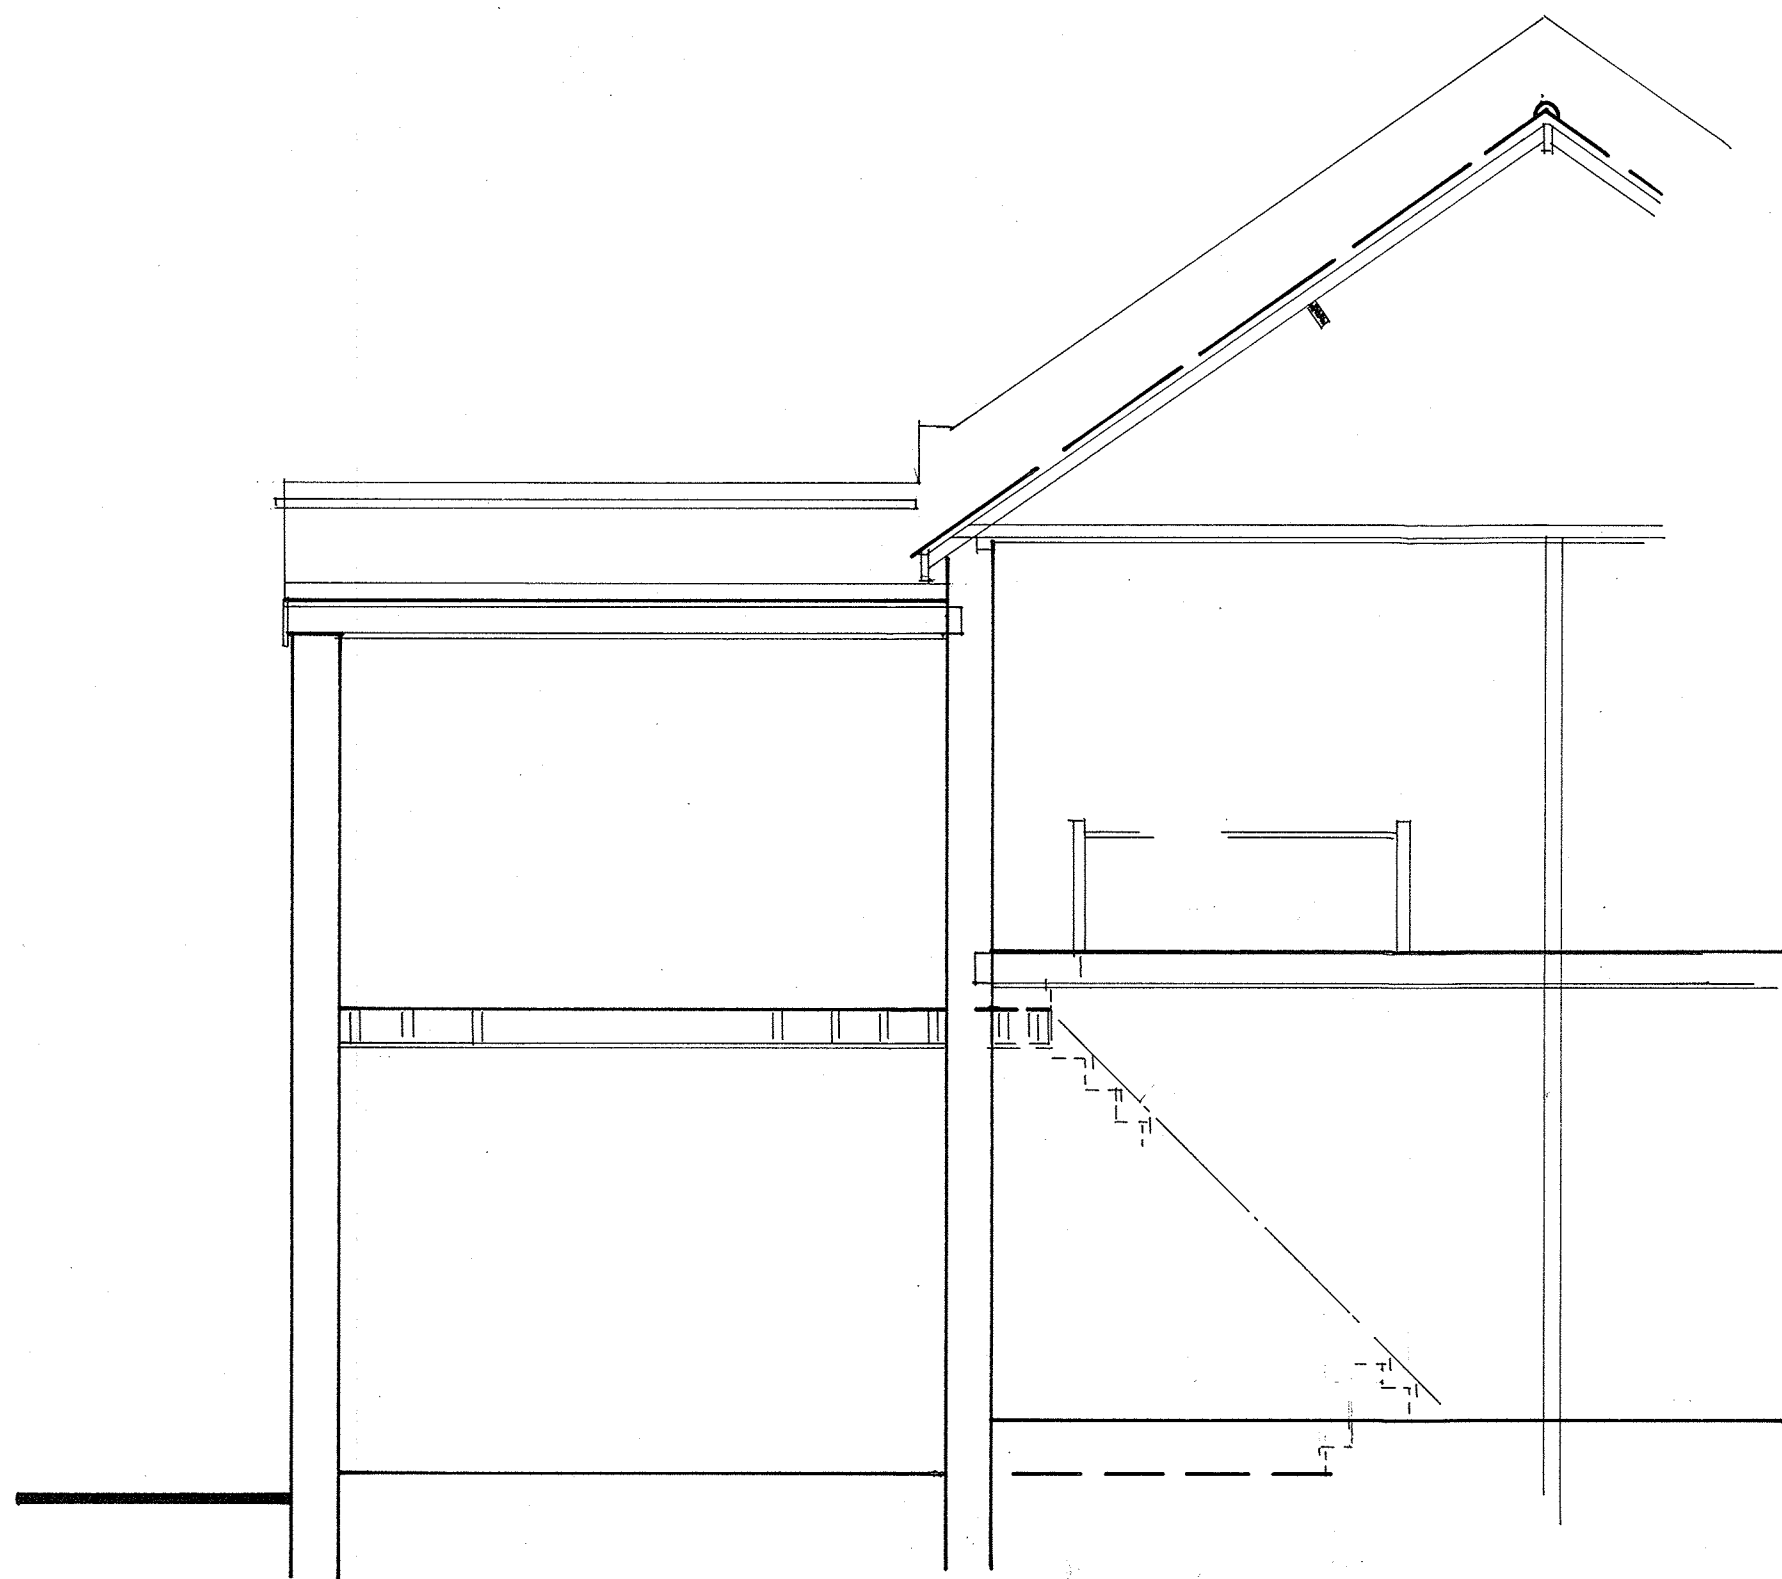

SECTION

EXISTING
FLOOR PLANS, SECTION
& ELEVATIONS

AMENDMENTS		DATE
Local Authority		
Flashing type	Tiles	Calcs Added
PROPOSED EXTENSION AT: 105 Inderwick Road Crouch End London. N8 9LA. FOR: Mr & Mrs HORNER.		
CONTRACT No		SHEET SIZE A1
Scale	Date	Dwg No
1:50, 1:100	Aug '23	EXISTING