




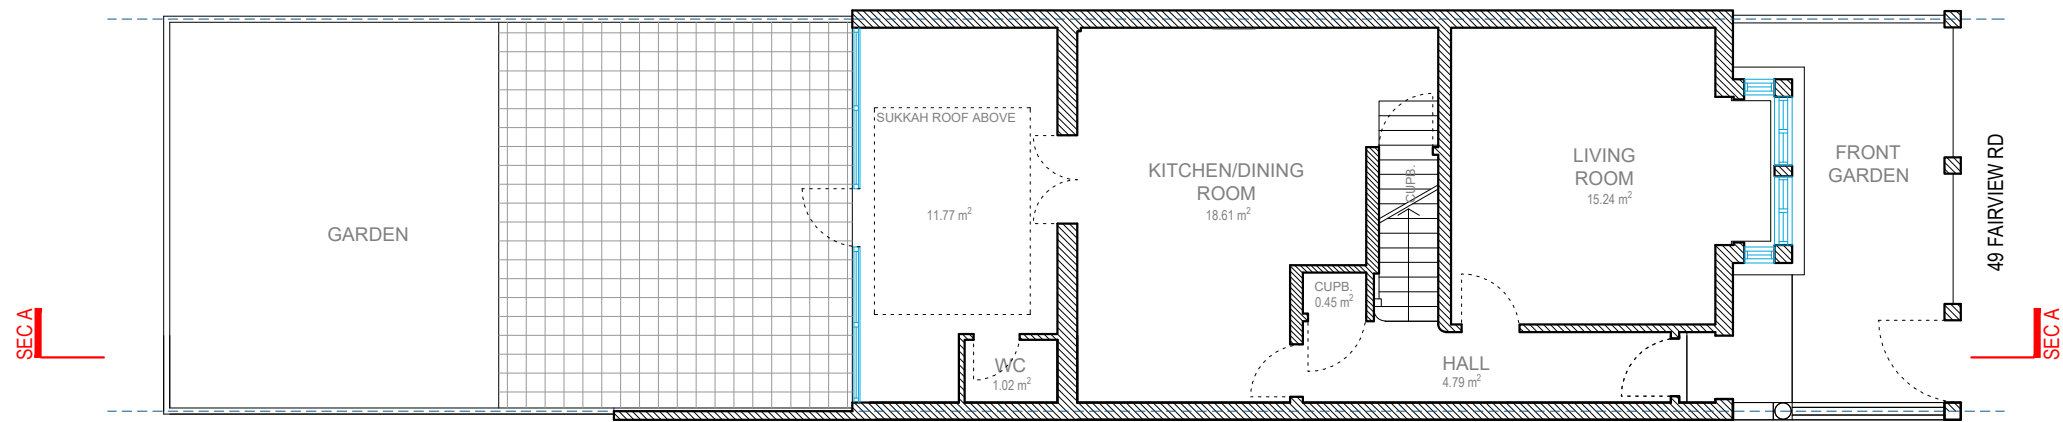

GROUND FLOOR

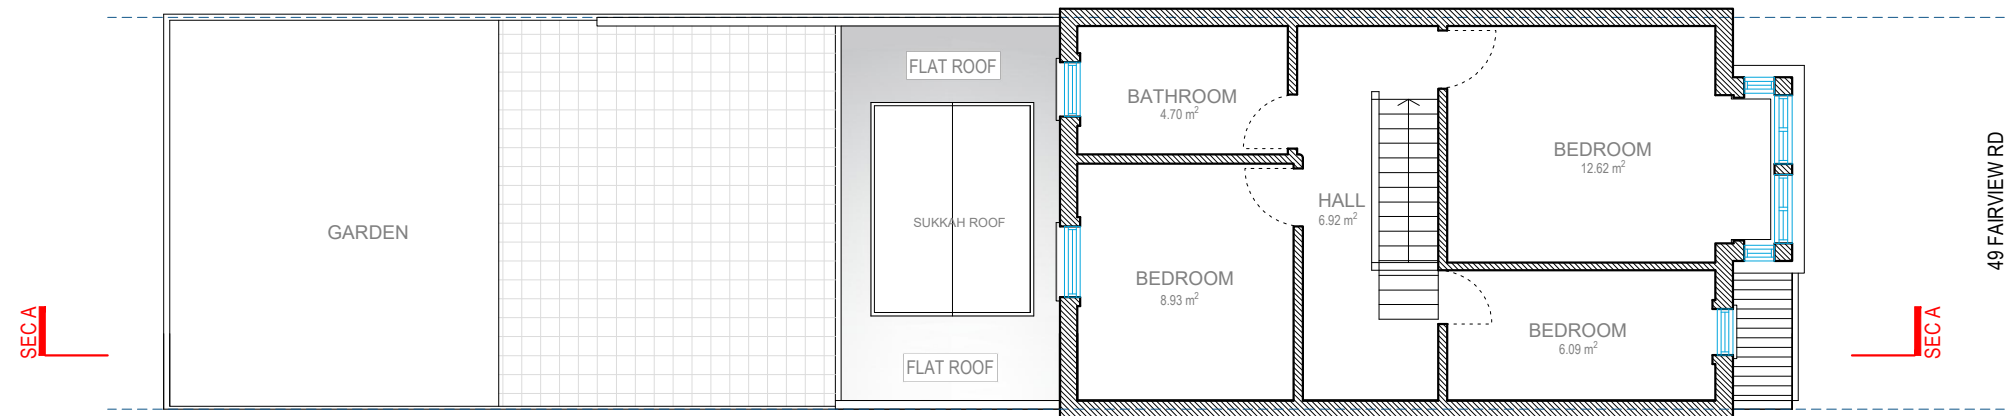

FIRST FLOOR

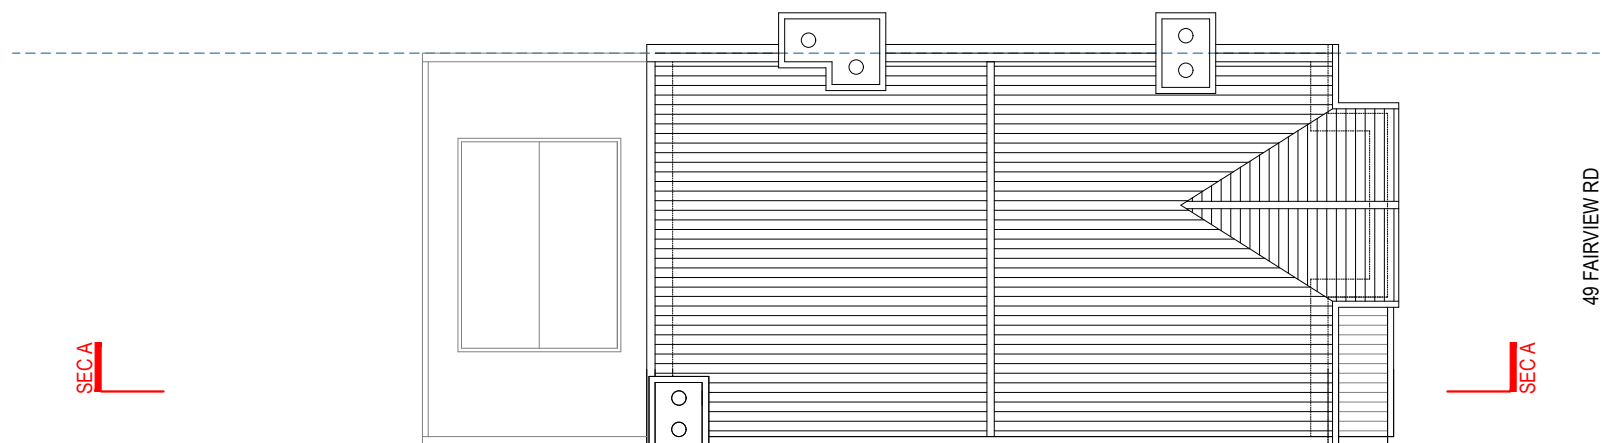

ROOF PLAN




Address - Unit 4, Grosvenor Way, London E5 9ND
Phone - 020 3781 8008
E-mail - office@redwoodsprojects.co.uk
Web - www.redwoodsprojects.co.uk
Any errors on Dimensions to be reported to the Architect prior to commencement of Works.
Dimensions and areas are based on survey information.
This drawing is copyright © Redwoods Projects.
All dimensions to be checked on site Prior work.

REFERENCE: 49 FAIRVIEW RD, LONDON N15 6LH, UK

TITLE: EXISTING DRAWINGS
FLOOR PLANS

PROJECT No 2007 DATE: 12-09-2023

SHEET No E 01

 

0 1 2 5m scale 1:100 @A3


NOTES:

DRAWN BY JM

EDITED BY MCDC



FRONT ELEVATION

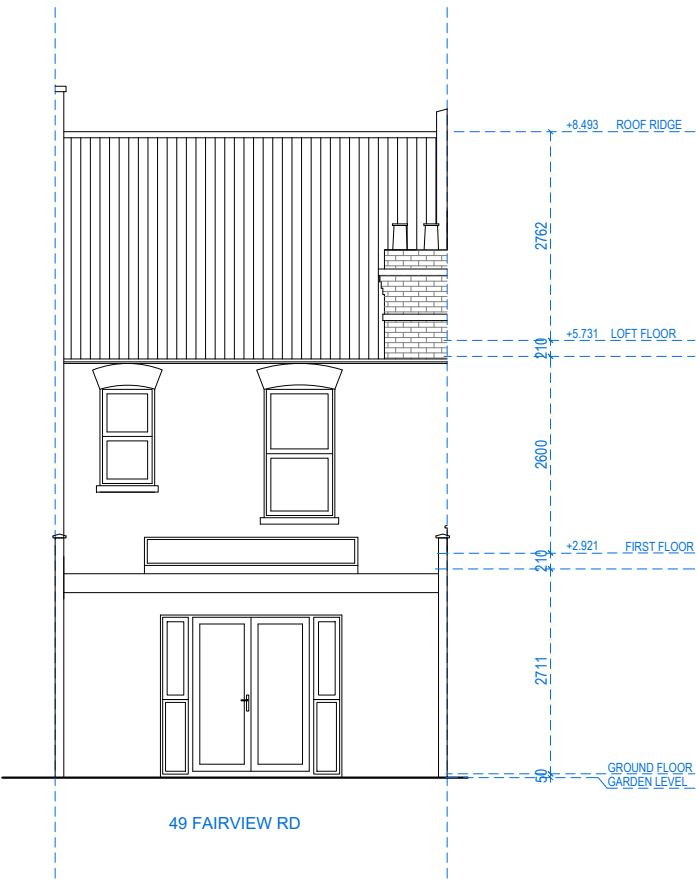


REAR ELEVATION




Address - Unit 4, Grosvenor Way, London E5 9ND
Phone - 020 3781 8008
E-mail - office@redwoodsprojects.co.uk
Web - www.redwoodsprojects.co.uk
Any errors on Dimensions to be reported to the Architect prior to commencement of Works.
Dimensions and areas are based on survey information.
This drawing is copyright © Redwoods Projects.
All dimensions to be checked on site Prior work.


REFERENCE: 49 FAIRVIEW RD, LONDON N15 6LH, UK	
TITLE: EXISTING DRAWINGS ELEVATIONS	
PROJECT No 2007	DATE: 12-09-2023
SHEET No E 02	

 

NOTES:	
DRAWN BY JM	EDITED BY MCDC

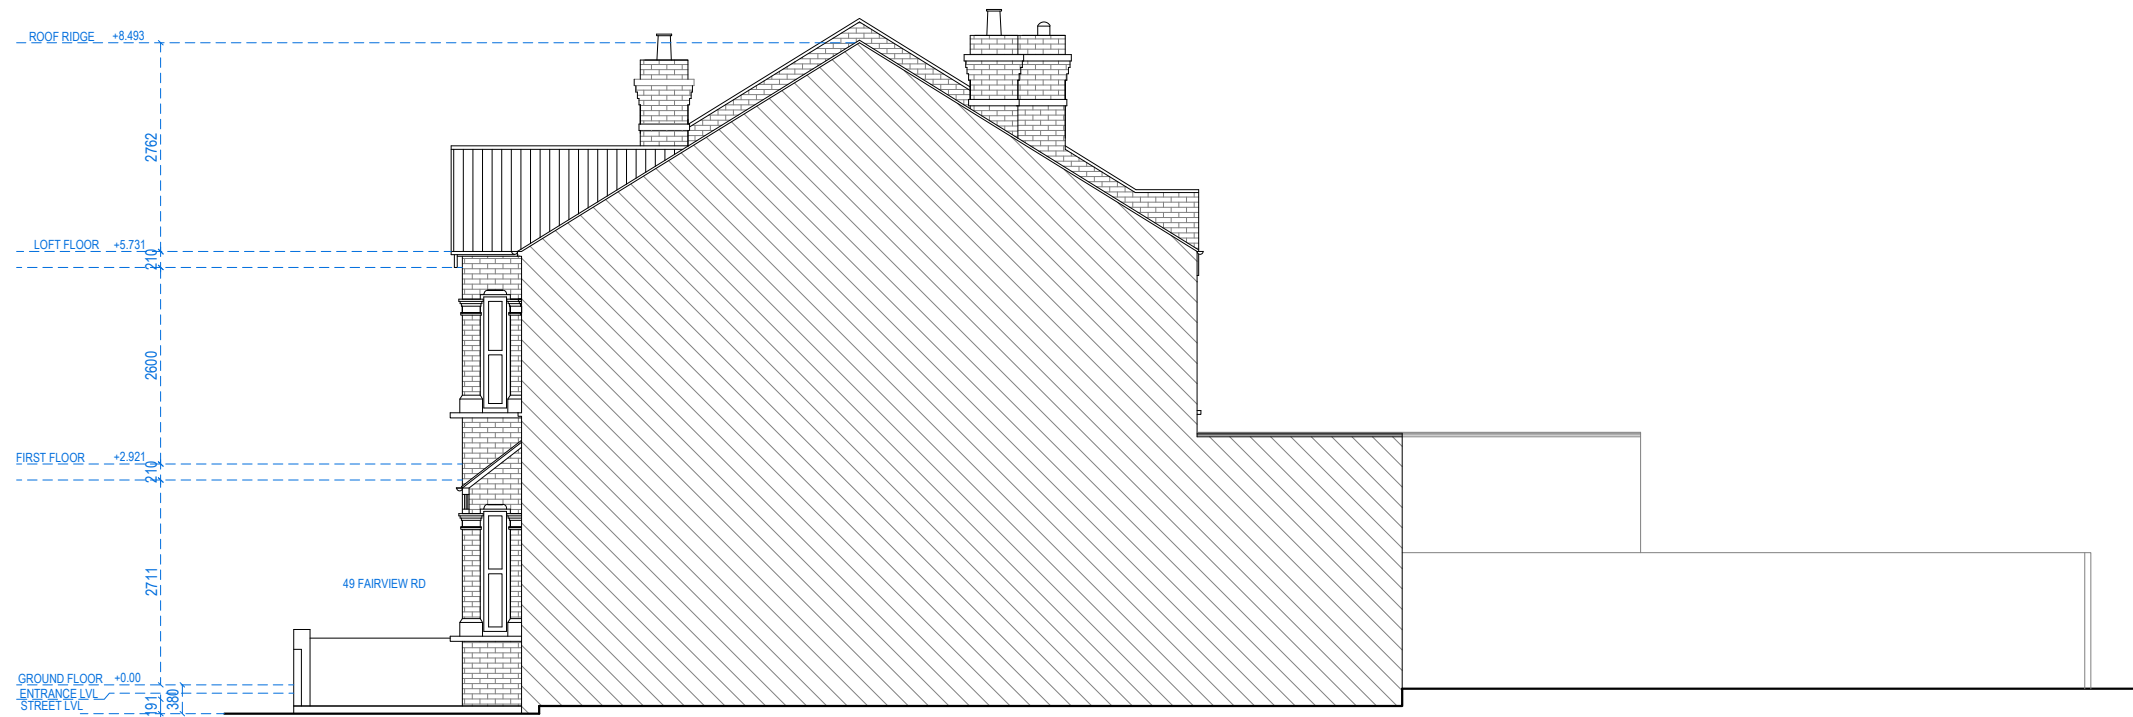

RIGHTSIDE ELEVATION

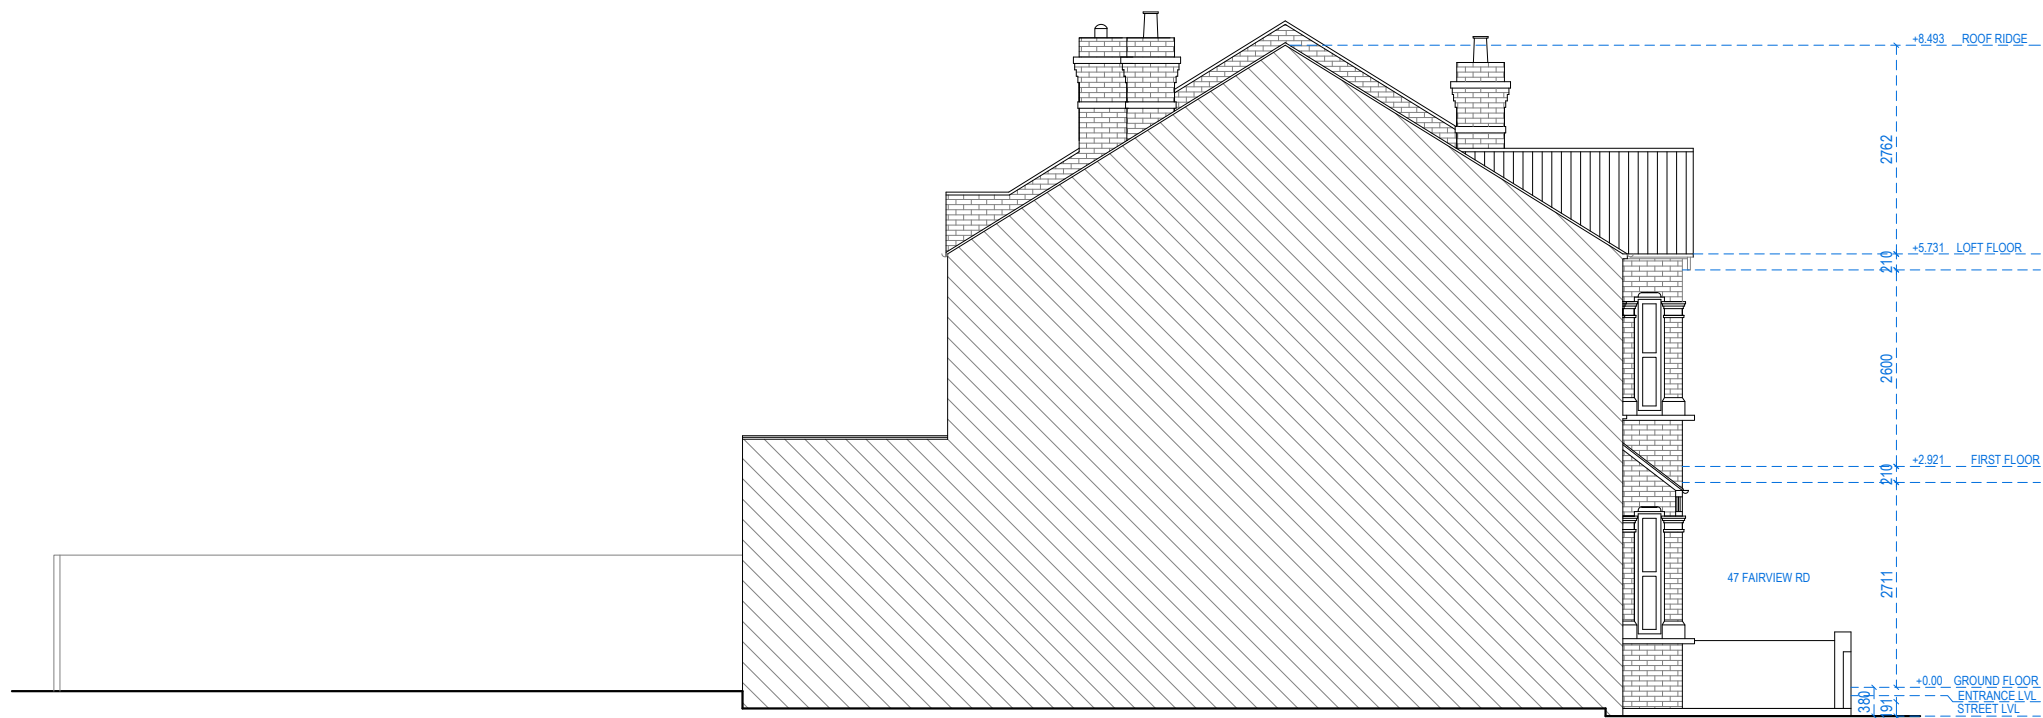

LEFTSIDE ELEVATION



Address - Unit 4, Grosvenor Way, London E5 9ND
Phone - 020 3781 8008
E-mail - office@redwoodsprojects.co.uk
Web - www.redwoodsprojects.co.uk

Any errors on Dimensions to be reported to the
Architect prior to commencement of Works.
Dimensions and areas are based on survey information.
This drawing is copyright © Redwoods Projects.
All dimensions to be checked on site Prior work.

REFERENCE: 49 FAIRVIEW RD, LONDON N15 6LH, UK

TITLE: EXISTING DRAWINGS
ELEVATIONS

PROJECT No 2007 DATE: 12-09-2023


SHEET No E 03

0 1 2 5m scale 1:100 @A3

NOTES:

DRAWN BY JM

EDITED BY MCDC

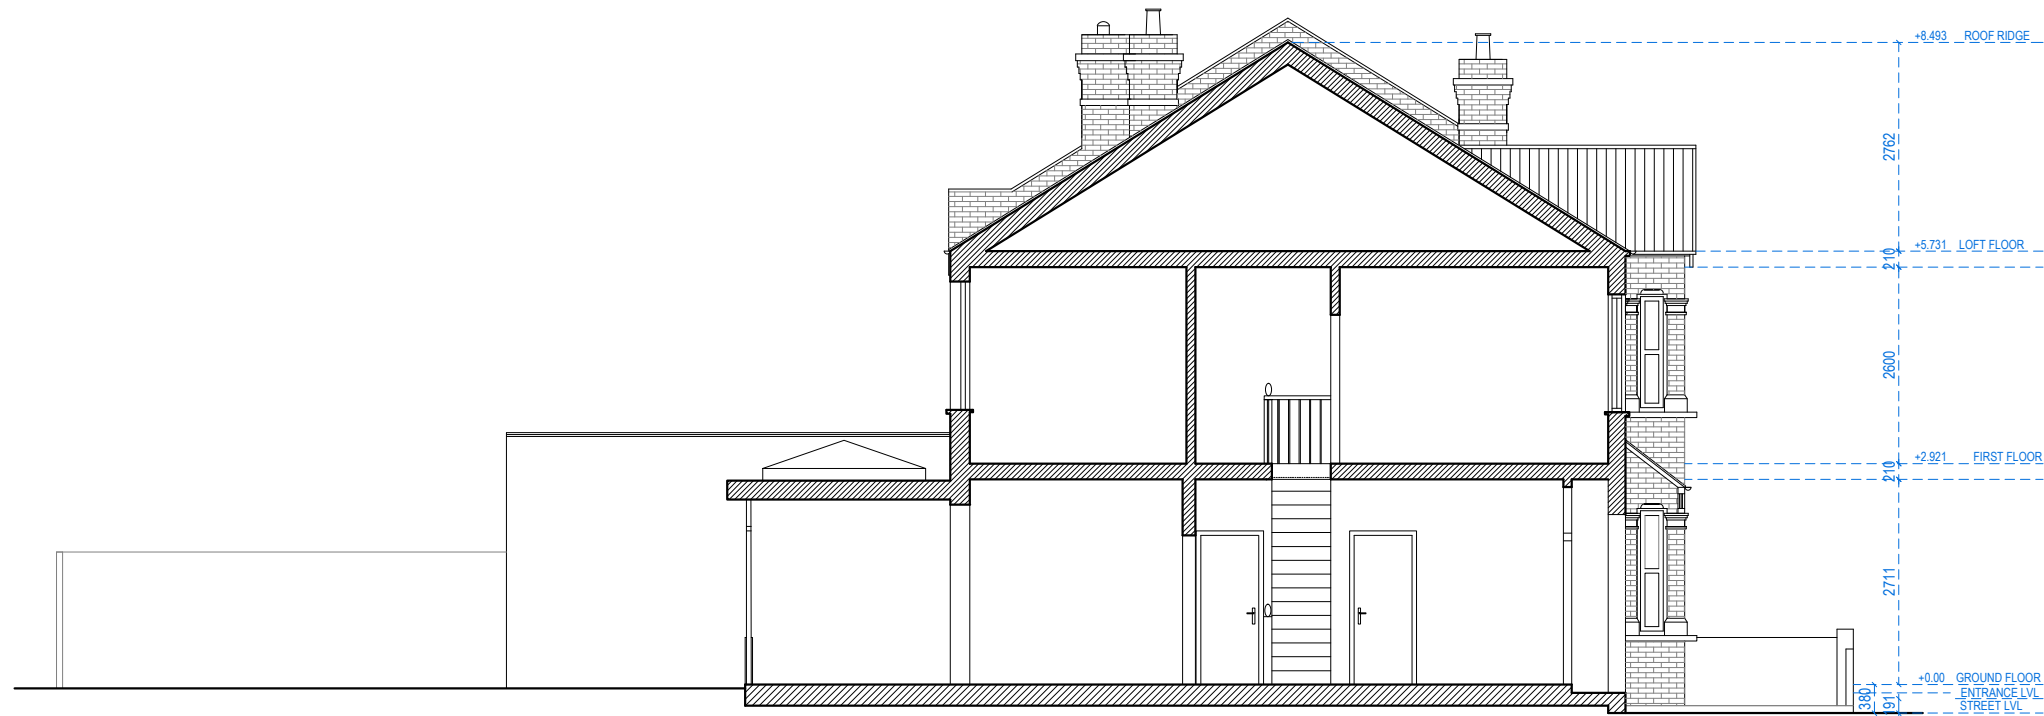

SECTION A.A



Address - Unit 4, Grosvenor Way, London E5 9ND
Phone - 020 3781 8008
E-mail - office@redwoodsprojects.co.uk
Web - www.redwoodsprojects.co.uk

Any errors on Dimensions to be reported to the Architect prior to commencement of Works.
Dimensions and areas are based on survey information.
This drawing is copyright © Redwoods Projects.
All dimensions to be checked on site Prior work.

REFERENCE: 49 FAIRVIEW RD, LONDON N15 6LH, UK

TITLE: EXISTING DRAWINGS
SECTION

PROJECT No 2007 DATE: 12-09-2023

SHEET No **E 04**

0 1 2 5m scale 1:100 @A3


NOTES:

DRAWN BY JM


EDITED BY MCDC

EXTENSION COMPUTATION


ORIGINAL GARDEN AREA (FRONT + REAR)	7 6 . 3 5 m²
EXISTING GARDEN AREA (FRONT + REAR)	62.28 m²
PROPOSED REAR EXTENSION AREA	1 6 . 3 6 m²
REMAINING GARDEN AREA AFTER PROPOSED EXTENSION	45.92 m² (60.14%)

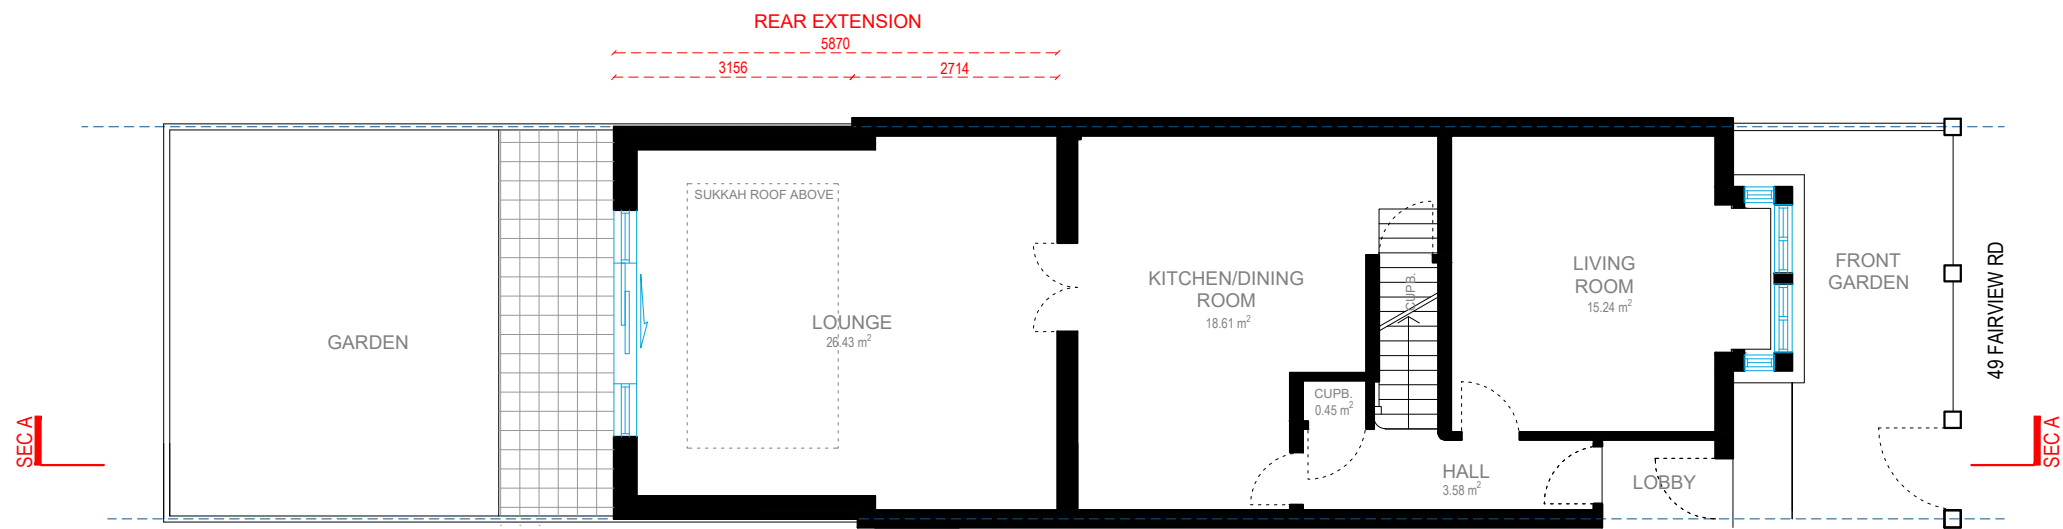

GROUND FLOOR

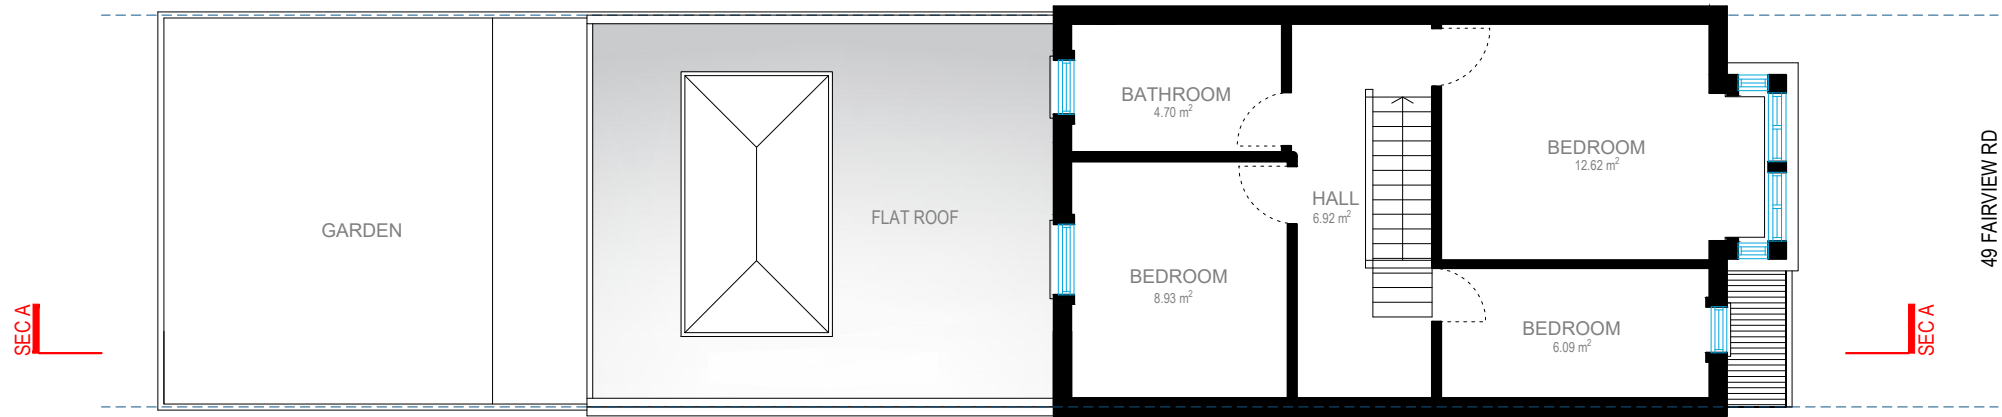

FIRST FLOOR

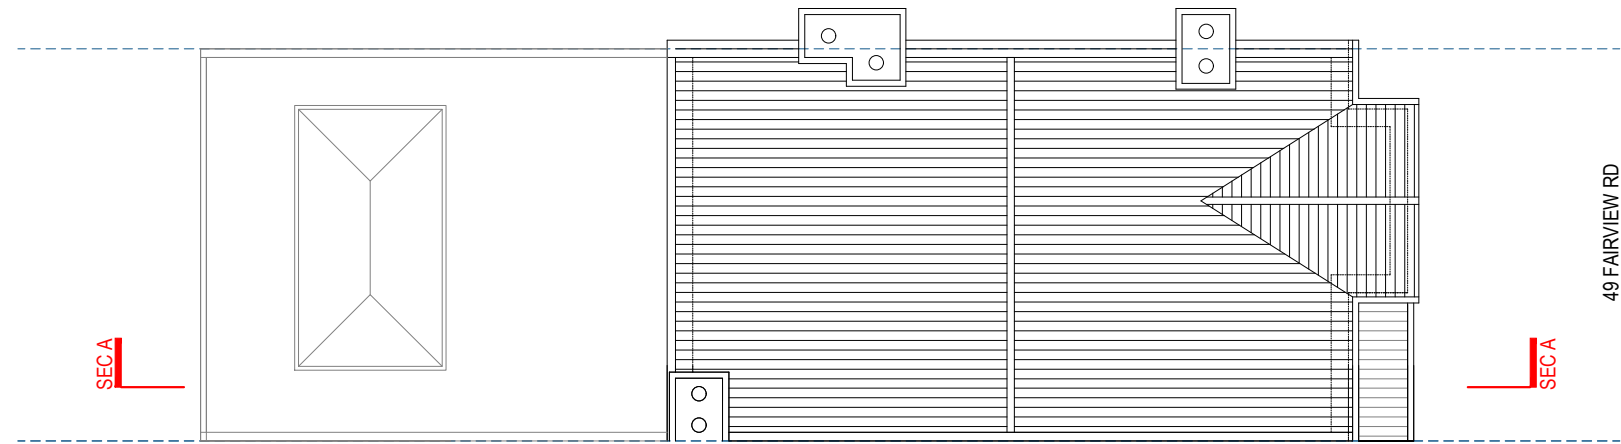

ROOF PLAN



Address - Unit 4, Grosvenor Way, London E5 9ND
Phone - 020 3781 8008
E-mail - office@redwoodsprojects.co.uk
Web - www.redwoodsprojects.co.uk

Any errors on Dimensions to be reported to the Architect prior to commencement of Works.
Dimensions and areas are based on survey information.
This drawing is copyright © Redwoods Projects.
All dimensions to be checked on site Prior work.

REFERENCE:

49 FAIRVIEW RD, LONDON N15 6LH, UK

TITLE:

PROPOSED DRAWINGS
FLOOR PLANS

PROJECT No


2007

DATE:

12-09-2023

SHEET No

P 02

 

0 1 2 5m scale 1:100 @A3


NOTES:

DRAWN BY


MCDC

EDITED BY

JM

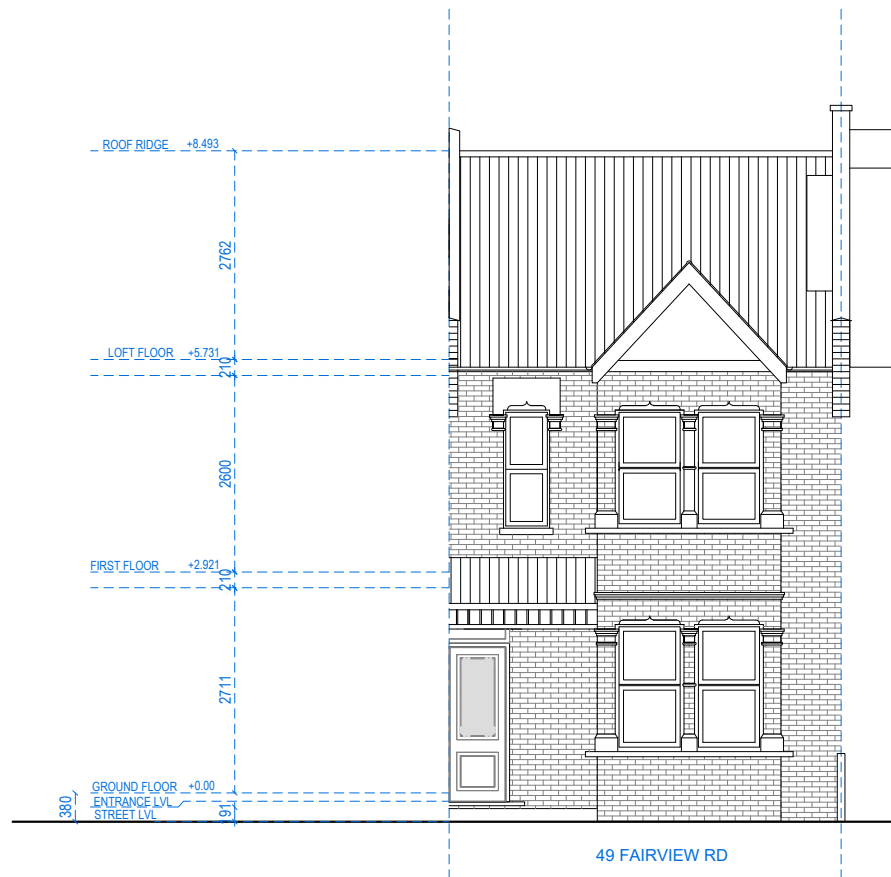

FRONT ELEVATION

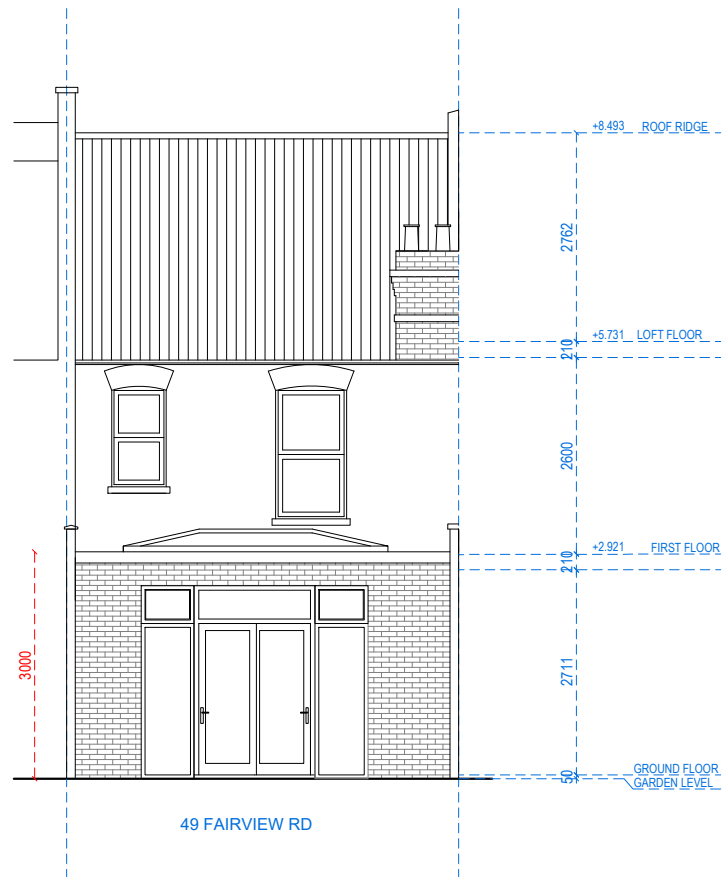


REAR ELEVATION




Address - Unit 4, Grosvenor Way, London E5 9ND
Phone - 020 3781 8008
E-mail - office@redwoodsprojects.co.uk
Web - www.redwoodsprojects.co.uk
Any errors on Dimensions to be reported to the Architect prior to commencement of Works.
Dimensions and areas are based on survey information.
This drawing is copyright © Redwoods Projects.
All dimensions to be checked on site Prior work.


REFERENCE: 49 FAIRVIEW RD, LONDON N15 6LH, UK	
TITLE: PROPOSED DRAWINGS ELEVATIONS	
PROJECT No 2007	DATE: 12-09-2023
SHEET No P 03	

 

NOTES:	
DRAWN BY MCDC	EDITED BY JM

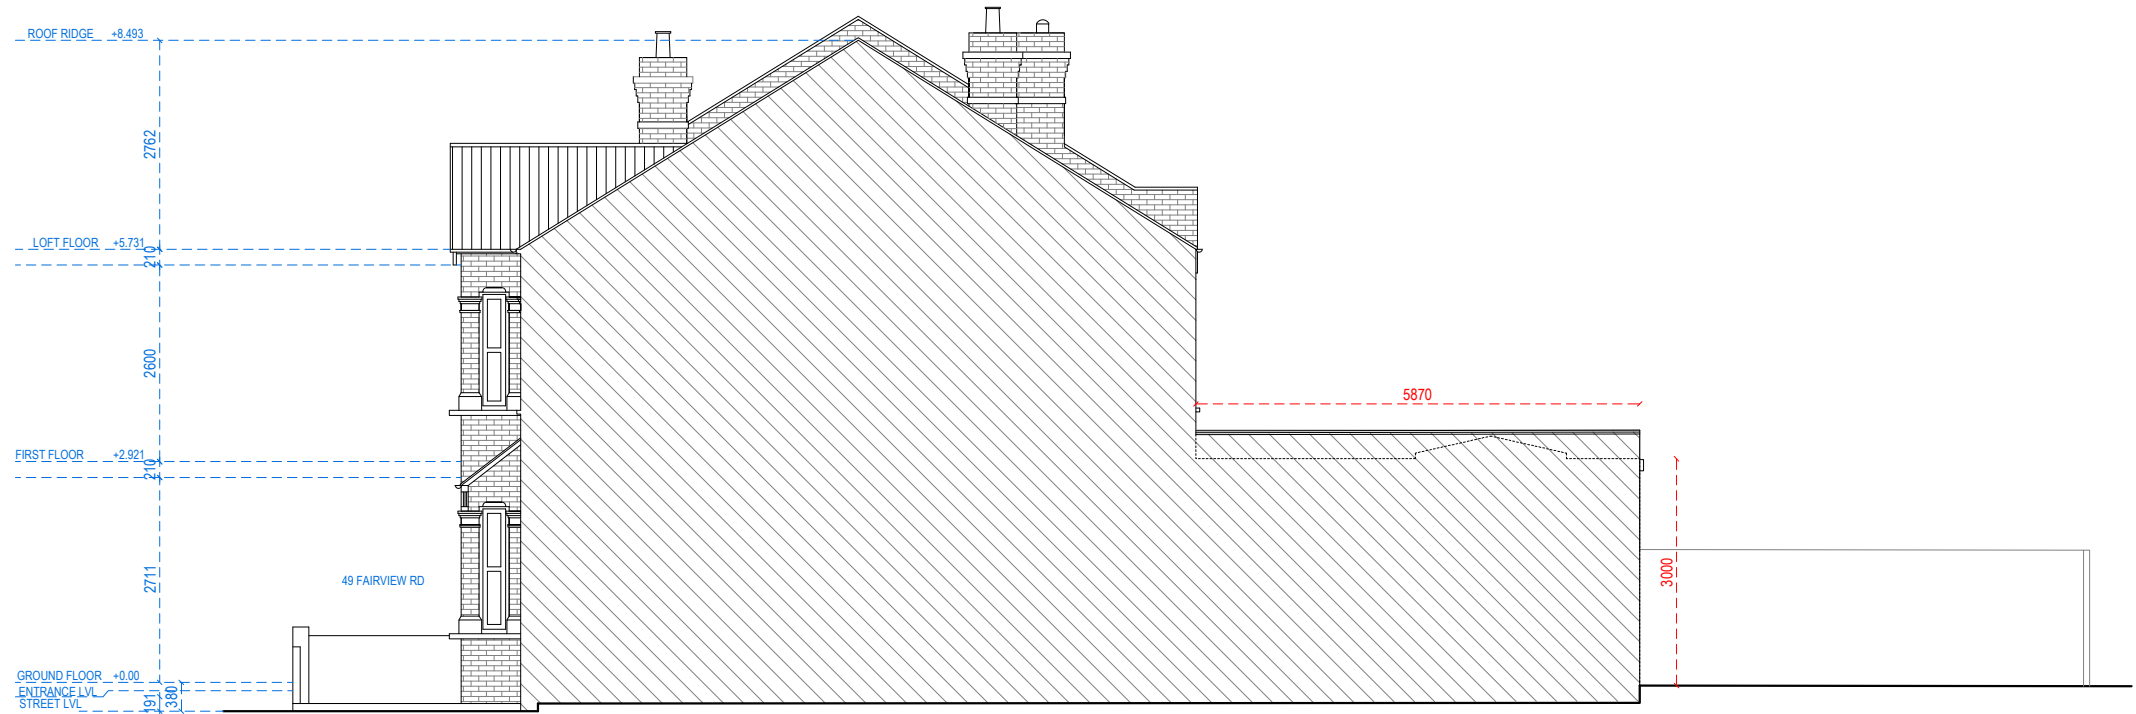

RIGHTSIDE ELEVATION

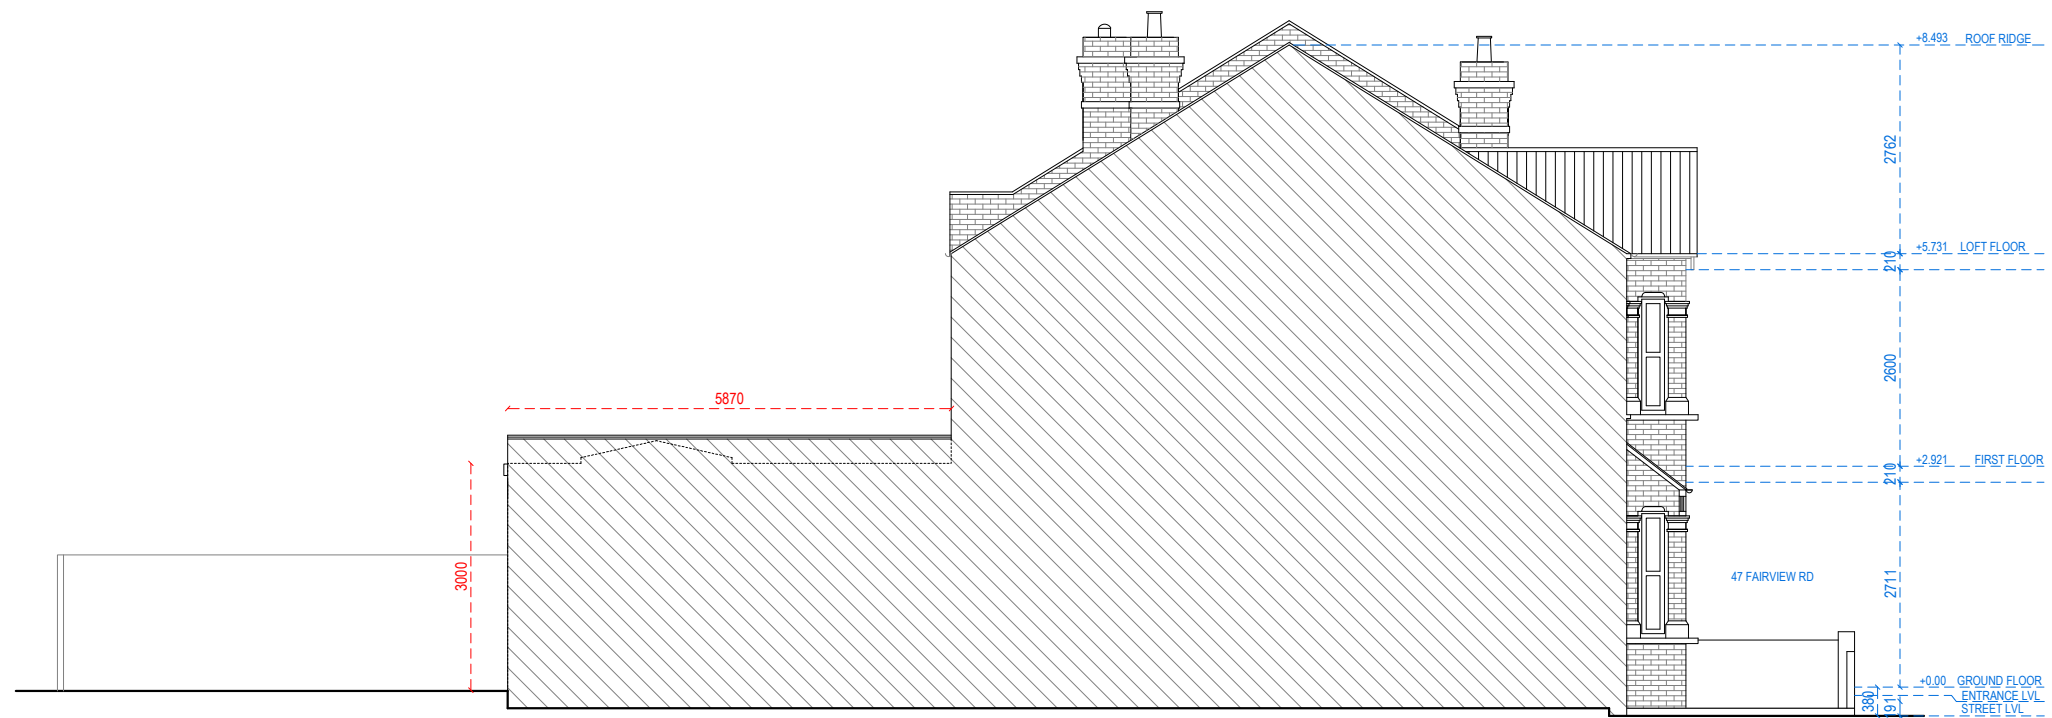

LEFTSIDE ELEVATION



Address - Unit 4, Grosvenor Way, London E5 9ND
Phone - 020 3781 8008
E-mail - office@redwoodsprojects.co.uk
Web - www.redwoodsprojects.co.uk

Any errors on Dimensions to be reported to the
Architect prior to commencement of Works.
Dimensions and areas are based on survey information.
This drawing is copyright © Redwoods Projects.
All dimensions to be checked on site Prior work.

REFERENCE: 49 FAIRVIEW RD, LONDON N15 6LH, UK

TITLE: PROPOSED DRAWINGS
ELEVATIONS

PROJECT No 2007 DATE: 12-09-2023


SHEET No P 04

0 1 2 5m scale 1:100 @A3

NOTES:

DRAWN BY MCDC

EDITED BY JM

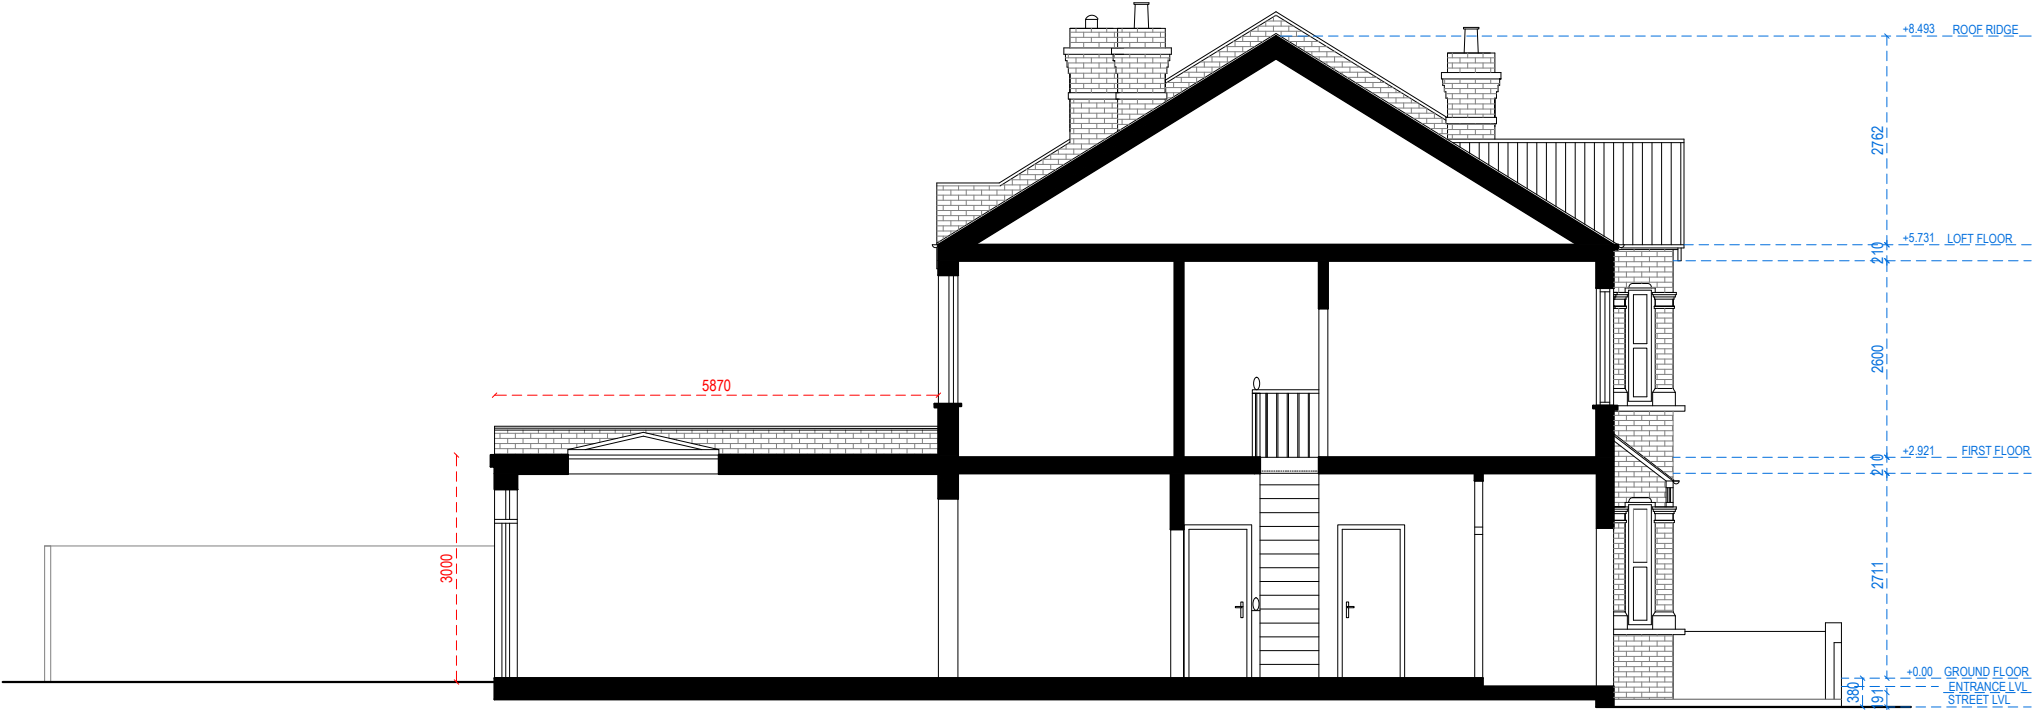


SECTION A.A



Address - Unit 4, Grosvenor Way, London E5 9ND
Phone - 020 3781 8008
E-mail - office@redwoodsprojects.co.uk
Web - www.redwoodsprojects.co.uk
Any errors on Dimensions to be reported to the Architect prior to commencement of Works.
Dimensions and areas are based on survey information.
This drawing is copyright © Redwoods Projects.
All dimensions to be checked on site Prior work.

REFERENCE: 49 FAIRVIEW RD, LONDON N15 6LH, UK	
TITLE: PROPOSED DRAWINGS SECTION	
PROJECT No 2007	DATE: 12-09-2023
SHEET No P 05	

 

NOTES:	
DRAWN BY MCDC	EDITED BY JM