





LOCATION PLAN
1:1250 @ A4

 

BLOCK PLAN
1:500 @ A4

 

Address - Unit 4, Grosvenor Way, London E5 9ND
Phone - 020 3781 8008
E-mail - office@redwoodsprojects.co.uk
Web - www.redwoodsprojects.co.uk

Any errors on Dimensions to be reported to the Architect prior to commencement of Works.
Dimensions and areas are based on survey information.
This drawing is copyright © Redwoods Projects.
All dimensions to be checked on site Prior work.

REFERENCE: 47 - 49 FAIRVIEW RD, LONDON N15 6LH, UK

TITLE: EXISTING DRAWINGS
LOCATION & BLOCK PLAN

PROJECT No: 2007 DATE: 14-07-2023

SHEET No: **E 00**


0 1 2 2.5m

scale
1:100 @A4

NOTES:

DRAWN BY
MCDC

EDITED BY

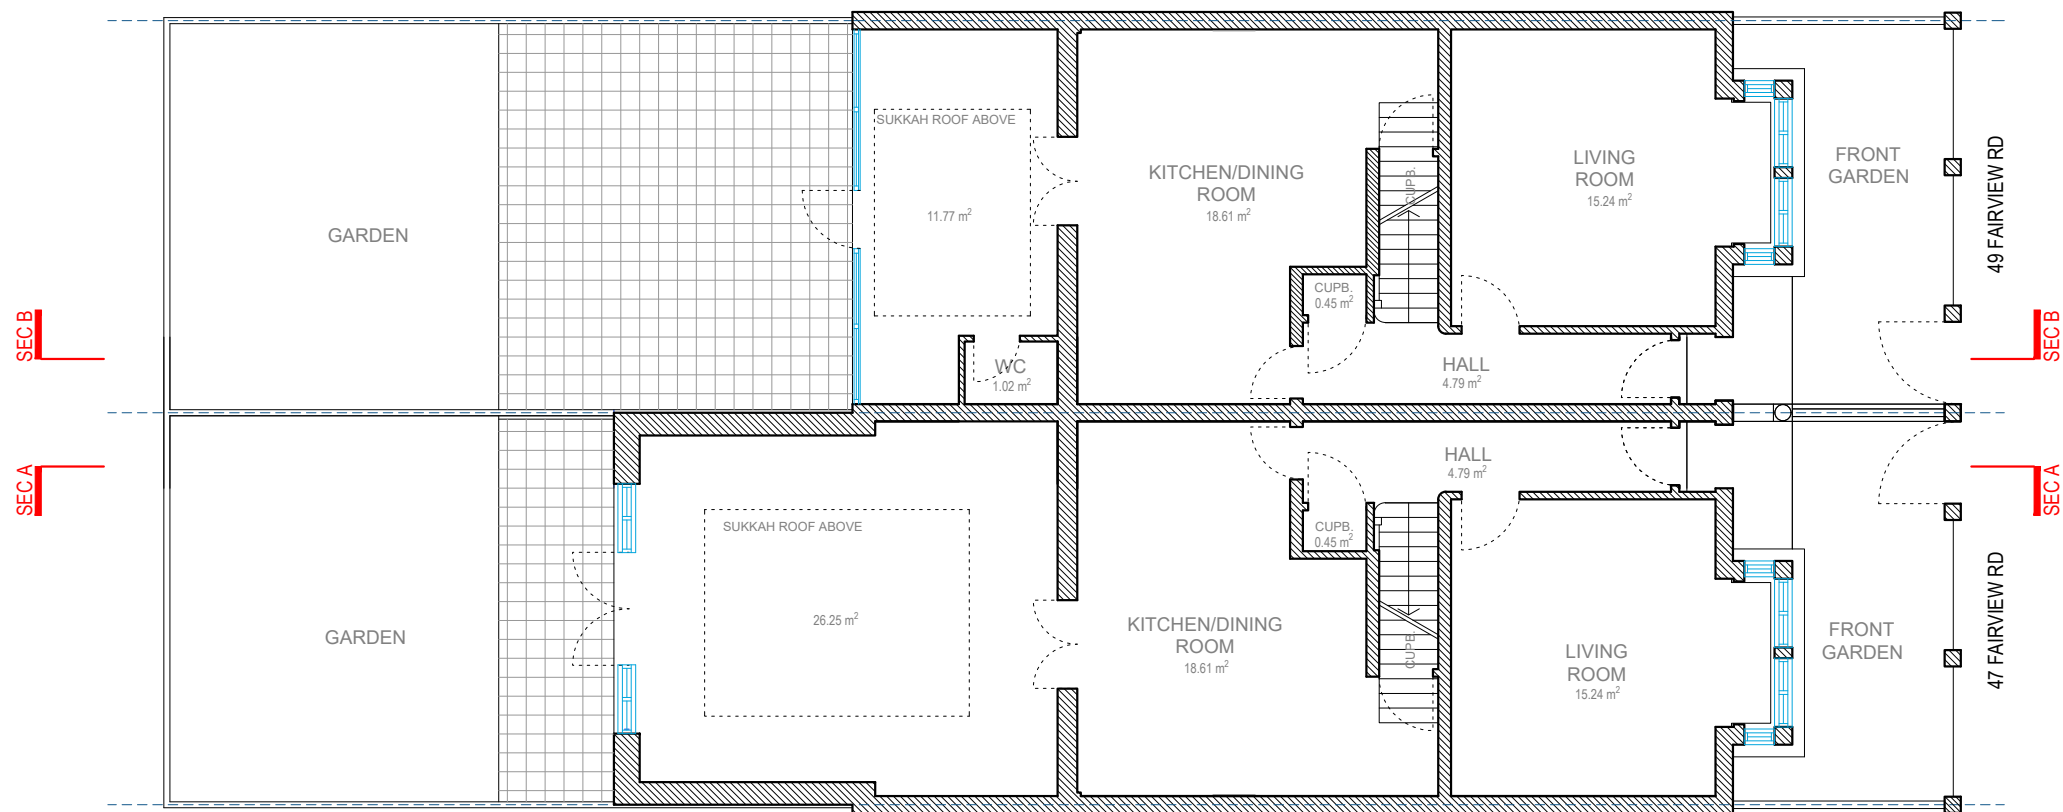


GROUND FLOOR




Address - Unit 4, Grosvenor Way, London E5 9ND
Phone - 020 3781 8008
E-mail - office@redwoodsprojects.co.uk
Web - www.redwoodsprojects.co.uk
Any errors on Dimensions to be reported to the Architect prior to commencement of Works.
Dimensions and areas are based on survey information.
This drawing is copyright © Redwoods Projects.
All dimensions to be checked on site Prior work.

REFERENCE: 47 - 49 FAIRVIEW RD, LONDON N15 6LH, UK	
TITLE: EXISTING DRAWINGS FLOOR PLANS	
PROJECT No 2007	DATE: 14-07-2023
SHEET No E 01	

 

0 1 2 5m scale 1:100 @A3

NOTES:	
DRAWN BY JM	EDITED BY MCDC

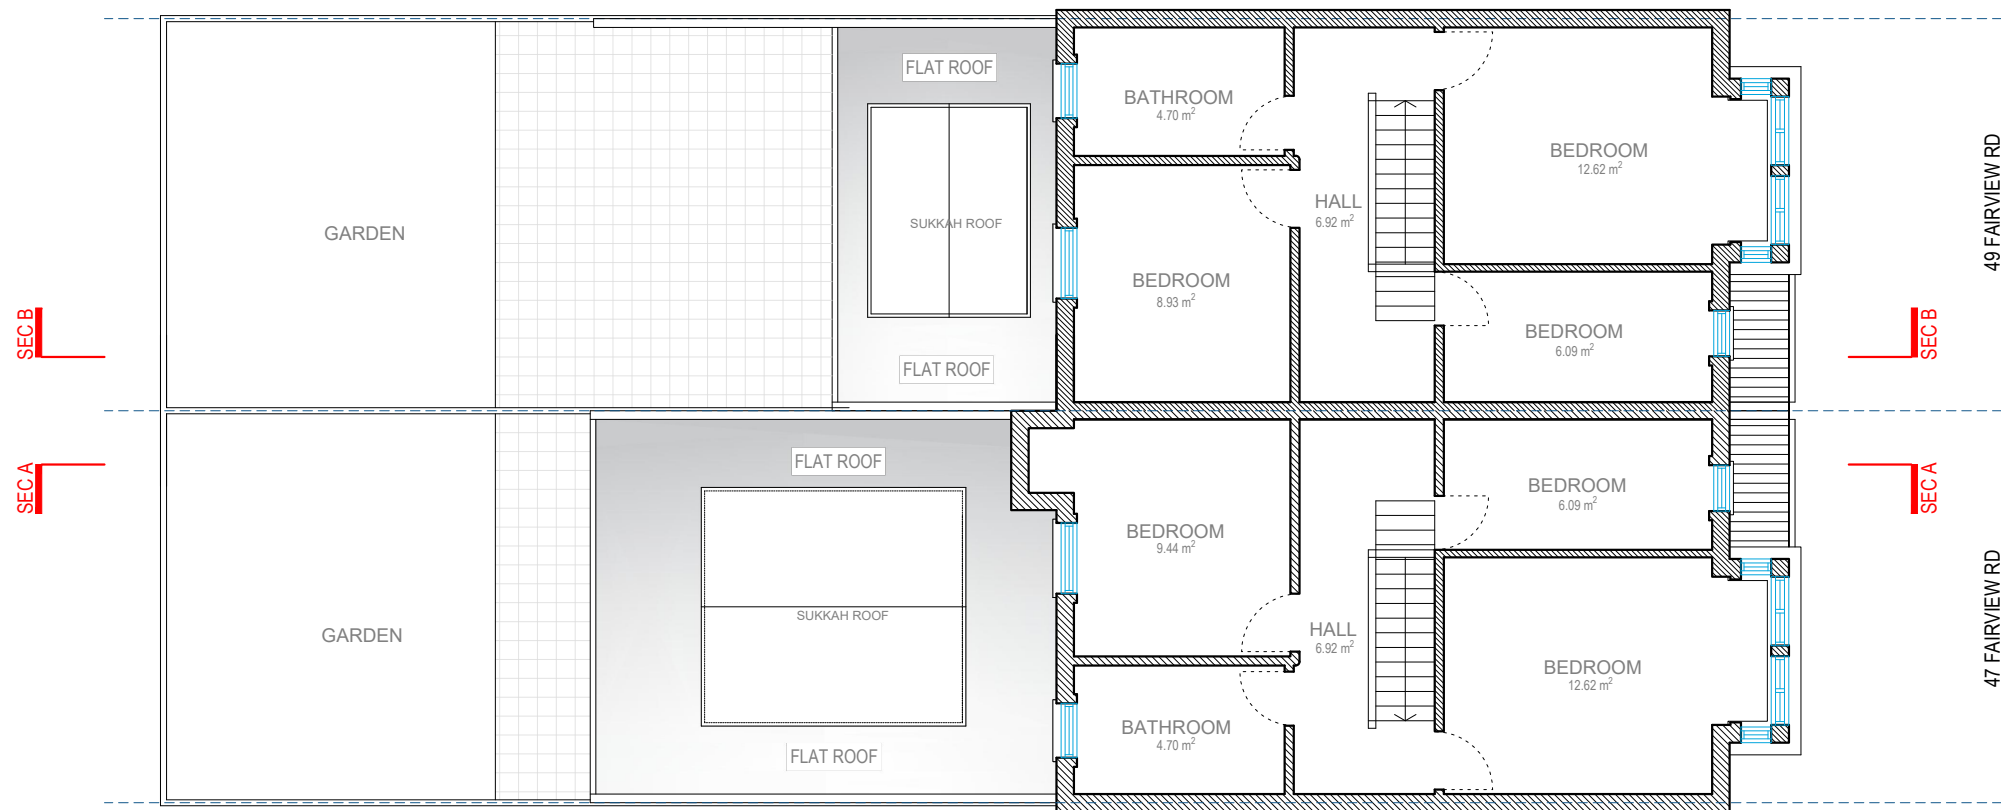


FIRST FLOOR




Address - Unit 4, Grosvenor Way, London E5 9ND
Phone - 020 3781 8008
E-mail - office@redwoodsprojects.co.uk
Web - www.redwoodsprojects.co.uk
Any errors on Dimensions to be reported to the Architect prior to commencement of Works.
Dimensions and areas are based on survey information.
This drawing is copyright © Redwoods Projects.
All dimensions to be checked on site Prior work.

REFERENCE: 47 - 49 FAIRVIEW RD, LONDON N15 6LH, UK	
TITLE: EXISTING DRAWINGS FLOOR PLANS	
PROJECT No 2007	DATE: 14-07-2023
SHEET No E 02	

 

0 1 2 5m scale 1:100 @A3

NOTES:	
DRAWN BY JM	EDITED BY MCDC

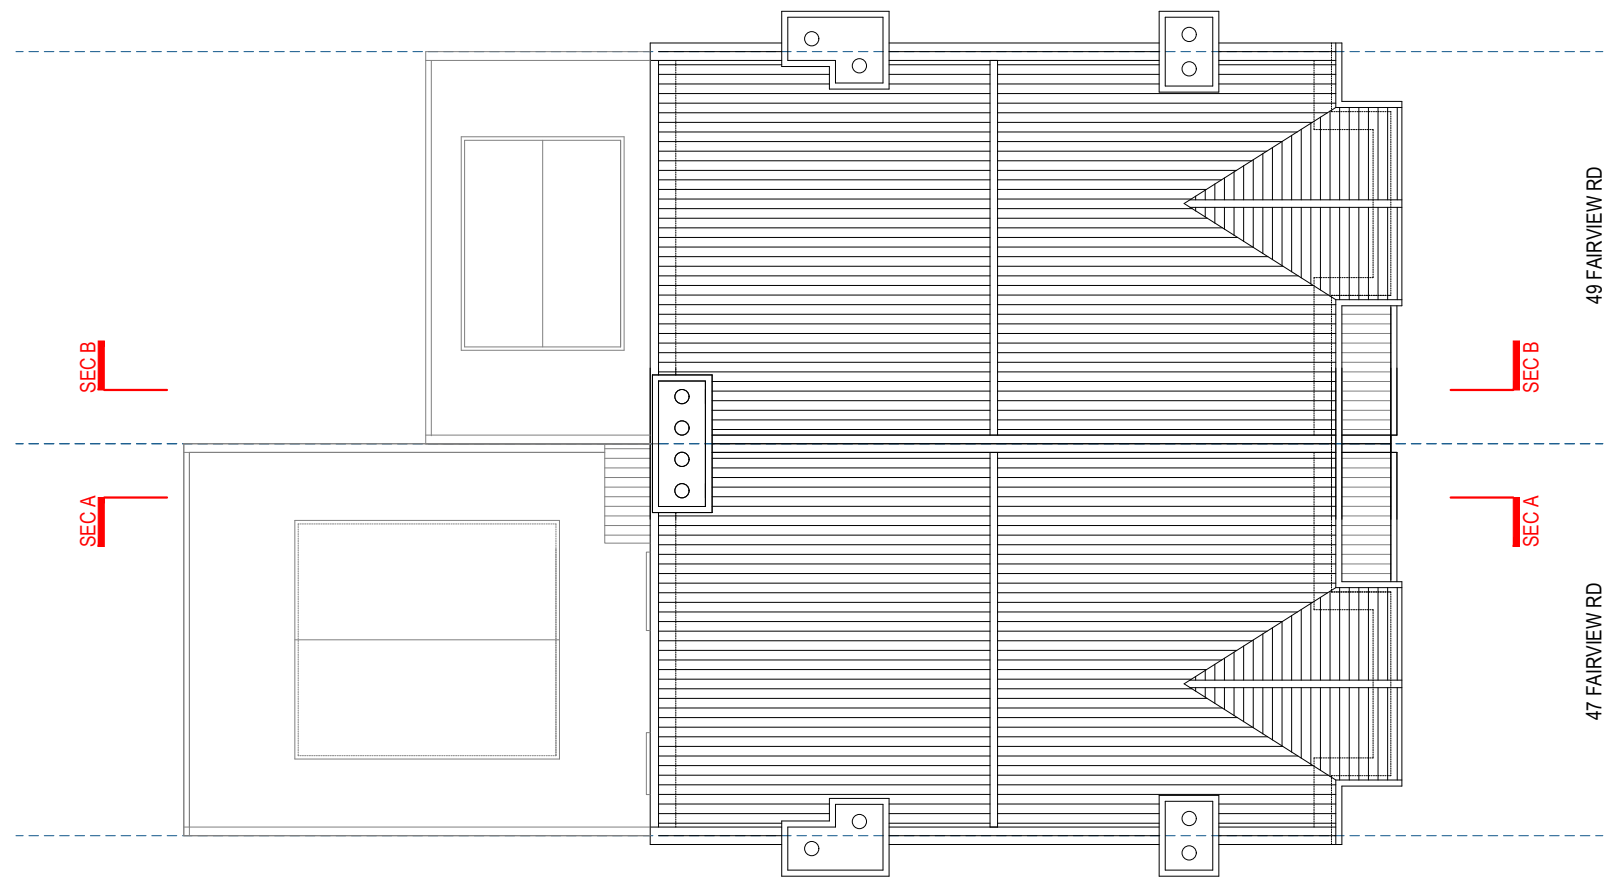

ROOF PLAN



Address - Unit 4, Grosvenor Way, London E5 9ND
Phone - 020 3781 8008
E-mail - office@redwoodsprojects.co.uk
Web - www.redwoodsprojects.co.uk

Any errors on Dimensions to be reported to the Architect prior to commencement of Works.
Dimensions and areas are based on survey information.
This drawing is copyright © Redwoods Projects.
All dimensions to be checked on site Prior work.

REFERENCE: 47 - 49 FAIRVIEW RD, LONDON N15 6LH, UK	
TITLE: EXISTING DRAWINGS FLOOR PLANS	
PROJECT No 2007	DATE: 14-07-2023
SHEET No E 03	



0 1 2 5m scale 1:100 @A3

NOTES:	
DRAWN BY JM	EDITED BY MCDC



FRONT ELEVATION



REAR ELEVATION



Address - Unit 4, Grosvenor Way, London E5 9ND
Phone - 020 3781 8008
E-mail - office@redwoodsprojects.co.uk
Web - www.redwoodsprojects.co.uk

Any errors on Dimensions to be reported to the Architect prior to commencement of Works.
Dimensions and areas are based on survey information.
This drawing is copyright © Redwoods Projects.
All dimensions to be checked on site Prior work.

REFERENCE: 47 - 49 FAIRVIEW RD, LONDON N15 6LH, UK

TITLE: EXISTING DRAWINGS
ELEVATION

PROJECT No 2007 DATE: 14-07-2023


SHEET No E 04

scale 1:100 @A3
0 1 2 5m

NOTES:

DRAWN BY JM

EDITED BY MCDC

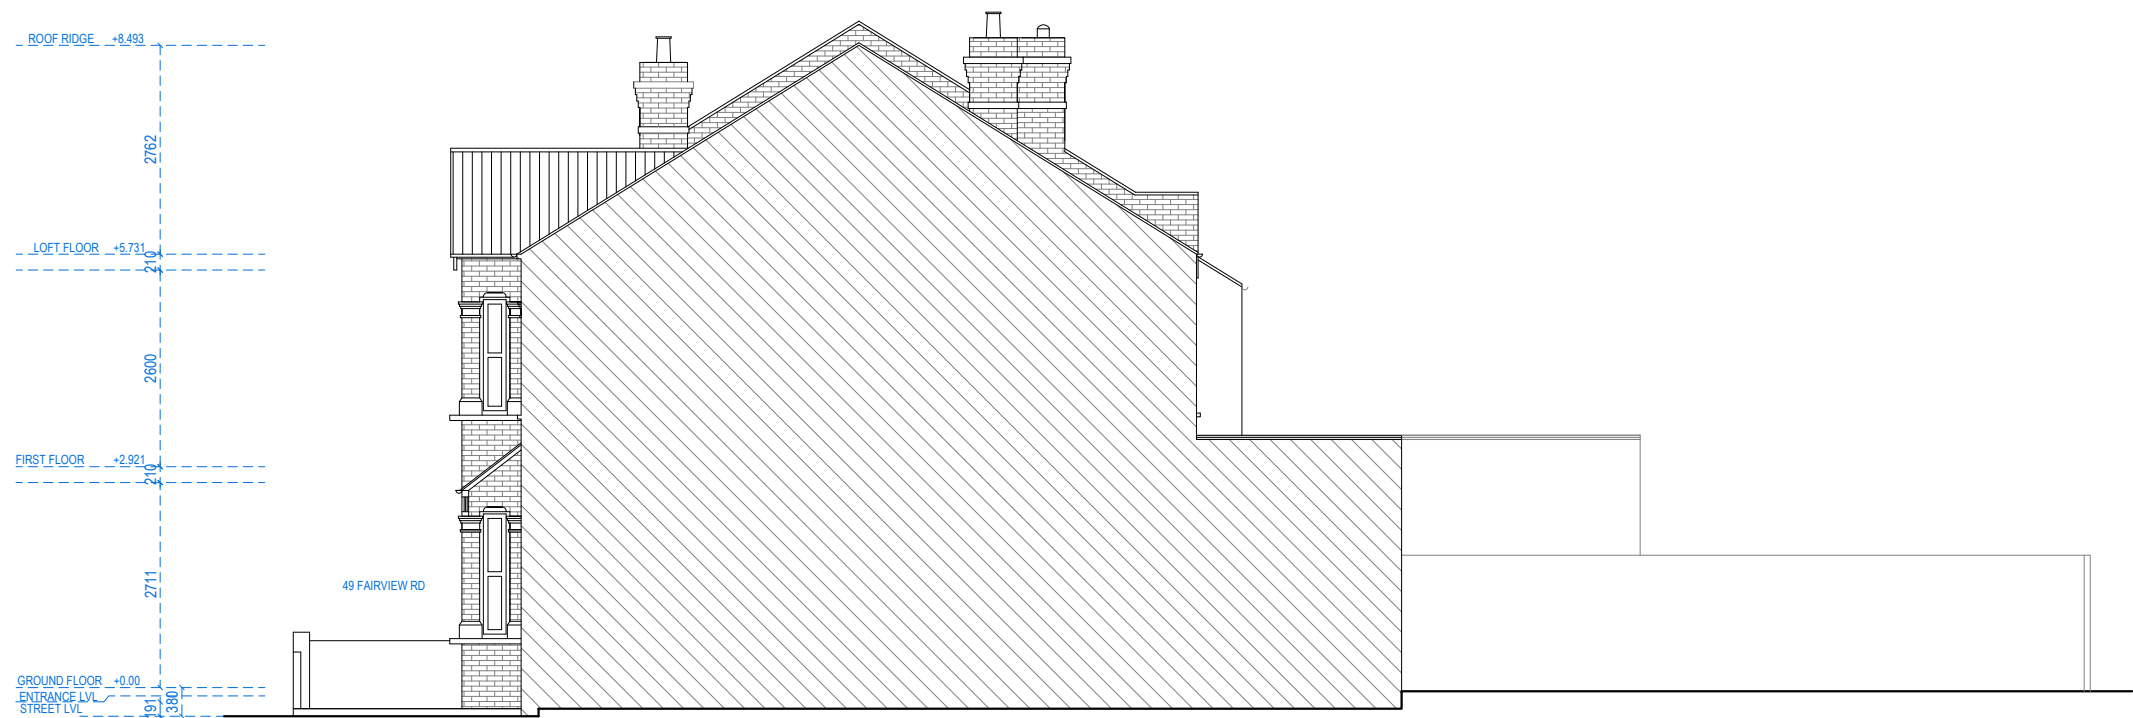


RIGHTSIDE ELEVATION




Address - Unit 4, Grosvenor Way, London E5 9ND
Phone - 020 3781 8008
E-mail - office@redwoodsprojects.co.uk
Web - www.redwoodsprojects.co.uk
Any errors on Dimensions to be reported to the Architect prior to commencement of Works.
Dimensions and areas are based on survey information.
This drawing is copyright © Redwoods Projects.
All dimensions to be checked on site Prior work.

REFERENCE: 47 - 49 FAIRVIEW RD, LONDON N15 6LH, UK	
TITLE: EXISTING DRAWINGS ELEVATION	
PROJECT No 2007	DATE: 14-07-2023
SHEET No E 05	

 

NOTES:	
DRAWN BY JM	EDITED BY MCDC

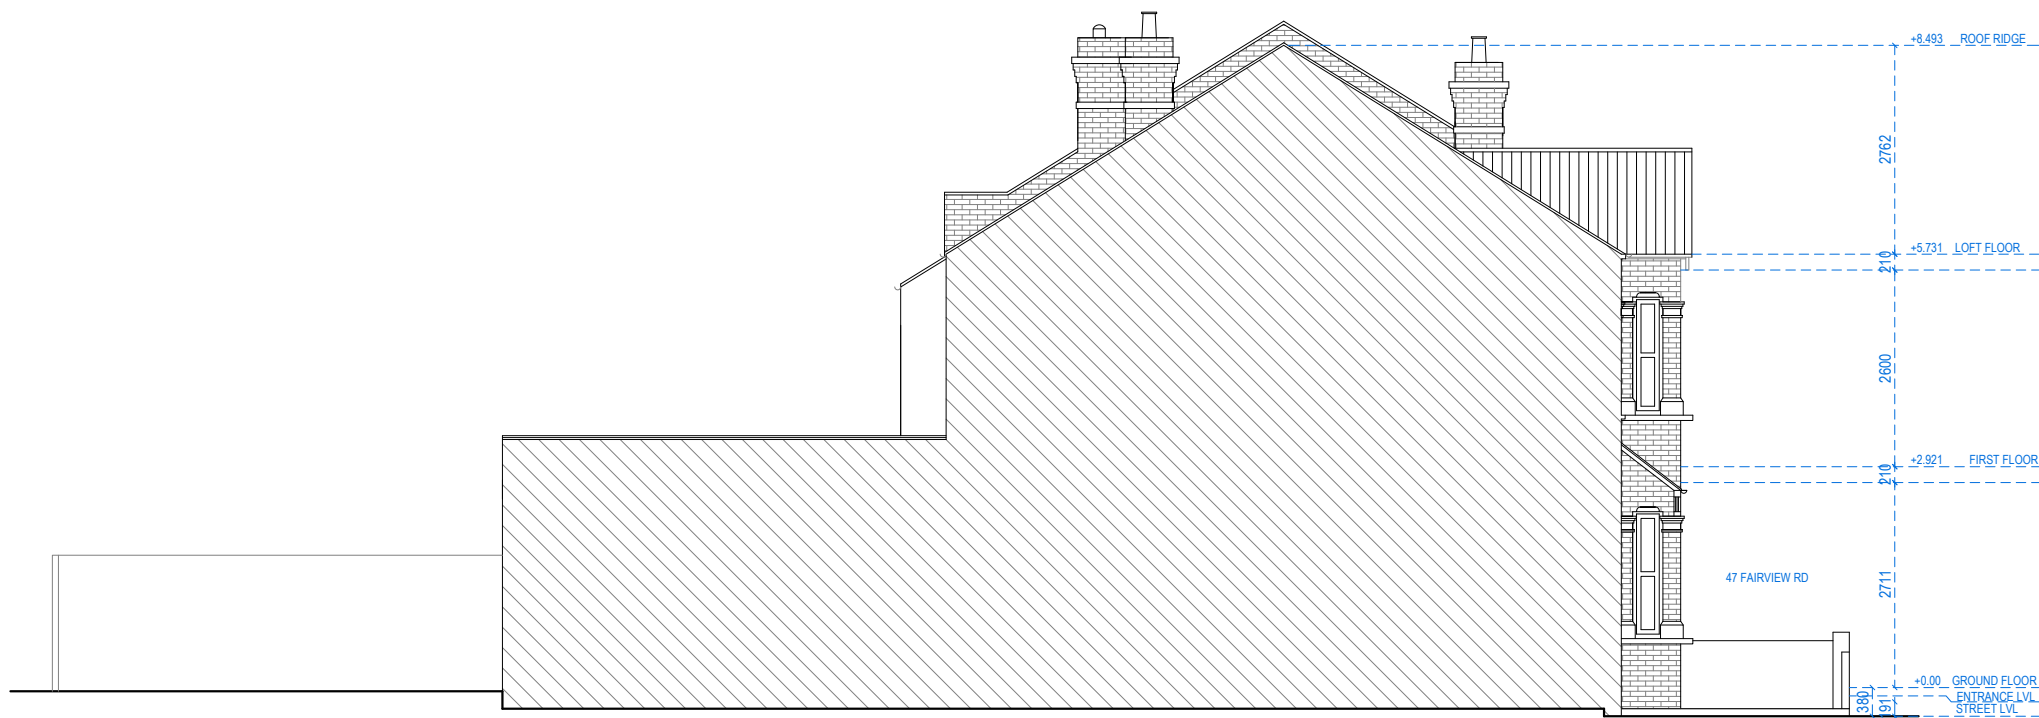


LEFTSIDE ELEVATION



Address - Unit 4, Grosvenor Way, London E5 9ND
Phone - 020 3781 8008
E-mail - office@redwoodsprojects.co.uk
Web - www.redwoodsprojects.co.uk

Any errors on Dimensions to be reported to the Architect prior to commencement of Works.
Dimensions and areas are based on survey information.
This drawing is copyright © Redwoods Projects.
All dimensions to be checked on site Prior work.

REFERENCE: 47 - 49 FAIRVIEW RD, LONDON N15 6LH, UK	
TITLE: EXISTING DRAWINGS ELEVATION	
PROJECT No 2007	DATE: 14-07-2023
SHEET No E 06	

 

NOTES:	
DRAWN BY JM	EDITED BY MCDC



SECTION A.A



Address - Unit 4, Grosvenor Way, London E5 9ND
Phone - 020 3781 8008
E-mail - office@redwoodsprojects.co.uk
Web - www.redwoodsprojects.co.uk

Any errors on Dimensions to be reported to the
Architect prior to commencement of Works.
Dimensions and areas are based on survey information.
This drawing is copyright © Redwoods Projects.
All dimensions to be checked on site Prior work.

REFERENCE: 47 - 49 FAIRVIEW RD, LONDON N15 6LH, UK

TITLE: EXISTING DRAWINGS
SECTION

PROJECT No 2007 DATE: 14-07-2023


SHEET No E 07

0 1 2 5m scale 1:100 @A3

NOTES:

DRAWN BY JM

EDITED BY MCDC

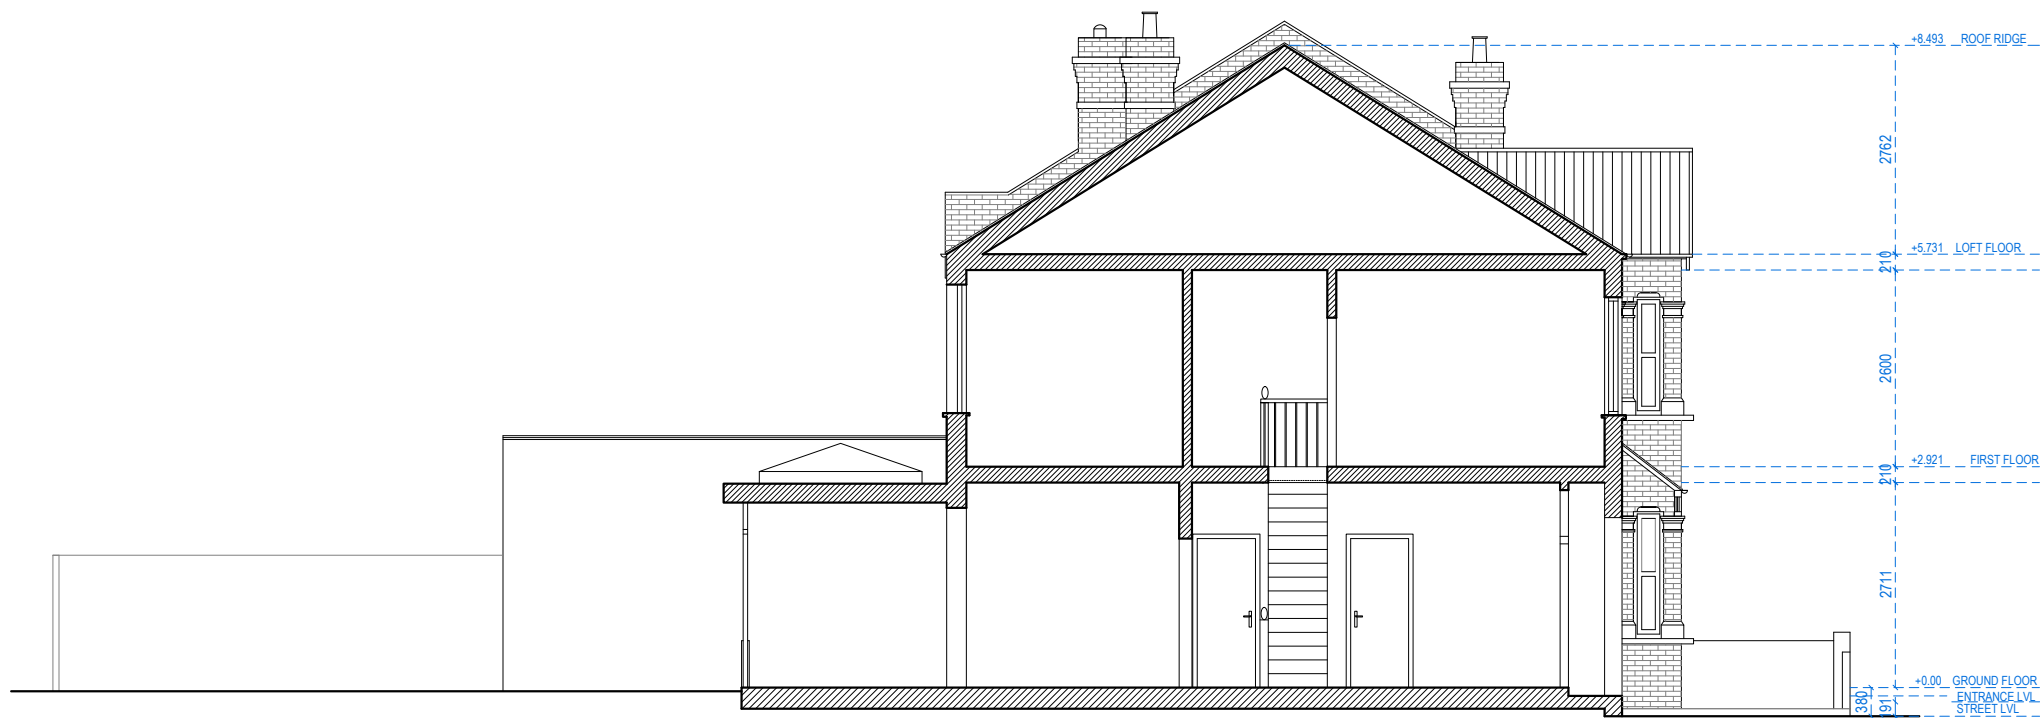

SECTION B.B



Address - Unit 4, Grosvenor Way, London E5 9ND
Phone - 020 3781 8008
E-mail - office@redwoodsprojects.co.uk
Web - www.redwoodsprojects.co.uk

Any errors on Dimensions to be reported to the
Architect prior to commencement of Works.
Dimensions and areas are based on survey information.
This drawing is copyright © Redwoods Projects.
All dimensions to be checked on site Prior work.

REFERENCE: 47 - 49 FAIRVIEW RD, LONDON N15 6LH, UK

TITLE: EXISTING DRAWINGS
SECTION

PROJECT No 2007 DATE: 14-07-2023


SHEET No E 08

0 1 2 5m scale 1:100 @A3

NOTES:

DRAWN BY JM

EDITED BY MCDC

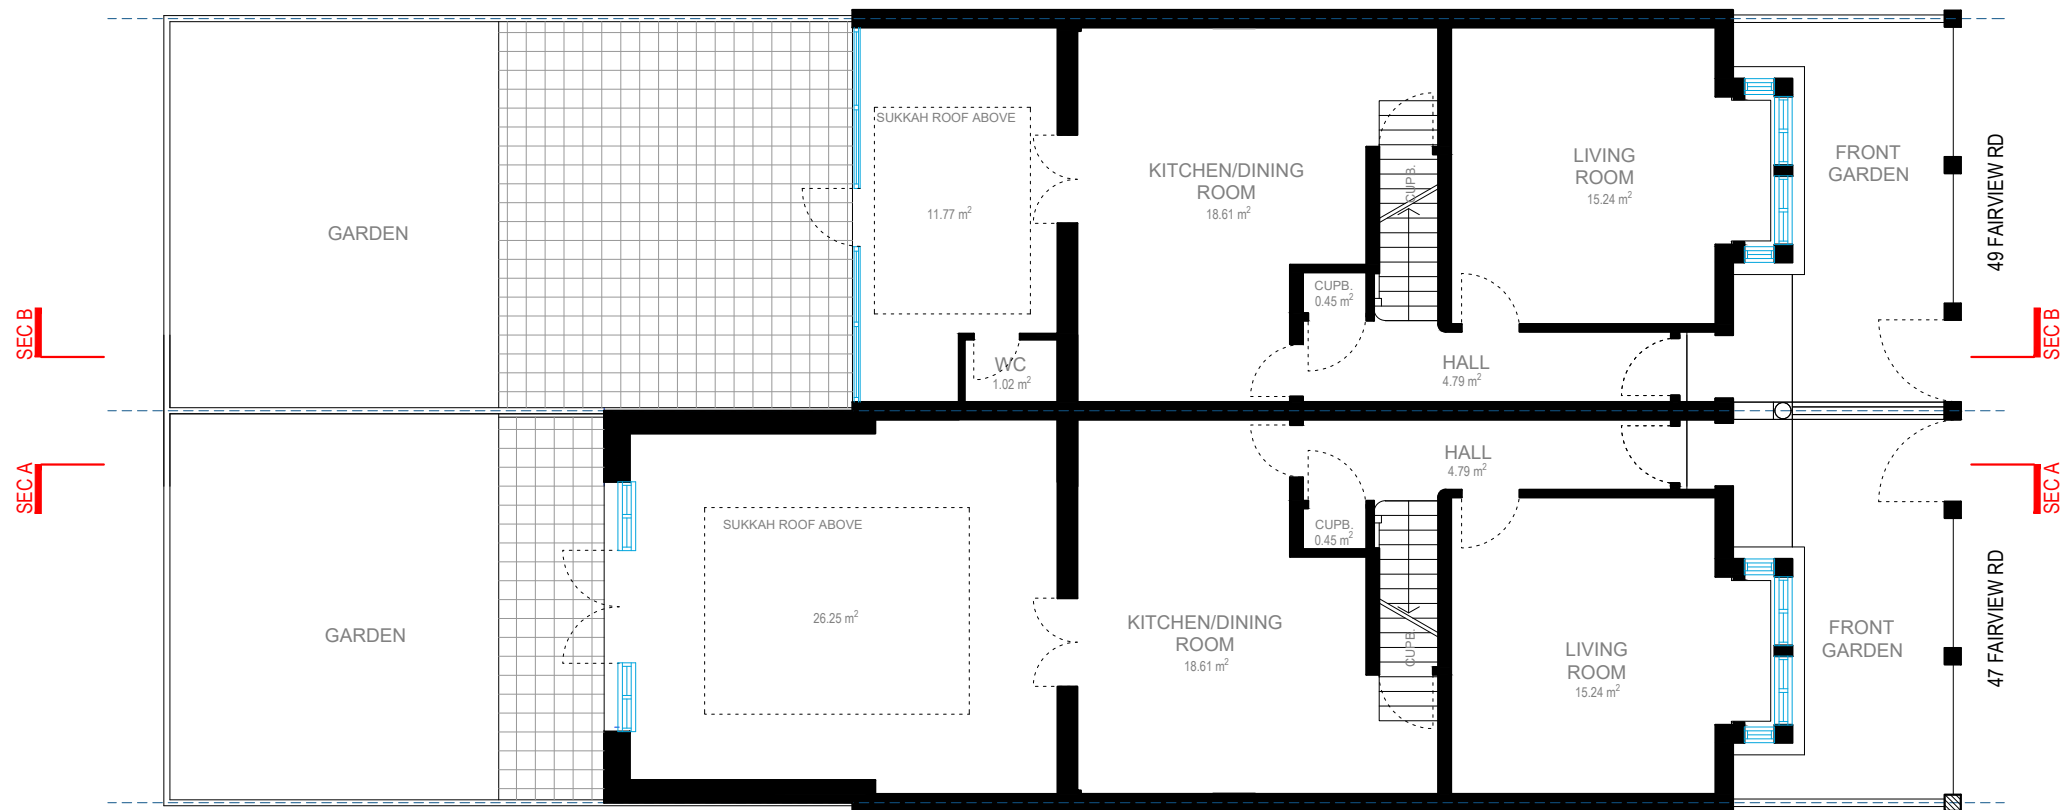


GROUND FLOOR




Address - Unit 4, Grosvenor Way, London E5 9ND
Phone - 020 3781 8008
E-mail - office@redwoodsprojects.co.uk
Web - www.redwoodsprojects.co.uk
Any errors on Dimensions to be reported to the Architect prior to commencement of Works.
Dimensions and areas are based on survey information.
This drawing is copyright © Redwoods Projects.
All dimensions to be checked on site Prior work.

REFERENCE: 47 - 49 FAIRVIEW RD, LONDON N15 6LH, UK	
TITLE: PROPOSED DRAWINGS FLOOR PLANS	
PROJECT No 2007	DATE: 14-07-2023
SHEET No P 01	

 

0 1 2 5m scale 1:100 @A3

NOTES:	
DRAWN BY MCDC	EDITED BY

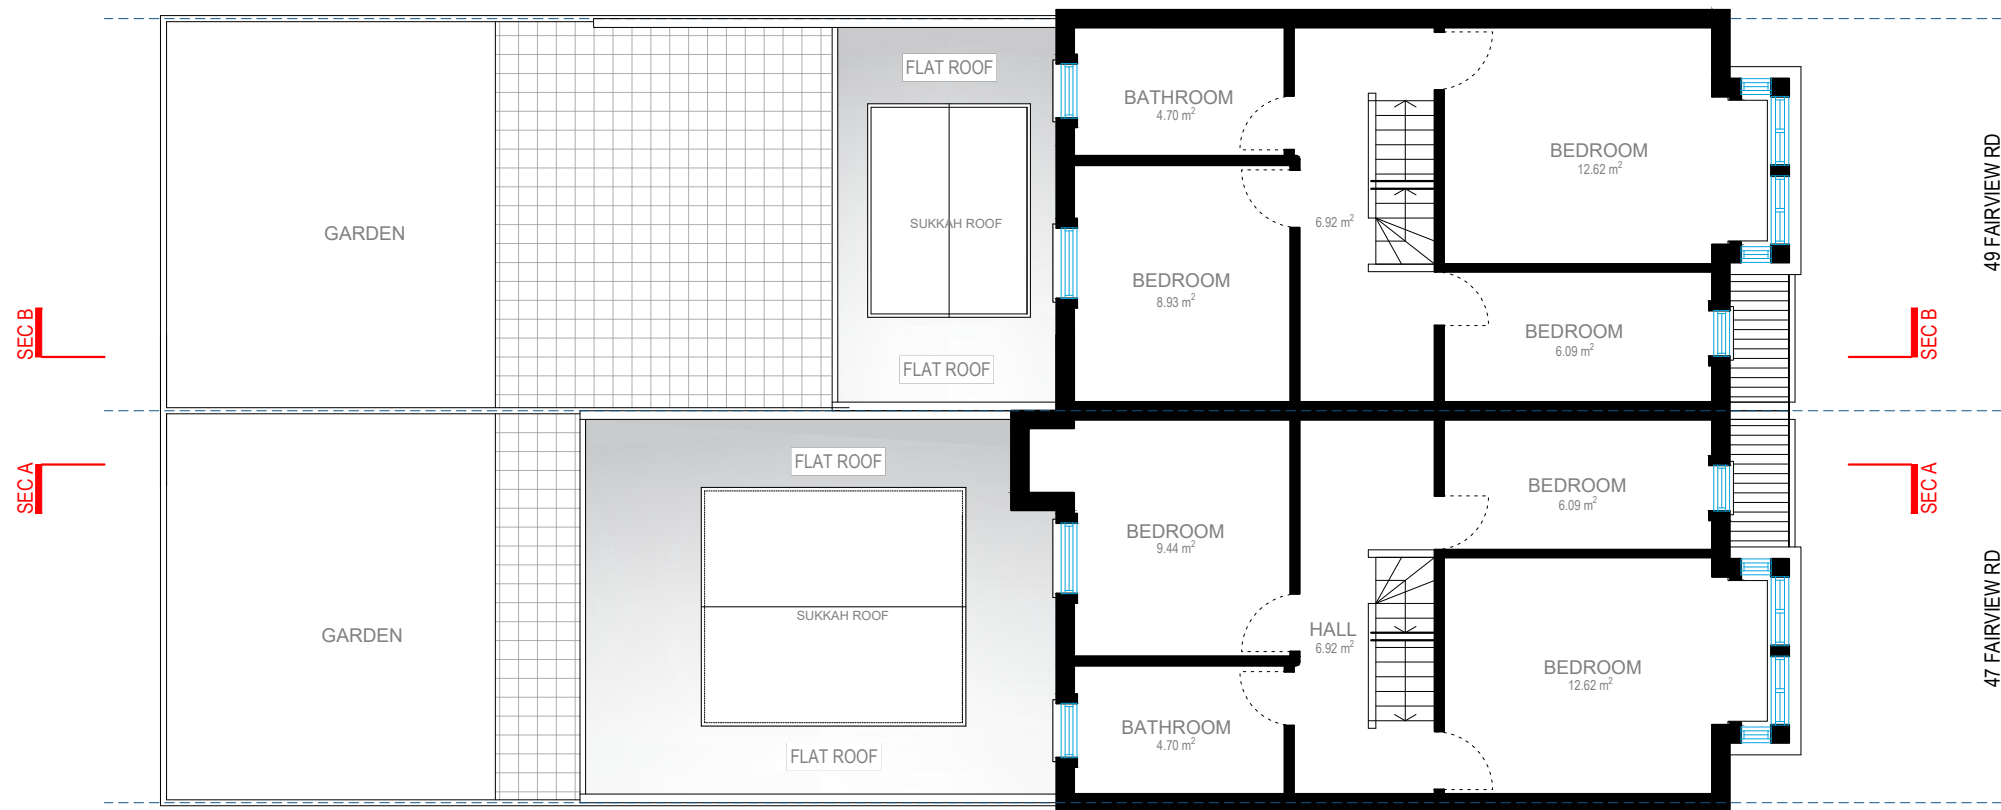


FIRST FLOOR



Address - Unit 4, Grosvenor Way, London E5 9ND
Phone - 020 3781 8008
E-mail - office@redwoodsprojects.co.uk
Web - www.redwoodsprojects.co.uk


Any errors on Dimensions to be reported to the Architect prior to commencement of Works.
Dimensions and areas are based on survey information.
This drawing is copyright © Redwoods Projects.
All dimensions to be checked on site Prior work.

REFERENCE: 47 - 49 FAIRVIEW RD, LONDON N15 6LH, UK	
TITLE: PROPOSED DRAWINGS FLOOR PLANS	
PROJECT No 2007	DATE: 14-07-2023
SHEET No P 02	

 

0 1 2 5m scale 1:100 @A3

NOTES:	
DRAWN BY MCDC	EDITED BY

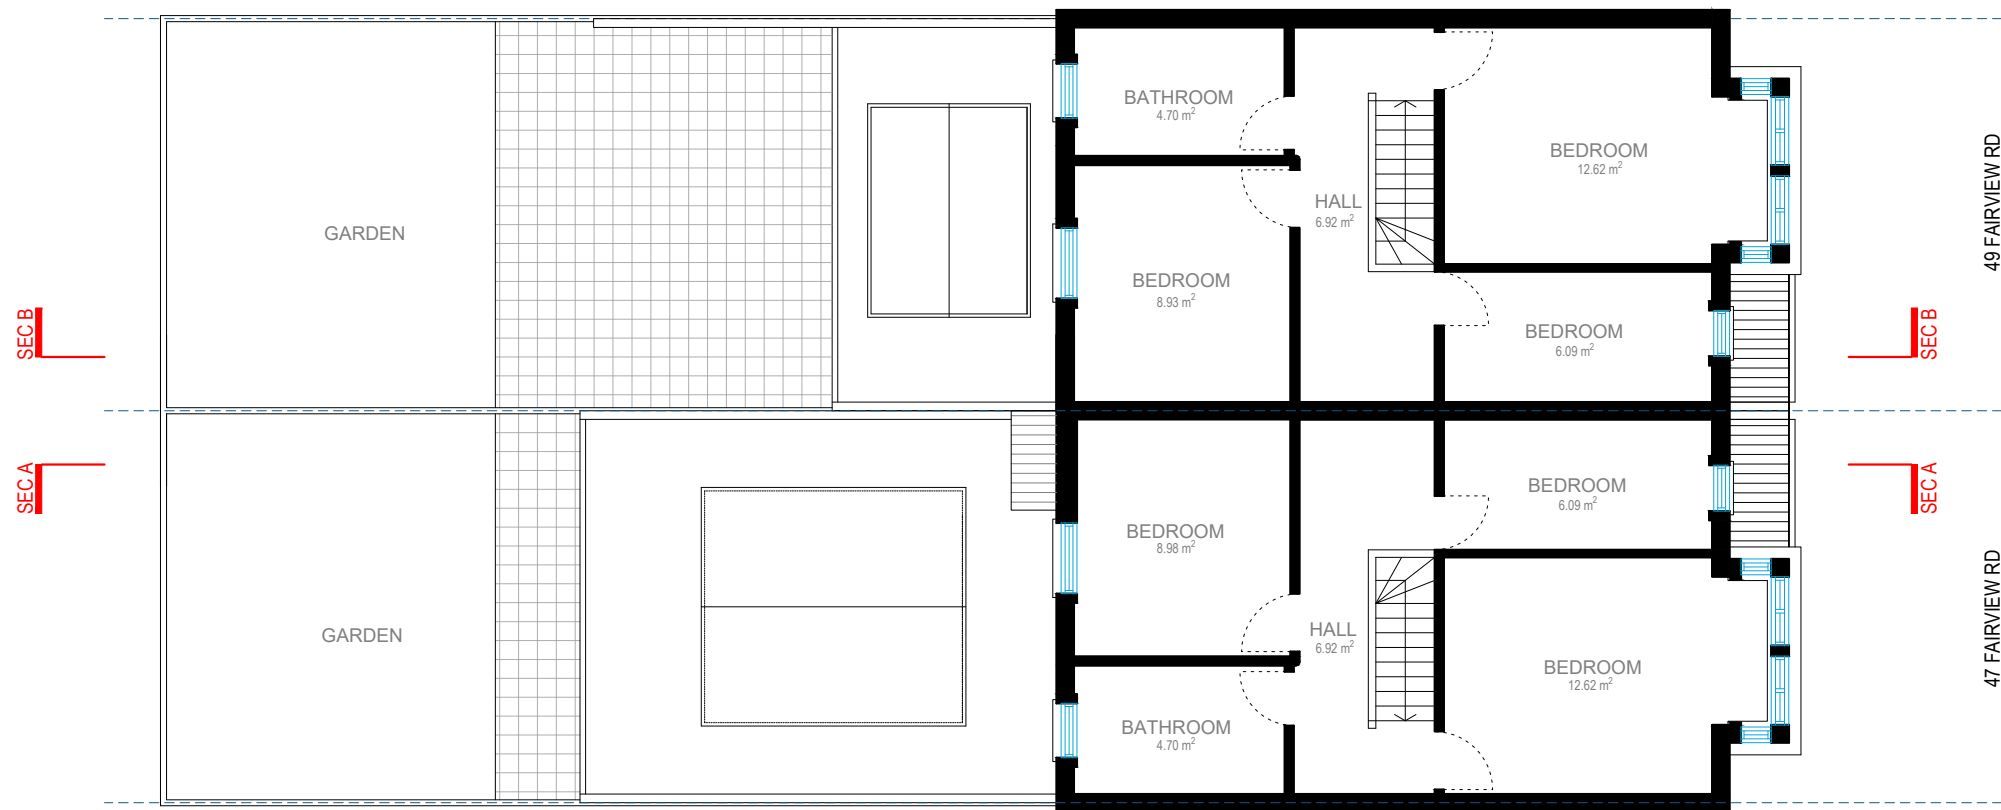

SECOND FLOOR



Address - Unit 4, Grosvenor Way, London E5 9ND
Phone - 020 3781 8008
E-mail - office@redwoodsprojects.co.uk
Web - www.redwoodsprojects.co.uk

Any errors on Dimensions to be reported to the Architect prior to commencement of Works.
Dimensions and areas are based on survey information.
This drawing is copyright © Redwoods Projects.
All dimensions to be checked on site Prior work.

REFERENCE: 47 - 49 FAIRVIEW RD, LONDON N15 6LH, UK

TITLE: PROPOSED DRAWINGS
FLOOR PLANS

PROJECT No 2007 DATE: 14-07-2023

SHEET No P 03




0 1 2 5m scale 1:100 @A3

NOTES:

DRAWN BY MCDC

EDITED BY

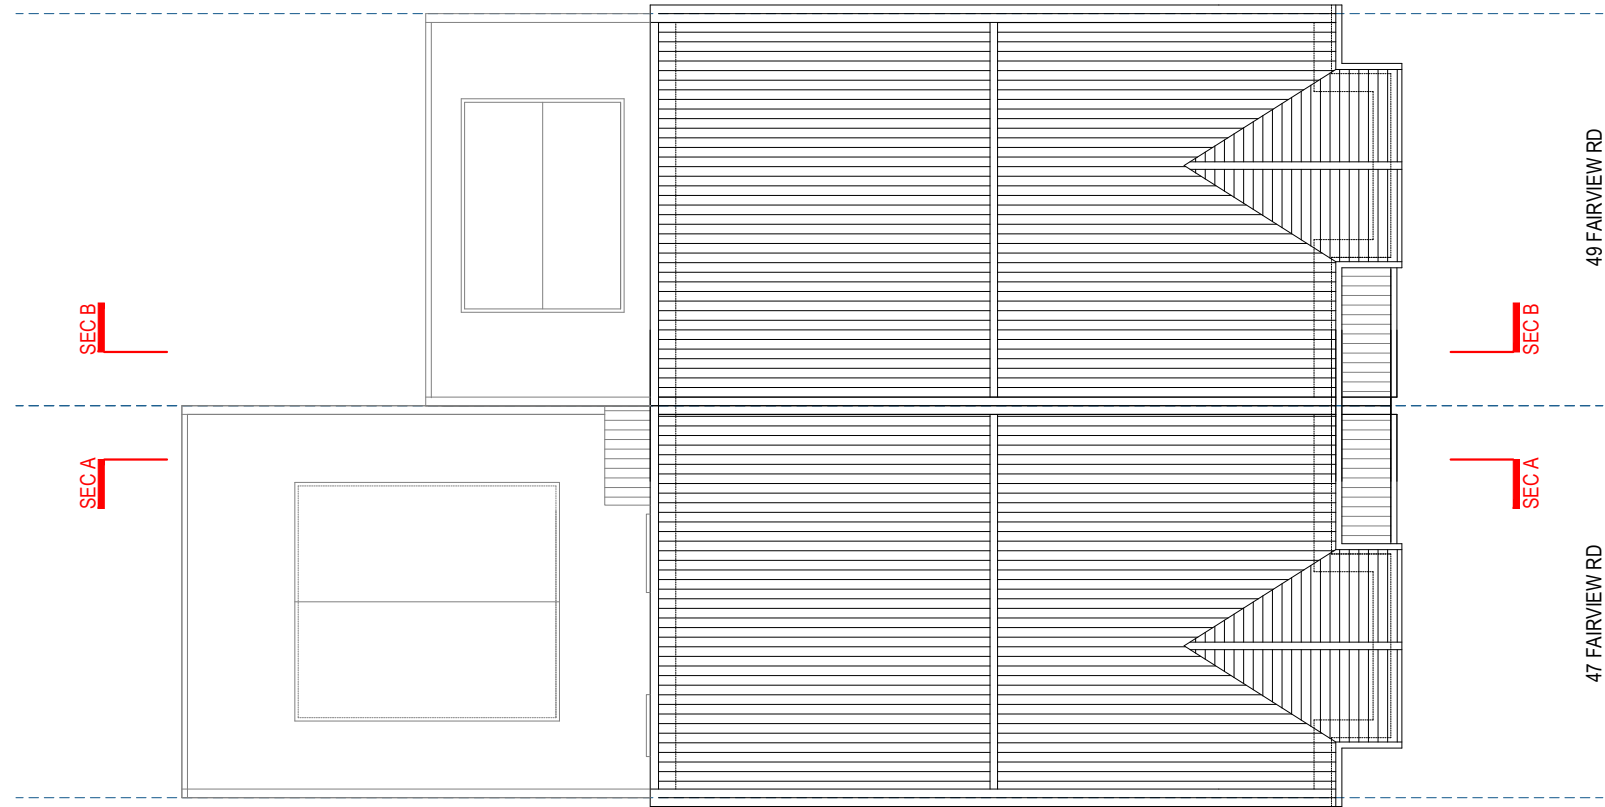


ROOF PLAN



Address - Unit 4, Grosvenor Way, London E5 9ND
Phone - 020 3781 8008
E-mail - office@redwoodsprojects.co.uk
Web - www.redwoodsprojects.co.uk
Any errors on Dimensions to be reported to the Architect prior to commencement of Works.
Dimensions and areas are based on survey information.
This drawing is copyright © Redwoods Projects.
All dimensions to be checked on site Prior work.

REFERENCE: 47 - 49 FAIRVIEW RD, LONDON N15 6LH, UK	
TITLE: PROPOSED DRAWINGS FLOOR PLANS	
PROJECT No 2007	DATE: 14-07-2023
SHEET No P 04	

 

NOTES:	
DRAWN BY MCDC	EDITED BY



FRONT ELEVATION



REAR ELEVATION



Address - Unit 4, Grosvenor Way, London E5 9ND
Phone - 020 3781 8008
E-mail - office@redwoodsprojects.co.uk
Web - www.redwoodsprojects.co.uk

Any errors on Dimensions to be reported to the Architect prior to commencement of Works.
Dimensions and areas are based on survey information.
This drawing is copyright © Redwoods Projects.
All dimensions to be checked on site Prior work.

REFERENCE: 47 - 49 FAIRVIEW RD, LONDON N15 6LH, UK

TITLE: PROPOSED DRAWINGS
ELEVATION

PROJECT No 2007 DATE: 14-07-2023


SHEET No P 05

0 1 2 scale 5m 1:100 @A3

NOTES:

DRAWN BY MCDC

EDITED BY

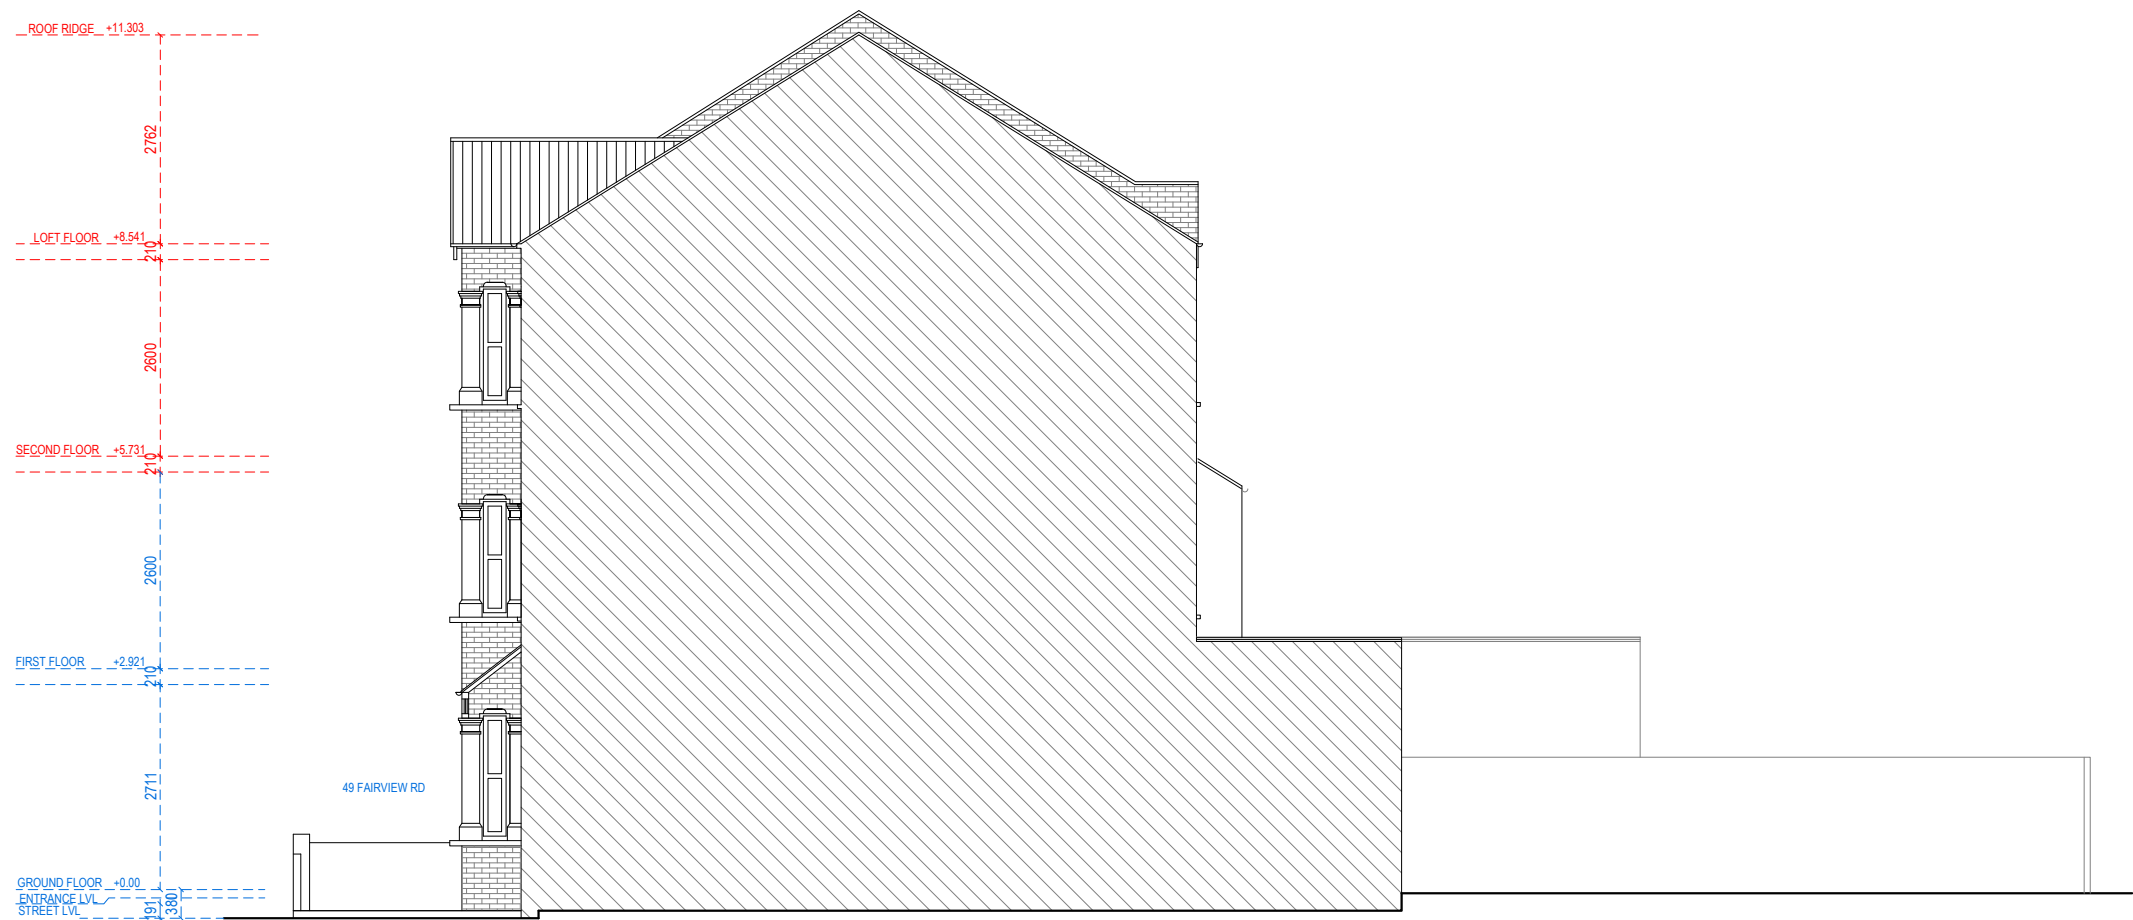


RIGHTSIDE ELEVATION




Address - Unit 4, Grosvenor Way, London E5 9ND
Phone - 020 3781 8008
E-mail - office@redwoodsprojects.co.uk
Web - www.redwoodsprojects.co.uk

Any errors on Dimensions to be reported to the Architect prior to commencement of Works.
Dimensions and areas are based on survey information.
This drawing is copyright © Redwoods Projects.
All dimensions to be checked on site Prior work.

REFERENCE: 47 - 49 FAIRVIEW RD, LONDON N15 6LH, UK	
TITLE: PROPOSED DRAWINGS ELEVATION	
PROJECT No 2007	DATE: 14-07-2023
SHEET No P 06	

 

NOTES:	
DRAWN BY MCDC	EDITED BY

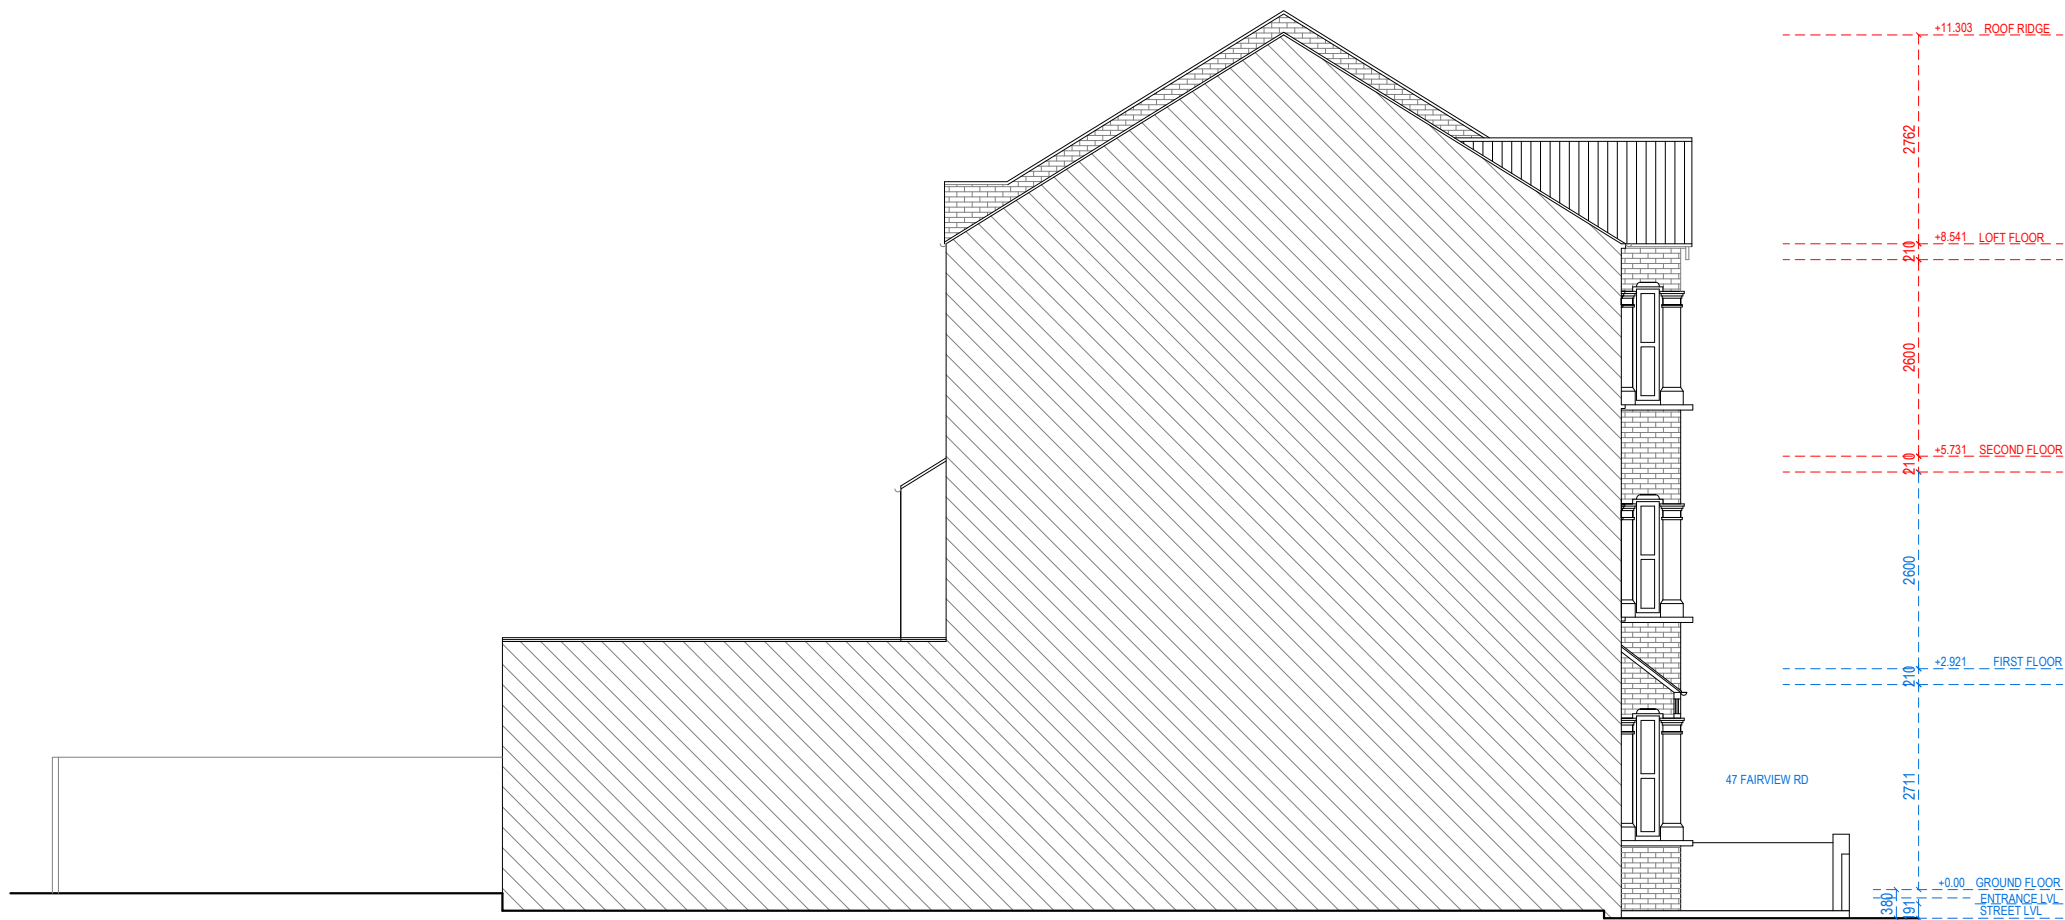


LEFTSIDE ELEVATION




Address - Unit 4, Grosvenor Way, London E5 9ND
Phone - 020 3781 8008
E-mail - office@redwoodsprojects.co.uk
Web - www.redwoodsprojects.co.uk
Any errors on Dimensions to be reported to the Architect prior to commencement of Works.
Dimensions and areas are based on survey information.
This drawing is copyright © Redwoods Projects.
All dimensions to be checked on site Prior work.

REFERENCE: 47 - 49 FAIRVIEW RD, LONDON N15 6LH, UK	
TITLE: PROPOSED DRAWINGS ELEVATION	
PROJECT No 2007	DATE: 14-07-2023
SHEET No P 07	

 

NOTES:	
DRAWN BY MCDC	EDITED BY

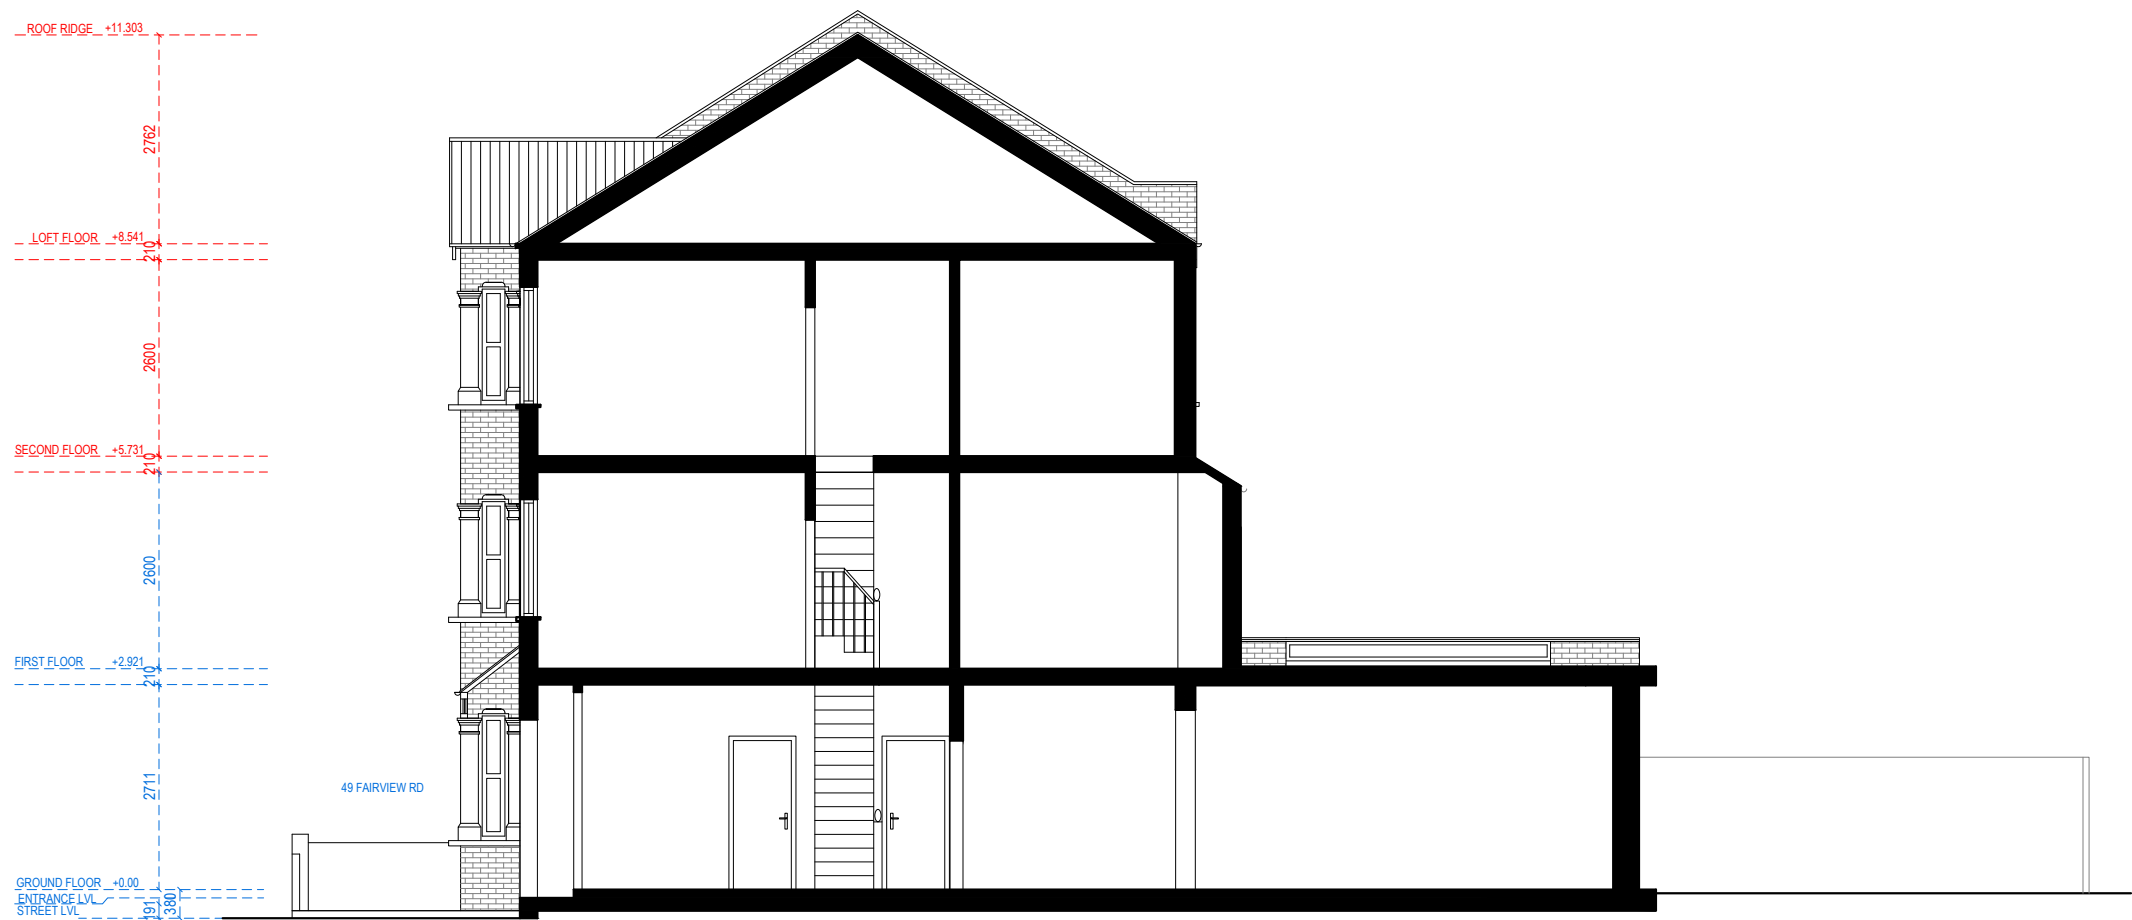

SECTION A.A



Address - Unit 4, Grosvenor Way, London E5 9ND
Phone - 020 3781 8008
E-mail - office@redwoodsprojects.co.uk
Web - www.redwoodsprojects.co.uk

Any errors on Dimensions to be reported to the
Architect prior to commencement of Works.
Dimensions and areas are based on survey information.
This drawing is copyright © Redwoods Projects.
All dimensions to be checked on site Prior work.

REFERENCE: 47 - 49 FAIRVIEW RD, LONDON N15 6LH, UK

TITLE: PROPOSED DRAWINGS
SECTION

PROJECT No 2007 DATE: 14-07-2023


SHEET No P 08

0 1 2 5m scale 1:100 @A3

NOTES:

DRAWN BY
MCDC

EDITED BY

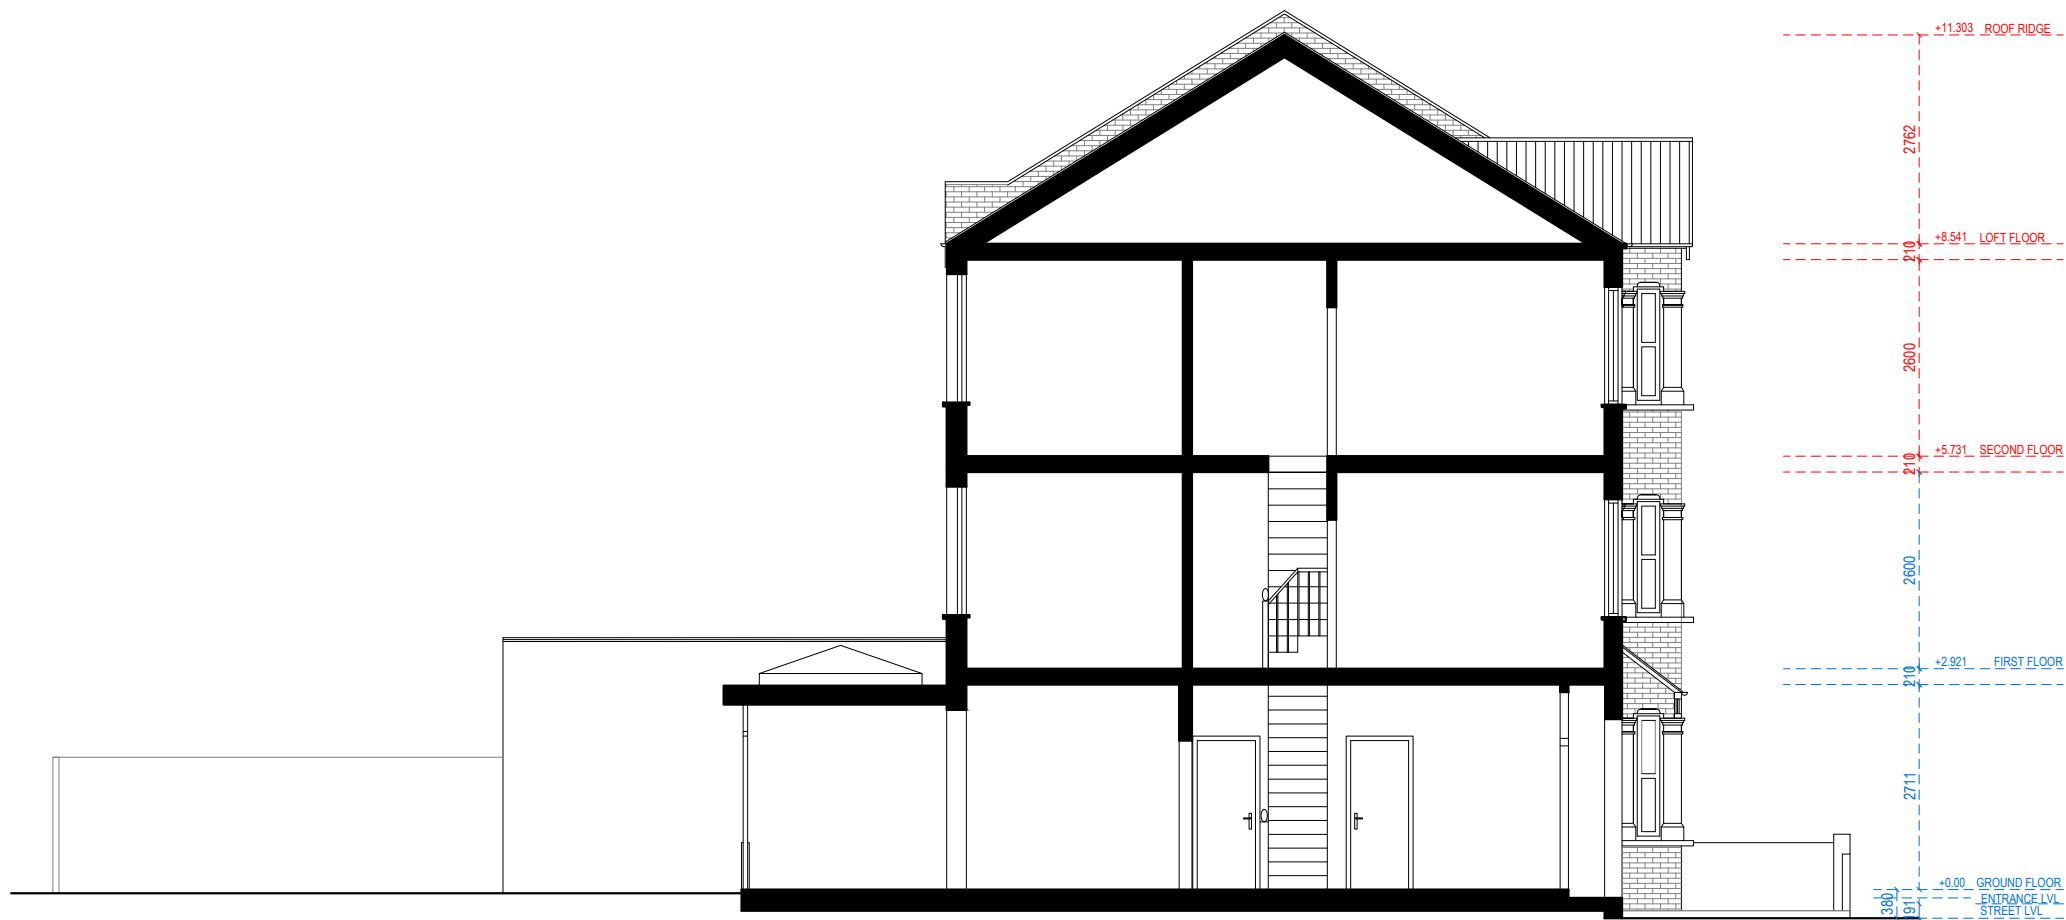


SECTION B.B



Address - Unit 4, Grosvenor Way, London E5 9ND
Phone - 020 3781 8008
E-mail - office@redwoodsprojects.co.uk
Web - www.redwoodsprojects.co.uk

Any errors on Dimensions to be reported to the Architect prior to commencement of Works.
Dimensions and areas are based on survey information.
This drawing is copyright © Redwoods Projects.
All dimensions to be checked on site Prior work.

REFERENCE: 47 - 49 FAIRVIEW RD, LONDON N15 6LH, UK	
TITLE: PROPOSED DRAWINGS SECTION	
PROJECT No 2007	DATE: 14-07-2023
SHEET No P 09	

 

NOTES:	
DRAWN BY MCDC	EDITED BY