



Pre-Existing South Elevation 1

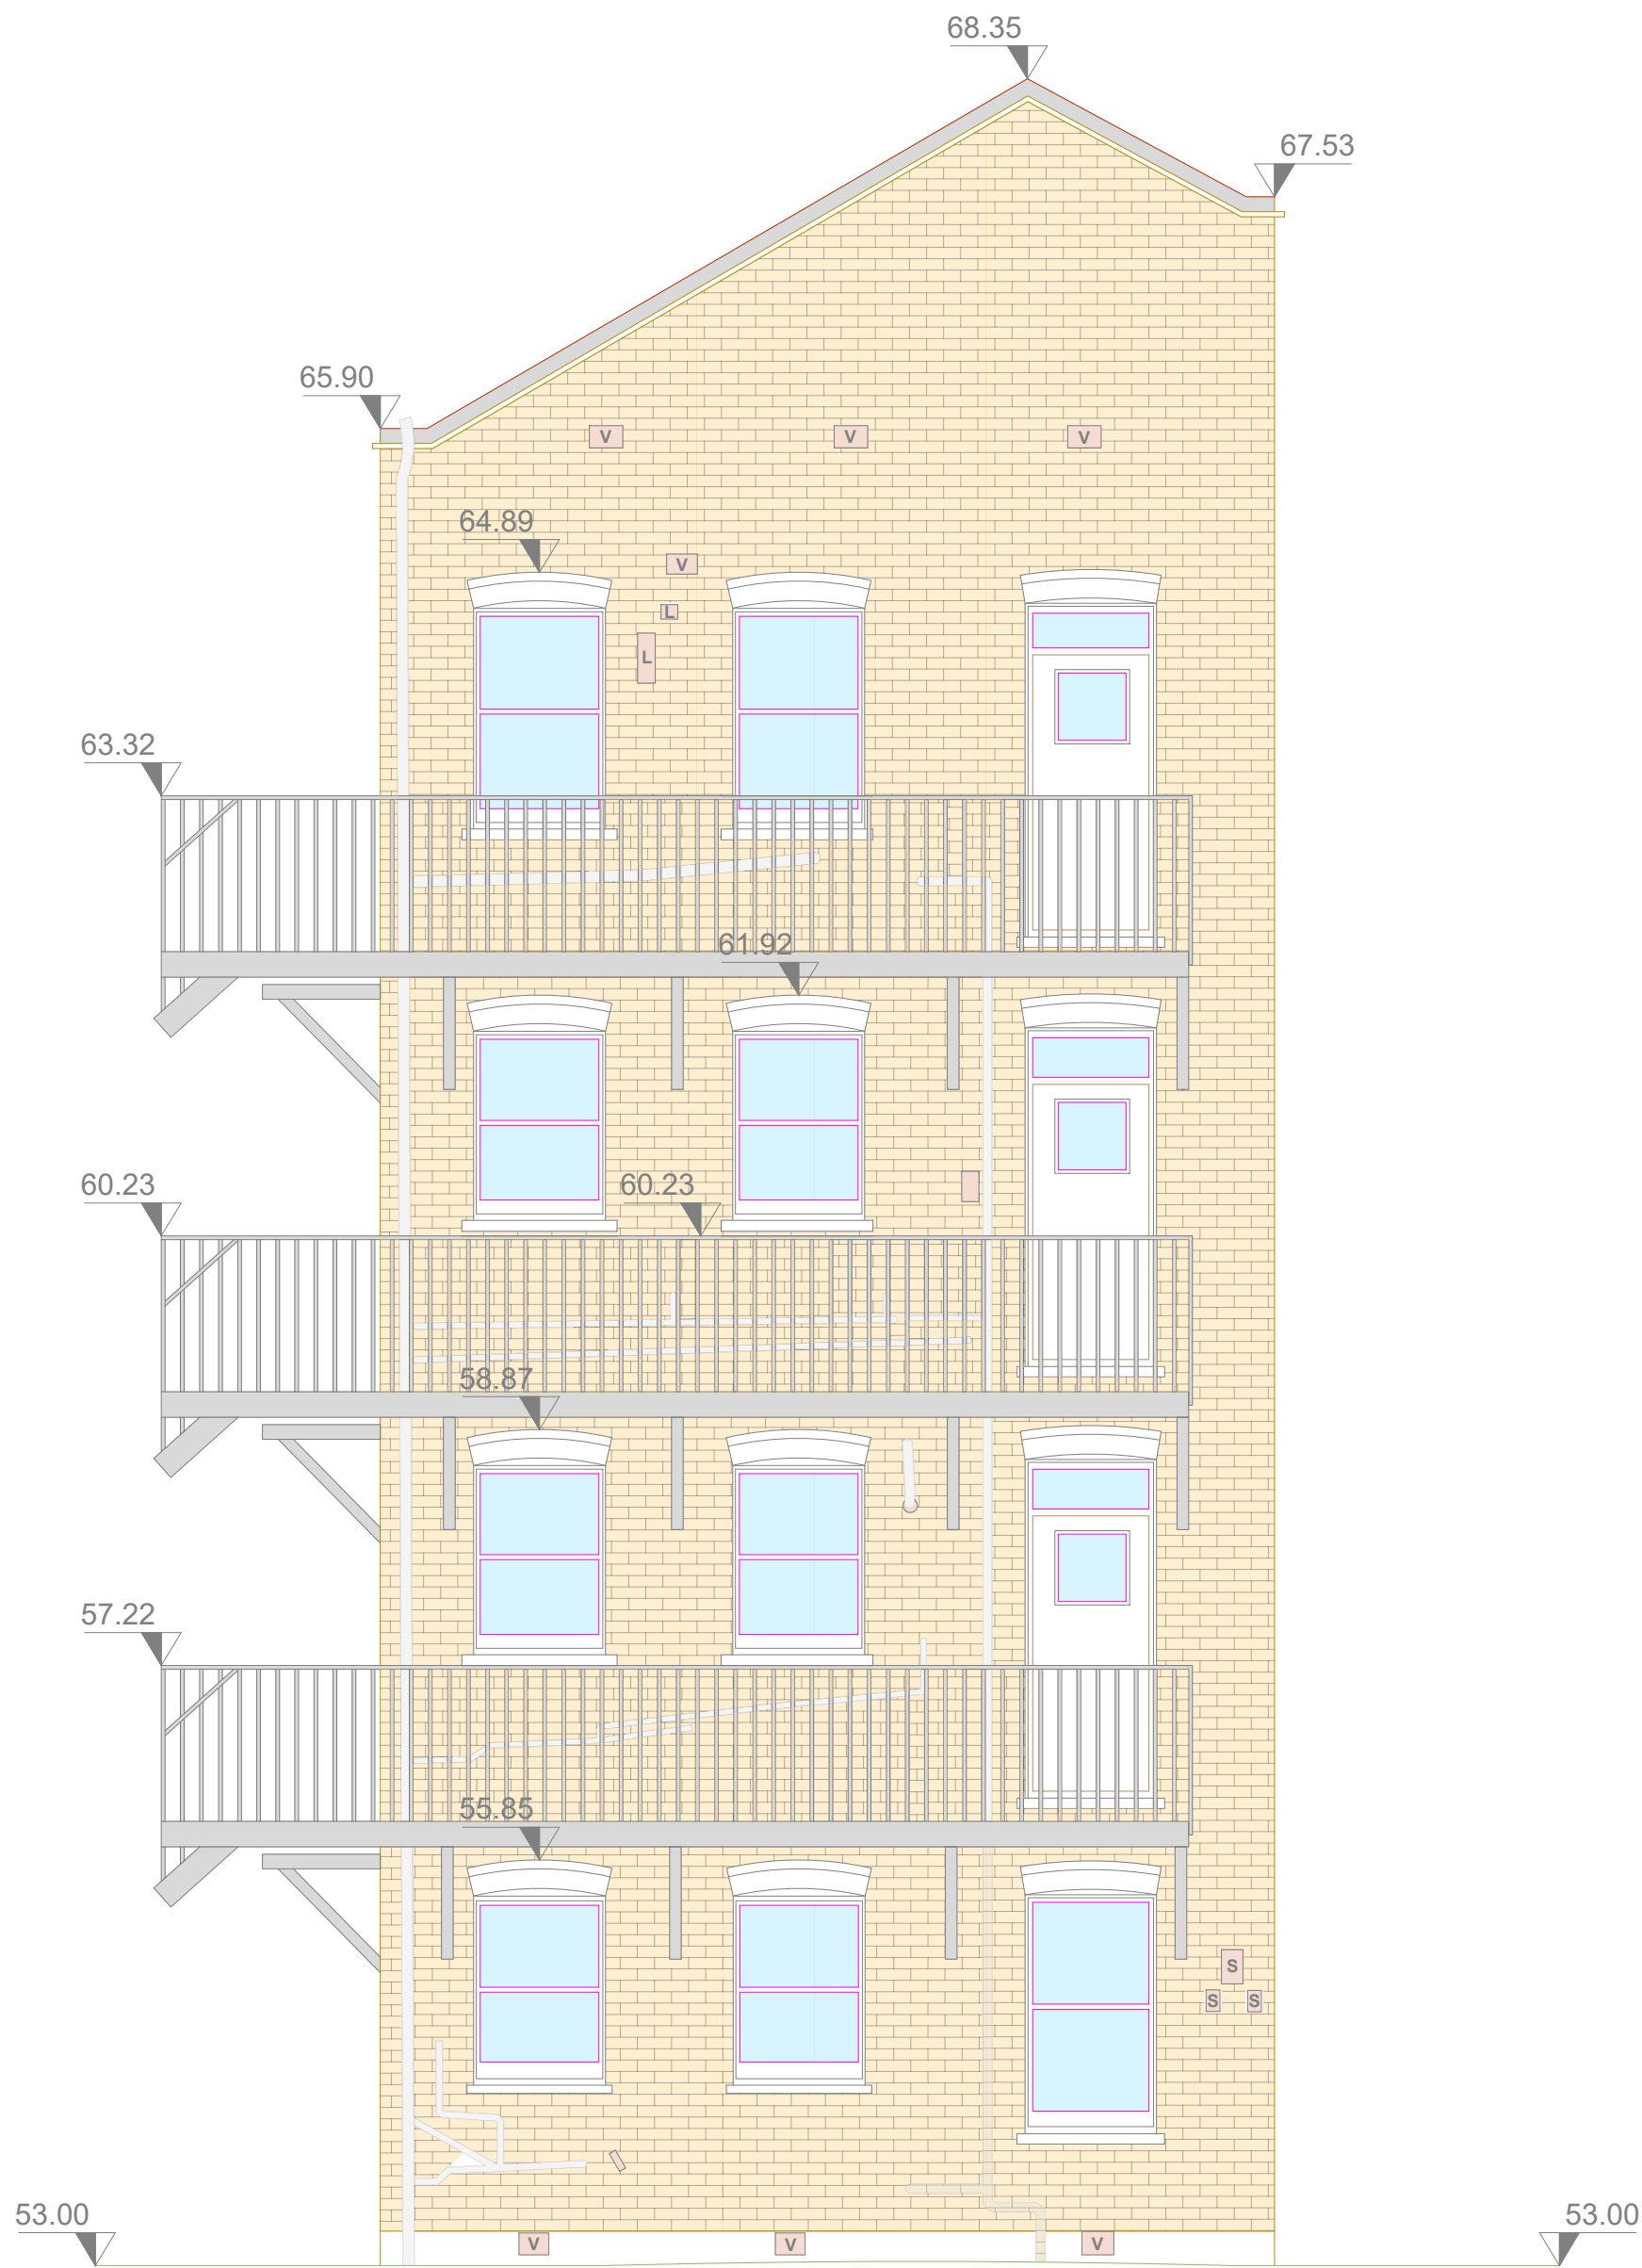

Existing South Elevation 1

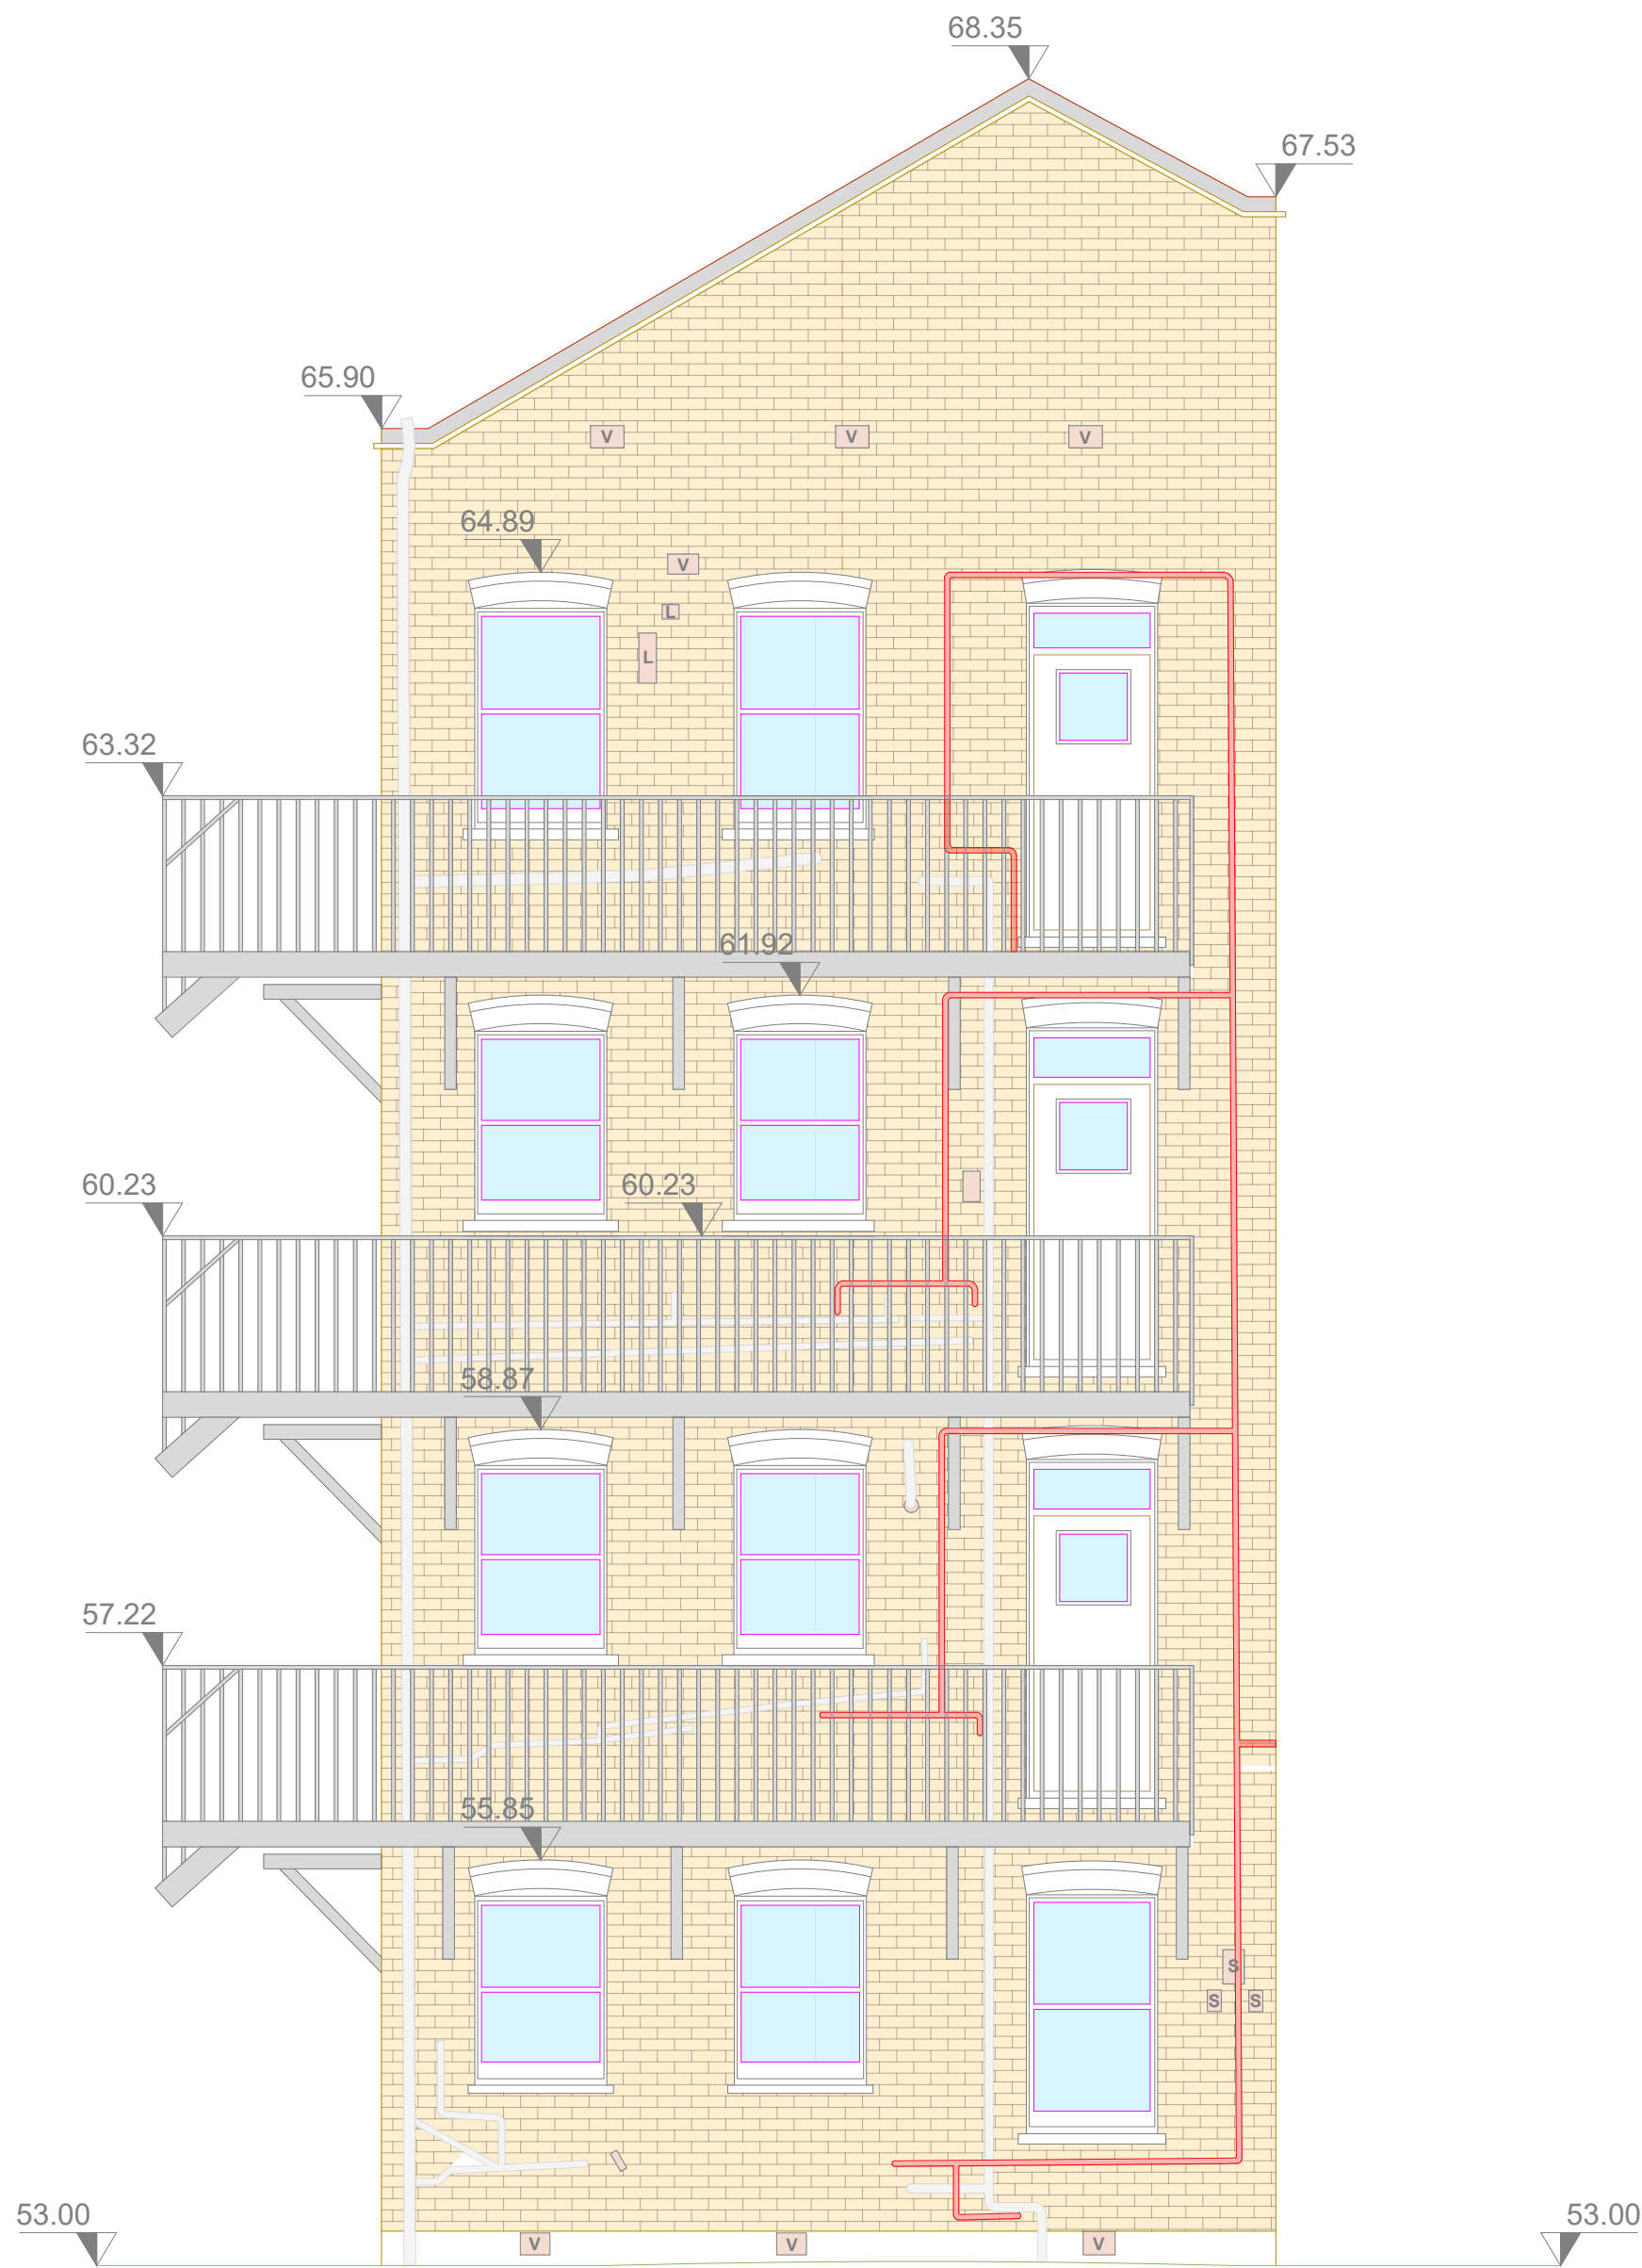

GLASS PANES

INDICATIVE ROOF TILES

INDICATIVE BRICK WORK

INDICATIVE CLADDING

50

LEVEL ABOVE OS DATUM

A

ALARM

V

VENT

L

LIGHT

S

SIGN

LB

LETTER BOX

MB

METER BOX

PROPOSED GAS RISER MAINWORK

Elevation Survey Notes:

1. Survey undertaken to incorporate stipulated as per listed 6 within the RICS guidance note for Measured Surveys of Land, Buildings and Utilities, 3rd edition

2. Dalcour Maclaren have undertaken this survey as per the original instruction and accept no liability for any inaccuracy of the report beyond those specified tolerances, scales or accuracies, or for any matters resulting from their use for purposes other than that stated in the instruction.

3. Survey data is contained to the area specified/indicated, all reasonable efforts were made to obtain all data but obstructed areas or areas with no access were not surveyed and are highlighted on plans.

4. All survey data is recorded to a local grid and arbitrary datum of 53m.

5. Elevation details have been measured using laser scanning technology, only detail that can be captured from this laser scanner location at ground level is shown. Where indicated, detail will indicate.

6. Dimensions should not be scaled. All dimensions should be checked on site before any works commence.

7. The information contained in this document is confidential and protected by copyright. The use, copying or disclosure to a third party, either wholly or in part, except with the written permission of, and in the manner prescribed by Dalcour Maclaren constitutes an infringement of copyright.

8. Information provided should not be altered or modified in any way. It should not be used for any purpose other than for which it was intended and should not be issued to other parties without prior agreement of Dalcour Maclaren.

Client: Cadent Gas		
Location: 9-16 Ravensdale Mansions, London, N8 9HS		
Coords: N/A		
Scheme Name: EP - 9-16 Ravensdale Mansions, Haringey Park, N8 9HS		
Drawing Name: Elevation Plan		
Drawing No: 23005451_PLN_EL_1.2		
Rev	Date	Description
-	21.08.2023	First Issue
Surveyed by & Date:		RD 09.08.2023
Drawn:	JM	
Approved:	DH/ES	
Sheet No:	2 of 4	
Sheet Size:	A1	

DM

DALCOUR
MACLAREN

T: 01993 502080

1 Staplehurst Farm,
Wotton on the Green,
Oxfordshire OX2 9JL

<https://dalcourmaclaren.com>

Scale 1:100