



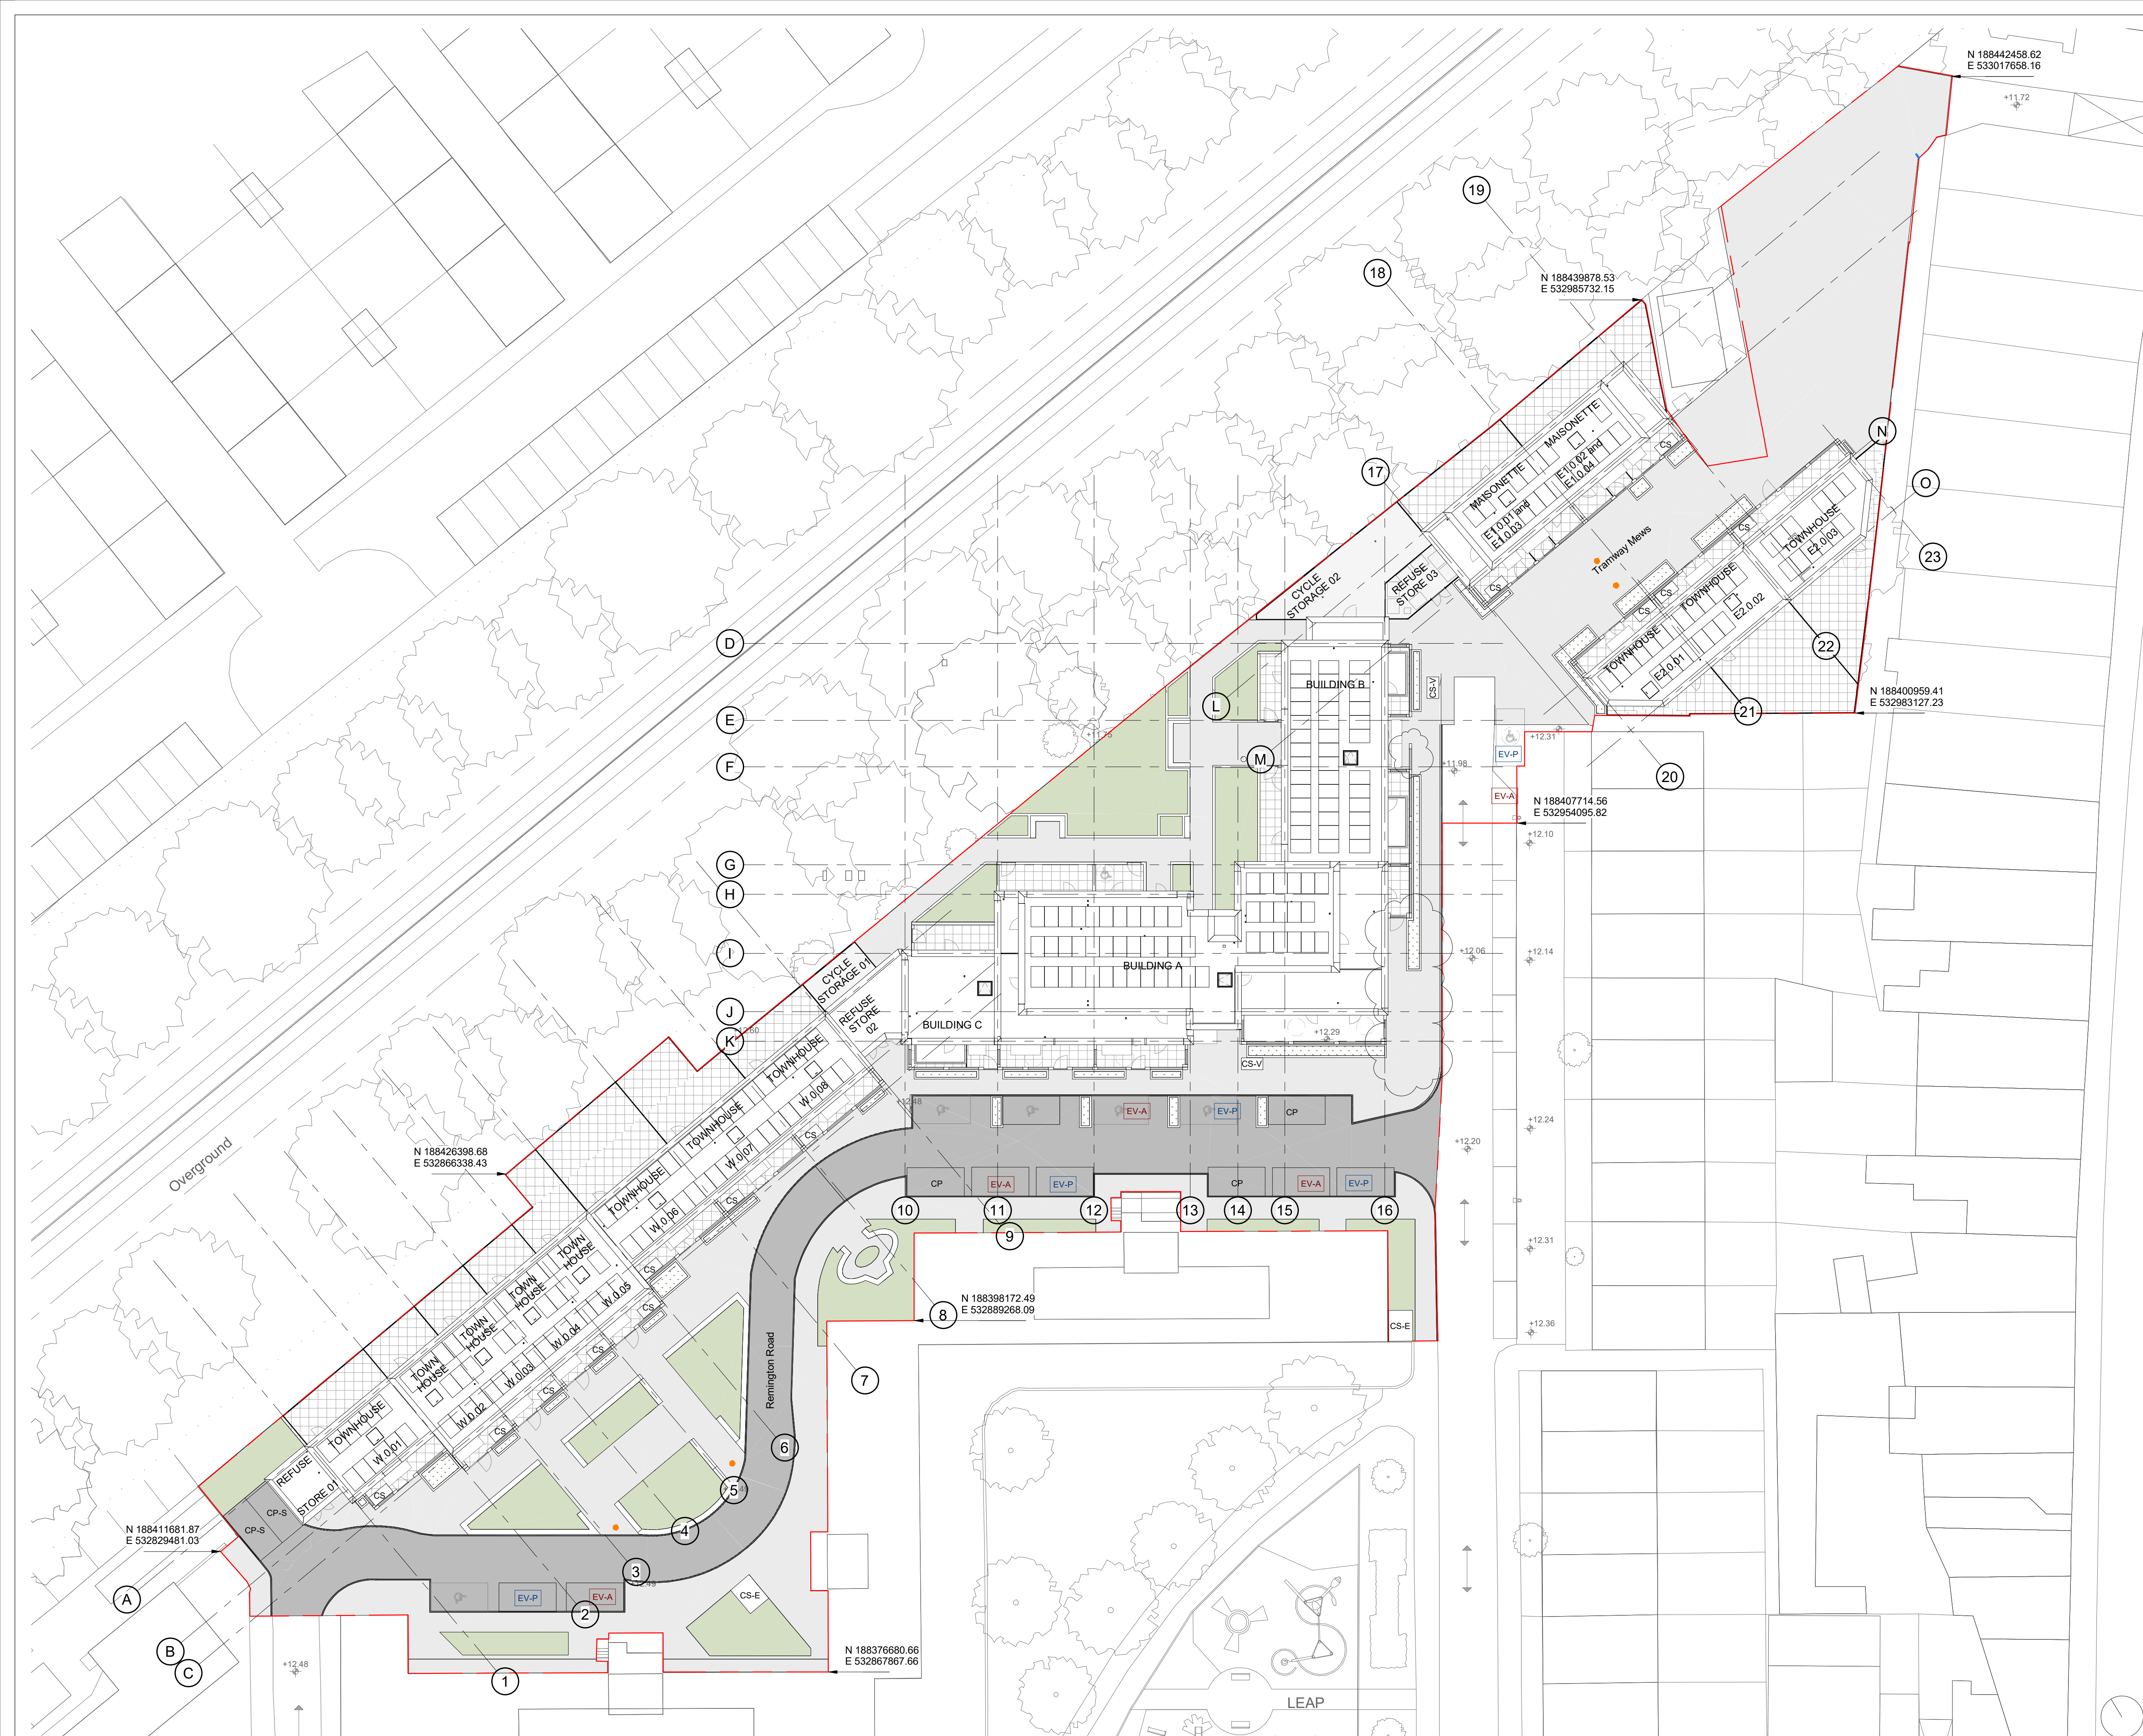

Copyright reserved

All dimensions to be checked on site before work commences.
Figured dimensions to be taken in preference to scaled dimensions.
If in doubt please ask.

KEY PLAN

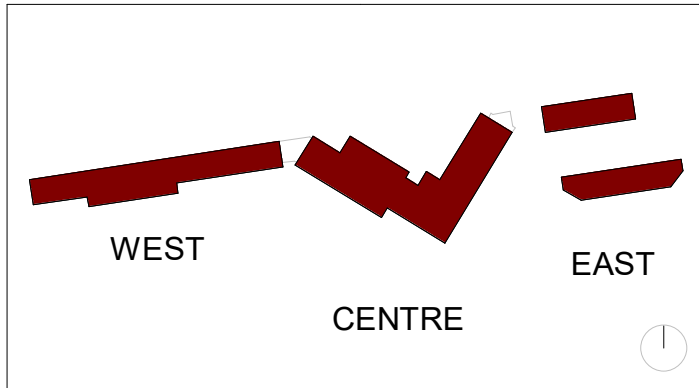

Site Boundary Line

Car parking - Legend

- CP Car parking spaces.
- CP-S Car sharing clubs parking spaces.
- Bollards.
- DOA Spaces (Blue Badge)
- CS Private cycle store
- CS-V Cycle stores for visitors
- CS-E Cycle stores for existing flats

EVCP Proposed locations:

- EV-A Electric car space (active).
- EV-P Electric car space (passive).
- 5 active, 5 passive

C17	Revised as clouded	22/09/23
C16	Revised as clouded	03/08/23
C15	Revised as clouded/General Update	25/05/23
C14	Revised as clouded	23/05/23
C13	Revised as clouded	09/05/23
C12	Revised as clouded/General Update	20/04/23
C11	Revised as clouded	17/04/23
C10	Issued for construction / Revised as clouded	10/03/23
C9	Issued for construction / Revised as clouded	02/03/23
C8	Revised as clouded	19/01/23
C7	Revised as clouded	12/01/23
C6	Issued for Construction/Revised as clouded	12/01/23
C5	Revised as clouded	22/12/22
C4	Revised as clouded	30/11/22
C3	Revised as clouded	13/10/22
C2	Revised as clouded	29/09/22
C1	Revised as clouded	27/09/22

STATUS

For Construction

PROJECT

Remington Road

DRAWING

Proposed Site Plan

DRAWN BY	CHECKED BY	DATE
LB	CB	May 2022
SCALE (@ A1)	PROJECT NUMBER	
As indicated	21019	
DRAWING NUMBER	REV	
RER - DAR - XX - XX - DR - A - 0110	C17	



Delta Architects
1 Batemans Row
London
EC2A 3HH
T 020 7613 5702

www.deltaarchitects.co.uk