




EXISTING FRONT ELEVATION




PROPOSED FRONT ELEVATION

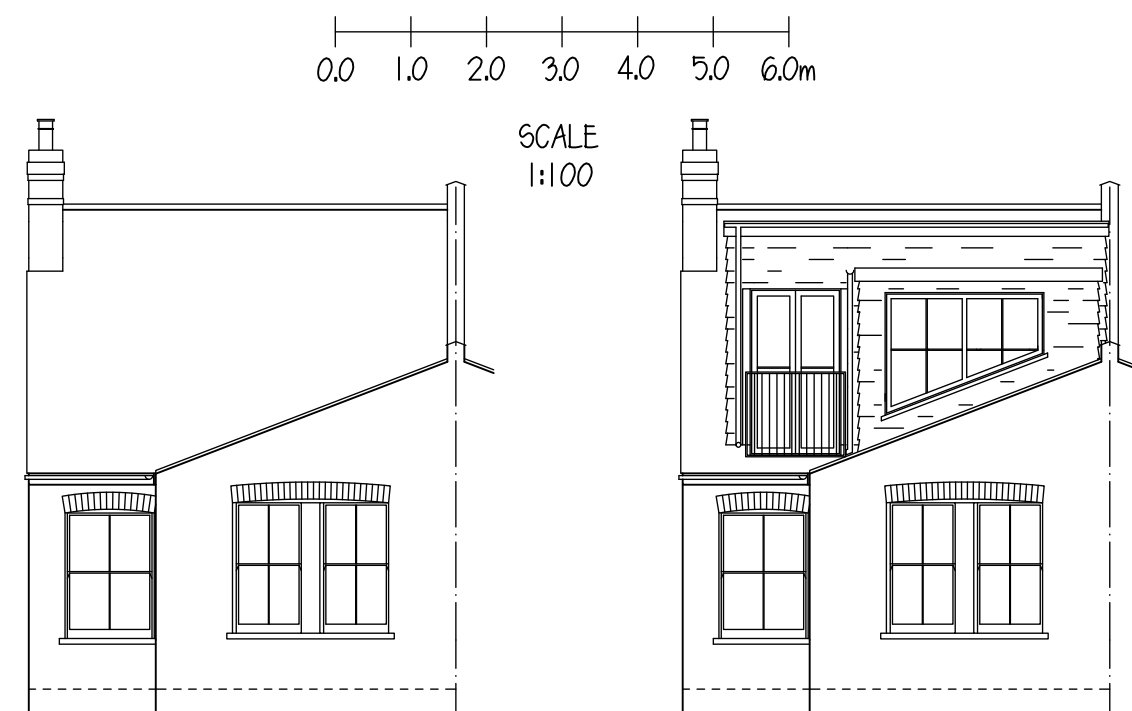

EXISTING REAR ELEVATION




PROPOSED REAR ELEVATION

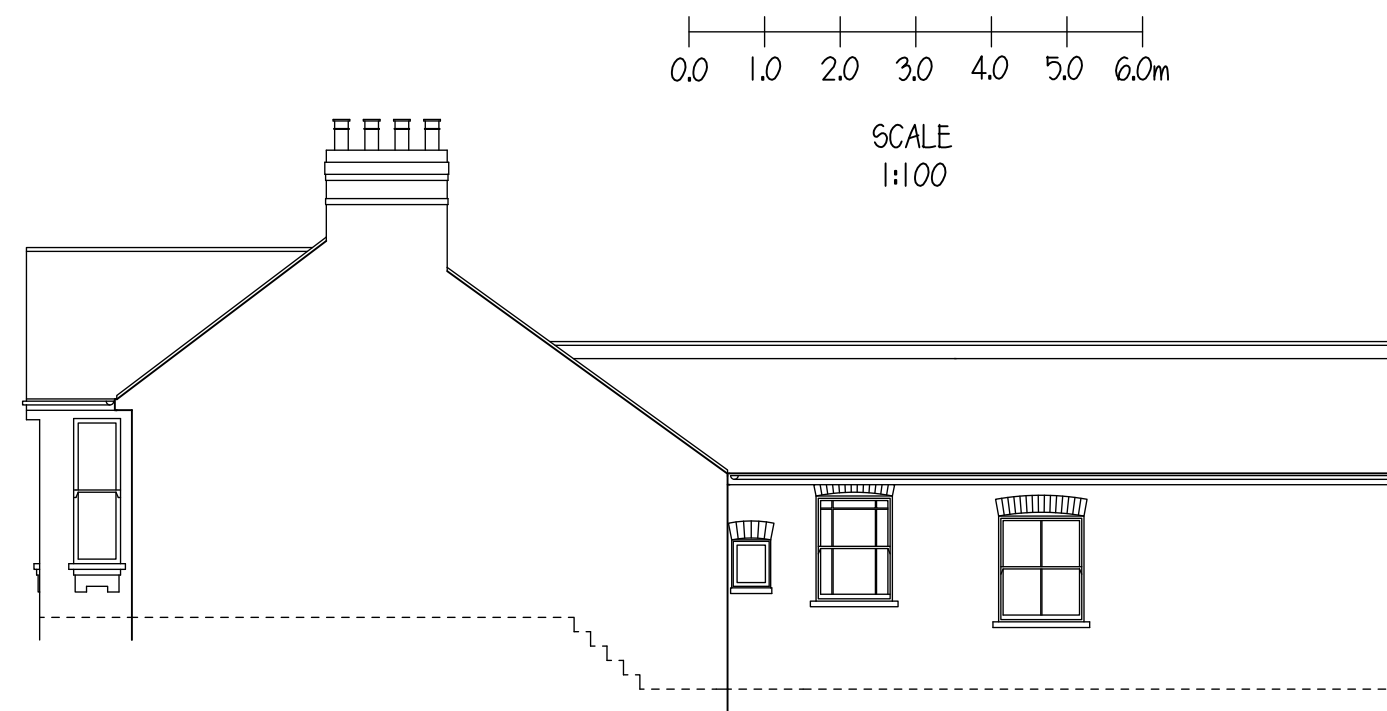


EXISTING SIDE ELEVATION (SOUTH-EAST)




PROPOSED SIDE ELEVATION (SOUTH-EAST)

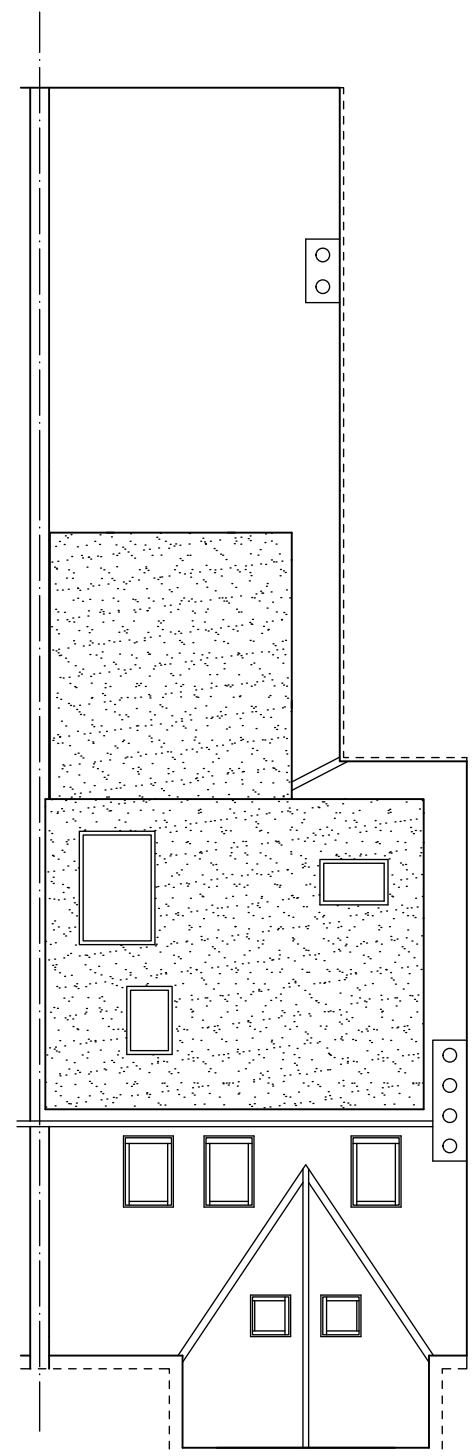


PROPOSED ROOF PLAN

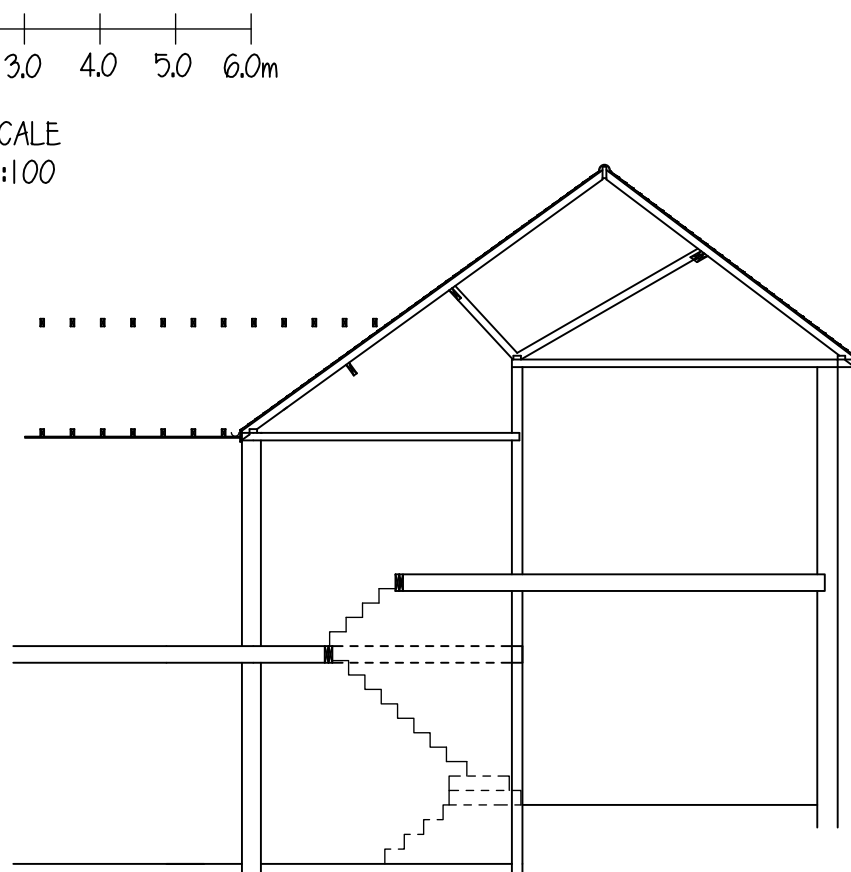


EXISTING SECTION

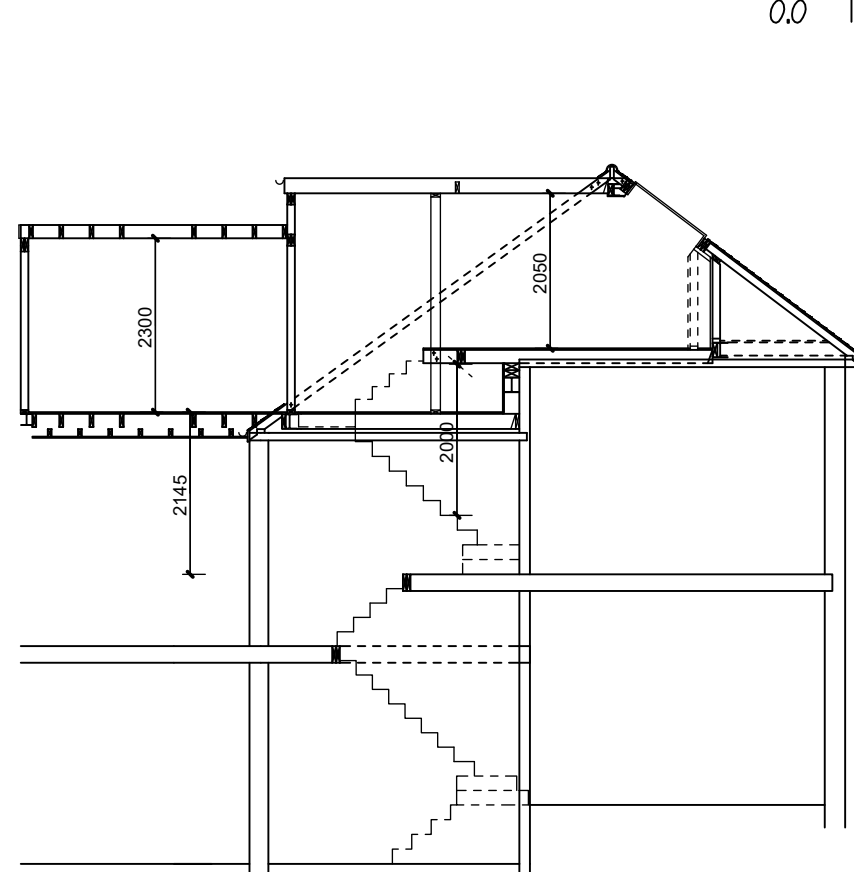


PROPOSED SECTION

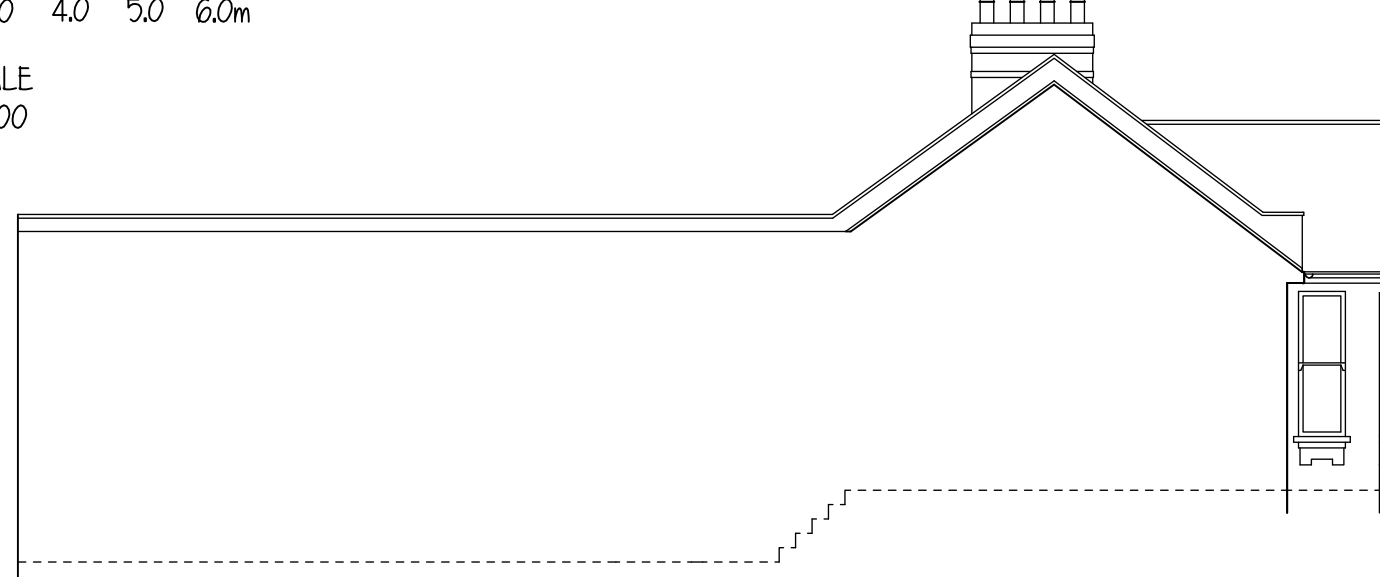

EXISTING SIDE ELEVATION (NORTH-WEST)

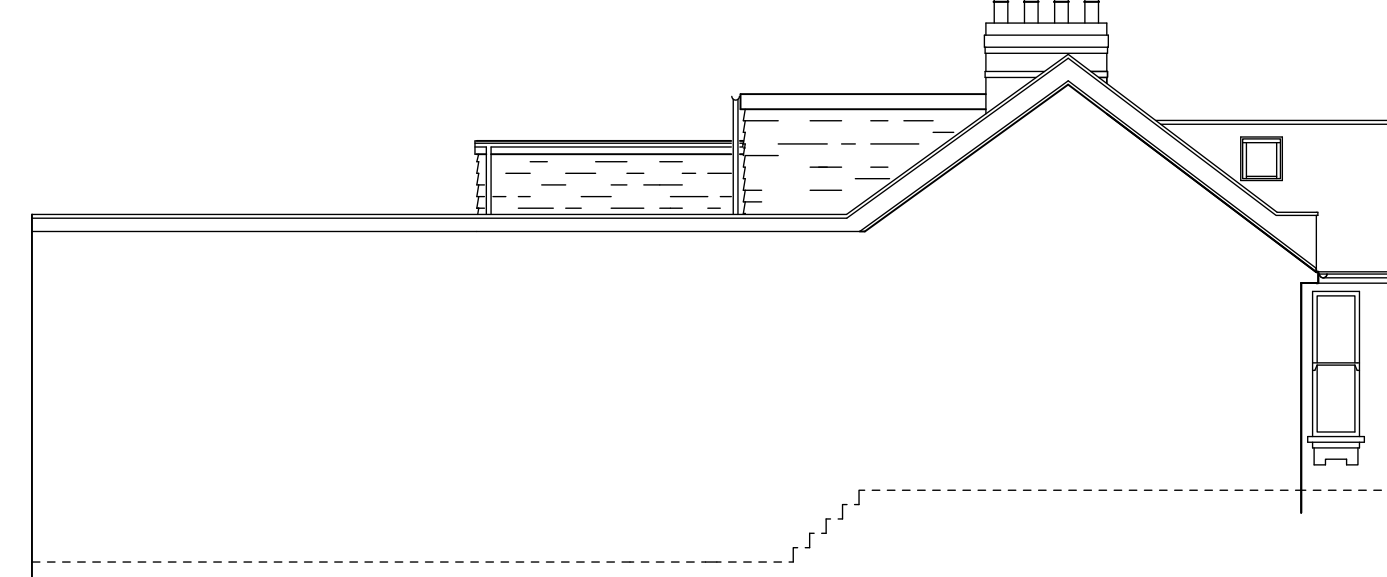


PROPOSED SIDE ELEVATION (NORTH-WEST)

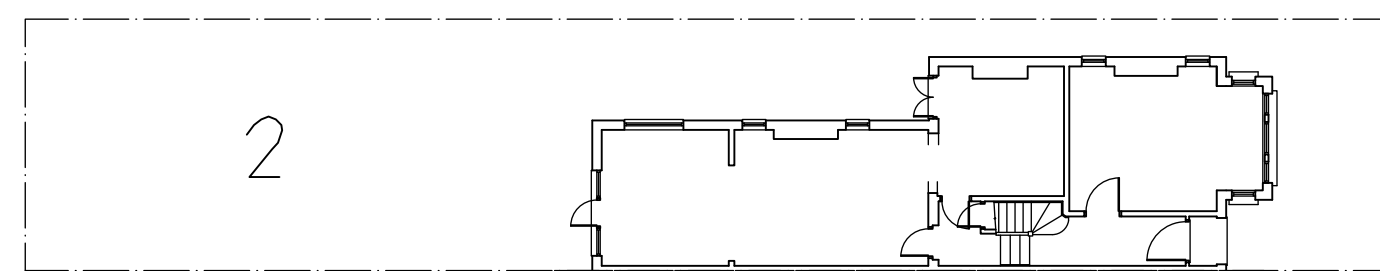


BLOCK PLAN 1:200


WINDOW SCHEDULE		
REF.	DIMENSIONS	BACKGROUND VENT. REQ.
BEDROOM	1200 x 2000 FRENCH DOORS 2No. 660 x 1180 +2No. 550 x 780+ 600 x 900 SOLAR- POWERED ROOFLIGHT	8000mm ² (pediment)
STUDY/GUEST BEDROOM	2100 x 875/1675 1000 x 1300	(triangular)
SHOWER ROOM	660 x 1180 15 LITRE/SEC. FAN +600 x 900+	4000mm ² (FLAT ROOFLIGHT)
EN-SUITE	EXTG. WINDOW 15 LITRE/SEC. FAN	4000mm ²

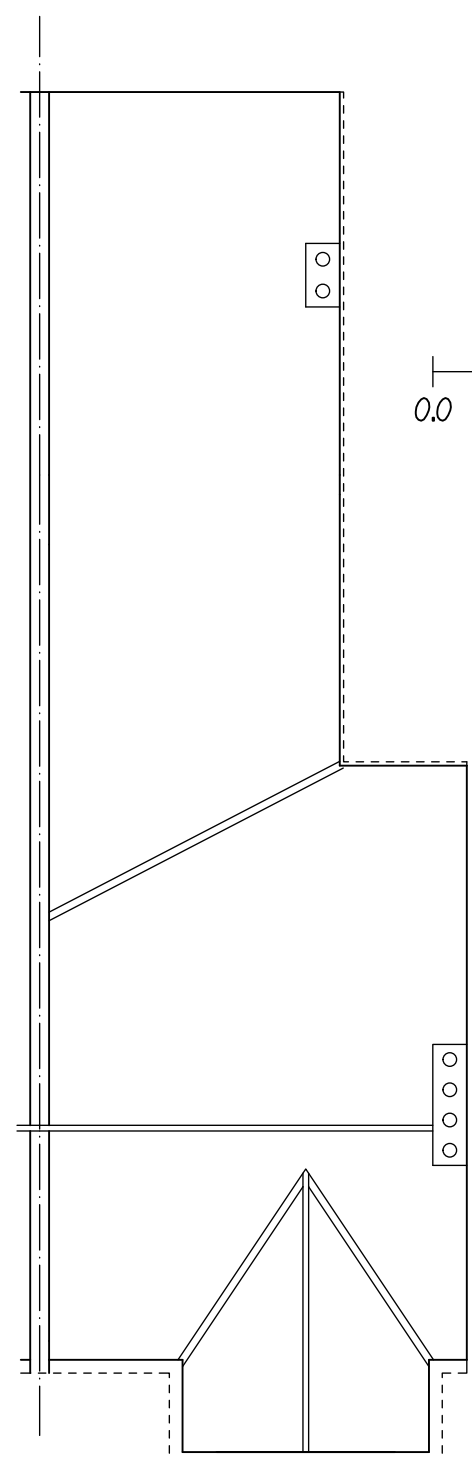


EXISTING ROOF PLAN

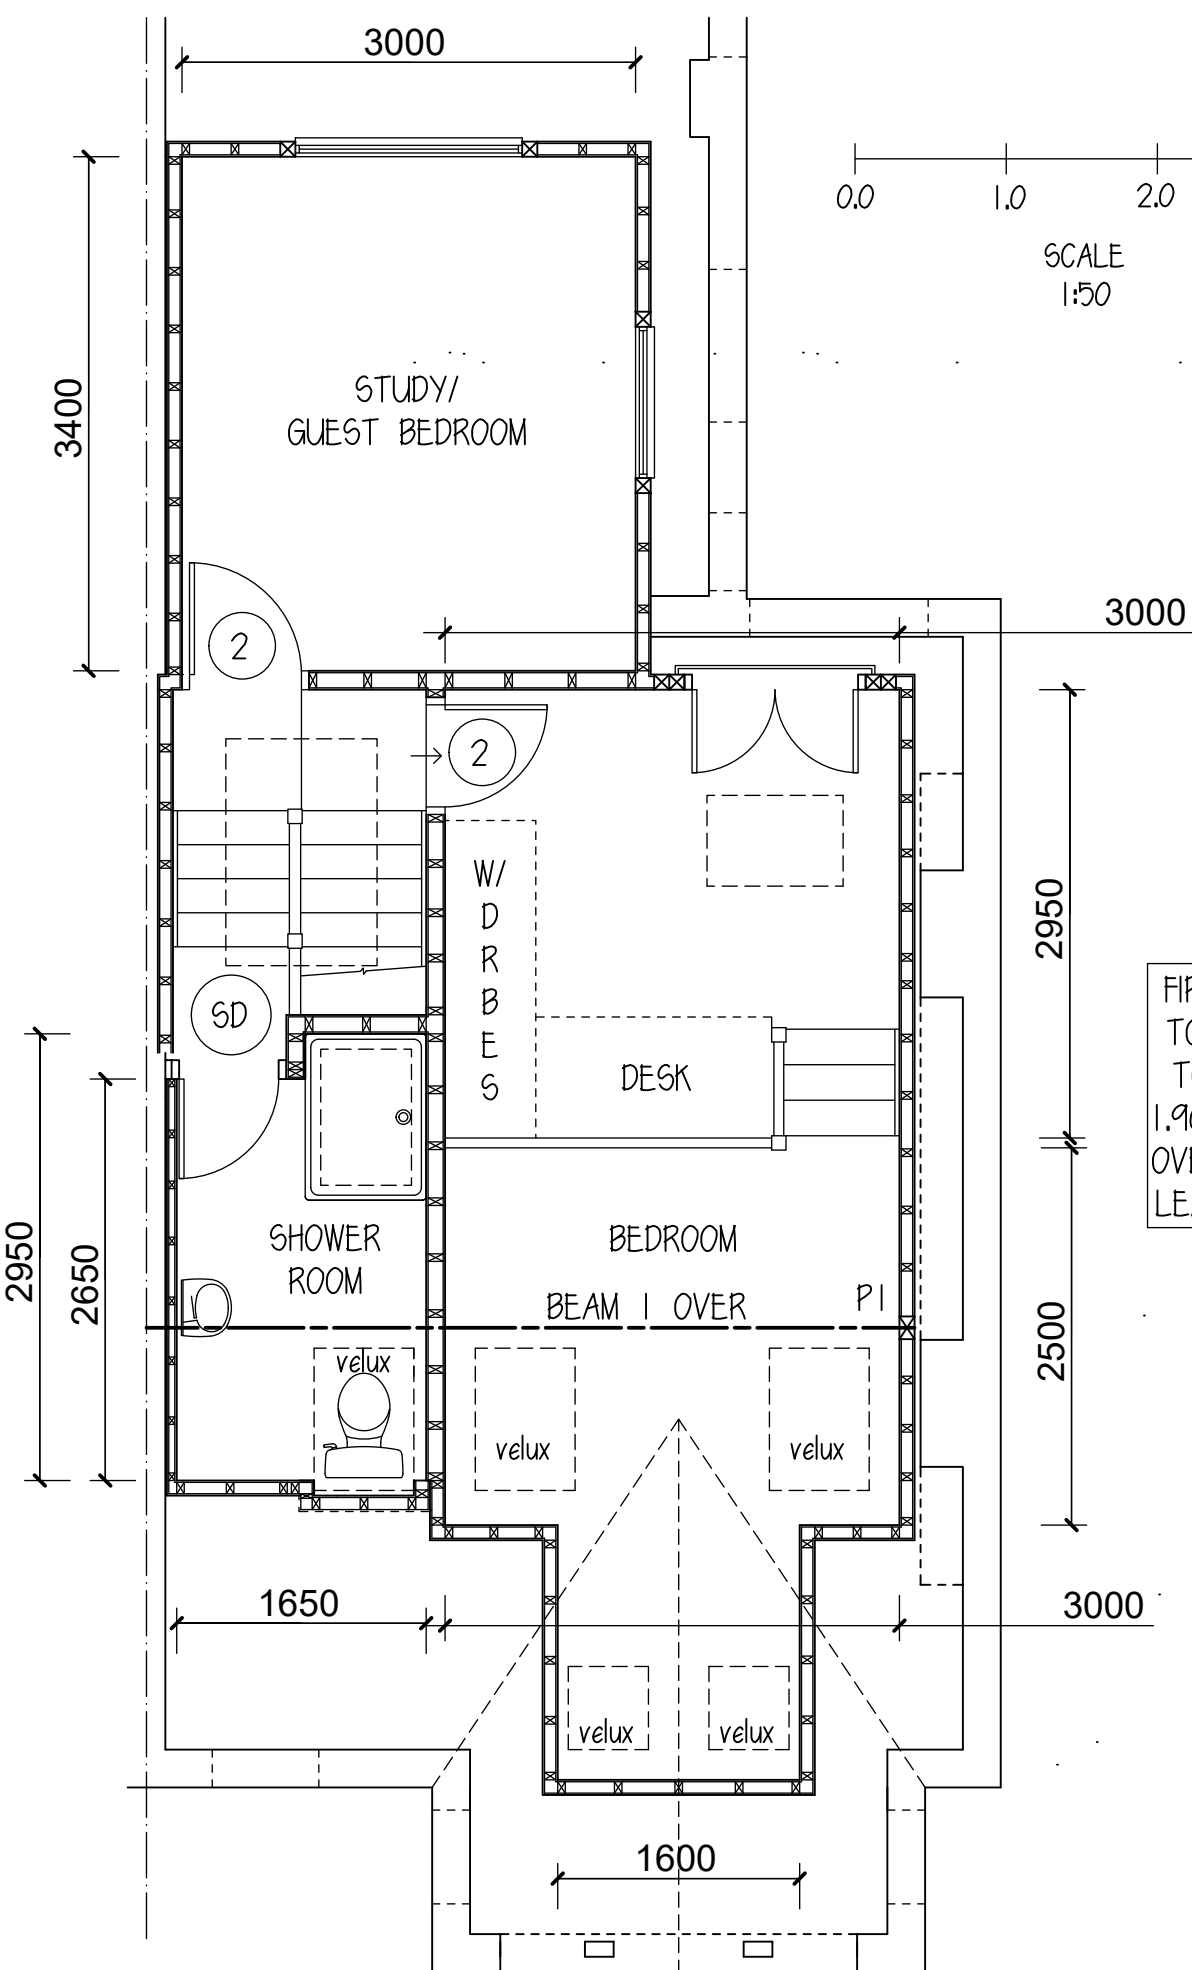


PROPOSED LOFT FLOOR LAYOUT

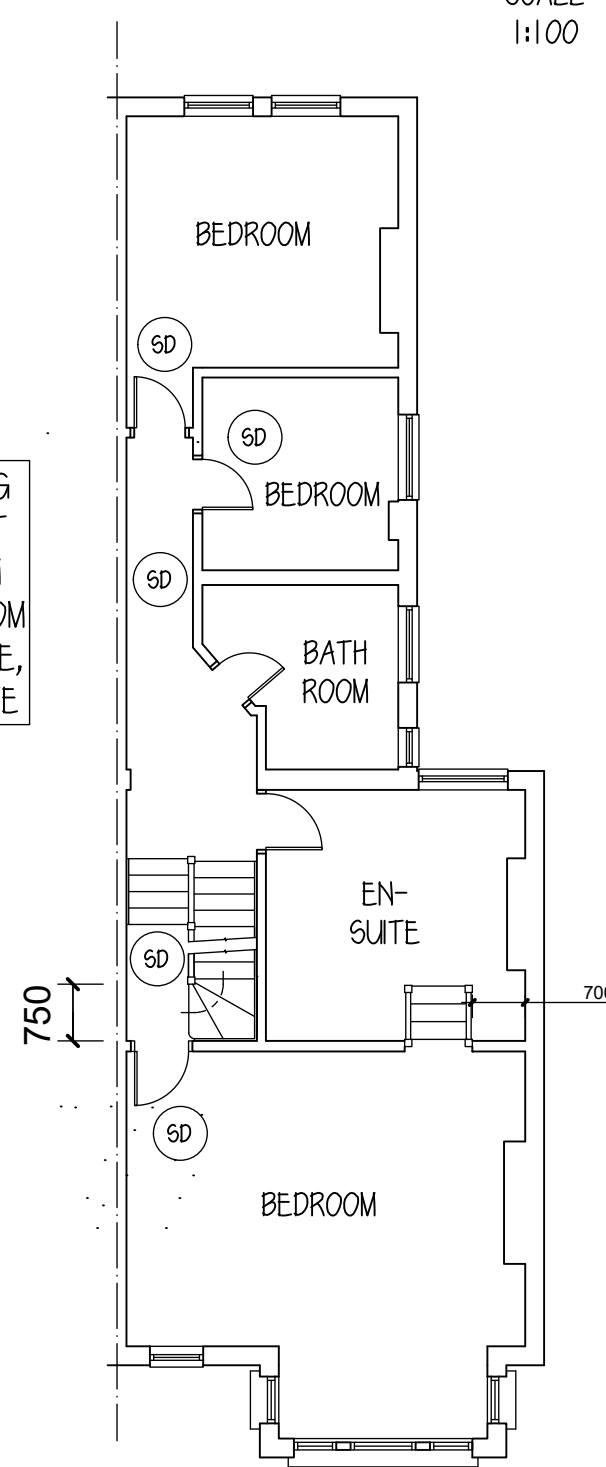

PROPOSED FIRST FLOOR LAYOUT

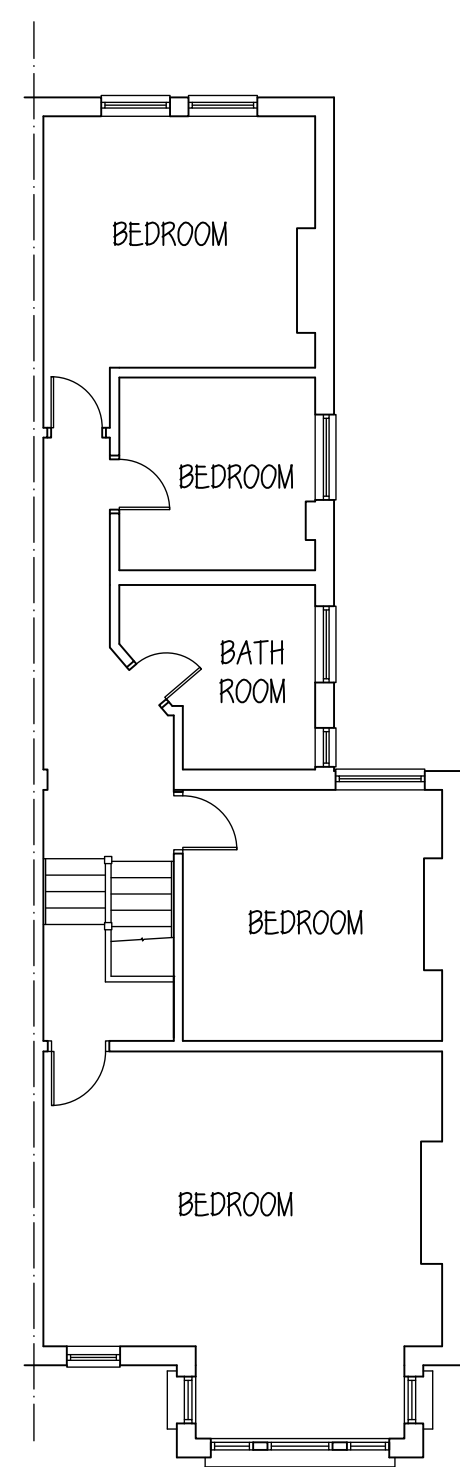

EXISTING FIRST FLOOR LAYOUT

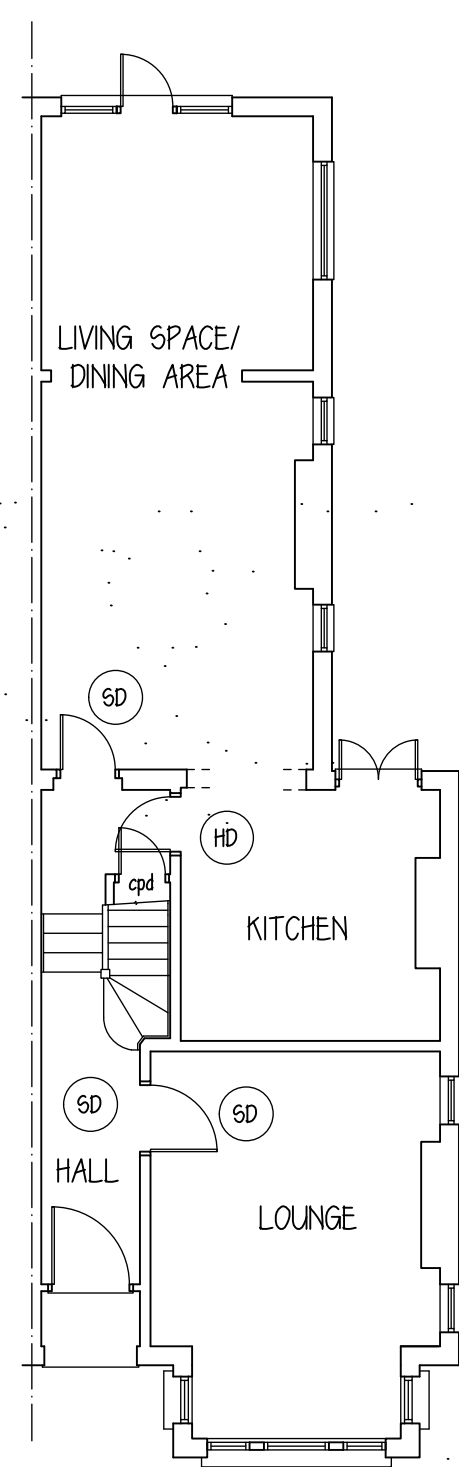

GROUND FLOOR LAYOUT

SPECIFICATION/NOTES

- COPYRIGHT:** Written consent must be obtained from Sunlight Lofts Ltd (UK) Limited for reproducing or copying this drawing in part or in whole.
- PARTY WALL etc. ACT 1996:** This work may be affected by the provisions of the Party Wall etc. Act 1996.
- All work is to be carried out in compliance with the current building regulations and standards of the local authority.**
- All dimensions are to be checked on site by the contractor and checked out accordingly.**
- All works are to comply with the relevant British Standards and Code of Practice Specifications.**

Amendments:

SUNLIGHT LOFTS (UK) LIMITED

Rowlandson House, 289-293 Ballards Lane,
London. N12 8NP

Tel 020 8441 8581 Fax 020 8441 0598

SITE ADDRESS:

2 GRASMERE ROAD
LONDON
N10 2DJ

CLIENT:

MR FREEDMAN

PROJECT:

LOFT CONVERSION

DRAWING: PLANNING

SCALE: 1:50 1:100 1:200 @ A1

DATE: SEP 2023

DRAWN: CSA

DRAWING NO: FRE 01P

REVISION: