



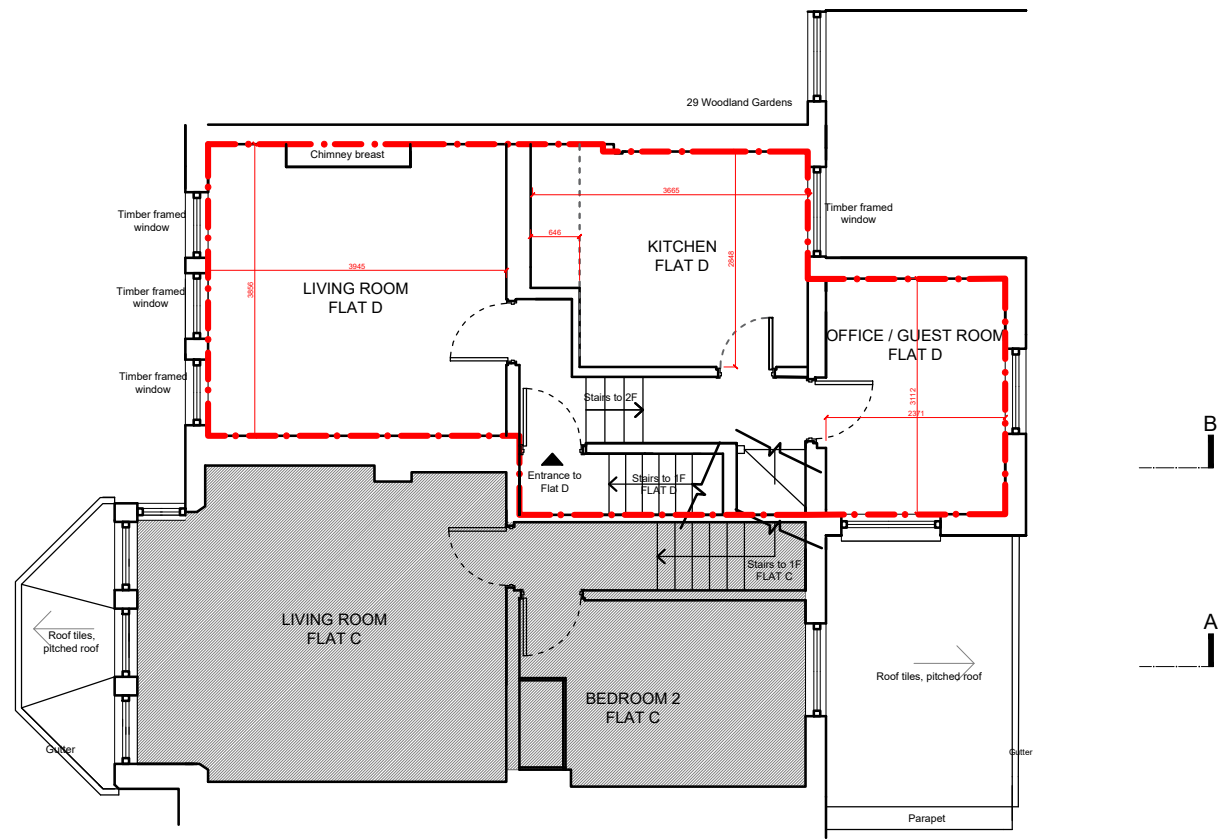

Proposed First Floor Plan (NO WORK)

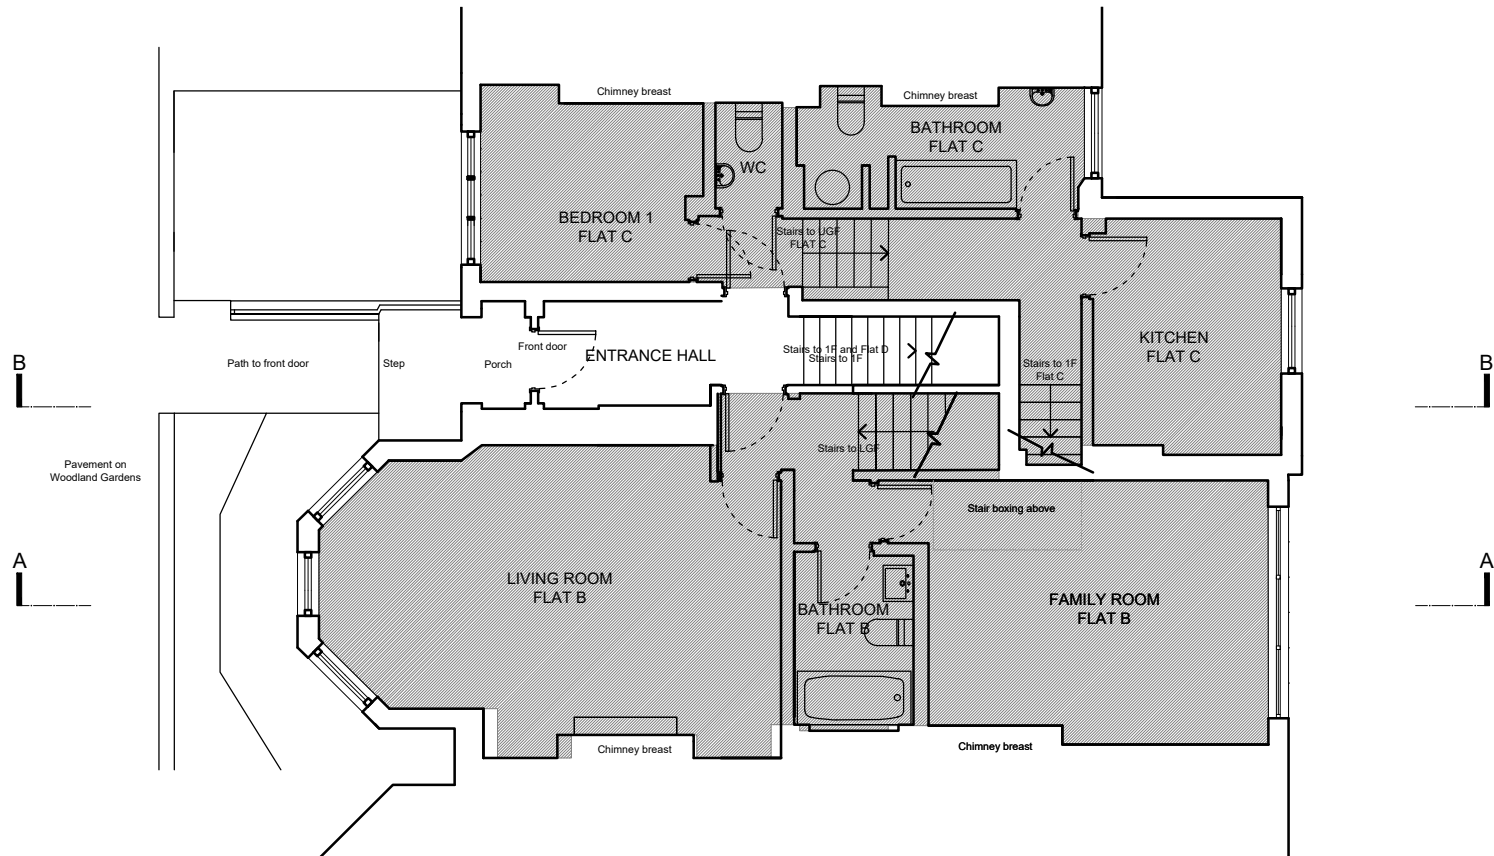

Proposed Upper Ground Floor Plan (NO WORK)

**General Notes:**

This drawing is based on current available information and should not be relied on as accurate measurements of usable space.

This drawing is the property of the fallon architects and Copyright is reserved by them. The drawing is issued on condition that it is not copied or disclosed by or to any unauthorised persons without the prior consent in writing of the fallon architects

Scale: 1:100

0 1 2 3 4m

--- Outline of Flat D

**Project**

Flat D, 31 Woodland Gardens,  
N10 3UE

**Title**

Proposed Upper Ground Floor & First Floor Plan

**fallon architects**

|                               |                    |
|-------------------------------|--------------------|
| Scale<br>1:100 @ A3           | Date<br>06/09/2023 |
| Drawn by:<br>CC               | Revision<br>-      |
| Drawing No.<br>P-2220.1-D-104 |                    |

Fallon Architects, Tobacco Dock, London E1W 2SF  
declanfallon@e1wfarchitecture.com 07920181490  
www.fallon-architects.com instagram: fallon\_architects