


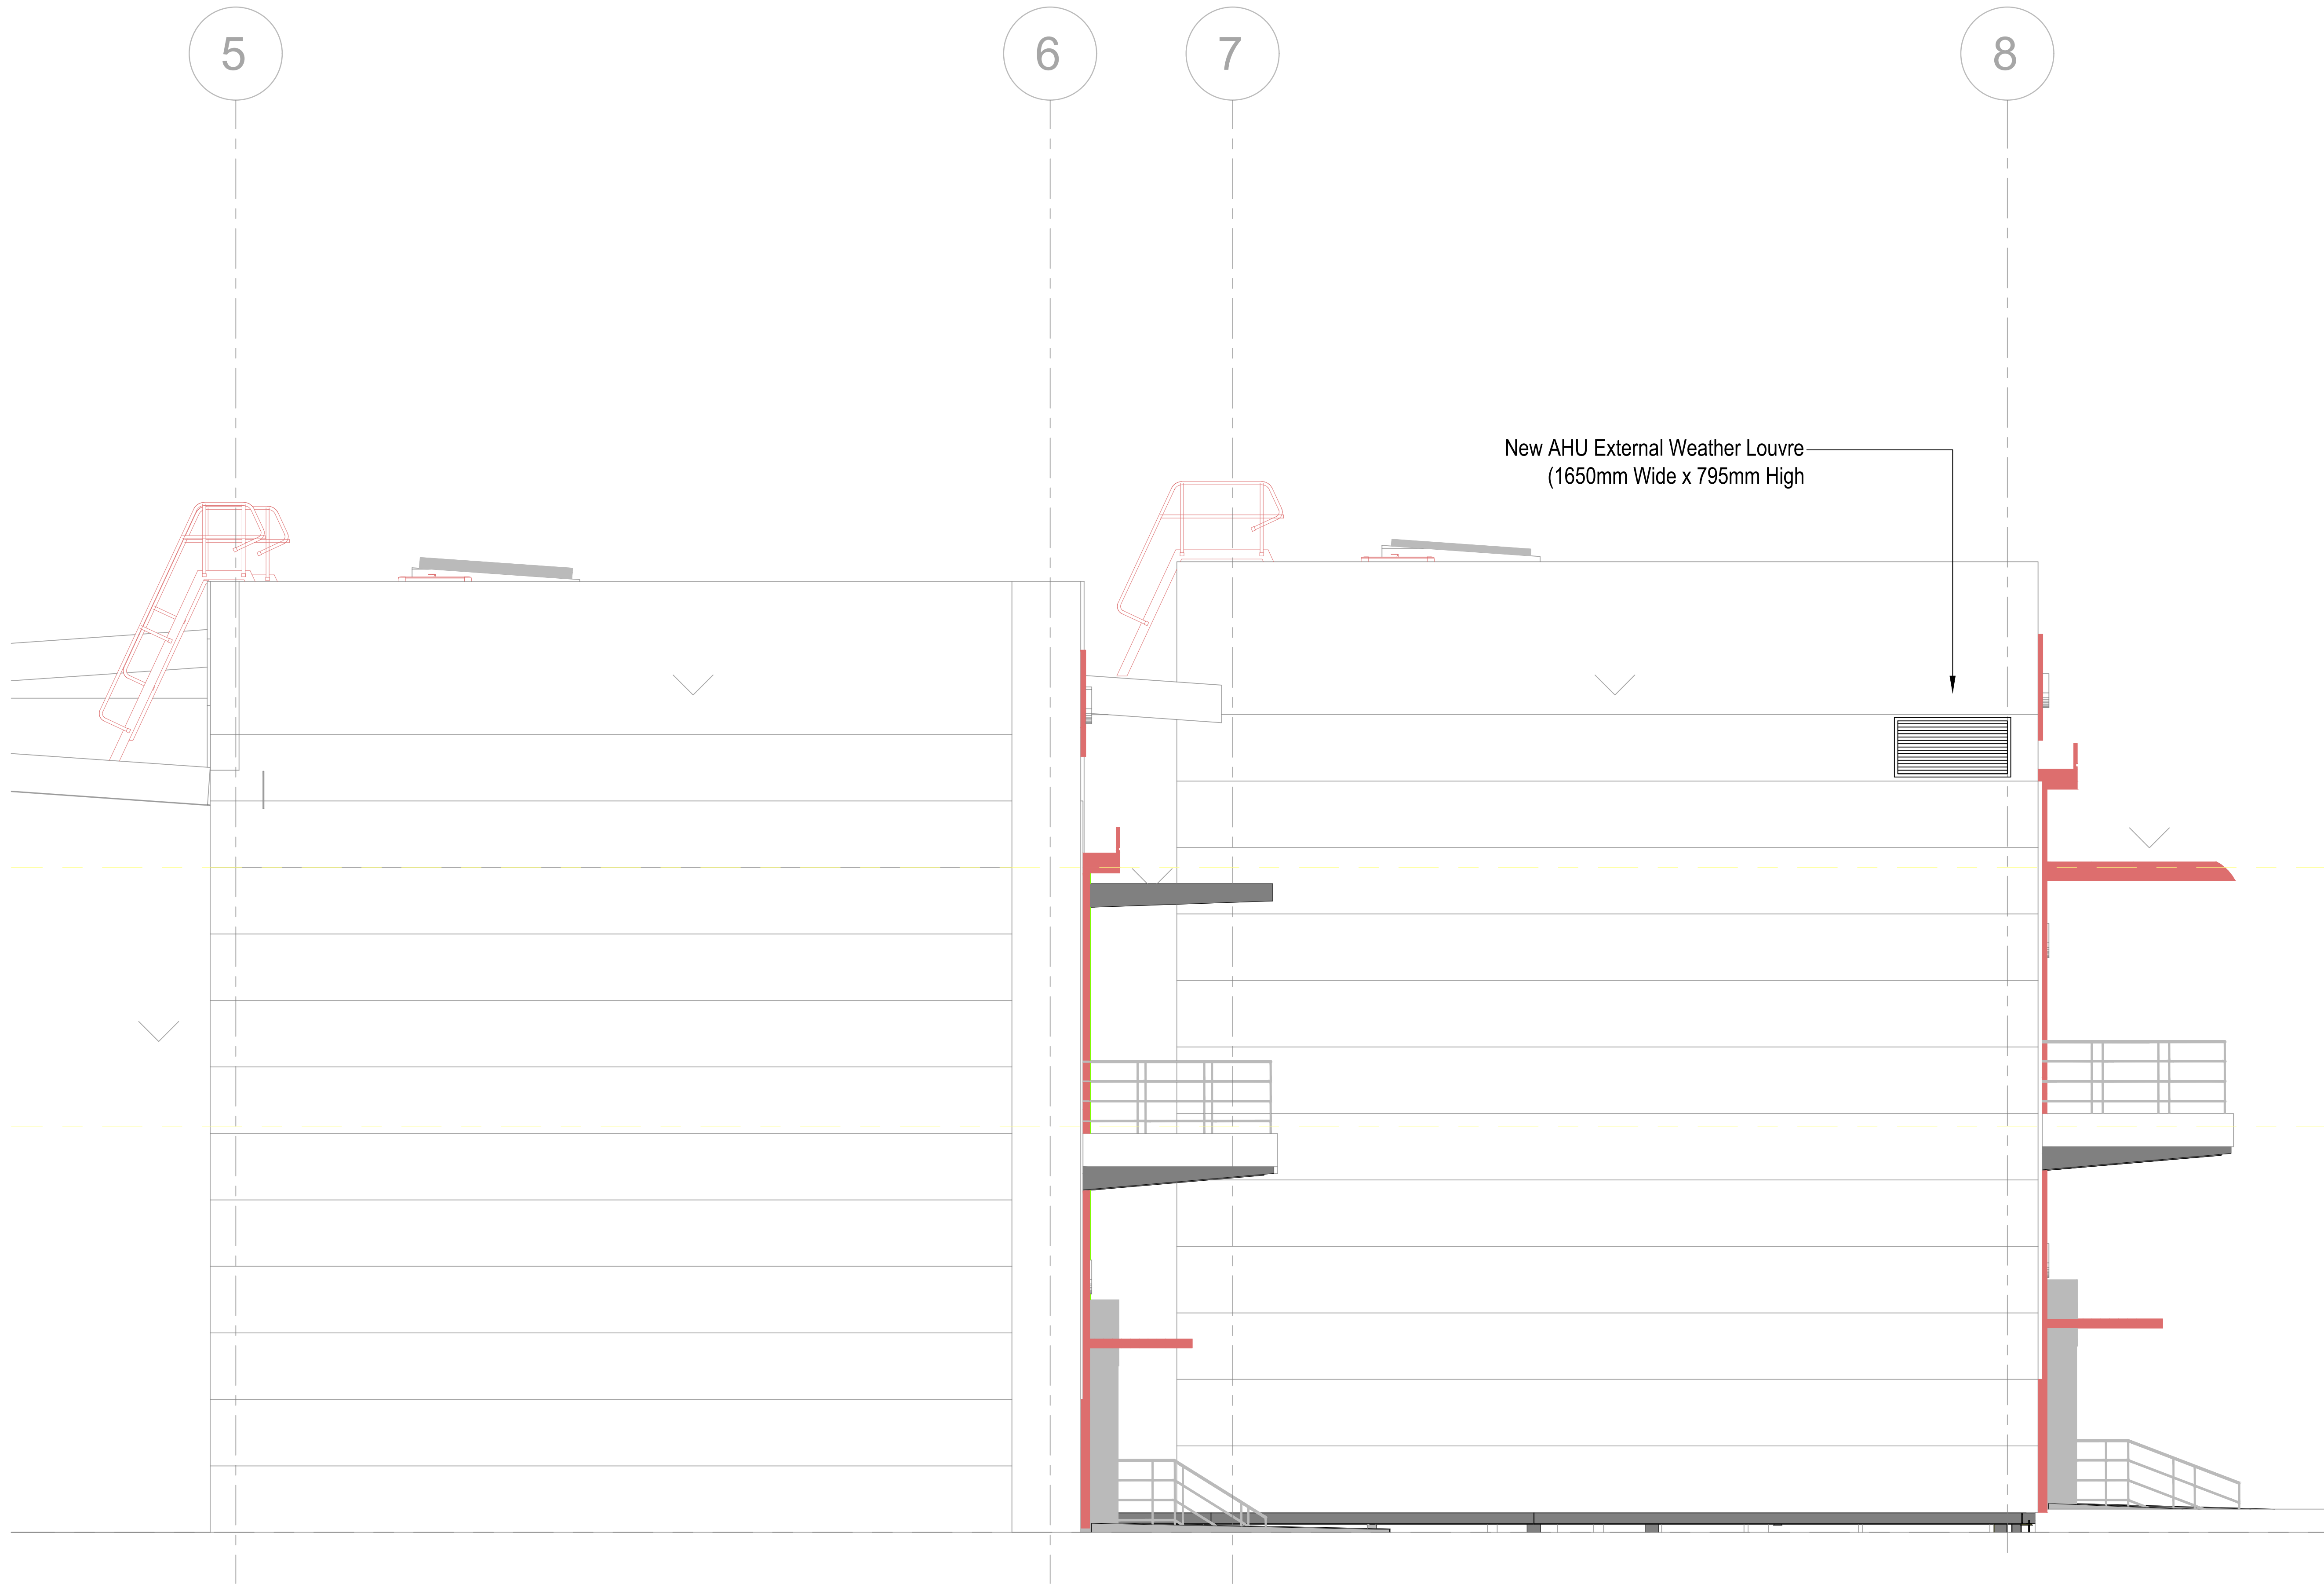

Delta House Elevation A1 @ Scale 1:50

FOR APPROVAL

GENERAL NOTES

THIS DRAWING IS THE COPYRIGHT OF DELTA HOUSE GROUP AND SHALL NOT BE COPIED OR REPRODUCED WITHOUT PRIOR EXPRESS PERMISSION.

THIS DRAWING SHOULD NOT BE USED FOR SCALING. ANY SCALED DIMENSIONS ARE TO BE CONFIRMED BY THE CONTRACT ADMINISTRATOR/ARCHITECT.

UNLESS STATED OTHERWISE, ALL DIMENSIONS ARE IN MILLIMETRES.


MATERIALS AND WORKMANSHIP SHALL BE TO THE BEST OF THEIR RESPECTIVE KIND AND CONFORM WITH THE RELEVANT BRITISH STANDARDS, SPECIFICATIONS AND CODES OF PRACTICE.

THIS DRAWING SHALL BE READ IN CONJUNCTION WITH ALL OTHER DRAWINGS AND THE SERVICES SPECIFICATION DOCUMENT(S).

A1	09.08.23	Issued For Approval			DLS
REV	DATE	DESCRIPTION			Chkd/AUTH

Drawing Status:

FOR APPROVAL

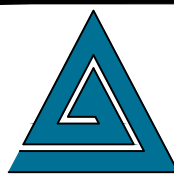

DELTA HOUSE
group

10 James Whatman Court, Turkey Mill,
Maidstone, Kent. ME14 5SS
Tel 0845 62 11 295 info@delta-house.co.uk
Fax 0845 62 11 296 www.delta-house.co.uk

Client:
Pexhurst Services Ltd

Architect:
Architecture & Design Services Ltd

Consultant:
Not applicable

Project:
8 Segro Park, Tottenham Fulfilment Centre
White Hart Lane, London N17 7RP

Title:
VRF & VENTILATION SERVICES
WHSE ELEVATION

Drawn DLS	Chkd/Appd: CS	Date Aug 23
Contract No: 6348		Scale 1:50 @A1
Drawing Number M502 WEST ELEVATION		Revision A1