


NOTES:
CONTRACTORS MUST VERIFY ALL DIMENSIONS AT THE SITE BEFORE COMENCING ANY WORK.
NO CONSTRUCTION WORK BEFORE BUILDING CONTROL APPROVAL AND STRUCTURAL ENGINEER CONFIRMATION.
ANY DISCREPANCIES TO BE REPORTED TO GRIDKUNE.
ALL DRAWINGS ARE TO BE READ IN CONJUNCTION WITH ALL RELEVANT DRAWINGS AND SPECIFICATIONS.

Rev	Description	Date

PROJECT TITLE		
324 Philip Lane. London N15 4AB		
Date	Project number	DRWAING NUMBER
06/07/2023	7265	EX - E001



DRAWING TITLE	
Existing Front And Rear Elevation	
CLIENT	
Mr Ian Braun	
Scale (@ A3)	Drawn by
1 : 100	Cheski




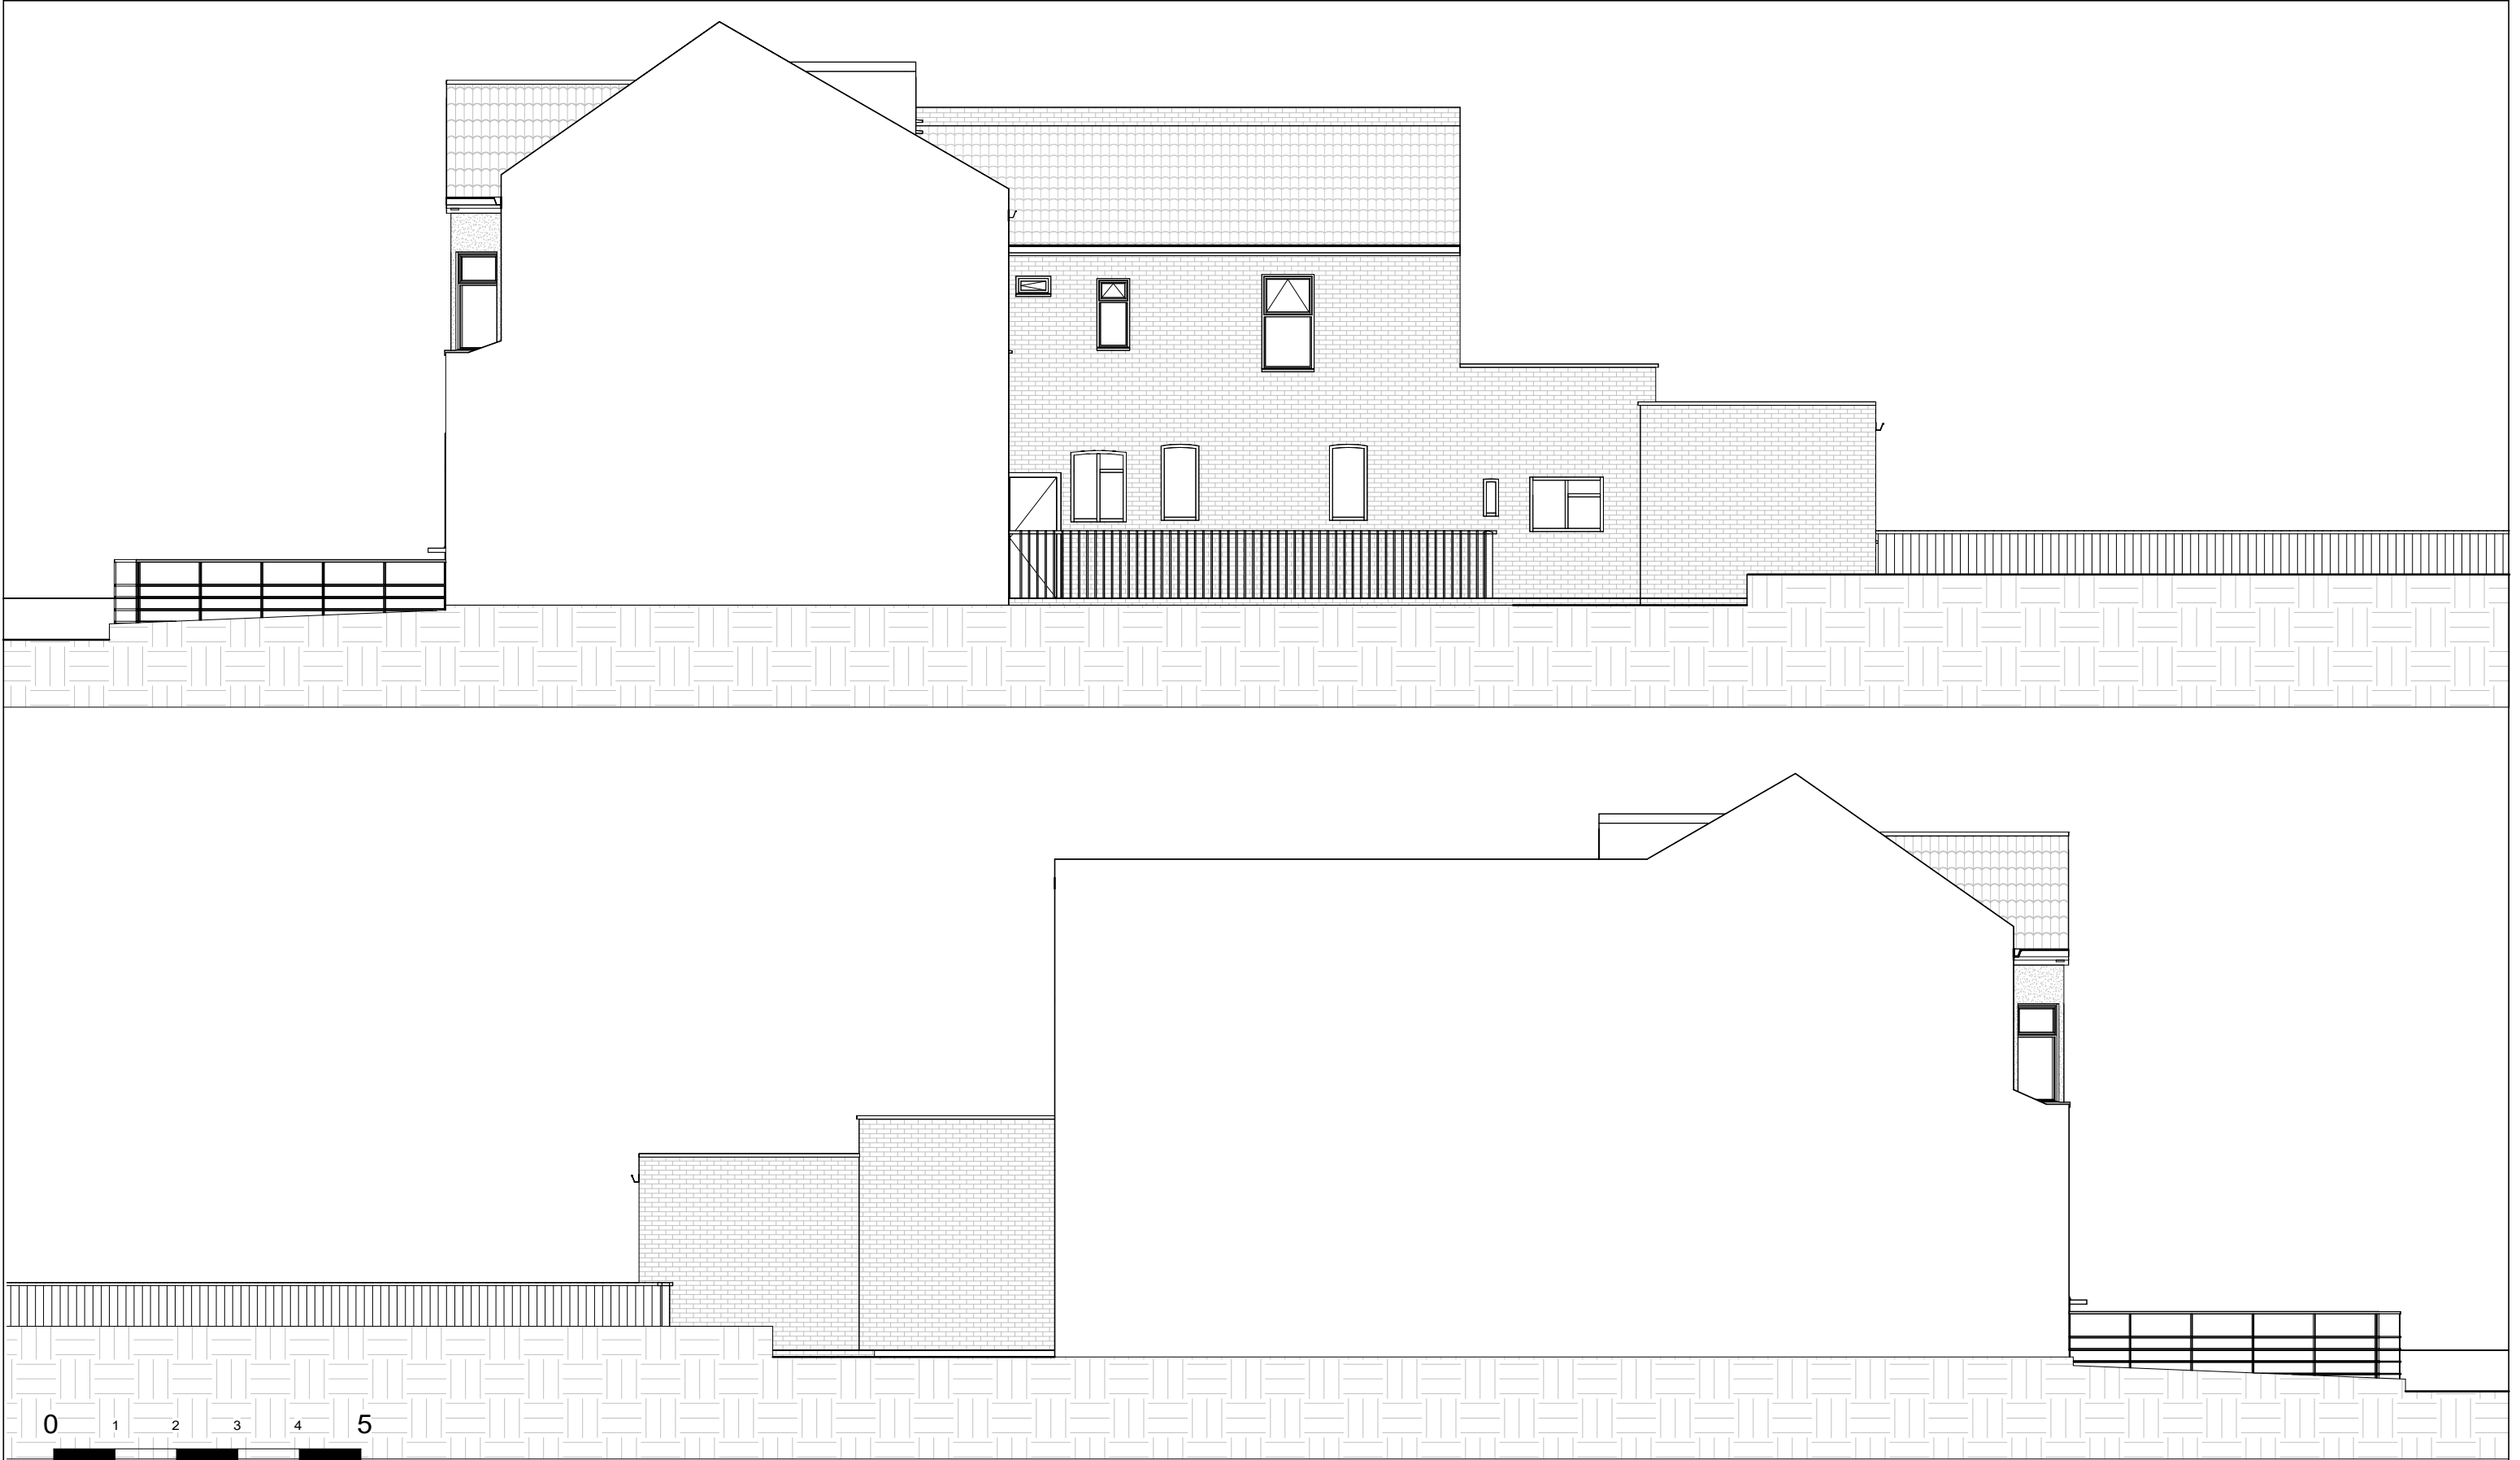


Scale In Meters

NOTES: CONTRACTORS MUST VERIFY ALL DIMENSIONS AT THE SITE BEFORE COMENCING ANY WORK. NO CONSTRUCTION WORK BEFORE BUILDING CONTROL APPROVEL AND STRUCTURAL ENGINEER CONFIRMATION. ANY DISCREPANCIES TO BE REPORTED TO GRIDKUNE. ALL DRAWINGS ARE TO BE READ IN CONJUNCTION WITH ALL RELEVANT DRAWINGS AND SPECIFICATIONS.	Rev	Description	Date	PROJECT TITLE			DRAWING TITLE		
				324 Philip Lane. London N15 4AB			Existing Side Elevations		
				CLIENT			Mr Ian Braun		
	Date	Project number	DRWAING NUMBER	Scale (@ A3)	Drawn by				
	06/07/2023	7265	EX - E002	1 : 100	Cheski				

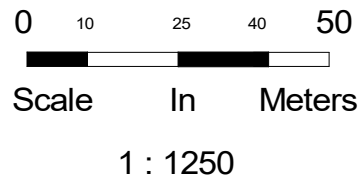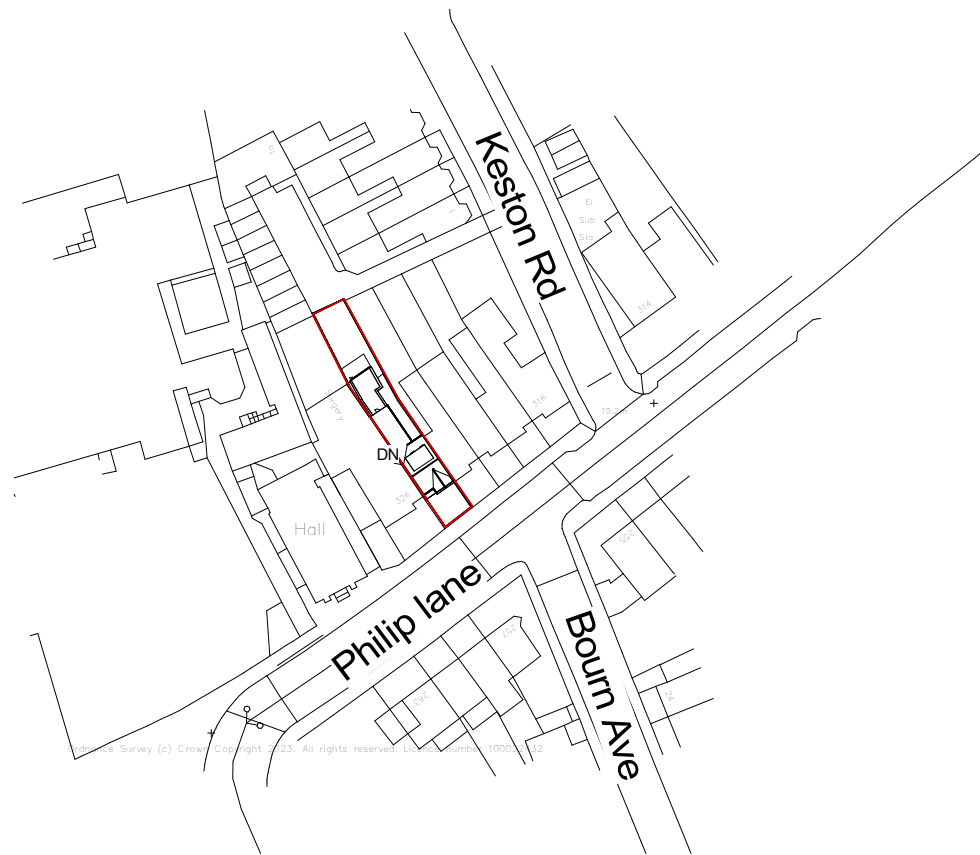

— Property boundary
Area 240m²

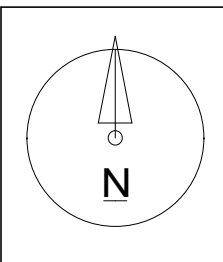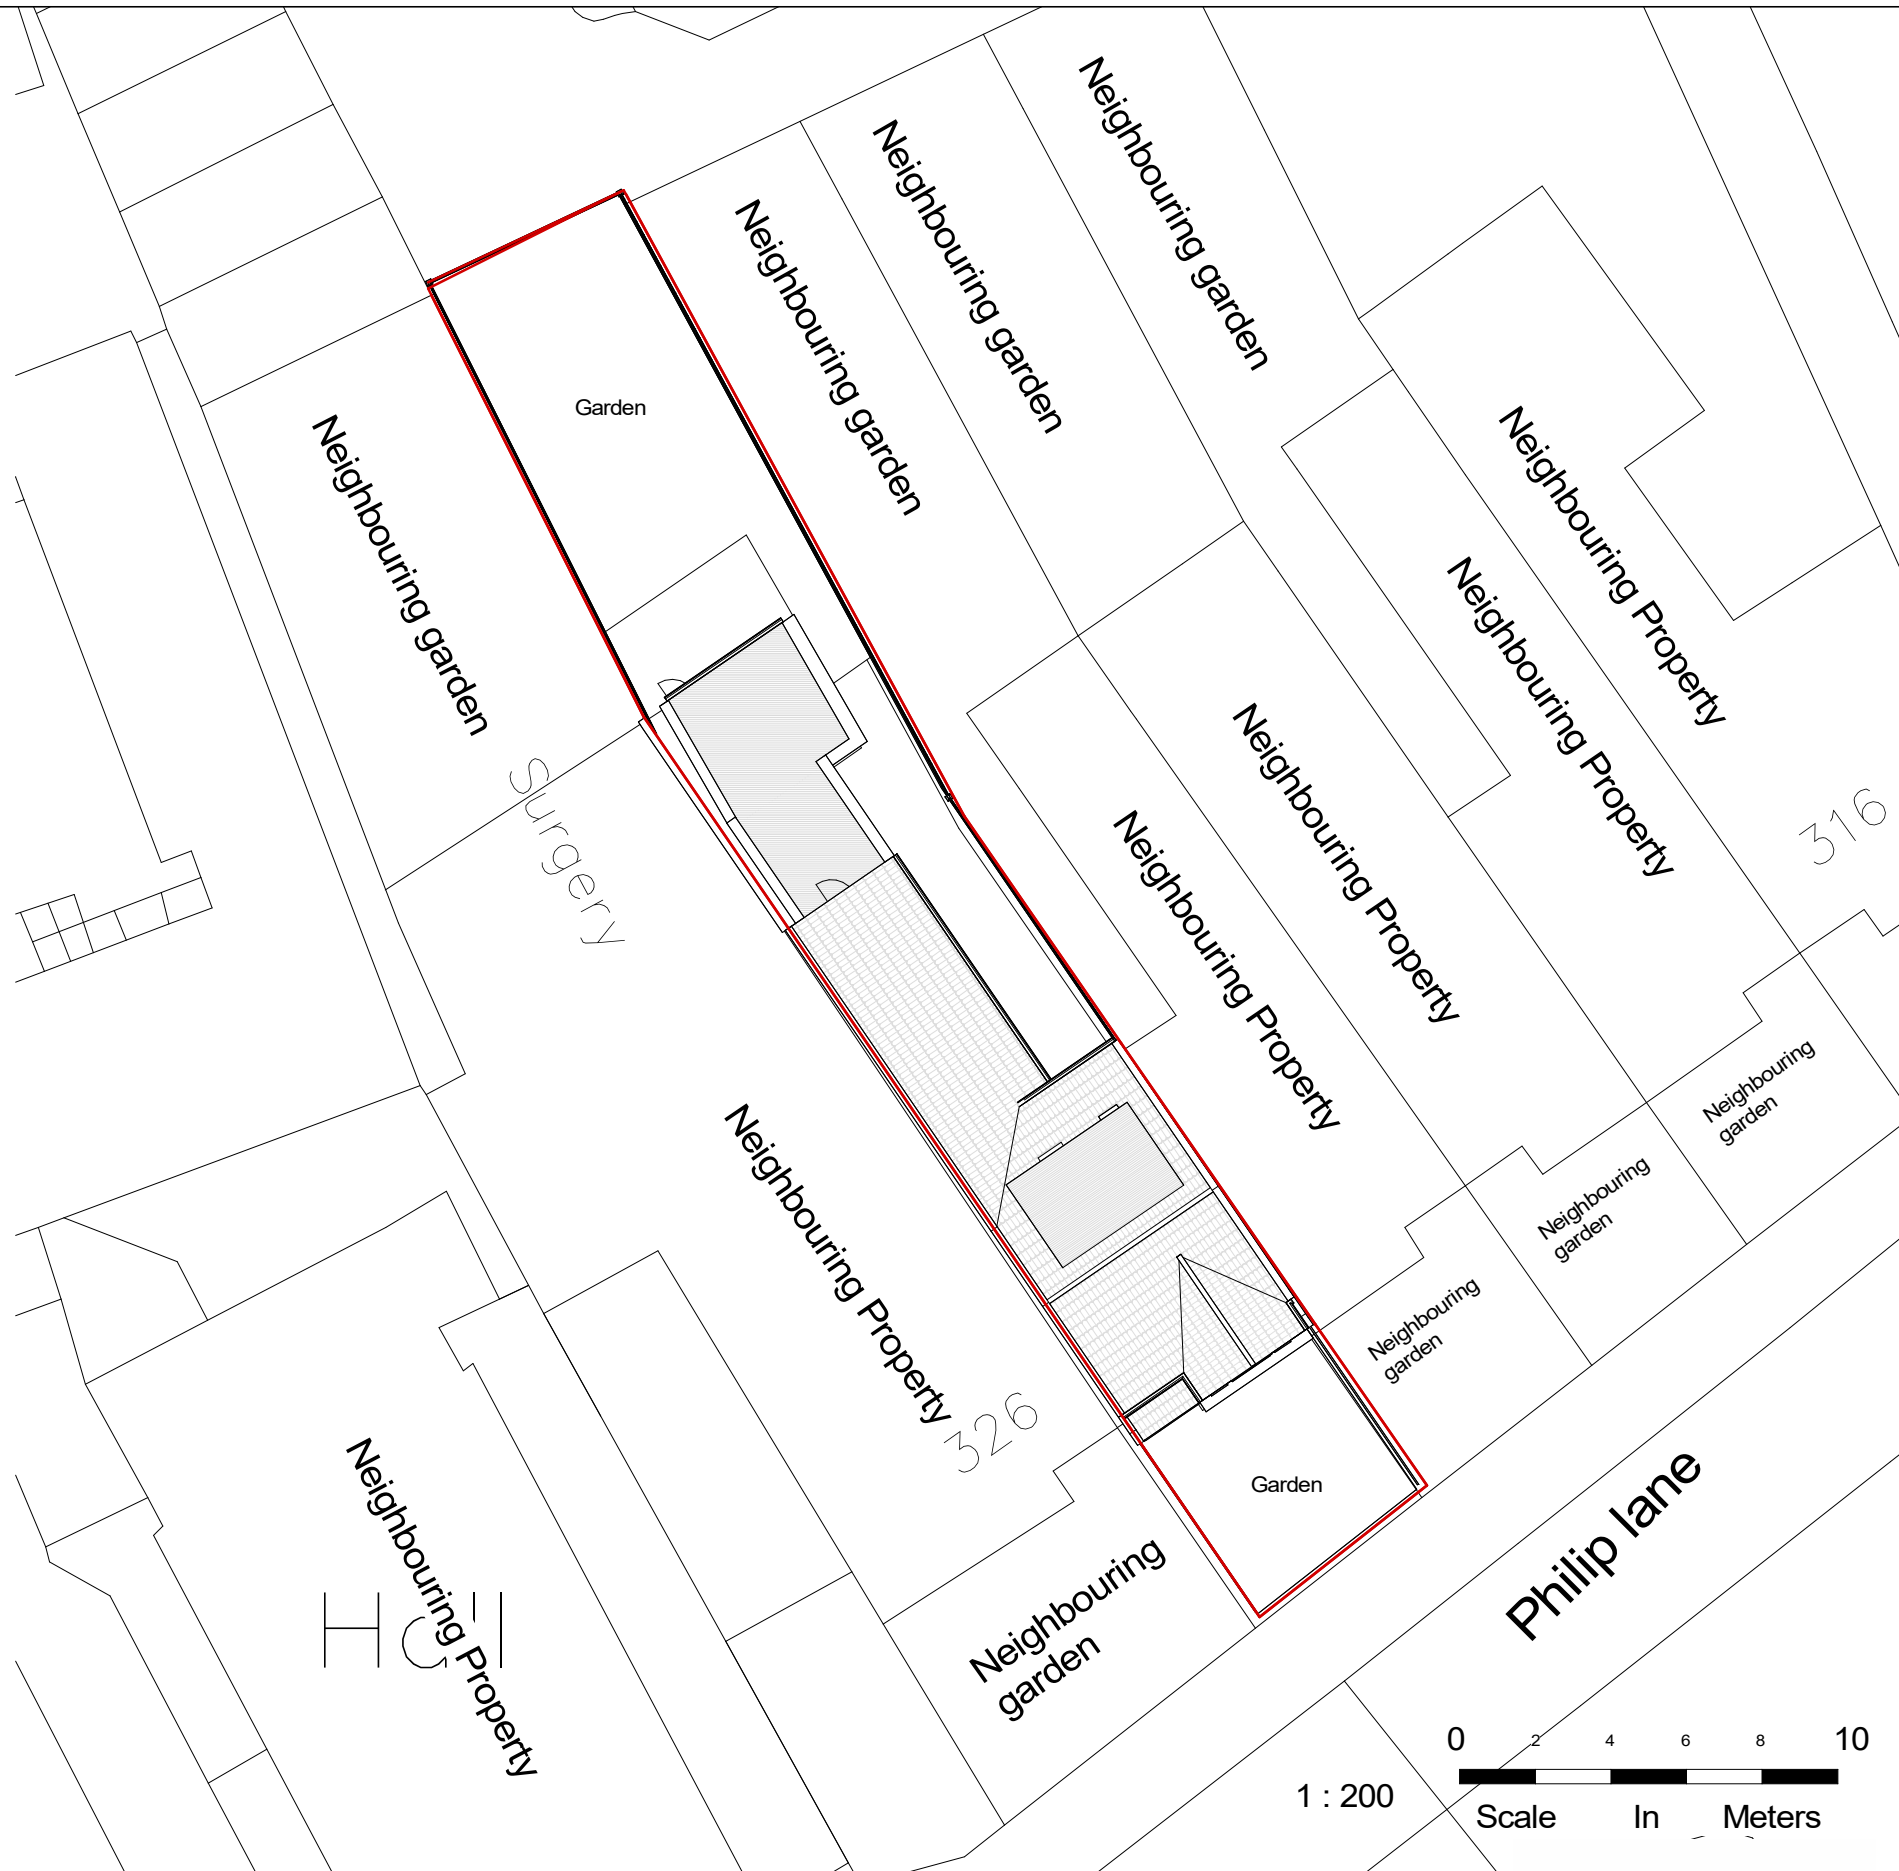

NOTES:
CONTRACTORS MUST VERIFY ALL DIMENSIONS
AT THE
SITE BEFORE COMENCING ANY WORK.

NO CONSTRUCTION WORK BEFORE BUILDING
CONTROL
APPROVAL AND STRUCTURAL ENGINEER
CONFIRMATION.



ANY DISCREPANCIES TO BE REPORTED TO
GRIDKUNE.
ALL DRAWINGS ARE TO BE READ IN
CONJUNCTION WITH
ALL RELEVANT DRAWINGS AND
SPECIFICATIONS.

Rev	Description	Date

PROJECT TITLE		
324 Philip Lane. London N15 4AB		
Date	Project number	DRWAING NUMBER
06/07/2023	7265	EX - L001

DRAWING TITLE	
Existing Location And Site Plan	
CLIENT	
Mr Ian Braun	
Scale (@ A3)	Drawn by
As indicated	Cheski



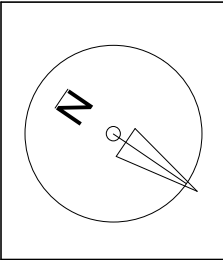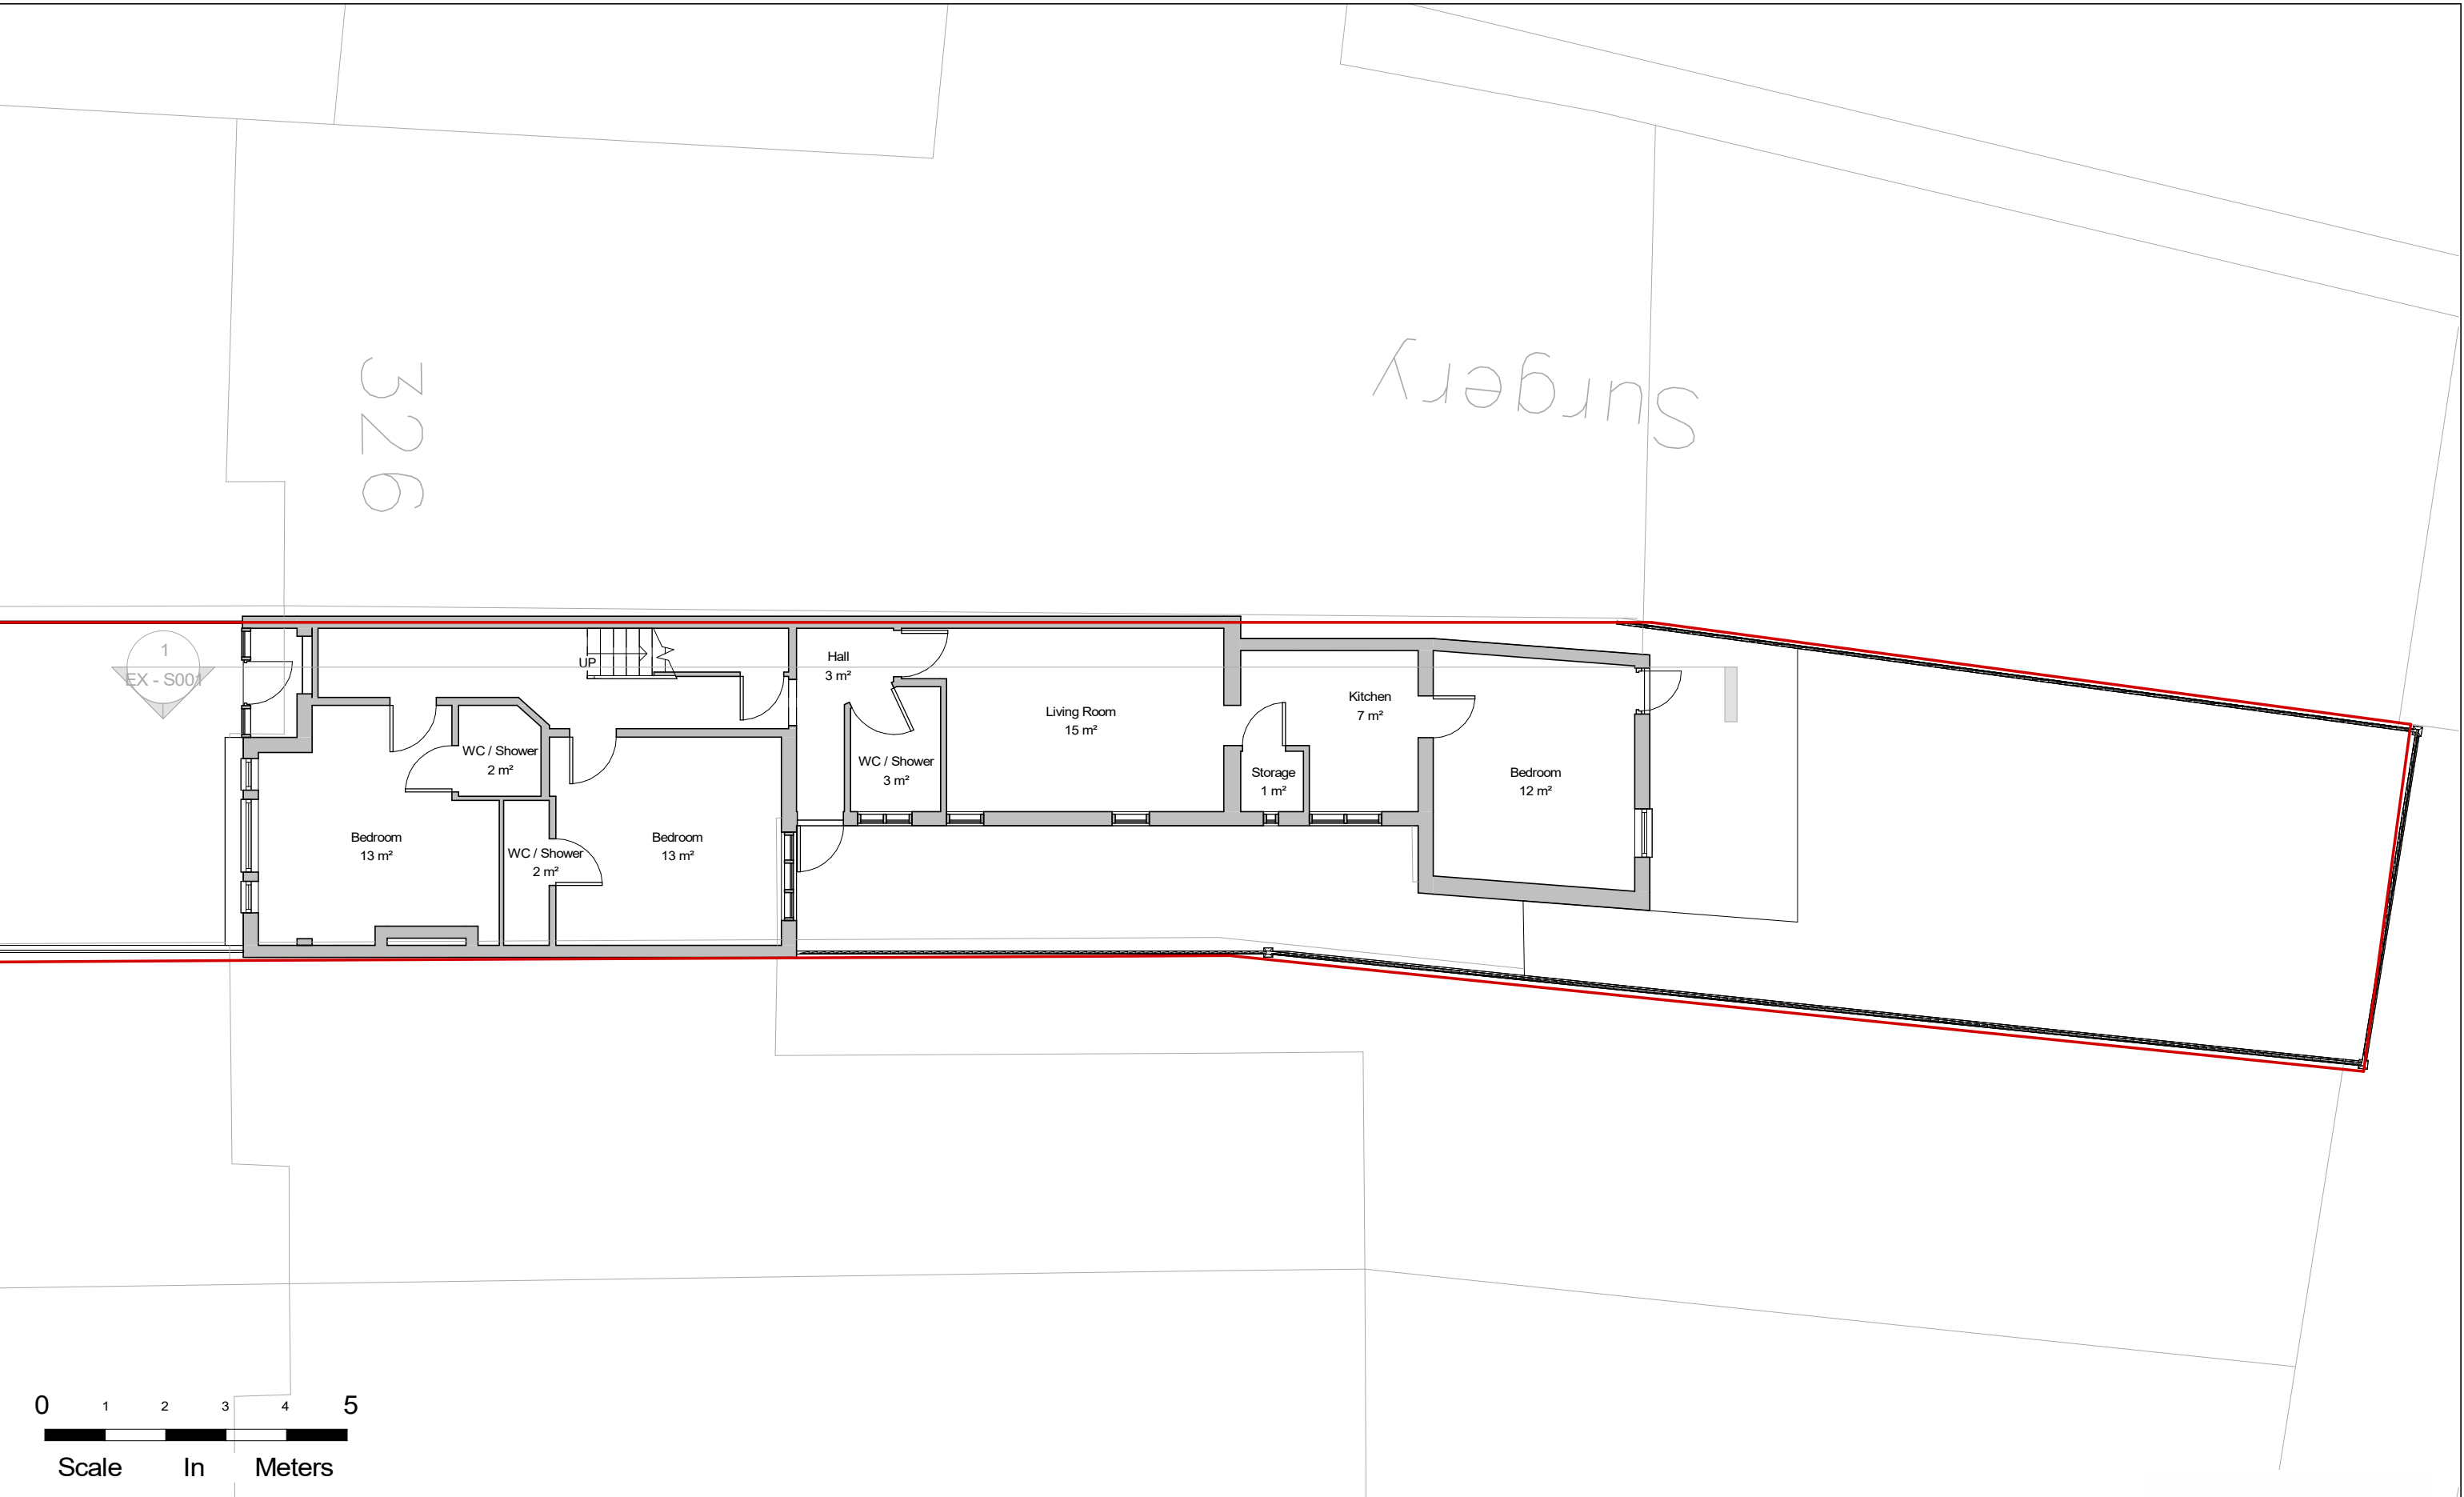

NOTES:
CONTRACTORS MUST VERIFY ALL DIMENSIONS
AT THE
SITE BEFORE COMENCING ANY WORK.

NO CONSTRUCTION WORK BEFORE BUILDING
CONTROL
APPROVAL AND STRUCTURAL ENGINEER
CONFIRMATION.



ANY DISCREPANCIES TO BE REPORTED TO
GRIDKUNE.
ALL DRAWINGS ARE TO BE READ IN
CONJUNCTION WITH
ALL RELEVANT DRAWINGS AND
SPECIFICATIONS.

Rev	Description	Date

PROJECT TITLE		
324 Philip Lane. London N15 4AB		
Date	Project number	DRWAING NUMBER
06/07/2023	7265	EX - P001

DRAWING TITLE	
Existing Ground Floor	
CLIENT	
Mr Ian Braun	
Scale (@ A3)	Drawn by
1 : 100	Cheski



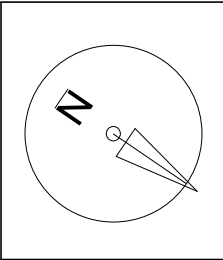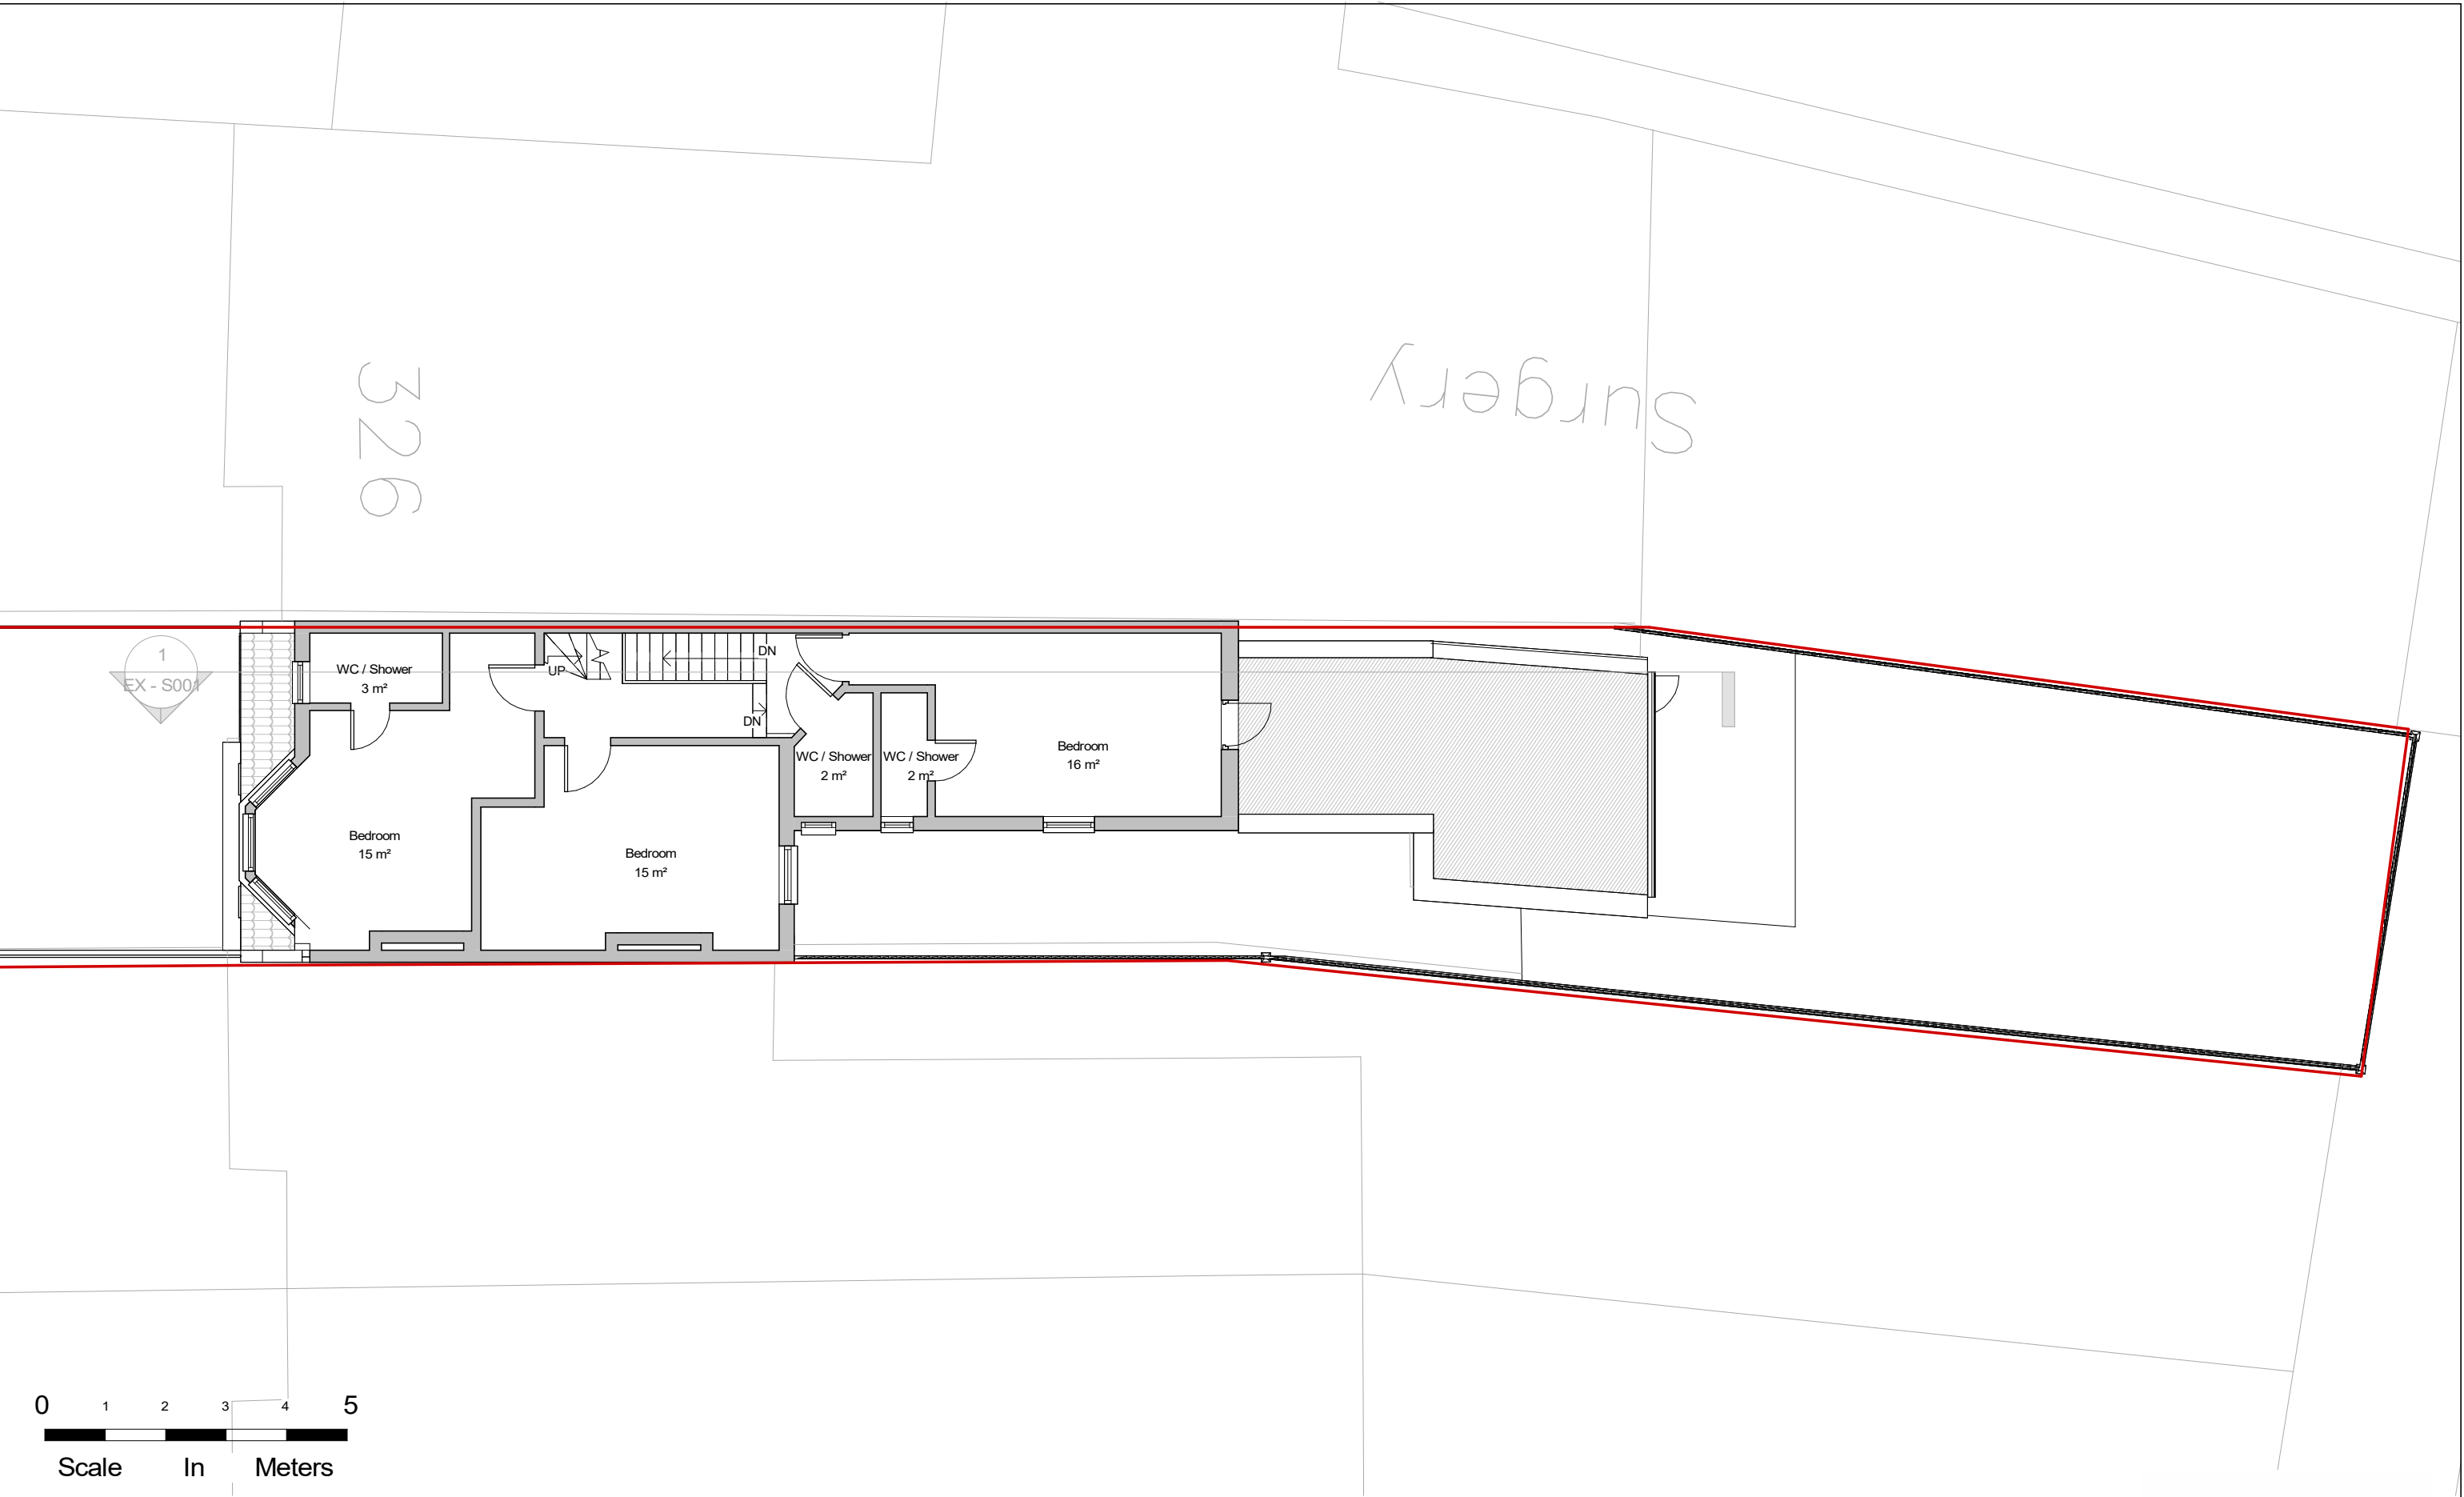



NOTES:
CONTRACTORS MUST VERIFY ALL DIMENSIONS AT THE SITE BEFORE COMENCING ANY WORK.
NO CONSTRUCTION WORK BEFORE BUILDING CONTROL APPROVAL AND STRUCTURAL ENGINEER CONFIRMATION.
ANY DISCREPANCIES TO BE REPORTED TO GRIDKUNE.
ALL DRAWINGS ARE TO BE READ IN CONJUNCTION WITH ALL RELEVANT DRAWINGS AND SPECIFICATIONS.

Rev	Description	Date

PROJECT TITLE		
324 Philip Lane. London N15 4AB		
Date	Project number	DRWAING NUMBER
06/07/2023	7265	EX - P002

DRAWING TITLE	
Existing First Floor	
CLIENT	
Mr Ian Braun	
Scale (@ A3)	Drawn by
1 : 100	Cheski



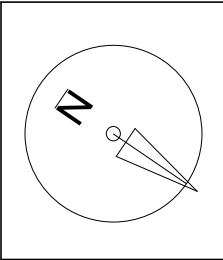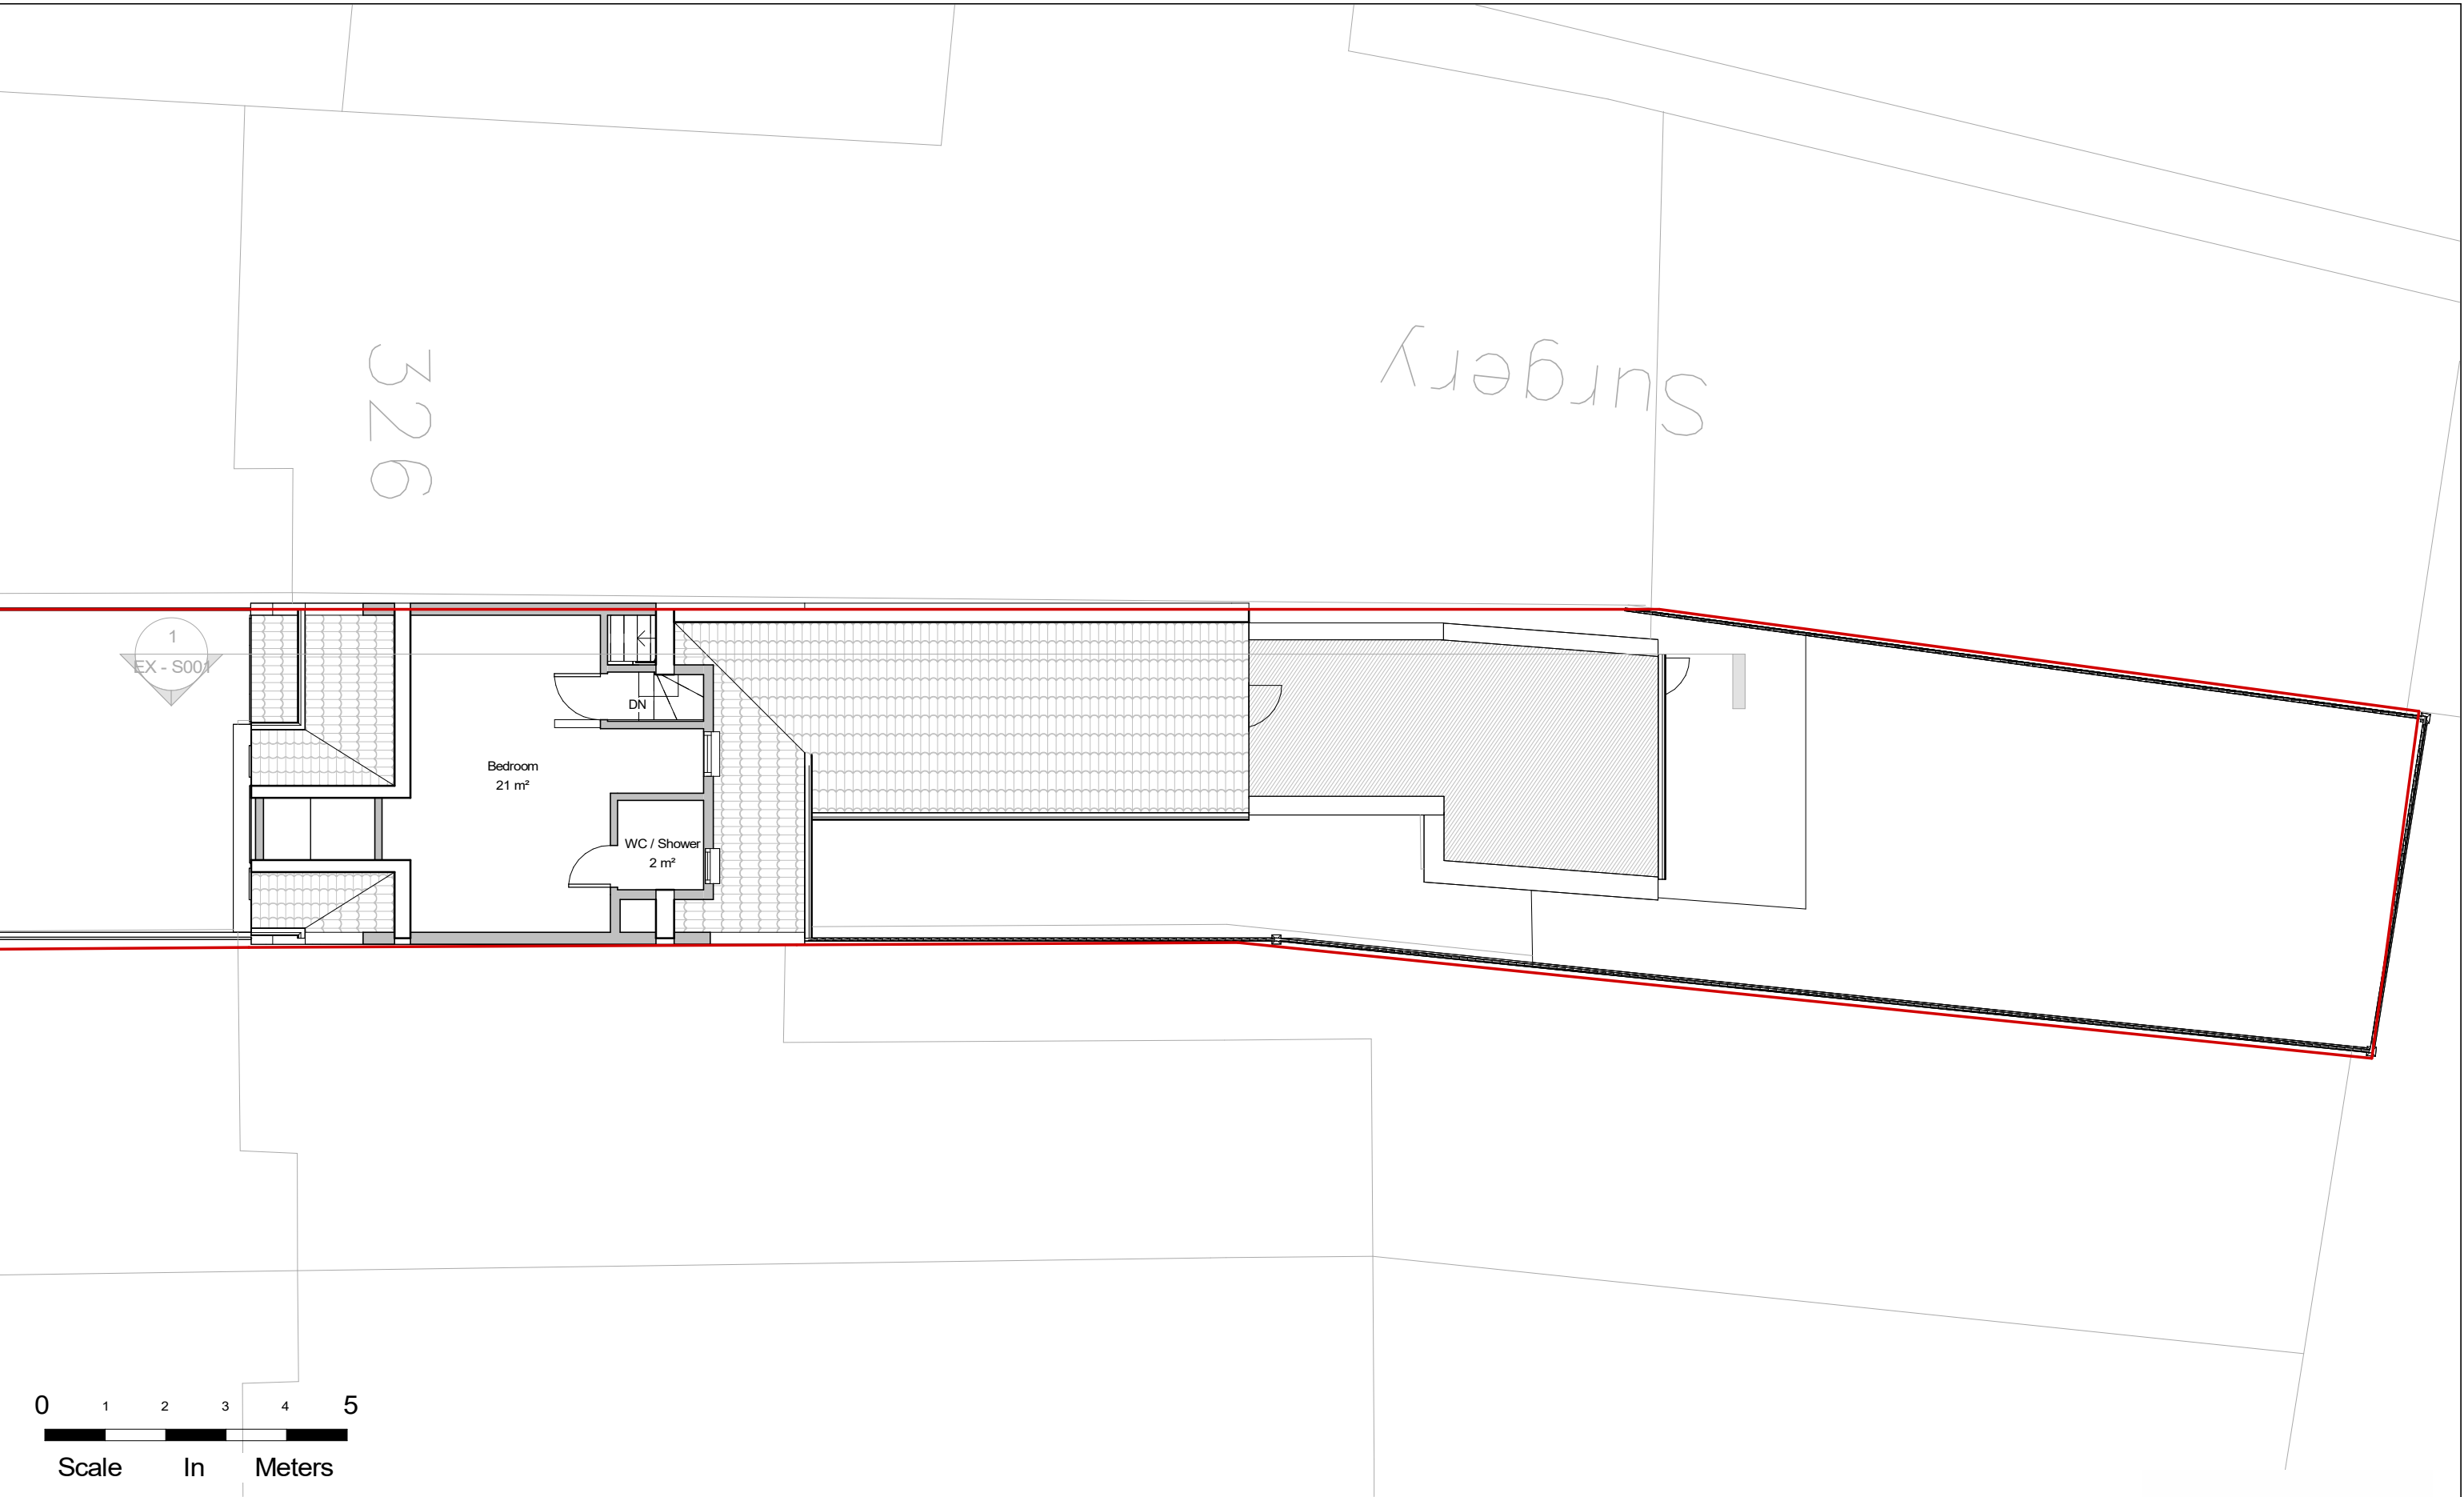



NOTES:
CONTRACTORS MUST VERIFY ALL DIMENSIONS AT THE SITE BEFORE COMENCING ANY WORK.
NO CONSTRUCTION WORK BEFORE BUILDING CONTROL APPROVAL AND STRUCTURAL ENGINEER CONFIRMATION.
ANY DISCREPANCIES TO BE REPORTED TO GRIDKUNE.
ALL DRAWINGS ARE TO BE READ IN CONJUNCTION WITH ALL RELEVANT DRAWINGS AND SPECIFICATIONS.

Rev	Description	Date

PROJECT TITLE		
324 Philip Lane. London N15 4AB		
Date	Project number	DRWAING NUMBER
06/07/2023	7265	EX - P003

DRAWING TITLE	
Existing Loft	
CLIENT	
Mr Ian Braun	
Scale (@ A3)	Drawn by
1 : 100	Cheski



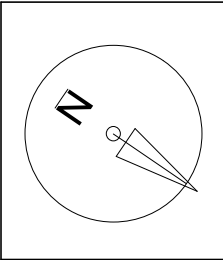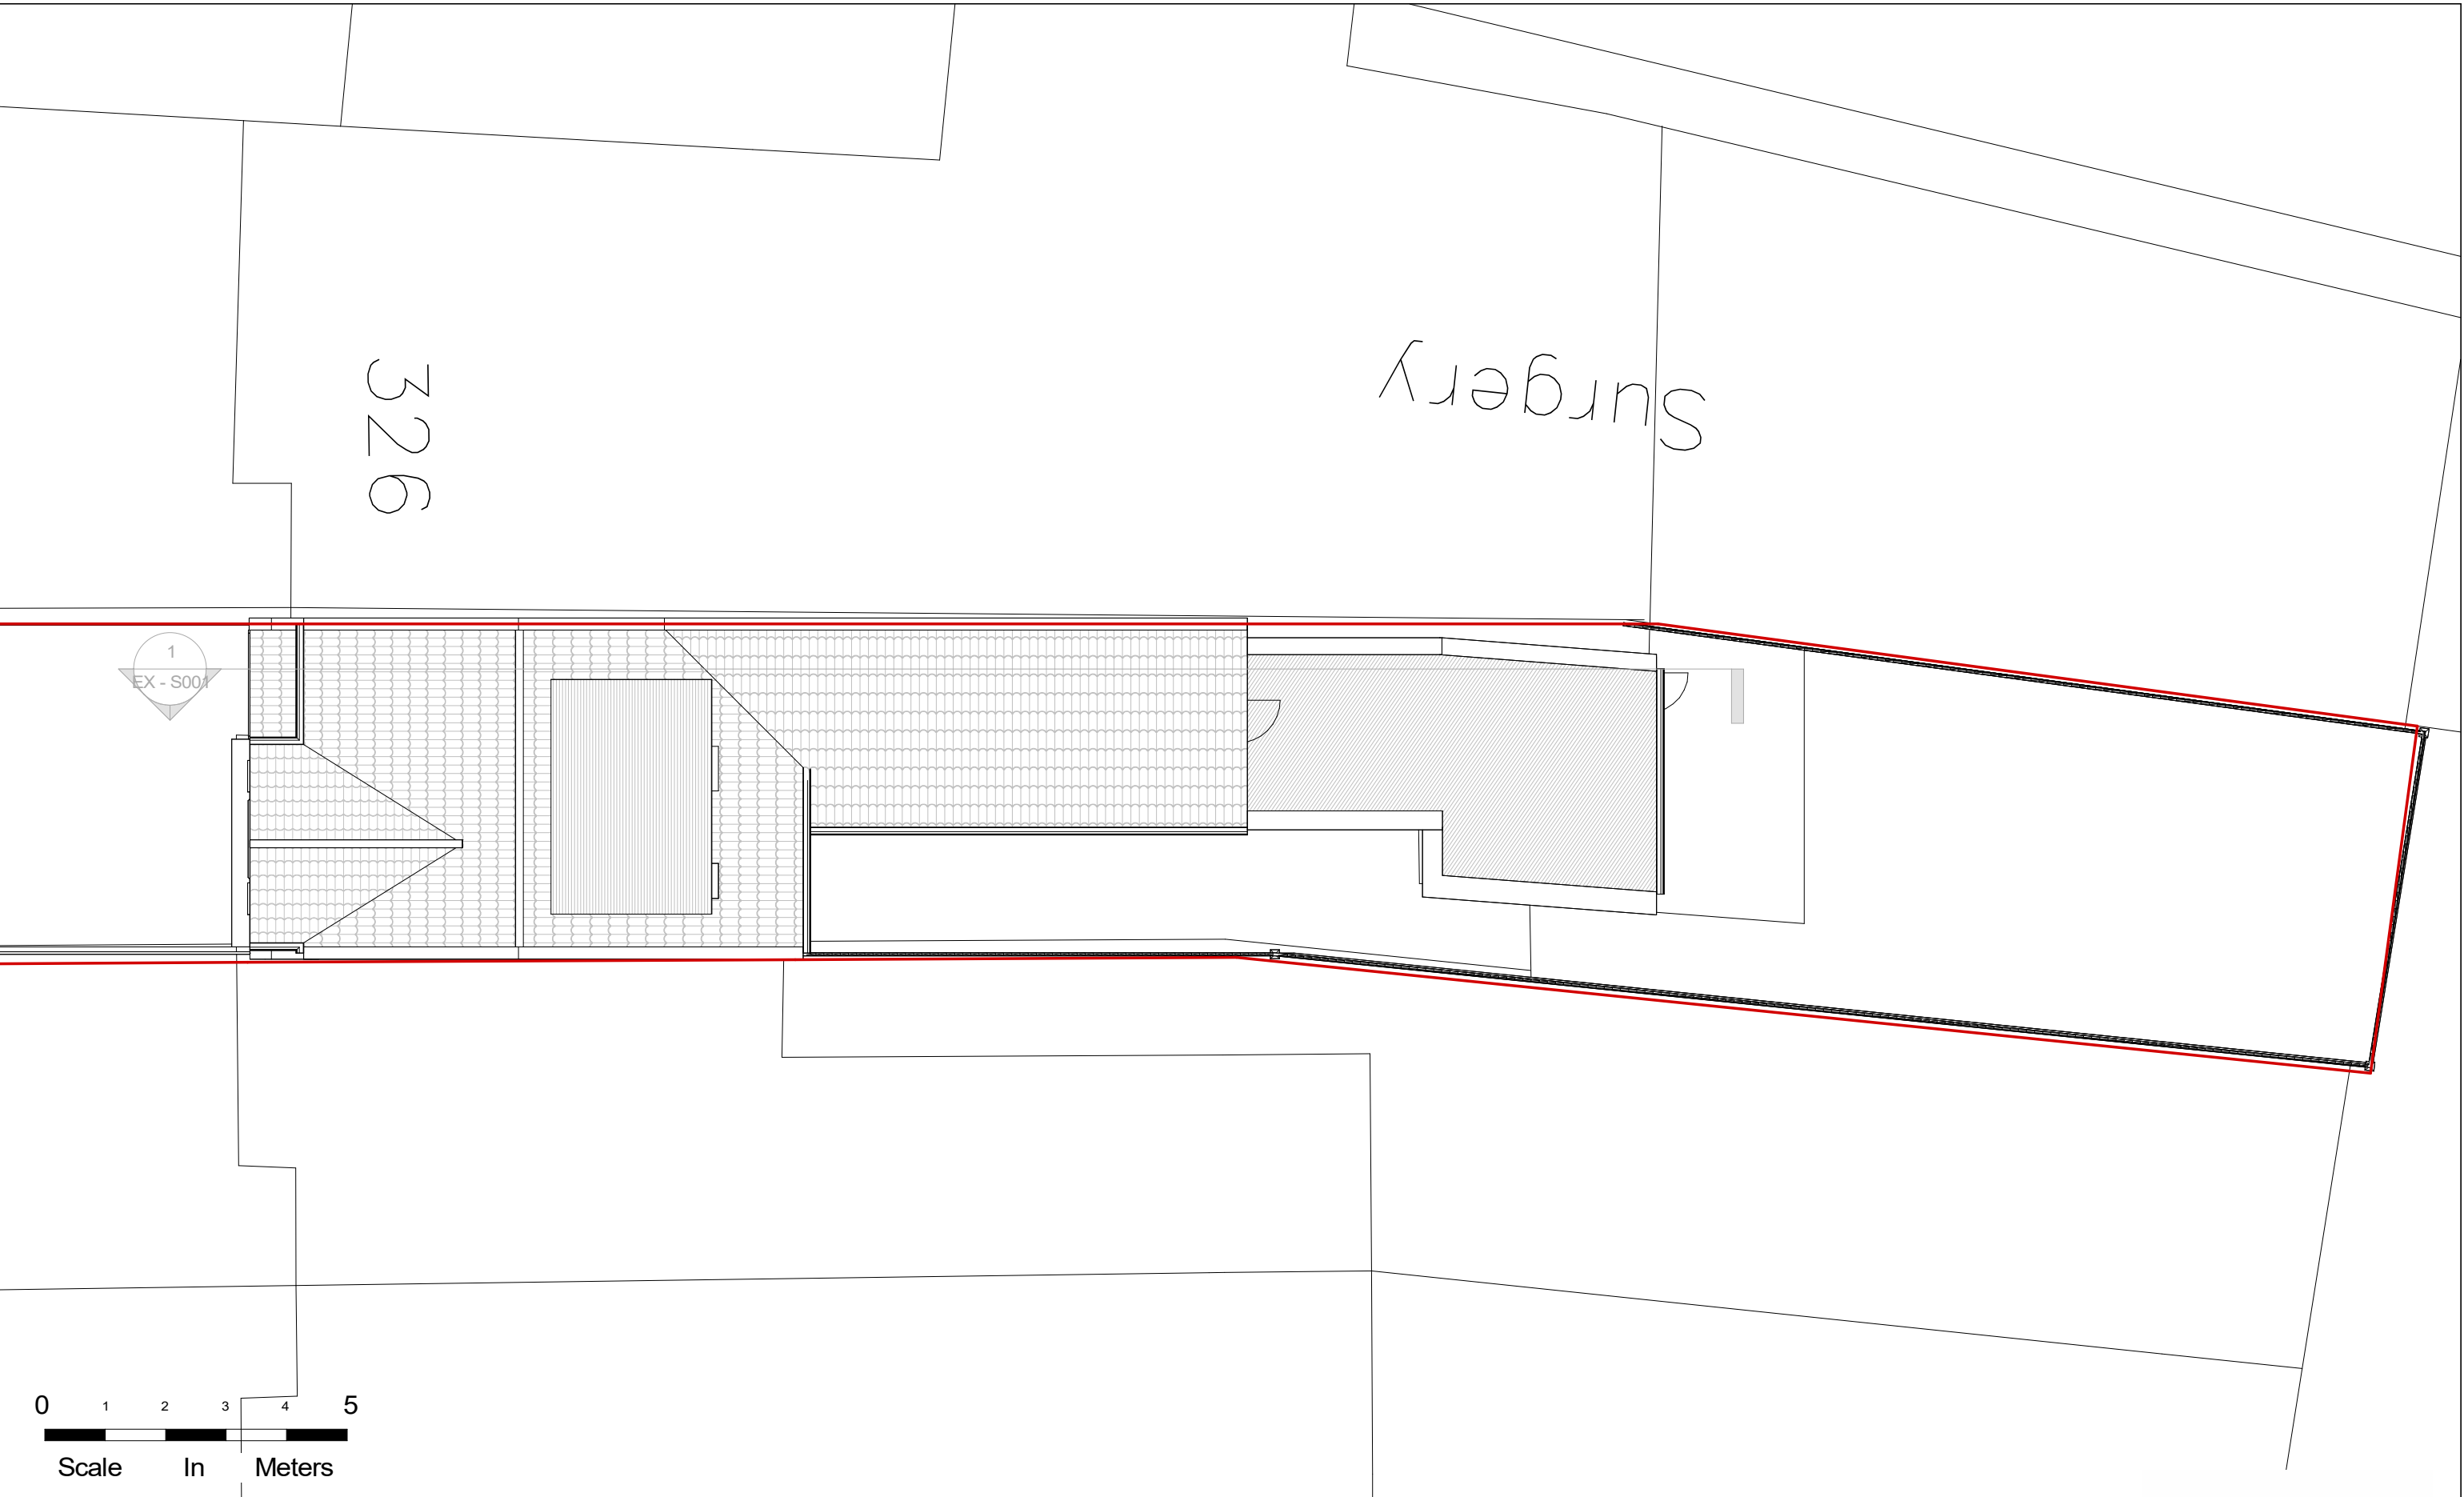

NOTES:
CONTRACTORS MUST VERIFY ALL DIMENSIONS
AT THE
SITE BEFORE COMENCING ANY WORK.

NO CONSTRUCTION WORK BEFORE BUILDING
CONTROL
APPROVEL AND STRUCTURAL ENGINEER
CONFIRMATION.


ANY DISCREPANCIES TO BE REPORTED TO
GRIDKUNE.
ALL DRAWINGS ARE TO BE READ IN
CONJUNCTION WITH
ALL RELEVANT DRAWINGS AND
SPECIFICATIONS.

Rev	Description	Date

PROJECT TITLE		
324 Philip Lane. London N15 4AB		
Date	Project number	DRWAING NUMBER
06/07/2023	7265	EX - P004

DRAWING TITLE	
Existing Foof Level	
CLIENT	
Mr Ian Braun	
Scale (@ A3)	Drawn by
1 : 100	Cheski



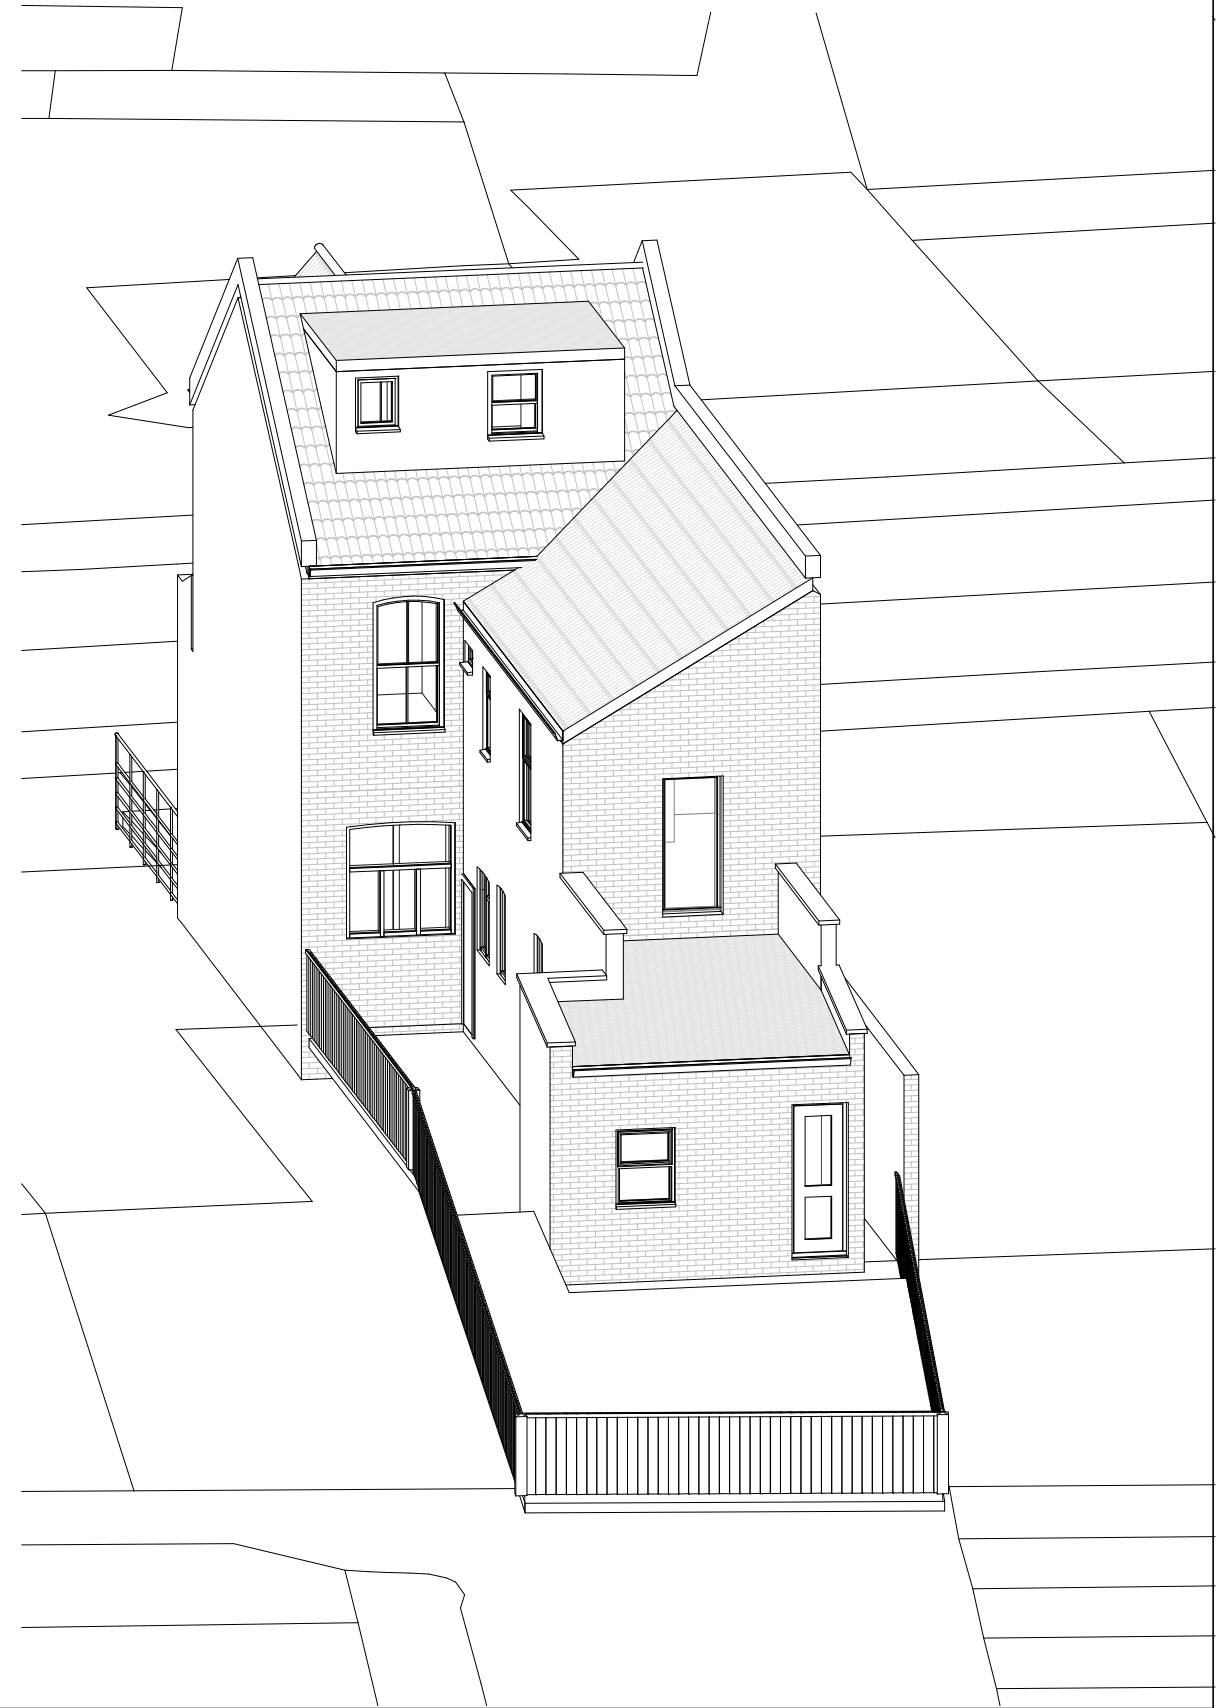

NOTES:
CONTRACTORS MUST VERIFY ALL DIMENSIONS
AT THE
SITE BEFORE COMENCING ANY WORK.

NO CONSTRUCTION WORK BEFORE BUILDING
CONTROL APPROVAL AND STRUCTURAL ENGINEER
CONFIRMATION.


ANY DISCREPANCIES TO BE REPORTED TO
GRIDKUNE.
ALL DRAWINGS ARE TO BE READ IN
CONJUNCTION WITH
ALL RELEVANT DRAWINGS AND
SPECIFICATIONS.

Rev	Description	Date

PROJECT TITLE		
324 Philip Lane. London N15 4AB		
Date	Project number	DRWAING NUMBER
06/07/2023	7265	EX - PR001

DRAWING TITLE	
Existing Perspective Views	
CLIENT	
Mr Ian Braun	
Scale (@ A3)	Drawn by
	Cheski



 

NOTES: CONTRACTORS MUST VERIFY ALL DIMENSIONS AT THE SITE BEFORE COMENCING ANY WORK. NO CONSTRUCTION WORK BEFORE BUILDING CONTROL APPROVEL AND STRUCTURAL ENGINEER CONFIRMATION. ANY DISCREPANCIES TO BE REPORTED TO GRIDKUNE. ALL DRAWINGS ARE TO BE READ IN CONJUNCTION WITH ALL RELEVANT DRAWINGS AND SPECIFICATIONS.	Rev	Description	Date	PROJECT TITLE			DRAWING TITLE		 PLANNING SERVICES
				324 Philip Lane. London N15 4AB			Existing Section		
							CLIENT		
							Mr Ian Braun		
				Date	Project number	DRWAING NUMBER	Scale (@ A3)	Drawn by	
				06/07/2023	7265	EX - S001	1 : 100	Cheski	