

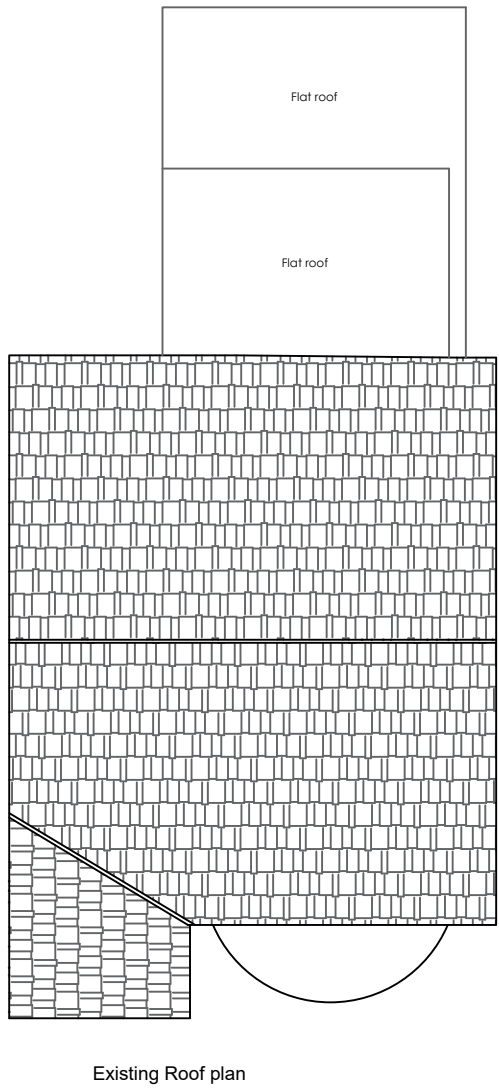


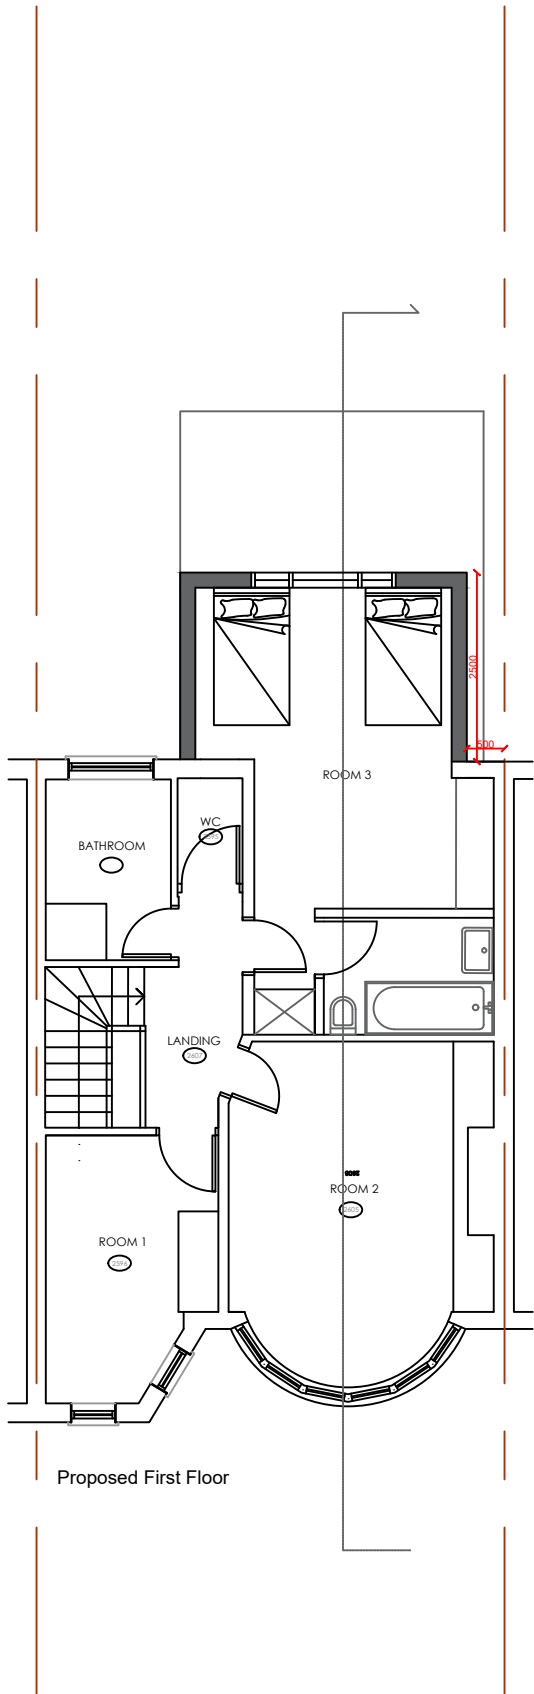

WELL DESIGNS
1B Braydon Road
London N16 5QD
020 35149817 M: 07506924401
E: info@welldesigns.co.uk

SCALE:
1:100 At A3

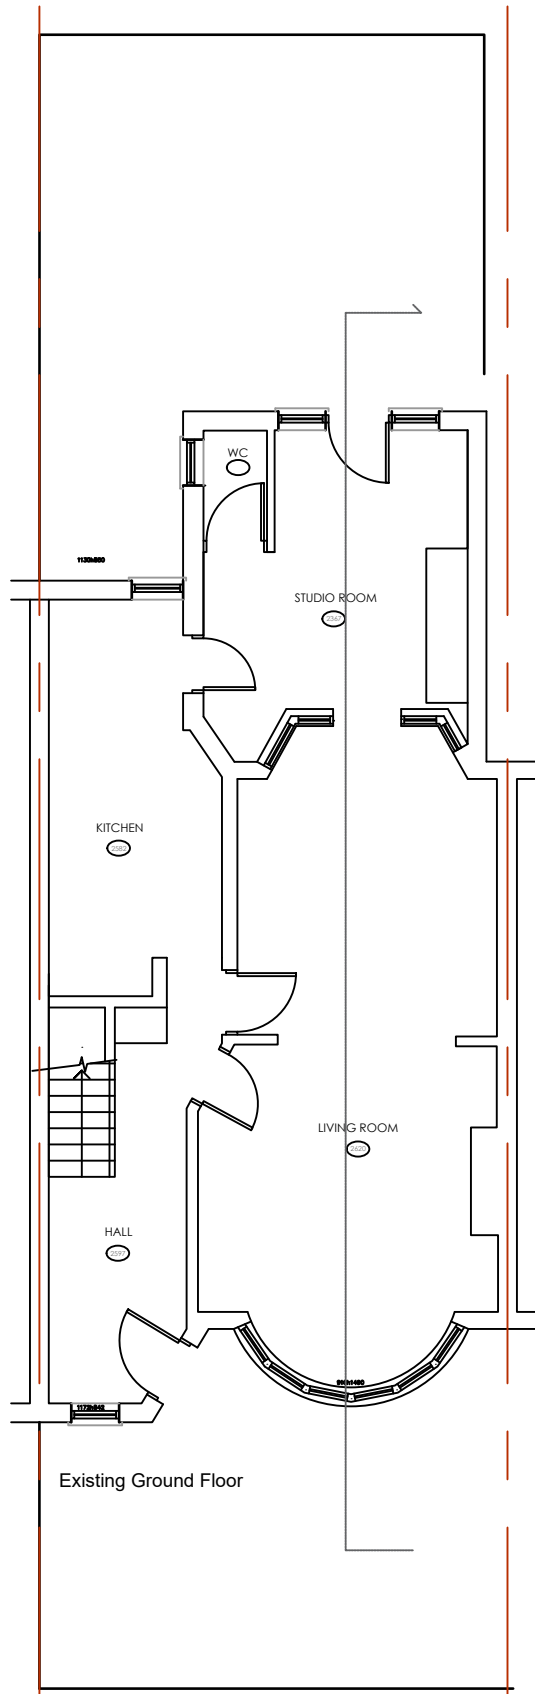

Existing Structure
Proposed Structure

PROJECT: 29 Riverside Road
London N15 6DA

TITLE: PROPOSED FLOOR PLANS

DATE: 19.07.23
21.08.23

DWG NO: C03
REV: B

DRAWINGS ARE ISSUED FOR PLANNING
PREPRESS ONLY. ALL DIMENSIONS TO BE
CHECKED ON SITE