




- Ground Floor Flat
- First Floor Flat
- First/Second Floor Flat

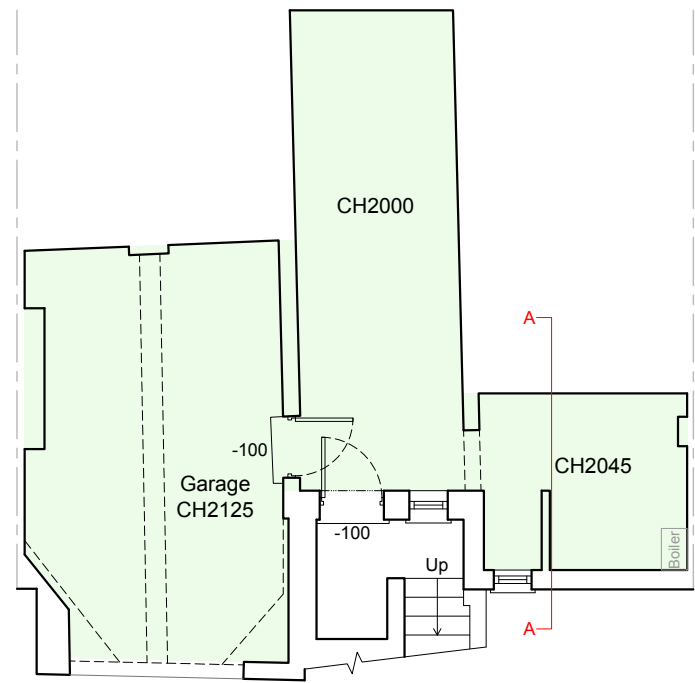


Basement Plan
As Existing 1:100

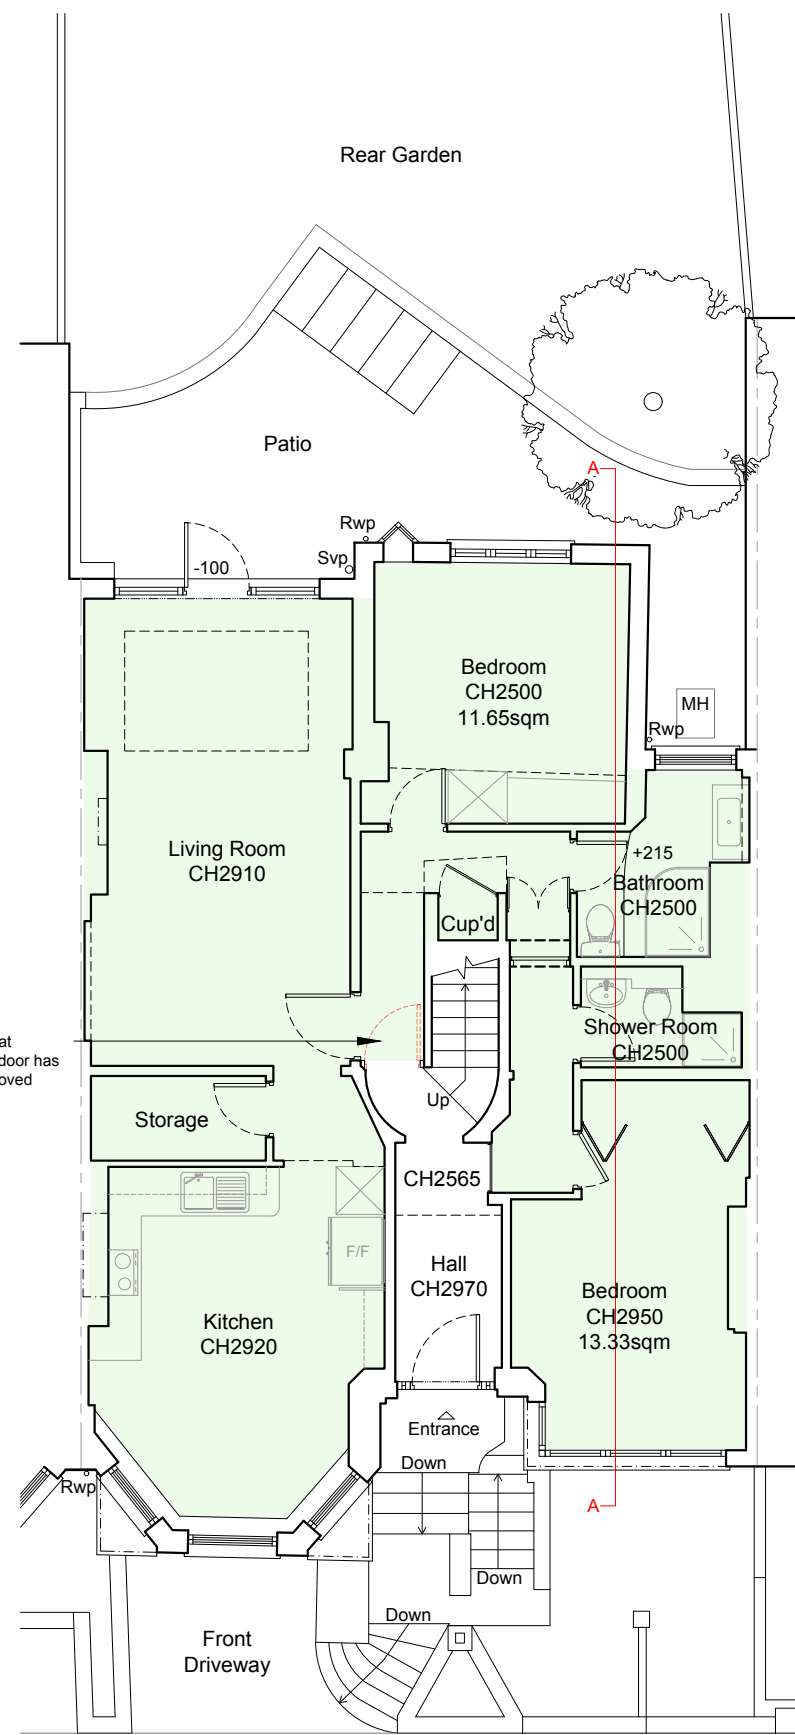

Ground Floor Plan
As Existing 1:100

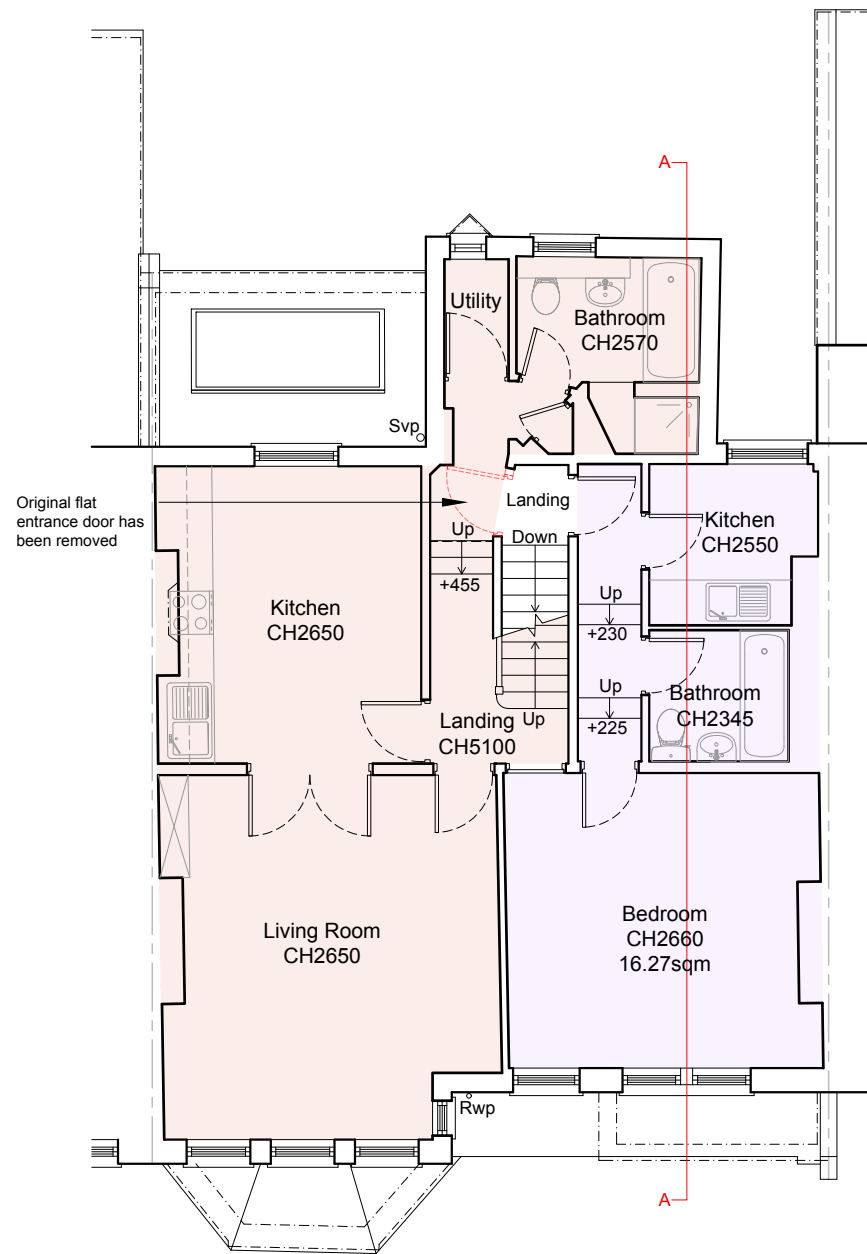


First Floor Plan
As Existing 1:100

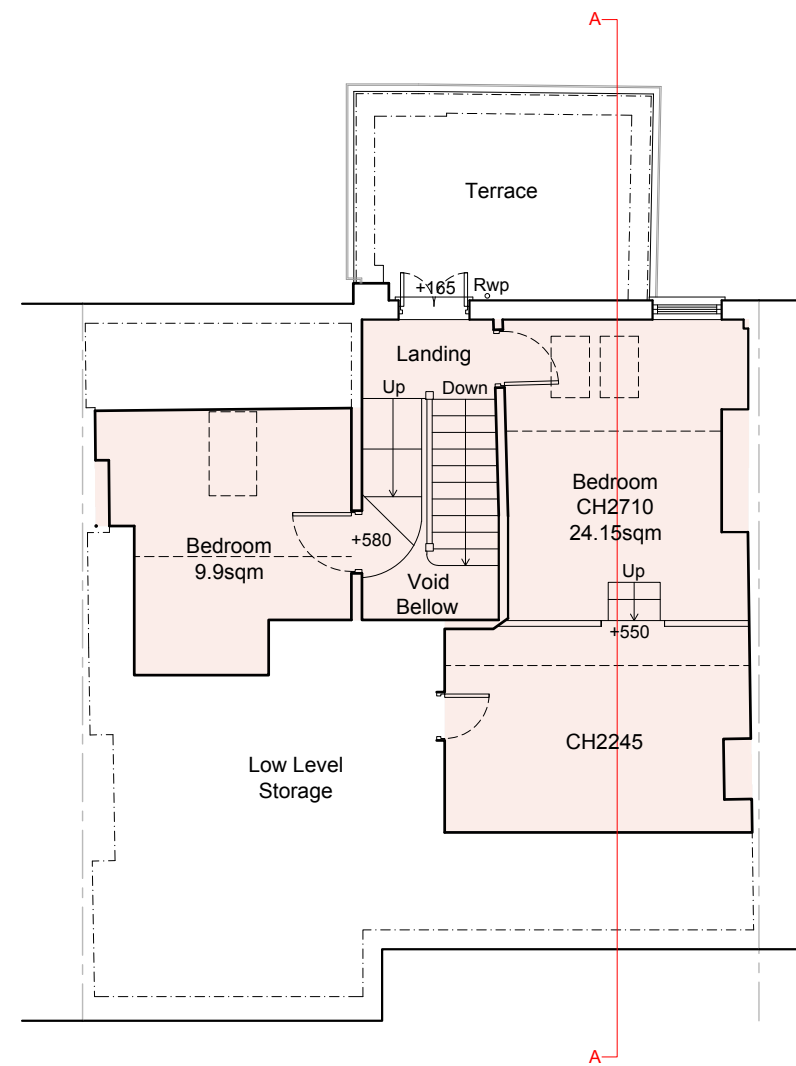


Loft Plan
As Existing 1:100



Front Elevation
As Existing 1:100

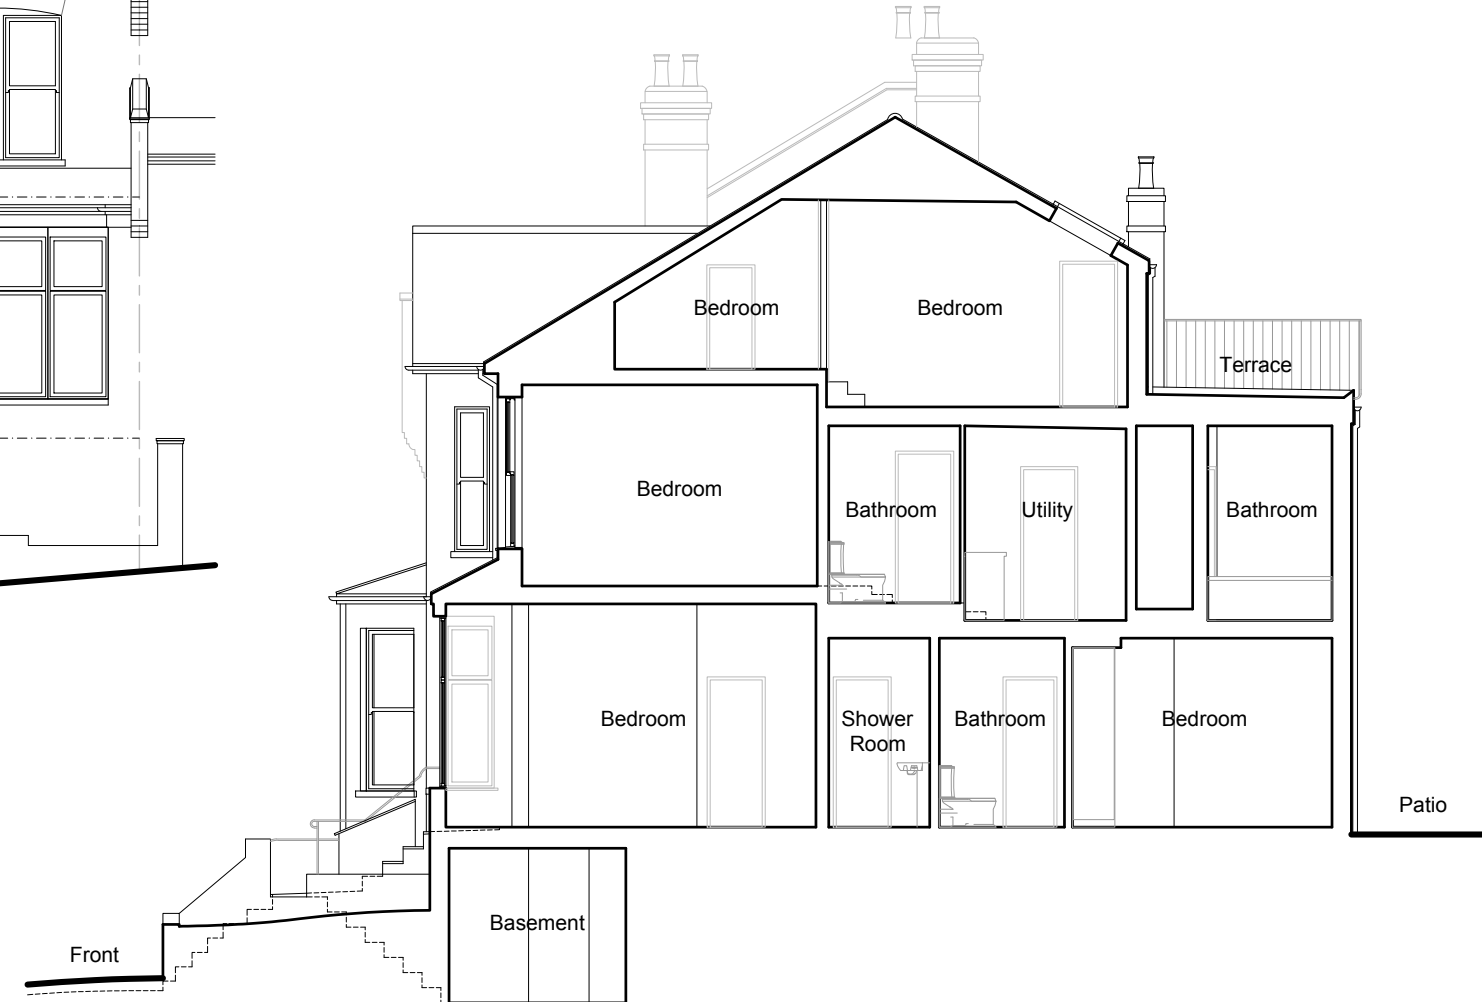


Section A-A
As Existing 1:100

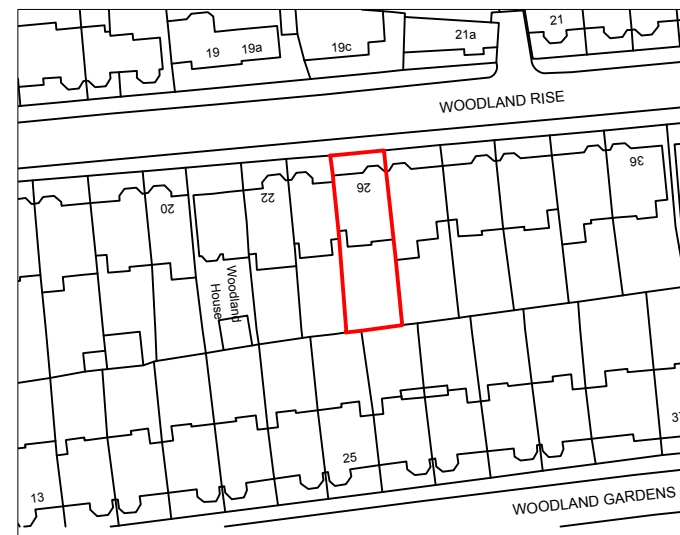


Location Plan

Scale 1:1250


0 10 20 30 40 50 60 70 80 90 100m

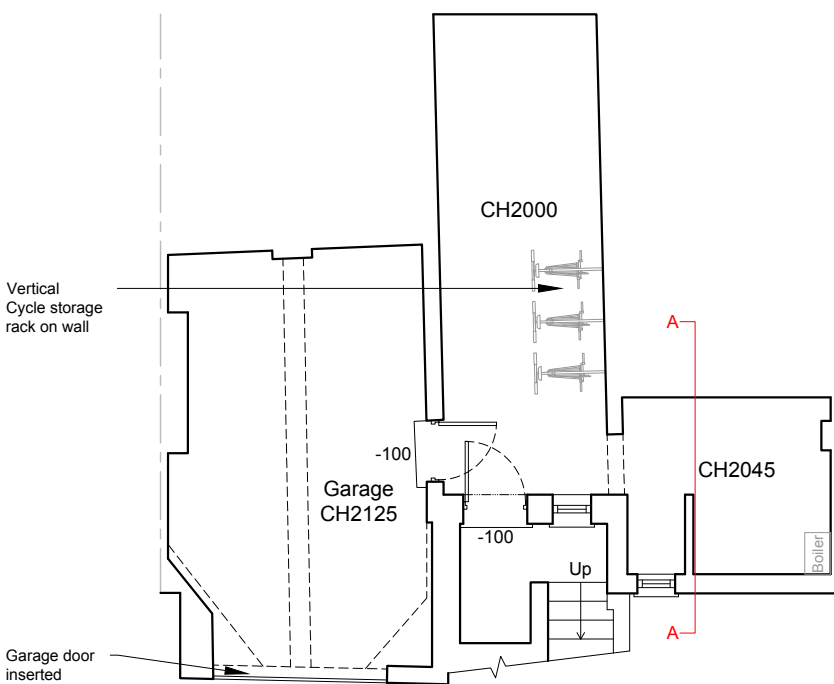


Basement Plan
As Proposed 1:100

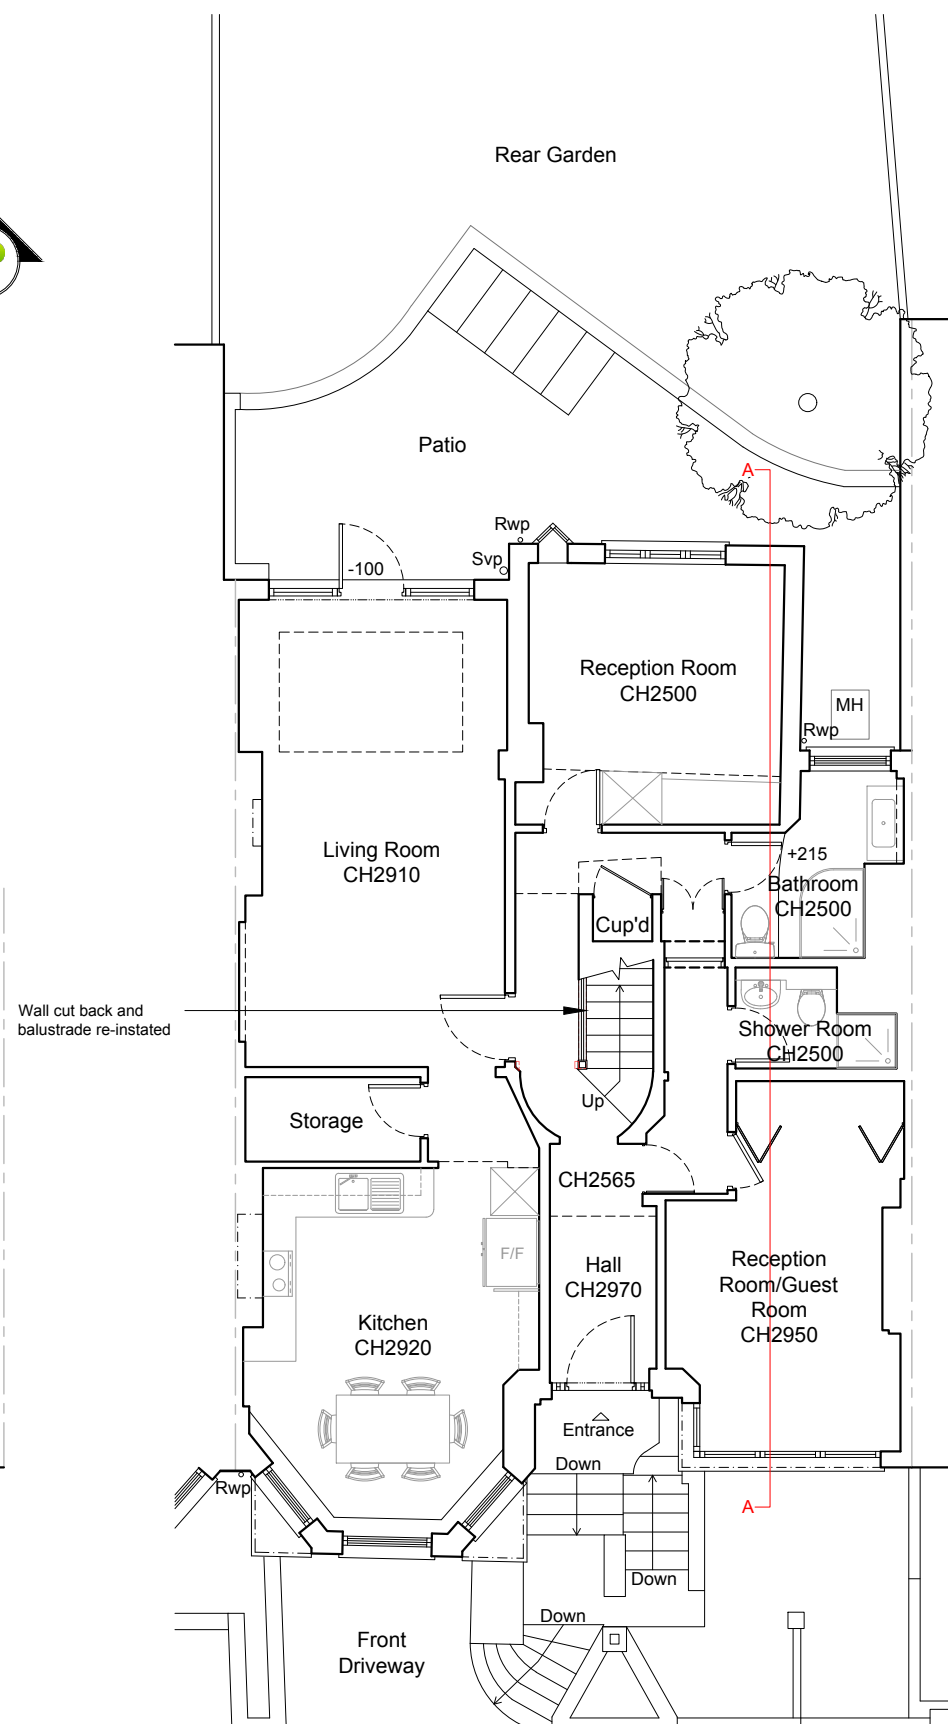

Ground Floor Plan
As Proposed 1:100

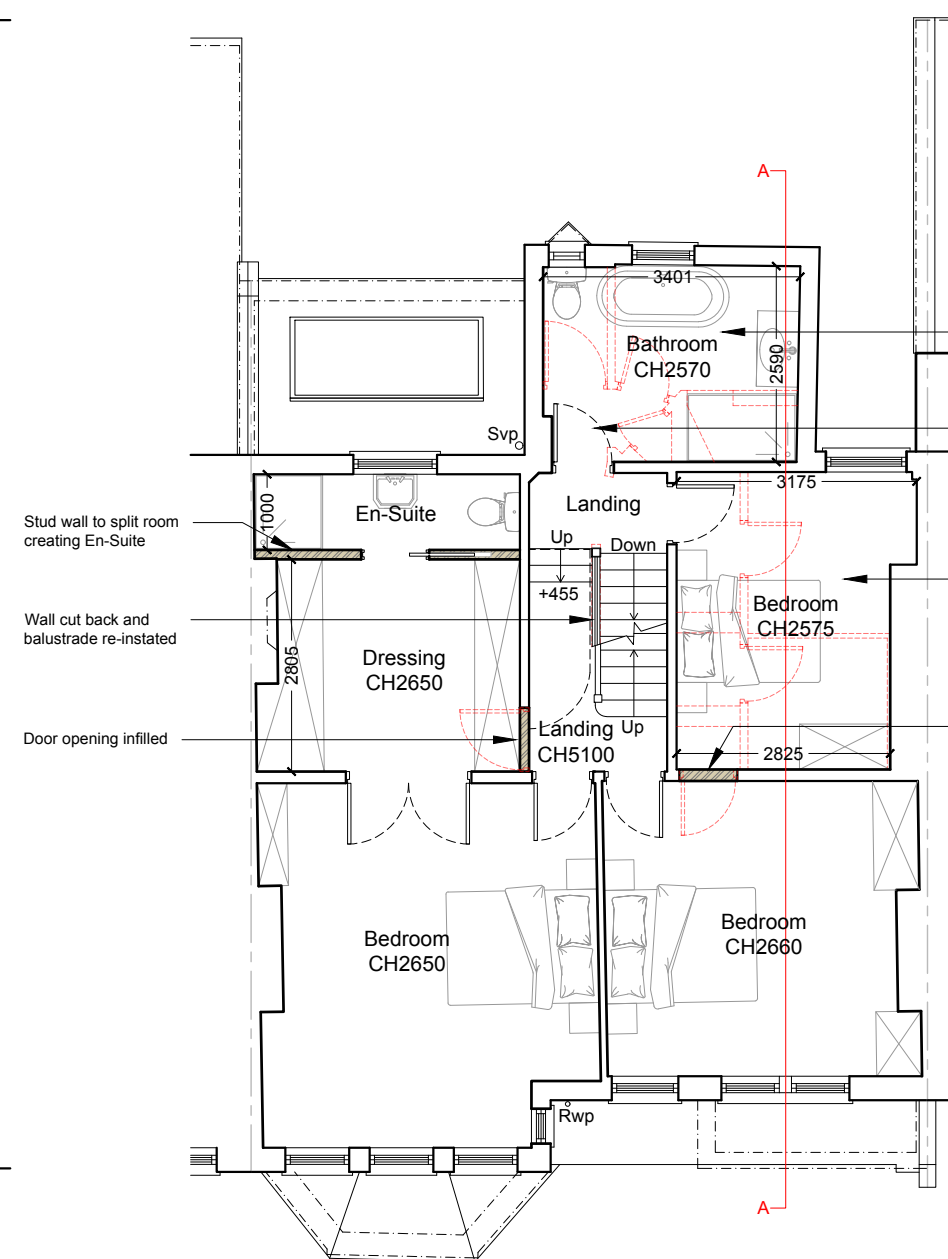


First Floor Plan
As Proposed 1:100

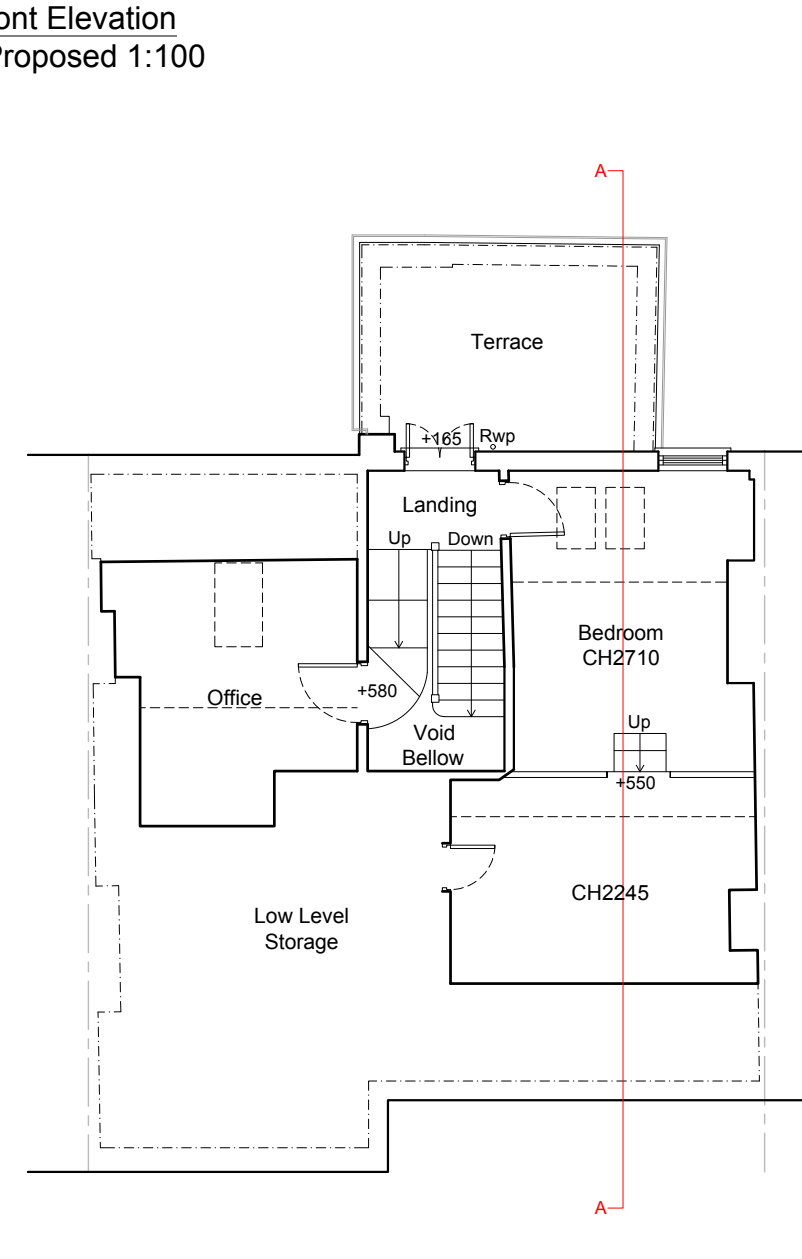

Loft Plan
As Proposed 1:100



Front Elevation
As Proposed 1:100

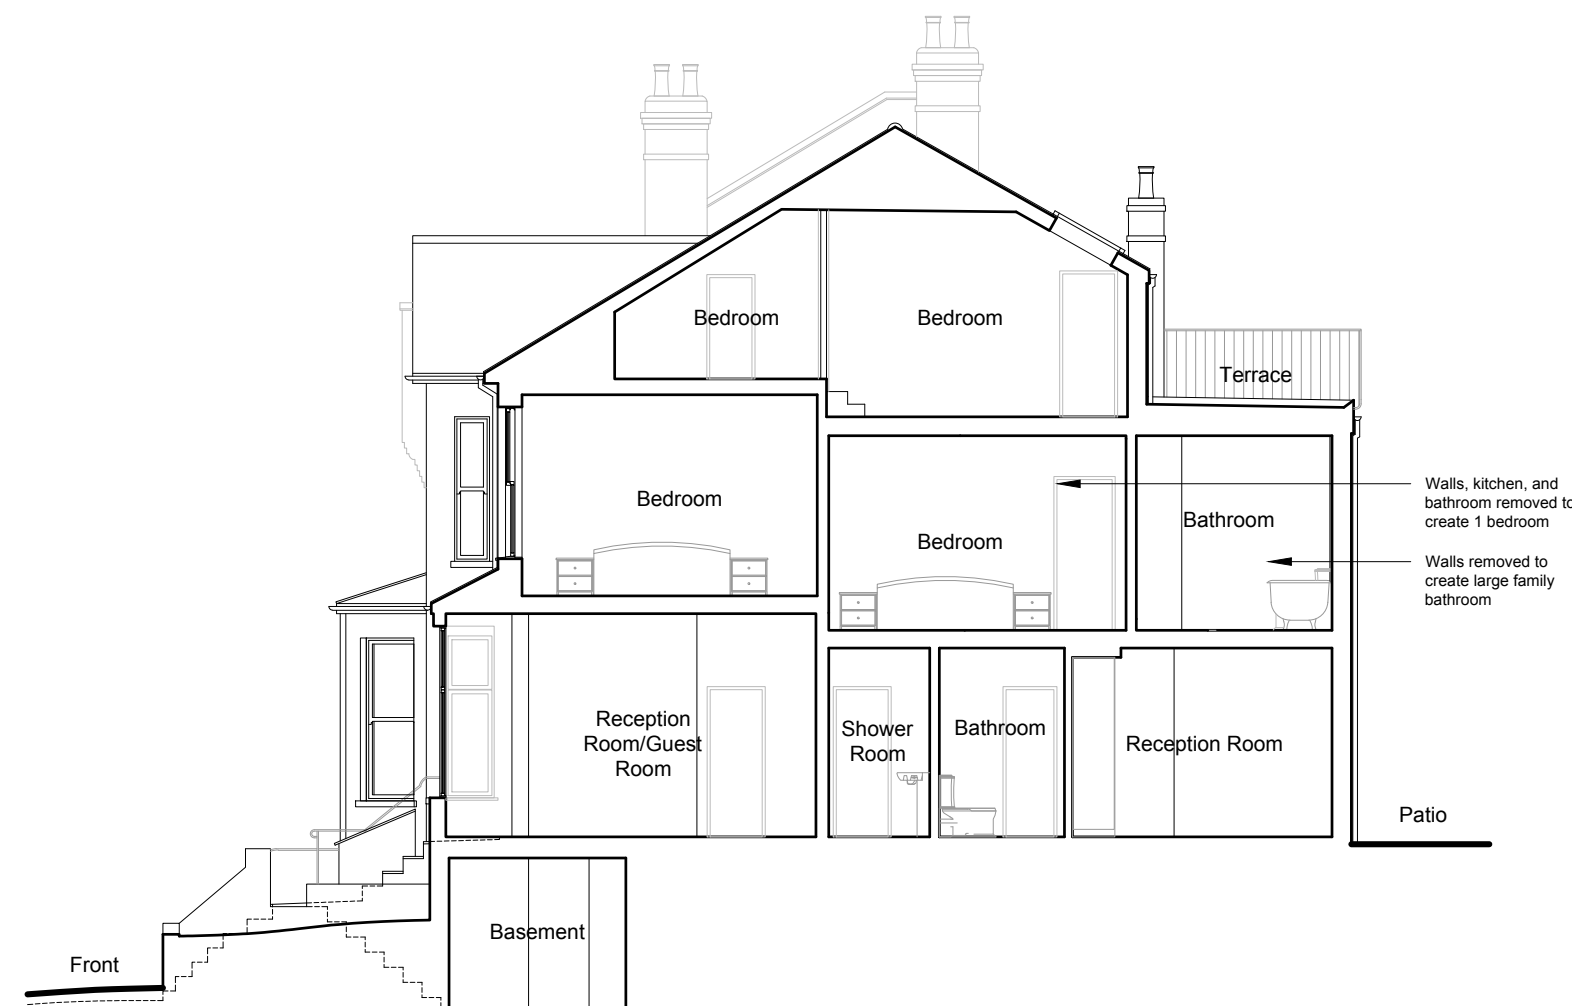

Section A-A
As Proposed 1:100



Existing and Proposed Block Plan

Scale 1:500

0 10 20 30 40m



NOTES:

© COPYRIGHT - DETAILED PLANNING LTD

All dimension should be checked on site prior to works commencing. Variations in squariness, depth of plaster etc. must be checked for. Where new walls are shown as aligned with existing walls, physical removal of brickwork and / or plaster to establish the actual position of the wall being attached to must be checked.


Any discrepancies should be reported in writing immediately.

When printing off PDF's, check that the drawings are printed to correct paper size and scale.

Documents should be used as to the drawing status described

Property owner to ensure that all aspects of the "party wall etc., act 1997" are complied with prior to any works commencing on site.

Client to be aware of CDM duties and appoint as appropriate.

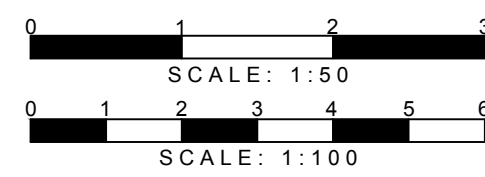

DETAILED PLANNING

GREENSIDE HOUSE
50 STATION ROAD
LONDON, N22 7DD

T 0208 1500 494
E INFO@DETAILED-PLANNING.CO.UK
WWW.DETAILED-PLANNING.CO.UK

SITE

26 Woodland Rise, Muswell Hill, London, N10 3UG

DRAWING TITLE

Location Plan, Block Plan, Existing and Proposed Drawings

DRAWINGS STATUS

Planning

SCALE DATE DRAWN CHECKED

As Noted @ A1 Sept 2023 C.W. P.C.E.B.

DRAWING NO. 2317BOR.FUL: SH1

REVISION 0