
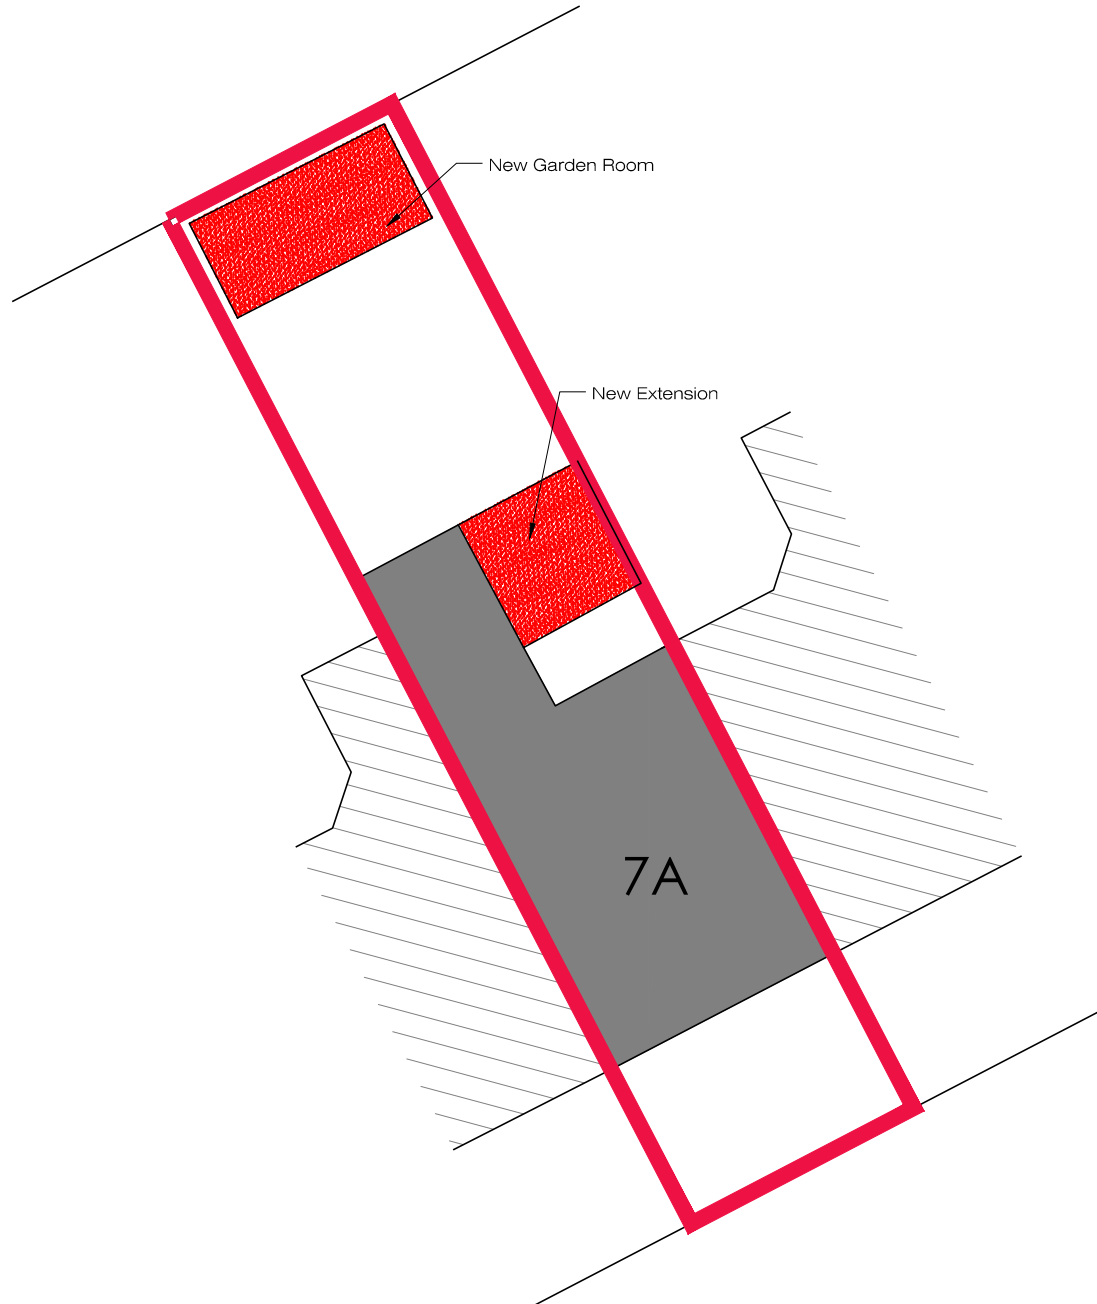


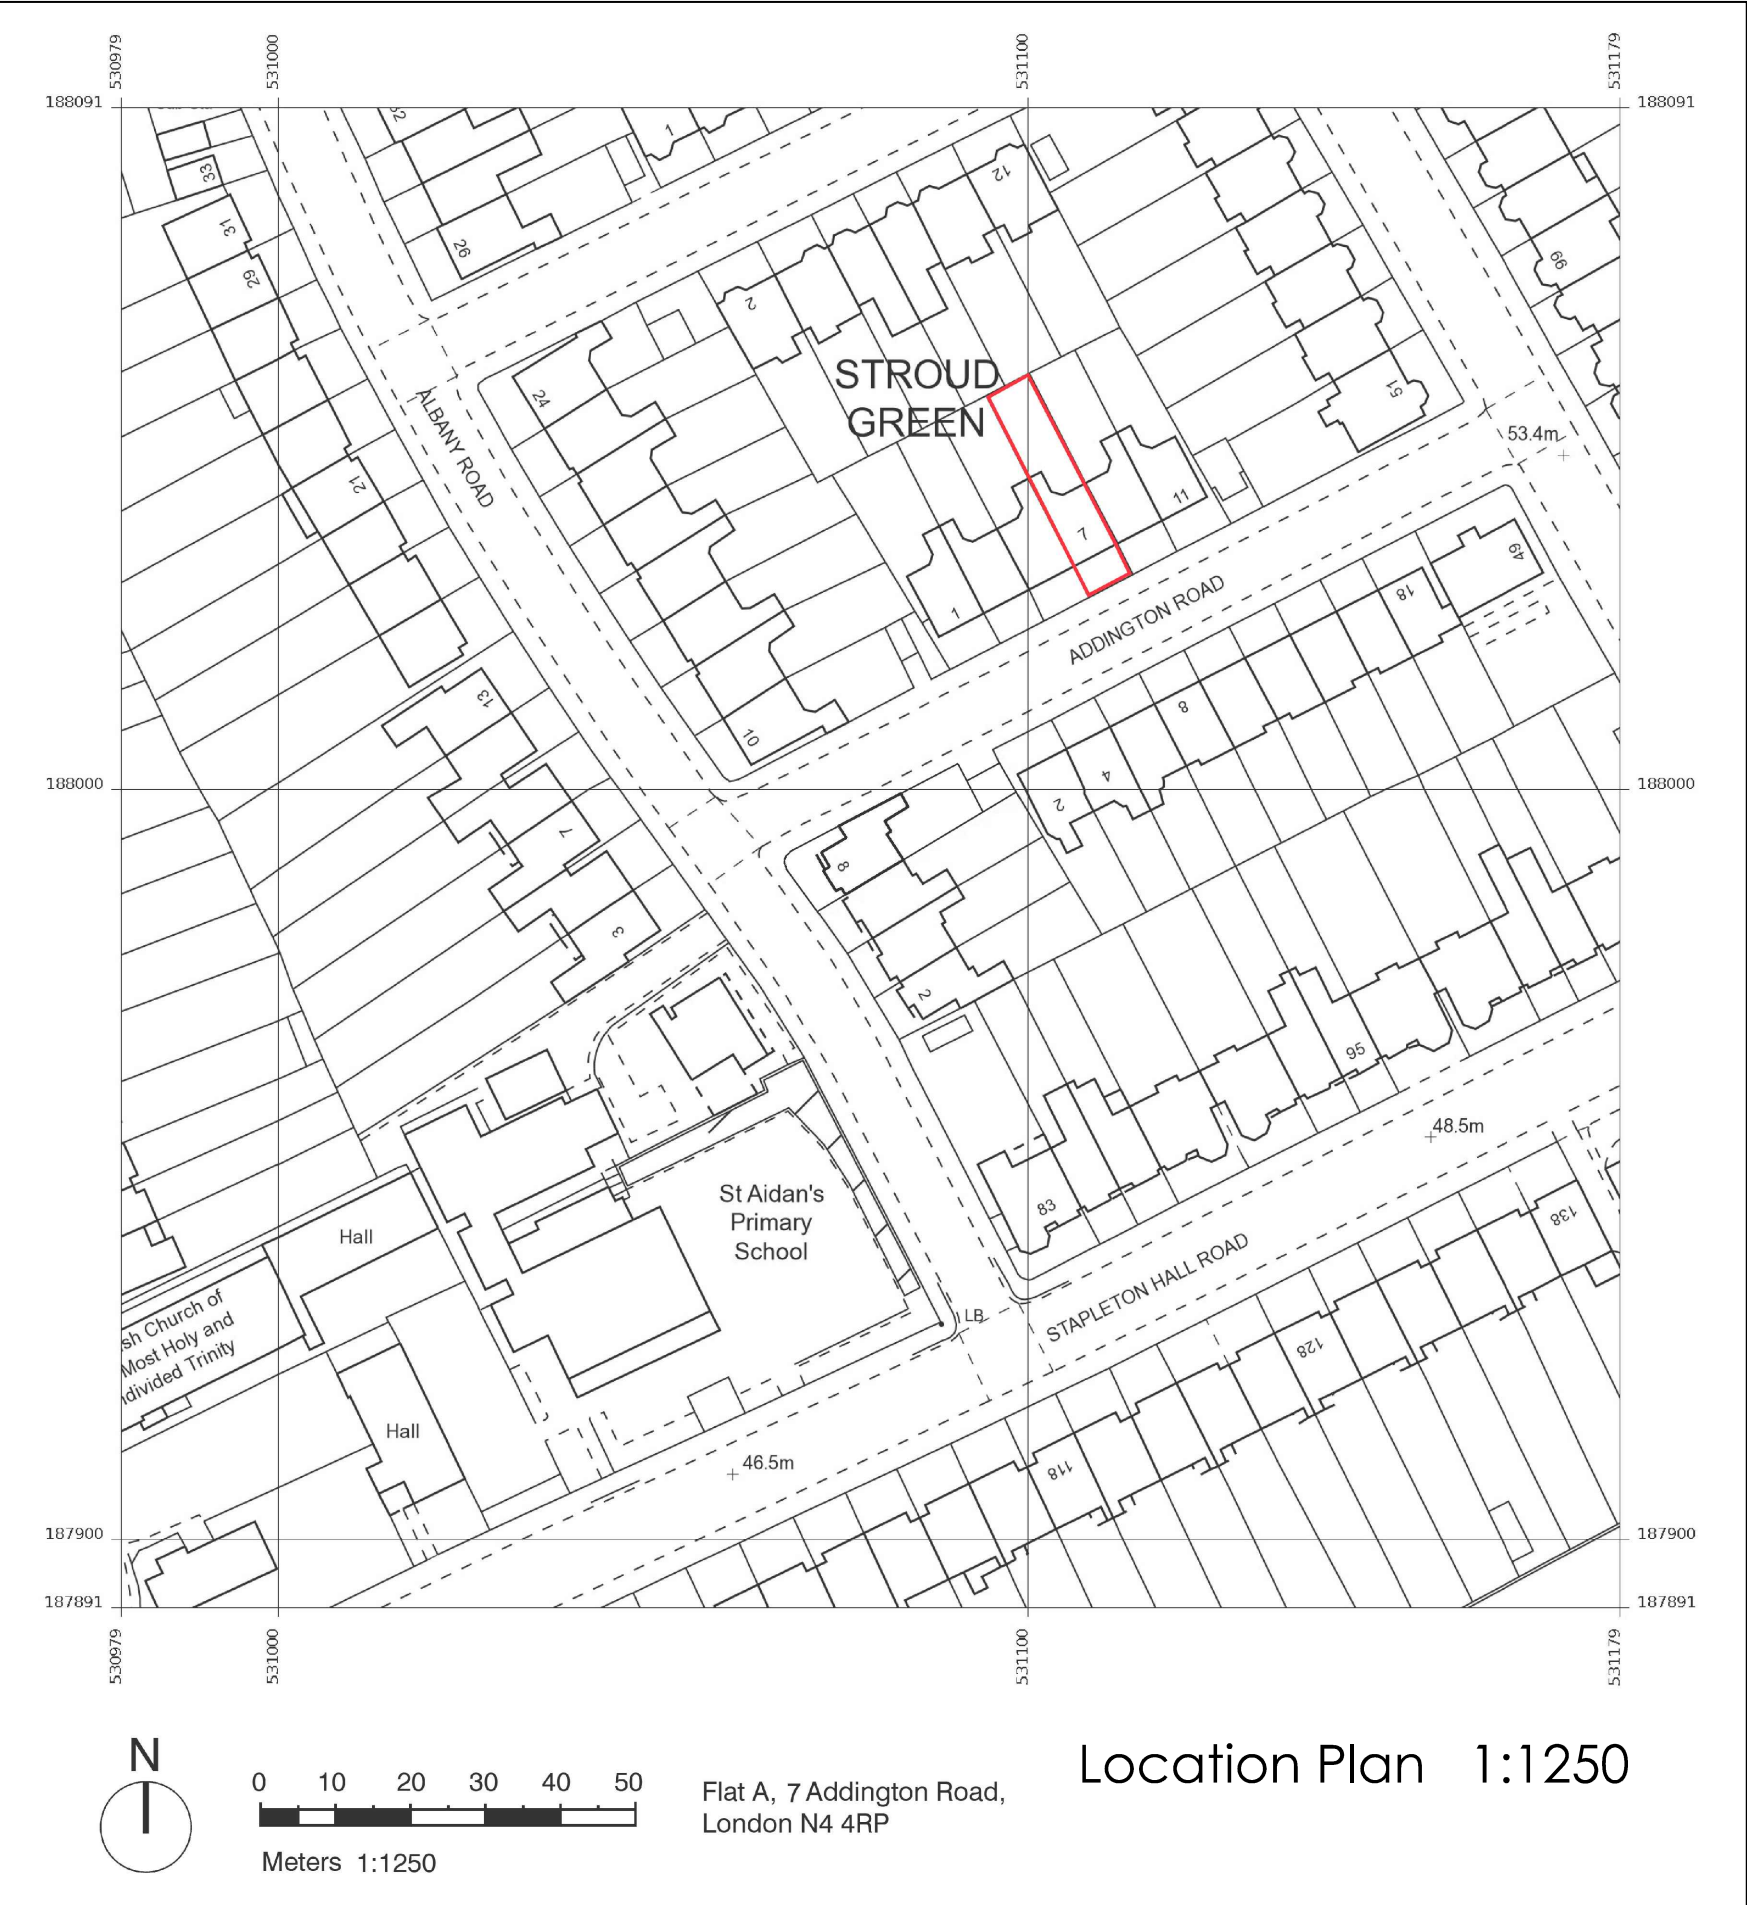

Lucia Pflucker Architecture Ltd		PLEASE NOTE:				REVISIONS:				Title Location Plan and Site Plan		Scale 1 / 100		Dwg. No.		Rev.							
												Date 13/09/23		LP-01		00							
Address: 66A Rathcoole Gardens London N8 9NB		1. ALL DIMENSIONS TO BE CHECKED ON SITE BEFORE FABRICATION. DO NOT SCALE THIS DRAWING BUT USE ONLY FIGURED DIMENSIONS. ANY ERRORS OR OMISSIONS ARE TO BE REPORTED TO THE ARCHITECT IMMEDIATELY.				3. ALL DRAWINGS AND DESIGNS ARE COVERED BY DESIGN RIGHT (INTELLECTUAL PROPERTY), AND MAY NOT BE DISTRIBUTED, COPIED OR ISSUE WITHOUT WRITTEN PERMISSION OF LUCIA PFLUCKER ARCHITECTURE.				5. THESE DRAWINGS ARE SUBJECT TO ANY VARIATION REQUIRED OR RECOMMENDATION BY ANY STATUTORY AUTHORITY, OR FOR THE BETTER CARRYING OUT OF THE WORKS.				00		15.09.2023		FOR INFORMATION				LP	
Office: +44 (0) 7919208639 Mail: mail@luciapflucker.com		2. THIS DRAWING IS TO BE READ IN CONJUNCTION WITH ALL THE RELEVANT CONSULTANTS' AND/OR SPECIALISTS' DRAWINGS/DOCUMENTS AND ANY DISCREPANCIES OR VARIATIONS ARE TO BE NOTIFIED TO THE ARCHITECT BEFORE WORK COMMENCES.				4. ALL DESIGN CONCEPTS ARE THE SOLE PROPERTY OF LUCIA PFLUCKER ARCHITECTURE AND NO ADAPTATIONS, REPRODUCTIONS OR COPIES MAY BE MADE WITHOUT WRITTEN PERMISSION OF LUCIA PFLUCKER ARCHITECTURE.				6. SAMPLES TO BE PROVIDED BY CONTRACTOR FOR THE ARCHITECT/CLIENT APPROVAL. ALL FINISHES TO ARCHITECT/CLIENT SATISFACTION.				Project 7A Addington Road, London N4 4RP		Drawn LP		Project Number 0070					
Website: www.luciapflucker.com														Client PRIVATE CLIENT		Checked LP							