



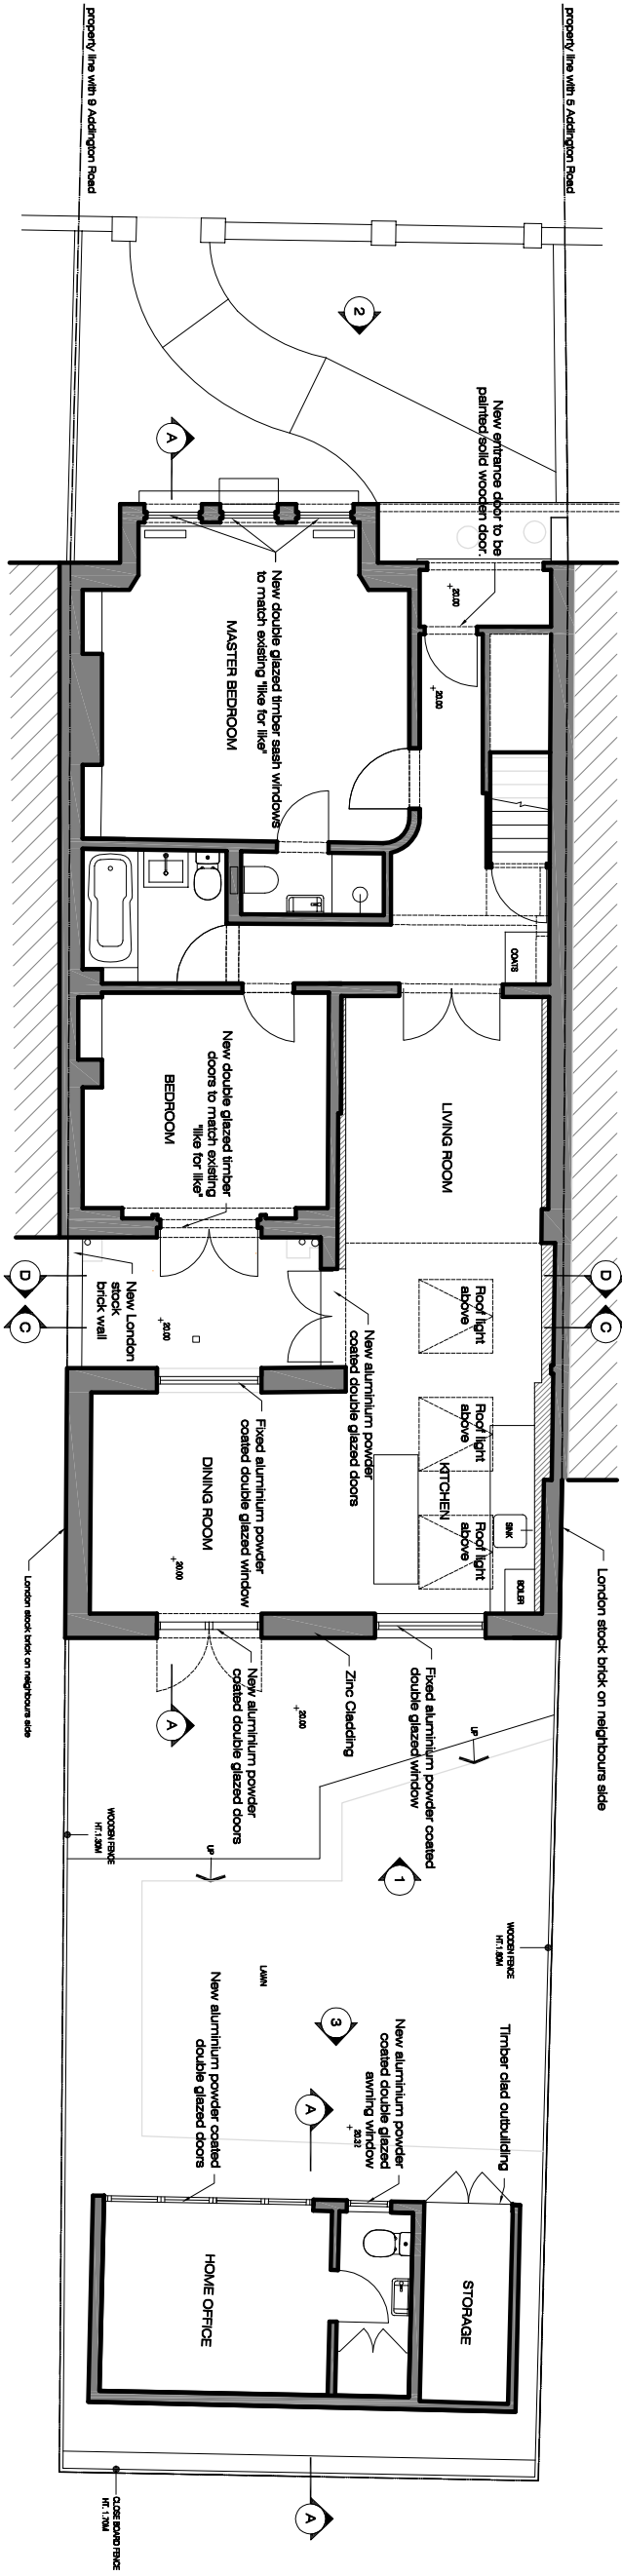


Proposed Ground Floor Plan

SCALE 1:100 @ A3

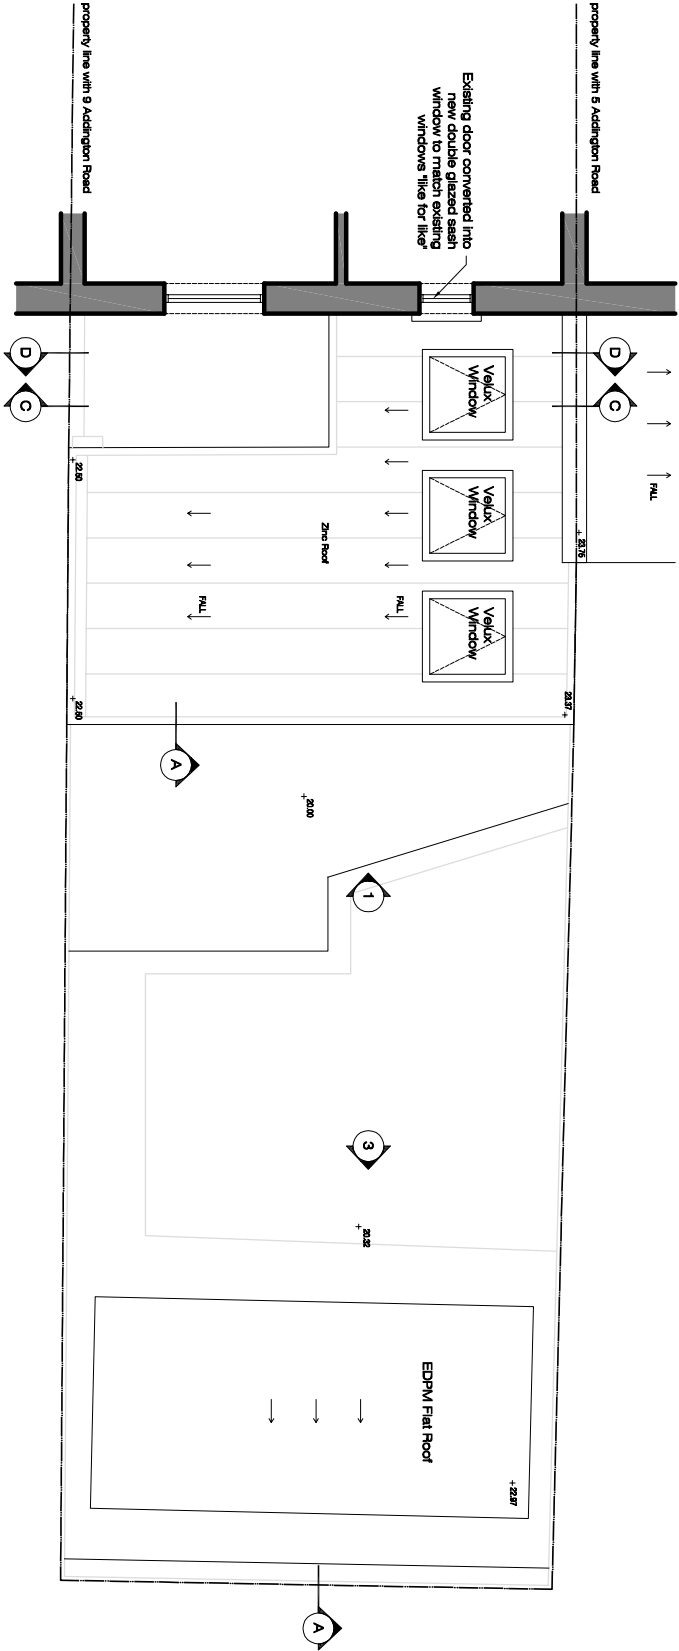

Proposed Roof Plan

SCALE 1:100 @ A3

 

PLEASE NOTE:

- ALL DIMENSIONS TO BE CHECKED ON SITE BEFORE FABRICATION. DO NOT SCALE THIS DRAWING BUT USE ONLY FIGURED DIMENSIONS. ANY ERRORS OR OMISSIONS ARE TO BE REPORTED TO THE ARCHITECT IMMEDIATELY.
- THIS DRAWING IS TO BE READ IN CONJUNCTION WITH ALL THE RELEVANT CONSULTANTS' AND/OR SPECIALIST'S DRAWINGS. ANY DISCREPANCIES OR VARIATIONS ARE TO BE NOTIFIED TO THE ARCHITECT BEFORE WORK COMMENCES.
- ALL DRAWINGS AND DESIGNS ARE COVERED BY DESIGN RIGHT (INTELLECTUAL PROPERTY), AND MAY NOT BE DISTRIBUTED, COPIED OR ISSUE WITHOUT WRITTEN PERMISSION OF LUCIA FLUCKER ARCHITECTURE.
- ALL DESIGN CONCEPTS ARE THE SOLE PROPERTY OF LUCIA FLUCKER ARCHITECTURE AND NO PARTS MAY BE MADE WITHOUT WRITTEN PERMISSION OF LUCIA FLUCKER ARCHITECTURE.
- THESE DRAWINGS ARE SUBJECT TO ANY VARIATION REQUIRED ON RECOMMENDATION BY ANY STATUTORY AUTHORITY, OR FOR THE BETTER CARRYING OUT OF THE WORKS.
- SAMPLES TO BE PROVIDED BY CONTRACTOR FOR THE ARCHITECT/CLIENT APPROVAL. ALL FINISHES TO ARCHITECT/CLIENT SATISFACTION.

REVISIONS:

NO	DATE	DESCRIPTION	BY
00	06.09.2023	FOR INFORMATION	LP
01	15.09.2023	FOR PLANNING	LP

Title		Scale	Dwg. No.	Rev.
Proposed Floor Plans		1 / 100	AR-01	01
Project	7A Addington Road, London N4 4RP	Drawn	Project Number	
Client	PRIVATE CLIENT	Checked	0070	

Lucia Flucker Architecture Ltd

Address: 66A Rothcoole Gardens
London N8 9NB

Office: +44 (0) 7919208639
Email: mfll@luciaflucker.com
Website: www.luciaflucker.com