



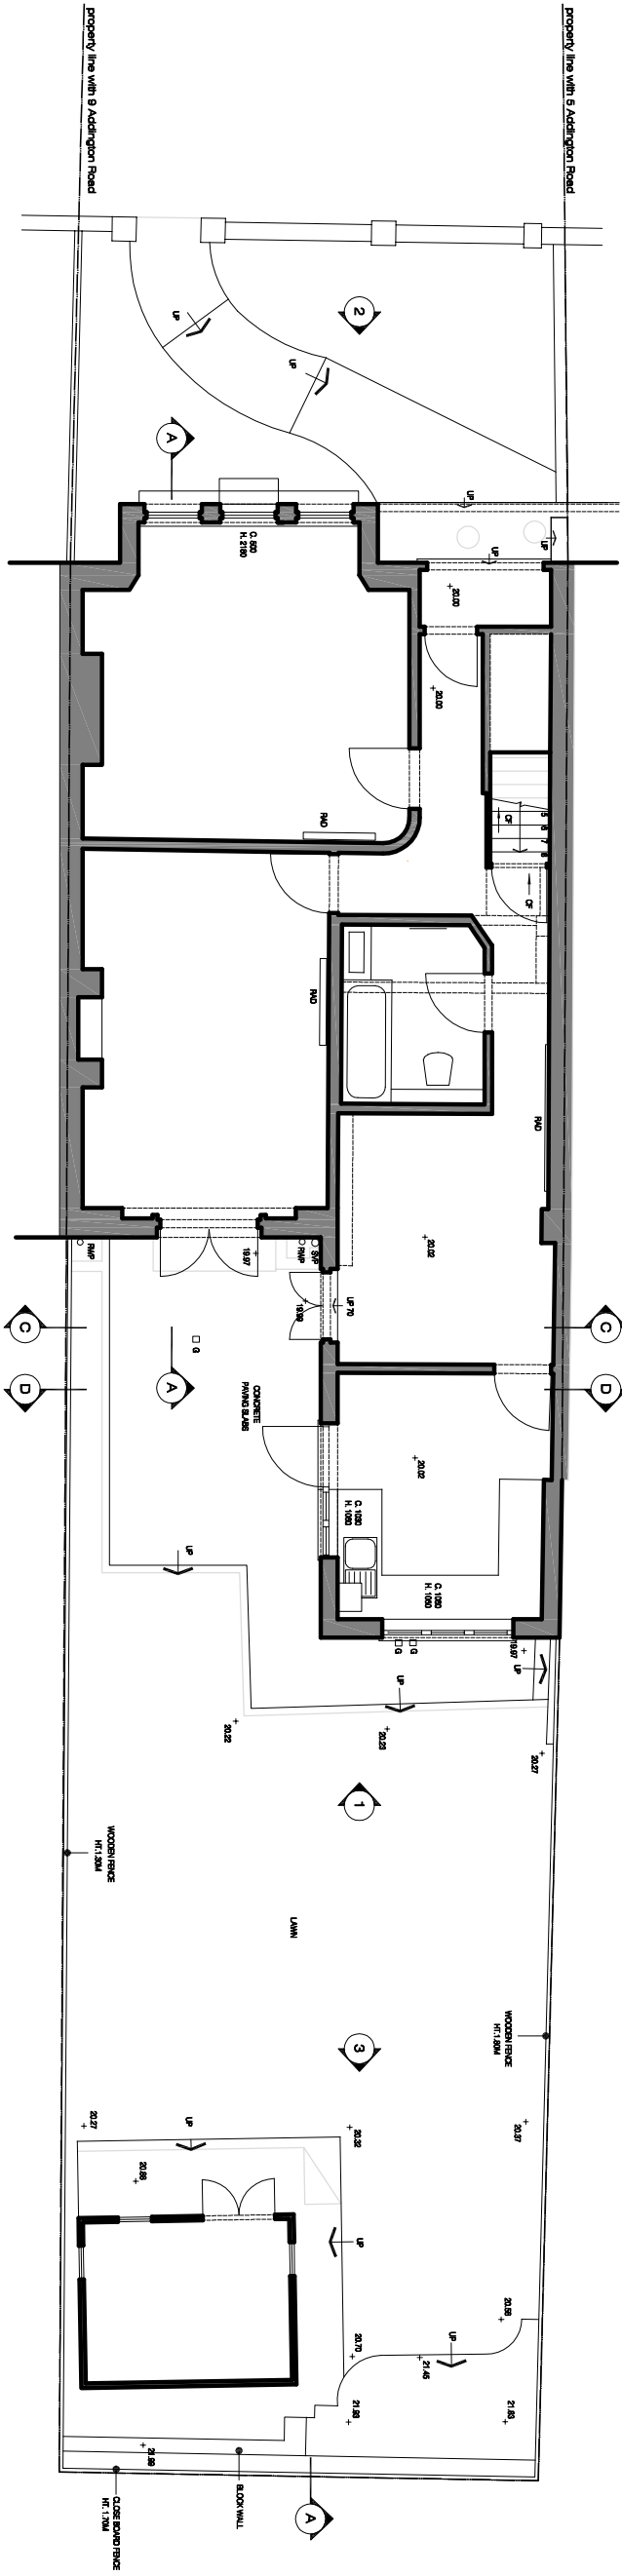

Existing Ground Floor Plan

SCALE 1:100 @ A3

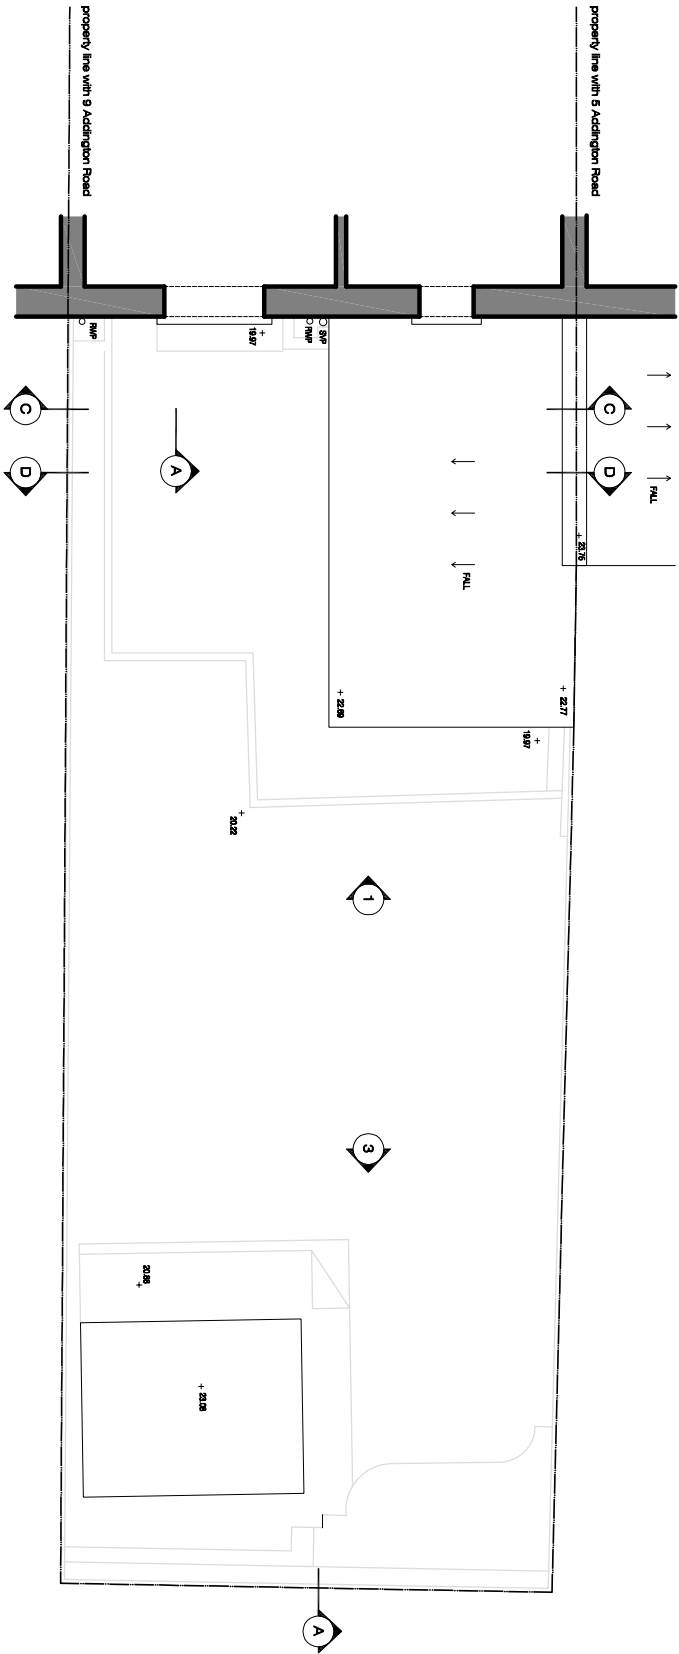

Existing Roof Plan

SCALE 1:100 @ A3



PLEASE NOTE:

- ALL DIMENSIONS TO BE CHECKED ON SITE BEFORE FABRICATION. DO NOT SCALE THIS DRAWING BUT USE ONLY FIGURED DIMENSIONS. ANY ERRORS OR OMISSIONS ARE TO BE REPORTED TO THE ARCHITECT IMMEDIATELY.
- THIS DRAWING IS TO BE READ IN CONJUNCTION WITH ALL THE RELEVANT CONSULTANTS' AND/OR SPECIALIST'S DRAWINGS. ANY DISCREPANCIES OR VARIATIONS ARE TO BE NOTIFIED TO THE ARCHITECT BEFORE WORK COMMENCES.
- ALL DRAWINGS AND DESIGNS ARE COVERED BY DESIGN RIGHT (INTELLECTUAL PROPERTY), AND MAY NOT BE DISTRIBUTED, COPIED OR ISSUED WITHOUT WRITTEN PERMISSION OF LUCIA PFLUCKER ARCHITECTURE.
- ALL DESIGN CONCEPTS ARE THE SOLE PROPERTY OF LUCIA PFLUCKER ARCHITECTURE AND NO PARTS MAY BE MADE WITHOUT WRITTEN PERMISSION OF LUCIA PFLUCKER ARCHITECTURE.
- THESE DRAWINGS ARE SUBJECT TO ANY VARIATION REQUIRED BY ANY STATUTORY AUTHORITY, OR FOR THE BETTER CARRYING OUT OF THE WORKS.
- SAMPLES TO BE PROVIDED BY CONTRACTOR FOR THE ARCHITECT/ CLIENT APPROVAL. ALL FINISHES TO ARCHITECT/ CLIENT SATISFACTION.

REVISIONS:

No	DATE	DESCRIPTION	BY
00	21.10.2022	FOR INFORMATION	LP
01	06.08.2023	FOR INFORMATION	LP
02	15.09.2023	FOR PLANNING	LP

Title		Scale	Dwg. No.	Rev.
Existing Floor Plans		1 / 100	EX-01	02
Project	7A Addington Road, London N4 4RP	Date	Project Number	
Client	PRIVATE CLIENT	17/10/22	LP	0070
		Drawn		
		Checked		

Lucia Pflucker Architecture Ltd

Address: 66A Rathcoole Gardens

London N8 9NB

Office: +44 (0) 7919208639

Email: mail@luciapflucker.com

Website: www.luciapflucker.com