



EXISTING SIDE SECTIONAL ELEVATION




EXISTING REAR ELEVATION




PROPOSED SIDE SECTIONAL ELEVATION




PROPOSED REAR ELEVATION

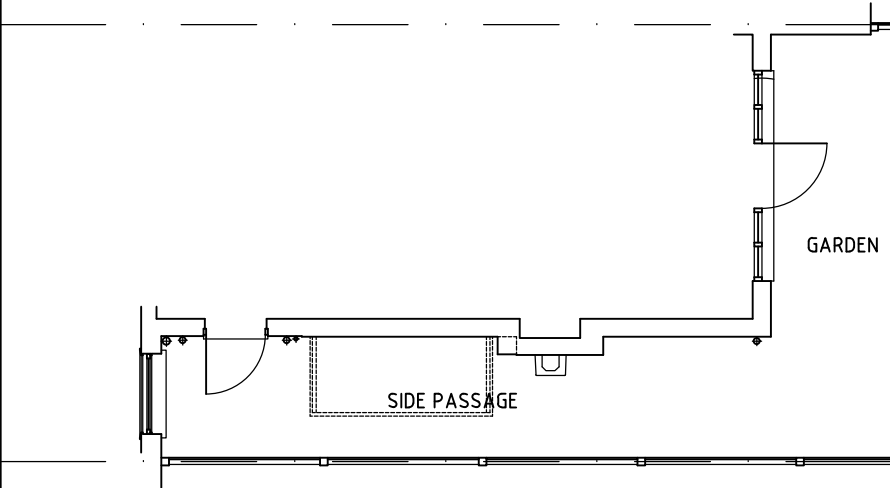

EXISTING PLAN

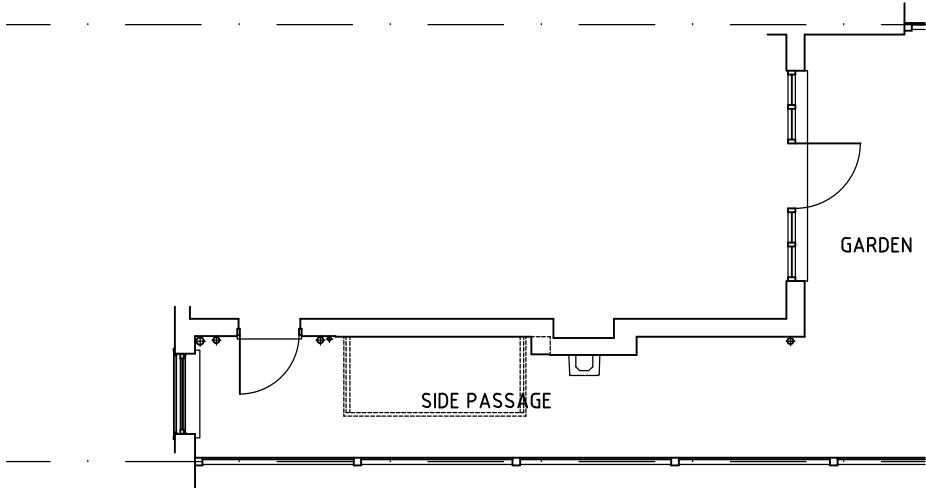

PROPOSED PLAN

 

AMENDMENTS	
A	
B	
C	
D	
E	
F	
G	
H	
J	
K	
L	
M	
N	
P	
Q	
TGN ARCHITECTS LTD 	
21 COLDFALL AVENUE MUSWELL HILL LONDON NW10 5HS T - 020 3974 1083 E - Nick.Times@TGNArch.co.uk	
CONTRACT: 15 ROSEBERY ROAD, N10	
DRAWING: EXISTING & PROPOSED PLANS & ELEVATIONS	
SCALE: 1:100atA3	DATE: 09-23
DRAWN BY: NRLT	CHECKED:
DRAWING NO. 2310 BP 1	