

# PLANNING APPLICATION

**CLIENT**  
Mr & Mrs Hewes

**PROJECT**  
Rear Extension  
**PROJECT NO.**  
2307768


**DATE**  
08/08/23  
**DRAWN BY**  
PAC

51 Woodfield Way  
London  
N11 2NR

**001**  
**rev**




1 Proposed Block Plan  
Scale: 1:500 @ A3

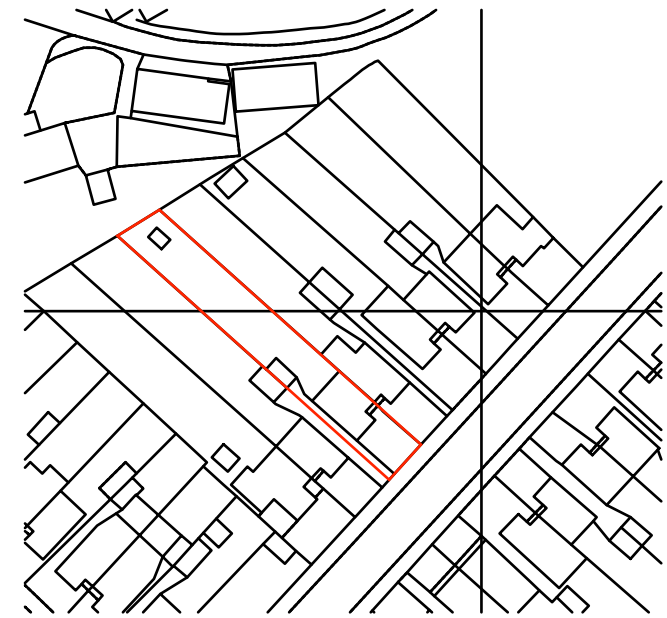


2 Existing Location Plan  
Scale: 1:1250 @ A3




3 Proposed Location Plan  
Scale: 1:1250 @ A3

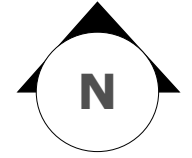

0 1 2 3 4

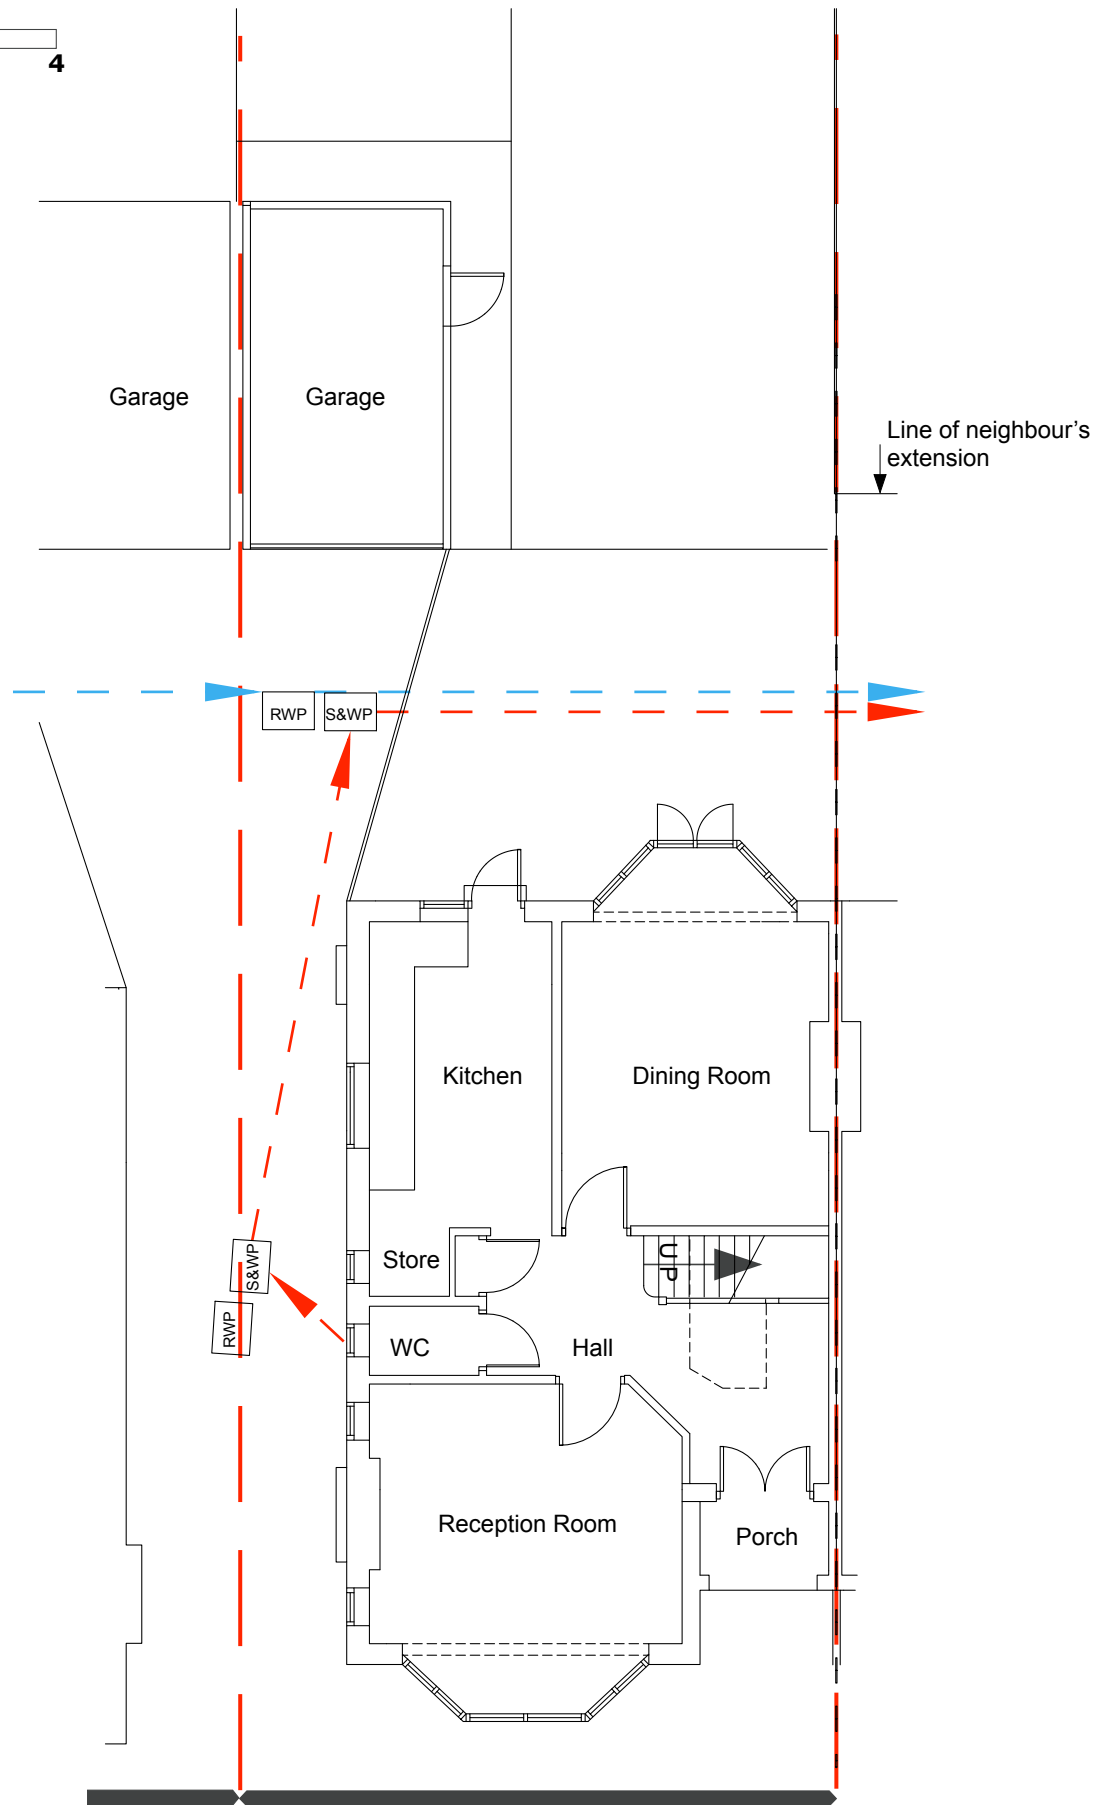

1 Existing Floor Plan  
Scale: 1:100 @ A3

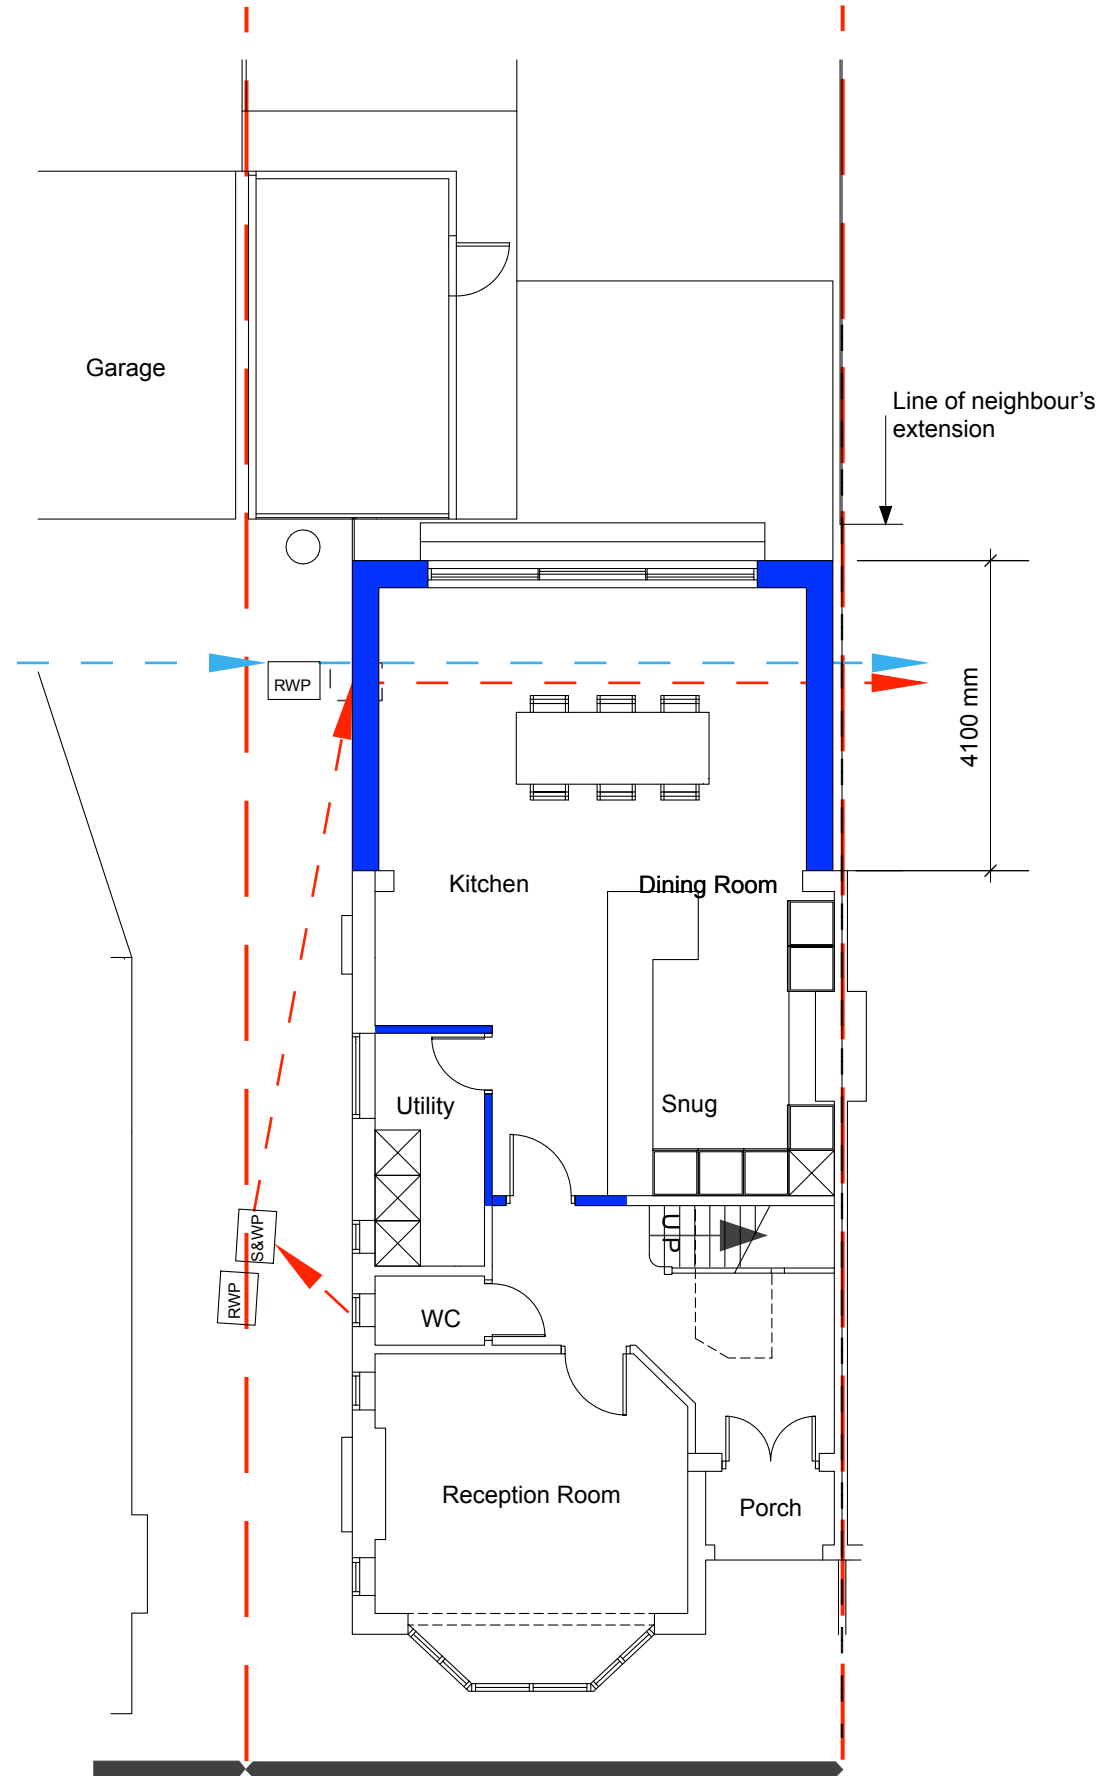

2 Proposed Floor Plan  
Scale: 1:100 @ A3

# Planning Application

CLIENT  
Mr & Mrs Hewes

PROJECT  
Rear Extension



PROJECT NO.  
2307768

DATE  
08/08/23


DRAWN BY  
PAC

51 Woodfield Way  
London  
N11 2NR

002  
rev

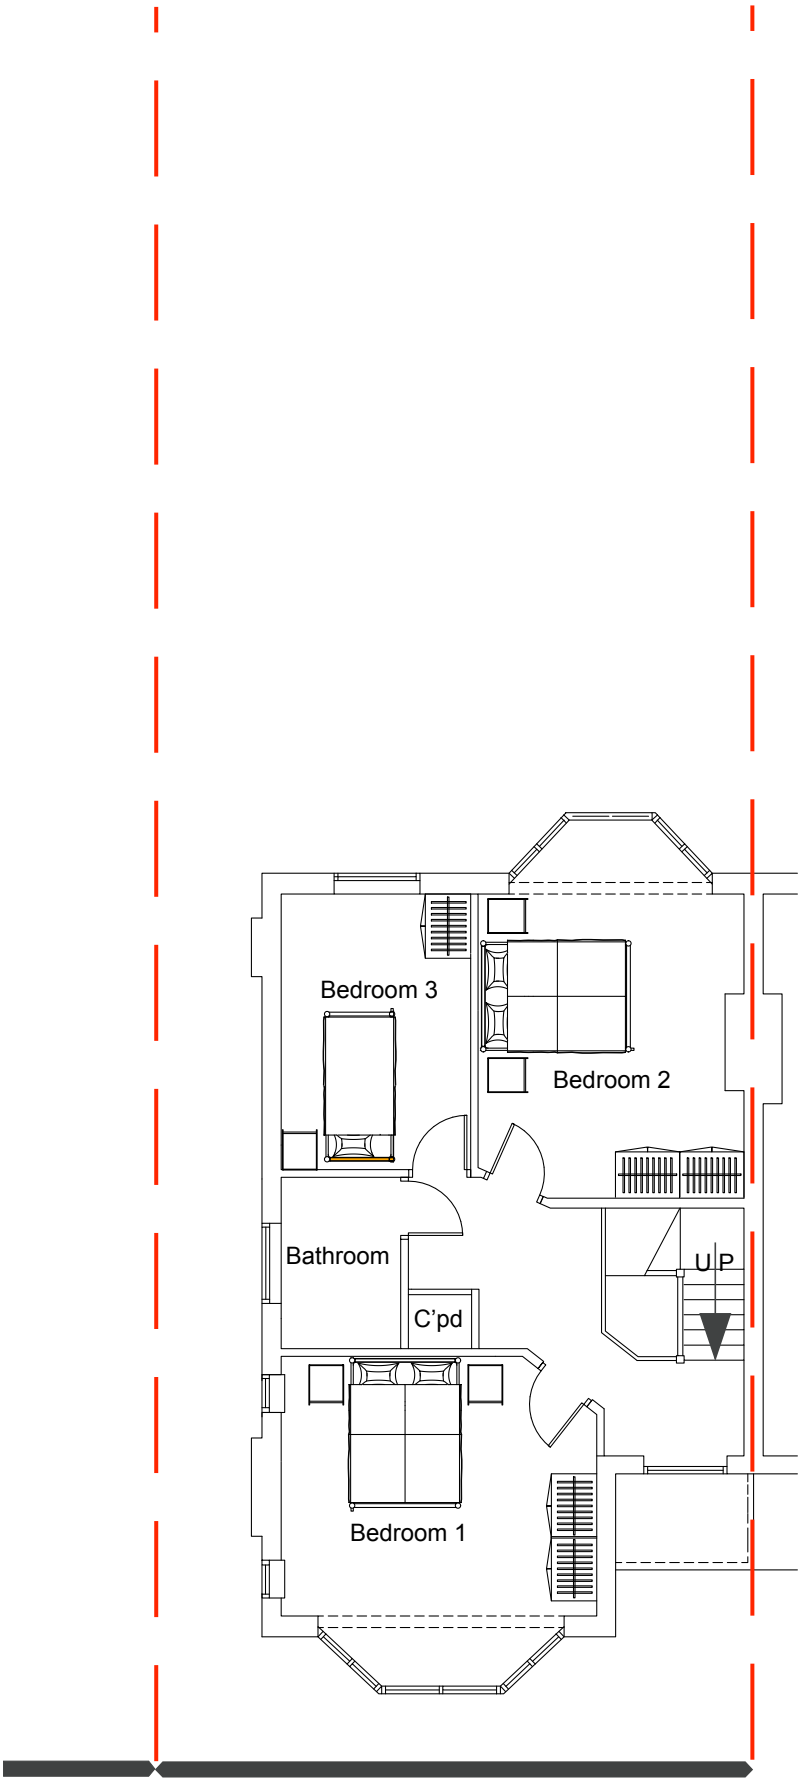 

1 Existing First Floor Plan  
Scale: 1:100 @ A3

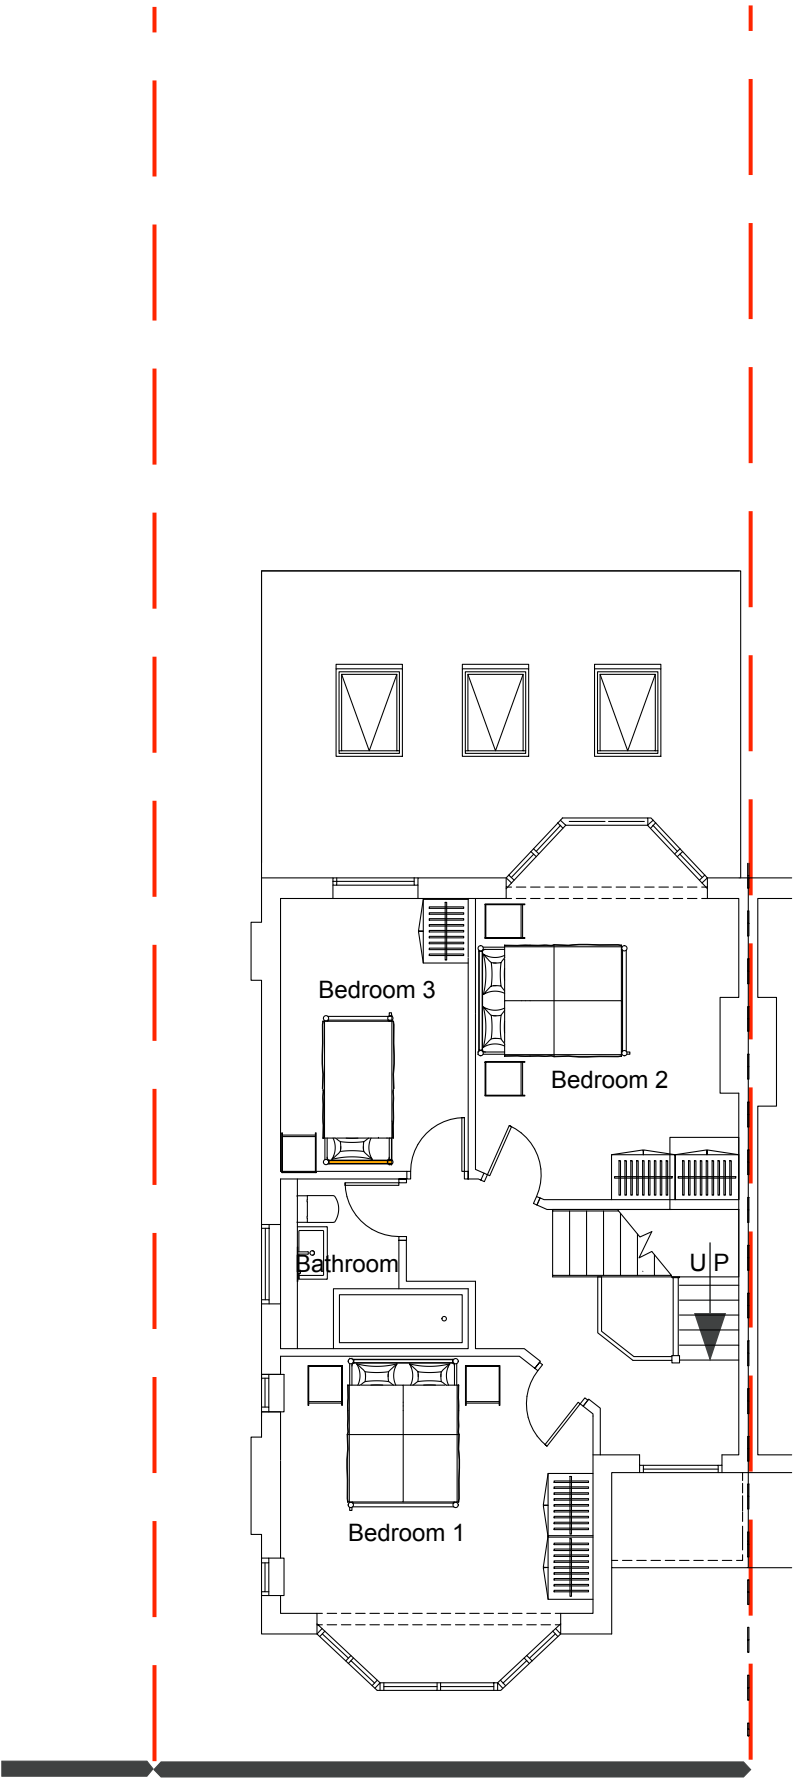

2 Proposed First Floor Plan  
Scale: 1:100 @ A3

# Planning Application



CLIENT  
Mr & Mrs Hewes

PROJECT  
Rear Extension  
PROJECT NO.  
2307768


DATE  
08/08/23  
DRAWN BY  
PAC

51 Woodfield Way  
London  
N11 2NR

003  
rev

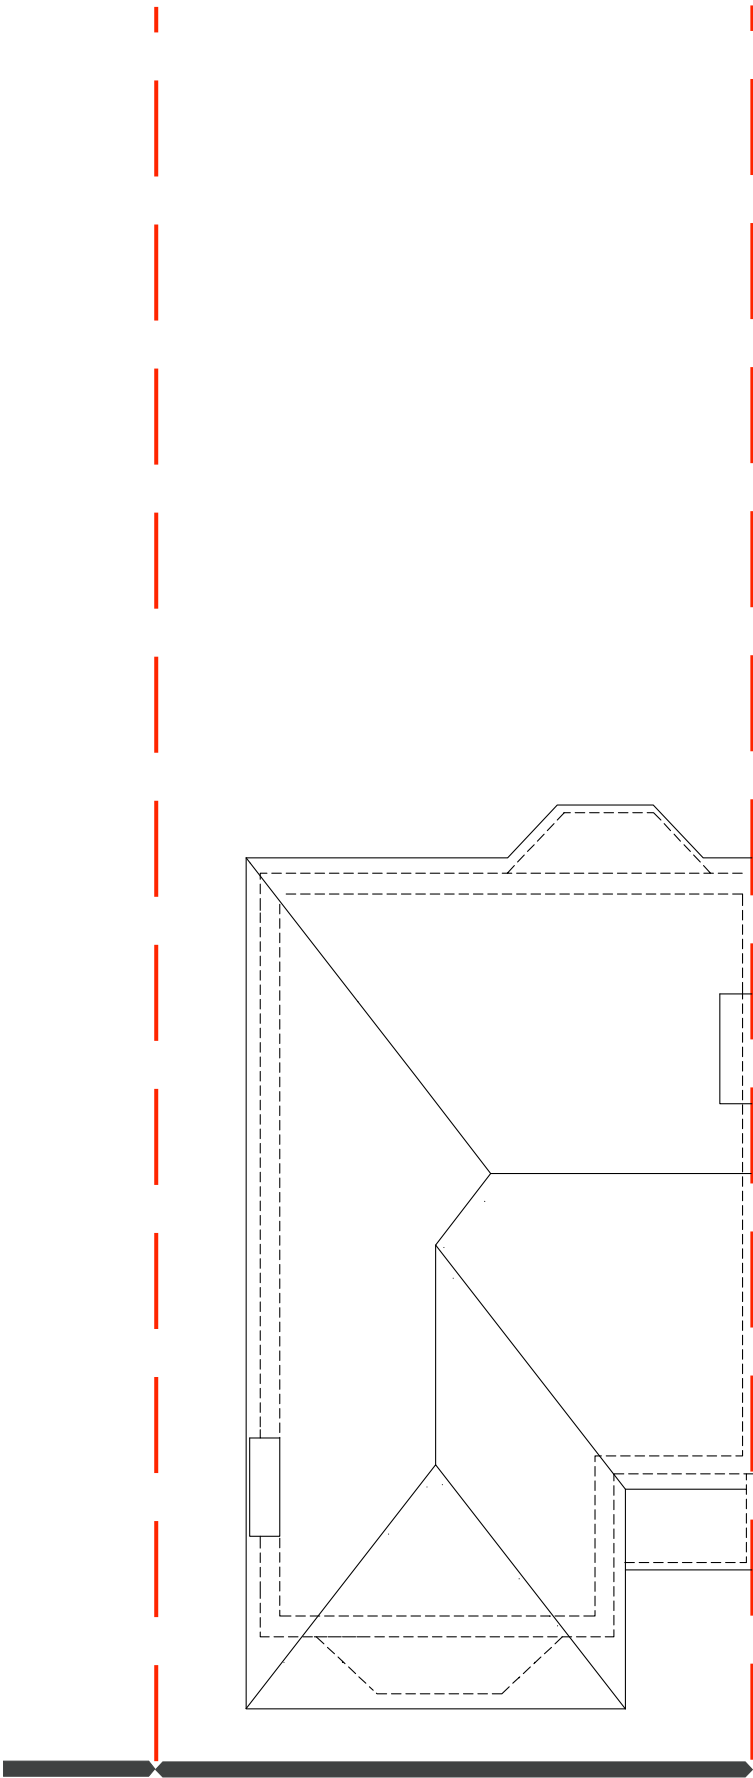 

1 Existing Roof Plan  
Scale: 1:100 @ A3

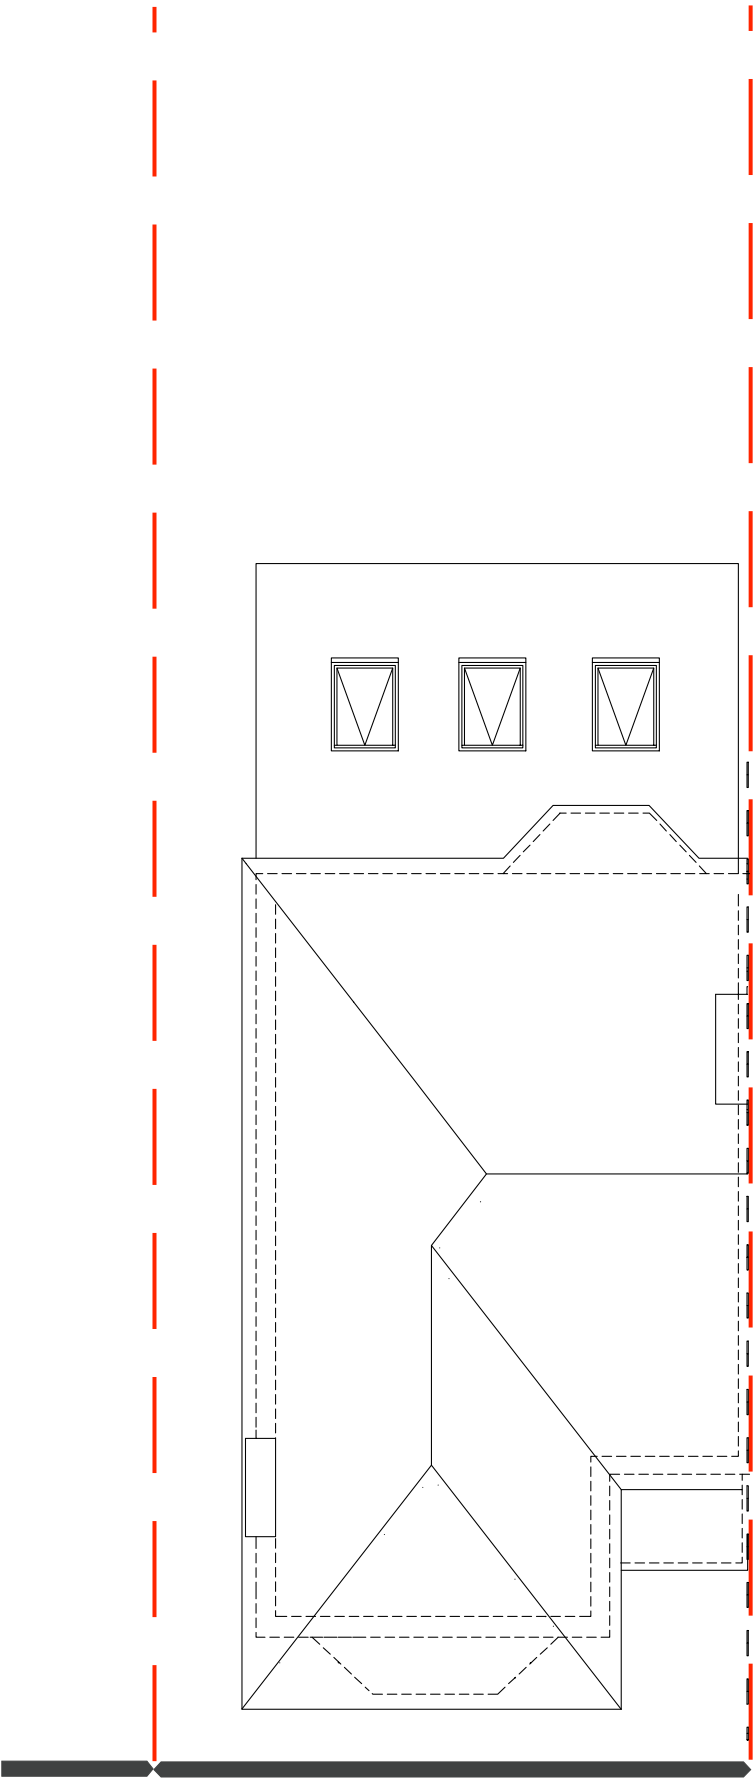

2 Proposed Roof Plan  
Scale: 1:100 @ A3

**Planning  
Application**

**CLIENT**  
Mr & Mrs Hewes


**PROJECT**  
Rear Extension  
**PROJECT NO.**  
2307768

**DATE**  
08/08/23  
**DRAWN BY**  
PAC

51 Woodfield Way  
London  
N11 2NR

**005  
rev**

0 1 2 3 4

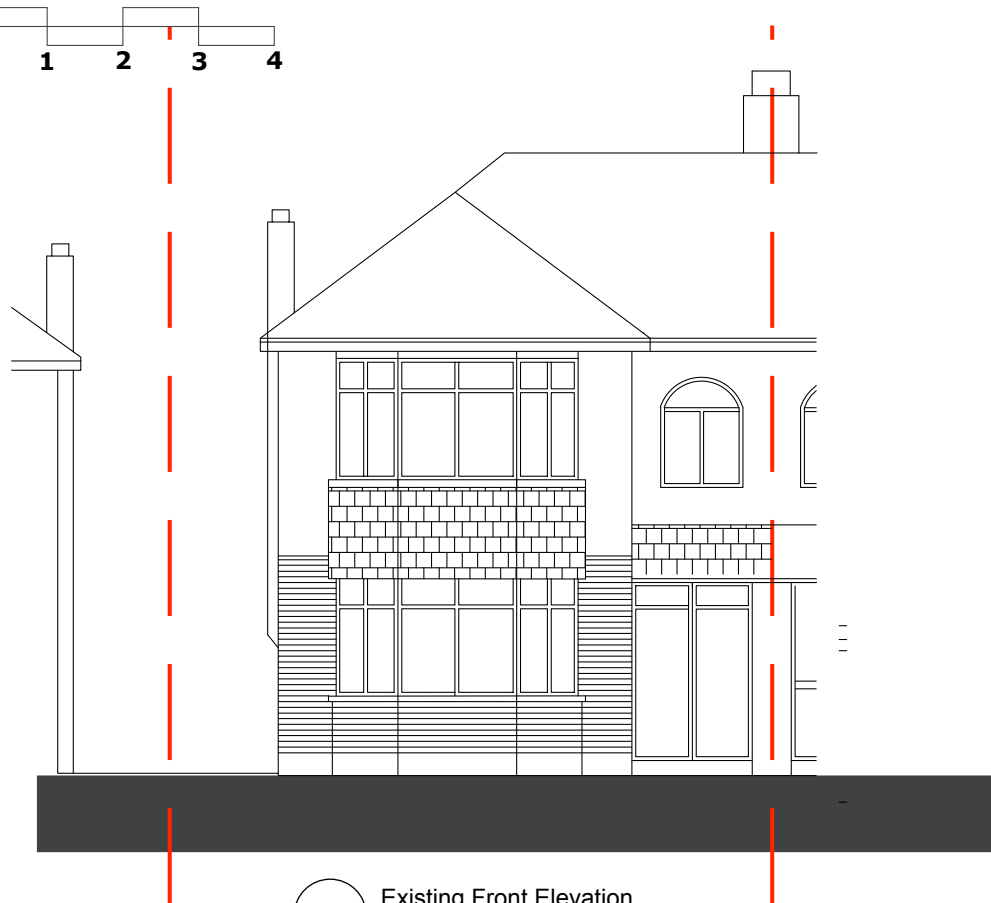


1 Existing Front Elevation  
Scale: 1:100 @ A3



3 Existing Rear Elevation  
Scale: 1:100 @ A3



2 Proposed Front Elevation  
Scale: 1:100 @ A3

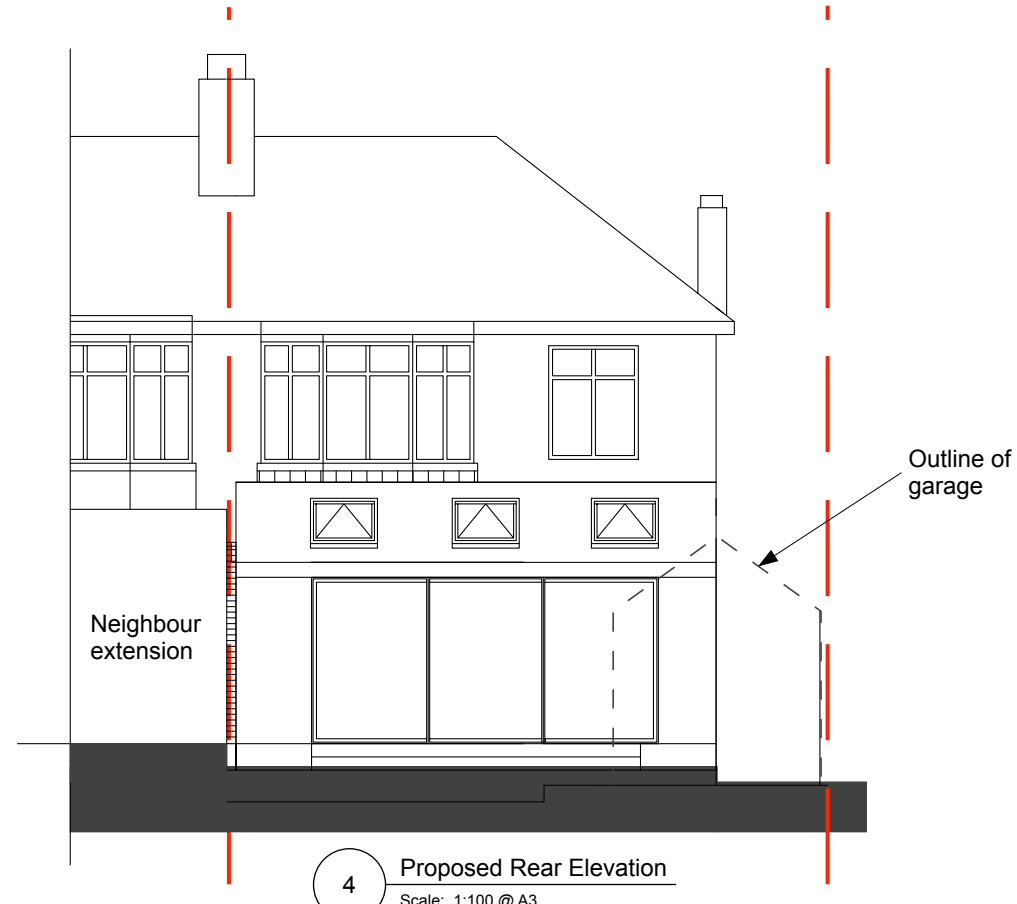

4 Proposed Rear Elevation  
Scale: 1:100 @ A3

# Planning Application


**CLIENT**  
Mr & Mrs Hewes

**PROJECT**  
Rear Extension  
**PROJECT NO.**  
2307768

**DATE**  
08/08/23  
**DRAWN BY**  
PAC

51 Woodfield Way  
London  
N11 2NR

**006**  
**rev**

 

1 Existing Side Section/ Elevation  
Scale: 1:100 @ A3



2 Proposed Side Section/ Elevation  
Scale: 1:100 @ A3

# Planning Application


CLIENT  
Mr & Mrs Hewes

PROJECT  
Rear Extension  
PROJECT NO.  
2307768

DATE  
08/08/23  
DRAWN BY  
PAC

51 Woodfield Way  
London  
N11 2NR

007  
rev

 

1 Existing Side Elevation  
Scale: 1:100 @ A3



2 Proposed Side Elevation  
Scale: 1:100 @ A3

**Planning  
Application**

**CLIENT**  
Mr & Mrs Hewes

**PROJECT**  
Rear Extension  
**PROJECT NO.**  
2307768

**DATE**  
08/08/23  
**DRAWN BY**  
PAC

51 Woodfield Way  
London  
N11 2NR

**008**  
**rev**