



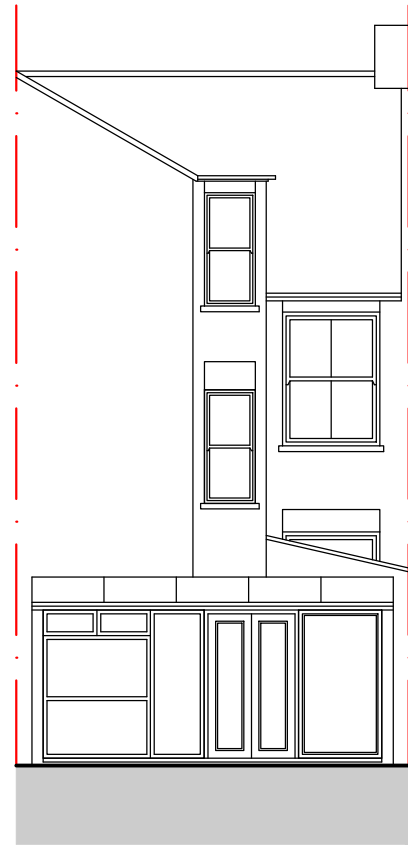


REAR ELEVATION
SCALE 1:100

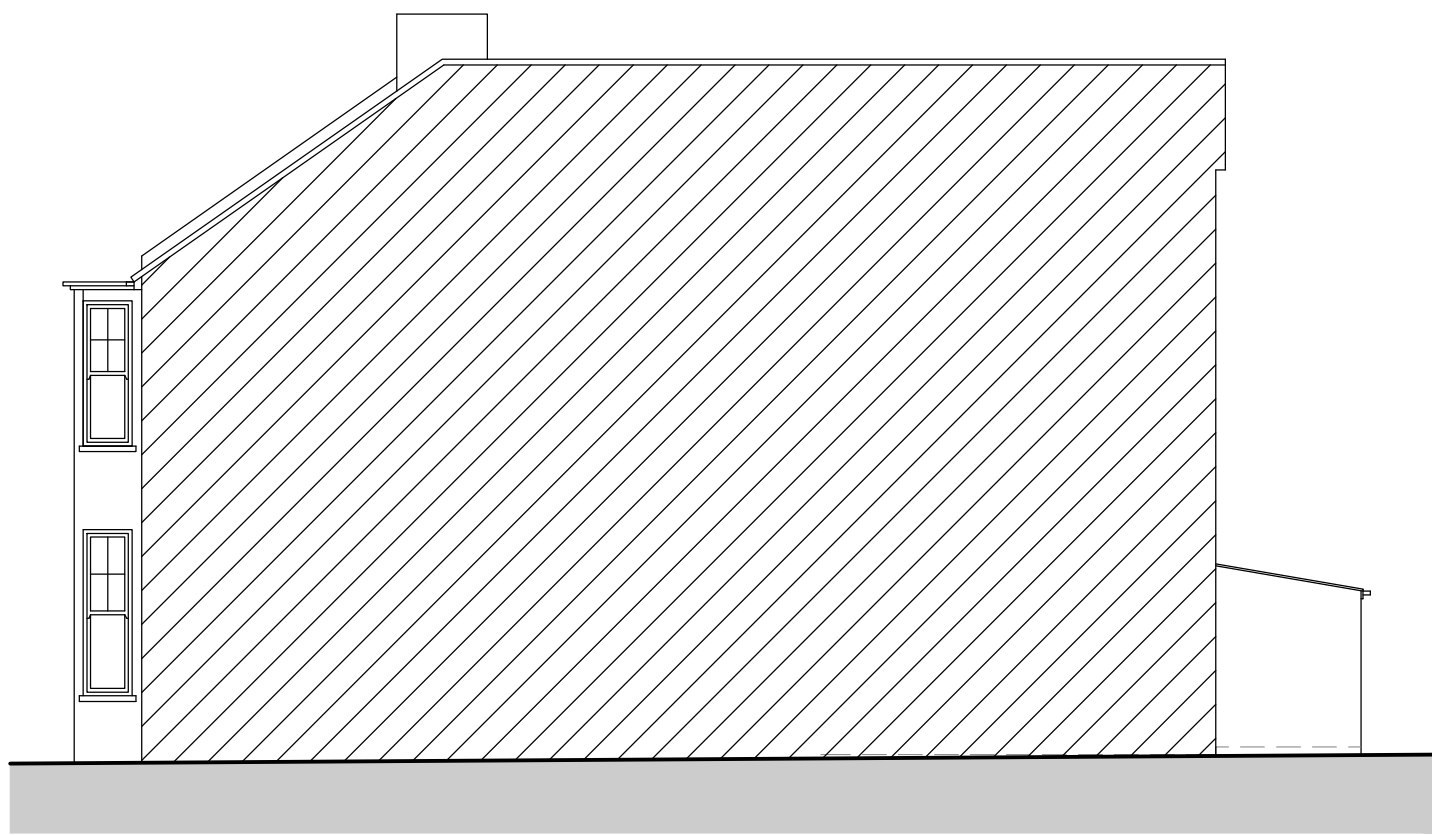


SIDE ELEVATION (1)
SCALE 1:100




SIDE ELEVATION (2)
SCALE 1:100

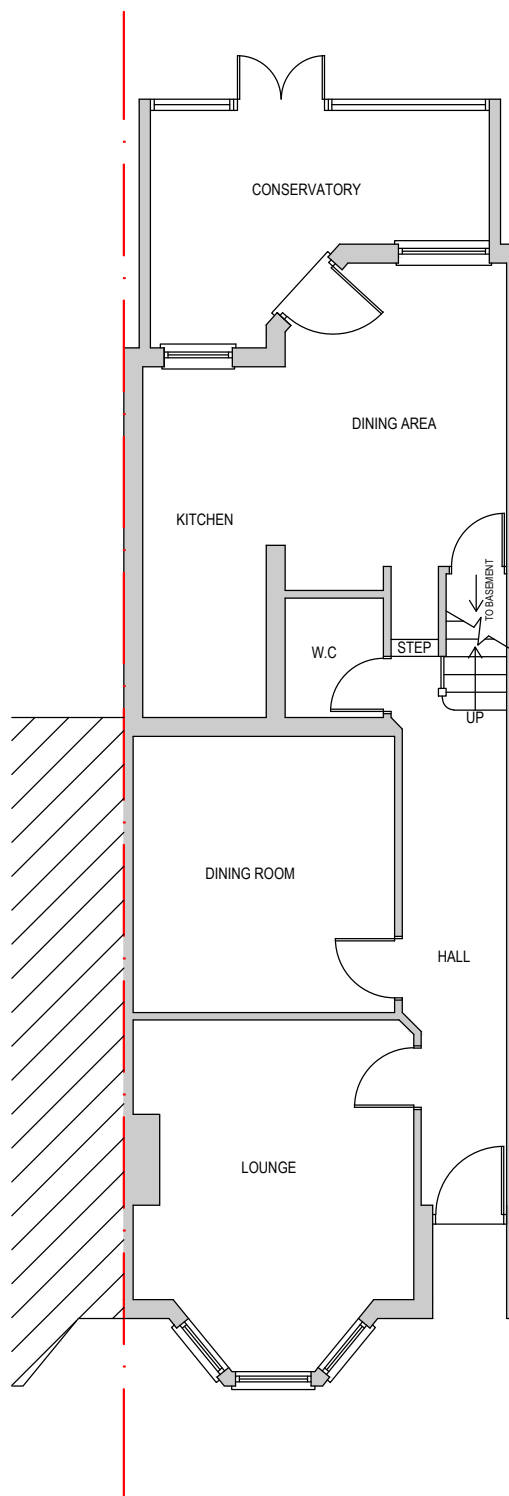


GROUND FLOOR PLAN
SCALE 1:100

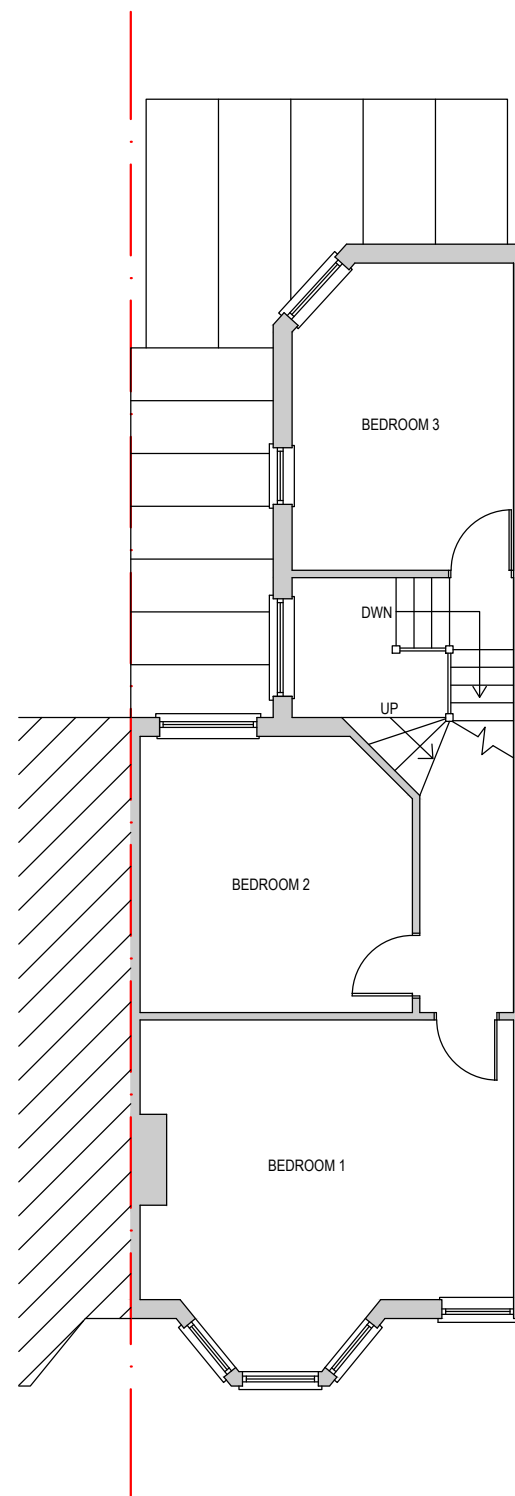

FIRST FLOOR PLAN
SCALE 1:100


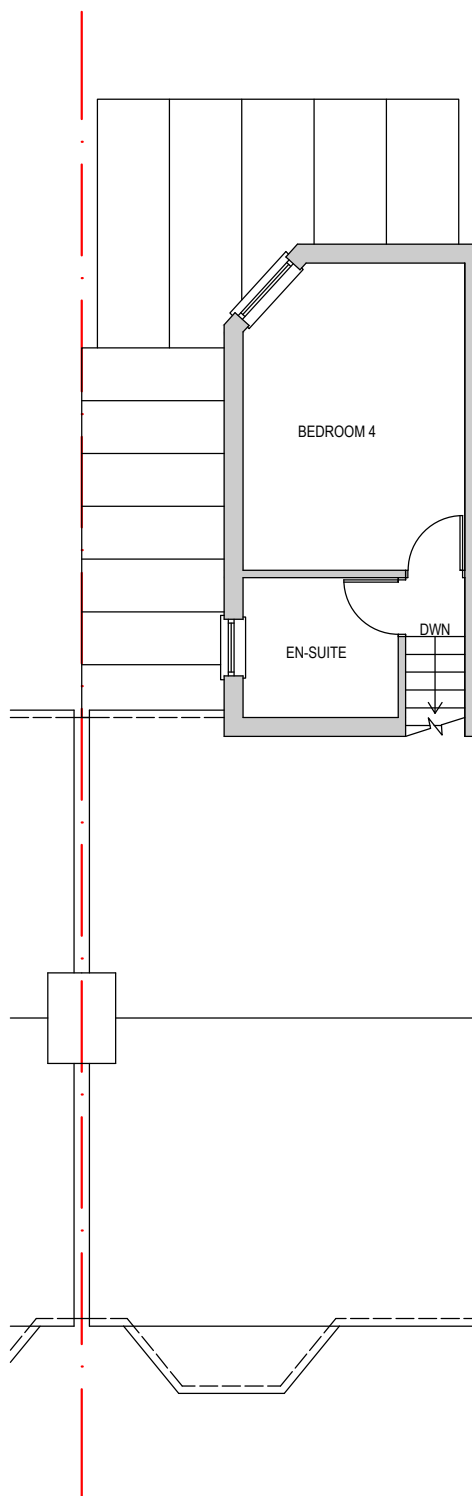


SECOND FLOOR PLAN
SCALE 1:100

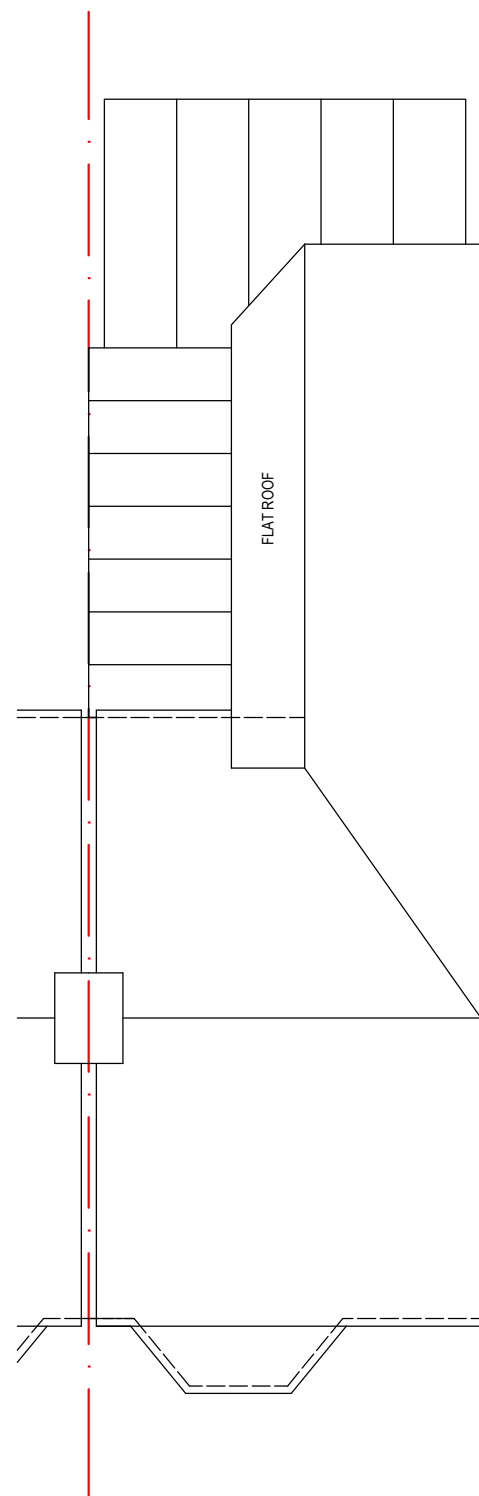


ROOF PLAN
SCALE 1:100


EXISTING

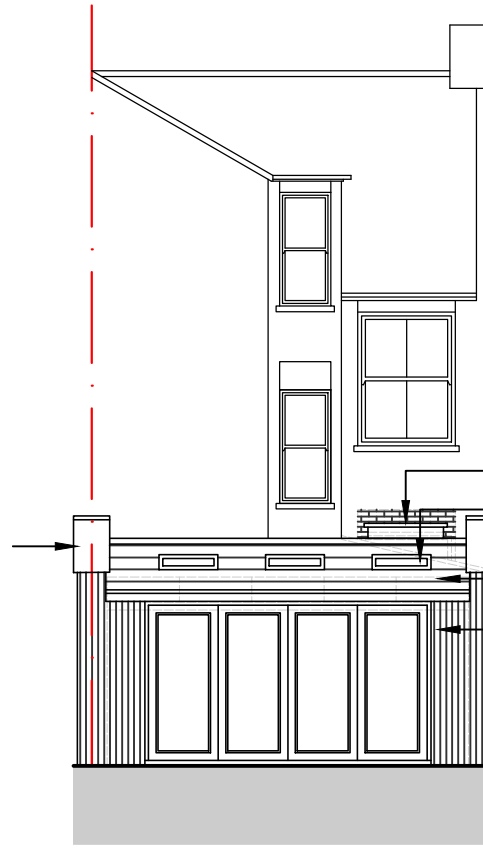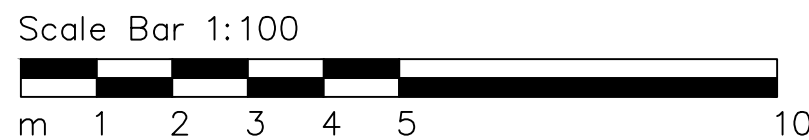


REAR ELEVATION
SCALE 1:100

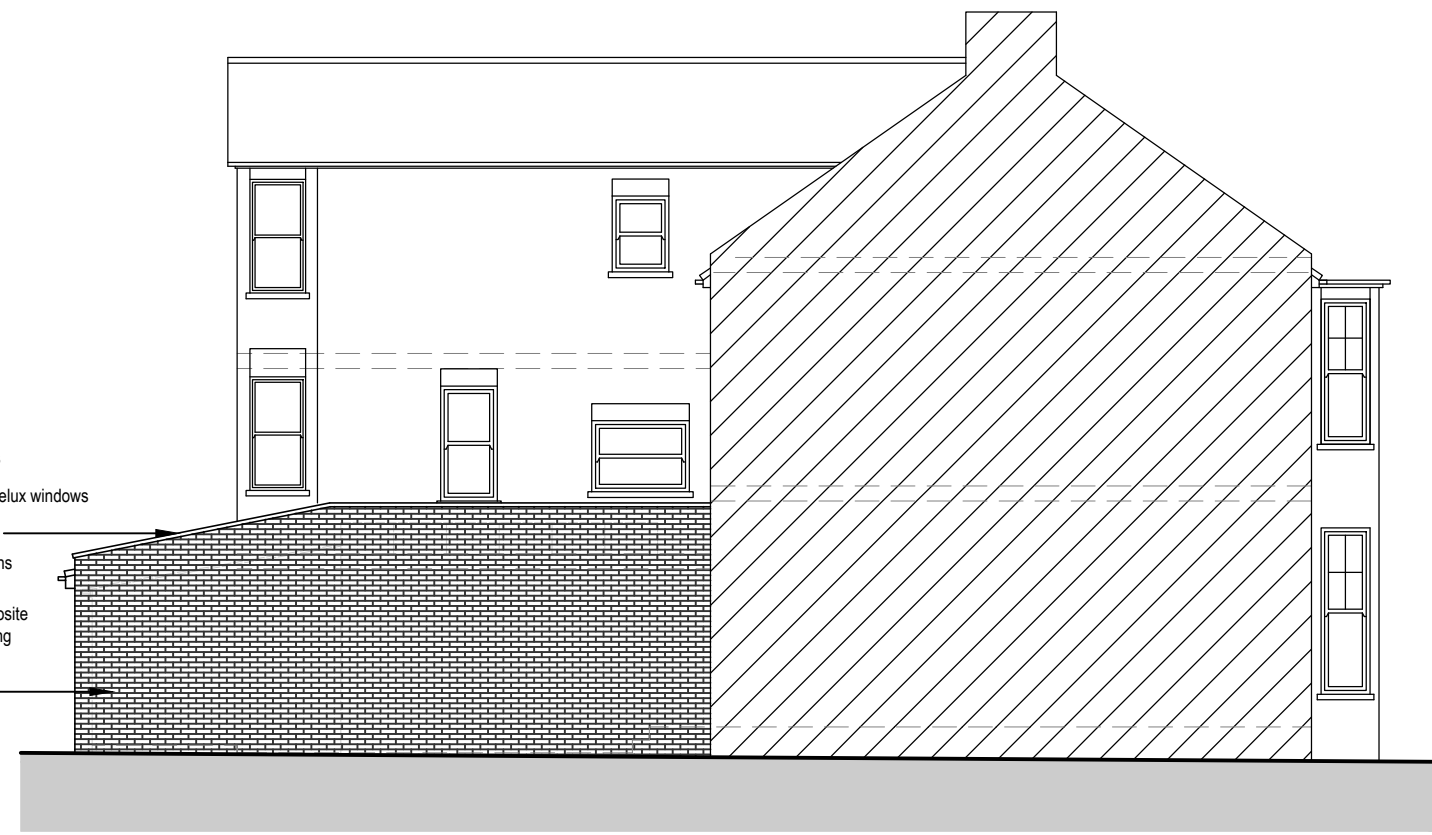


SIDE ELEVATION (1)
SCALE 1:100

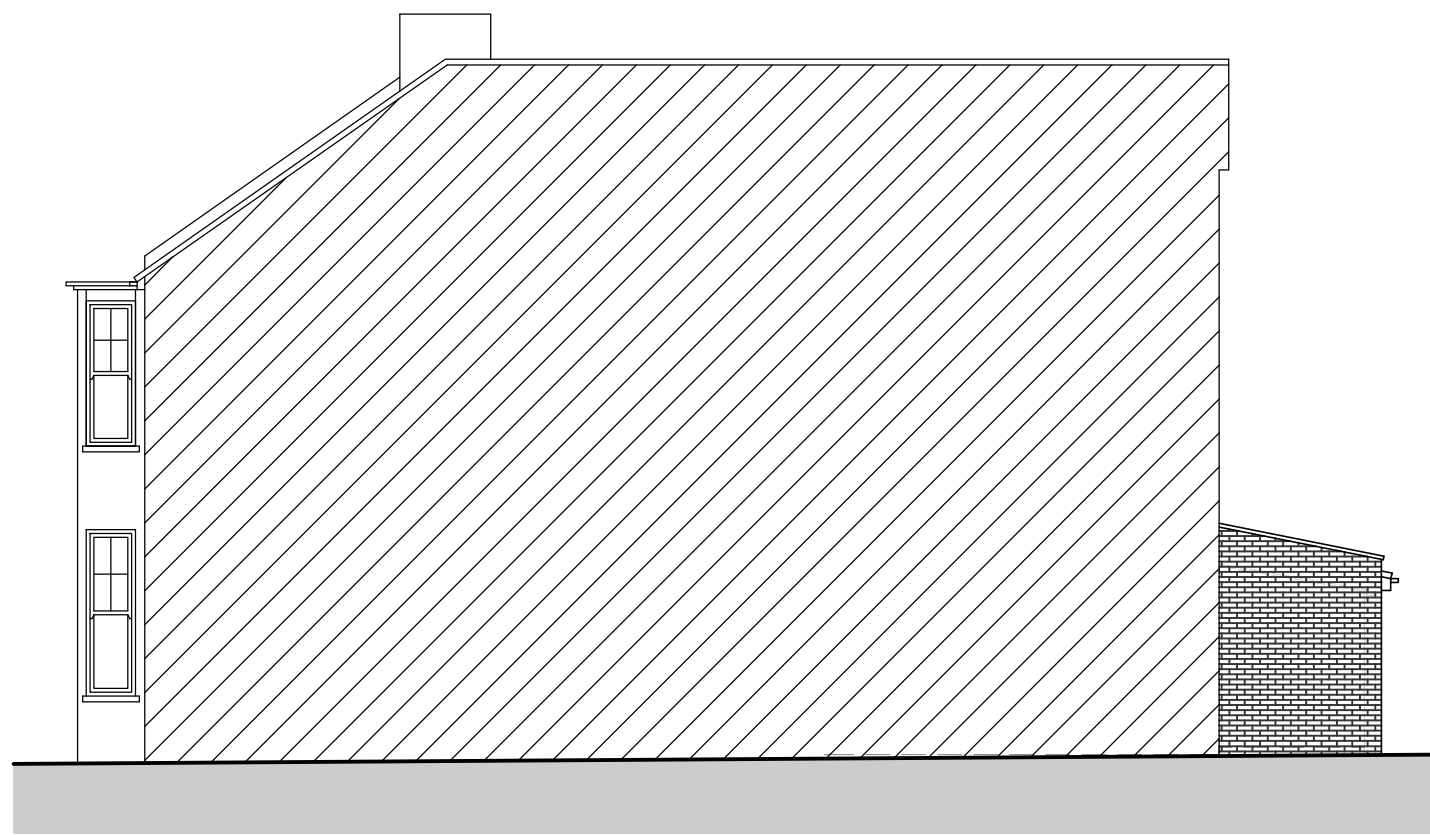


SIDE ELEVATION (2)
SCALE 1:100

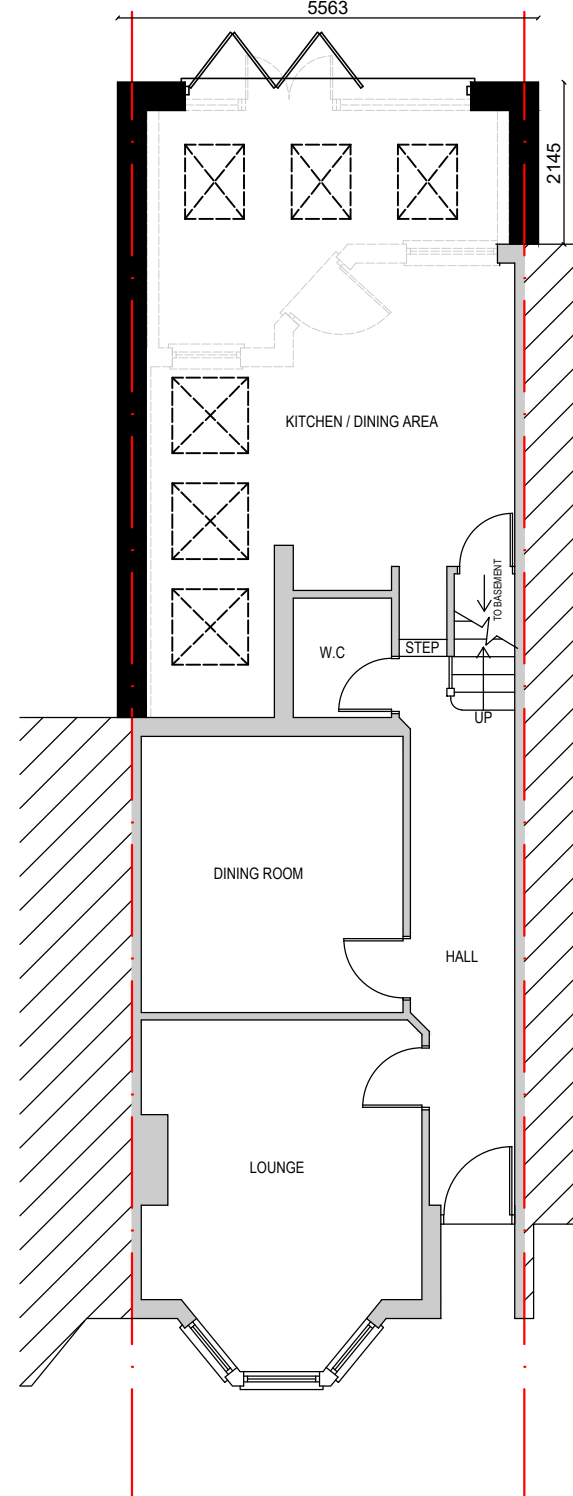


GROUND FLOOR PLAN
SCALE 1:100

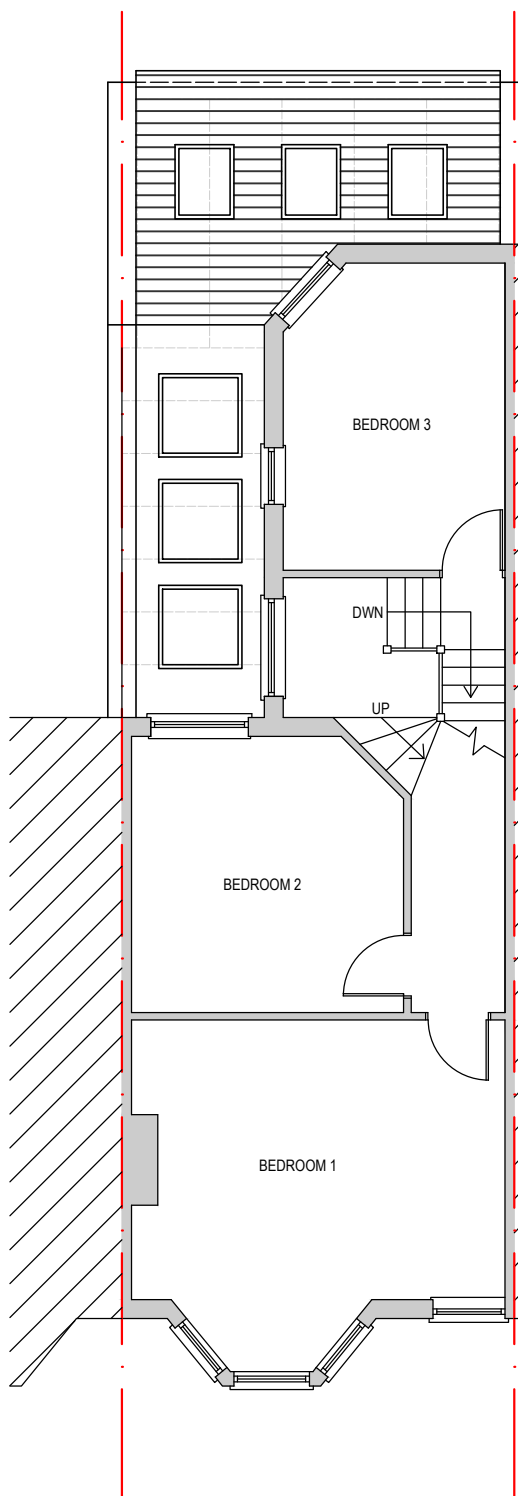

FIRST FLOOR PLAN
SCALE 1:100

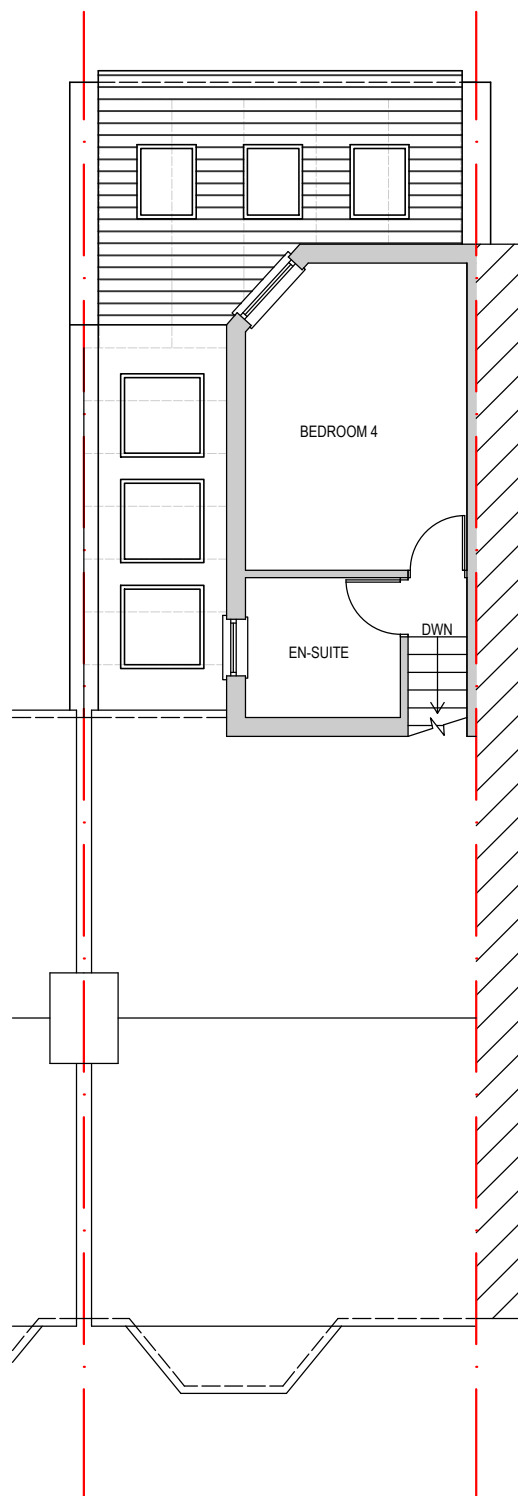


SECOND FLOOR PLAN
SCALE 1:100

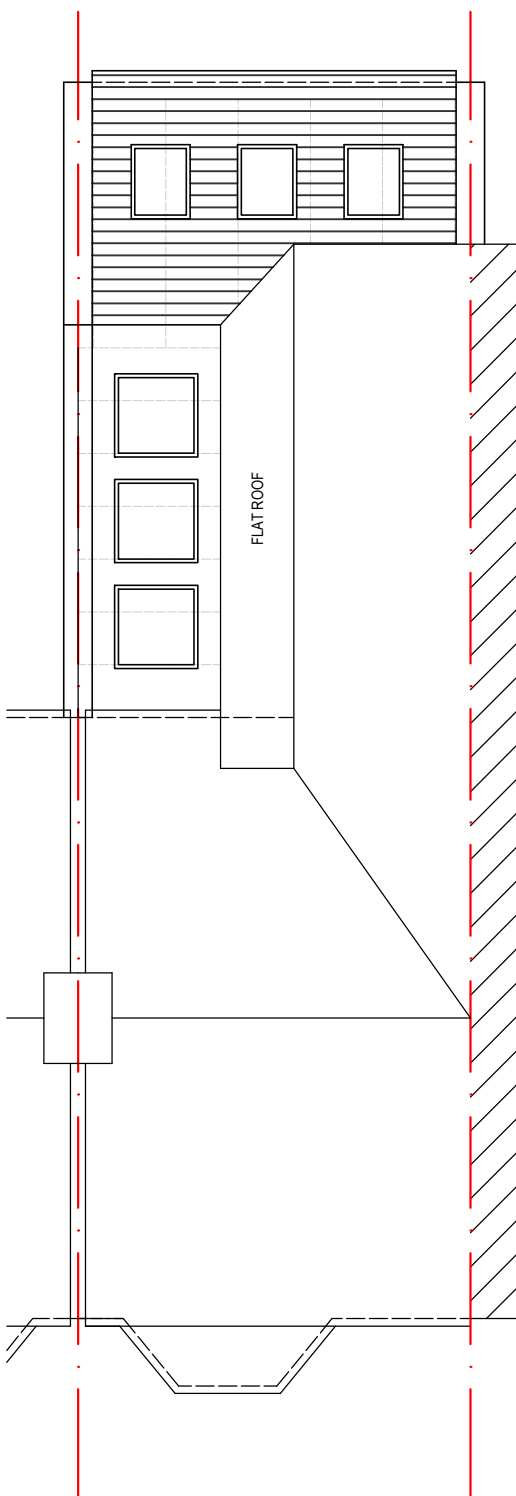

ROOF PLAN
SCALE 1:100

PROPOSED

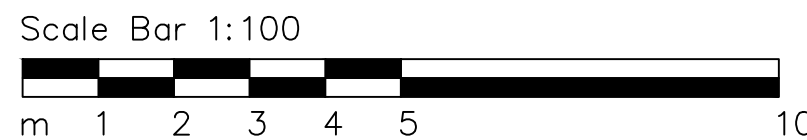

This drawing is copyright and can not be copied or reproduced or altered, no extracts or any elements of this drawing or supporting information unless written consent has been obtained first.
DO NOT SCALE OFF THIS DRAWING, IF IN DOUBT ASK

B	27/09/23	MATERIALS AMENDED
A	31/08/23	SCALE BARS ADDED
REV	DATE	DESCRIPTION
RTMDesign Architectural Services Planning & Building Regulation Drawings		
27 St. Andrews Close, Slip End, LU1 4DE M 07979 575 456 E enquiries@rtmdesign.co.uk		
CLIENT MR WALKER		
ADDRESS 5 MONTAGUE ROAD CROUCH END LONDON N8 9PJ		
TITLE PLANNING APPLICATION EXISTING / PROPOSED PLANS AND ELEVATIONS		
SCALE - AS SHOWN @ A1		DATE - AUG '23
JOB No.	DRAWING No.	REVISION
602	01_PL	B