


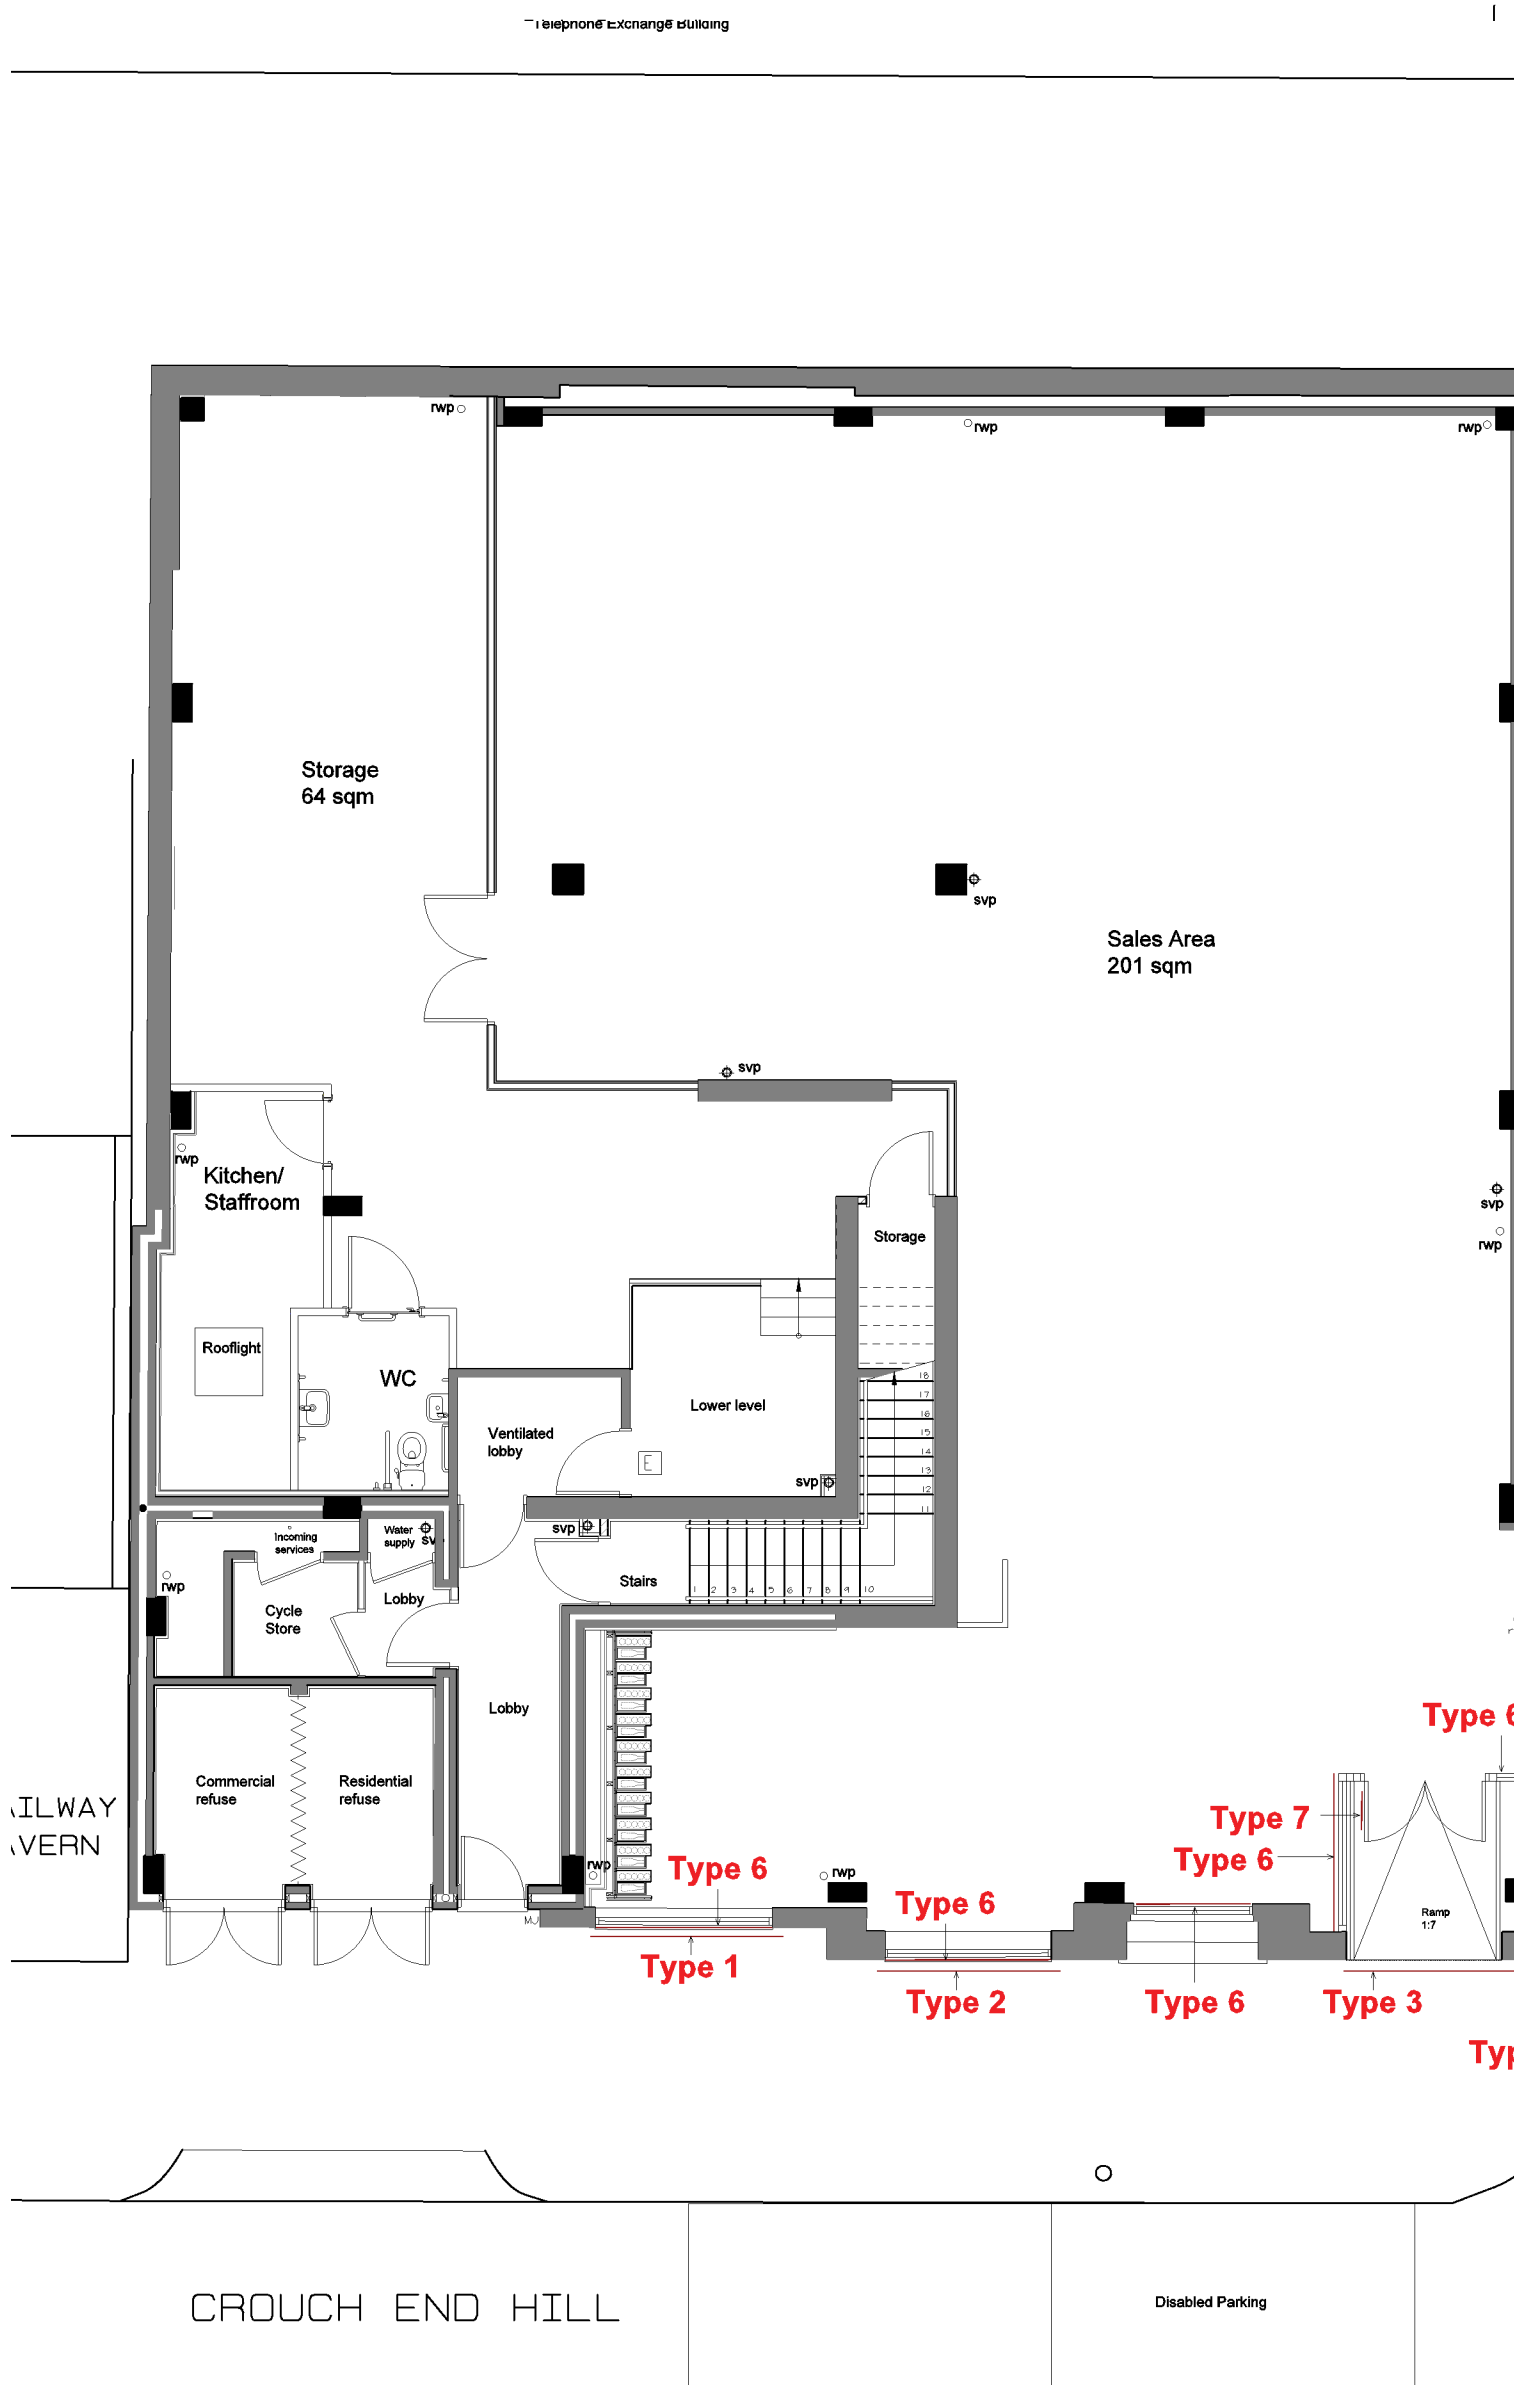



Ground Floor Plan  
Showing location of signage




Proposed North West Elevation  
Showing location of signage

NOTE : This drawing is subject to copyright, no portion is to be used without prior consent. This scheme is subject to Town Planning, Building Regulations and all other necessary consents. Dimensions, Areas and levels where given are subject to a site survey and are to be checked on site prior to construction.


This project falls under the Construction Design and Management Regulations 2015 whether domestic or commercial. As the client you have specific duties under these regulations. These duties are a legal requirement. For information on your responsibilities please go to [www.HSE.gov.uk](http://www.HSE.gov.uk) then CDM Regulations 2015.

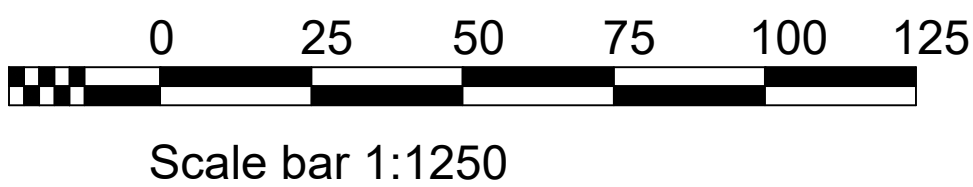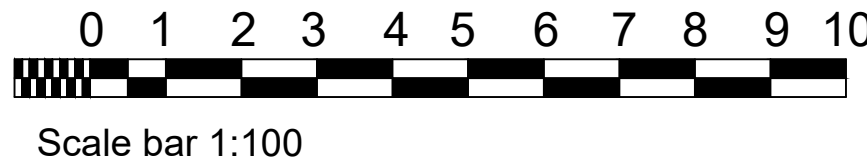

Site Location Plan  
Scale 1:1250

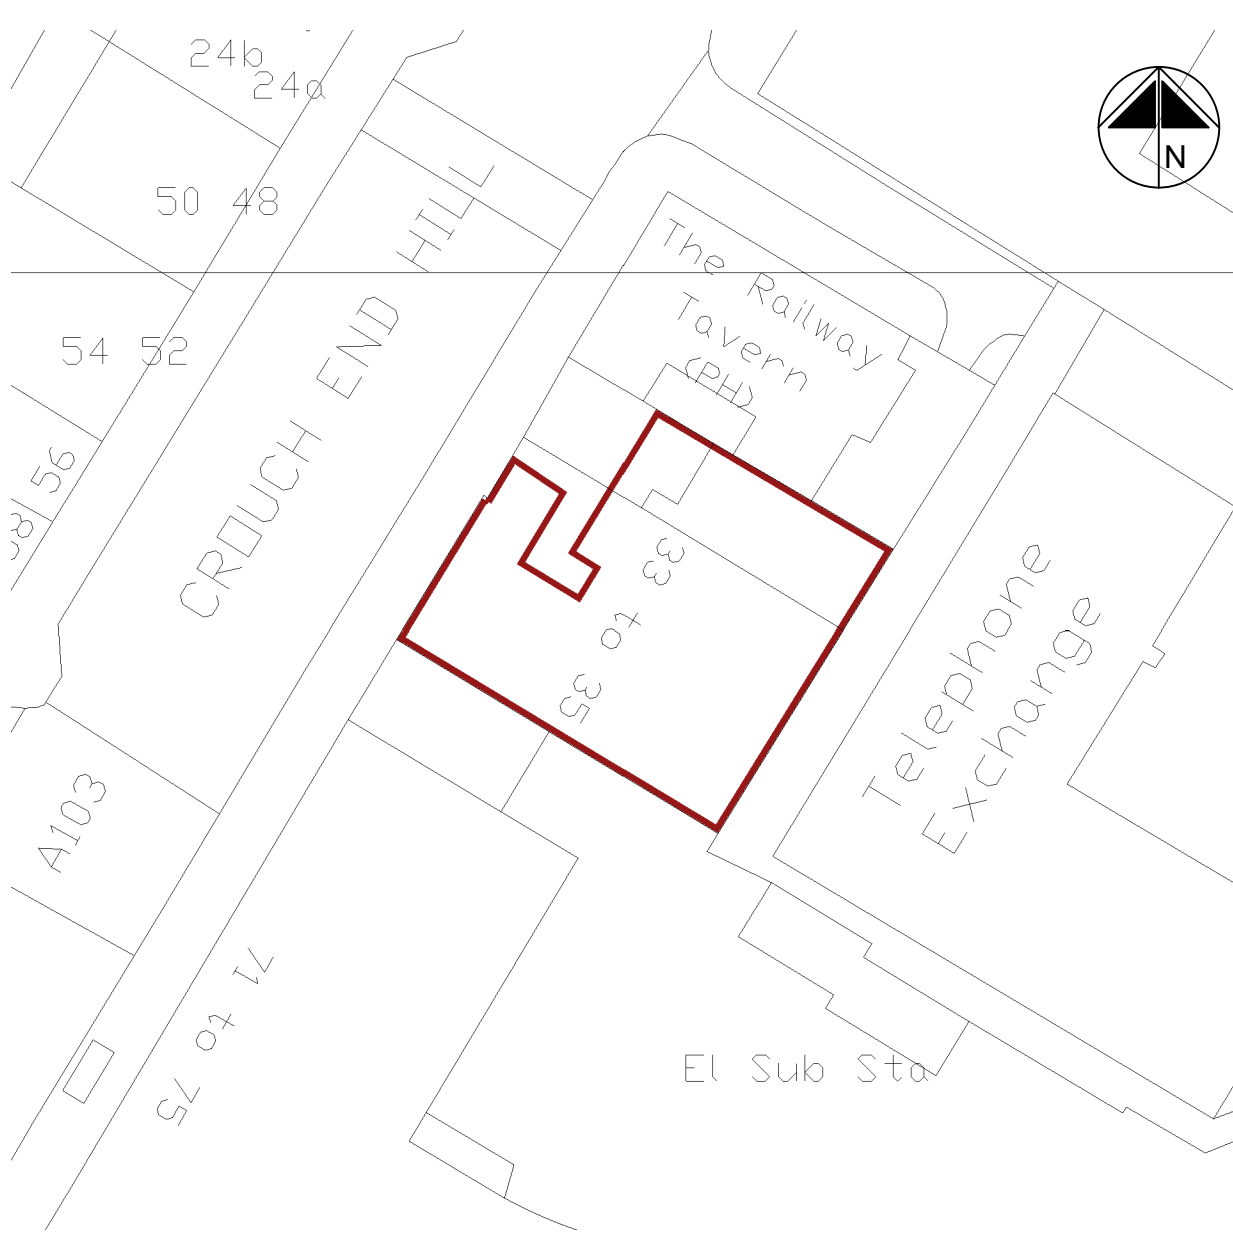

Block Plan  
Scale 1:500

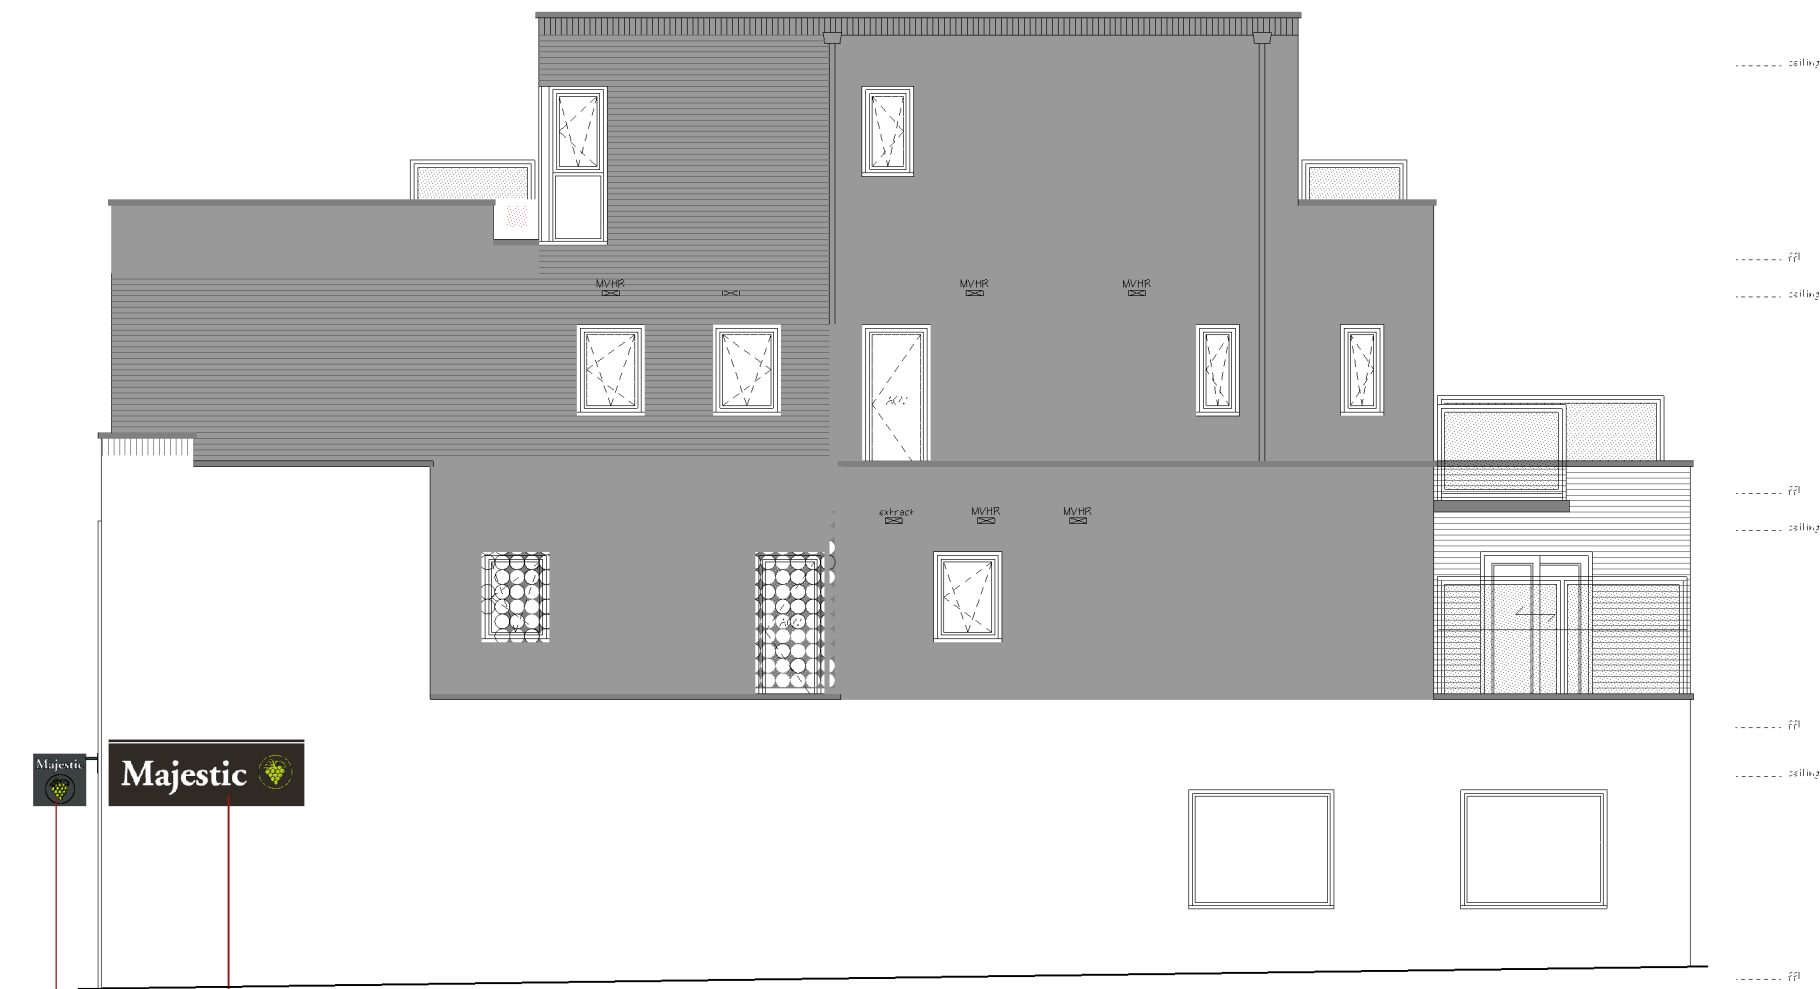

Proposed South West Elevation

|     |            |                       |
|-----|------------|-----------------------|
| C   | 27/09/2023 | Revised proposal      |
| B   | 11/09/2023 | Amendments to signage |
| Rev | Date       | Amendments            |

**bwp** bourne wood partnership  
SALISBURY HALL, LONDON COLNEY, SALISBURY, WILTSHIRE, WILTS, SP4 8BU.  
Tel: 01727 821587 Email: [admin@bournewood.co.uk](mailto:admin@bournewood.co.uk)  
[www.bournewood.co.uk](http://www.bournewood.co.uk)

Client / Project:  
**Majestic Wines**  
**33-35 Crouch End Hill,**  
**London,**  
**N8 8DH**

Drawing Title:  
**Signage drawing**

|                       |           |
|-----------------------|-----------|
| Drawn By:             | Date:     |
|                       | July 2023 |
| Scale:                | Size:     |
| 1:100/ 1:500/ 1:1250  | A1        |
| Job / Drawing Number: | Revision: |
| 2181-PD03             | C         |

Project Management And Cost Control Of Construction Projects