


This drawing is not to be scaled for anything other than planning purposes only. It is not to be used for building regulations or construction purposes. All dimensions are to be confirmed on site. Architect to be informed of any discrepancies before any action is taken. This drawing is copyright © Smith & Newton Architects Ltd.

REV	DATE	BY	CHK	ISSUED
00	29.04.22	JC	CS	Planning Issue
01	20.06.22	JC	CS	Updated Issue
02	28.07.22	JC	CS	Updated Issue
03	25.09.23	JC	CS	Updated Issue

 

NOTES

DRAWING KEY

- Site Application Boundary
- Building(s)
- Reduced Headroom < 1500mm
- Circulation
- Reception Rooms / Bedrooms
- Kitchen / Dining
- Utility / Bathrooms
- Storage
- Roof Area (Flat/Pitched)
- Basement
- Access / Egress Points

SMITH &
NEWTON
ARCHITECTS

RIBA CHARTERED PRACTICE

A 9 Shepherd's Lane, Homerton, London E9 6JJ
T +44 (0)20 8520 3867
E info@smith-newton.com W www.smith-newton.com

Project
62 Tetherdown

Drawing Title
Ground Floor & First Floor
Plans Proposed

Status
Planning



DRAWING
0658-03-0210

Site Address
62 Tetherdown,
Muswell Hill,
London
N10 1NG

Scale(s) at A3
1:100

REVISION

03

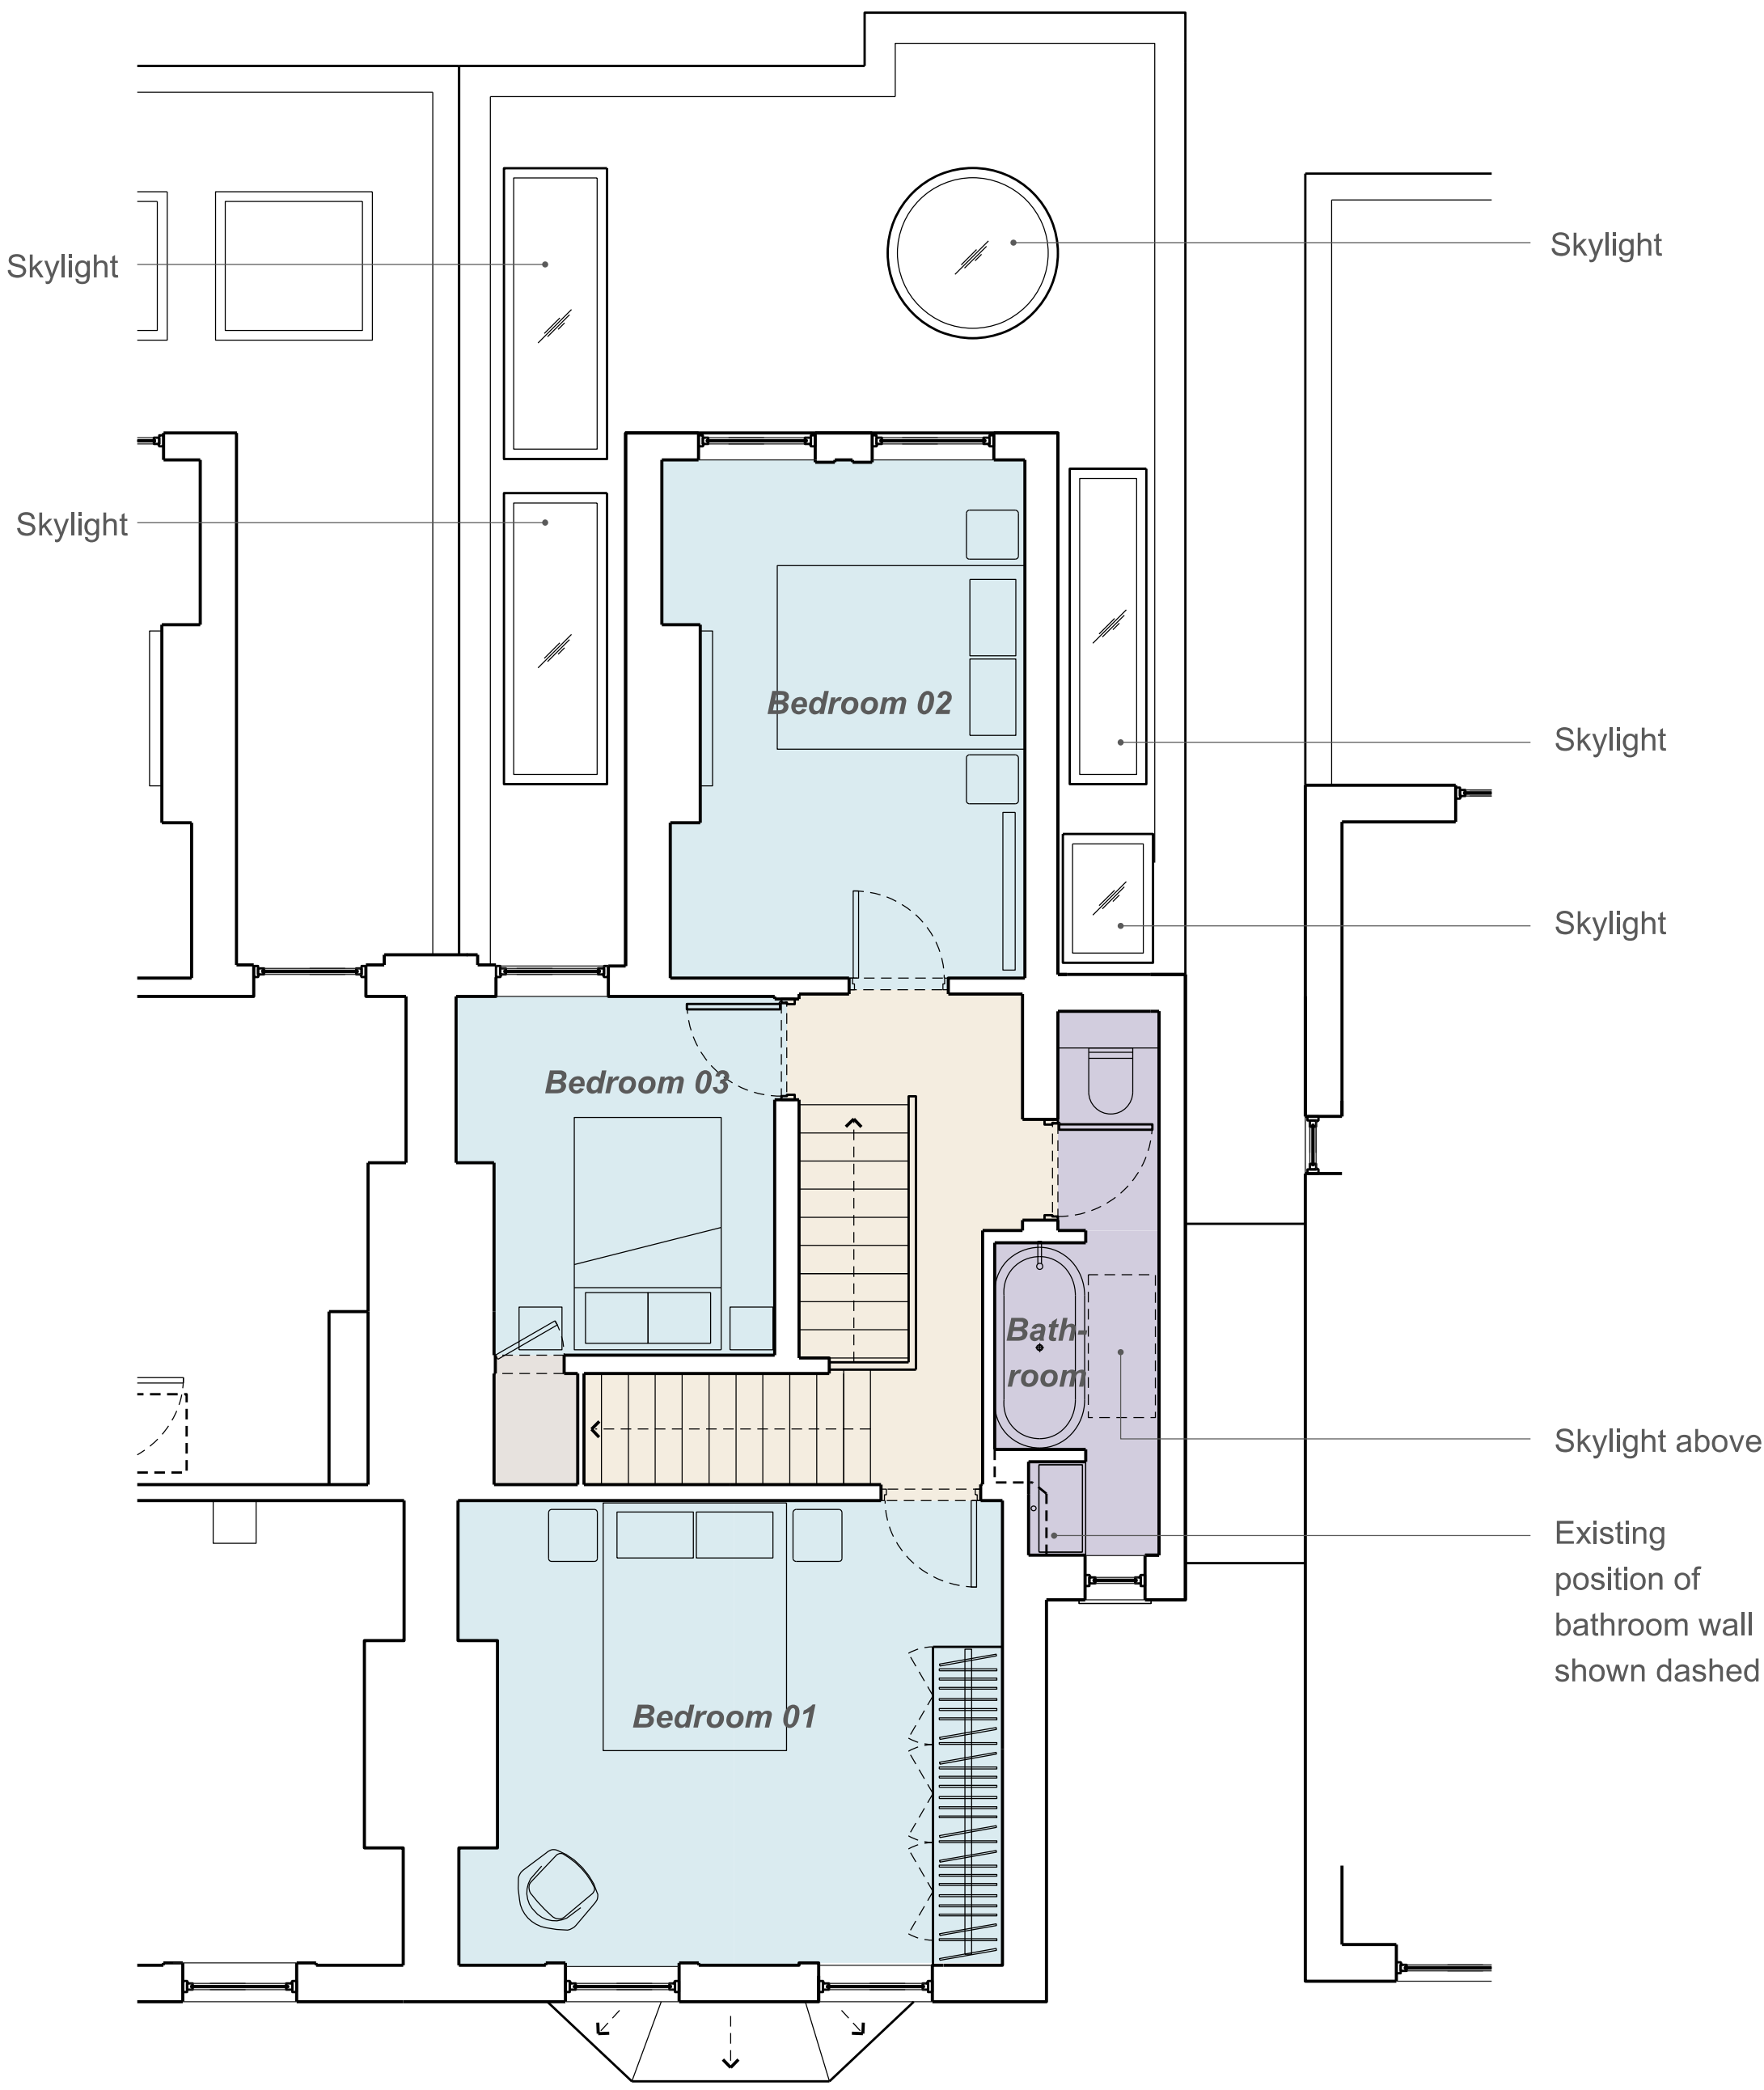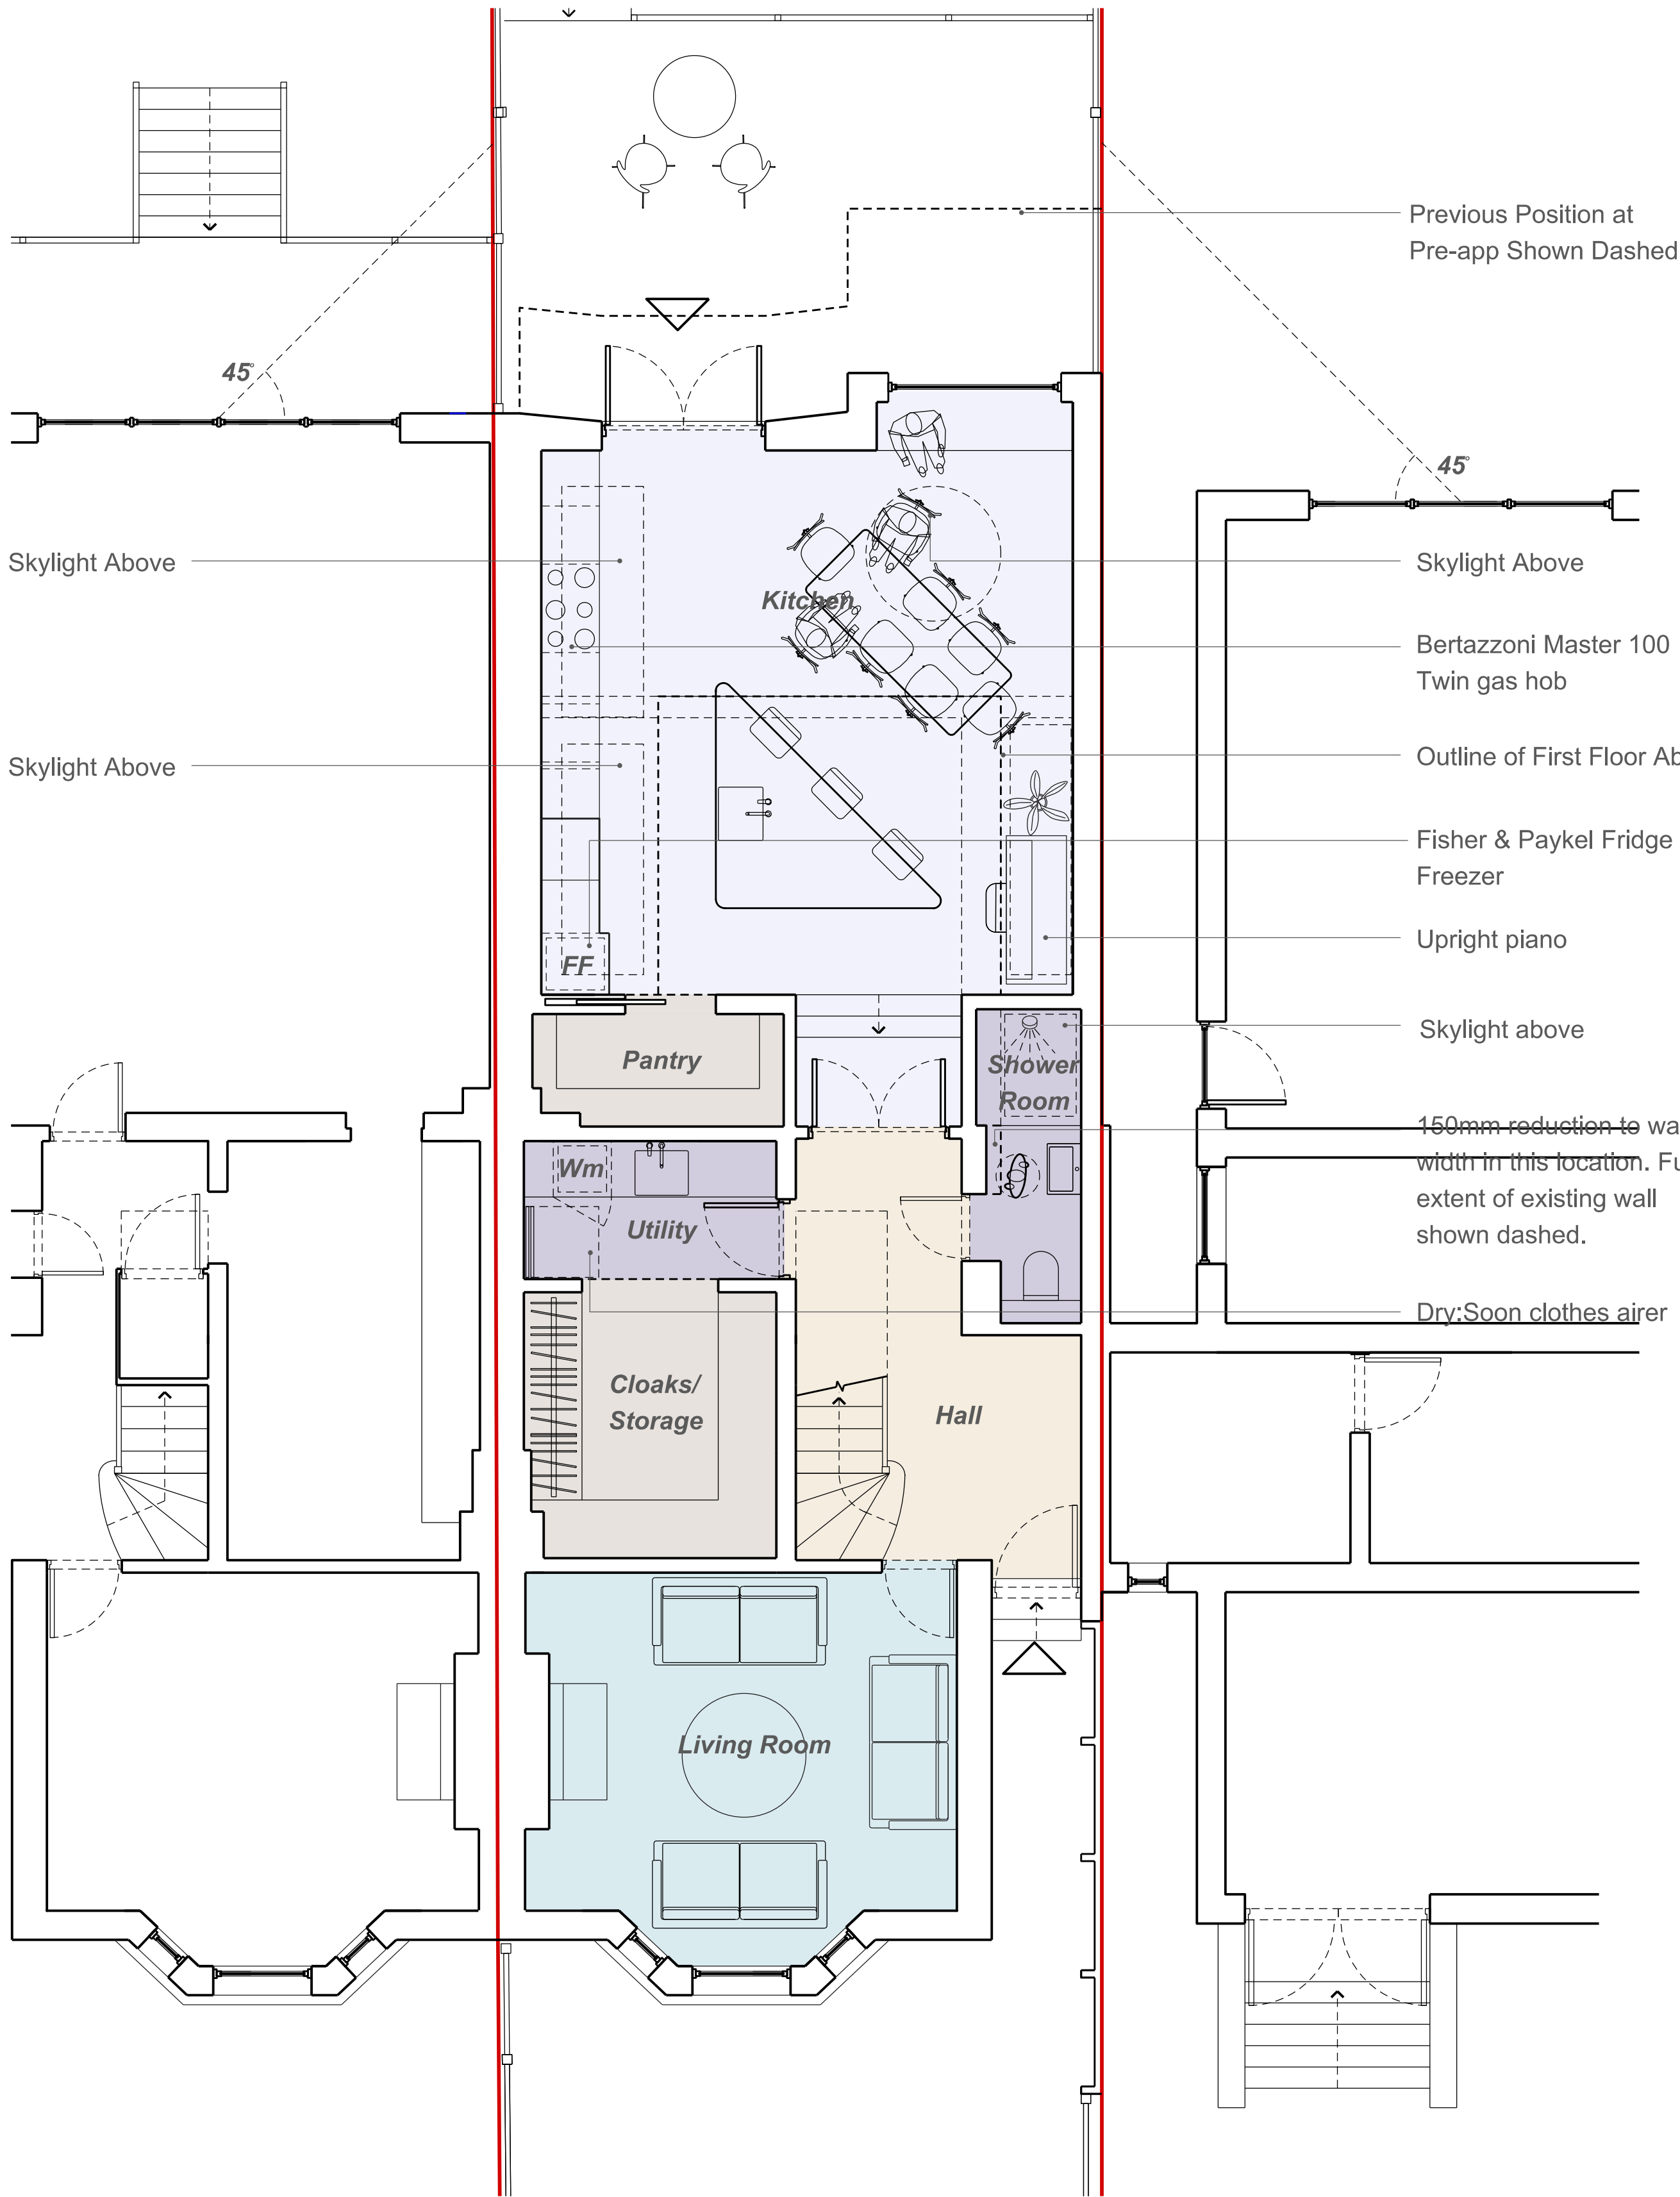

Ground Floor Plan
Proposed

1st Floor Plan
Proposed