



Roofing Systems

- RF-1 Existing Cold Roof: Specification: Section 2.3.1 (extent shaded dark grey on the plan)
- RF-2 New Warm Roof: Specification: Section 2.3.2 (extent shaded light grey on the plan)

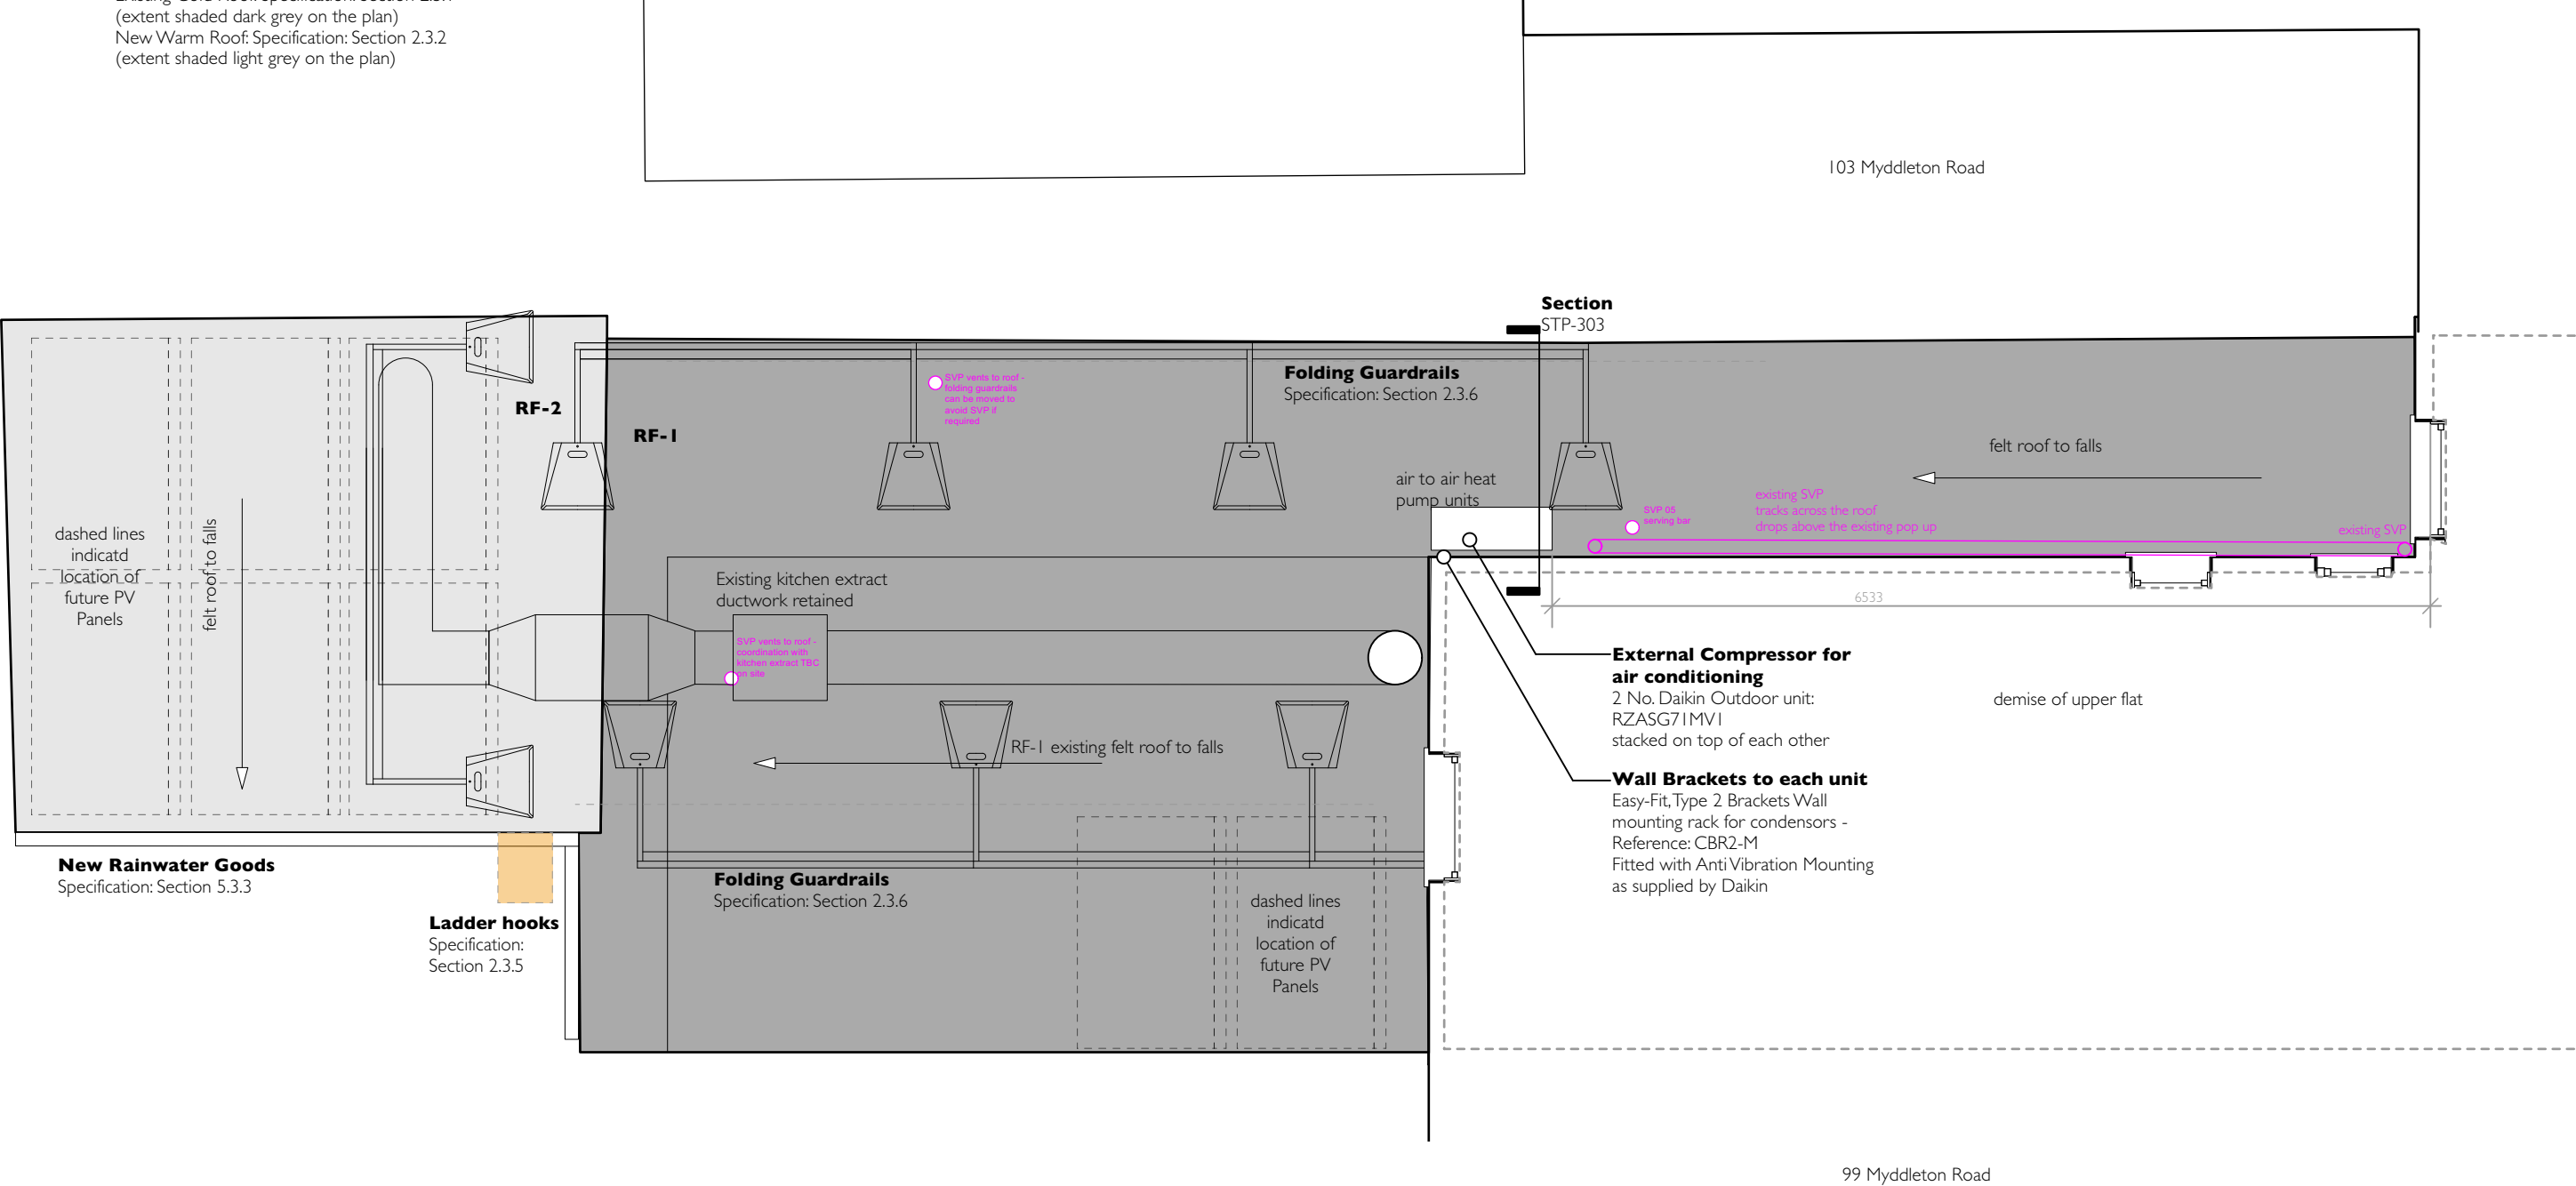

Proposed First Floor Plan
Scale: 1:50

 

4m
3m
2m
1m
0m

PLANNING

Rev
A

PLANNING ISSUE: CONDITION 3

Date
27.09.2023

James Pooley
architecture

james@jamespooleyarchitecture.com
www.jamespooleyarchitecture.com

55 Goring Road N11 2BT
07881 585857

STP Save the Step
101 Myddleton Road, London, N22 8NE

Proposed Site Plan - First floor

scale: 1:100 @ A3
Date: AUGUST 2023

STP-152

Drawn by: JP
A