


Materials


- 1** - existing painted masonry walls
- 2** - existing painted timber windows and doors
- 3** - existing tiled roof
- 5** - felt roof
- 6** - existing brick
- 7** - existing UPVC windows
- 8** - Existing yellow render - patch repairs required
- 13** - new rooflight Spec Section 2.6.2
- 15** - air to air heat pumps

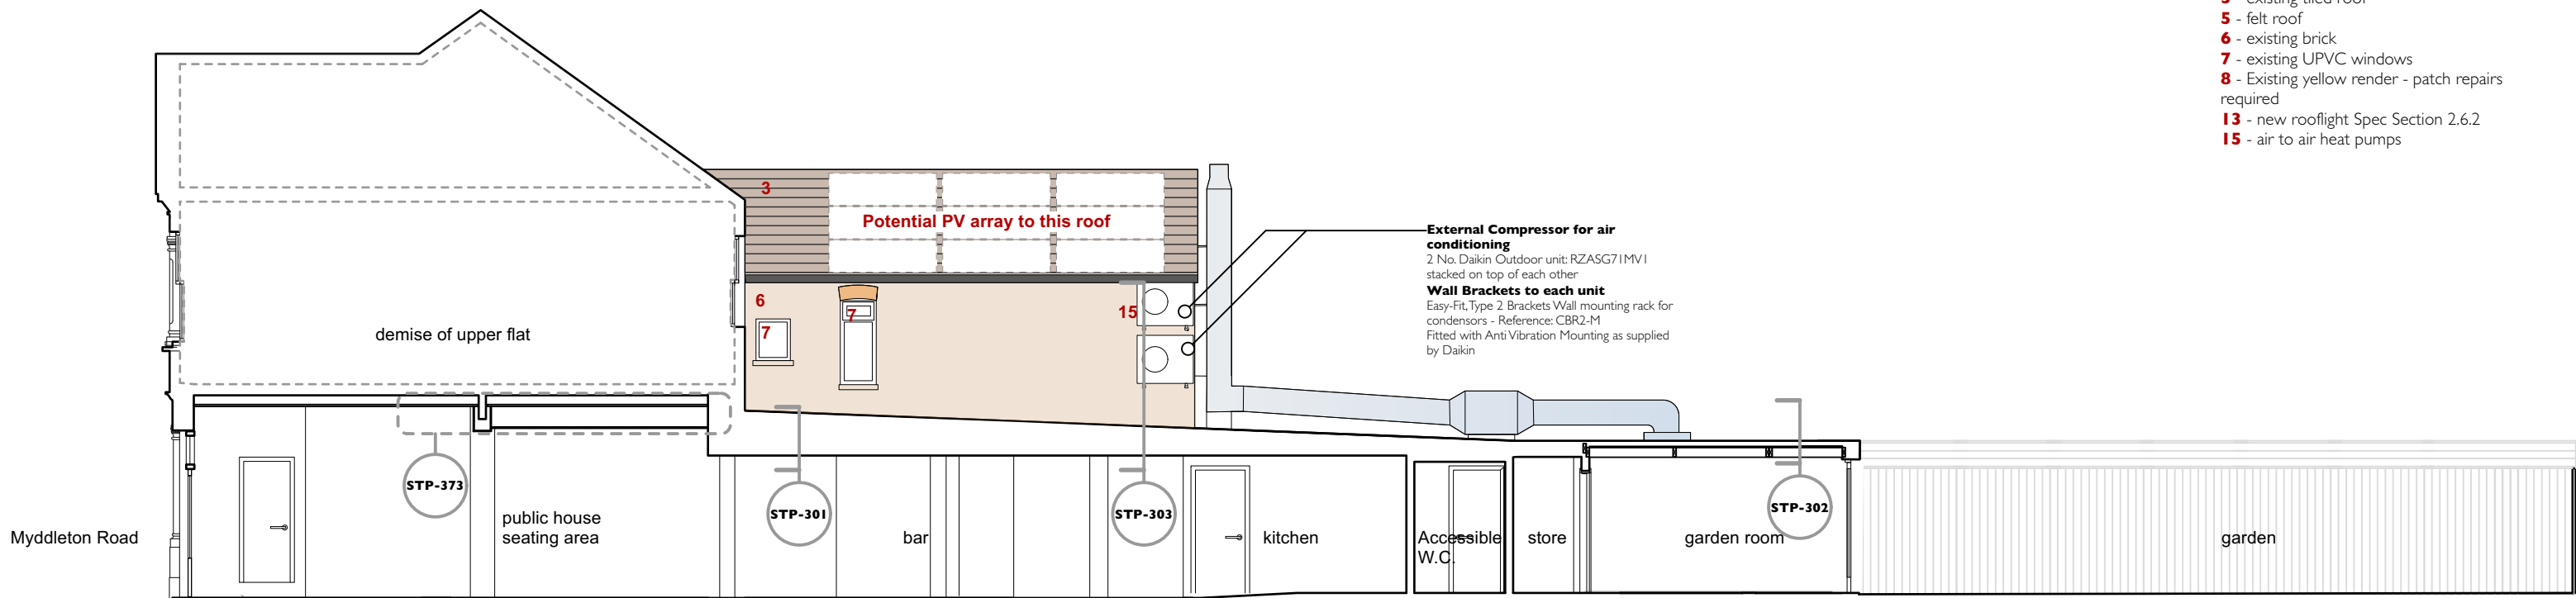


Proposed west elevation & section AA



Proposed north elevation - Myddleton Road

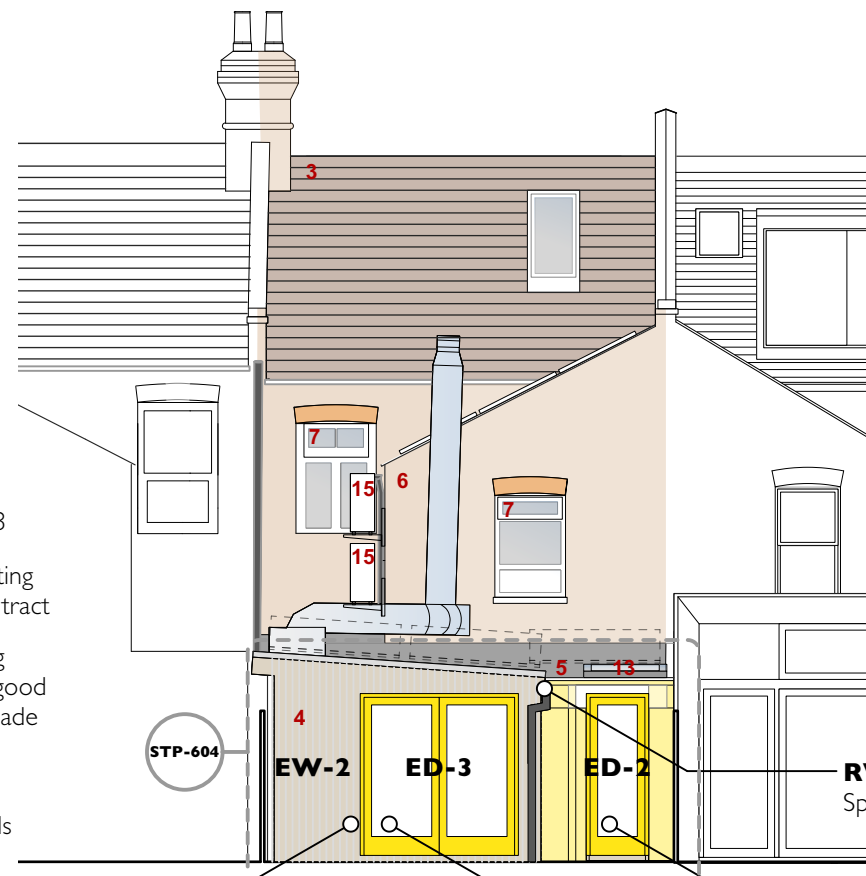

Proposed south elevation - from garden

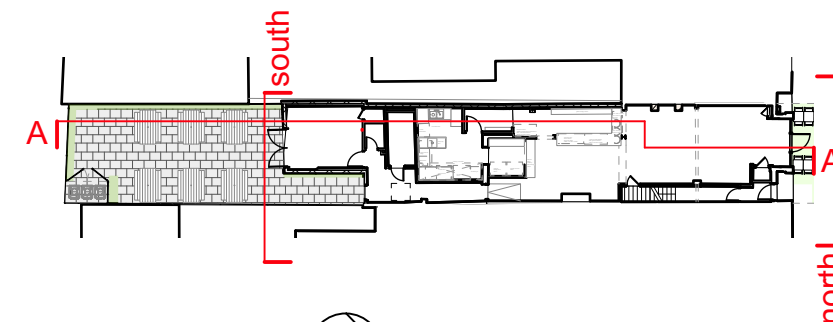

Location Plan
Scale: 1:400



Rev A
PLANNING ISSUE: CONDITION 3
Date 27.09.2023

James Pooley
architecture

james@jamespooleyarchitecture.com
www.jamespooleyarchitecture.com

55 Goring Road N11 1 2BT
07881 585857

STP Save the Step
101 Myddleton Road, London, N22 8NE
Proposed Elevations & Sections: Sheet I

scale: 1:100 @ A3
Date: AUGUST 2023
Drawn by: JP

STP-153
A



PLANNING