




LOCATION PLAN
1:1250 @ A4

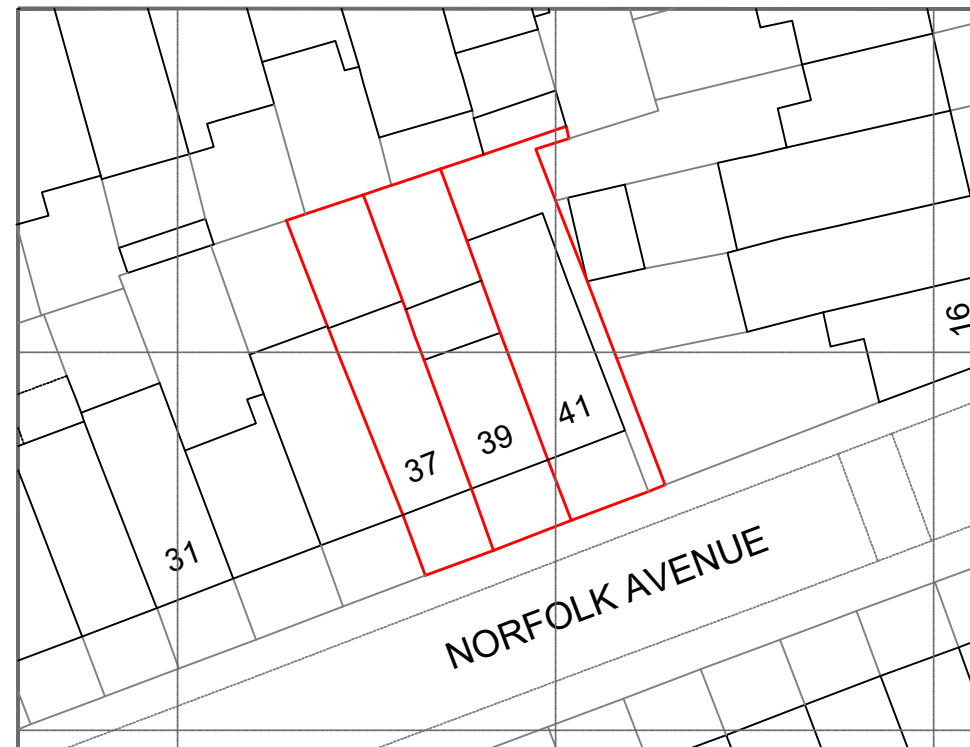

BLOCK PLAN
1:500 @ A4



Address - Unit 4, Grosvenor Way, London E5 9ND
Phone - 020 3781 8008
E-mail - office@redwoodsprojects.co.uk
Web - www.redwoodsprojects.co.uk

Any errors on Dimensions to be reported to the Architect prior to commencement of Works.
Dimensions and areas are based on survey information.
This drawing is copyright © Redwoods Projects.
All dimensions to be checked on site Prior work.

REFERENCE: 37-39-41 NORFOLK AVENUE, LONDON N15 6JX, UK

TITLE: LOCATION & BLOCK PLAN


PROJECT No 975 DATE: 26-09-2023

SHEET No **E 00**


NOTES:

DRAWN BY

EDITED BY

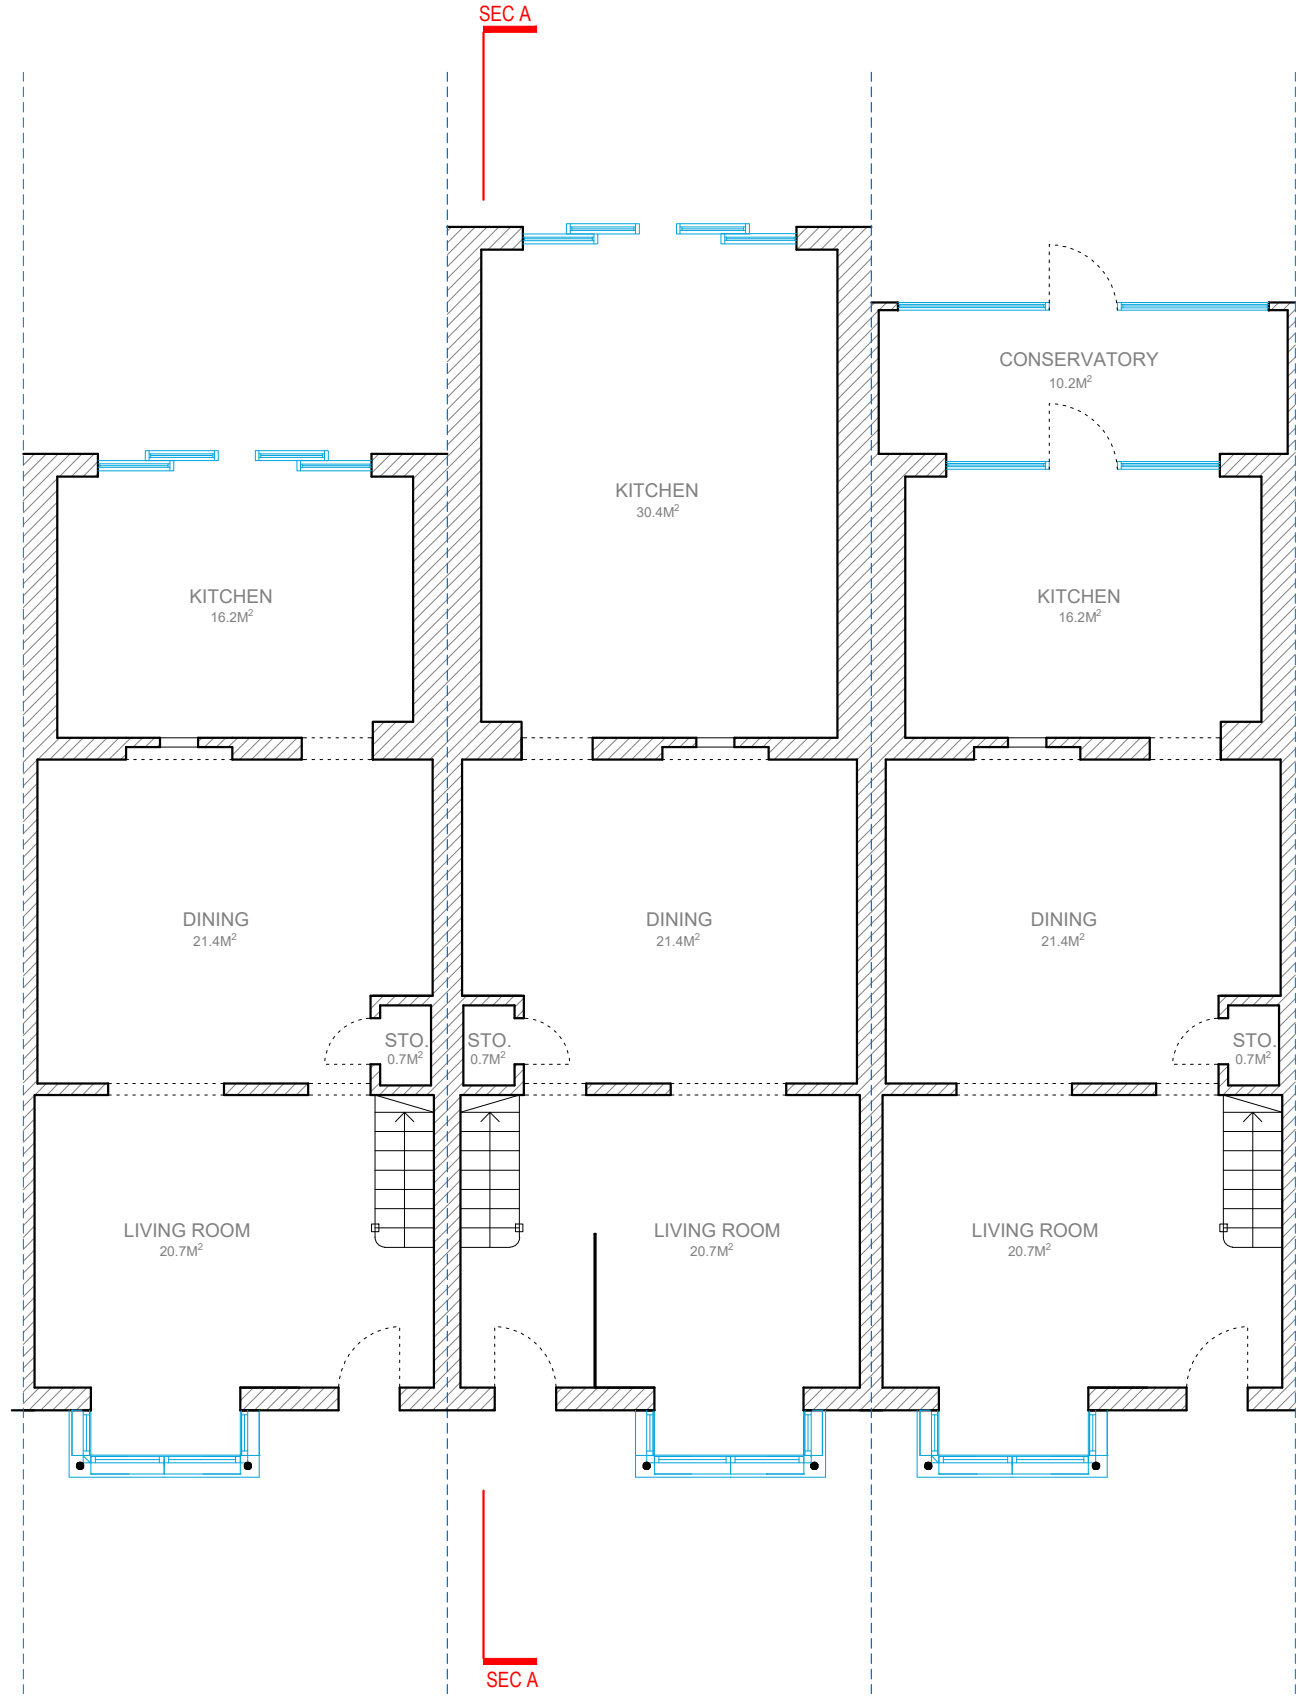

GROUND FLOOR

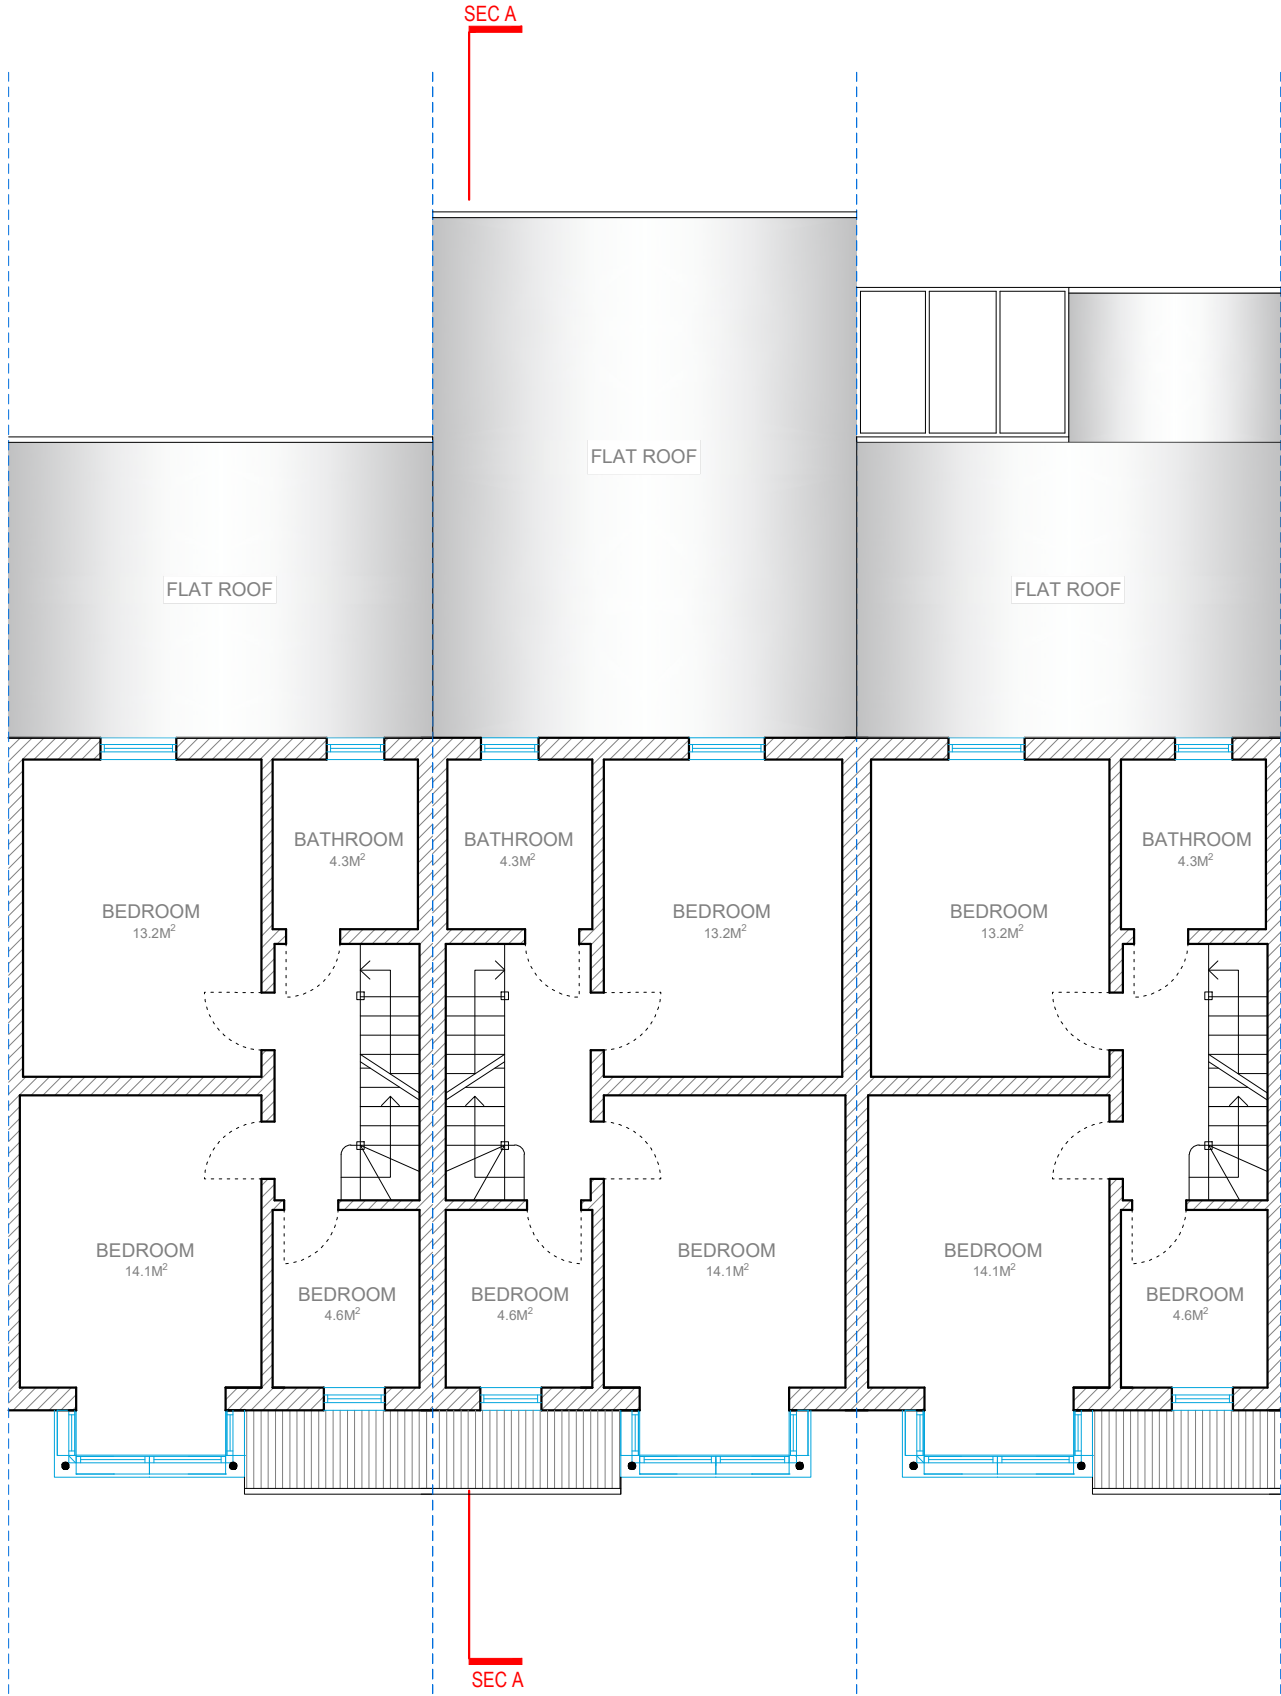

FIRST FLOOR




Address - Unit 4, Grosvenor Way, London E5 9ND
Phone - 020 3781 8008
E-mail - office@redwoodsprojects.co.uk
Web - www.redwoodsprojects.co.uk
Any errors on Dimensions to be reported to the Architect prior to commencement of Works.
Dimensions and areas are based on survey information.
This drawing is copyright © Redwoods Projects.
All dimensions to be checked on site Prior work.

REFERENCE: 37-39-41 NORFOLK AVENUE, LONDON N15 6JX, UK	
TITLE: EXISTING DRAWINGS FLOOR PLANS	
PROJECT No 975	DATE: 25-09-2023
SHEET No E 01	




0 1 2 5m scale 1:100 @A3

NOTES:	
DRAWN BY	EDITED BY

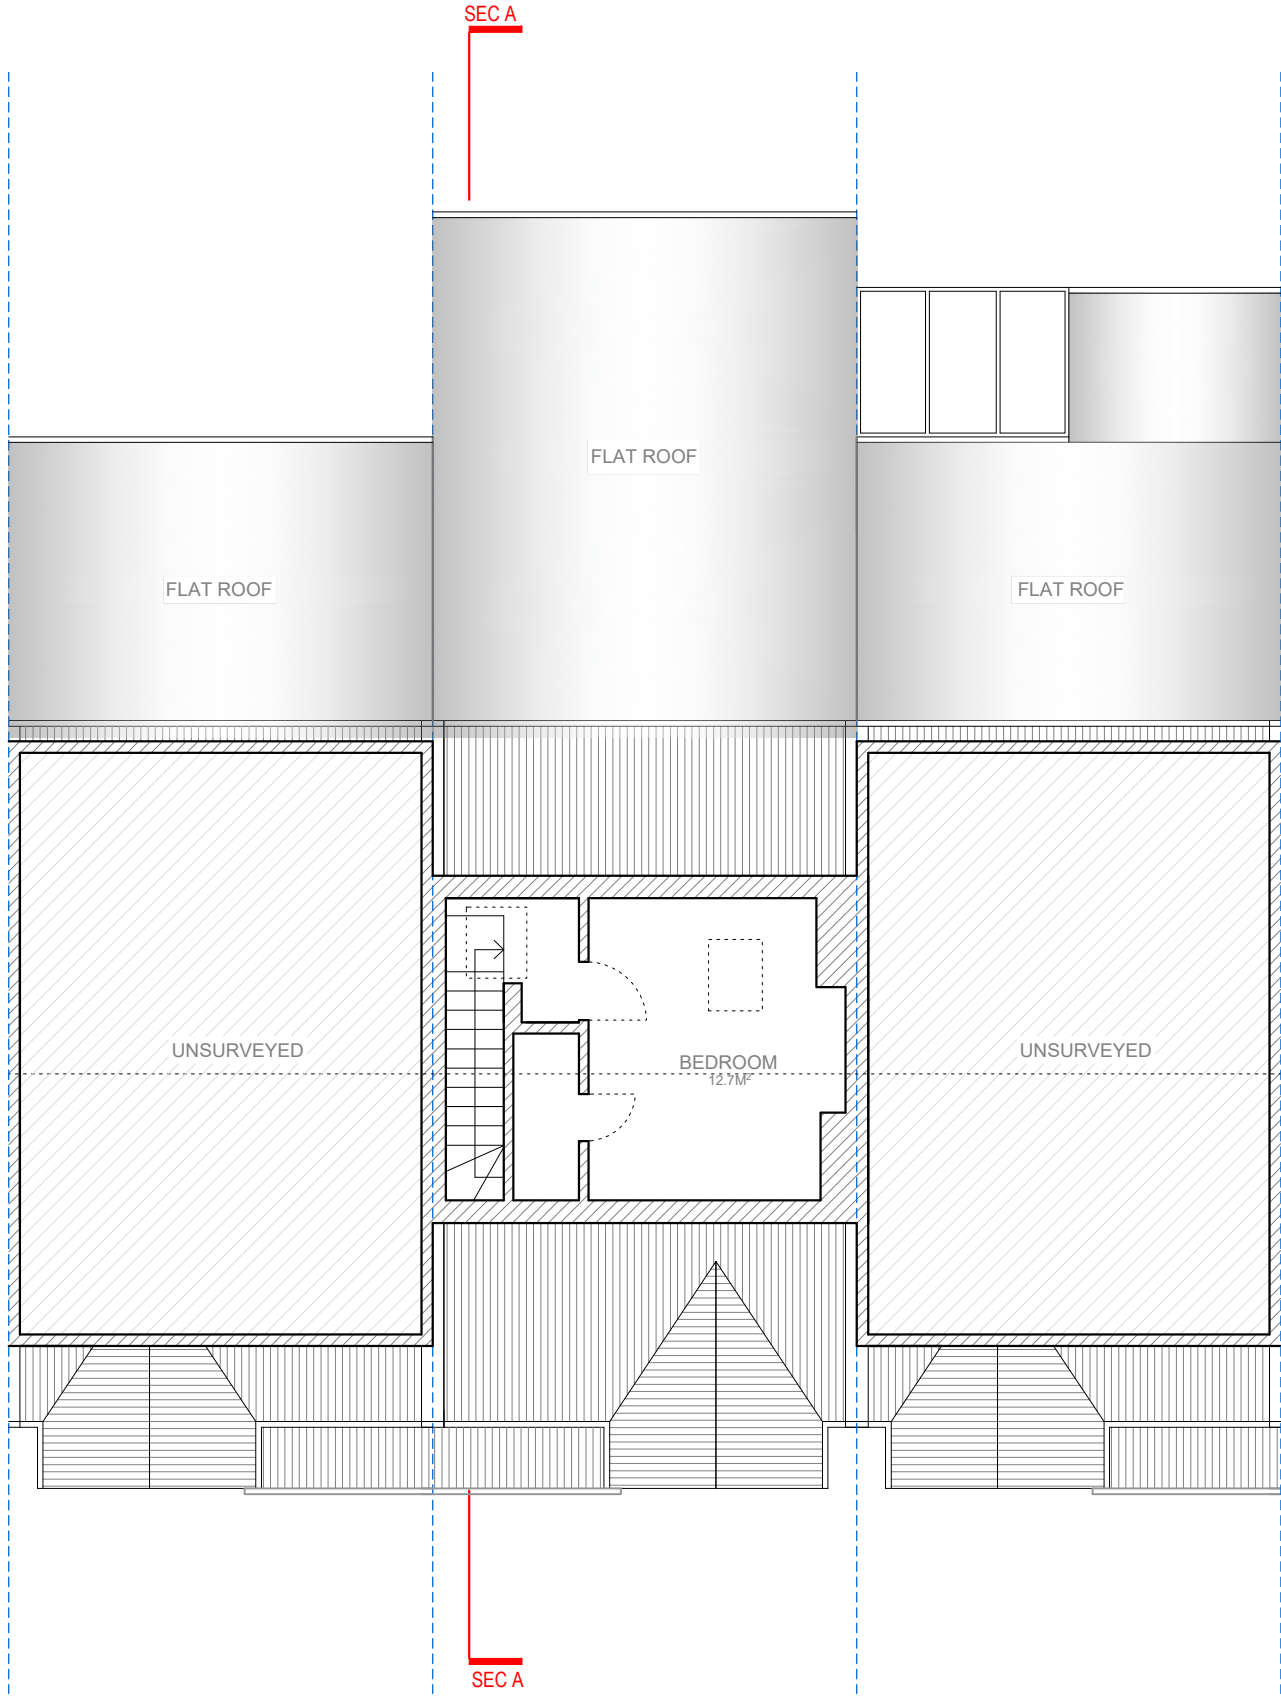

LOFT PLAN

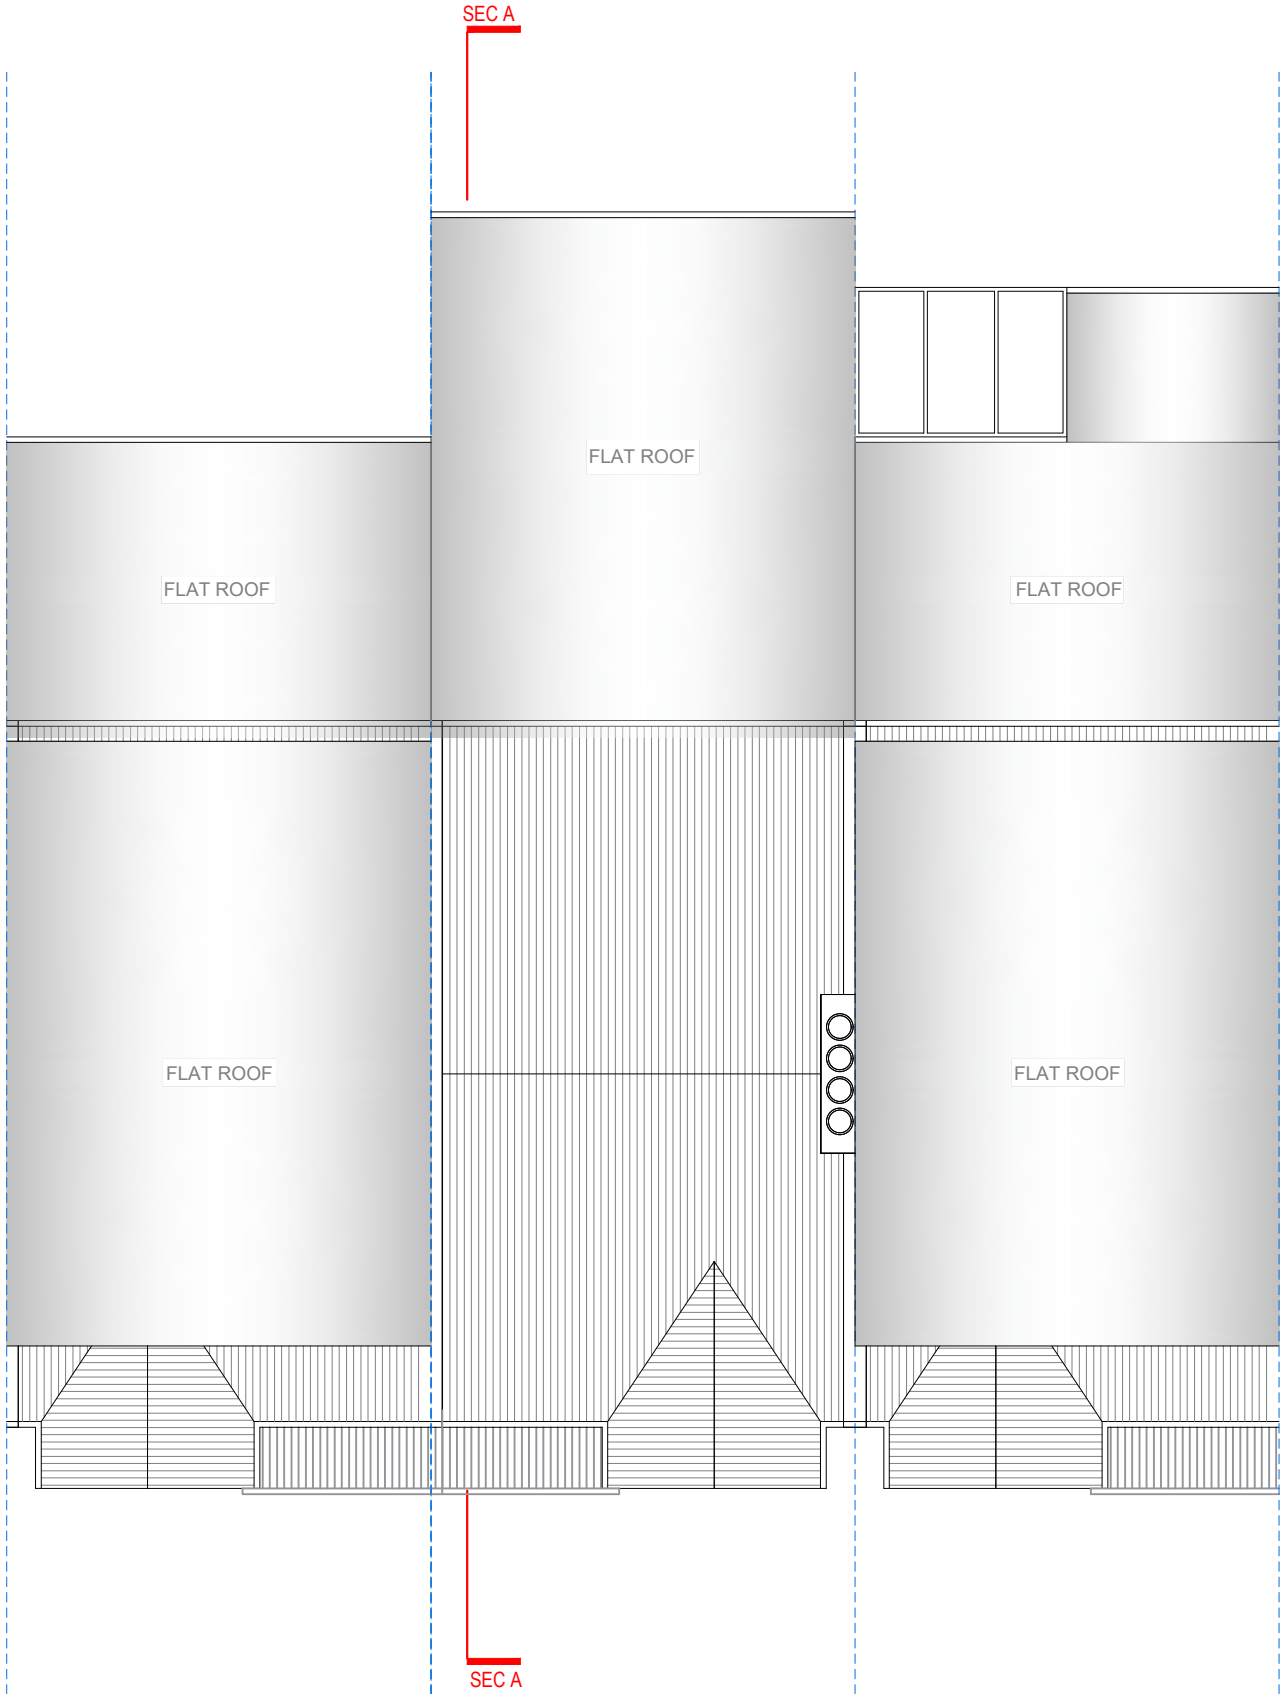

ROOF PLAN



Address - Unit 4, Grosvenor Way, London E5 9ND
Phone - 020 3781 8008
E-mail - office@redwoodsprojects.co.uk
Web - www.redwoodsprojects.co.uk
Any errors on Dimensions to be reported to the Architect prior to commencement of Works.
Dimensions and areas are based on survey information.
This drawing is copyright © Redwoods Projects.
All dimensions to be checked on site Prior work.

REFERENCE: 37-39-41 NORFOLK AVENUE, LONDON N15 6JX, UK	
TITLE: EXISTING DRAWINGS FLOOR PLANS	
PROJECT No 975	DATE: 25-09-2023
SHEET No E 02	



0 1 2 5m scale 1:100 @A3

NOTES:	
DRAWN BY	EDITED BY



FRONT ELEVATION



Address - Unit 4, Grosvenor Way, London E5 9ND
Phone - 020 3781 8008
E-mail - office@redwoodsprojects.co.uk
Web - www.redwoodsprojects.co.uk

Any errors on Dimensions to be reported to the Architect prior to commencement of Works.
Dimensions and areas are based on survey information.
This drawing is copyright © Redwoods Projects.
All dimensions to be checked on site Prior work.

REFERENCE: 37-39-41 NORFOLK AVENUE, LONDON N15 6JX, UK

TITLE: EXISTING DRAWINGS
ELEVATIONS

PROJECT No 975 DATE: 25-09-2023


SHEET No **E 03**

0 1 2 5m scale 1:100 @A3

NOTES:

DRAWN BY

EDITED BY

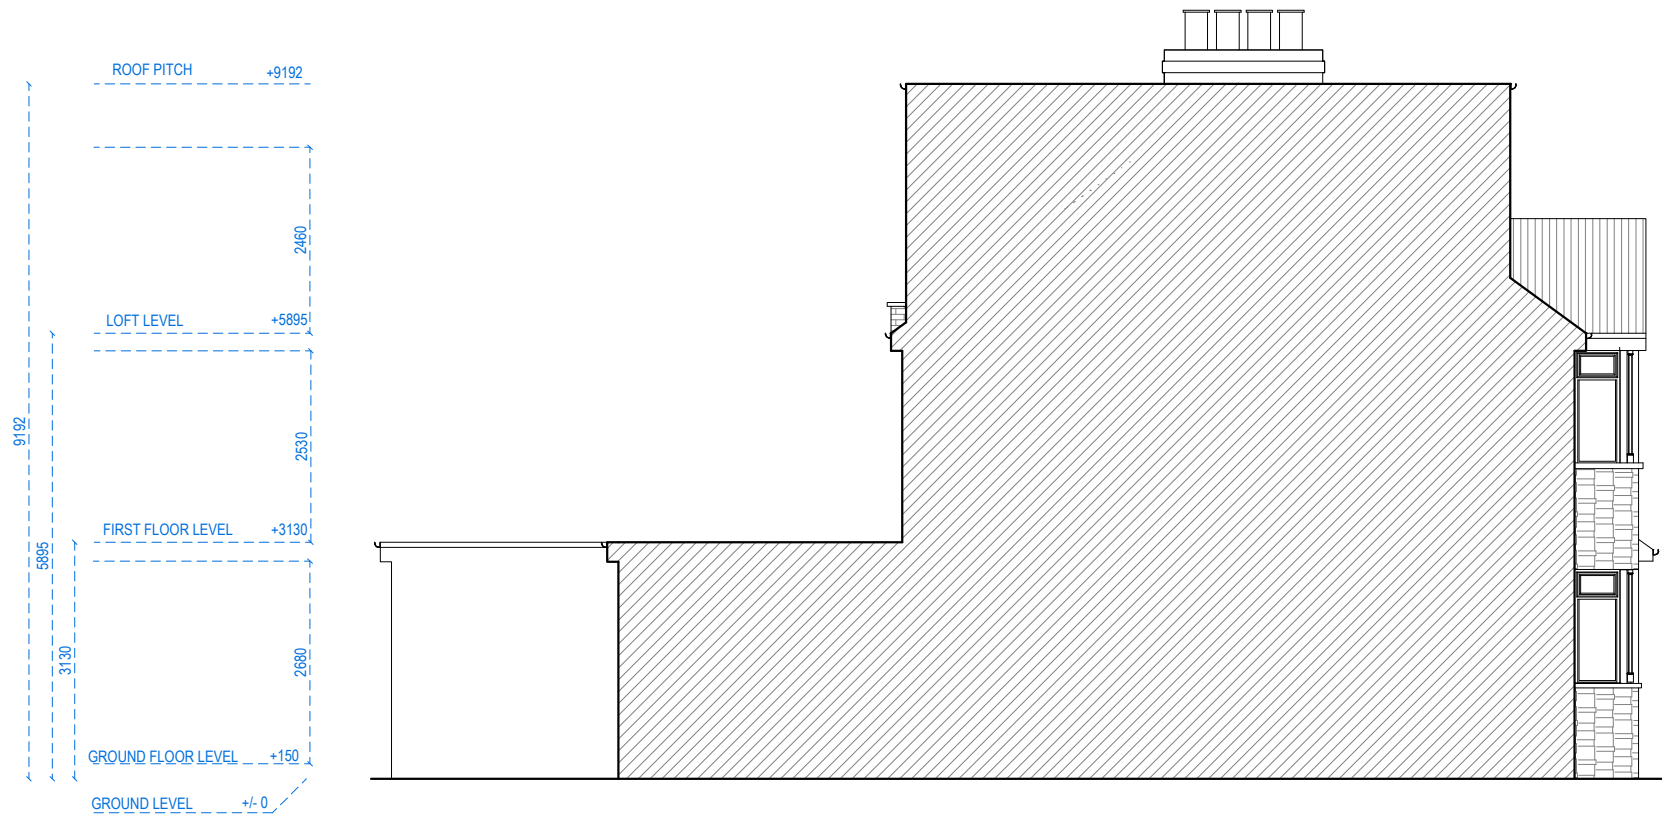

LEFT SIDE ELEVATION



Address - Unit 4, Grosvenor Way, London E5 9ND
Phone - 020 3781 8008
E-mail - office@redwoodsprojects.co.uk
Web - www.redwoodsprojects.co.uk

Any errors on Dimensions to be reported to the Architect prior to commencement of Works.
Dimensions and areas are based on survey information.
This drawing is copyright © Redwoods Projects.
All dimensions to be checked on site Prior work.

REFERENCE: 37-39-41 NORFOLK AVENUE, LONDON N15 6JX, UK

TITLE: EXISTING DRAWINGS
ELEVATIONS

PROJECT No 975 DATE: 25-09-2023


SHEET No E 04

0 1 2 5m scale 1:100 @A3

NOTES:

DRAWN BY

EDITED BY

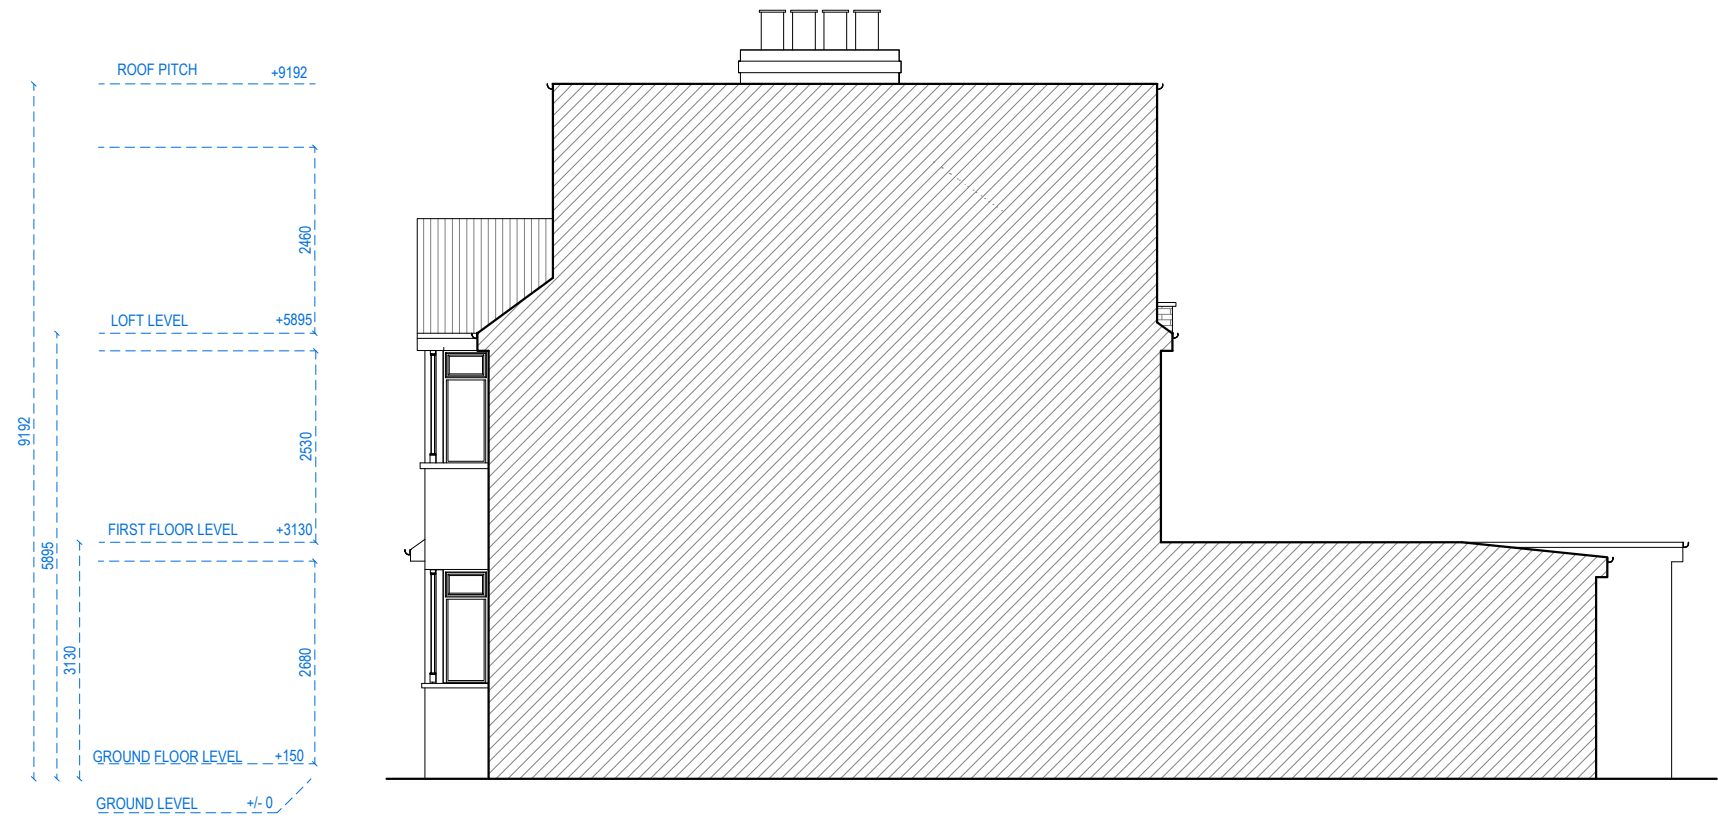


RIGHT SIDE ELEVATION



Address - Unit 4, Grosvenor Way, London E5 9ND
Phone - 020 3781 8008
E-mail - office@redwoodsprojects.co.uk
Web - www.redwoodsprojects.co.uk
Any errors on Dimensions to be reported to the Architect prior to commencement of Works.
Dimensions and areas are based on survey information.
This drawing is copyright © Redwoods Projects.
All dimensions to be checked on site Prior work.

REFERENCE: 37-39-41 NORFOLK AVENUE, LONDON N15 6JX, UK	
TITLE: EXISTING DRAWINGS ELEVATIONS	
PROJECT No 975	DATE: 25-09-2023
SHEET No E 05	

 

NOTES:	
DRAWN BY	EDITED BY



REAR ELEVATION



Address - Unit 4, Grosvenor Way, London E5 9ND
Phone - 020 3781 8008
E-mail - office@redwoodsprojects.co.uk
Web - www.redwoodsprojects.co.uk

Any errors on Dimensions to be reported to the Architect prior to commencement of Works.
Dimensions and areas are based on survey information.
This drawing is copyright © Redwoods Projects.
All dimensions to be checked on site Prior work.

REFERENCE: 37-39-41 NORFOLK AVENUE, LONDON N15 6JX, UK

TITLE: EXISTING DRAWINGS
ELEVATIONS

PROJECT No 975 DATE: 25-09-2023


SHEET No
E 06

0 1 2 5m scale 1:100 @A3

NOTES:

DRAWN BY

EDITED BY

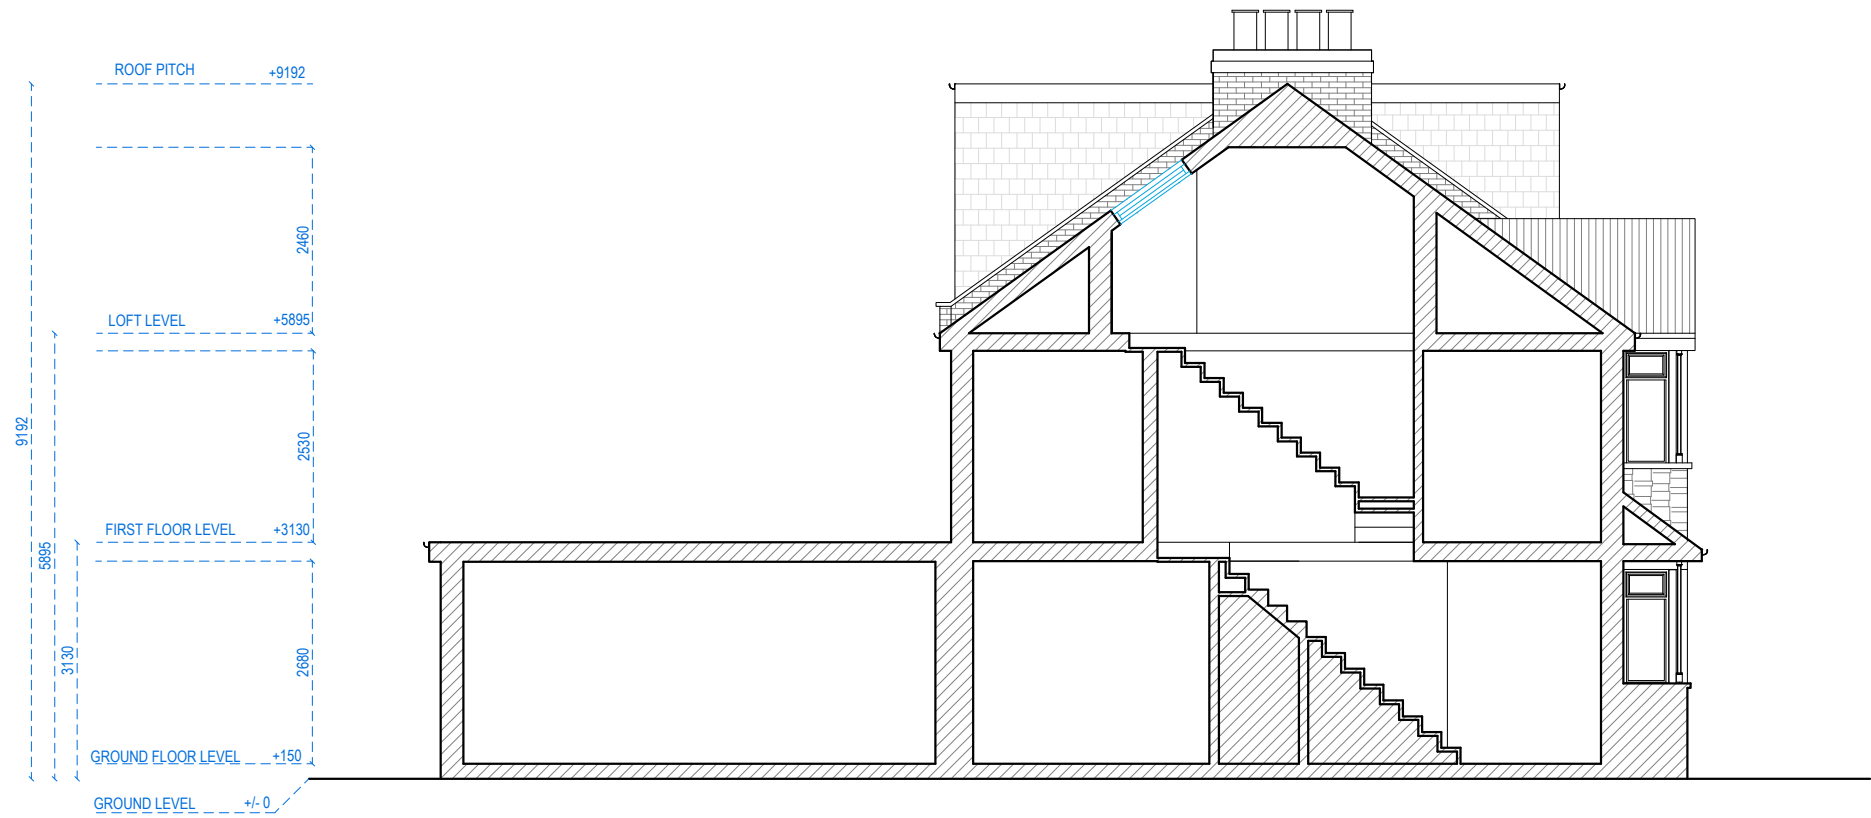

SECTION AA



Address - Unit 4, Grosvenor Way, London E5 9ND
Phone - 020 3781 8008
E-mail - office@redwoodsprojects.co.uk
Web - www.redwoodsprojects.co.uk

Any errors on Dimensions to be reported to the
Architect prior to commencement of Works.
Dimensions and areas are based on survey information.
This drawing is copyright © Redwoods Projects.
All dimensions to be checked on site Prior work.

REFERENCE: 37-39-41 NORFOLK AVENUE, LONDON N15 6JX, UK

TITLE: EXISTING DRAWINGS
SECTIONS

PROJECT No 975 DATE: 25-09-2023


SHEET No E 07

0 1 2 5m scale 1:100 @A3


NOTES:

DRAWN BY

EDITED BY

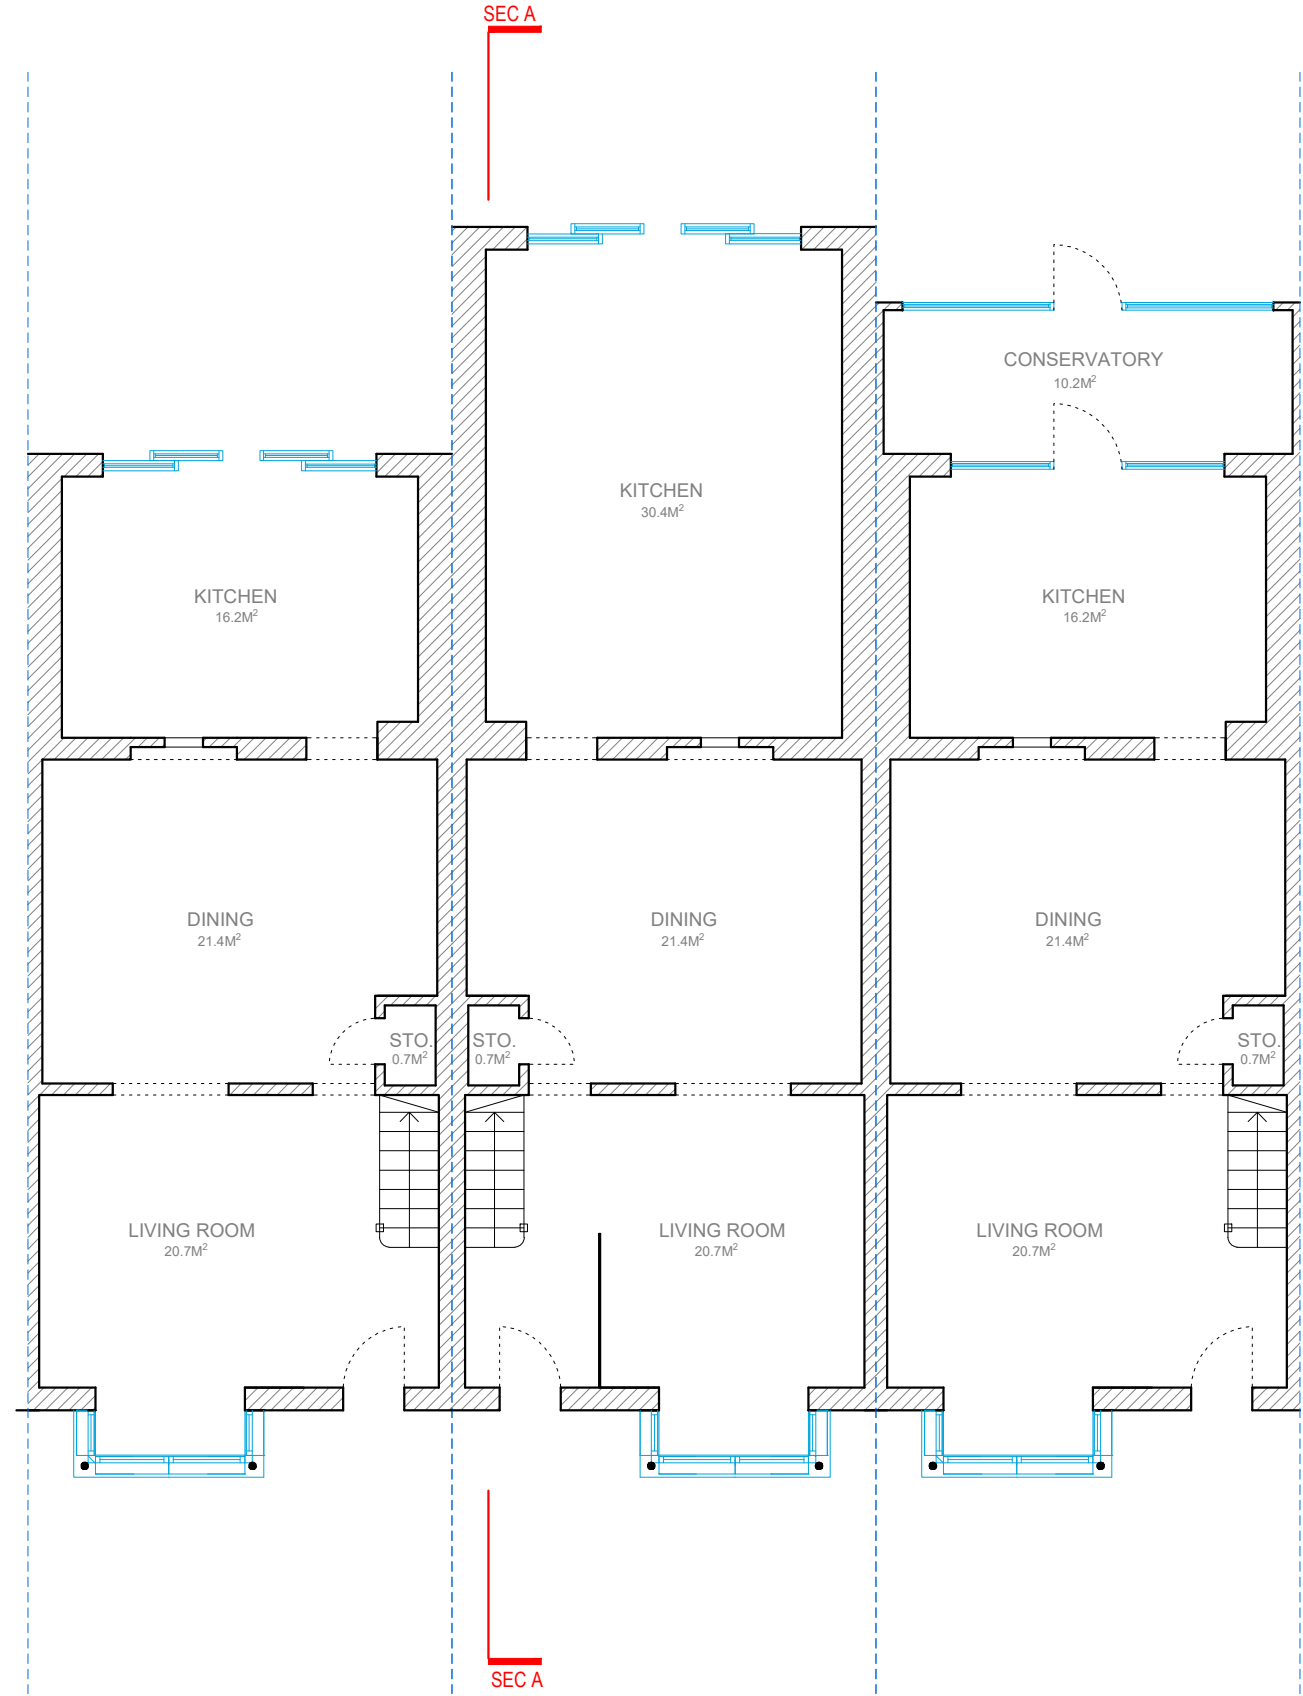

GROUND FLOOR

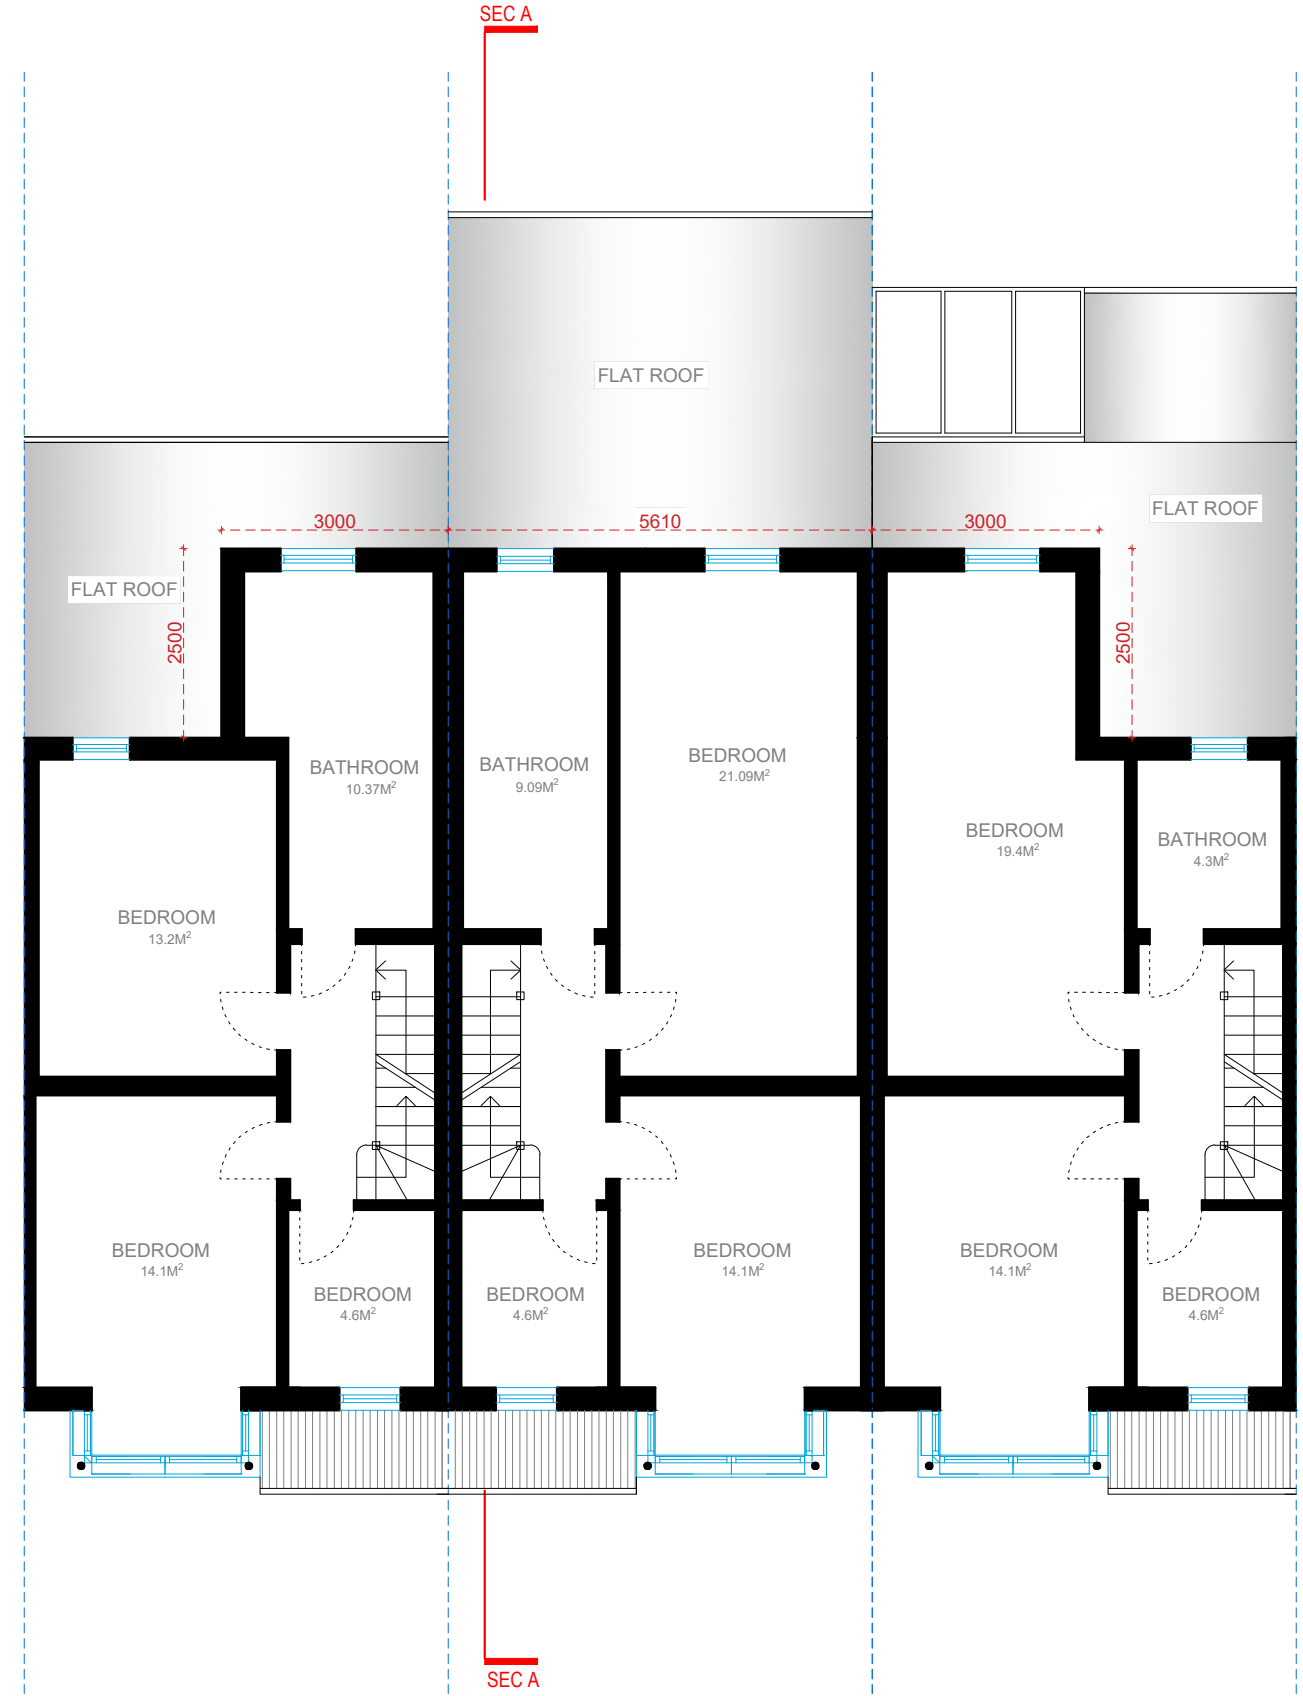

FIRST FLOOR



Address - Unit 4, Grosvenor Way, London E5 9ND
Phone - 020 3781 8008
E-mail - office@redwoodsprojects.co.uk
Web - www.redwoodsprojects.co.uk


Any errors on Dimensions to be reported to the Architect prior to commencement of Works.
Dimensions and areas are based on survey information.
This drawing is copyright © Redwoods Projects.
All dimensions to be checked on site Prior work.

REFERENCE: 37-39-41 NORFOLK AVENUE, LONDON N15 6JX, UK

TITLE: PROPOSED DRAWINGS
FLOOR PLANS

PROJECT No 975 DATE: 25-09-2023

SHEET No P 01

 

0 1 2 scale 5m 1:100 @A3


NOTES:

DRAWN BY

EDITED BY



LOFT PLAN

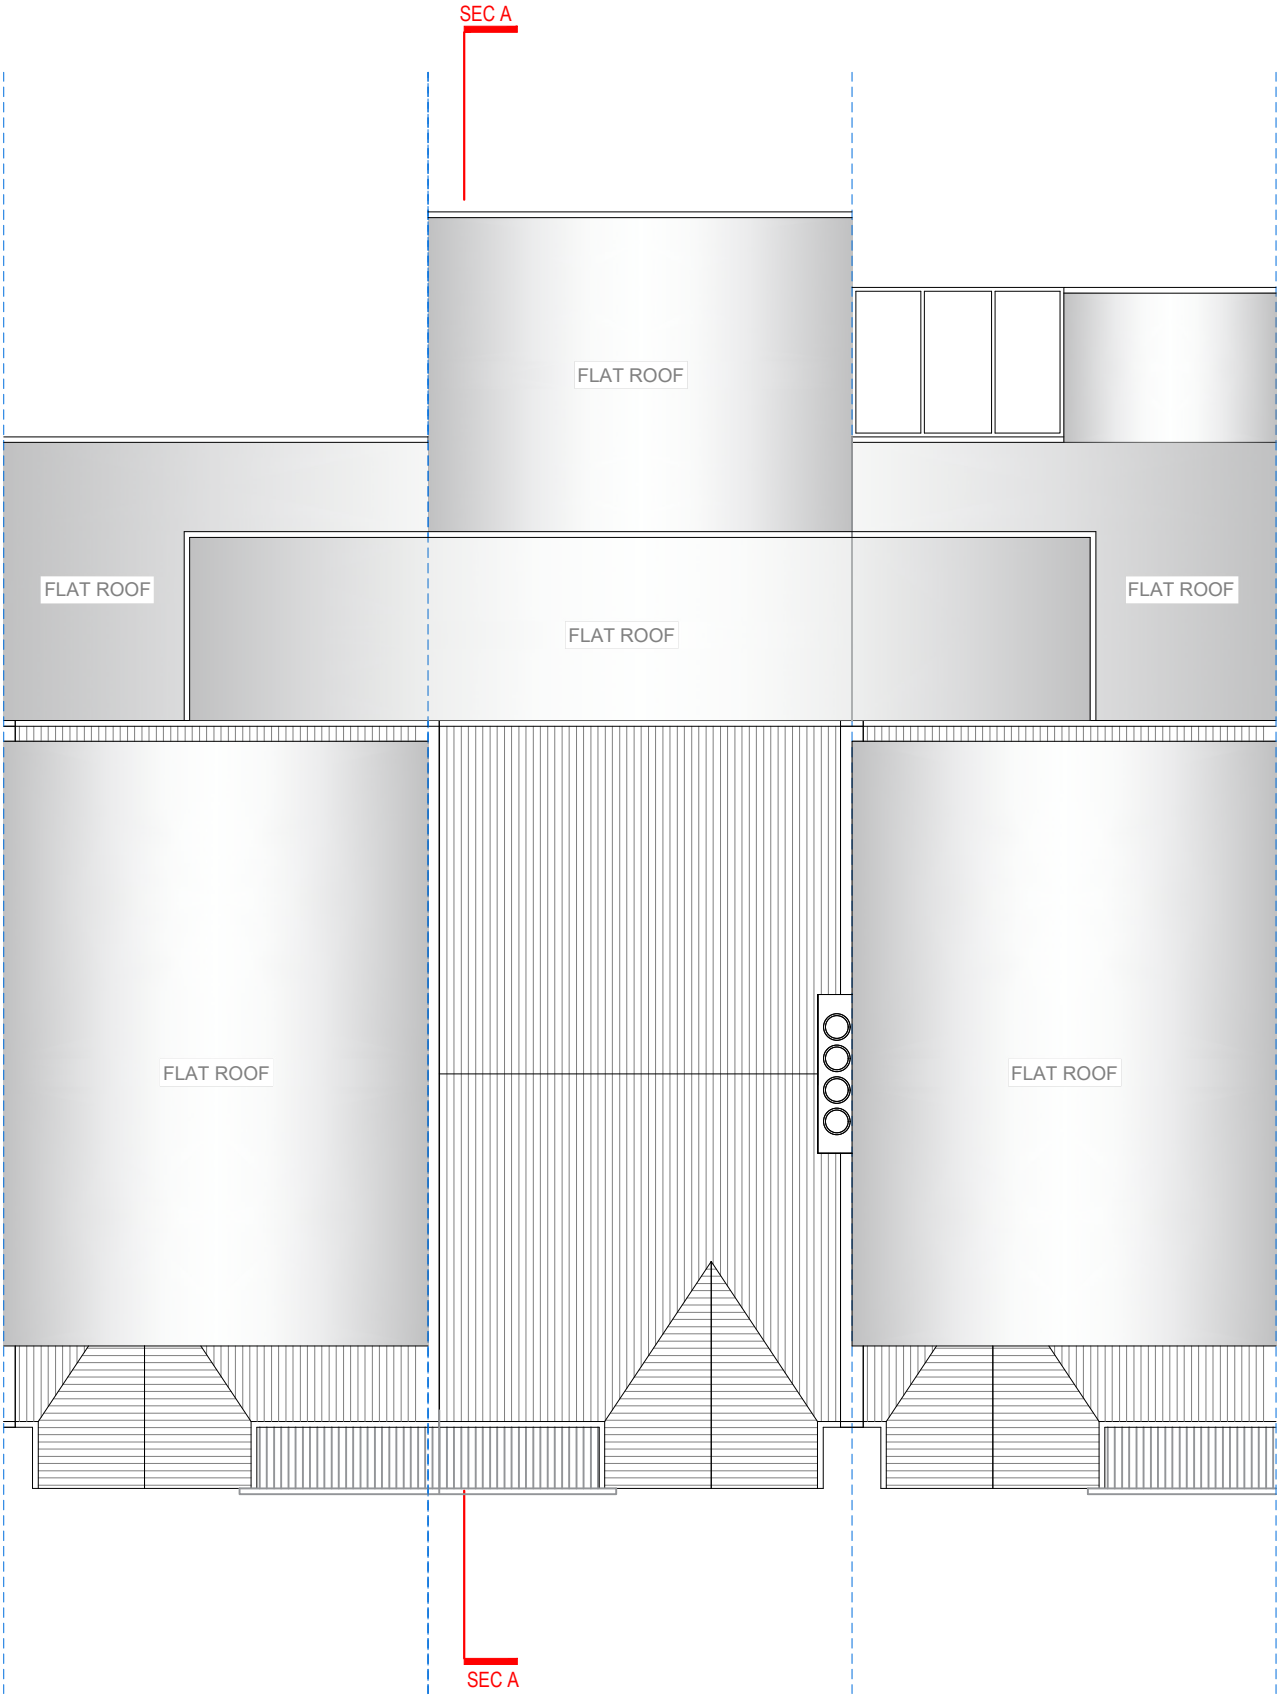

ROOF PLAN



Address - Unit 4, Grosvenor Way, London E5 9ND
Phone - 020 3781 8008
E-mail - office@redwoodsprojects.co.uk
Web - www.redwoodsprojects.co.uk
Any errors on Dimensions to be reported to the Architect prior to commencement of Works.
Dimensions and areas are based on survey information.
This drawing is copyright © Redwoods Projects.
All dimensions to be checked on site Prior work.

REFERENCE: 37-39-41 NORFOLK AVENUE, LONDON N15 6JX, UK	
TITLE: PROPOSED DRAWINGS FLOOR PLANS	
PROJECT No 975	DATE: 25-09-2023
SHEET No P 02	



0 1 2 5m scale 1:100 @A3

NOTES:	
DRAWN BY	EDITED BY



FRONT ELEVATION



Address - Unit 4, Grosvenor Way, London E5 9ND
Phone - 020 3781 8008
E-mail - office@redwoodsprojects.co.uk
Web - www.redwoodsprojects.co.uk

Any errors on Dimensions to be reported to the Architect prior to commencement of Works.
Dimensions and areas are based on survey information.
This drawing is copyright © Redwoods Projects.
All dimensions to be checked on site Prior work.

REFERENCE: 37-39-41 NORFOLK AVENUE, LONDON N15 6JX, UK

TITLE: PROPOSED DRAWINGS
ELEVATIONS

PROJECT No 975 DATE: 25-09-2023


SHEET No P 03

0 1 2 5m scale 1:100 @A3

NOTES:

DRAWN BY

EDITED BY

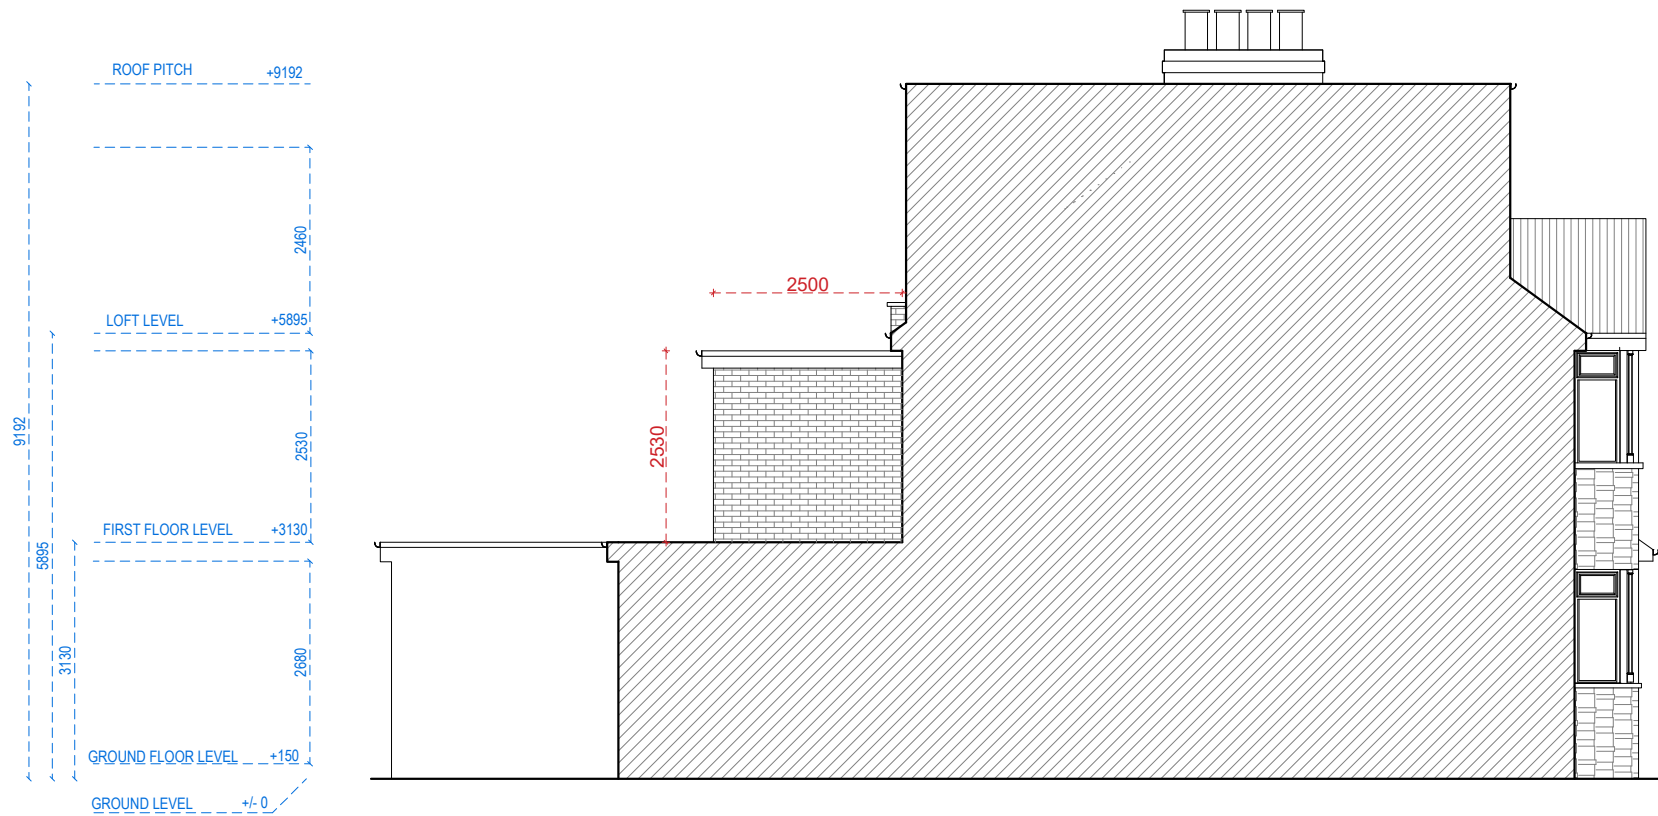


LEFT SIDE ELEVATION




Address - Unit 4, Grosvenor Way, London E5 9ND
Phone - 020 3781 8008
E-mail - office@redwoodsprojects.co.uk
Web - www.redwoodsprojects.co.uk
Any errors on Dimensions to be reported to the Architect prior to commencement of Works.
Dimensions and areas are based on survey information.
This drawing is copyright © Redwoods Projects.
All dimensions to be checked on site Prior work.

REFERENCE: 37-39-41 NORFOLK AVENUE, LONDON N15 6JX, UK	
TITLE: PROPOSED DRAWINGS ELEVATIONS	
PROJECT No 975	DATE: 25-09-2023
SHEET No P 04	

 

NOTES:	
DRAWN BY	EDITED BY

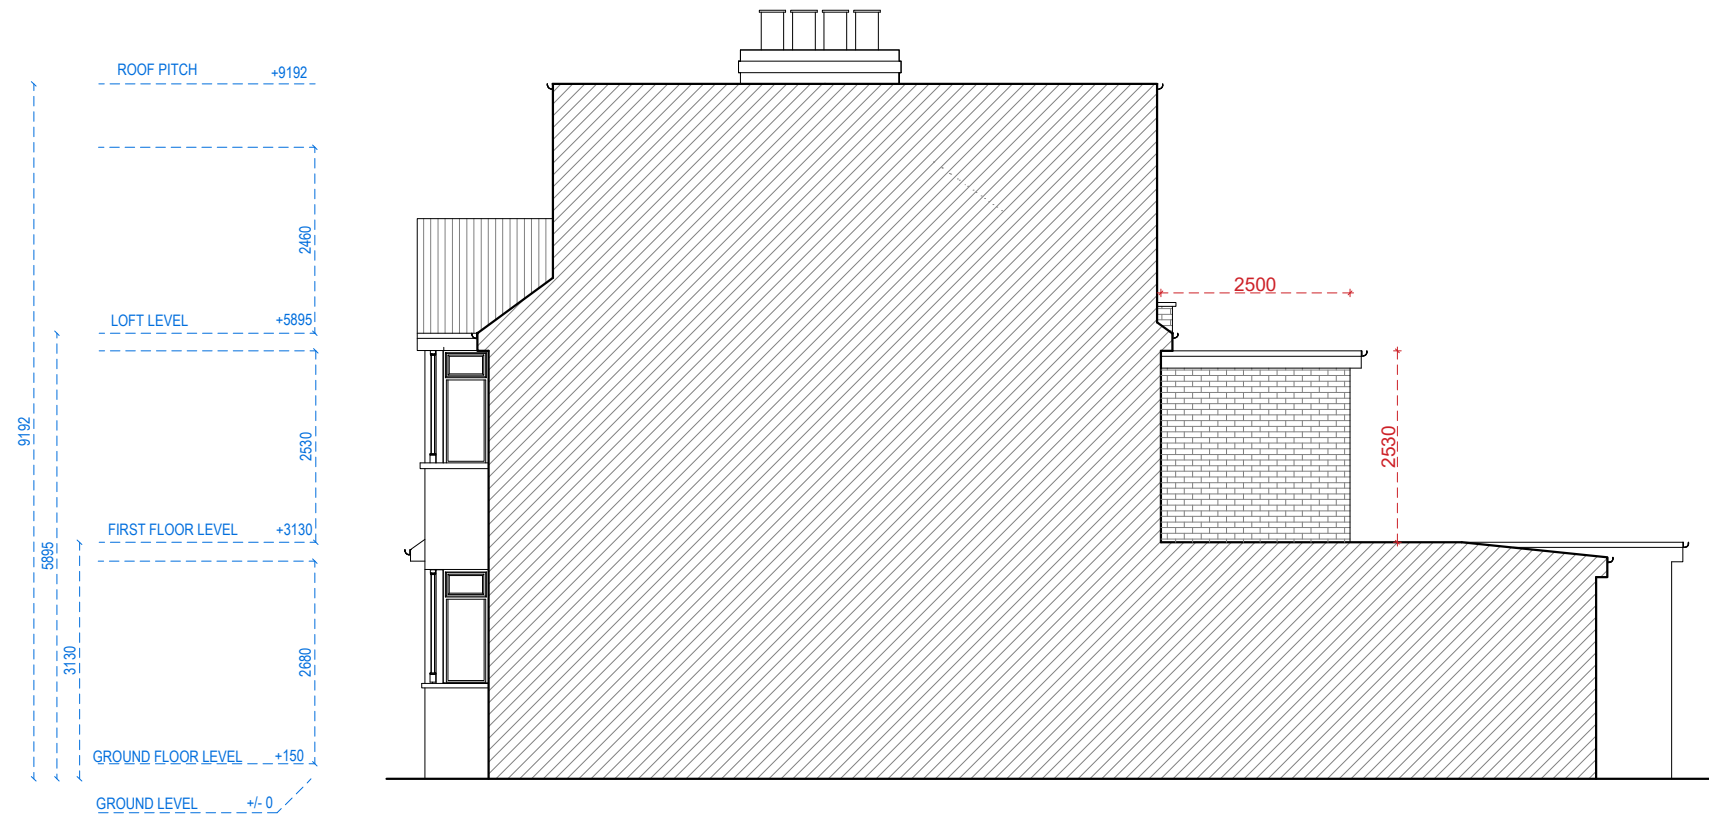

RIGHT SIDE ELEVATION



Address - Unit 4, Grosvenor Way, London E5 9ND
Phone - 020 3781 8008
E-mail - office@redwoodsprojects.co.uk
Web - www.redwoodsprojects.co.uk
Any errors on Dimensions to be reported to the Architect prior to commencement of Works.
Dimensions and areas are based on survey information.
This drawing is copyright © Redwoods Projects.
All dimensions to be checked on site Prior work.

REFERENCE: 37-39-41 NORFOLK AVENUE, LONDON N15 6JX, UK	
TITLE: PROPOSED DRAWINGS ELEVATIONS	
PROJECT No 975	DATE: 25-09-2023
SHEET No P 05	

0 1 2 5m scale 1:100 @A3

NOTES:	
DRAWN BY	EDITED BY



REAR ELEVATION



Address - Unit 4, Grosvenor Way, London E5 9ND
Phone - 020 3781 8008
E-mail - office@redwoodsprojects.co.uk
Web - www.redwoodsprojects.co.uk

Any errors on Dimensions to be reported to the Architect prior to commencement of Works.
Dimensions and areas are based on survey information.
This drawing is copyright © Redwoods Projects.
All dimensions to be checked on site Prior work.

REFERENCE: 37-39-41 NORFOLK AVENUE, LONDON N15 6JX, UK

TITLE: PROPOSED DRAWINGS
ELEVATIONS

PROJECT No 975 DATE: 25-09-2023


SHEET No **P 06**

0 1 2 5m scale 1:100 @A3

NOTES:

DRAWN BY

EDITED BY

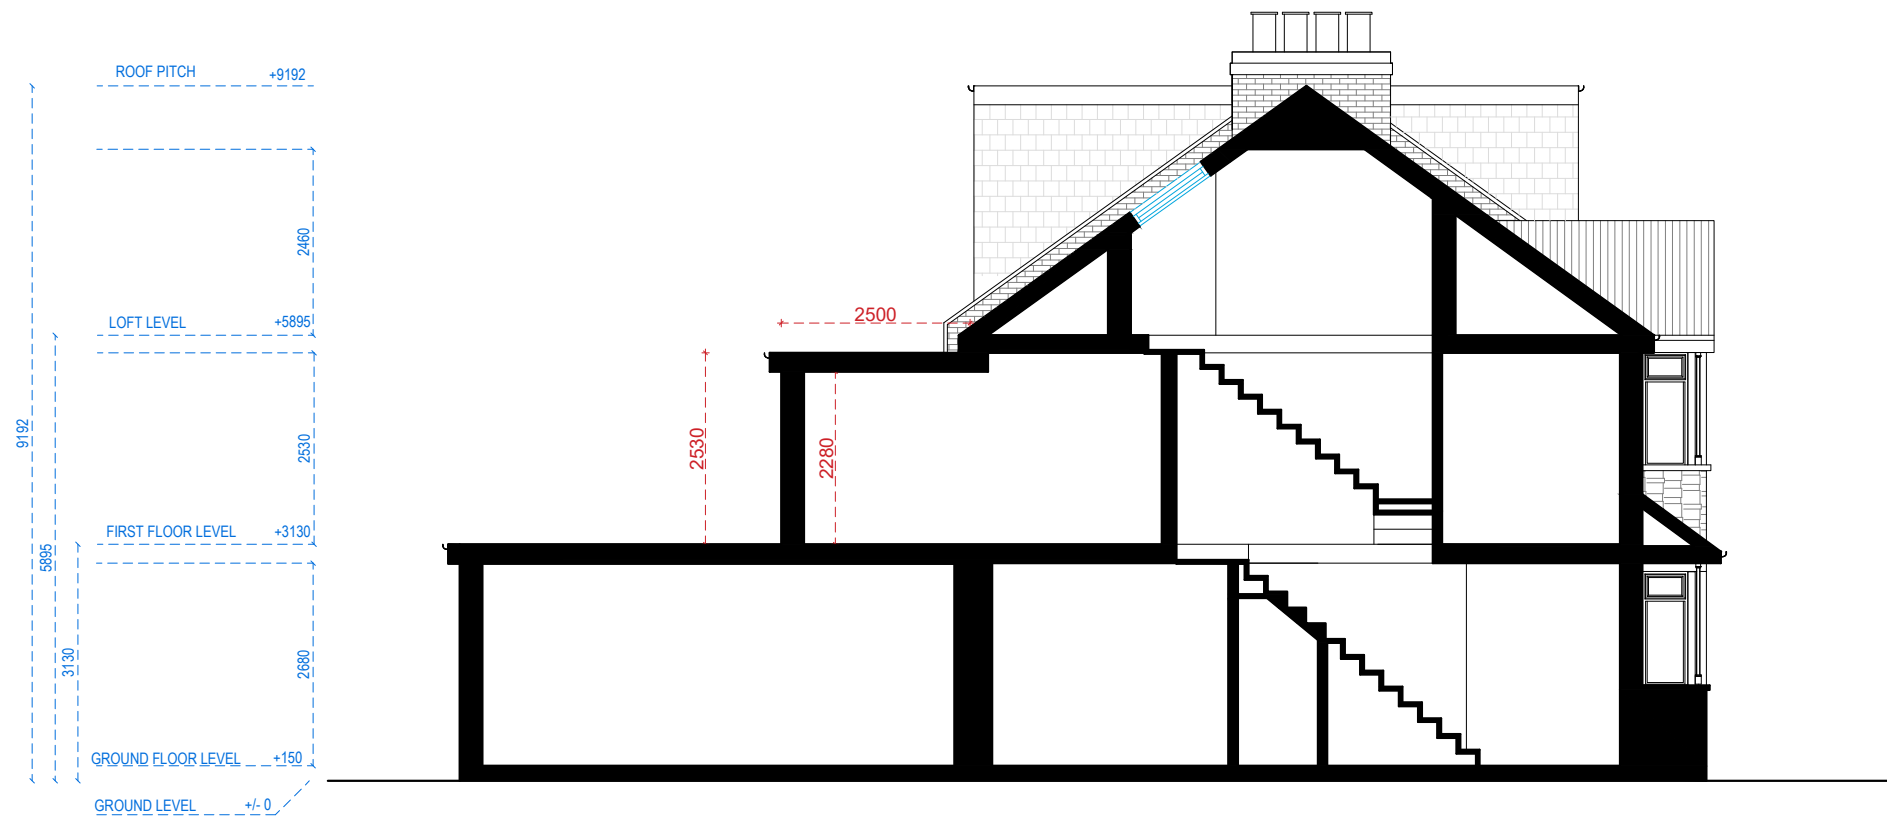

SECTION AA



Address - Unit 4, Grosvenor Way, London E5 9ND
Phone - 020 3781 8008
E-mail - office@redwoodsprojects.co.uk
Web - www.redwoodsprojects.co.uk

Any errors on Dimensions to be reported to the
Architect prior to commencement of Works.
Dimensions and areas are based on survey information.
This drawing is copyright © Redwoods Projects.
All dimensions to be checked on site Prior work.

REFERENCE: 37-39-41 NORFOLK AVENUE, LONDON N15 6JX, UK

TITLE: PROPOSED DRAWINGS
SECTIONS

PROJECT No 975 DATE: 25-09-2023

SHEET No P 07

0 1 2 5m scale 1:100 @A3

NOTES:

DRAWN BY

EDITED BY