


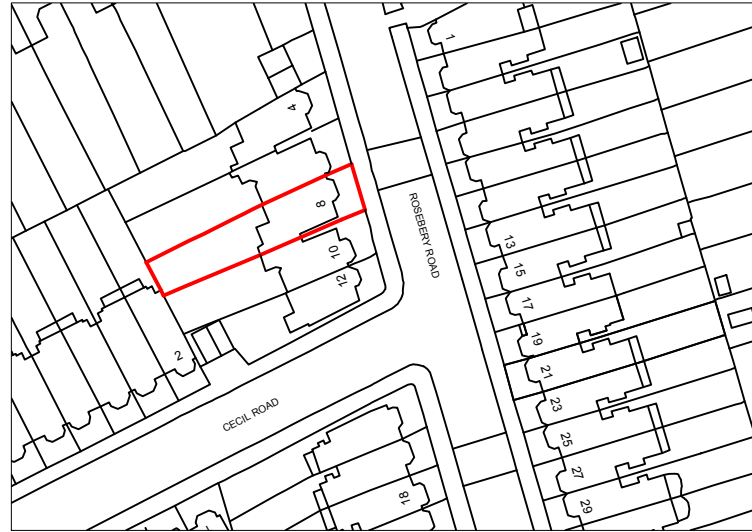

Location Plan

Scale 1:1250

0 10 20 30 40 50 60 70 80 90 100m



Existing/Proposed Block Plan

Scale 1:500

0 10 20 30 40m



DETAILED PLANNING

GREENSIDE HOUSE
50 STATION ROAD
LONDON, N22 7DD

T 0208 1500 494
E INFO@DETAILED-PLANNING.CO.UK
WWW.DETAILED-PLANNING.CO.UK

SITE 8 Rosebery Road, London N10 2LH

DRAWING TITLE Location and Block Plans


DRAWING STATUS Preliminary

SCALE	DATE	DRAWN	CHECK
1:100 @ A3	Sep.2023	L.M./E.B.	P.C.


DWG NO. 2293MR_PRE: SH0 REVISION C

© COPYRIGHT - DETAILED PLANNING LTD
Not for construction. All dimension should be checked on site prior to works commencing.

0 1 2 3m
SCALE: 1:50
0 1 2 3 4 5 6m
SCALE: 1:100

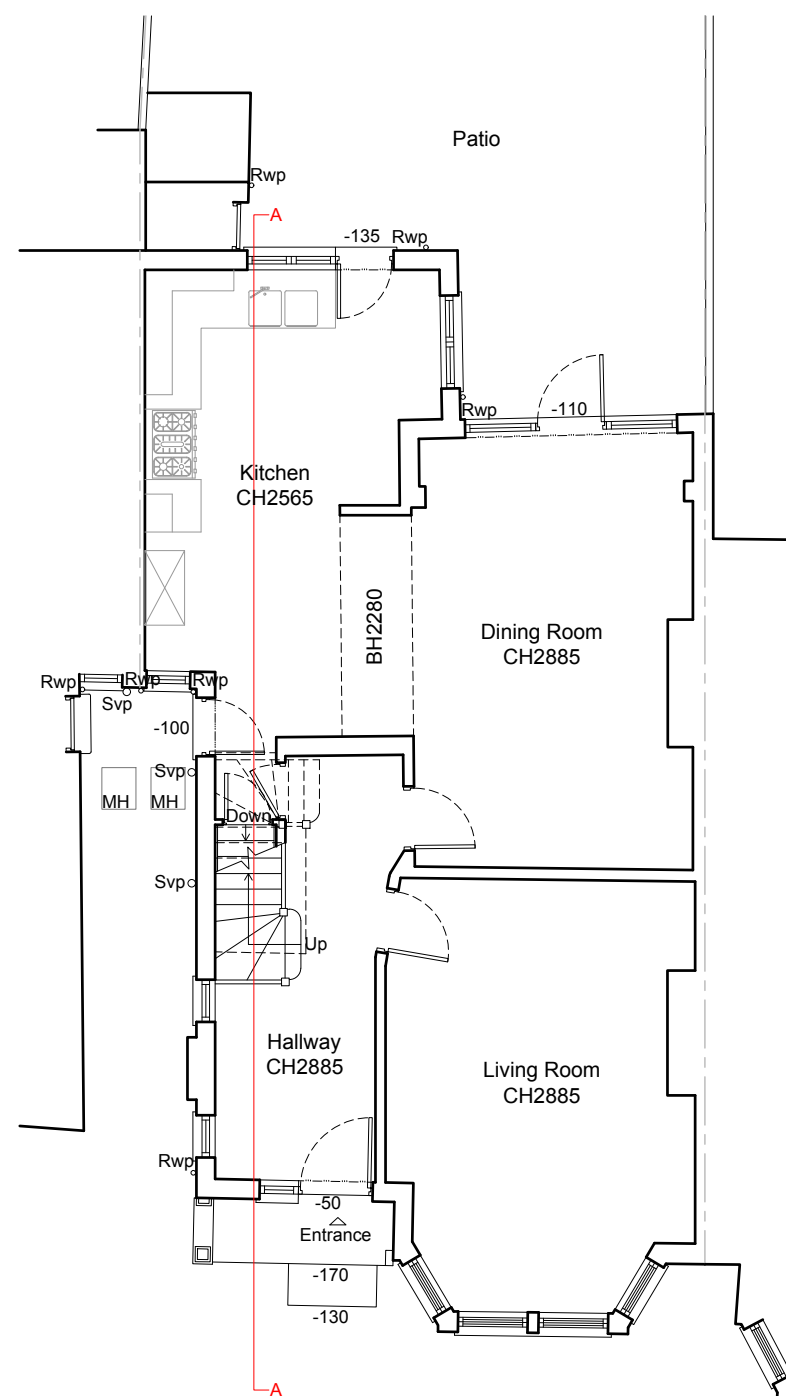

Ground Floor Plan
As Existing 1:100

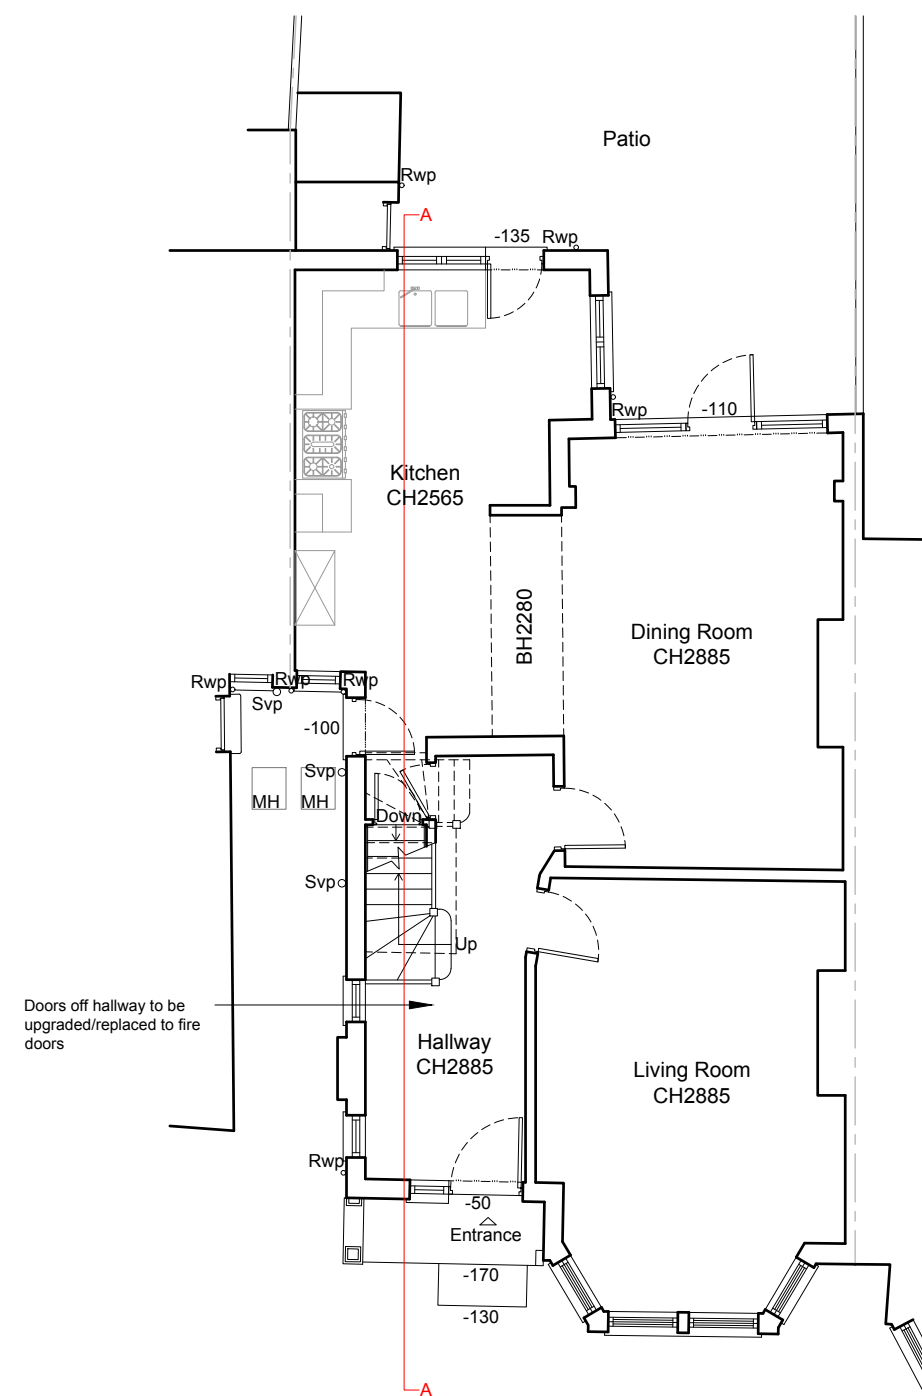

Ground Floor Plan
As Proposed 1:100



DETAILED PLANNING

GREENSIDE HOUSE
50 STATION ROAD
LONDON, N22 7DD

T 0208 1500 494
E INFO@DETAILED-PLANNING.CO.UK
WWW.DETAILED-PLANNING.CO.UK

SITE 8 Rosebery Road, London N10 2LH


DRAWING TITLE Ground Floor Plans


DRAWING STATUS Preliminary

SCALE	DATE	DRAWN	CHECK
1:100 @ A3	Sep.2023	L.M./E.B.	P.C.


DWG NO. 2293MR_PRE: SH1 REVISION C

© COPYRIGHT - DETAILED PLANNING LTD
Not for construction. All dimension should be checked on site prior to works commencing.

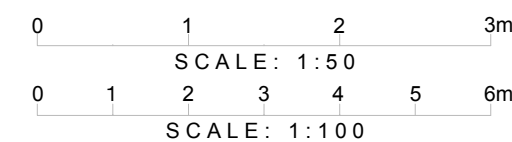

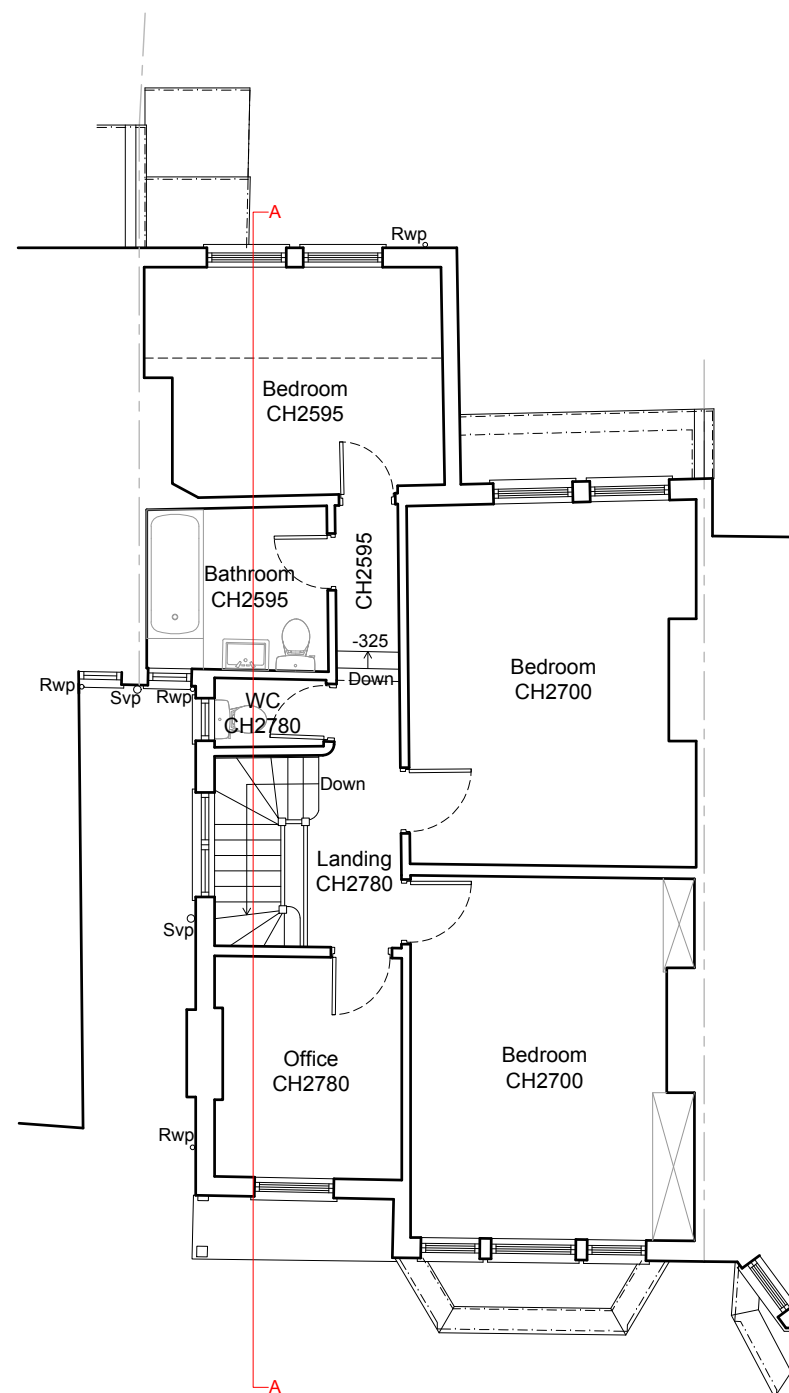

First Floor Plan
As Existing 1:100

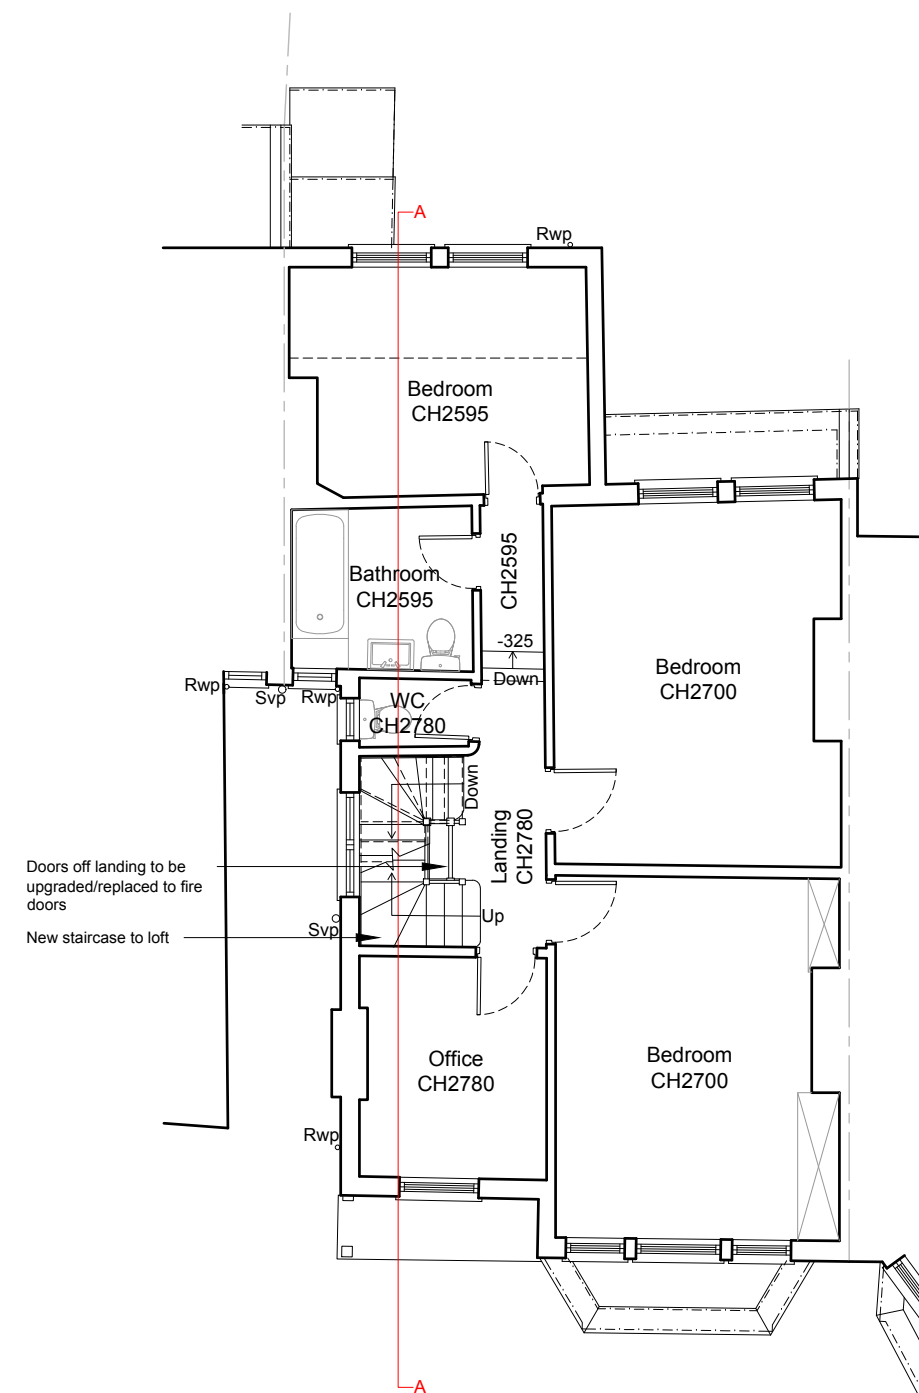

First Floor Plan
As Proposed 1:100



DETAILED PLANNING

GREENSIDE HOUSE
50 STATION ROAD
LONDON, N22 7DD

T 0208 1500 494
E INFO@DETAILED-PLANNING.CO.UK
WWW.DETAILED-PLANNING.CO.UK


SITE 8 Rosebery Road, London N10 2LH

DRAWING TITLE *First Floor Plans*


DRAWING STATUS *Preliminary*

SCALE	DATE	DRAWN	CHECK
1:100 @ A3	Sep.2023	L.M./E.B.	P.C.


DWG NO. 2293MR_PRE: SH2 REVISION C

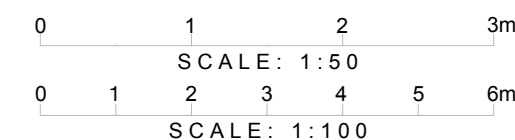

© COPYRIGHT - DETAILED PLANNING LTD
Not for construction. All dimension should be checked on site prior to works commencing.

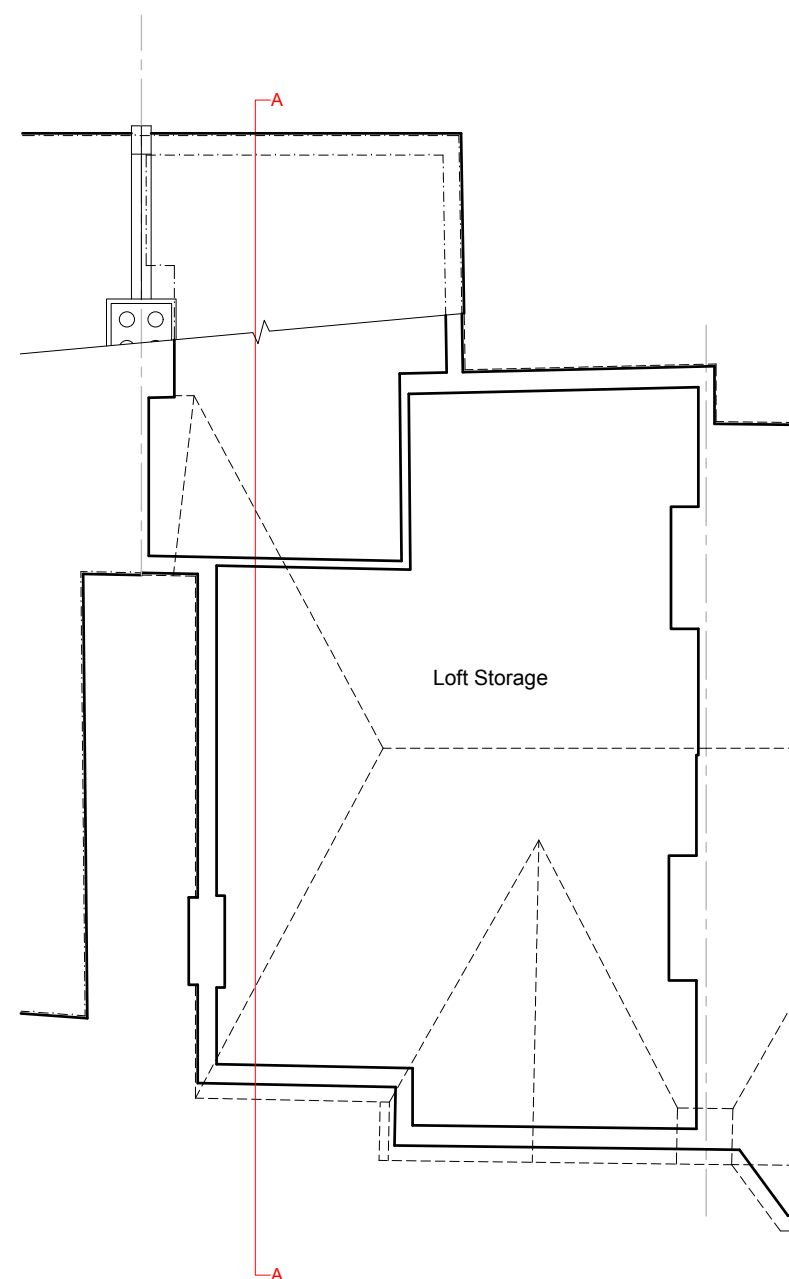

Loft Plan
As Existing 1:100

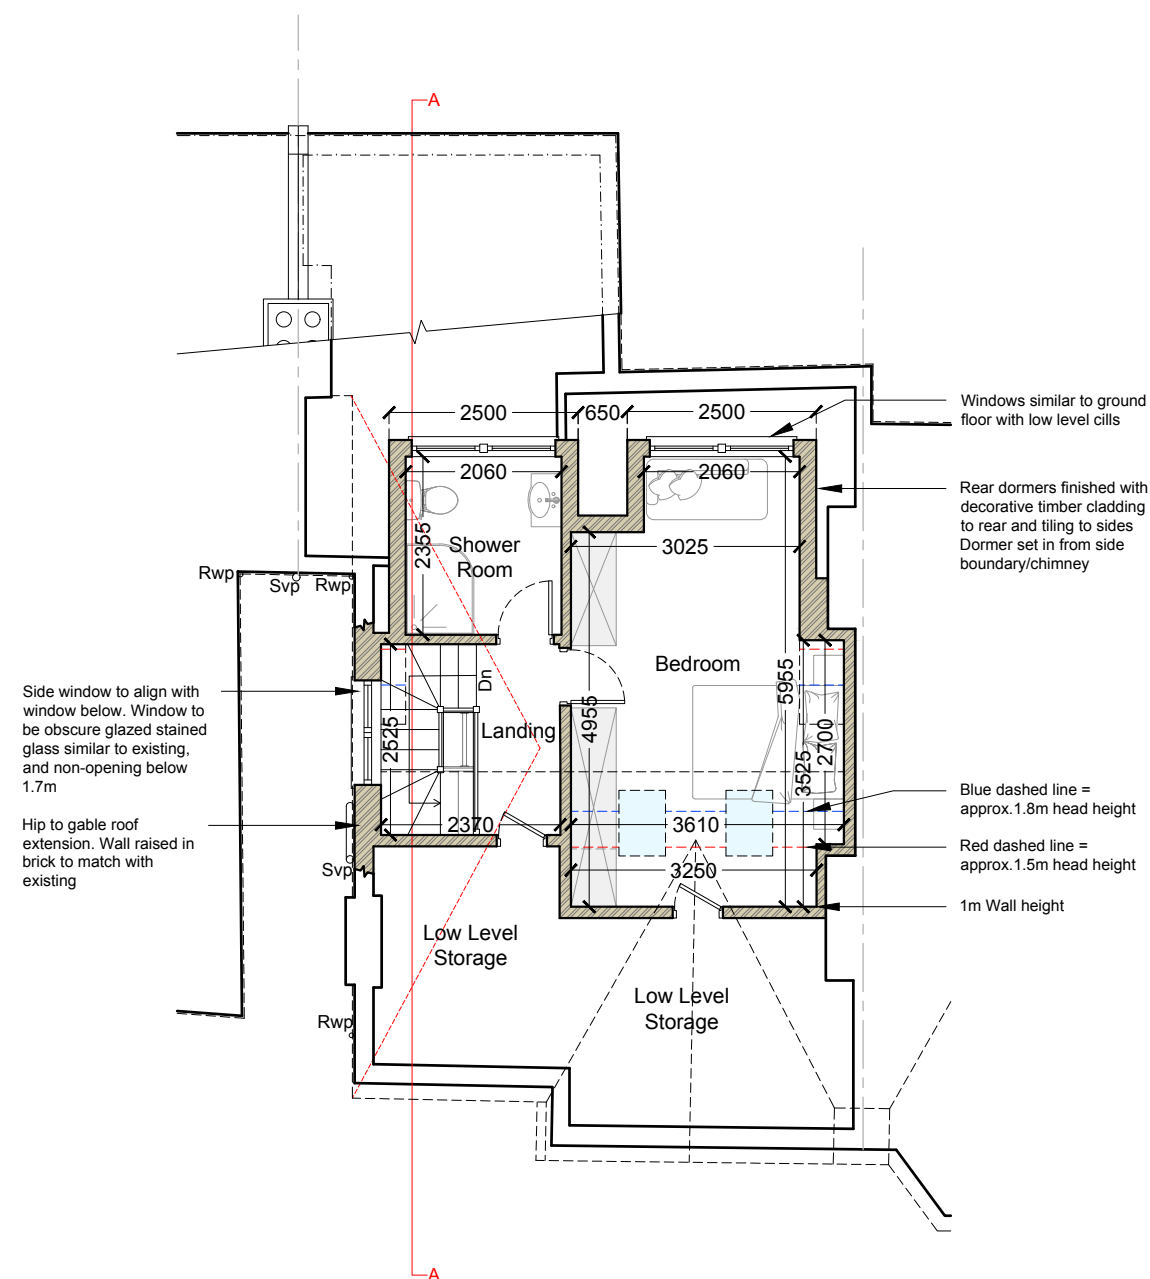

Loft Floor Plan
As Proposed 1:100



DETAILED PLANNING

GREENSIDE HOUSE
50 STATION ROAD
LONDON, N22 7DD

T 0208 1500 494
E INFO@DETAILED-PLANNING.CO.UK
WWW.DETAILED-PLANNING.CO.UK


SITE 8 Rosebery Road, London N10 2LH

DRAWING TITLE *Loft Floor Plans*


DRAWING STATUS *Preliminary*

SCALE	DATE	DRAWN	CHECK
1:100 @ A3	Sep.2023	L.M./E.B.	P.C.


DWG NO. 2293MR_PRE: SH3 REVISION C

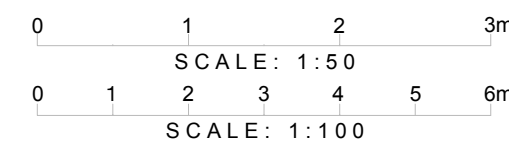

© COPYRIGHT - DETAILED PLANNING LTD
Not for construction. All dimension should be checked on site prior to works commencing.

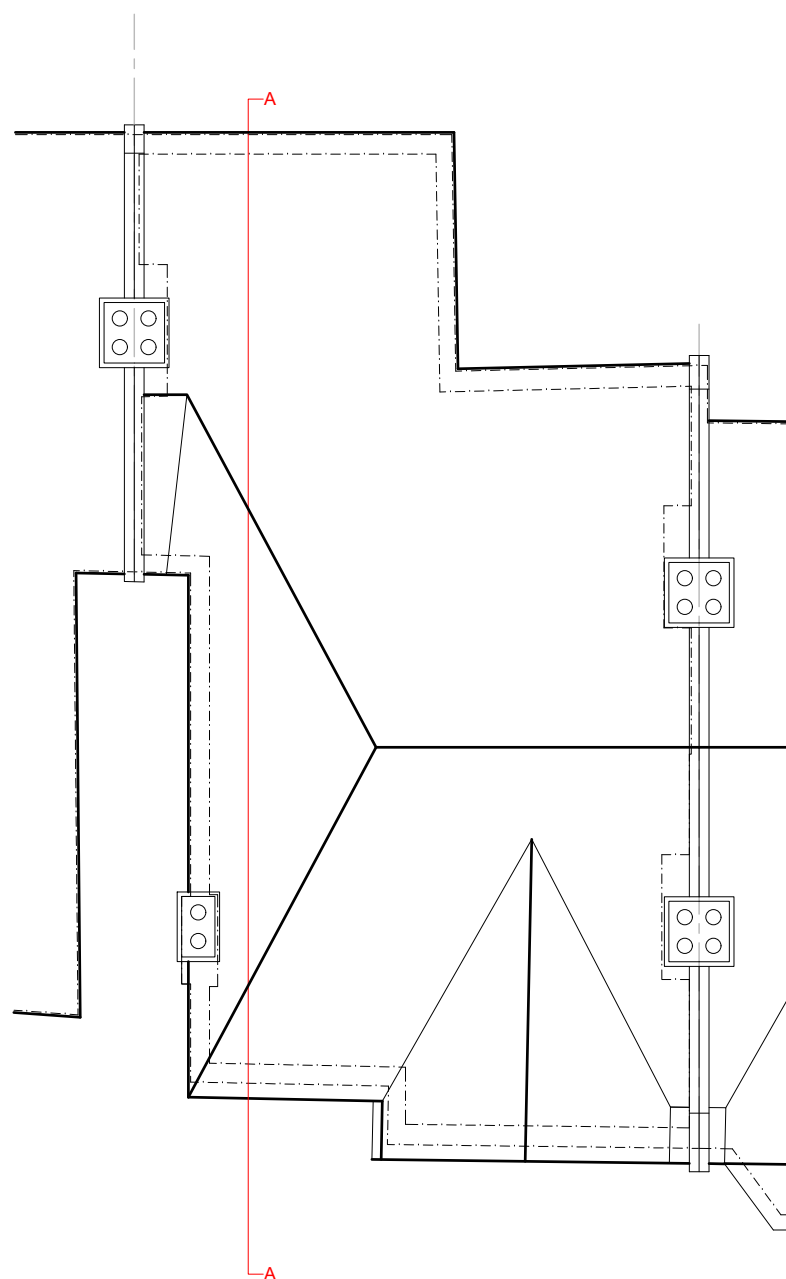

Roof Plan
As Existing 1:100

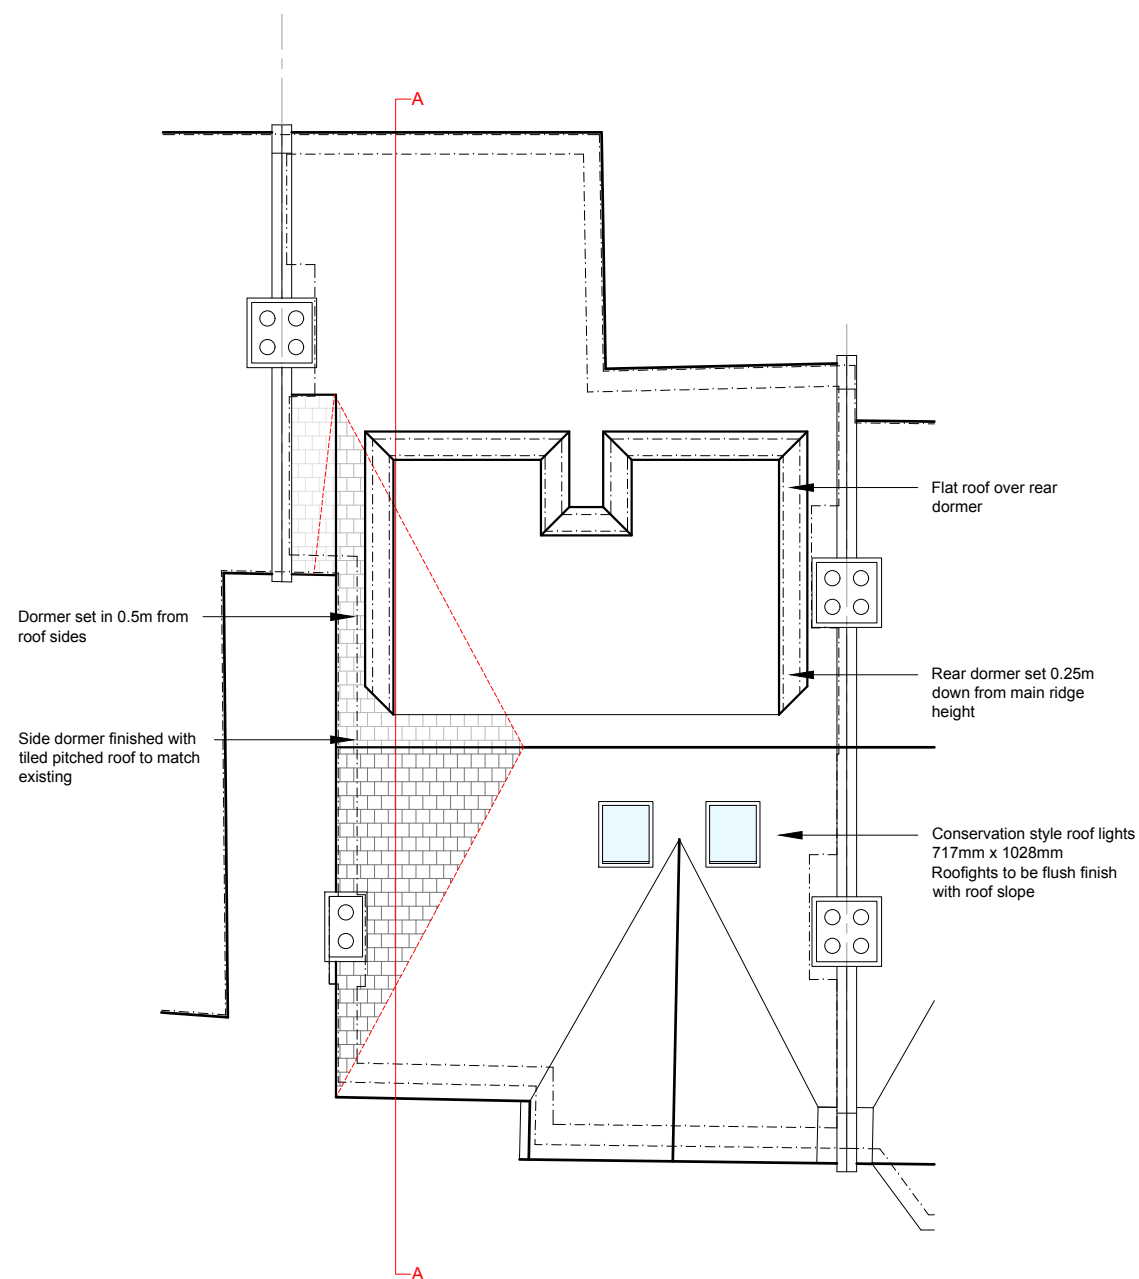

Roof Plan
As Proposed 1:100



DETAILED PLANNING

GREENSIDE HOUSE
50 STATION ROAD
LONDON, N22 7DD

T 0208 1500 494
E INFO@DETAILED-PLANNING.CO.UK
WWW.DETAILED-PLANNING.CO.UK


SITE 8 Rosebery Road, London N10 2LH

DRAWING TITLE *Roof Plans*


DRAWING STATUS *Preliminary*

SCALE	DATE	DRAWN	CHECK
1:100 @ A3	Sep.2023	L.M./E.B.	P.C.

DWG NO. 2293MR_PRE: SH4 REVISION C

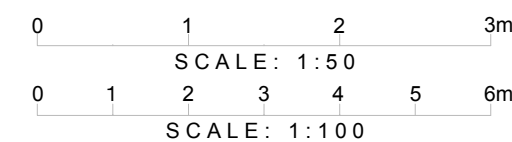


© COPYRIGHT - DETAILED PLANNING LTD
Not for construction. All dimension should be checked on site prior to works commencing.

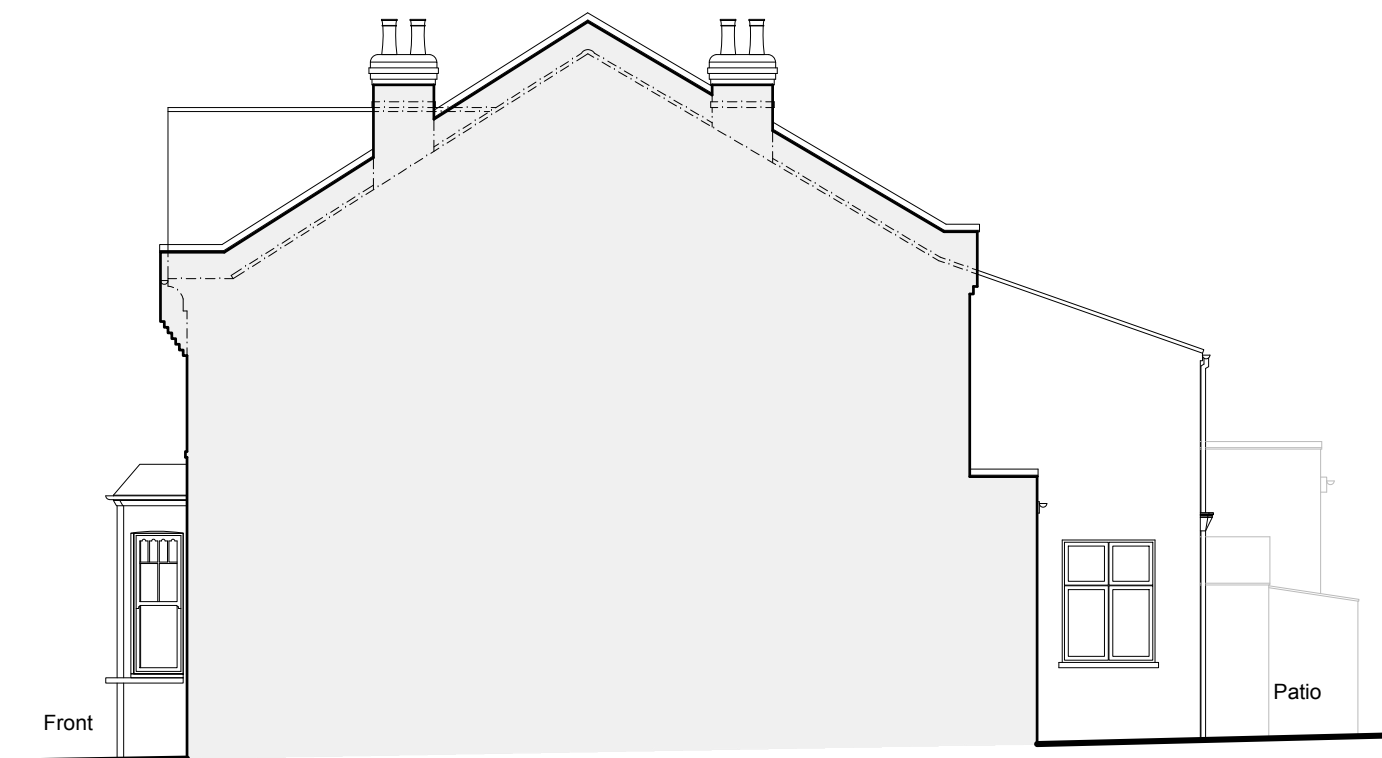

Side Elevation
As Existing 1:100



Rear Elevation
As Existing 1:100

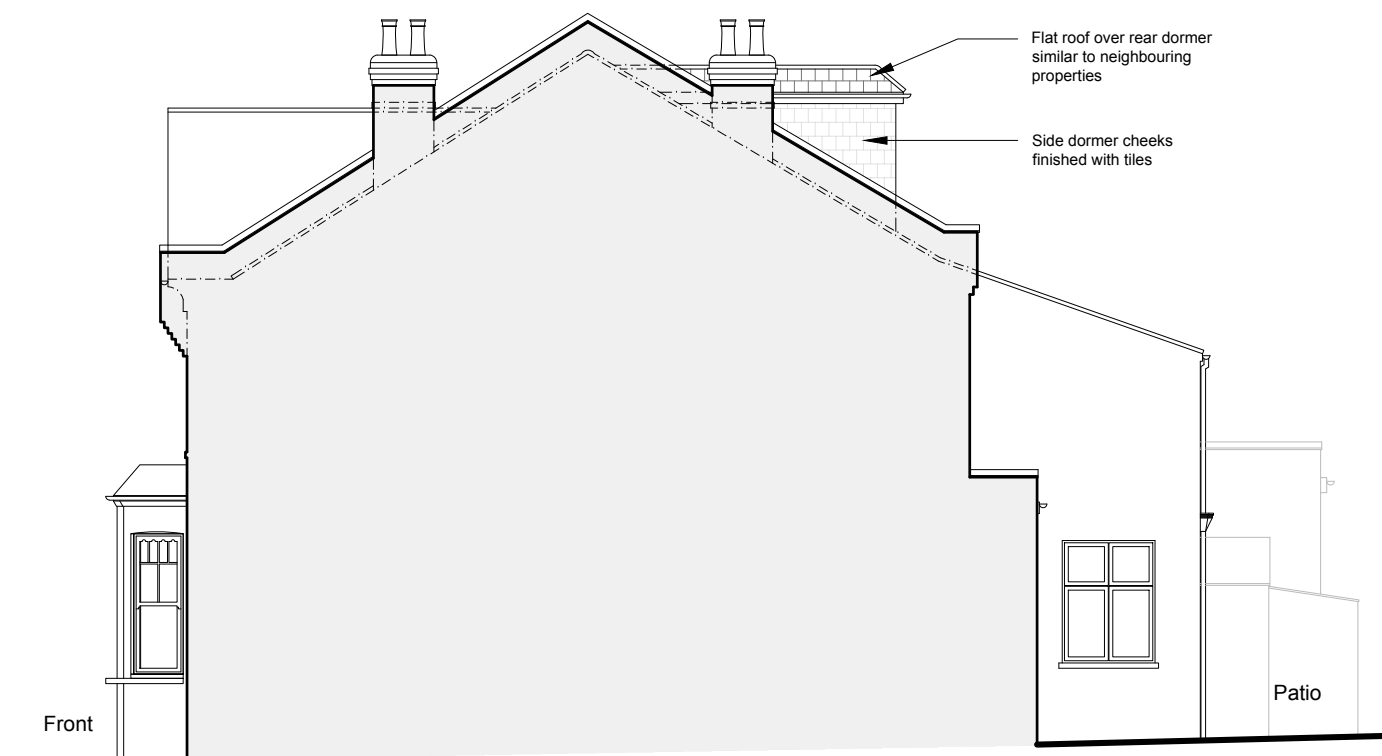

Side Elevation
As Proposed 1:100



Rear Elevation
As Proposed 1:100



DETAILED PLANNING

GREENSIDE HOUSE
50 STATION ROAD
LONDON, N22 7DD

T 0208 1500 494
E INFO@DETAILED-PLANNING.CO.UK
WWW.DETAILED-PLANNING.CO.UK

SITE 8 Rosebery Road, London N10 2LH
DRAWING TITLE Side and Rear Elevations
DRAWING STATUS Preliminary
SCALE DATE DRAWN CHECK
1:100 @ A3 Sep.2023 L.M./E.B. P.C.
DWG NO. 2293MR_PRE: SH5 REVISION C

0 1 2 3m
SCALE: 1:50
0 1 2 3 4 5 6m
SCALE: 1:100

© COPYRIGHT - DETAILED PLANNING LTD
Not for construction. All dimension should be checked on site prior to works commencing.



Front Elevation
As Existing 1:100



Front Elevation
As Proposed 1:100



DETAILED PLANNING

GREENSIDE HOUSE
50 STATION ROAD
LONDON, N22 7DD

T 0208 1500 494
E INFO@DETAILED-PLANNING.CO.UK
WWW.DETAILED-PLANNING.CO.UK

SITE 8 Rosebery Road, London N10 2LH


DRAWING TITLE *Front Elevations*

DRAWING STATUS *Preliminary*

SCALE	DATE	DRAWN	CHECK
1:100 @ A3	Sep.2023	L.M./E.B.	P.C.


DWG NO. 2293MR_PRE: SH6 REVISION C

© COPYRIGHT - DETAILED PLANNING LTD
Not for construction. All dimension should be checked on site prior to works commencing.

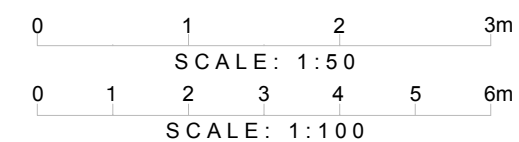




Side Elevation
As Existing 1:100

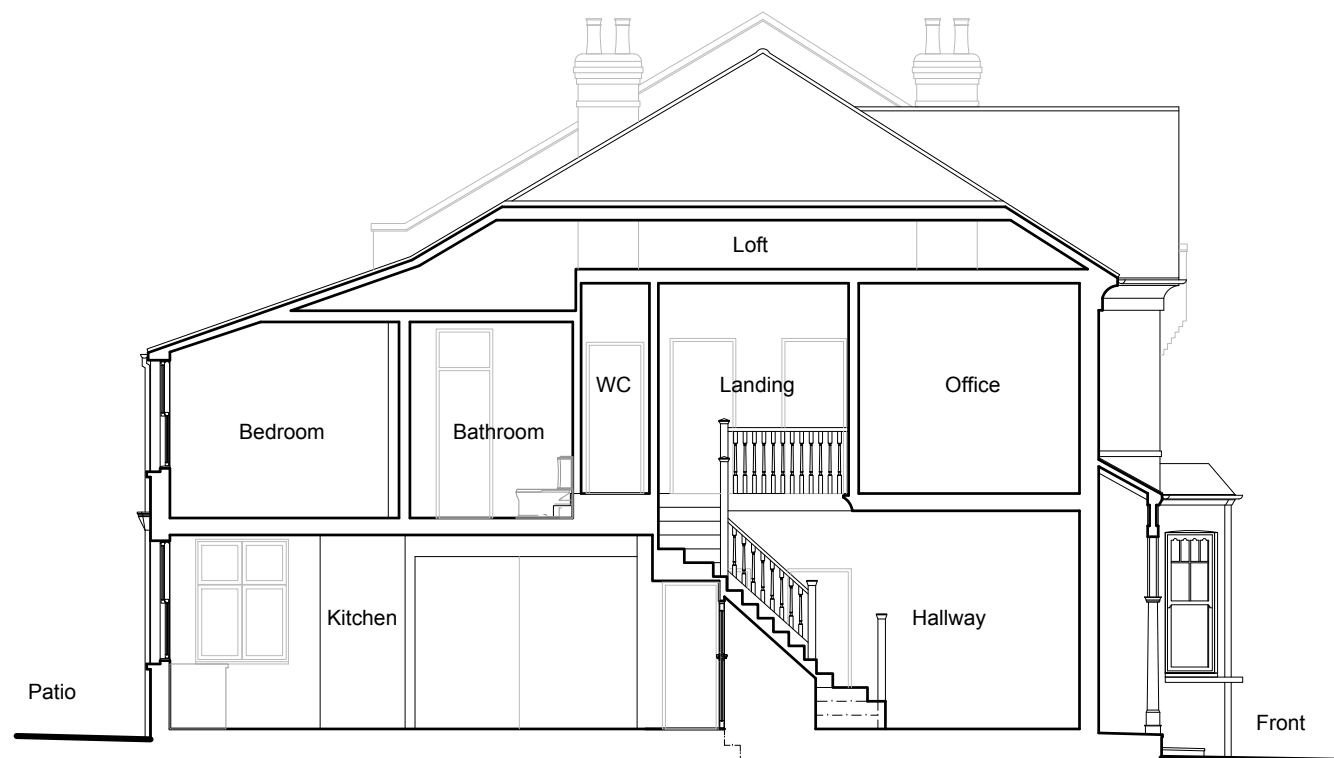

Section A-A
As Existing 1:100



Side Elevation
As Proposed 1:100

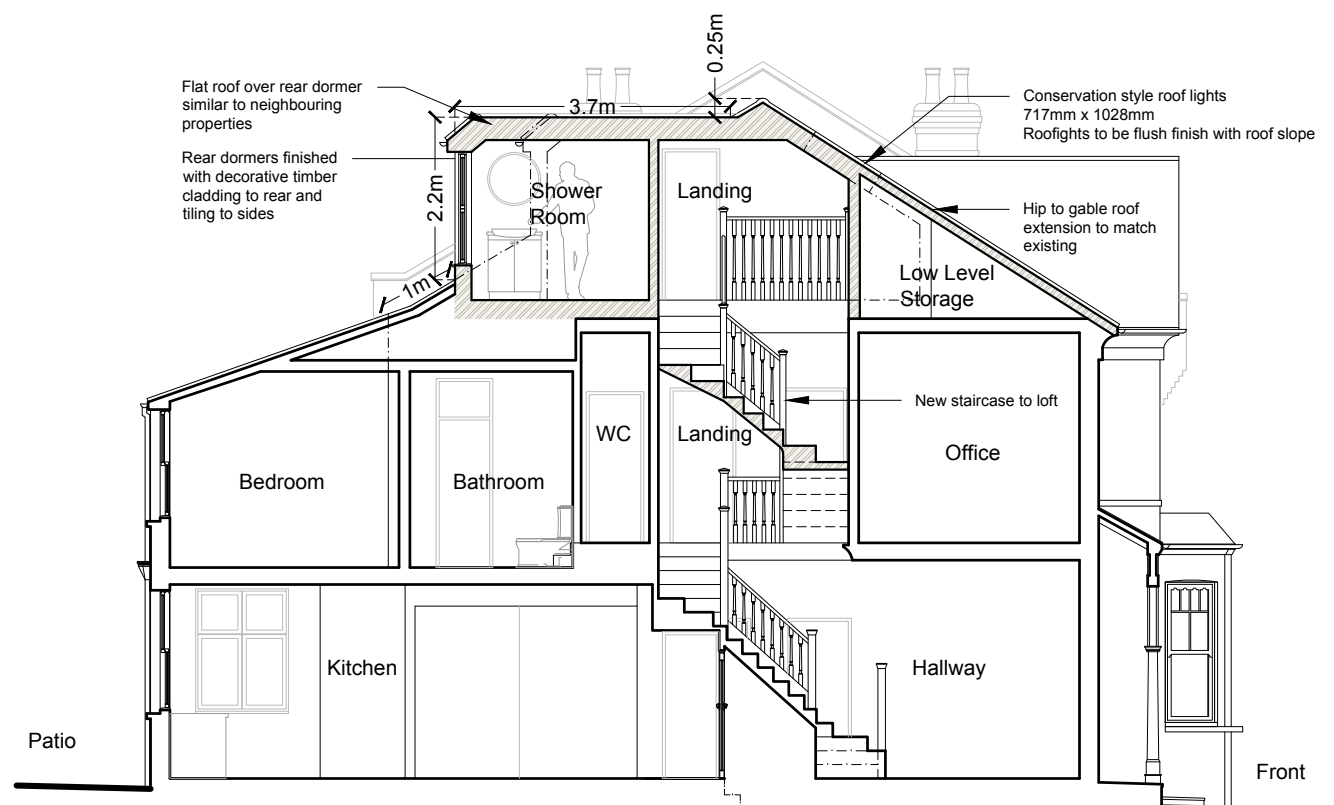

Section A-A
As Proposed 1:100



DETAILED PLANNING

GREENSIDE HOUSE
50 STATION ROAD
LONDON, N22 7DD

T 0208 1500 494
E INFO@DETAILED-PLANNING.CO.UK
WWW.DETAILED-PLANNING.CO.UK

SITE 8 Rosebery Road, London N10 2LH

DRAWING TITLE Side Elevation & Section A-A

DRAWING STATUS Preliminary

SCALE	DATE	DRAWN	CHECK
1:100 @ A3	Sep.2023	L.M./E.B.	P.C.

DWG NO. 2293MR_PRE: SH7 REVISION C

© COPYRIGHT - DETAILED PLANNING LTD
Not for construction. All dimension should be checked on site prior to works commencing.

