

NOTES



| Revision |                     |            |
|----------|---------------------|------------|
| Rev      | Notes               | Date       |
| A        | Planning Submission | 22/09/2023 |
|          |                     |            |
|          |                     |            |
KEY

Neighbouring context    Boundary line

Job Title  
Ground Floor rear extension and floor plan redesign and all associated works at 24 Cascade Avenue

Drawing Status  
Planning Drawings

Drawing Title  
Block Plans

Client  
Samantha Robinson

Scale  
1 : 200 @ A3

Drawn  
AR


Date  
Sept 2023

Checked  
ARG

Drawing No. B134576-3500    Rev. A



Existing Block Plan

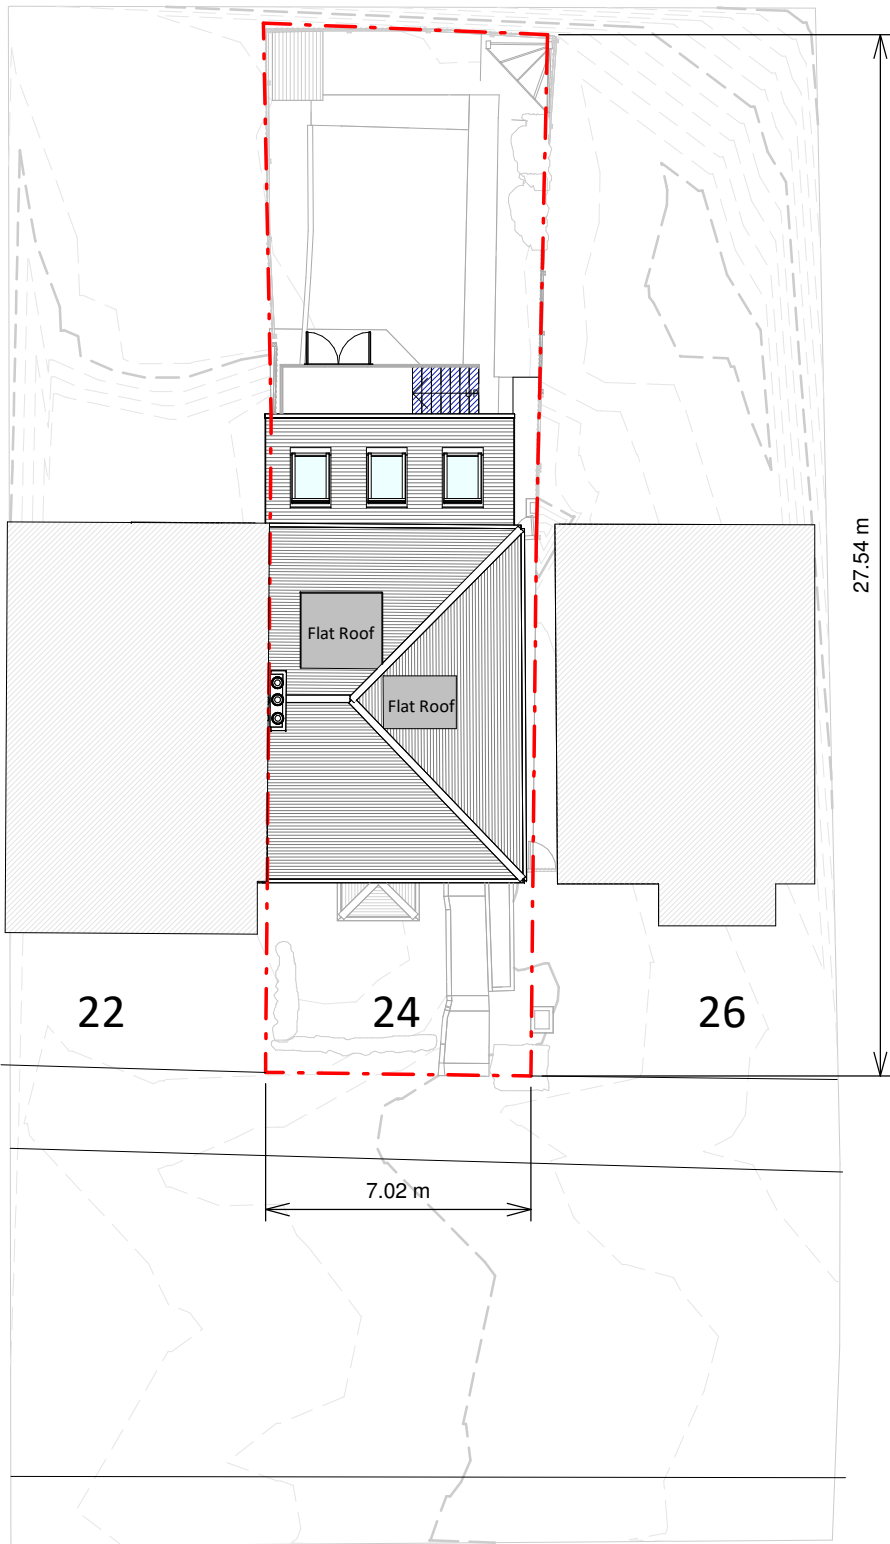

Proposed Block Plan