
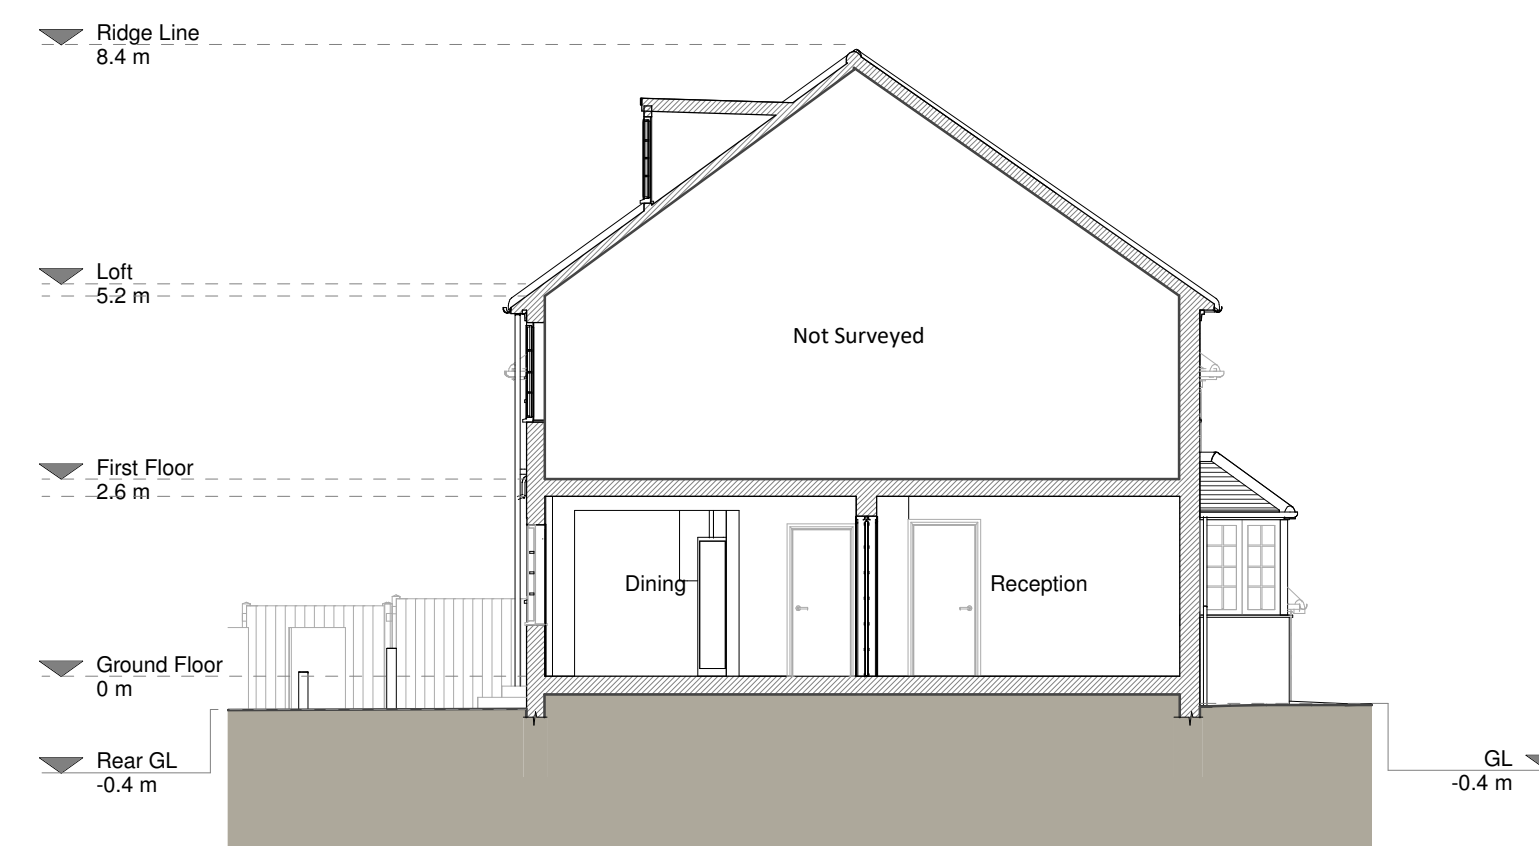
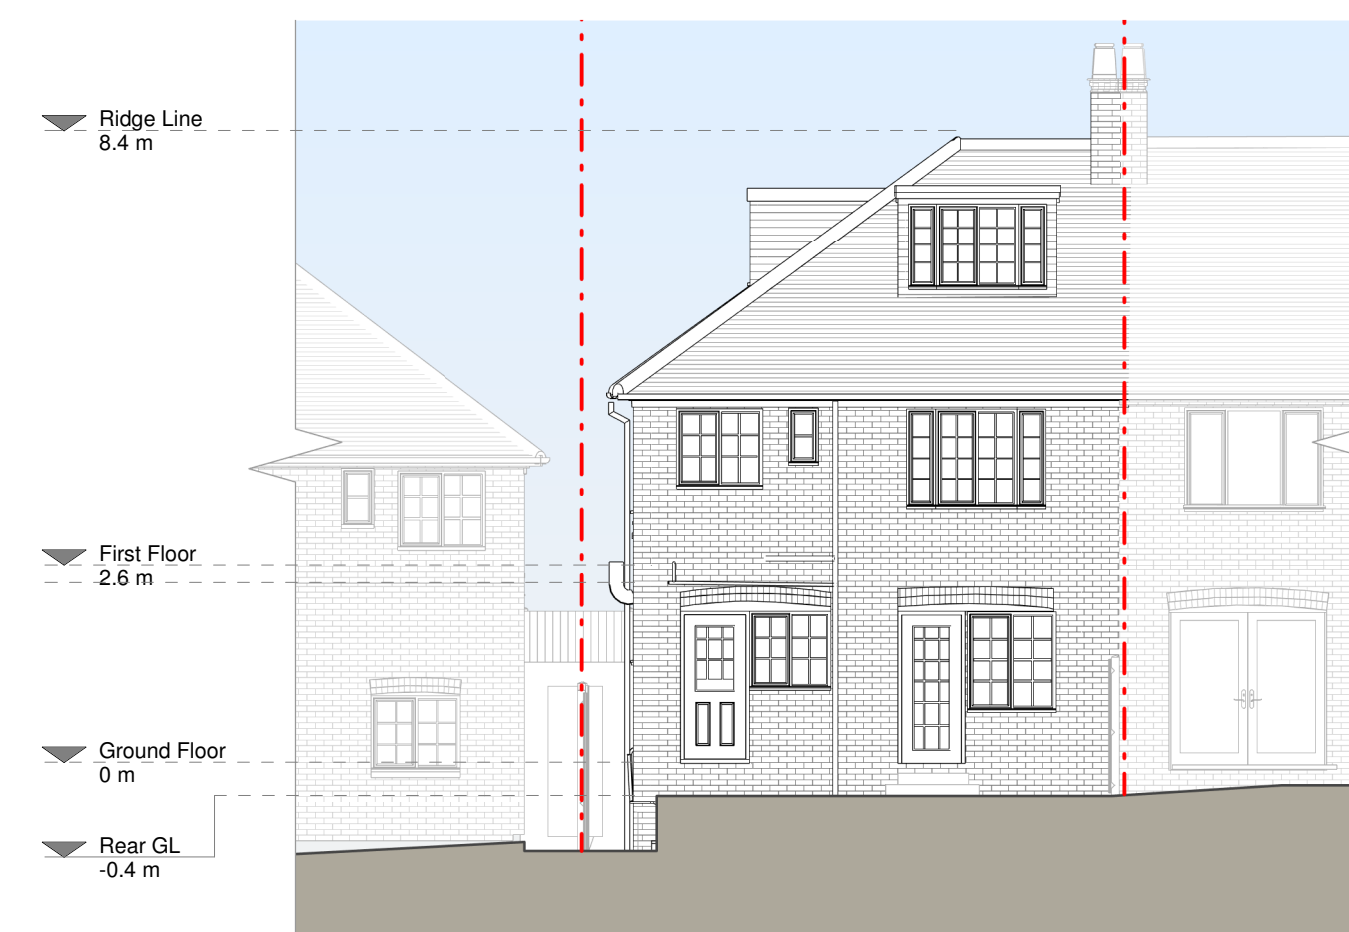
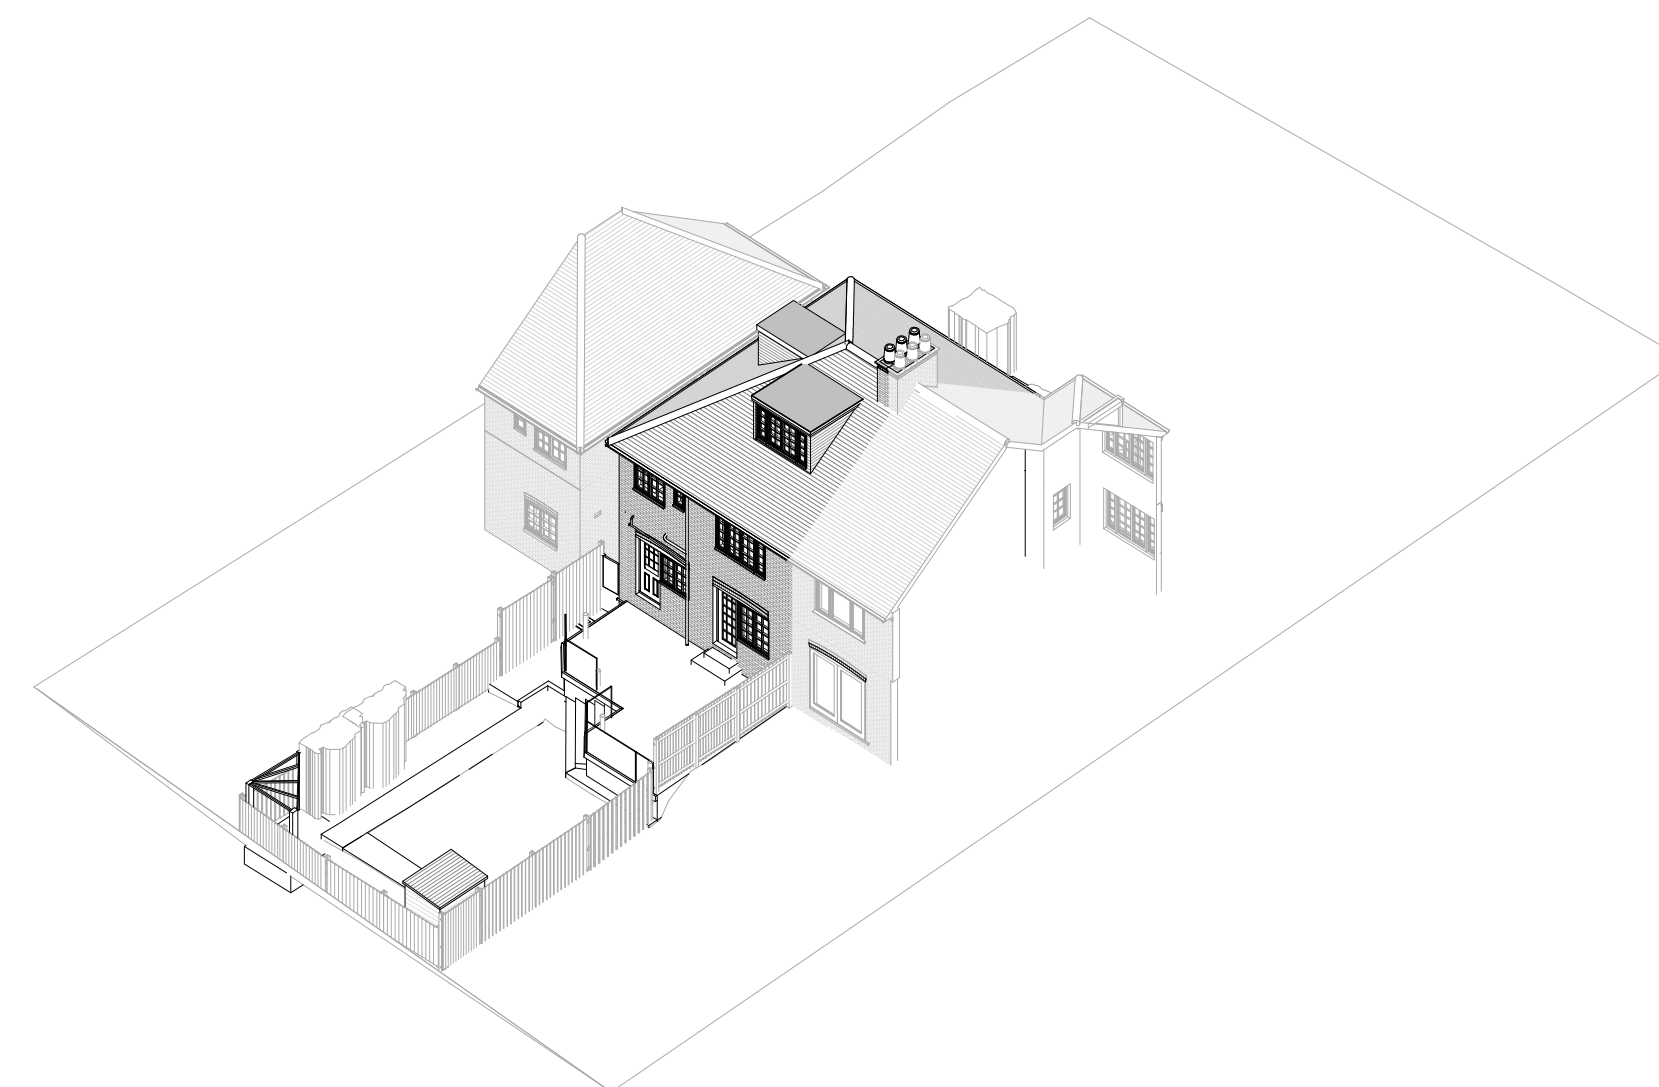
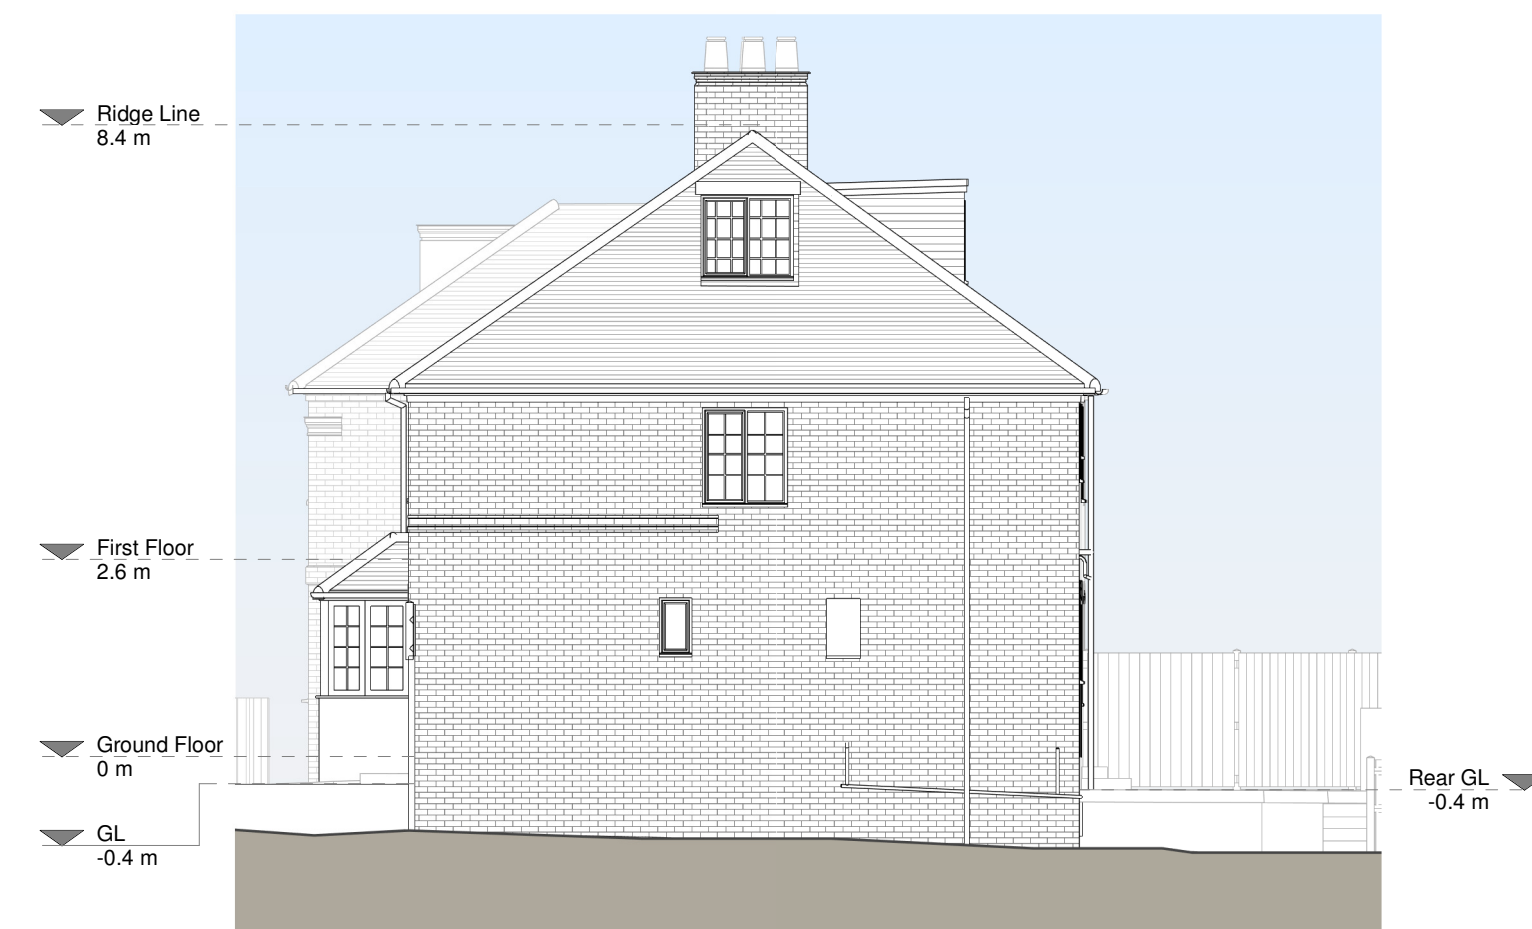
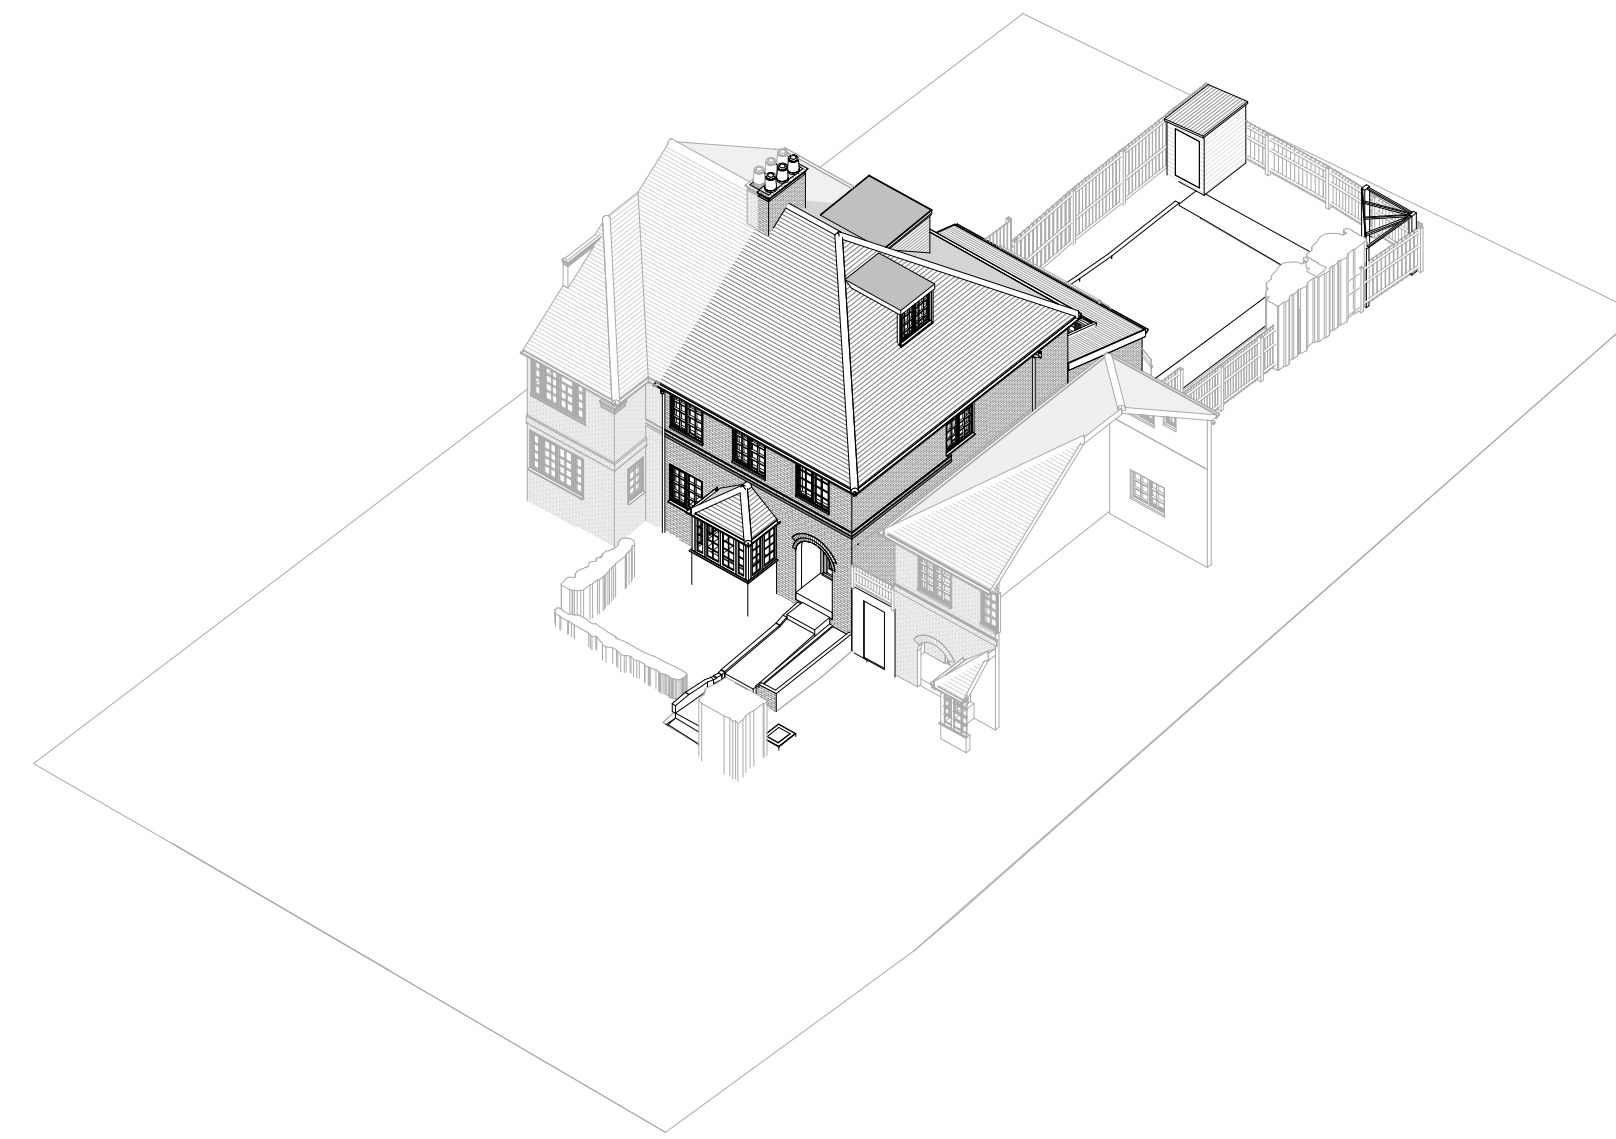
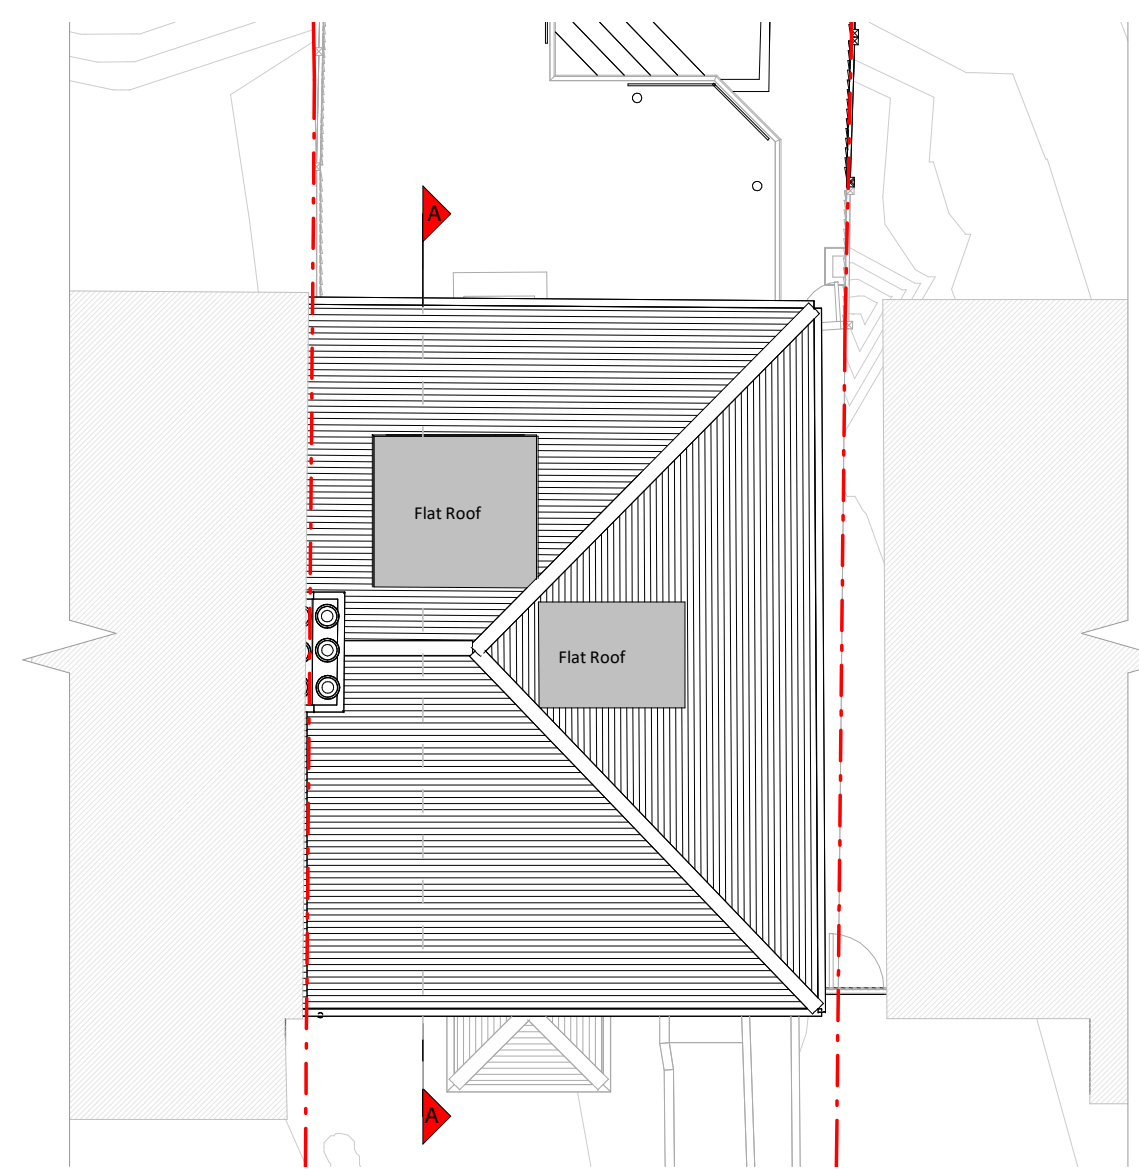


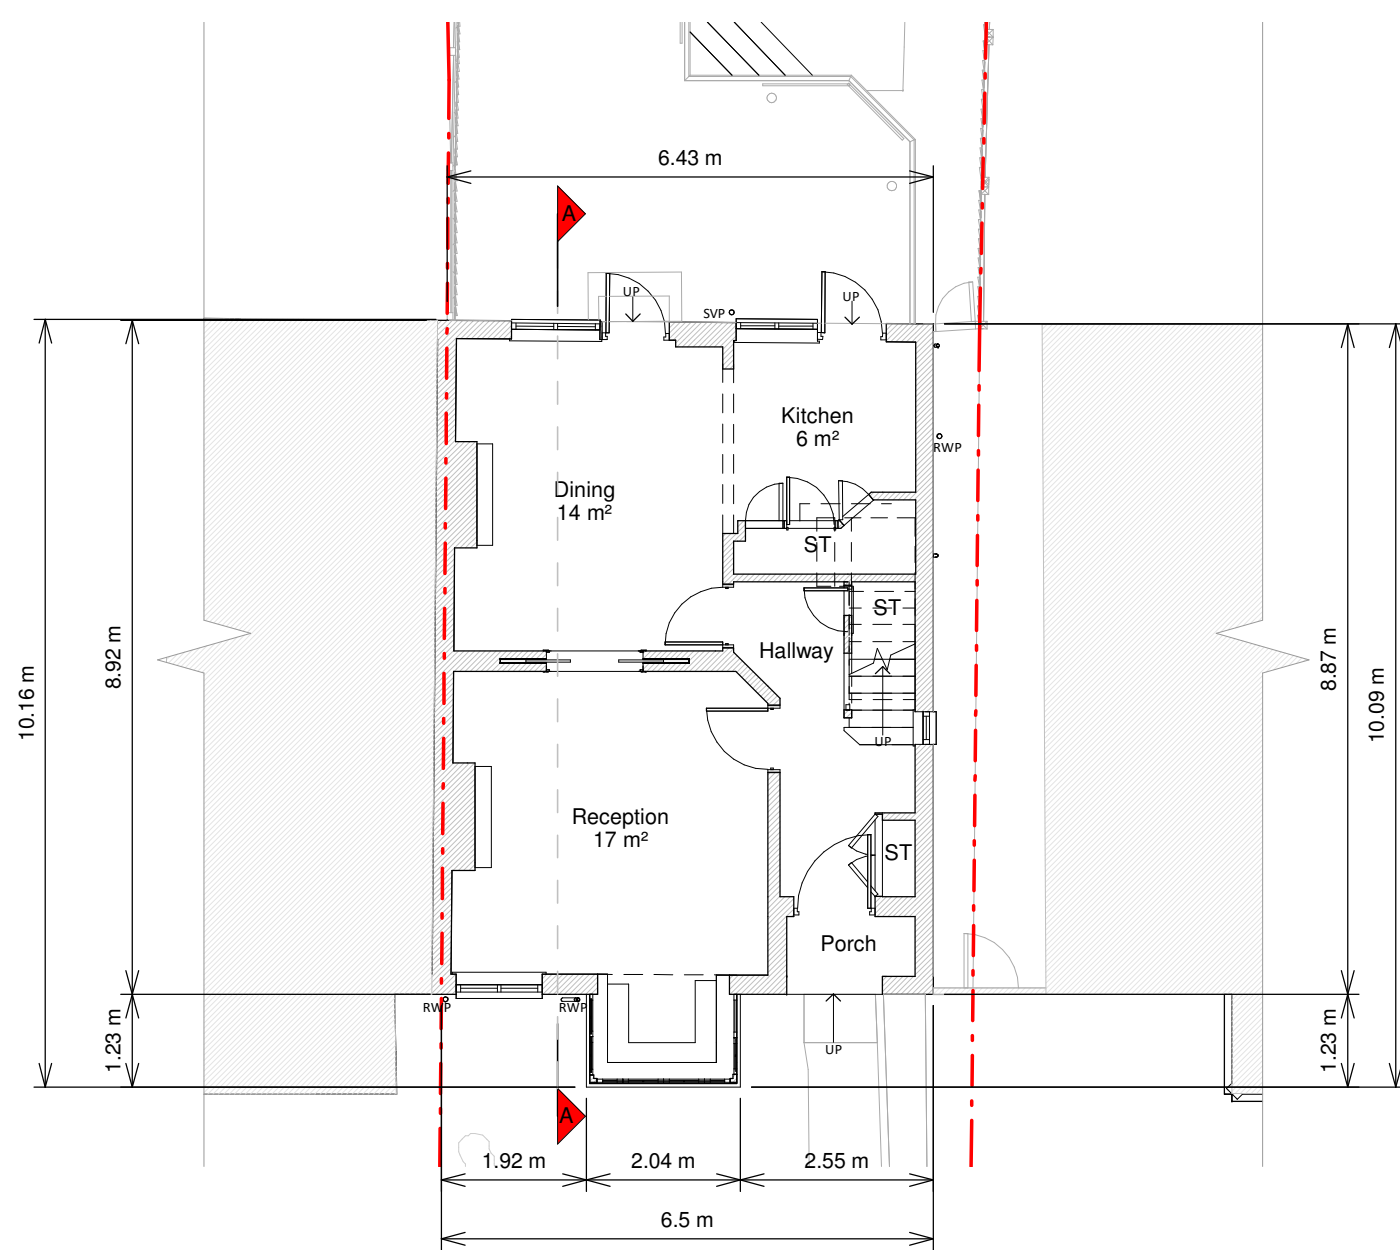

RIGHT in the design and this drawing is the property of RESI. Reproduction in whole or in part is forbidden without written sanction of RESI. This drawing must be used in its entirety with all other relevant documentation and drawings.


RESI accepts no liability for any expense, loss or damage whatsoever nature and however arising from any variation which has not been referred to them and their approval obtained.

It must be at actual scale. Do not scale from this drawing. The figured dimensions are to be used. All dimensions to rough-checked on-site prior to manufacture and construction. Any discrepancies to be reported to RESI immediately.

Work / Walls - London Stock Brick to match
ing
hed roof - N/A
roof - Fibreglass
ows - White Painted Timber Frame Windows
Lantern light and rooflights
ers - White Painted Timber double door glazed
al
Ps / Gutter's / Fascia's Black mixed
/Painted Cast Iron Downpipe. Black Cast Iron
terings to match existing

KEY

	Existing walls		Boundary line
	Existing furniture		Level line
			1.5m head height
			2.0m head height

 [illegible]

RESI®
grow your home


Ground Floor rear extension and
first floor plan redesign and all
associated works at 24 Cascade
Avenue


Iminary Drawings

Mantha Robinson


Engineering Drawings

00 @ A1	Draws AR
ch 2022	Checked LM
g No. 576-1100	Rev A

 

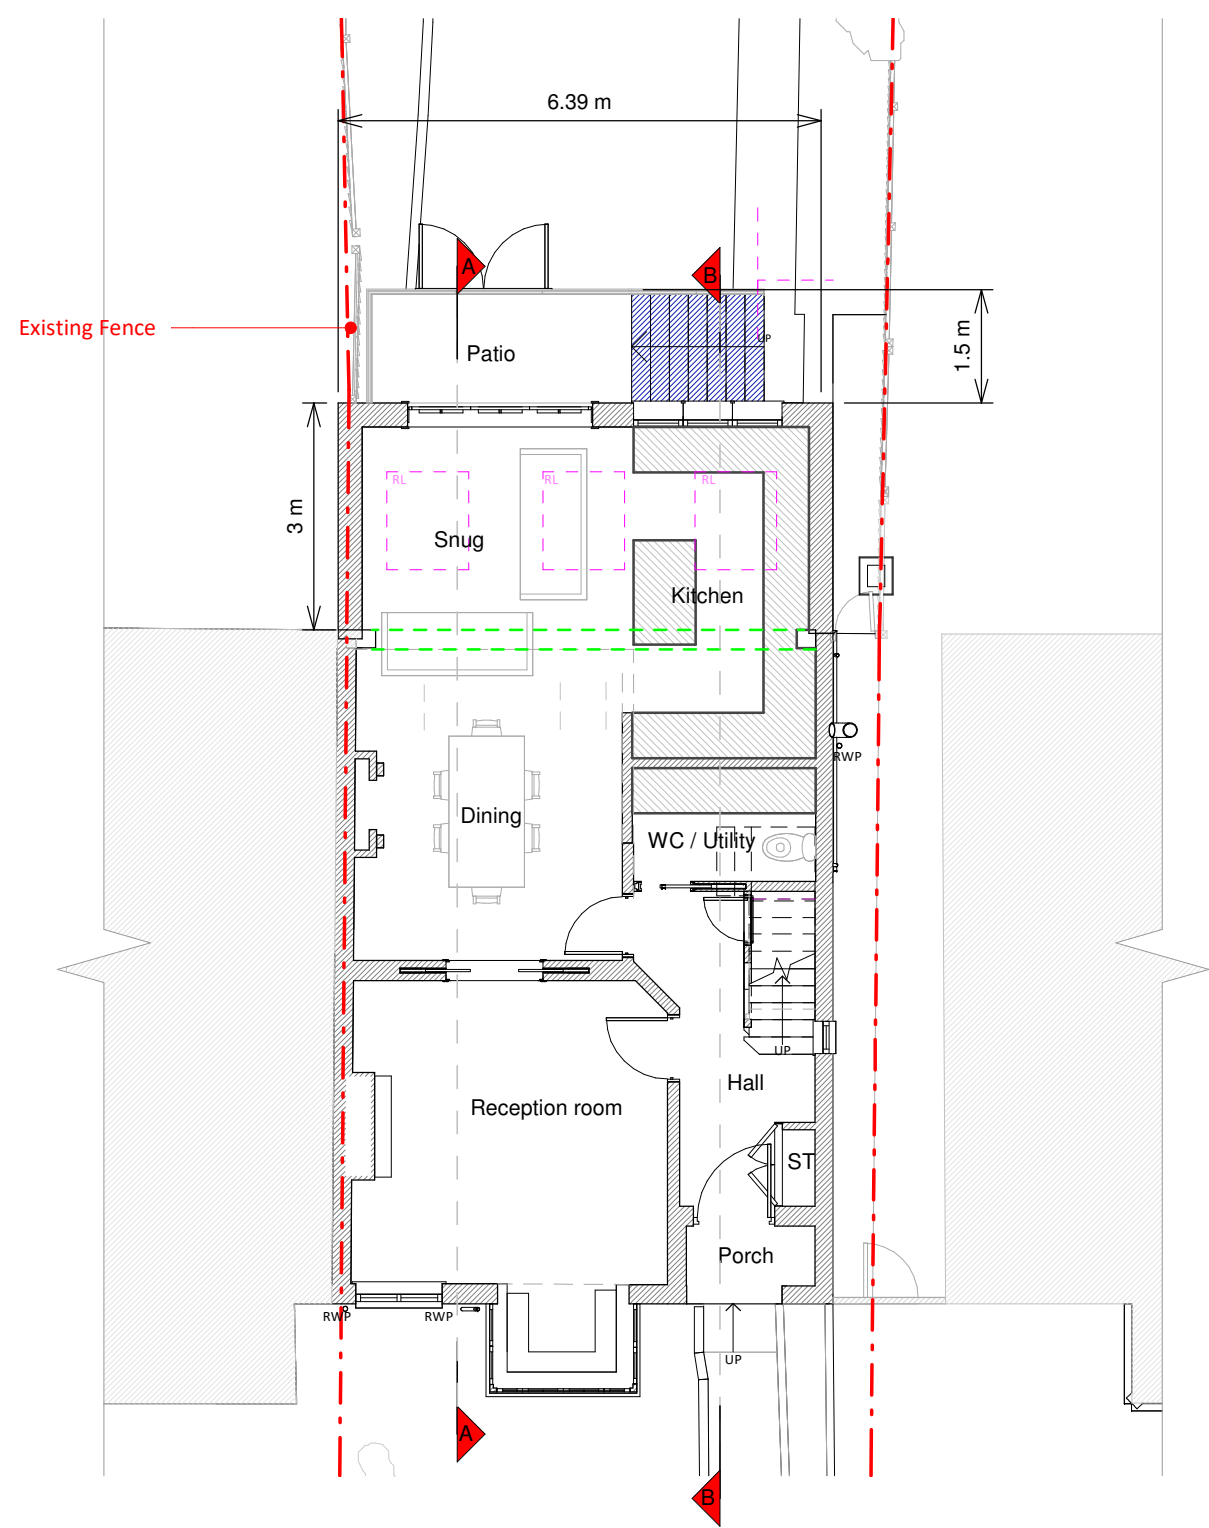


Ground Floor Plan

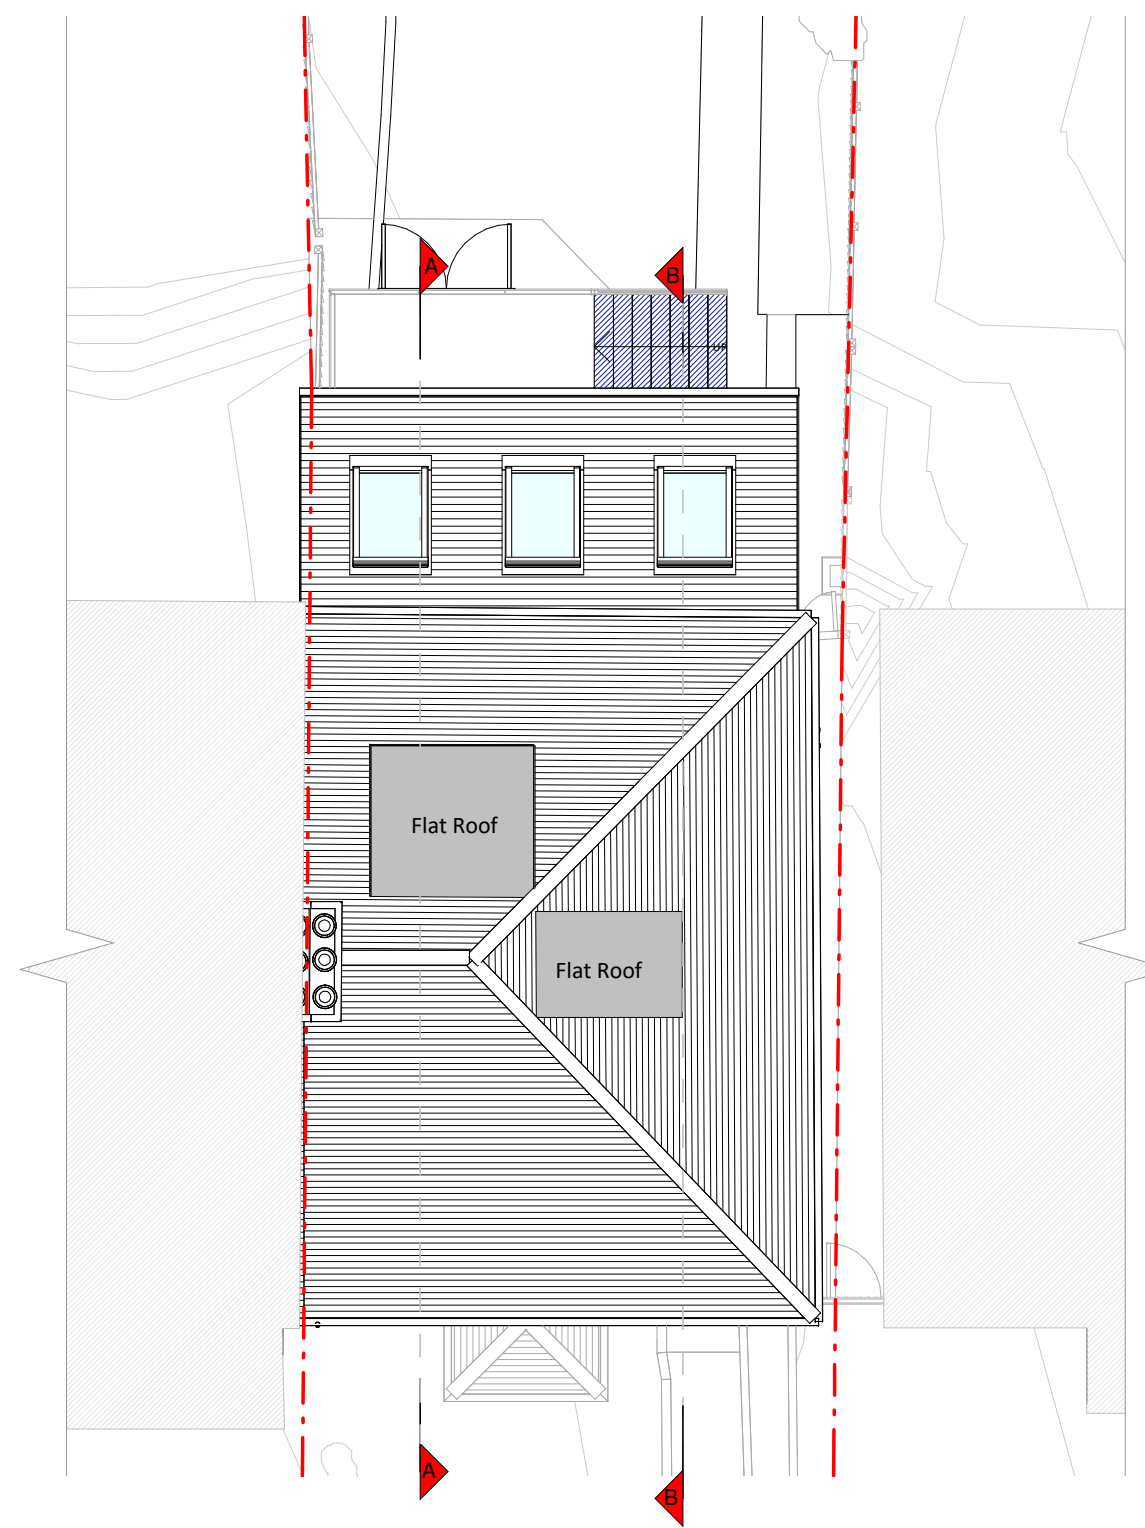


Roof Plan




3D View 1

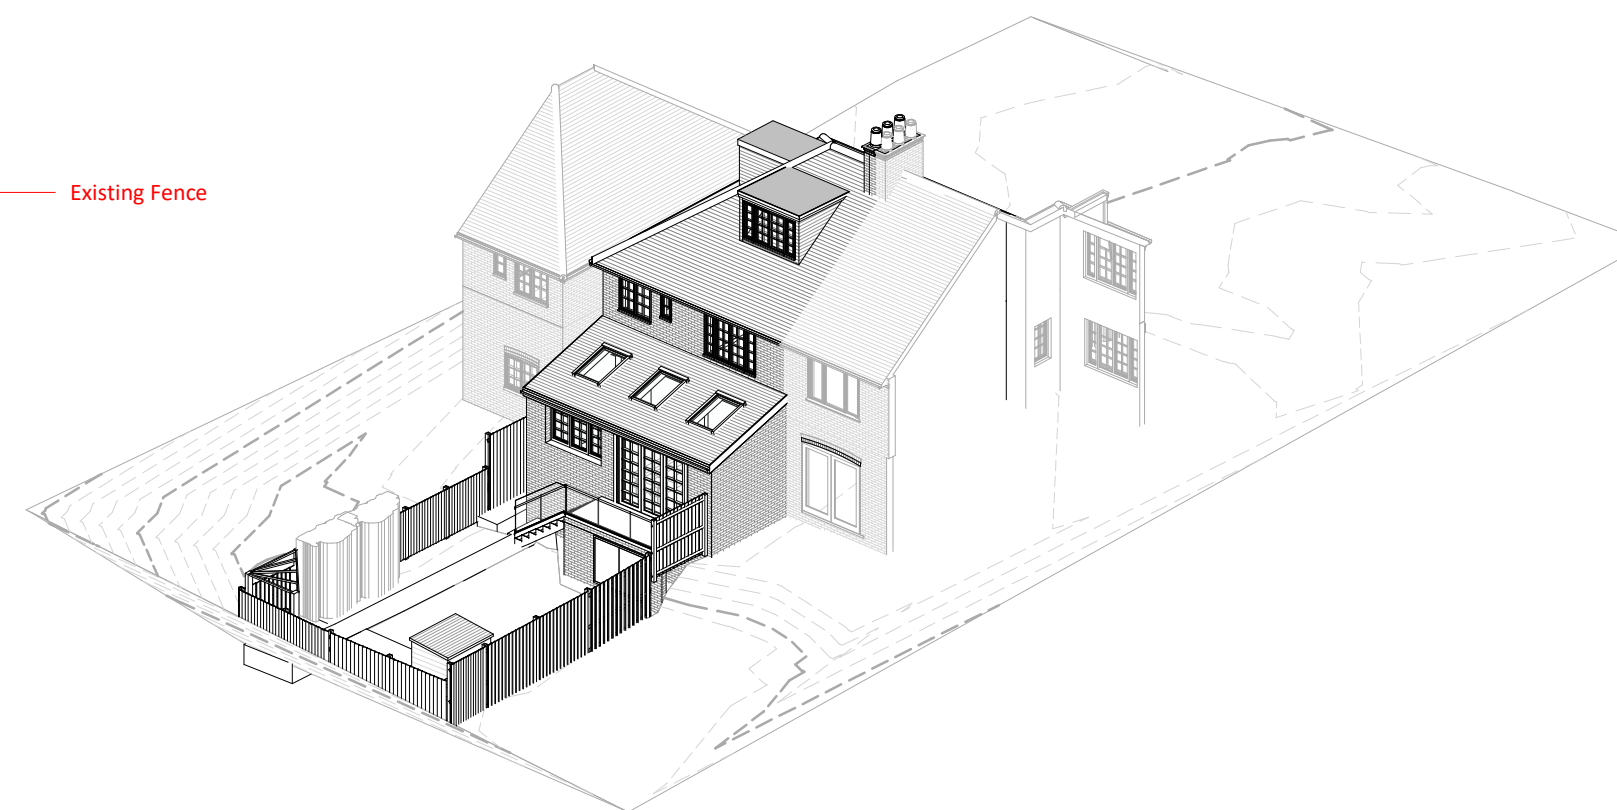


Rear 3D view

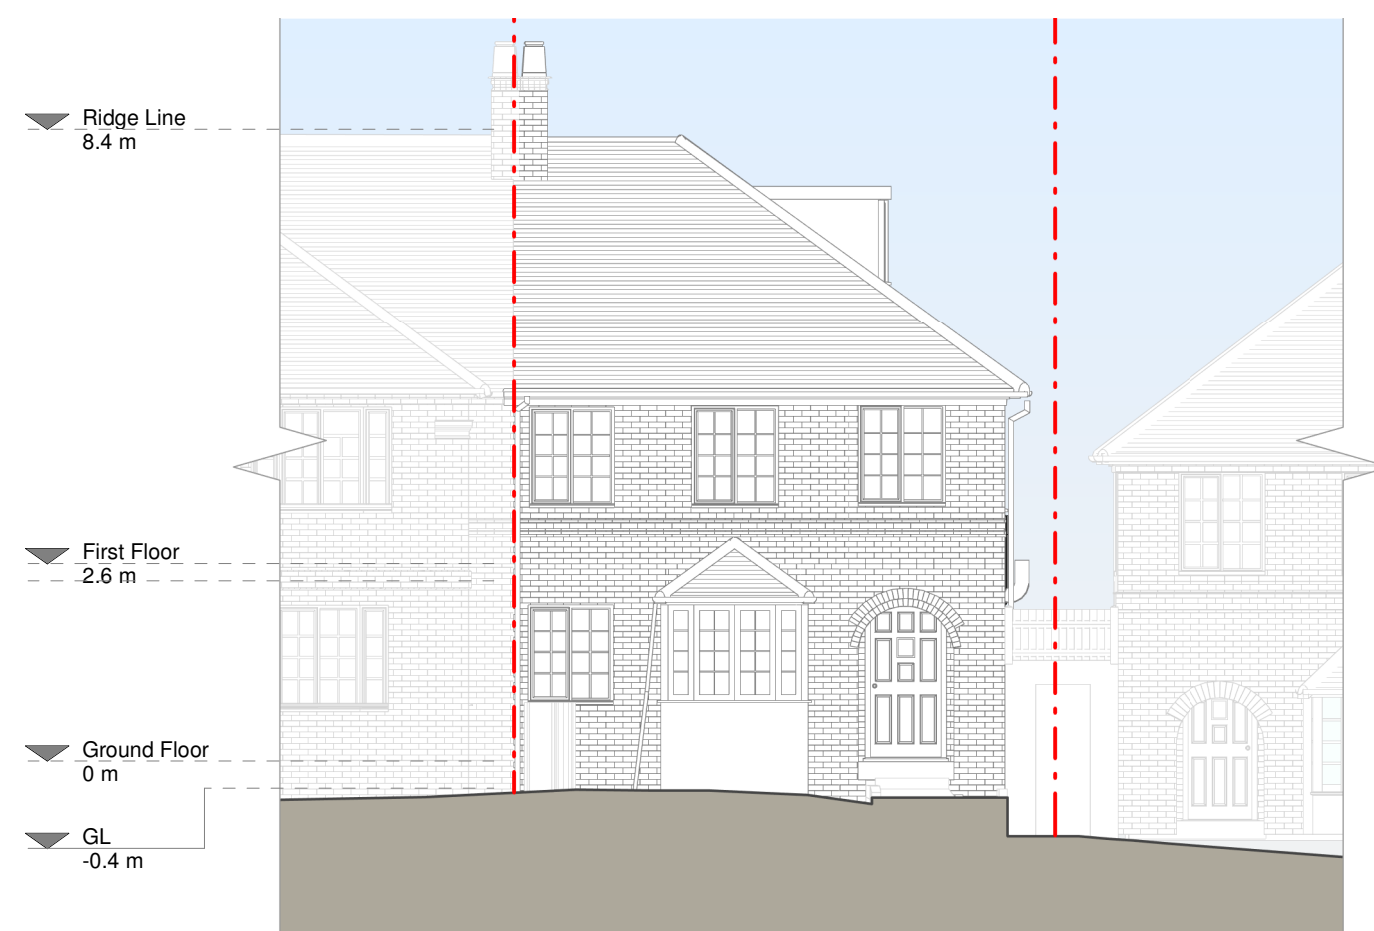


Front Elevation

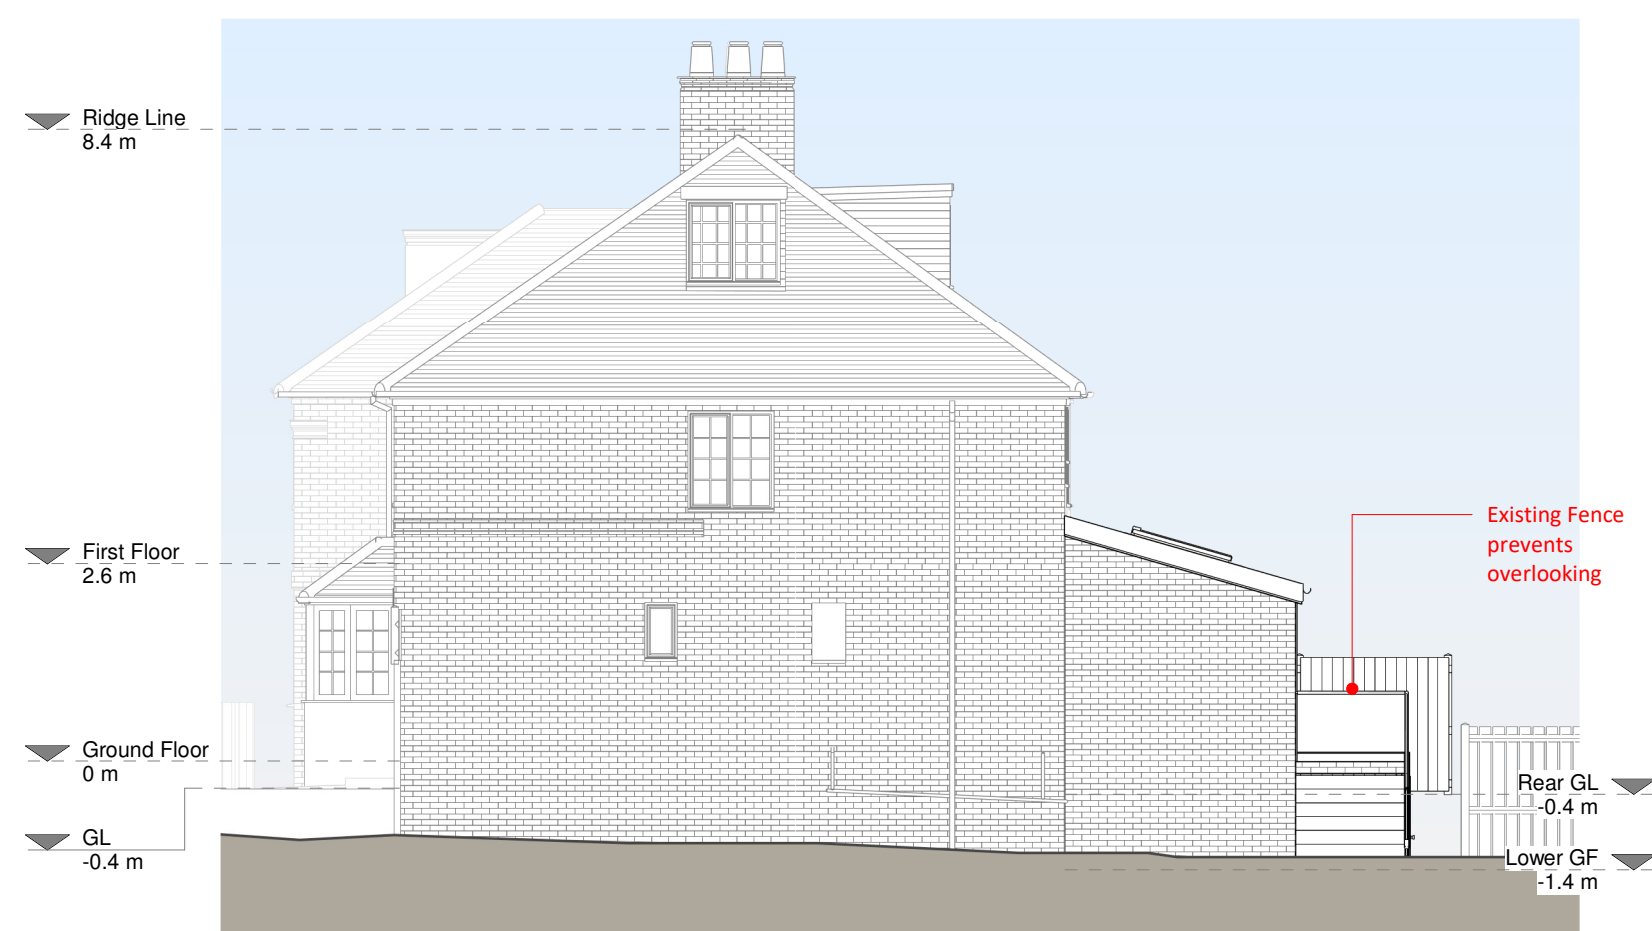


Right Side Elevation

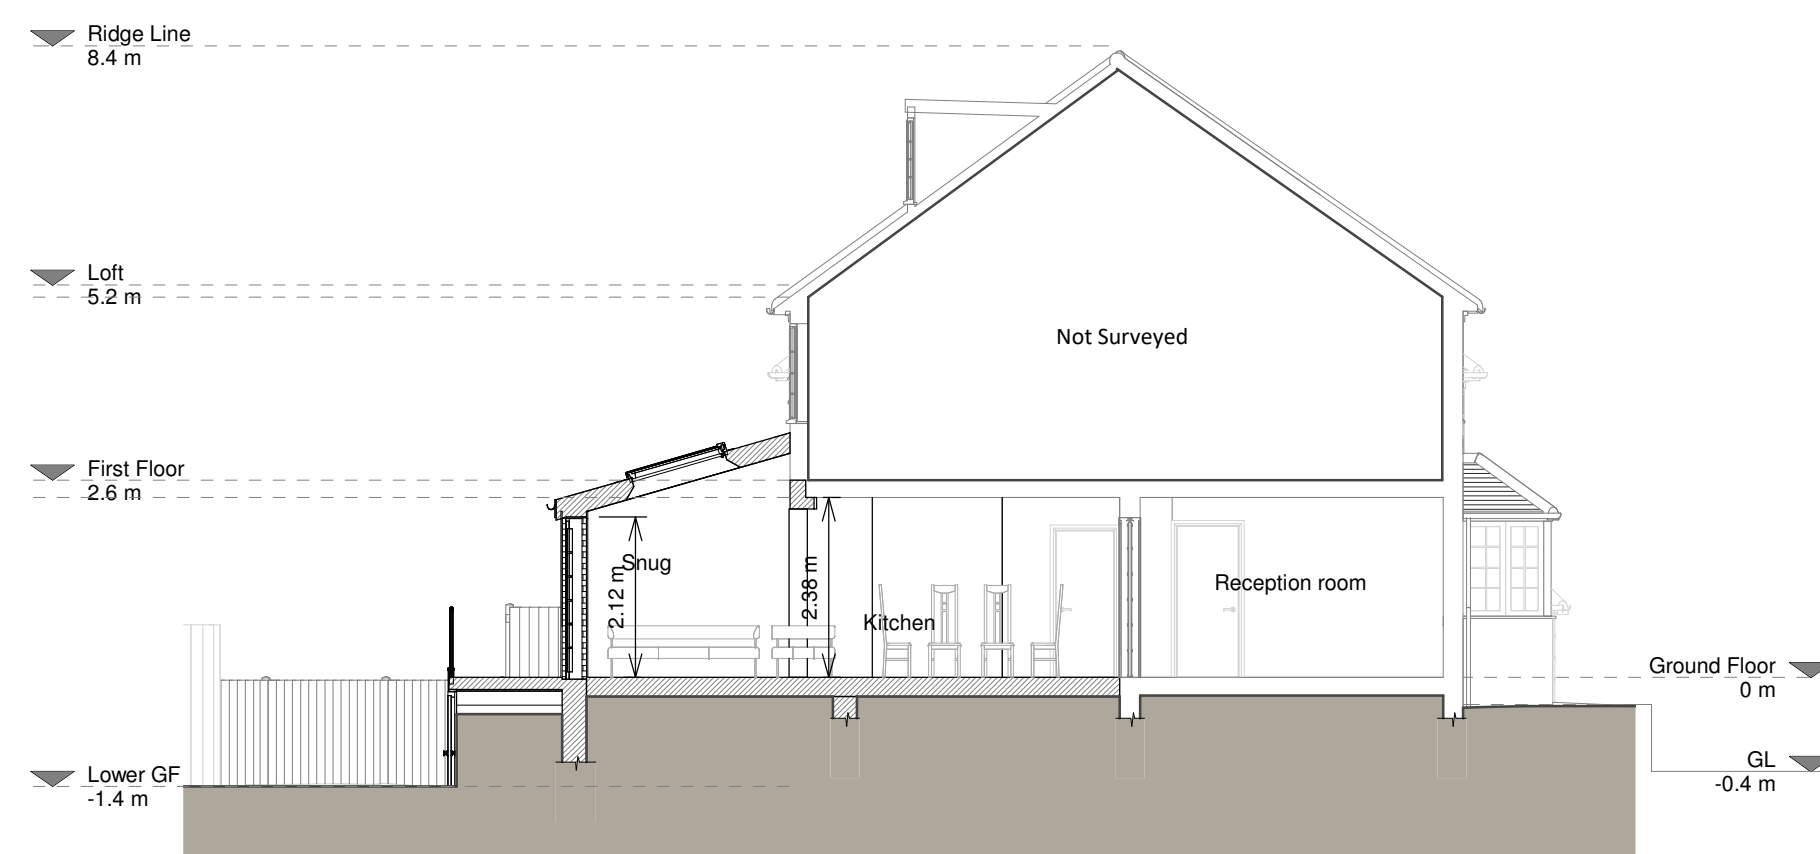


Section A - A

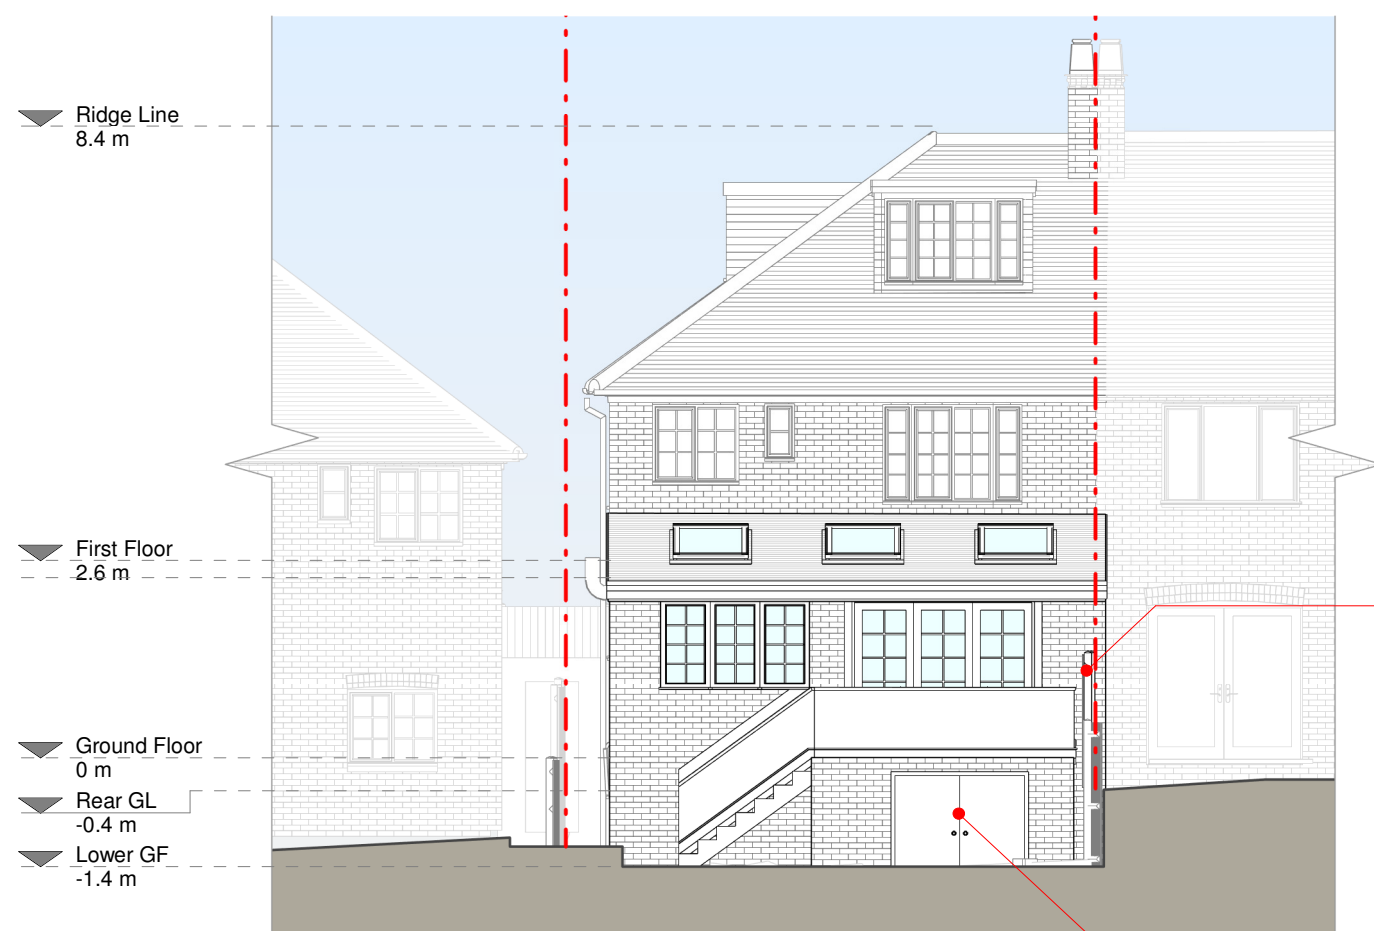


Rear Elevation

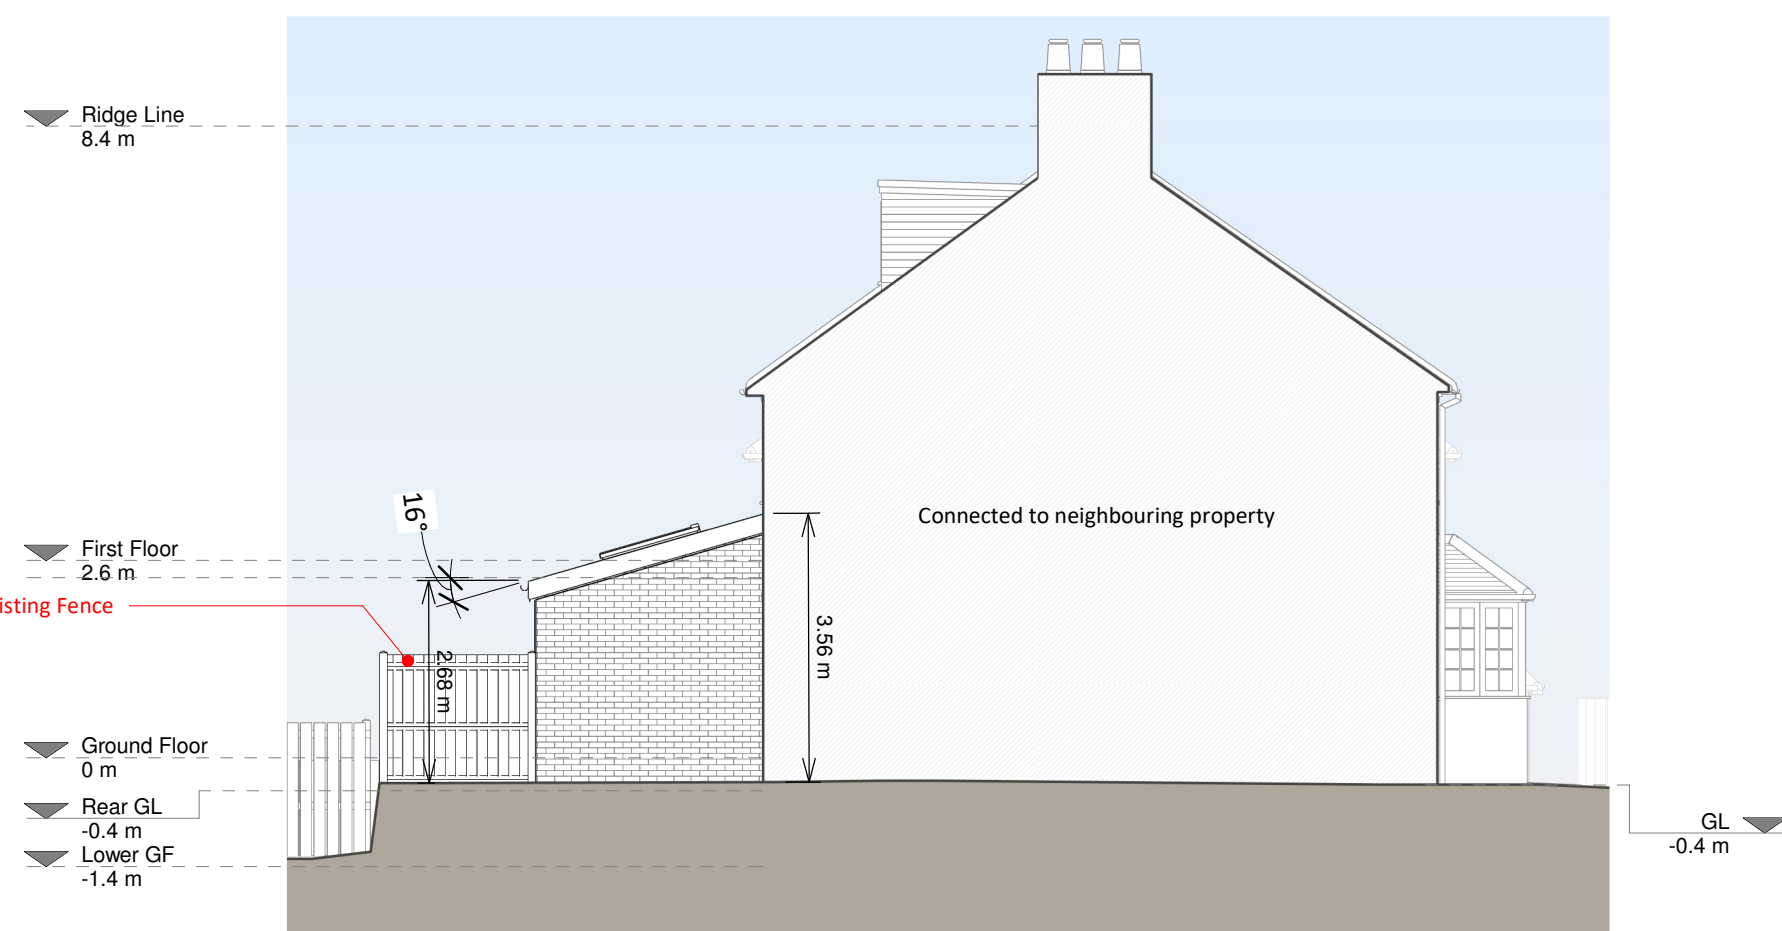

Left Side Elevation

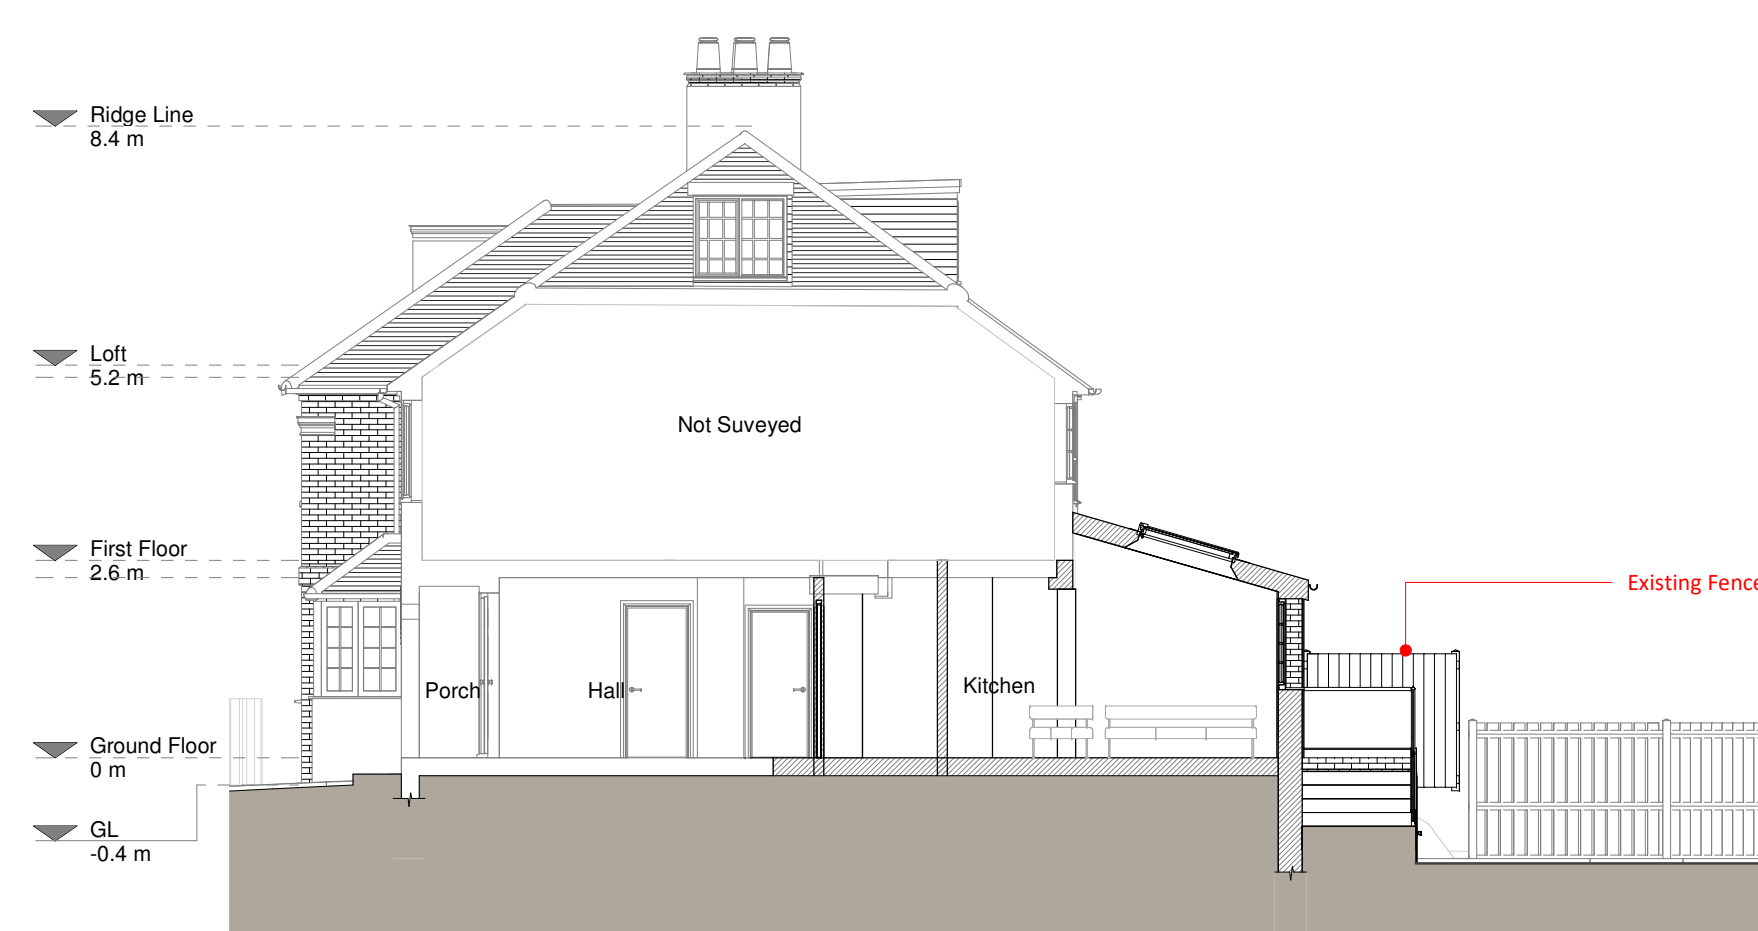

Section B - B

 

Copyright in the design and this drawing is the property of RESI. Reproduction in whole or in part without written permission is prohibited. This drawing must be read in conjunction with all other relevant documentation and drawings.

RESI accepts no liability for any expense, loss or damage of whatsoever nature and however arising from any variations which have not been referred to them and their approval is obtained.

Print not to actual scale. Do not scale from this drawing, with the exception of the scale bar. All dimensions to be taken from the scale bar. Any discrepancies to be reported to RESI immediately.

Proposed Materials

Brickwork / Walls - London Stock Brick to match existing

Pitched roof - N/A

Flat roof - Flagstones

Windows - White Painted Timber Frame Windows and Lantern light and rooflight

Doors - White Painted Timber double door glazed panel

RWPs / Gutter's / Fascia's - Black mixed uPVC/Painted Cast Iron Downpipe - Black Cast Iron Gutterings to match existing

KEY

Existing walls - - - Boundary line

Proposed walls - - - Proposed beam

Proposed furniture - - - Proposed drainage

Proposed staircase - - - Existing removed

Proposed rooflight - - - 1.5m head height

Proposed rooflight - - - 1.8m head height

Revision		
Rev	Notes	Date
A	Planning Submission	22/09/2023

RESI
Grow your home

Job Title
Ground Floor rear extension and floor plan redesign and all associated works at 24 Cascade Avenue

Drawing Status
Planning Drawings

Client
Samantha Robinson

Drawing Title
Proposed Drawings

Scale 1:100 @ A1	Drawn AR
Date March 2022	Checked ARG
Drawing No. 8134576-3000	Rev A