




1 0100_South West Elevation
1 : 100

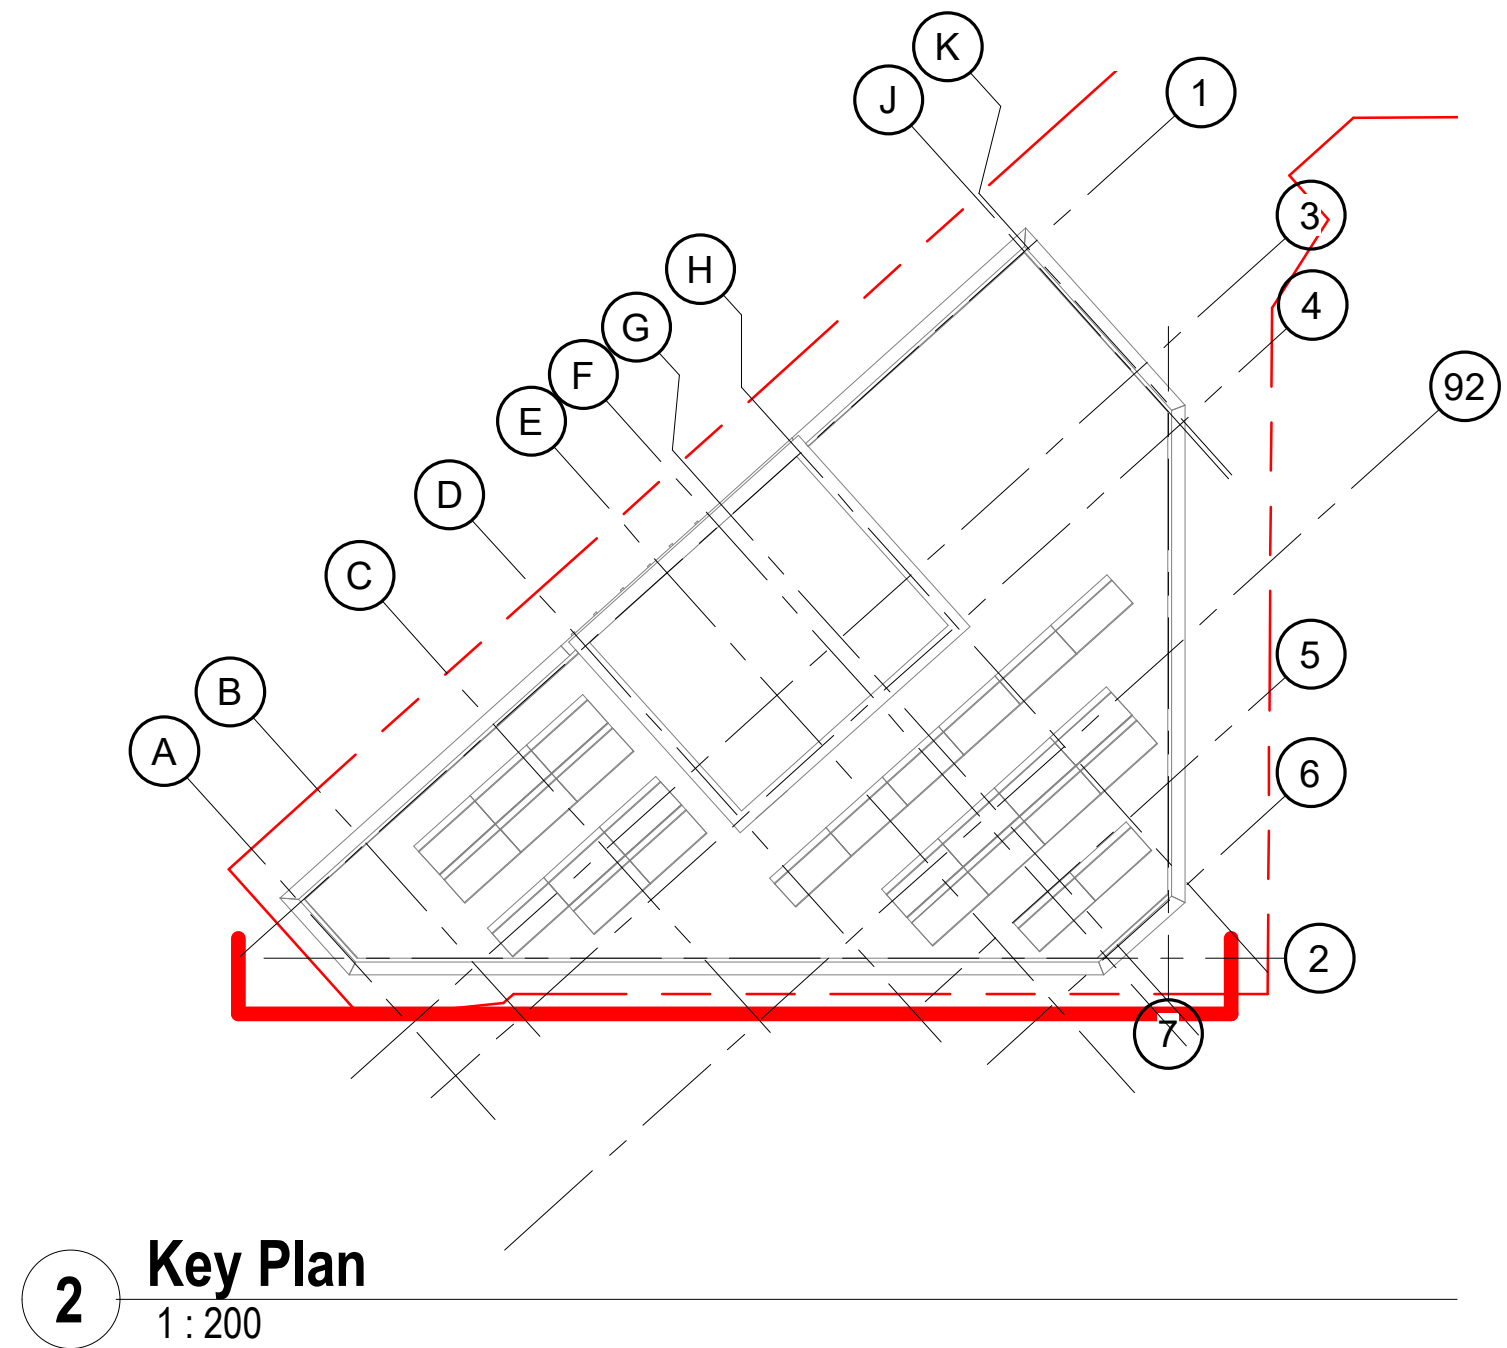

2 Key Plan
1 : 200

Copyright reserved

All dimensions to be checked on site before work commences.
Figured dimensions to be taken in preference to scaled dimensions.
If in doubt please ask.

P3	Revised as clouded	29/09/23
P2	Window 1.1.5 omitted - Brick replaced	26/05/23
P1	First Issue	06/04/23

Revision	Description	Date
----------	-------------	------

STATUS

Preliminary

PROJECT

Partridge Way

DRAWING

South West GA Elevation

DRAWN BY	CHECKED BY	DATE
MB	CB	03/04/23
SCALE (@ A1) As indicated		PROJECT NUMBER 22036
DRAWING NUMBER PAR - DAR - XX - XX - DR - A - 0120		REV P3
Project Identifier	Originator	Zone
Level	Type	Discipline
Number	Revision	