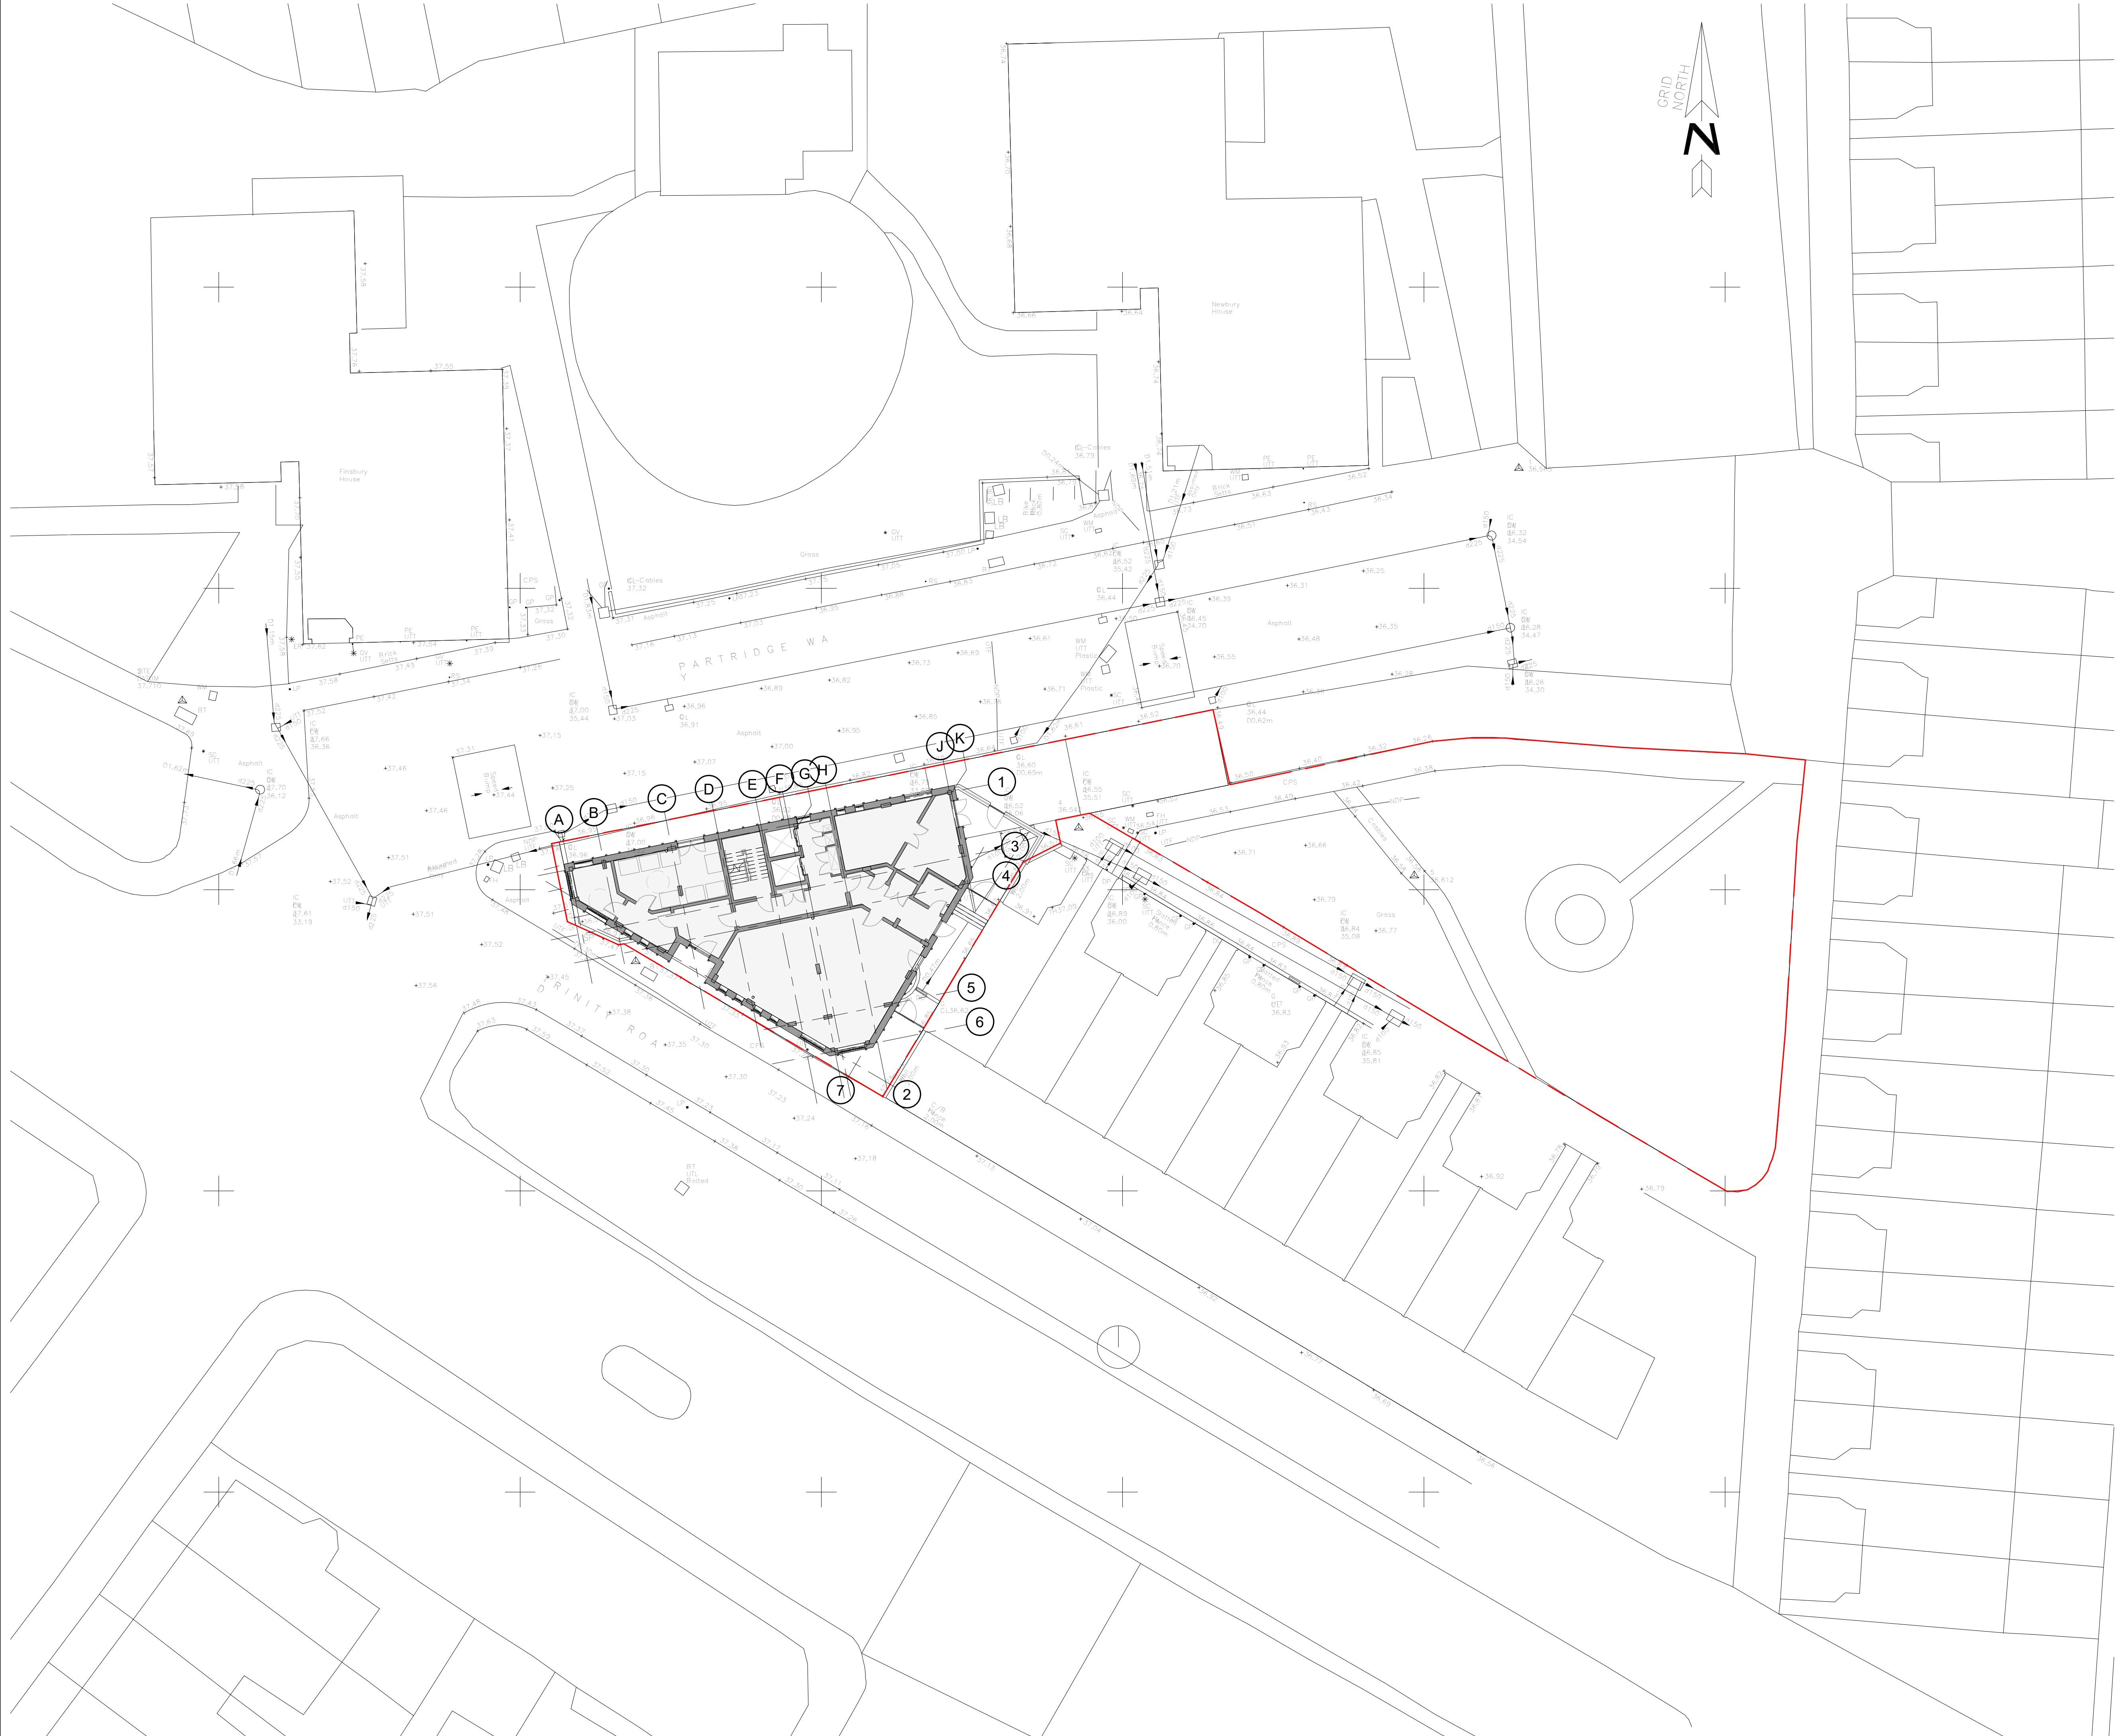


Copyright reserved

All dimensions to be checked on site before work commences.
Figured dimensions to be taken in preference to scaled dimensions.
If in doubt please ask.

Revision	Description	Date
P1	First Issue	12/04/23

STATUS

Preliminary

PROJECT

Partridge Way

DRAWING

Proposed Site Plan

DRAWN BY	CHECKED BY	DATE
MG	CB	12/04/23

SCALE (@ A1)	PROJECT NUMBER
1 : 200	22036

DRAWING NUMBER	REV
PAR - DAR - XX - 00 - DR - A - 0100	P1

Project Identifier	Originator	Zone	Level	Type	Discipline	Number	Revision



www.deltaarchitects.co.uk

Delta Architects
1 Batemans Row
London
EC2A 3HH

T 020 7613 5702